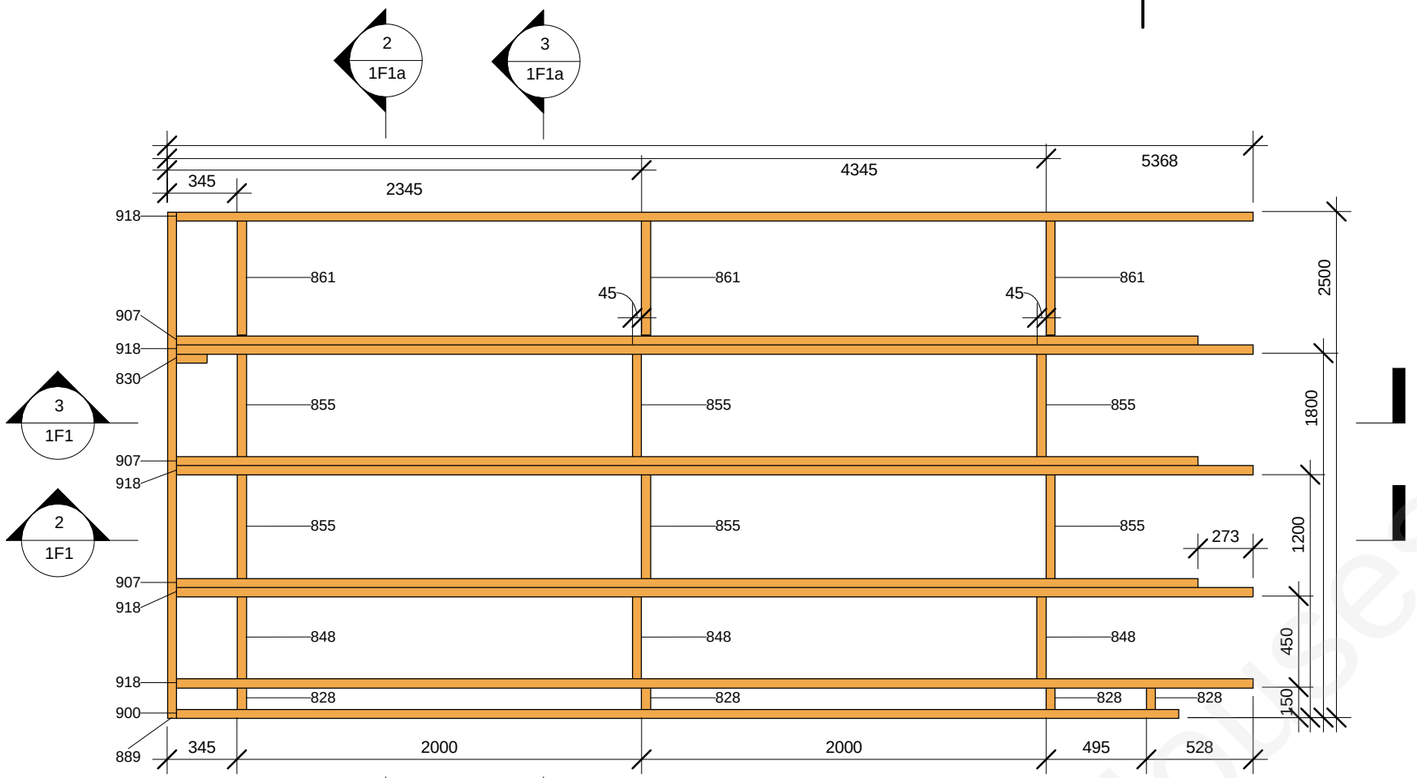


1 1F1_1

1 : 30

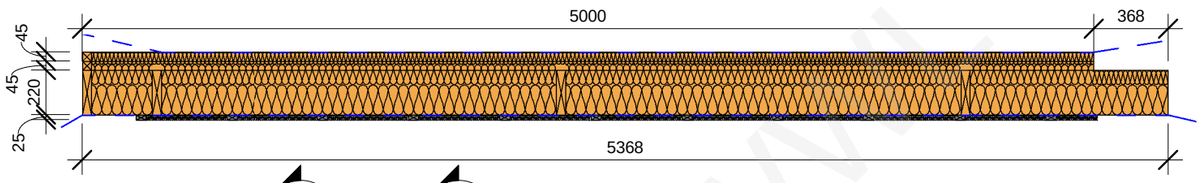


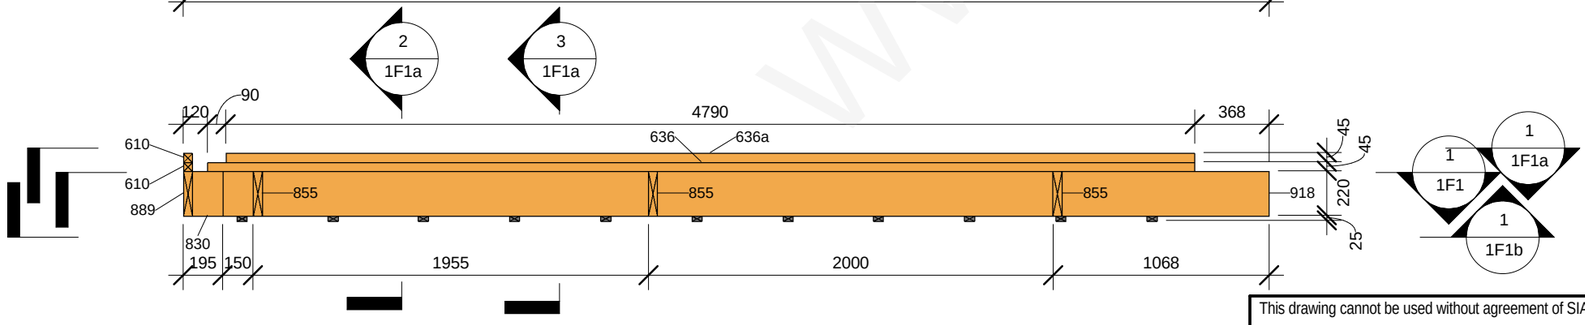


2 1F1_2

1 : 30

3 1F1_3

1 : 30

1F1 panel wood element schedule

| Type Mark | Family and Type | h(mm) | b(mm) | L(mm) | Length | Count |
|---|---|---|---|---|---|---|
| 132 | H-bar int: 25x50 7 | 25 | 50 | 2236 | | 11 |
| 604 | H: 45x45 3 | 45 | 45 | 610 | | 2 |
| 610 | H: 45x45 9 | 45 | 45 | 1760 | | 2 |
| 636 | H: 45x45 35 | 45 | 45 | 4880 | | 2 |
| 637 | H: 45x45 36 | 45 | 45 | 4955 | | 11 |
| 636a | H: 45x45 40 | 45 | 45 | 4790 | | 1 |
| 828 | H: 220x45 2 | 220 | 45 | 105 | | 4 |
| 830 | H: 220x45 4 | 220 | 45 | 150 | | 1 |
| 848 | H: 220x45 22 | 220 | 45 | 405 | | 3 |
| 855 | H: 220x45 29 | 220 | 45 | 510 | | 6 |
| 861 | H: 220x45 35 | 220 | 45 | 562 | | 3 |
| 889 | H: 220x45 63 | 220 | 45 | 2500 | | 1 |
| 900 | H: 220x45 74 | 220 | 45 | 4955 | | 1 |
| 907 | H: 220x45 81 | 220 | 45 | 5050 | | 3 |
| 918 | H: 220x45 92 | 220 | 45 | 5323 | | 5 |

Grand total: 56

This drawing cannot be used without agreement of SIA "WWL"

| | | | |
|---|---|---|---|
| Proj Manager: | J.Riekstiņš | | |
| Proj. Resp. Eng: | D.Ščogoļevs | | |
| Resp. Eng/Dsg: | K.Rezevskis | | |

Customer: -

Object: 151B-6Apartment_H

Sheet name: 1F1

Project nr: 151B

Lable: Approver

Revision: TP

Sheet nr: 1F1

Scale: 1 : 30

Date: 06/04/2011

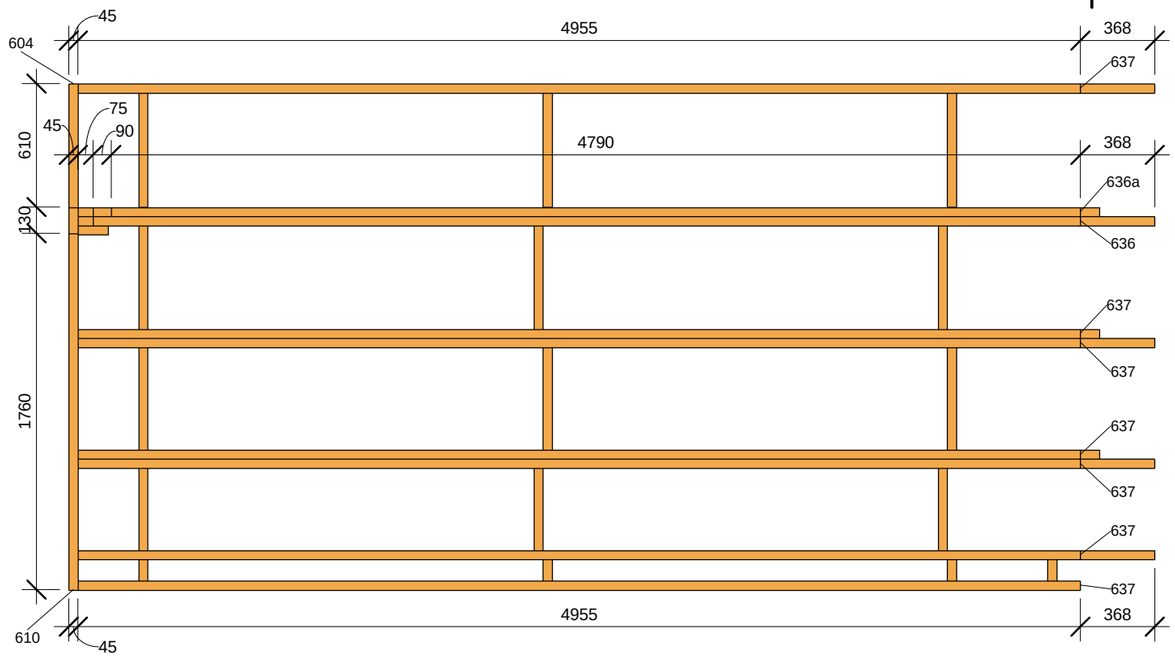


1 1F1_4

1 : 30

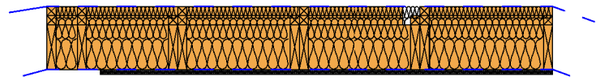

3 1F1_6

1 : 30

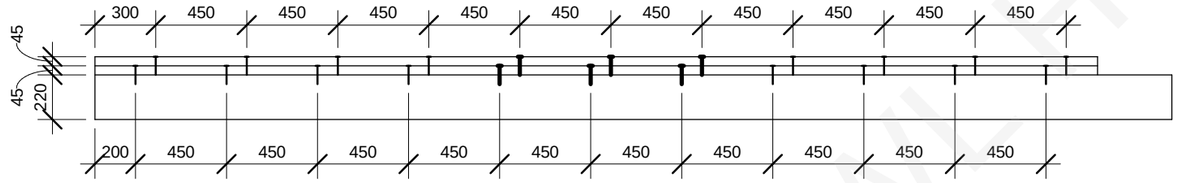


4 Type Mark SIJA

1 : 30

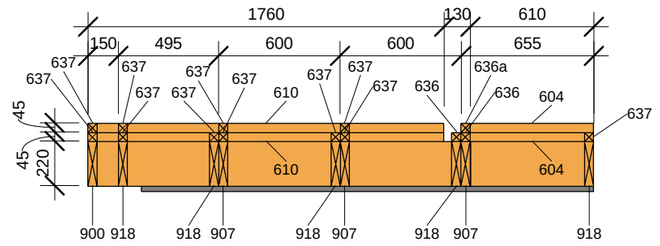


2 1F1_5

1 : 30

Latas 637,610,636,636a,604 stiprināt pie sijām 900,907,918,889
ar naglām 2.8/90 un skrūvēm s17-050x90, ar soli 450mm.
Uz katru latu 8 naglas un 3 skrūves.
Skrūves ieskrūvēt sijas vidusdaļā!!!

**Skatīt Type Mark SIJA**

This drawing cannot be used without agreement of SIA "WWL"

| | | | |
|---|---|---|---|
| Proj Manager: | J.Riekstiņš | | |
| Proj. Resp. Eng: | D.Ščogoļevs | | |
| Resp. Eng/Dsg: | K.Rezevskis | | |

Customer: -

Object: 151B-6Apartment_H

Sheet name: 1F1a

Project nr: 151B

Lable: Approver

Revision: TP

Sheet nr: 1F1a

Scale: 1 : 30

Date: 06/04/2011

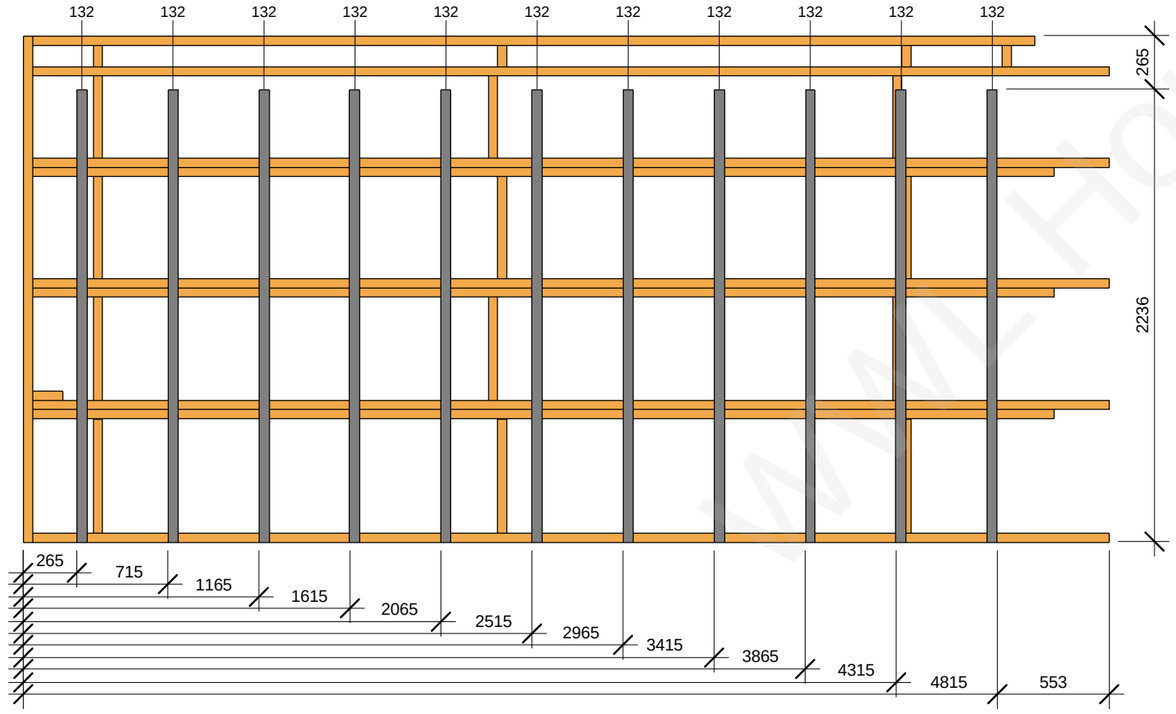


1 1F1_7

1 : 30

2 1F1 3D

| | | | | | |
|---|---|---|---|---|---|
| This drawing cannot be used without agreement of SIA "WWL" | | | | Customer: - | Project nr: 151B |
| Proj Manager: | J.Riekstiņš | | | Object: 151B-6Apartment_H | Lable: Approver |
| Proj. Resp. Eng: | D.Ščogoļevs | | | | Revision: TP |
| Resp. Eng/Dsg: | K.Rezevskis | | | | |
| | | | | Sheet name: 1F1b | Sheet nr: 1F1b |
| | | | | | Scale: 1 : 30 |
| | | | | | Date: 06/04/2011 |

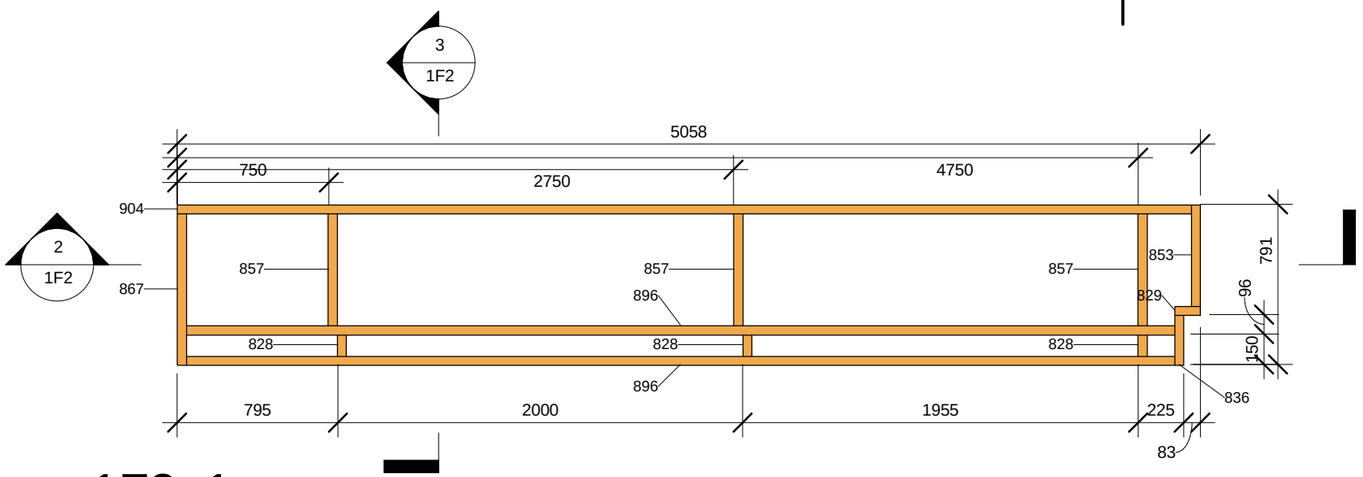


1 1F2_1

1 : 30

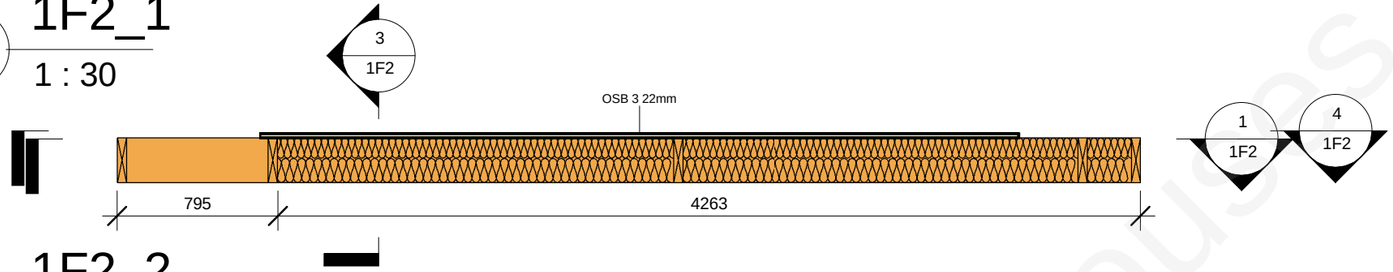


2 1F2_2

1 : 30

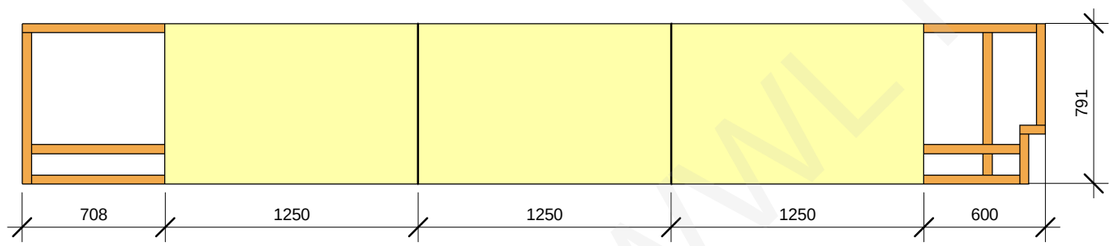


4 1F2_4

1 : 30

3 1F2_3

1 : 30

| 1F2 panel wood element schedule | | | | | | |
|---|---|---|---|---|---|---|
| Type Mark | Family and Type | h(mm) | b(mm) | L(mm) | Length | Count |
| 828 | H: 220x45 2 | 220 | 45 | 105 | | 3 |
| 829 | H: 220x45 3 | 220 | 45 | 128 | | 1 |
| 836 | H: 220x45 10 | 220 | 45 | 246 | | 1 |
| 853 | H: 220x45 27 | 220 | 45 | 500 | | 1 |
| 857 | H: 220x45 31 | 220 | 45 | 551 | | 3 |
| 867 | H: 220x45 41 | 220 | 45 | 746 | | 1 |
| 896 | H: 220x45 70 | 220 | 45 | 4885 | | 2 |
| 904 | H: 220x45 78 | 220 | 45 | 5013 | | 1 |
| Grand total: 13 | | | | | | |

| 1F2 panel plate element schedule | | |
|---|---|---|
| Family and Type | Area | Comments |
| | | |
| Floor: OSB 3 22mm | 2.97 m² | |
| Grand total: 1 | 2.97 m² | |

WWL Houses

| | | | | | |
|---|---|---|---|---|---|
| This drawing cannot be used without agreement of SIA "WWL" | | | | Customer: - | Project nr: 151B |
| Proj Manager: | J.Riekstiņš | | | Object: 151B-6Apartment_H | Lable: Approver |
| Proj. Resp. Eng: | D.Ščogoļevs | | | | Revision: TP |
| Resp. Eng/Dsg: | K.Rezevskis | | | | |
| | | | | Sheet name: 1F2 | Sheet nr: 1F2 |
| | | | | | Scale: 1 : 30 |
| | | | | | Date: 06/04/2011 |

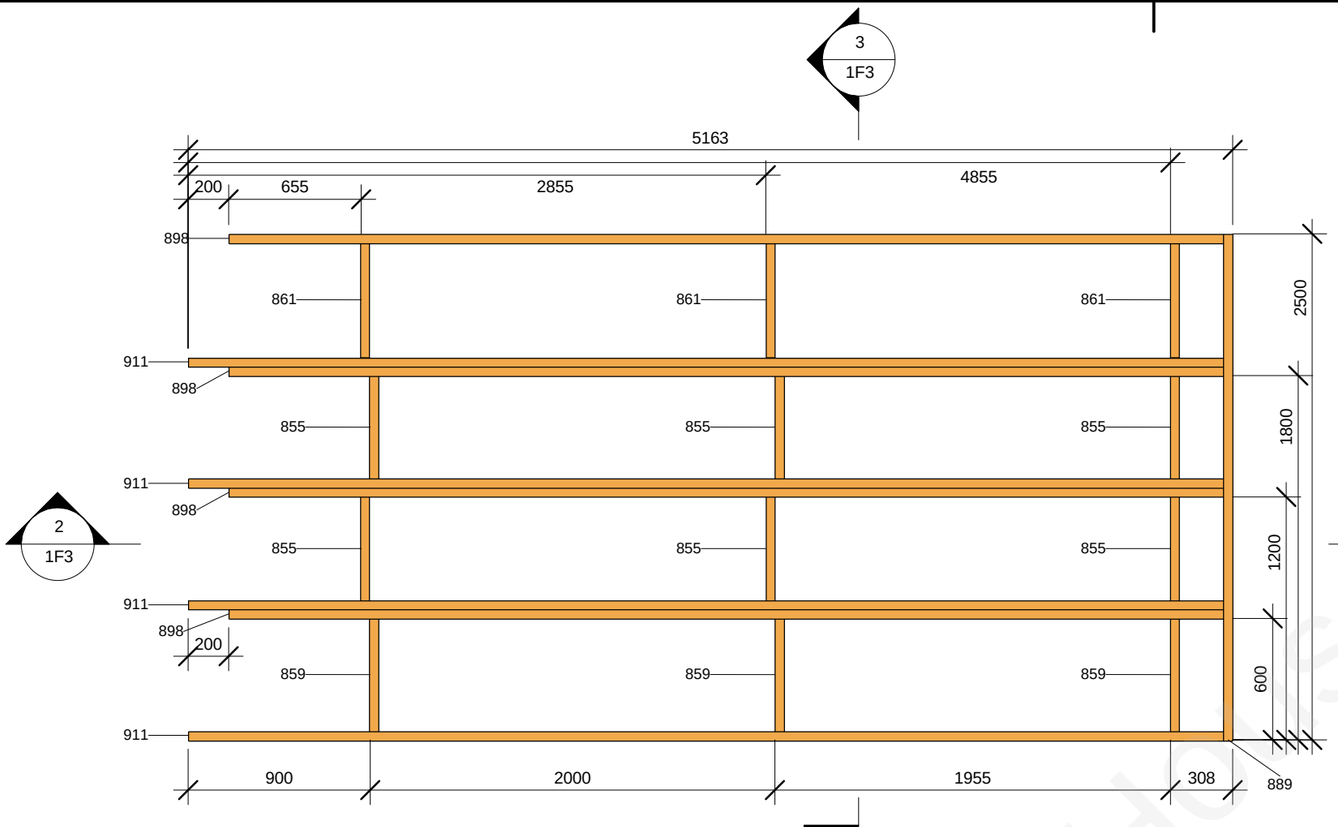


1 1F3_1

1 : 30

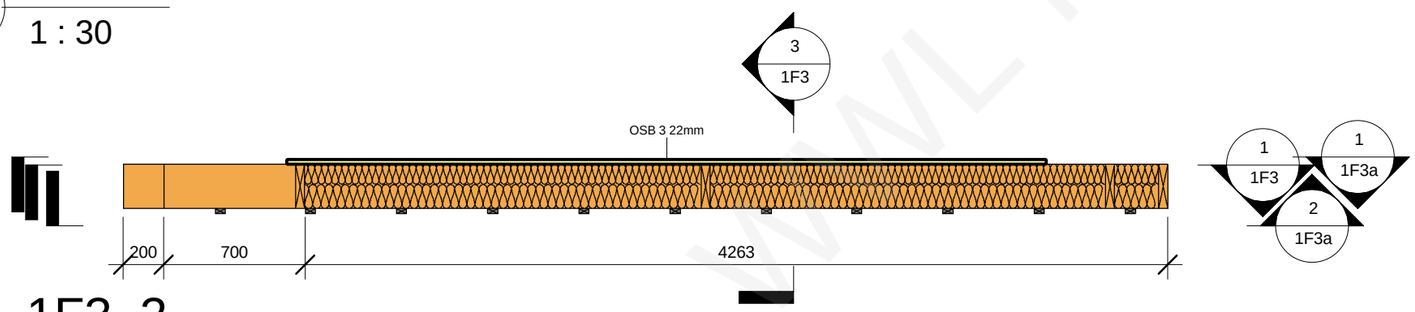


2 1F3_2

1 : 30

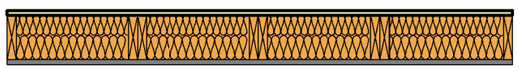

3 1F3_3

1 : 30

1F3 panel wood element schedule

| Type Mark | Family and Type | h(mm) | b(mm) | L(mm) | Length | Count |
|---|---|---|---|---|---|---|
| 135 | H-bar int: 25x50 10 | 25 | 50 | 2500 | | 11 |
| 855 | H: 220x45 29 | 220 | 45 | 510 | | 6 |
| 859 | H: 220x45 33 | 220 | 45 | 555 | | 3 |
| 861 | H: 220x45 35 | 220 | 45 | 562 | | 3 |
| 889 | H: 220x45 63 | 220 | 45 | 2500 | | 1 |
| 898 | H: 220x45 72 | 220 | 45 | 4918 | | 4 |
| 911 | H: 220x45 85 | 220 | 45 | 5118 | | 4 |

Grand total: 32

1F3 panel plate element schedule

| Family and Type | Area | Comments |
|---|---|---|
| | | |
| Floor: OSB 3 22mm | 9.38 m² | |
| Grand total: 1 | 9.38 m² | |

This drawing cannot be used without agreement of SIA "WWL"

| | | | |
|---|---|---|---|
| Proj Manager: | J.Riekstiņš | | |
| Proj. Resp. Eng: | D.Ščogoļevs | | |
| Resp. Eng/Dsg: | K.Rezevskis | | |

Customer: -

Object: 151B-6Apartment_H

Sheet name: 1F3

Project nr: 151B

Lable: Approver

Revision: TP

Sheet nr: 1F3

Scale: 1 : 30

Date: 06/04/2011

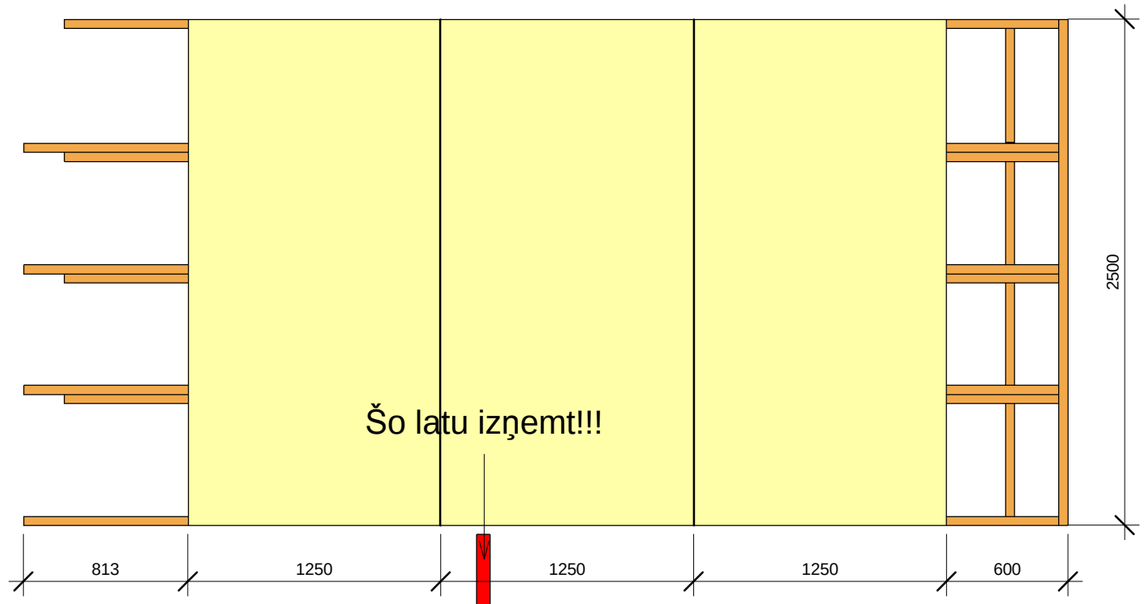


1 1F3_4

1 : 30

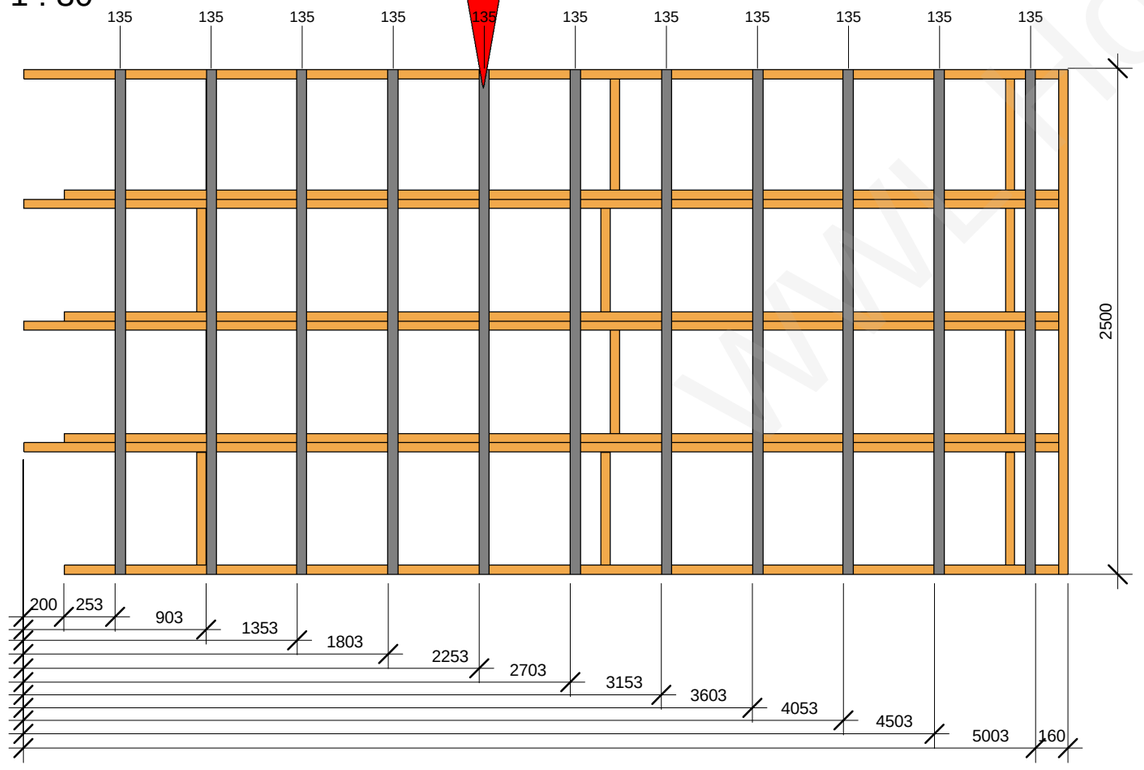


2 1F3_5

1 : 30

| | | | | | | | |
|---|---|---|---|---|---|---|---|
| This drawing cannot be used without agreement of SIA "WWL" | | | | Customer: - | | Project nr: 151B | |
| Proj Manager: | J.Riekstiņš | | | Object: 151B-6Apartment_H | | Lable: Approver | |
| Proj. Resp. Eng: | D.Ščogoļevs | | | | | Revision: TP | |
| Resp. Eng/Dsg: | K.Rezevskis | | | | | | |
| | | | | Sheet name: 1F3a | | Sheet nr: 1F3a | |
| | | | | | | Scale: 1 : 30 | |
| | | | | | | Date: 06/04/2011 | |

www.houses

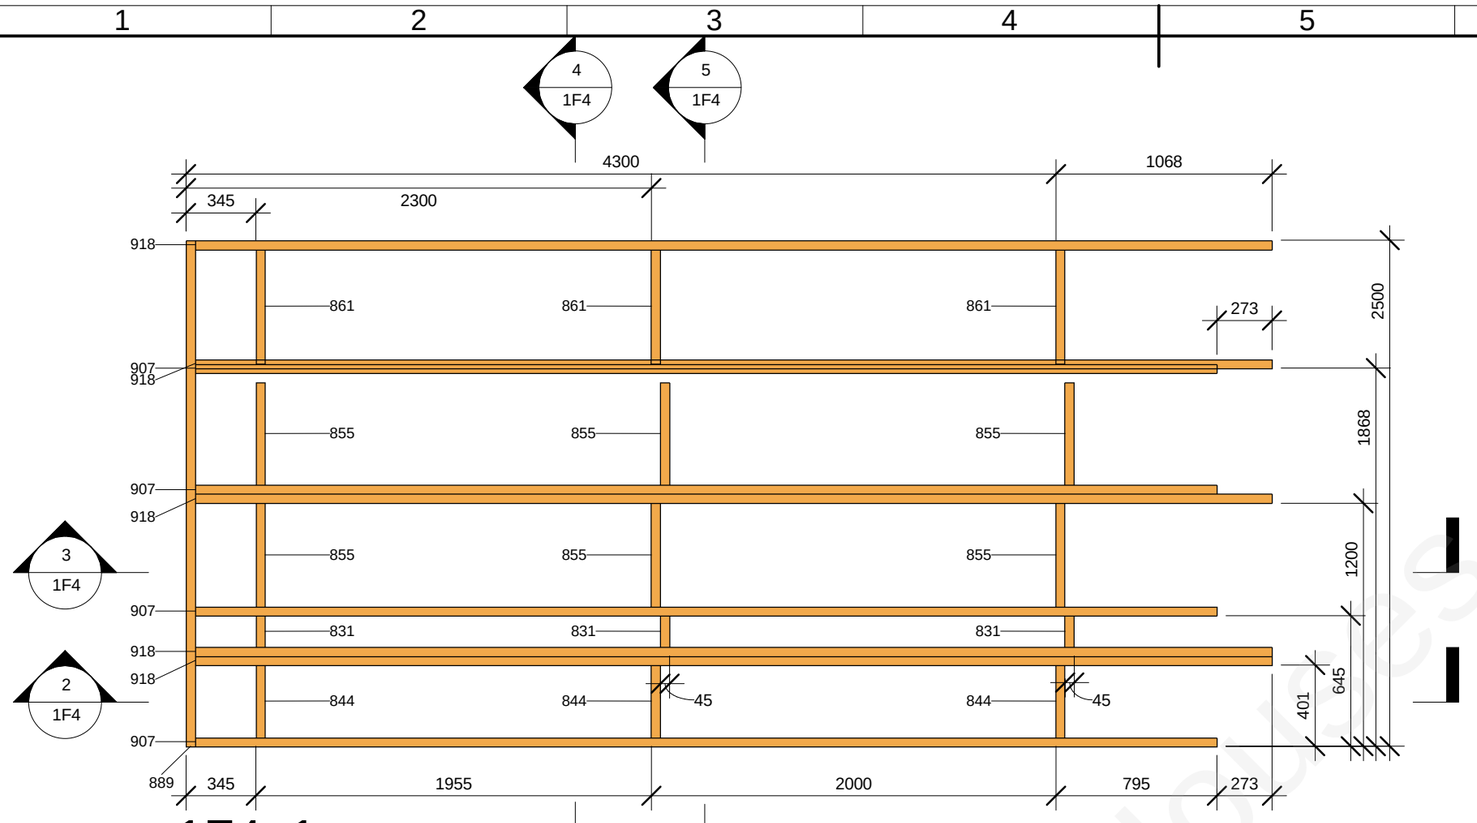


1 1F4_1

1 : 30

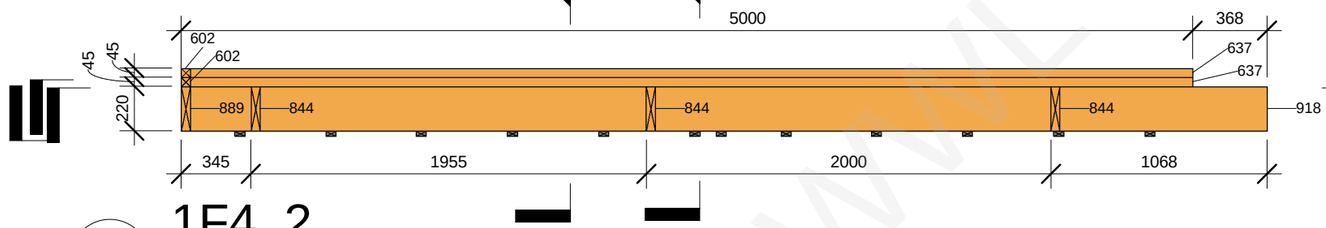


2 1F4_2

1 : 30

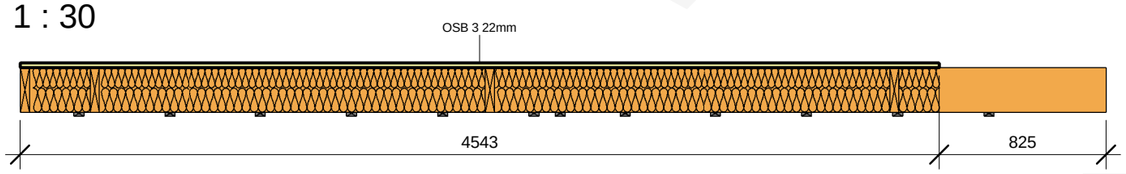


3 1F4_3

1 : 30

Latas 637,602 stiprināt pie sijām 907,918,844
ar naglām 2.8/90 un skrūvēm s17-050x90, ar soli 450mm.
Uz katru latu 8 naglas un 3 skrūves.
Skrūves ieskrūvēt sijas vidusdaļā!!!

**Skatīt Type Mark SIJA 1F1a LAPĀ!!!**

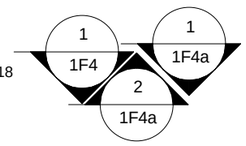


1F4 panel wood element schedule

| Type Mark | Family and Type | h(mm) | b(mm) | L(mm) | Length | Count |
|---|---|---|---|---|---|---|
| 135 | H-bar int: 25x50 10 | 25 | 50 | 2500 | | 12 |
| 602 | H: 45x45 | 45 | 45 | 446 | | 2 |
| 637 | H: 45x45 36 | 45 | 45 | 4955 | | 5 |
| 831 | H: 220x45 5 | 220 | 45 | 154 | | 3 |
| 844 | H: 220x45 18 | 220 | 45 | 356 | | 3 |
| 855 | H: 220x45 29 | 220 | 45 | 510 | | 6 |
| 861 | H: 220x45 35 | 220 | 45 | 562 | | 3 |
| 889 | H: 220x45 63 | 220 | 45 | 2500 | | 1 |
| 907 | H: 220x45 81 | 220 | 45 | 5050 | | 4 |
| 918 | H: 220x45 92 | 220 | 45 | 5323 | | 5 |

Grand total: 44

1F4 panel plate element schedule

| Family and Type | Area | Comments |
|---|---|---|
| | | |
| Floor: OSB 3 22mm | 9.33 m² | |
| Grand total: 1 | 9.33 m² | |

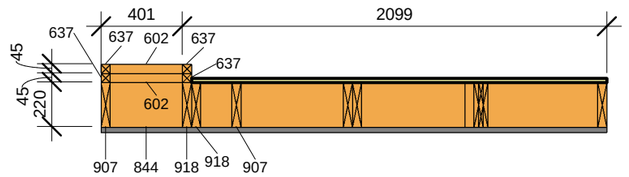


4 1F4_4

1 : 30

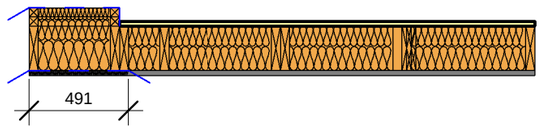


5 1F4_5

1 : 30

This drawing cannot be used without agreement of SIA "WWL"

| | |
|---|---|
| Proj Manager: | J.Riekstiņš |
| Proj. Resp. Eng: | D.Ščogoļevs |
| Resp. Eng/Dsg: | K.Rezevskis |

Customer: -

Object: 151B-6Apartment_H

Sheet name: 1F4

Project nr: 151B

Lable: Approver

Revision: TP

Sheet nr: 1F4

Scale: 1 : 30

Date: 06/04/2011

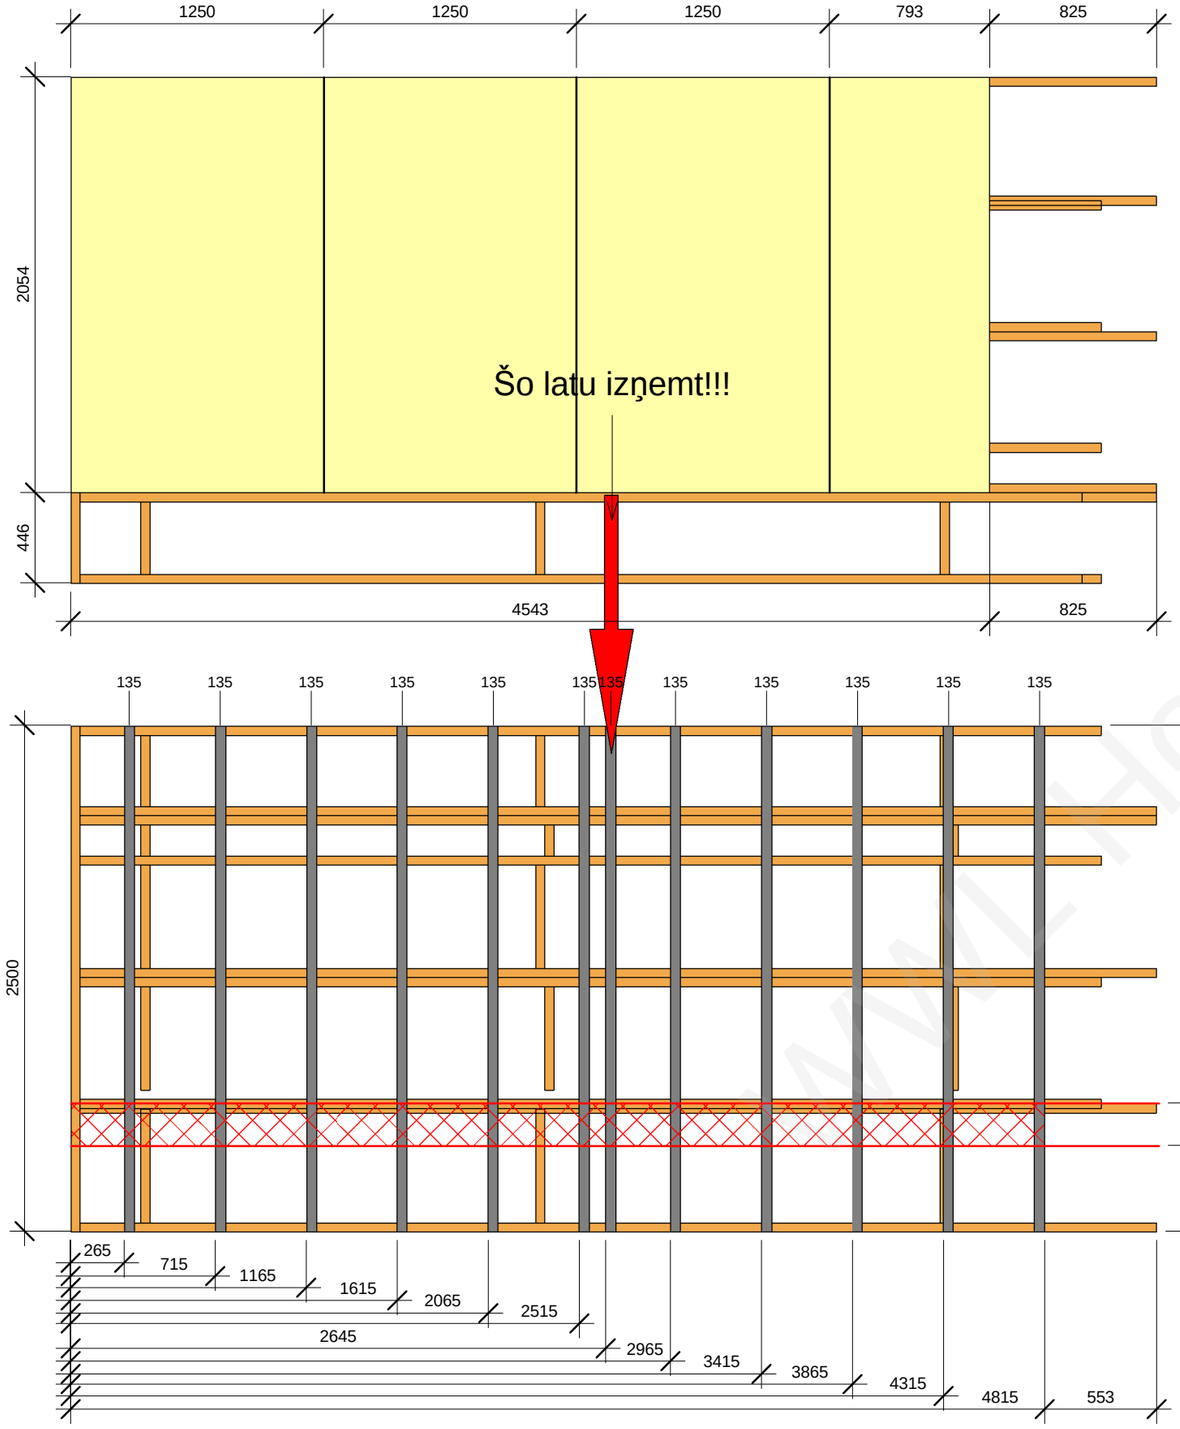


2 1F4_7

1 : 30

1 1F4_6

1 : 30

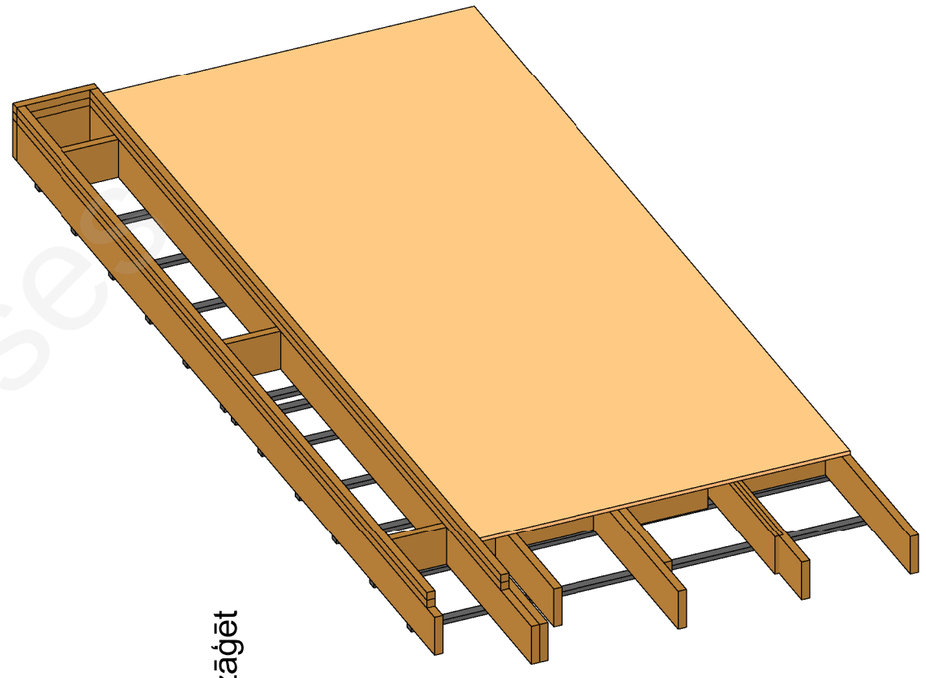

Šo posmu (210mm) izzāģēt

3 1F4 3D

| | | | | | |
|---|---|---|---|---|---|
| This drawing cannot be used without agreement of SIA "WWL" | | | | Customer: - | Project nr: 151B |
| Proj Manager: | J.Riekstiņš | | | Object: 151B-6Apartment_H | Lable: Approver |
| Proj. Resp. Eng: | D.Ščogoļevs | | | | Revision: TP |
| Resp. Eng/Dsg: | K.Rezevskis | | | | |
| | | | | Sheet name: 1F4a | Sheet nr: 1F4a |
| | | | | | Scale: 1 : 30 |
| | | | | | Date: 06/04/2011 |

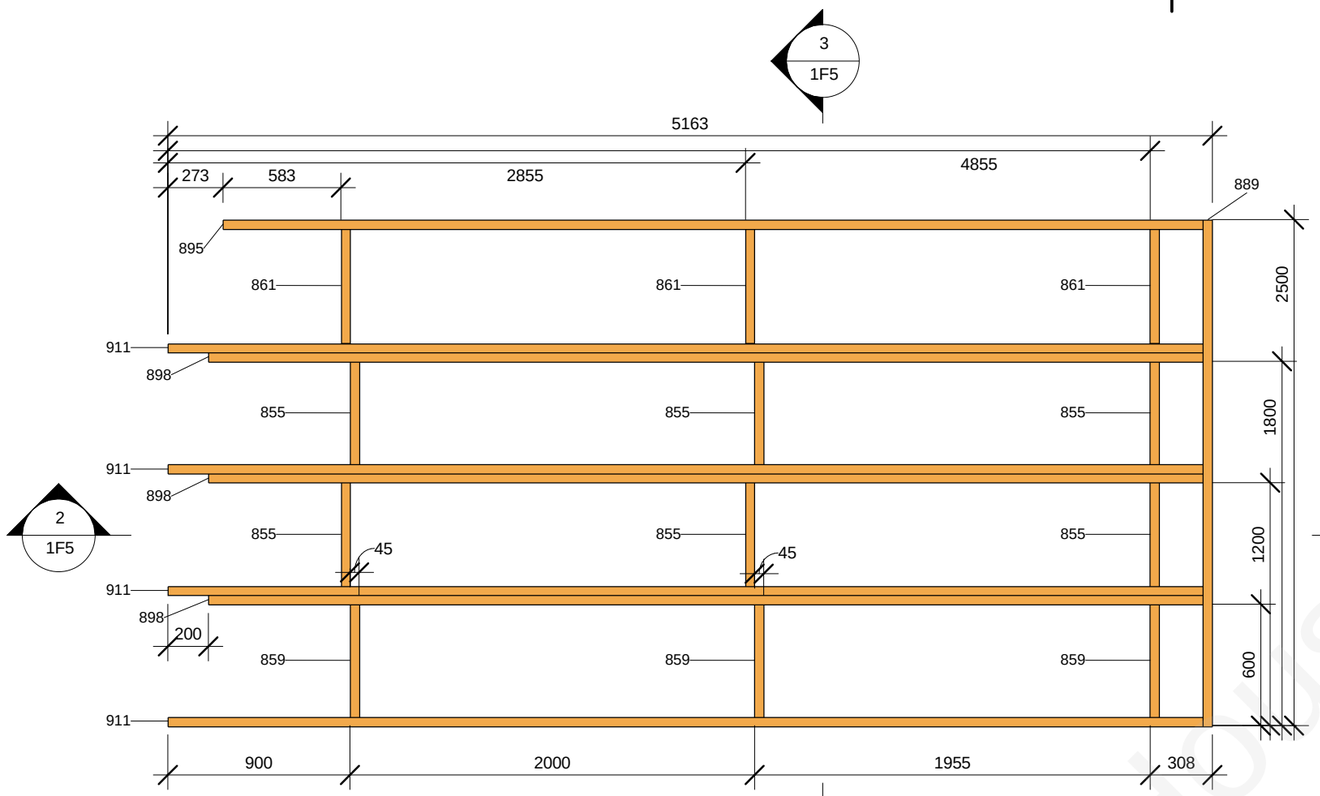


1 1F5_1

1 : 30

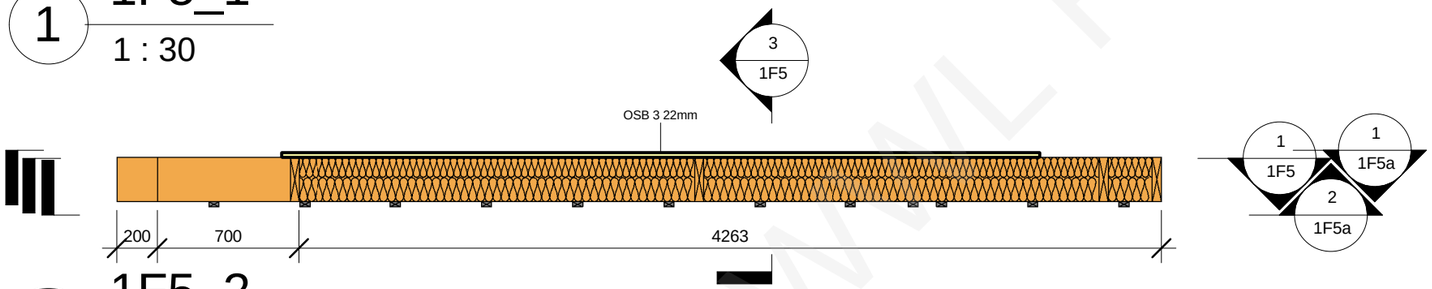


2 1F5_2

1 : 30

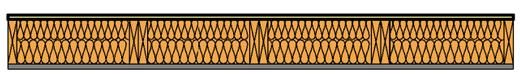

3 1F5_3

1 : 30

1F5 panel wood element schedule

| Type Mark | Family and Type | h(mm) | b(mm) | L(mm) | Length | Count |
|---|---|---|---|---|---|---|
| 135 | H-bar int: 25x50 10 | 25 | 50 | 2500 | | 12 |
| 855 | H: 220x45 29 | 220 | 45 | 510 | | 6 |
| 859 | H: 220x45 33 | 220 | 45 | 555 | | 3 |
| 861 | H: 220x45 35 | 220 | 45 | 562 | | 3 |
| 889 | H: 220x45 63 | 220 | 45 | 2500 | | 1 |
| 895 | H: 220x45 69 | 220 | 45 | 4845 | | 1 |
| 898 | H: 220x45 72 | 220 | 45 | 4918 | | 3 |
| 911 | H: 220x45 85 | 220 | 45 | 5118 | | 4 |

Grand total: 33

1F5 panel plate element schedule

| Family and Type | Area | Comments |
|---|---|---|
| | | |
| Floor: OSB 3 22mm | 9.38 m² | |
| Grand total: 1 | 9.38 m² | |

This drawing cannot be used without agreement of SIA "WWL"

| | | | |
|---|---|---|---|
| Proj Manager: | J.Riekstiņš | | |
| Proj. Resp. Eng: | D.Ščogoļevs | | |
| Resp. Eng/Dsg: | K.Rezevskis | | |

Customer: -

Object: 151B-6Apartment_H

Sheet name: 1F5

Project nr: 151B

Lable: Approver

Revision: TP

Sheet nr: 1F5

Scale: 1 : 30

Date: 06/04/2011

WWL Houses

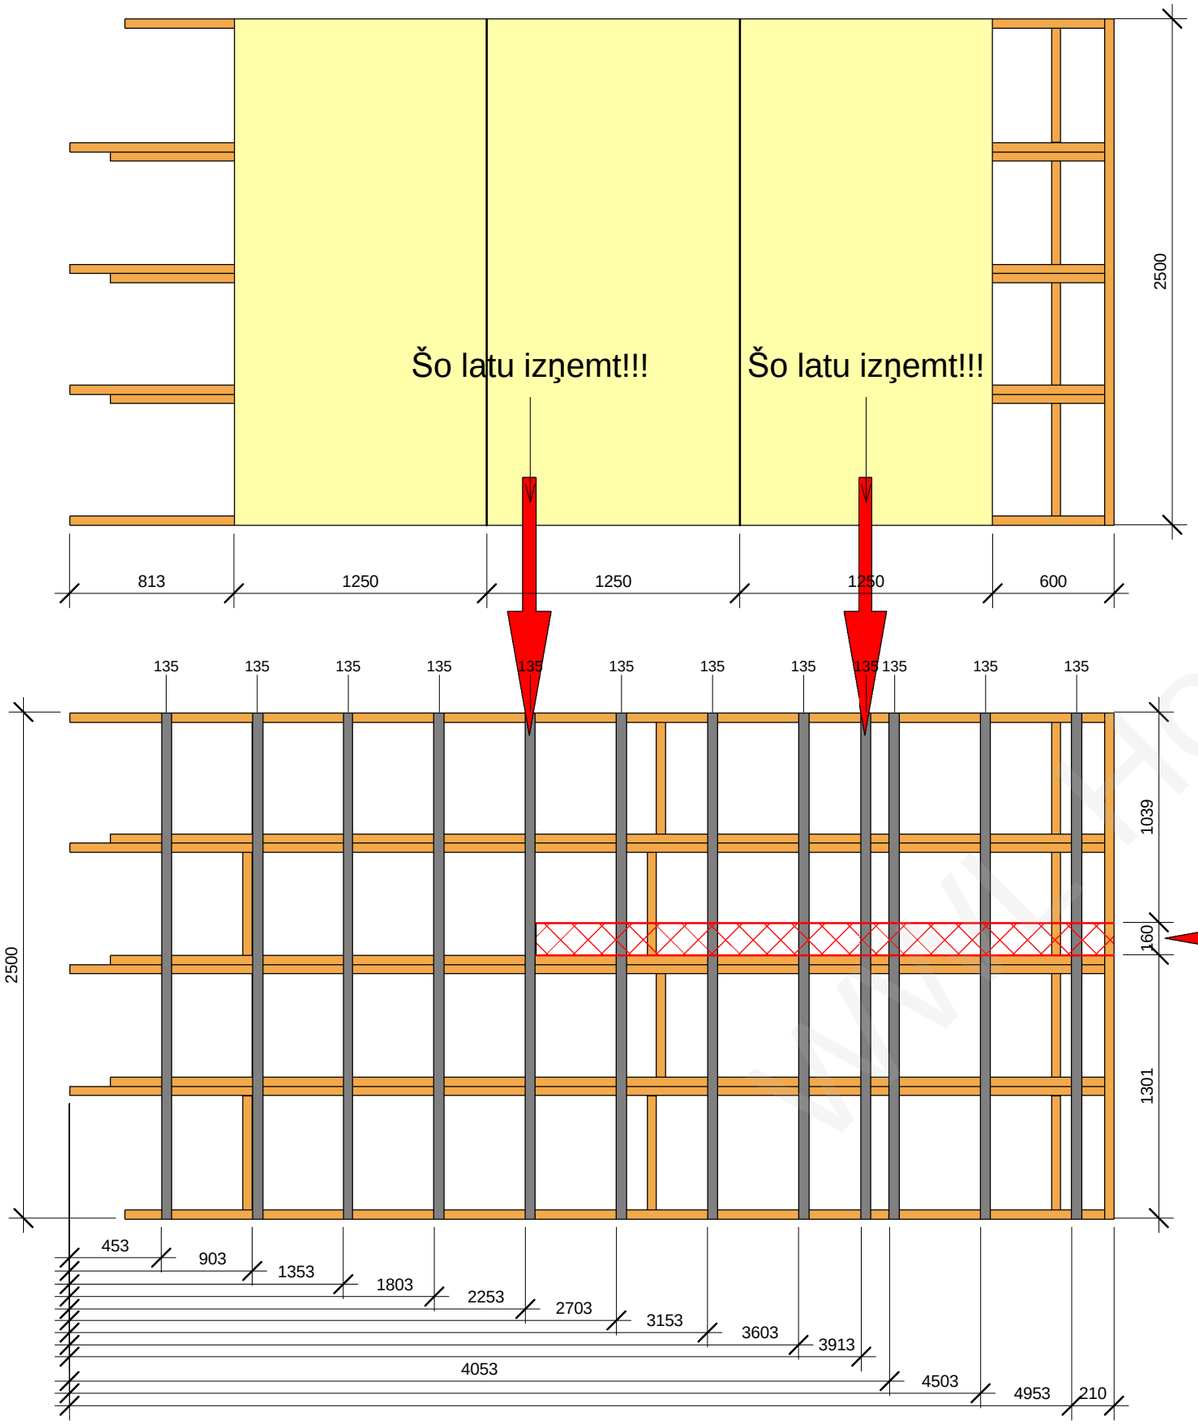


1 1F5_4
1 : 30

Šo posmu (160mm) izzāģēt

2 1F5_5
1 : 30

www.4houses

| | | | | | |
|---|---|---|---|---|---|
| This drawing cannot be used without agreement of SIA "WWL" | | | | Customer: - | Project nr: 151B |
| Proj Manager: | J.Riekstiņš | | | Object: 151B-6Apartment_H | Lable: Approver |
| Proj. Resp. Eng: | D.Ščogoļevs | | | | Revision: TP |
| Resp. Eng/Dsg: | K.Rezevskis | | | | |
| | | | | Sheet name: 1F5a | Sheet nr: 1F5a |
| | | | | | Scale: 1 : 30 |
| | | | | | Date: 06/04/2011 |

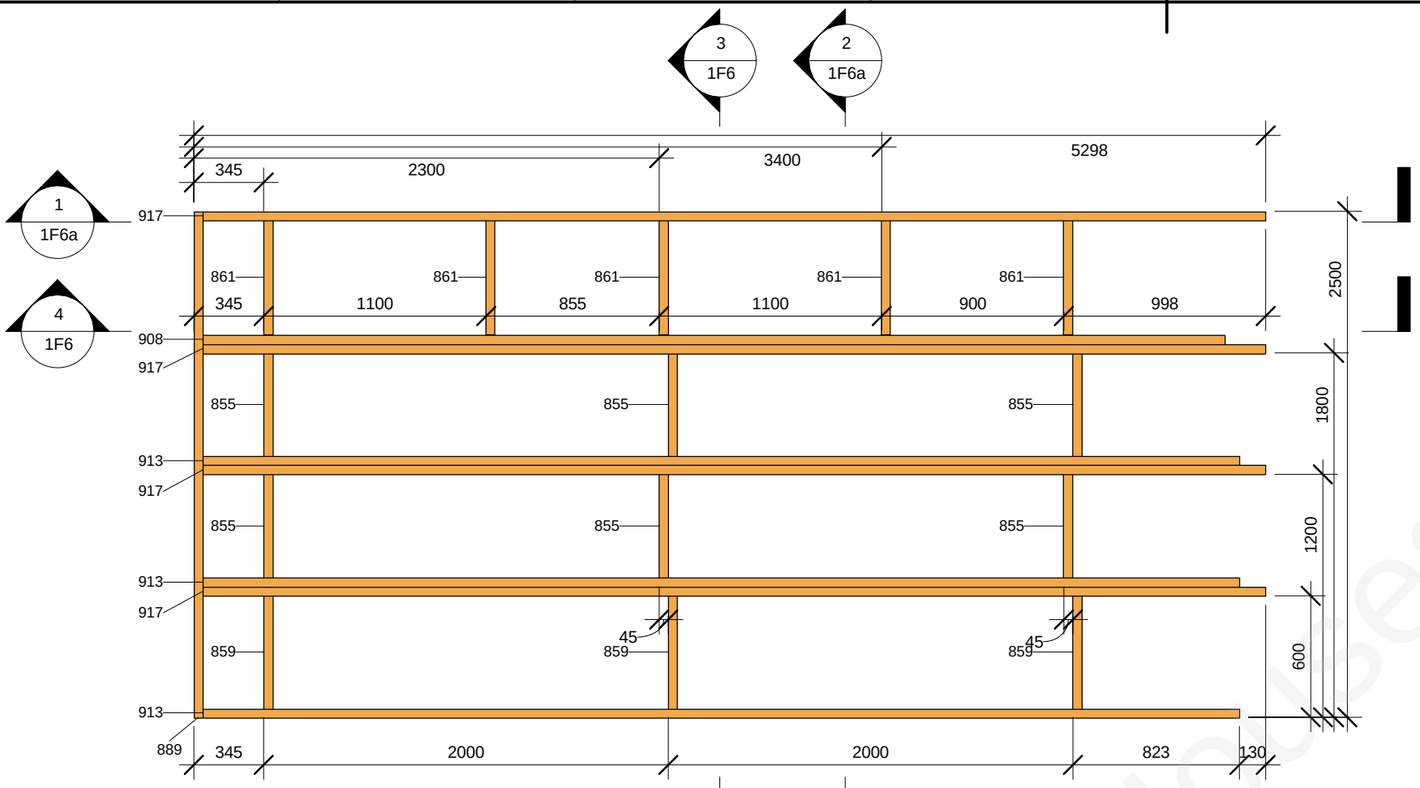


1F6_1

1 : 30

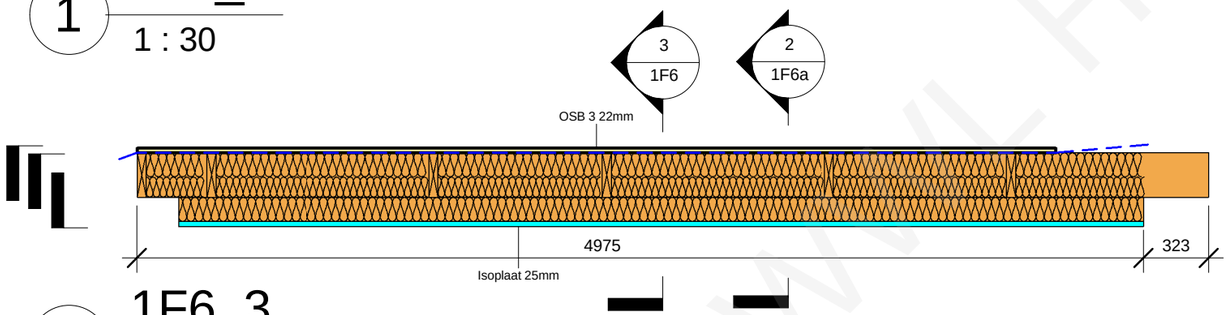


1F6_3

1 : 30

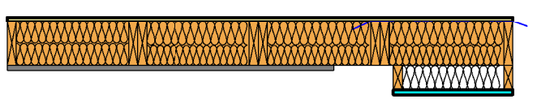

1F6_4

1 : 30

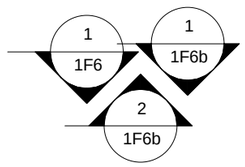


| 1F6 panel wood element schedule | | | | | | |
|---|---|---|---|---|---|---|
| Type Mark | Family and Type | h(mm) | b(mm) | L(mm) | Length | Count |
| 129 | H-bar int: 25x50 4 | 25 | 50 | 1618 | | 12 |
| 807 | H: 120x45 2 | 120 | 45 | 4770 | | 2 |
| 855 | H: 220x45 29 | 220 | 45 | 510 | | 6 |
| 859 | H: 220x45 33 | 220 | 45 | 555 | | 3 |
| 861 | H: 220x45 35 | 220 | 45 | 562 | | 5 |
| 889 | H: 220x45 63 | 220 | 45 | 2500 | | 1 |
| 908 | H: 220x45 82 | 220 | 45 | 5053 | | 1 |
| 913 | H: 220x45 87 | 220 | 45 | 5123 | | 3 |
| 917 | H: 220x45 91 | 220 | 45 | 5253 | | 4 |
| Grand total: 37 | | | | | | |

| 1F6 panel plate element schedule | | |
|---|---|---|
| Family and Type | Area | Comments |
| | | |
| Floor: Isoplaat 25mm | 2.81 m² | |
| Floor: OSB 3 22mm | 11.36 m² | |
| Grand total: 2 | 14.17 m² | |

This drawing cannot be used without agreement of SIA "WWL"

| | | | |
|---|---|---|---|
| Proj Manager: | J.Riekstiņš | | |
| Proj. Resp. Eng: | D.Ščogoļevs | | |
| Resp. Eng/Dsg: | K.Rezevskis | | |

Customer: -

Object: 151B-6Apartment_H

Sheet name: 1F6

Project nr: 151B

Lable: Approver

Revision: TP

Sheet nr: 1F6

Scale: 1 : 30

Date: 06/04/2011

WWL Houses

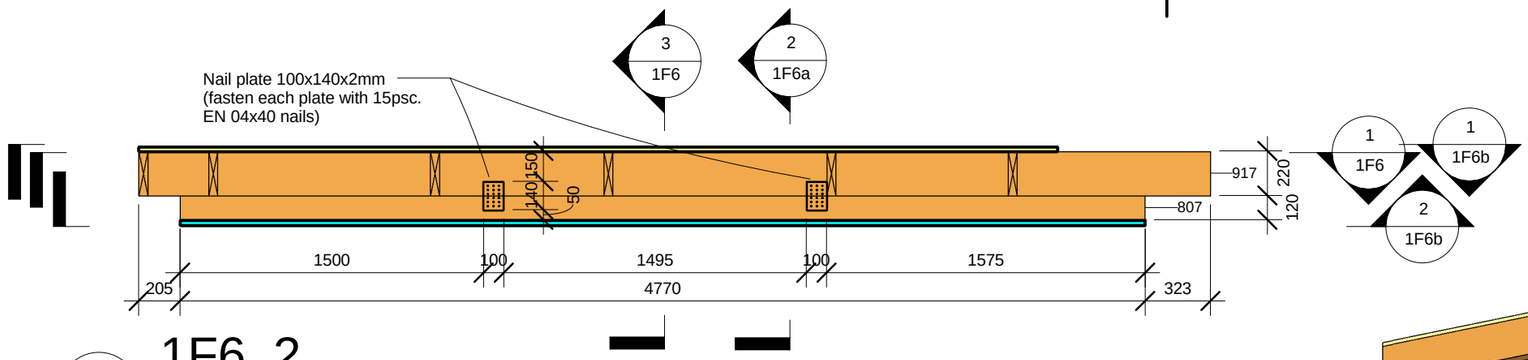


## 1 1F6_2

1 : 30

Sijas 807 un 917 sastiprināt kopā - no vienas puses ar 2.gb. naglu plātnēm 100x140x2mm, bet no otras puses ar naglām 2.8/90 ar soli 300mm.
Skat. rasējumu.

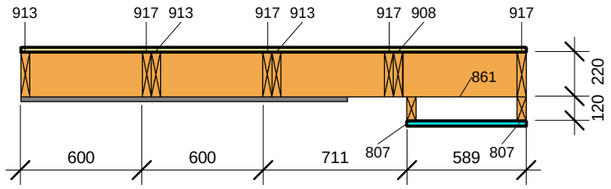


## 2 1F6_5

1 : 30

Sijas 807 un 917 sastiprināt kopā - no vienas puses ar 2.gb. naglu plātnēm 100x140x2mm, bet no otras puses ar naglām 2.8/90 ar soli 300mm.
Skatīt Type mark 807+861 un 807+917

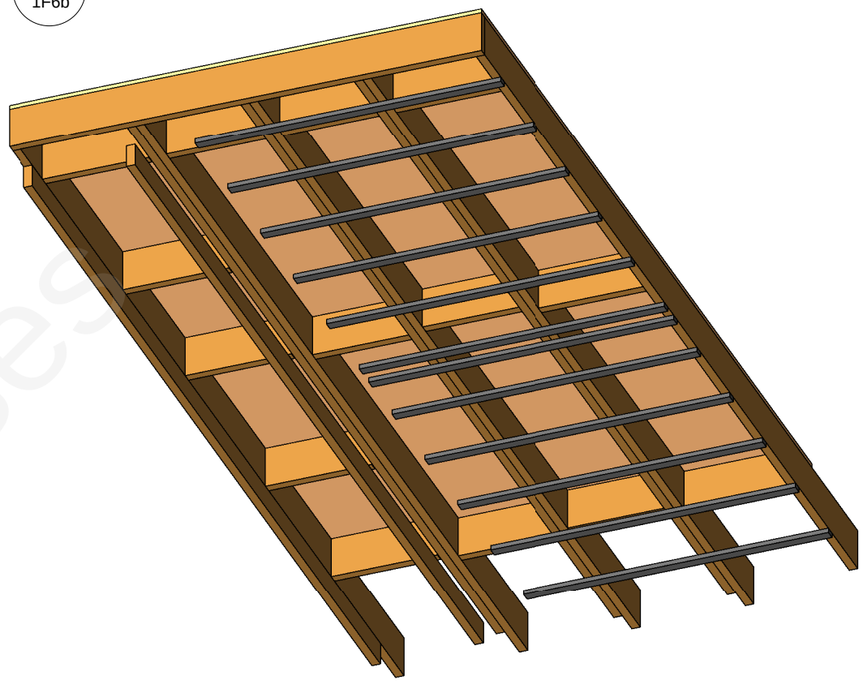

## 5 1F6 3D

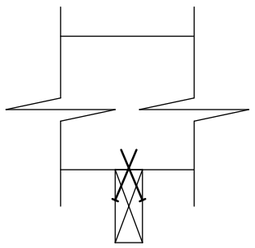

## 3 Type Mark 807+861

1 : 10

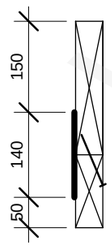


## 4 Type Mark 807+917

1 : 10

WWW.WWL.LV Houses

| | | | | | |
|---|---|---|---|---|---|
| This drawing cannot be used without agreement of SIA "WWL" | | | | Customer: - | Project nr: 151B |
| Proj Manager: | J.Riekstiņš | | | Object: 151B-6Apartment_H | Lable: Approver |
| Proj. Resp. Eng: | D.Ščogoļevs | | | | Revision: TP |
| Resp. Eng/Dsg: | K.Rezevskis | | | | |
| | | | | Sheet name: 1F6a | Sheet nr: 1F6a |
| | | | | | Scale: As indicated |
| | | | | | Date: 06/04/2011 |

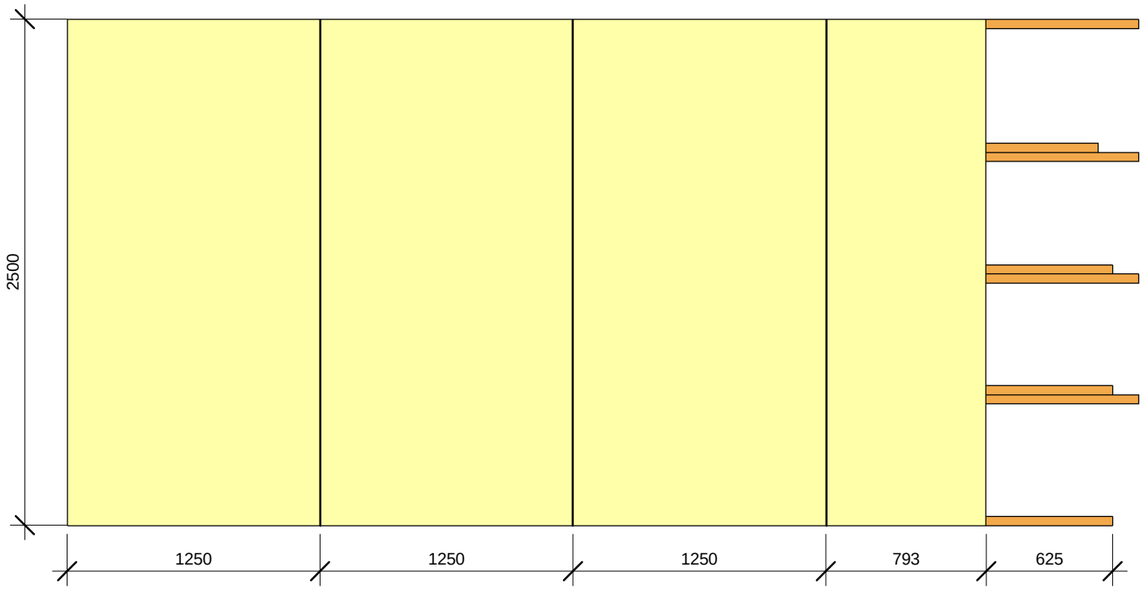


1 1F6_6

1 : 30

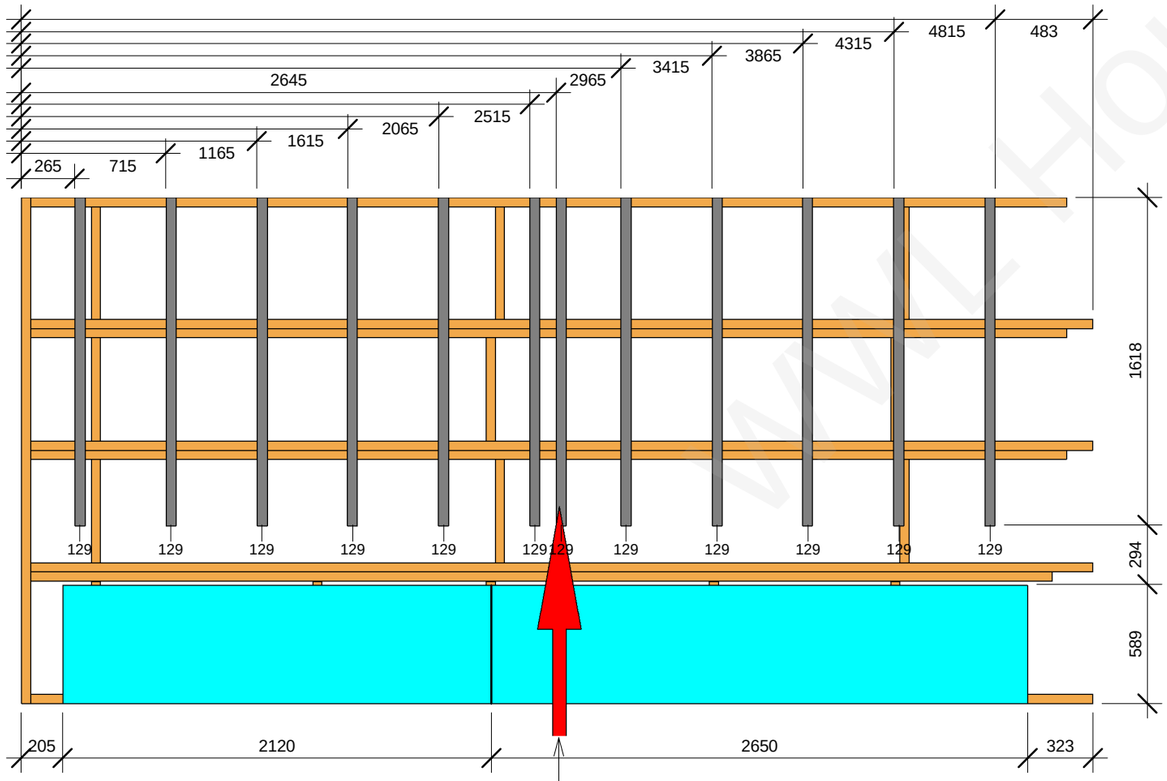


2 1F6_7

1 : 30

Šo latu izņemt!!!

WWL Houses

| | | | | | |
|---|---|---|---|---|---|
| This drawing cannot be used without agreement of SIA "WWL" | | | | Customer: - | Project nr: 151B |
| Proj Manager: | J.Riekstiņš | | | Object: 151B-6Apartment_H | Lable: Approver |
| Proj. Resp. Eng: | D.Ščogoļevs | | | | Revision: TP |
| Resp. Eng/Dsg: | K.Rezevskis | | | | |
| | | | | Sheet name: 1F6b | Sheet nr: 1F6b |
| | | | | | Scale: 1 : 30 |
| | | | | | Date: 06/04/2011 |

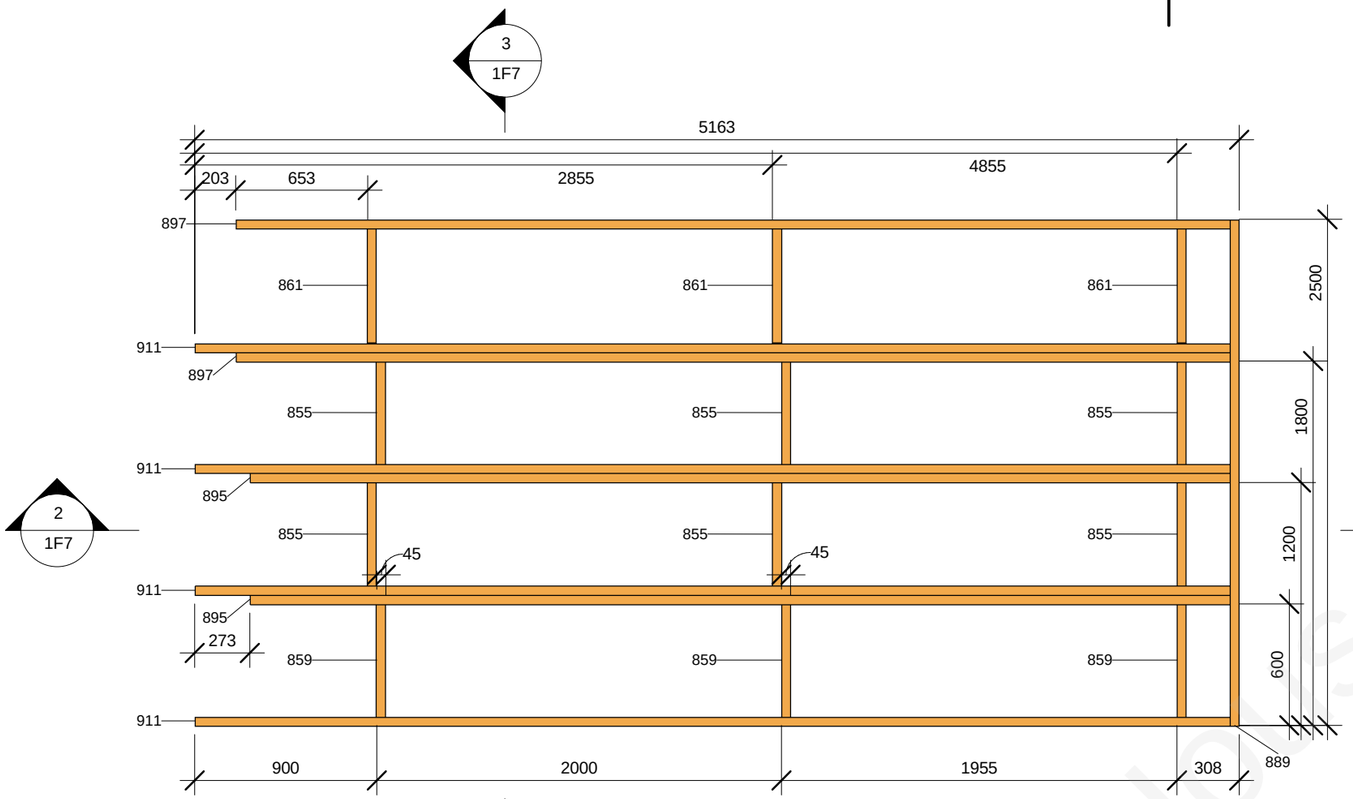


1 1F7_1
1 : 30

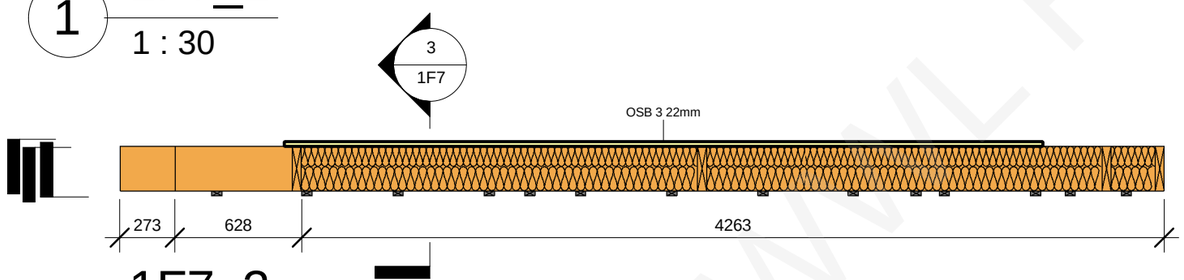


2 1F7_2
1 : 30

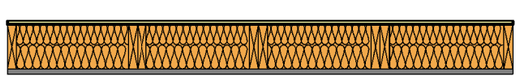

3 1F7_3
1 : 30

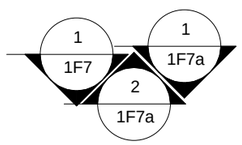


| 1F7 panel wood element schedule | | | | | | |
|---|---|---|---|---|---|---|
| Type Mark | Family and Type | h(mm) | b(mm) | L(mm) | Length | Count |
| 135 | H-bar int: 25x50 10 | 25 | 50 | 2500 | | 14 |
| 855 | H: 220x45 29 | 220 | 45 | 510 | | 6 |
| 859 | H: 220x45 33 | 220 | 45 | 555 | | 3 |
| 861 | H: 220x45 35 | 220 | 45 | 562 | | 3 |
| 889 | H: 220x45 63 | 220 | 45 | 2500 | | 1 |
| 895 | H: 220x45 69 | 220 | 45 | 4845 | | 2 |
| 897 | H: 220x45 71 | 220 | 45 | 4915 | | 2 |
| 911 | H: 220x45 85 | 220 | 45 | 5118 | | 4 |
| Grand total: 35 | | | | | | |

| 1F7 panel plate element schedule | | |
|---|---|---|
| Family and Type | Area | Comments |
| | | |
| Floor: OSB 3 22mm | 7.78 m² | |
| Grand total: 1 | 7.78 m² | |

This drawing cannot be used without agreement of SIA "WWL"

| | | | |
|---|---|---|---|
| Proj Manager: | J.Riekstiņš | | |
| Proj. Resp. Eng: | D.Ščogoļevs | | |
| Resp. Eng/Dsg: | K.Rezevskis | | |

Customer: -

Object: 151B-6Apartment_H

Sheet name: 1F7

Project nr: 151B

Lable: Approver

Revision: TP

Sheet nr: 1F7

Scale: 1 : 30

Date: 06/04/2011

WWL Houses

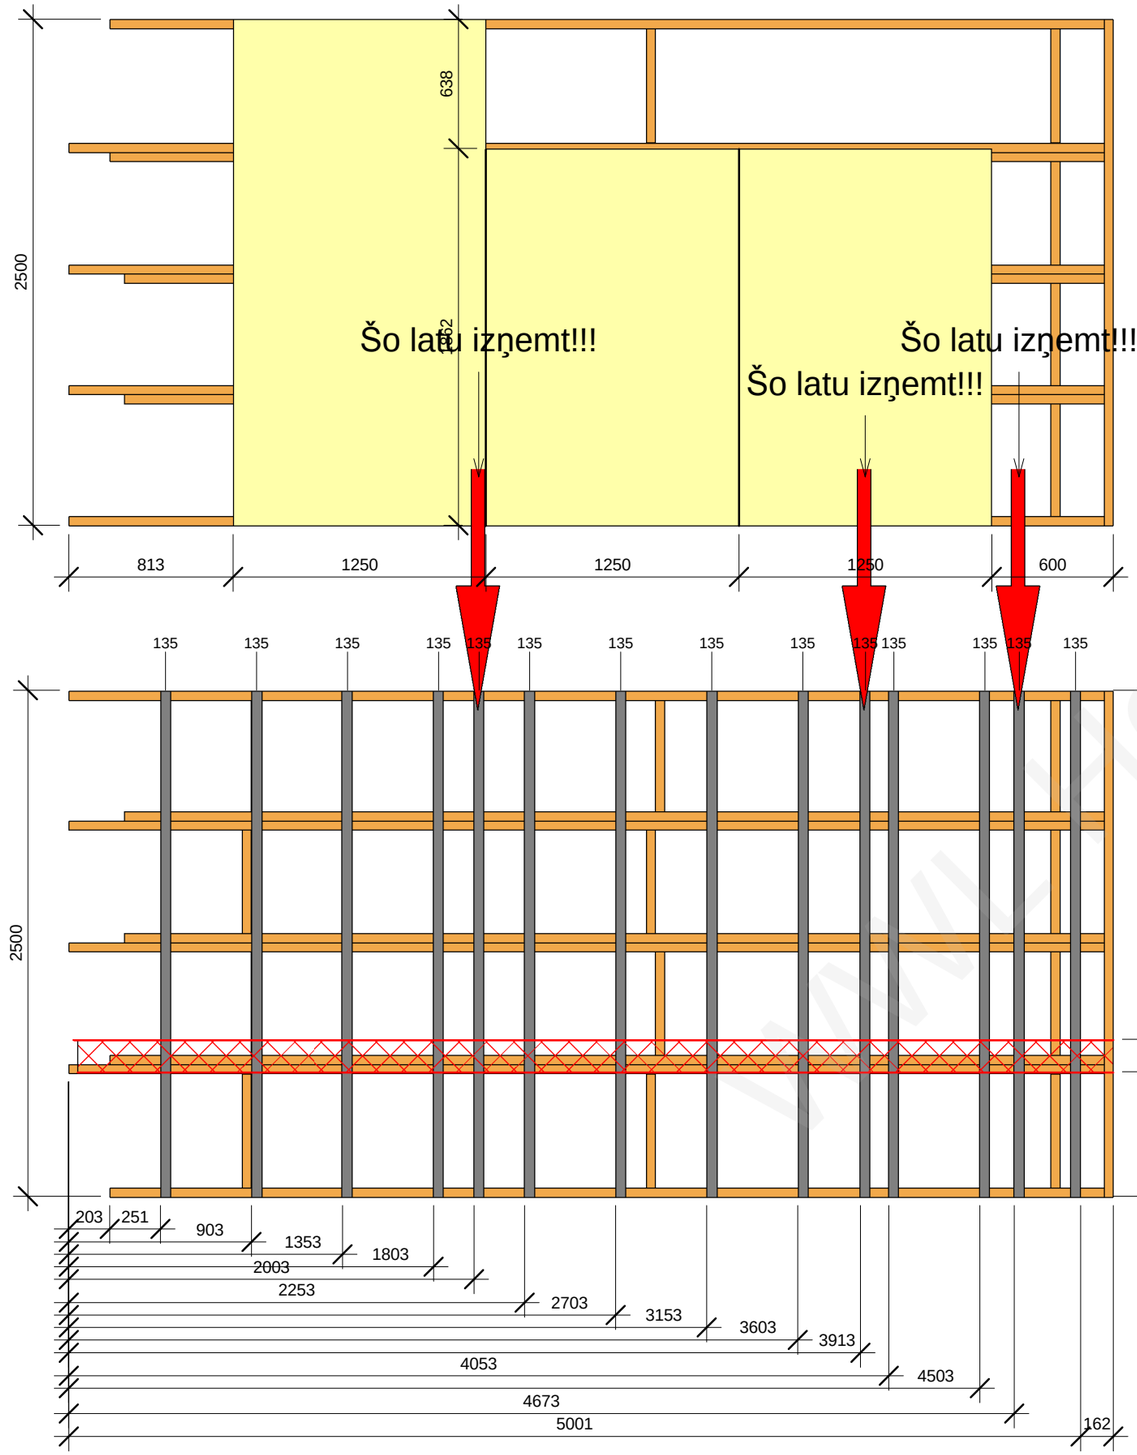


2 1F7_5
1 : 30

1 1F7_4
1 : 30

Šo posmu (160mm) izzāģēt

This drawing cannot be used without agreement of SIA "WWL"

| | | | |
|---|---|---|---|
| Proj Manager: | J.Riekstiņš | | |
| Proj. Resp. Eng: | D.Ščogoļevs | | |
| Resp. Eng/Dsg: | K.Rezevskis | | |

Customer: -

Project nr: 151B

Object: 151B-6Apartment_H

Lable: Approver

Revision: TP

Sheet name: 1F7a

Sheet nr: 1F7a

Scale: 1 : 30

Date: 06/04/2011

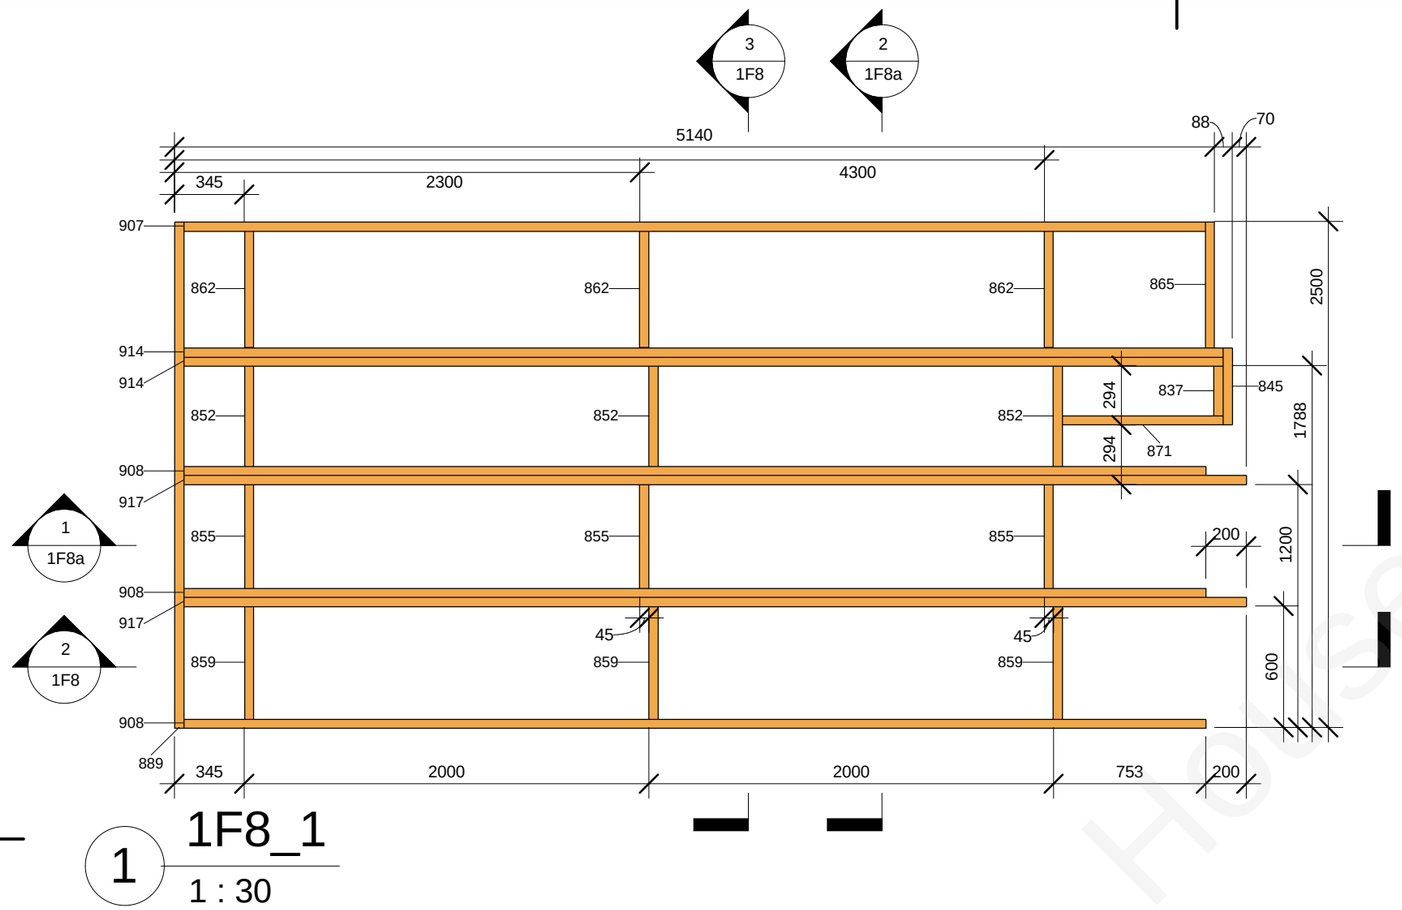


1F8_1

1 : 30

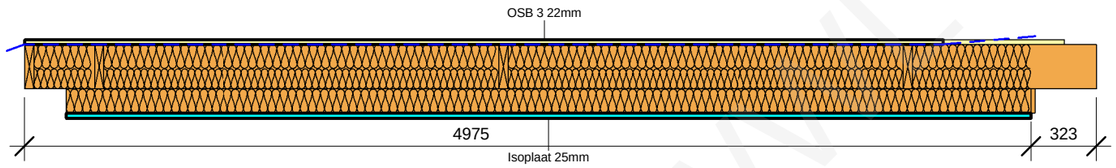


1F8_2

1 : 30

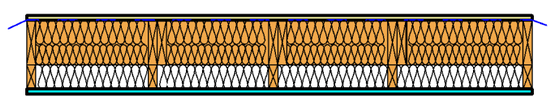

1F8_4

1 : 30

1F8 panel wood element schedule

| Type Mark | Family and Type | h(mm) | b(mm) | L(mm) | Length | Count |
|---|---|---|---|---|---|---|
| 807 | H: 120x45 2 | 120 | 45 | 4770 | | 3 |
| 808 | H: 120x45 3 | 120 | 45 | 4790 | | 2 |
| 837 | H: 220x45 11 | 220 | 45 | 249 | | 1 |
| 845 | H: 220x45 19 | 220 | 45 | 384 | | 1 |
| 852 | H: 220x45 26 | 220 | 45 | 498 | | 3 |
| 855 | H: 220x45 29 | 220 | 45 | 510 | | 3 |
| 859 | H: 220x45 33 | 220 | 45 | 555 | | 3 |
| 862 | H: 220x45 36 | 220 | 45 | 574 | | 3 |
| 865 | H: 220x45 39 | 220 | 45 | 622 | | 1 |
| 871 | H: 220x45 45 | 220 | 45 | 793 | | 1 |
| 889 | H: 220x45 63 | 220 | 45 | 2500 | | 1 |
| 907 | H: 220x45 81 | 220 | 45 | 5050 | | 1 |
| 908 | H: 220x45 82 | 220 | 45 | 5053 | | 3 |
| 914 | H: 220x45 88 | 220 | 45 | 5138 | | 2 |
| 917 | H: 220x45 91 | 220 | 45 | 5253 | | 2 |

Grand total: 30

1F8 panel plate element schedule

| Family and Type | Area | Comments |
|---|---|---|
| | | |
| Floor: Isoplaat 25mm | 11.93 m² | |
| Floor: OSB 3 22mm | 11.73 m² | |
| Grand total: 2 | 23.65 m² | |

This drawing cannot be used without agreement of SIA "WWL"

| | | | |
|---|---|---|---|
| Proj Manager: | J.Riekstiņš | | |
| Proj. Resp. Eng: | D.Ščogoļevs | | |
| Resp. Eng/Dsg: | K.Rezevskis | | |

Customer: -

Object: 151B-6Apartment_H

Sheet name: 1F8

Project nr: 151B

Lable: Approver

Revision: TP

Sheet nr: 1F8

Scale: 1 : 30

Date: 06/04/2011

www.Timber Houses

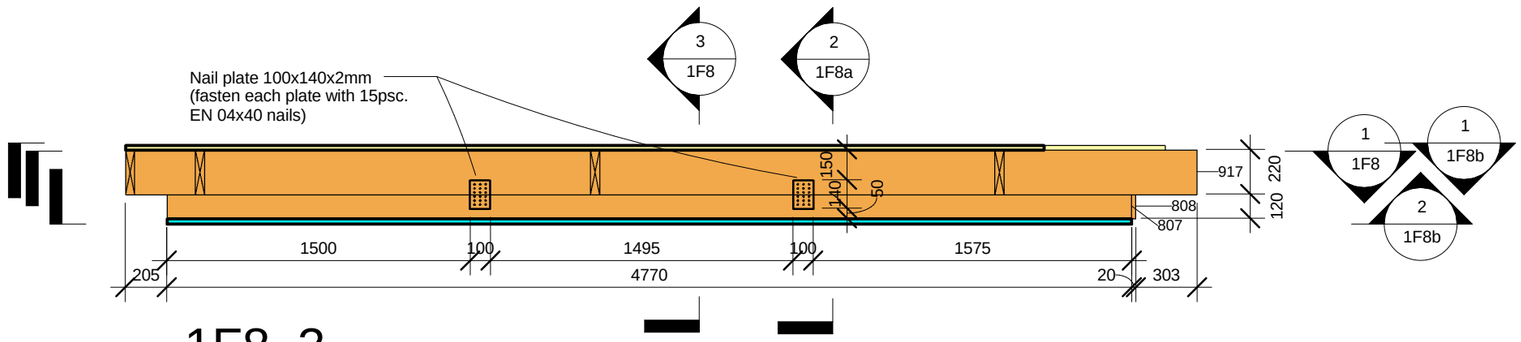


## 1 1F8_3

1 : 30

Sijas 807,808 un 917 sastiprināt kopā - no vienas puses ar 2.gb. naglu plātnēm 100x140x2mm, bet no otras puses ar naglām 2.8/90 ar soli 300mm.
Skat. rasējumu.

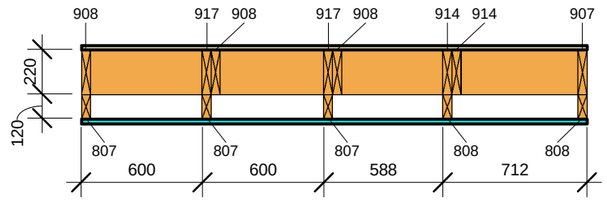


## 2 1F8_5

1 : 30

Sijas 807,808 un 917,908,907 sastiprināt kopā - no vienas puses ar 2.gb. naglu plātnēm 100x140x2mm, bet no otras puses ar naglām 2.8/90 ar soli 300mm.
Skatīt Type mark 917+807 un 808+907

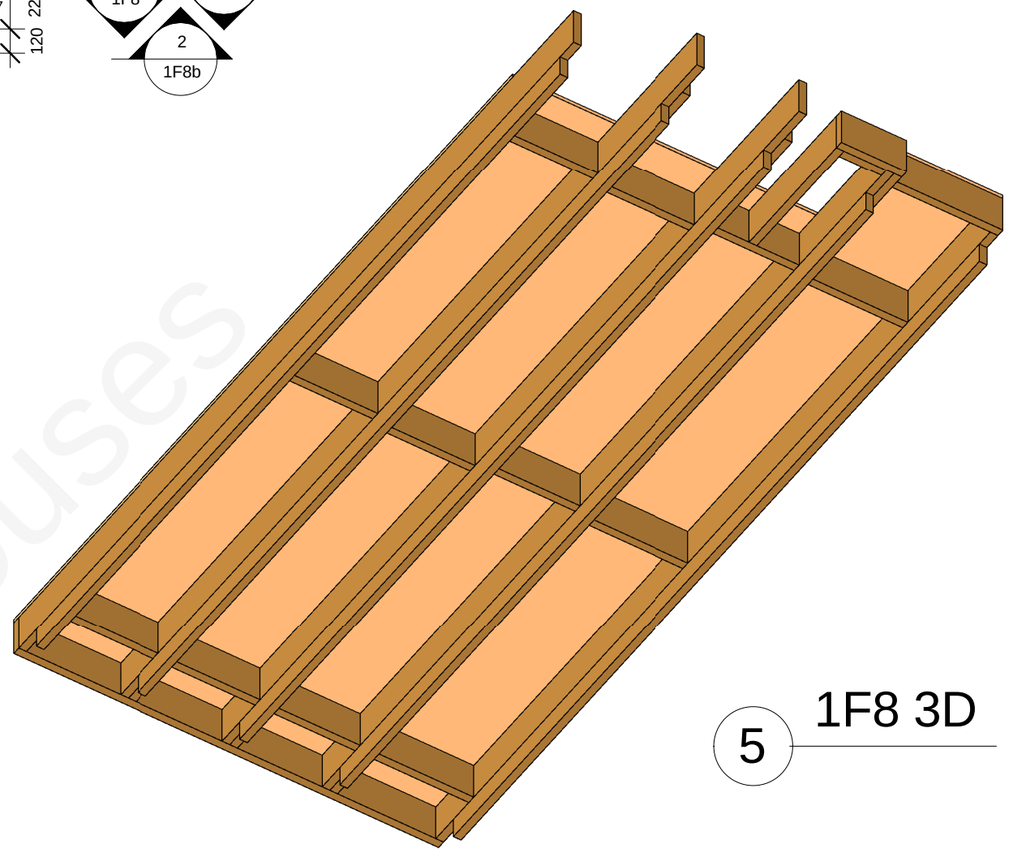

## 5 1F8 3D

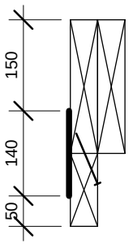


## 4 Type Mark 917+807

1 : 10

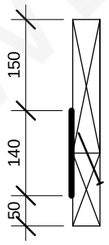


## 3 Type Mark 808+907

1 : 10

WWL Houses

| | | | | | |
|---|---|---|---|---|---|
| This drawing cannot be used without agreement of SIA "WWL" | | | | Customer: - | Project nr: 151B |
| Proj Manager: | J.Riekstiņš | | | Object: 151B-6Apartment_H | Lable: Approver |
| Proj. Resp. Eng: | D.Ščogoļevs | | | | Revision: TP |
| Resp. Eng/Dsg: | K.Rezevskis | | | | |
| | | | | Sheet name: 1F8a | Sheet nr: 1F8a |
| | | | | | Scale: As indicated |
| | | | | | Date: 06/04/2011 |

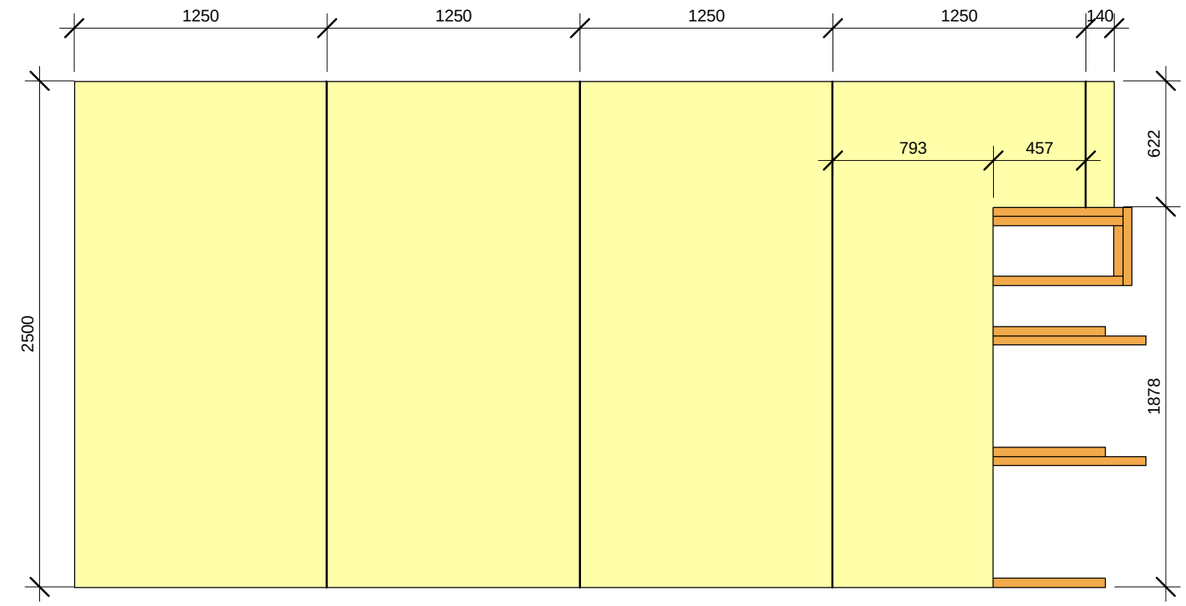


1 1F8_6
1 : 30

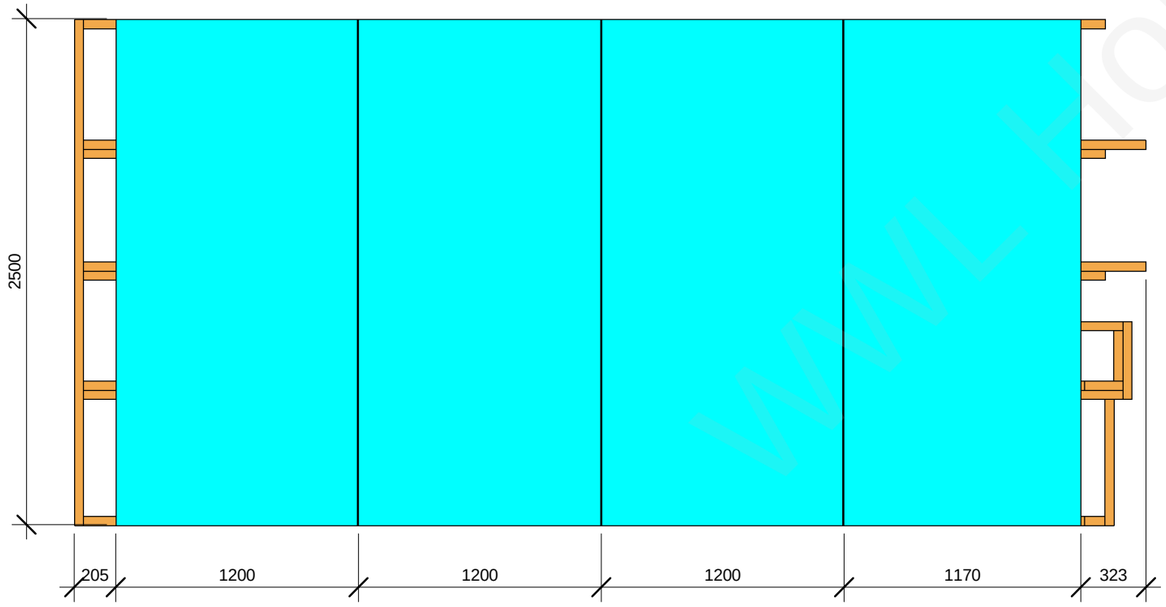


2 1F8_7
1 : 30

This drawing cannot be used without agreement of SIA "WWL"

| | | | |
|---|---|---|---|
| Proj Manager: | J.Riekstiņš | | |
| Proj. Resp. Eng: | D.Ščogoļevs | | |
| Resp. Eng/Dsg: | K.Rezevskis | | |

Customer: -

Object: 151B-6Apartment_H

Sheet name: 1F8b

Project nr: 151B

Lable: Approver

Revision: TP

Sheet nr: 1F8b

Scale: 1 : 30

Date: 06/04/2011

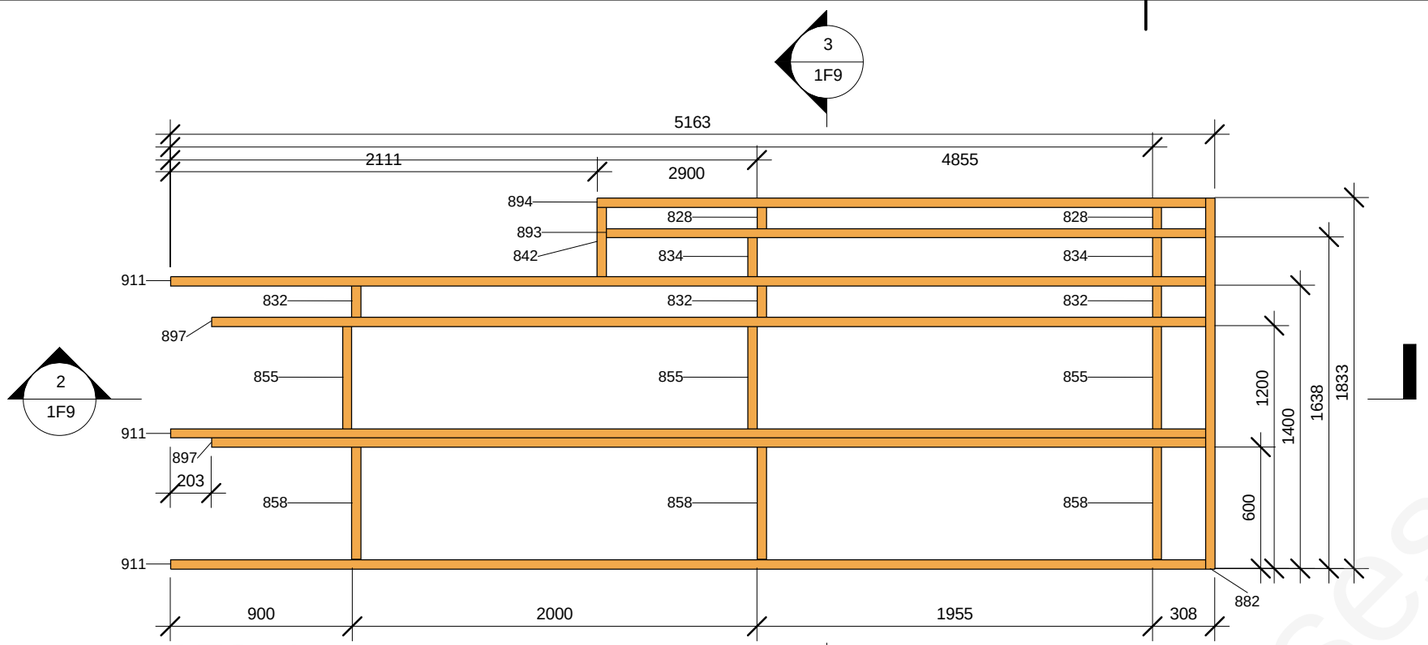


1 1F9_1

1 : 30

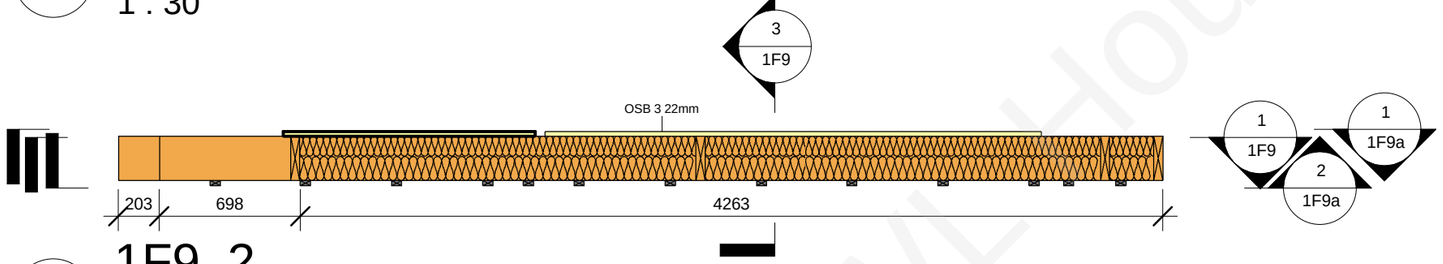


2 1F9_2

1 : 30

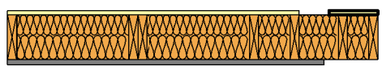

3 1F9_3

1 : 30

1F9 panel wood element schedule

| Type Mark | Family and Type | h(mm) | b(mm) | L(mm) | Length | Count |
|---|---|---|---|---|---|---|
| 127 | H-bar int: 25x50 2 | 25 | 50 | 1569 | | 13 |
| 828 | H: 220x45 2 | 220 | 45 | 105 | | 2 |
| 832 | H: 220x45 6 | 220 | 45 | 155 | | 3 |
| 834 | H: 220x45 8 | 220 | 45 | 193 | | 2 |
| 842 | H: 220x45 17 | 220 | 45 | 343 | | 1 |
| 855 | H: 220x45 29 | 220 | 45 | 510 | | 3 |
| 858 | H: 220x45 32 | 220 | 45 | 552 | | 3 |
| 882 | H: 220x45 56 | 220 | 45 | 1833 | | 1 |
| 893 | H: 220x45 67 | 220 | 45 | 2962 | | 1 |
| 894 | H: 220x45 68 | 220 | 45 | 3007 | | 1 |
| 897 | H: 220x45 71 | 220 | 45 | 4915 | | 2 |
| 911 | H: 220x45 85 | 220 | 45 | 5118 | | 3 |

Grand total: 35

1F9 panel plate element schedule

| Family and Type | Area | Comments |
|---|---|---|
| | | |
| Floor: OSB 3 22mm | 2.40 m² | |
| Grand total: 1 | 2.40 m² | |

WWW.HOUSES

| | | | | | |
|---|---|---|---|---|---|
| This drawing cannot be used without agreement of SIA "WWL" | | | | Customer: - | Project nr: 151B |
| Proj Manager: | J.Riekstiņš | | | Object: 151B-6Apartment_H | Lable: Approver |
| Proj. Resp. Eng: | D.Ščogoļevs | | | | Revision: TP |
| Resp. Eng/Dsg: | K.Rezevskis | | | | |
| | | | | Sheet name: 1F9 | Sheet nr: 1F9 |
| | | | | | Scale: 1 : 30 |
| | | | | | Date: 06/04/2011 |

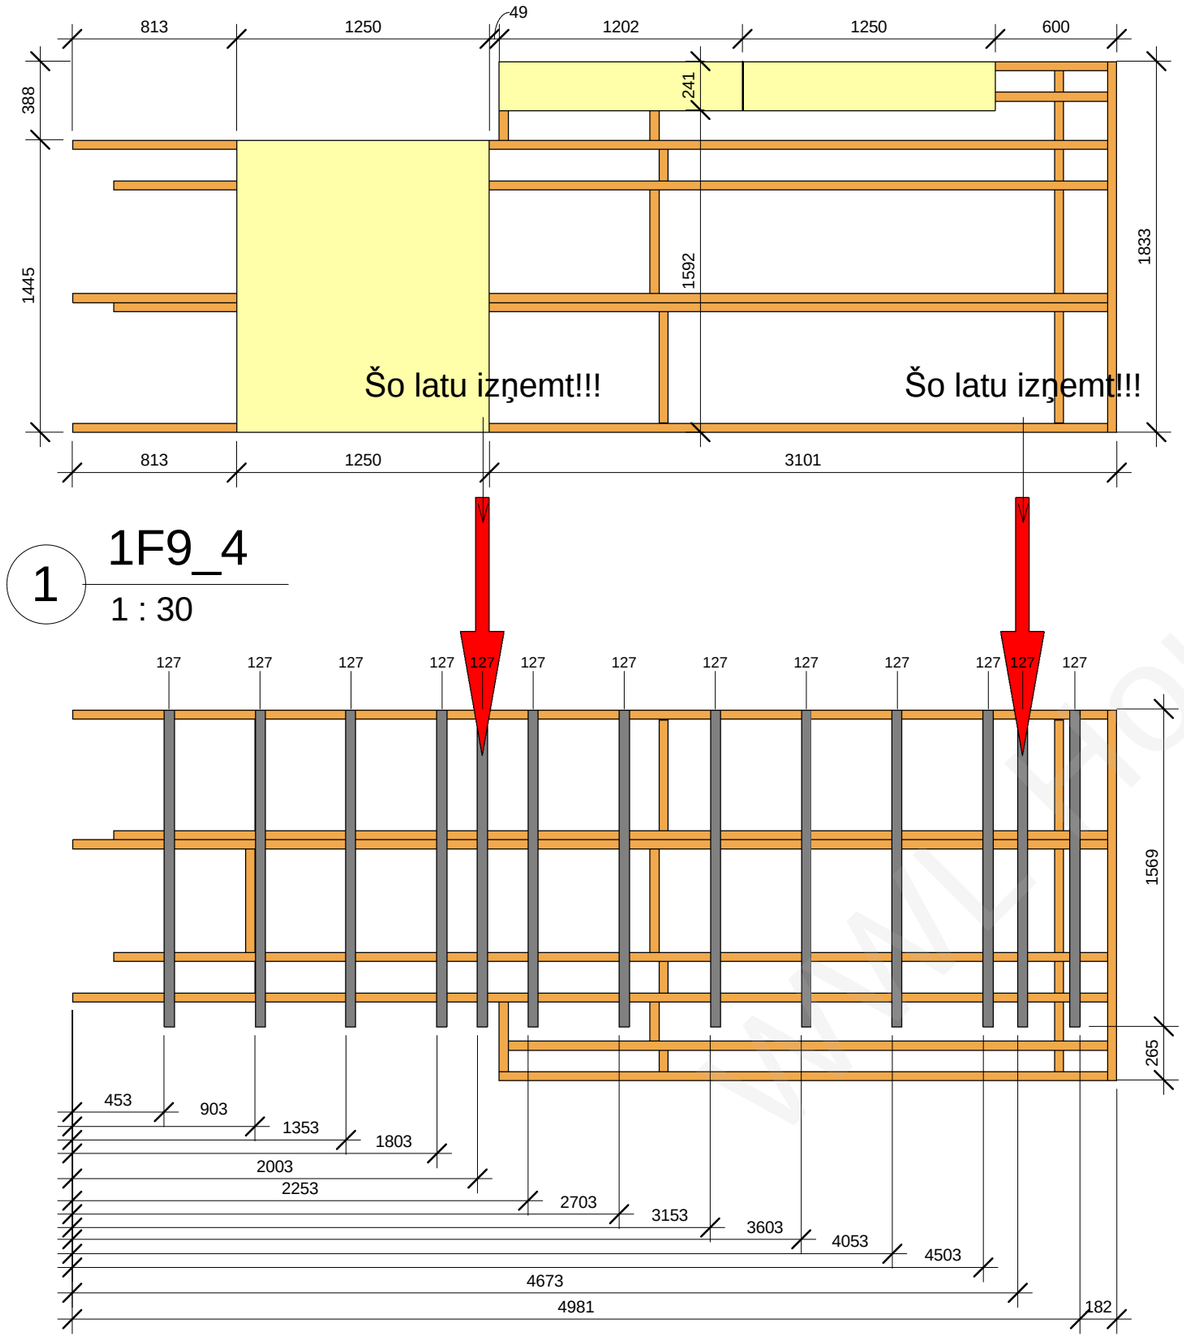


1 1F9_4

1 : 30

2 1F9_5

1 : 30

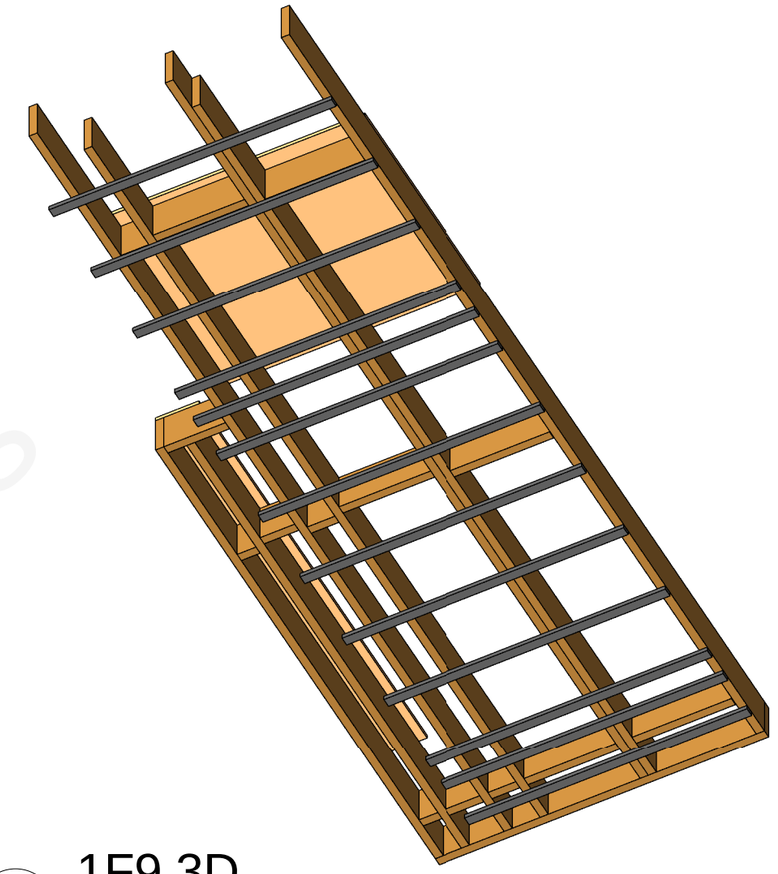

3 1F9 3D

www.woodenhouses

| | | | | | |
|---|---|---|---|---|---|
| This drawing cannot be used without agreement of SIA "WWL" | | | | Customer: - | Project nr: 151B |
| Proj Manager: | J.Riekstiņš | | | Object: 151B-6Apartment_H | Lable: Approver |
| Proj. Resp. Eng: | D.Ščogoļevs | | | | Revision: TP |
| Resp. Eng/Dsg: | K.Rezevskis | | | | |
| | | | | Sheet name: 1F9a | Sheet nr: 1F9a |
| | | | | | Scale: 1 : 30 |
| | | | | | Date: 06/04/2011 |

| 1F10 panel wood element schedule | | | | | | |
|---|---|---|---|---|---|---|
| Type Mark | Family and Type | h(mm) | b(mm) | L(mm) | Length | Count |
| 808 | H: 120x45 3 | 120 | 45 | 4790 | | 4 |
| 847 | H: 220x45 21 | 220 | 45 | 401 | | 3 |
| 859 | H: 220x45 33 | 220 | 45 | 555 | | 6 |
| 884 | H: 220x45 58 | 220 | 45 | 1874 | | 2 |
| 907 | H: 220x45 81 | 220 | 45 | 5050 | | 8 |
| Grand total: 23 | | | | | | |

| 1F10 panel plate element schedule | | |
|---|---|---|
| Family and Type | Area | Comments |
| | | |
| Floor: Isoplaat 25mm | 8.98 m² | |
| Floor: OSB 3 22mm | 9.63 m² | |
| Grand total: 2 | 18.61 m² | |

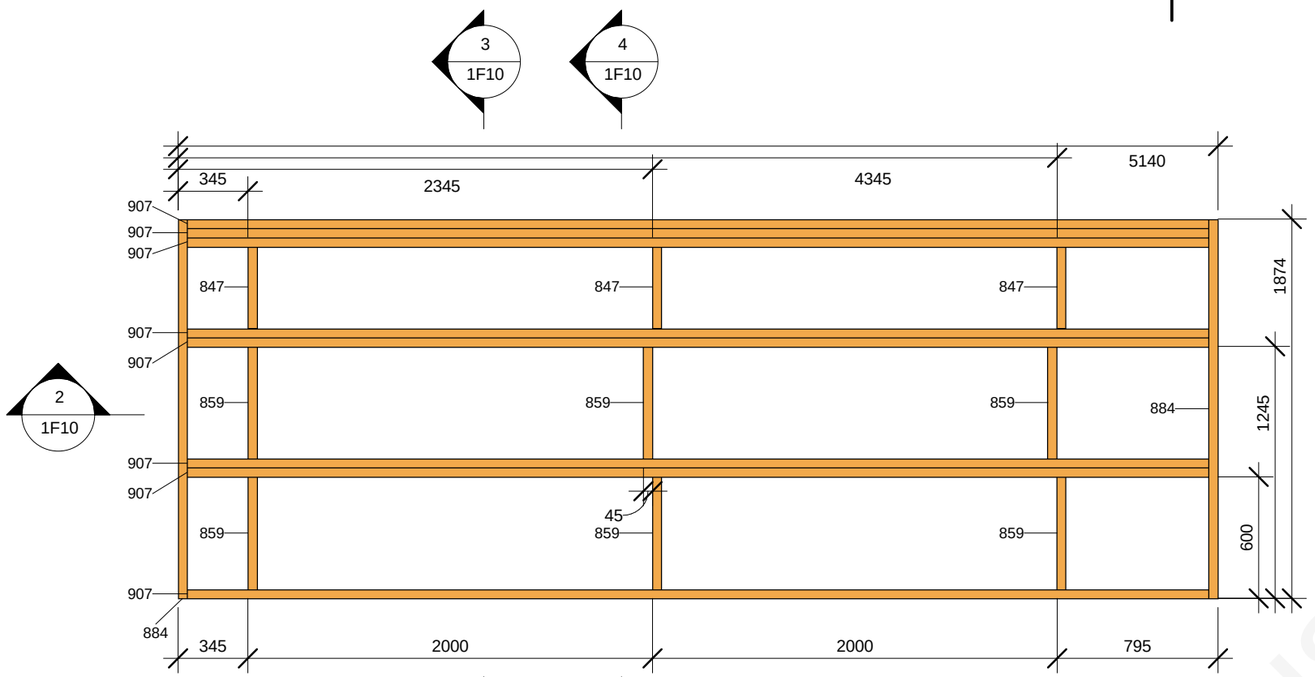


1 1F10_1
1 : 30

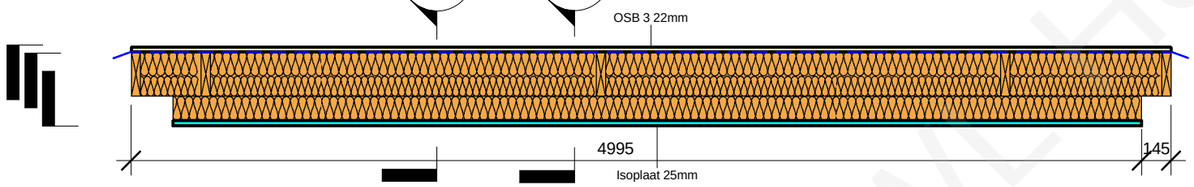


2 1F10_2
1 : 30

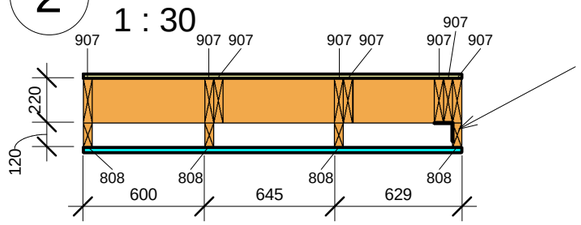


Šīs sijas 808 un 907 sastiprināt kopā
ar 2.gb. leņķiem L90x90x65
(katru leņķi stiprināt ar 12gb. EN 04x40 naglām).

4 1F10_3
1 : 30

Sijas 808 un 907 sastiprināt kopā - no vienas puses ar 2.gb. naglu plātnēm 100x140x2mm, bet no otras puses ar naglām 2.8/90 ar soli 300mm.
Skatīt Type mark 907+808 un 808+907

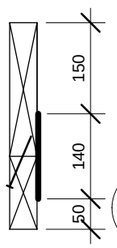


5 Type Mark 808+907.
1 : 10

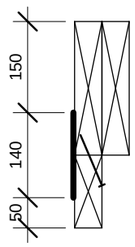


6 Type Mark 907+808
1 : 10

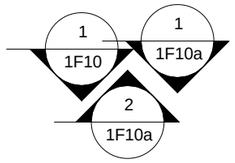


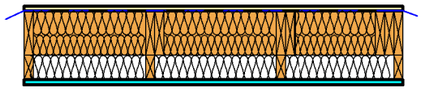

3 1F10_4
1 : 30

WWL Houses

| | | | | | |
|---|---|---|---|---|---|
| This drawing cannot be used without agreement of SIA "WWL" | | | | Customer: - | Project nr: 151B |
| Proj Manager: | J.Riekstiņš | | | Object: 151B-6Apartment_H | Lable: Approver |
| Proj. Resp. Eng: | D.Ščogoļevs | | | | Revision: TP |
| Resp. Eng/Dsg: | K.Rezevskis | | | | |
| | | | | Sheet name: 1F10 | Sheet nr: 1F10 |
| | | | | | Scale: As indicated |
| | | | | | Date: 06/04/2011 |

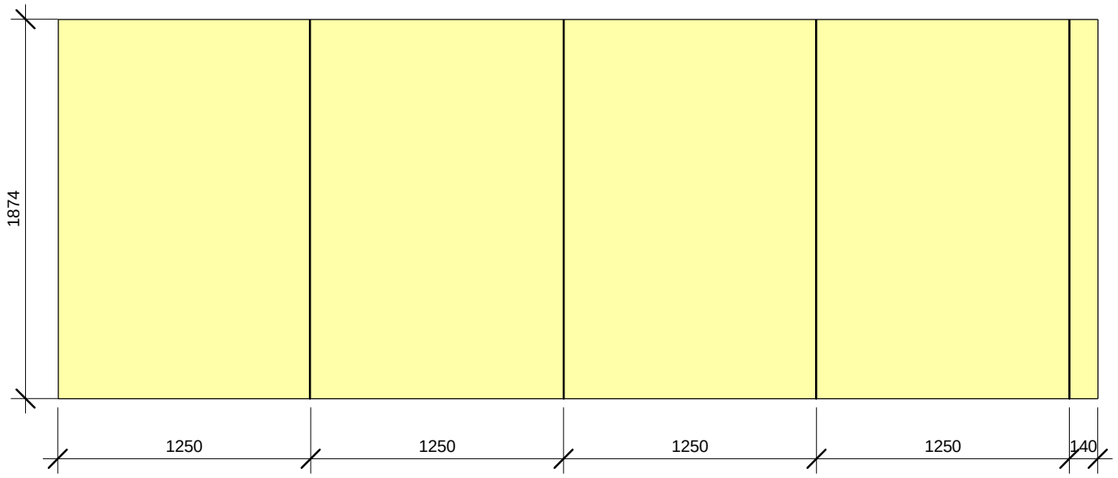


1 1F10_5

1 : 30

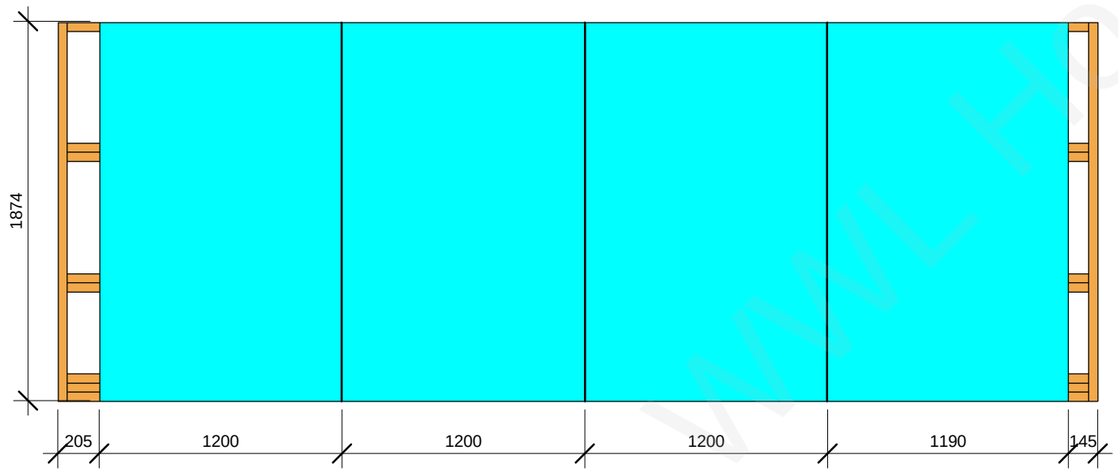


2 1F10_6

1 : 30

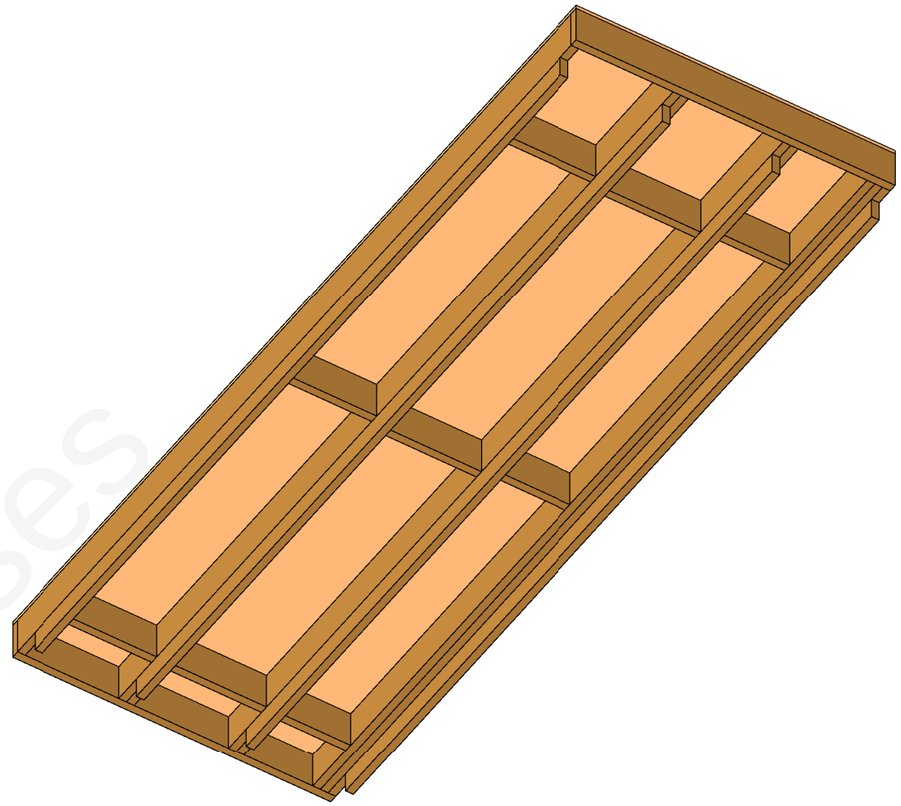

3 1F10 3D

This drawing cannot be used without agreement of SIA "WWL"

| | | | |
|---|---|---|---|
| Proj Manager: | J.Riekstiņš | | |
| Proj. Resp. Eng: | D.Ščogoļevs | | |
| Resp. Eng/Dsg: | K.Rezevskis | | |

Customer: -

Object: 151B-6Apartment_H

Sheet name: 1F10a

Project nr: 151B

Lable: Approver

Revision: TP

Sheet nr: 1F10a

Scale: 1 : 30

Date: 06/04/2011

| 1F11 panel wood element schedule | | | | | | |
|---|---|---|---|---|---|---|
| Type Mark | Family and Type | h(mm) | b(mm) | L(mm) | Length | Count |
| 849 | H: 220x45 23 | 220 | 45 | 465 | | 3 |
| 850 | H: 220x45 24 | 220 | 45 | 480 | | 3 |
| 859 | H: 220x45 33 | 220 | 45 | 555 | | 3 |
| 877 | H: 220x45 51 | 220 | 45 | 1486 | | 6 |
| 881 | H: 220x45 55 | 220 | 45 | 1770 | | 2 |

Grand total: 17

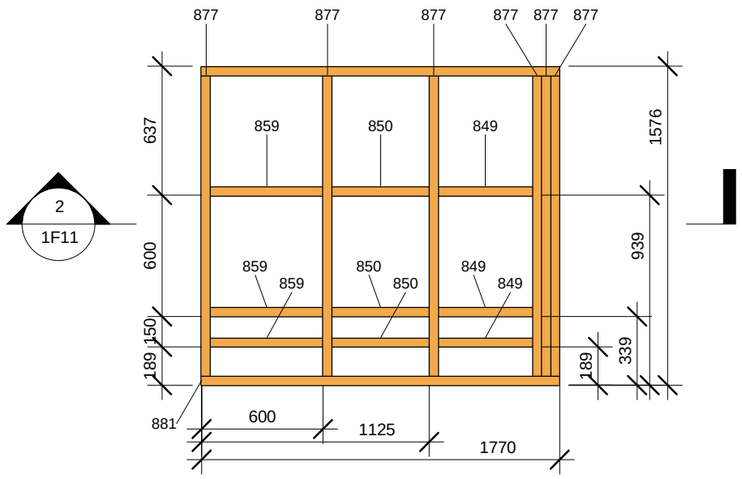


## 1 1F11_1

1 : 30

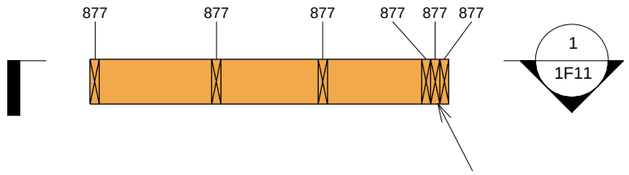


Šīs trīs sijas 877 sasist kopā ar naglām 2.8/90, ar soli 150mm un sist divās rindās.

## 2 1F11_2

1 : 30

WWL Houses

| | | | | | |
|---|---|---|---|---|---|
| This drawing cannot be used without agreement of SIA "WWL" | | | | Customer: - | Project nr: 151B |
| Proj Manager: | J.Riekstiņš | | | Object: 151B-6Apartment_H | Lable: Approver |
| Proj. Resp. Eng: | D.Ščogoļevs | | | | Revision: TP |
| Resp. Eng/Dsg: | K.Rezevskis | | | | |
| | | | | Sheet name: 1F11 | Sheet nr: 1F11 |
| | | | | | Scale: 1 : 30 |
| | | | | | Date: 06/04/2011 |

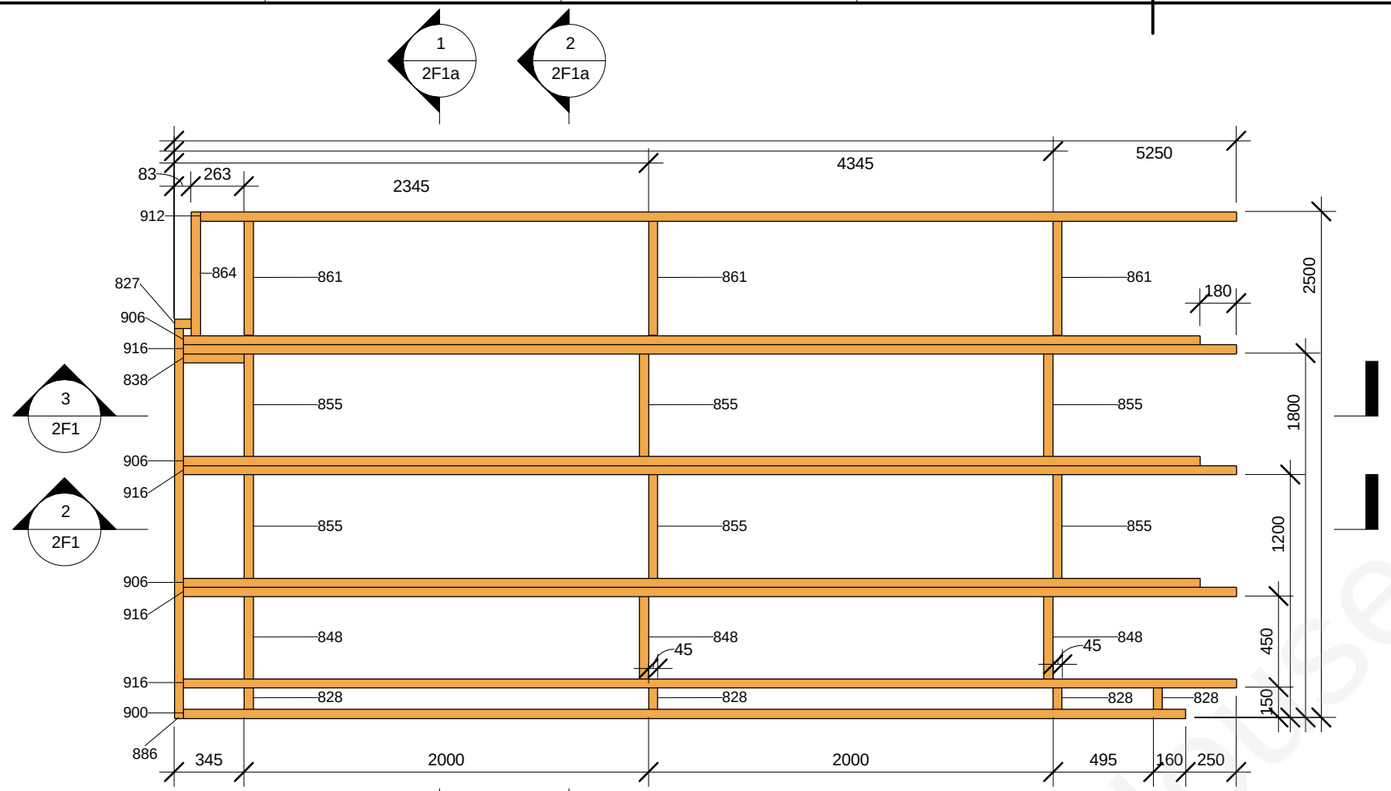


## 2F1_1

1 : 30

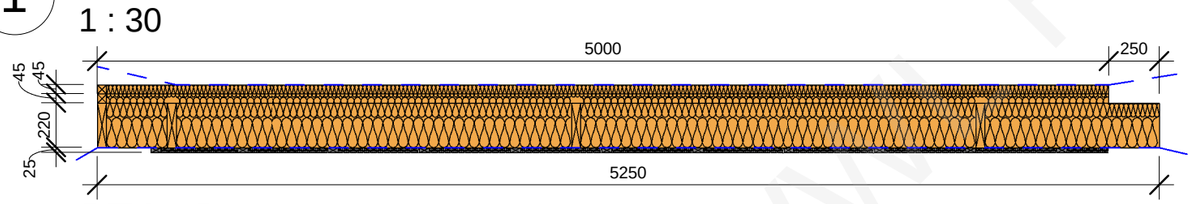


## 2F1_2

1 : 30

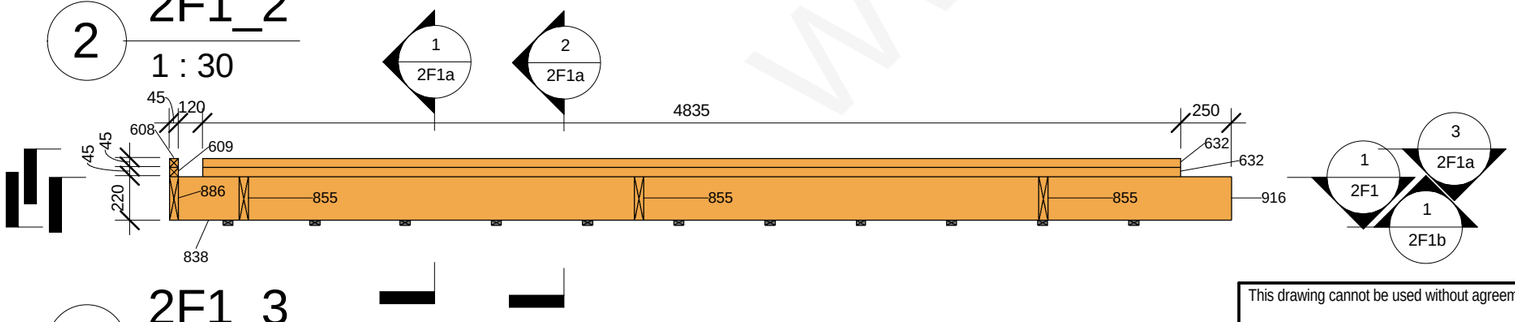


## 2F1_3

1 : 30




**2F1 panel wood element schedule**

| Type Mark | Family and Type | h(mm) | b(mm) | L(mm) | Length | Count |
|---|---|---|---|---|---|---|
| 131 | H-bar int: 25x50 6 | 25 | 50 | 2235 | | 11 |
| 608 | H: 45x45 7 | 45 | 45 | 1730 | | 1 |
| 609 | H: 45x45 8 | 45 | 45 | 1750 | | 1 |
| 632 | H: 45x45 31 | 45 | 45 | 4835 | | 4 |
| 637 | H: 45x45 36 | 45 | 45 | 4955 | | 10 |
| 827 | H: 220x45 | 220 | 45 | 83 | | 1 |
| 828 | H: 220x45 2 | 220 | 45 | 105 | | 4 |
| 838 | H: 220x45 12 | 220 | 45 | 300 | | 1 |
| 848 | H: 220x45 22 | 220 | 45 | 405 | | 3 |
| 855 | H: 220x45 29 | 220 | 45 | 510 | | 6 |
| 861 | H: 220x45 35 | 220 | 45 | 562 | | 3 |
| 864 | H: 220x45 38 | 220 | 45 | 610 | | 1 |
| 886 | H: 220x45 60 | 220 | 45 | 1926 | | 1 |
| 900 | H: 220x45 74 | 220 | 45 | 4955 | | 1 |
| 906 | H: 220x45 80 | 220 | 45 | 5025 | | 3 |
| 912 | H: 220x45 86 | 220 | 45 | 5122 | | 1 |
| 916 | H: 220x45 90 | 220 | 45 | 5205 | | 4 |

Grand total: 56

**2F1 panel plate element schedule**

| Family and Type | Area | Comments |
|---|---|---|

This drawing cannot be used without agreement of SIA "WWL"

| | | | |
|---|---|---|---|
| Proj Manager: | J.Riekstiņš | | |
| Proj. Resp. Eng: | D.Ščogoļevs | | |
| Resp. Eng/Dsg: | K.Rezevskis | | |

Customer: -

Object: 151B-6Apartment_H

Sheet name: 2F1

Project nr: 151B

Lable: Approver

Revision: TP

Sheet nr: 2F1

Scale: 1 : 30

Date: 06/04/2011

www.Wood Houses

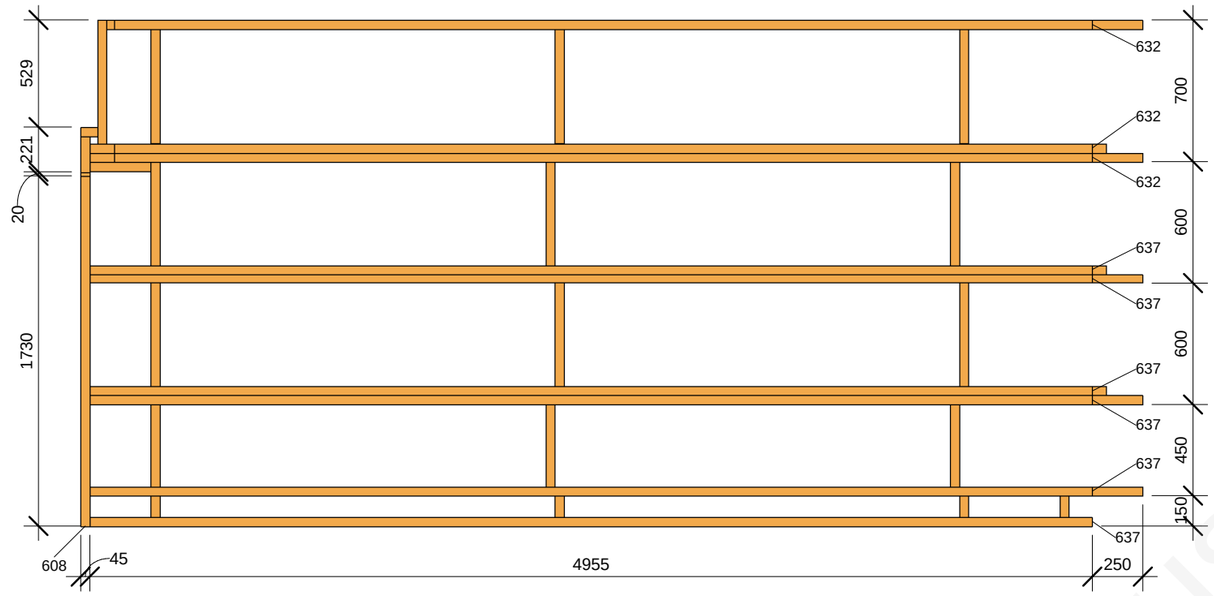


## 3 2F1_6

1 : 30

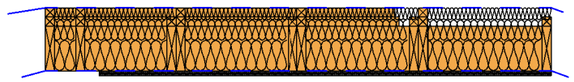

## 1 2F1_4

1 : 30

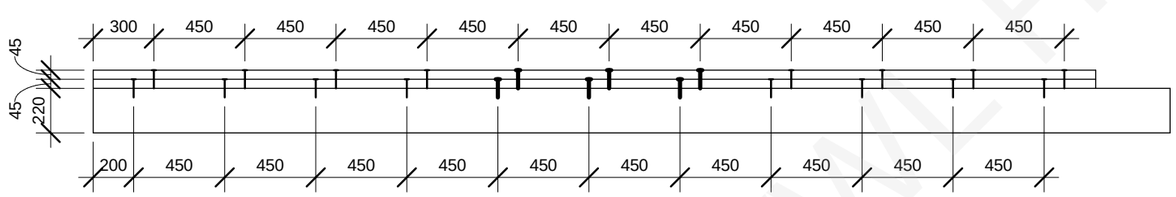


## 4 Type Mark SIJA .

1 : 30

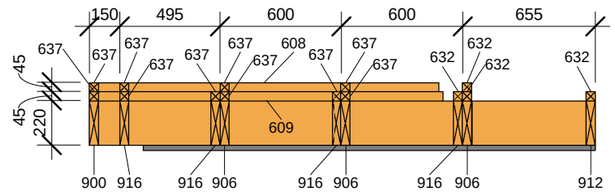


## 2 2F1_5

1 : 30

Latas 637,632,608,609 stiprināt pie sijām 900,916,906,912,886
ar naglām 2.8/90 un skrūvēm s17-050x90, ar soli 450mm.
Uz katru latu 8 naglas un 3 skrūves.
Skrūves ieskrūvēt sijas vidusdaļā!!!

**Skatīt Type Mark SIJA**

| | | | | | |
|---|---|---|---|---|---|
| This drawing cannot be used without agreement of SIA "WWL" | | | | Customer: - | Project nr: 151B |
| Proj Manager: | J.Riekstiņš | | | Object: 151B-6Apartment_H | Lable: Approver |
| Proj. Resp. Eng: | D.Ščogoļevs | | | | Revision: TP |
| Resp. Eng/Dsg: | K.Rezevskis | | | | |
| | | | | Sheet name: 2F1a | Sheet nr: 2F1a |
| | | | | | Scale: 1 : 30 |
| | | | | | Date: 06/04/2011 |

WWL Houses

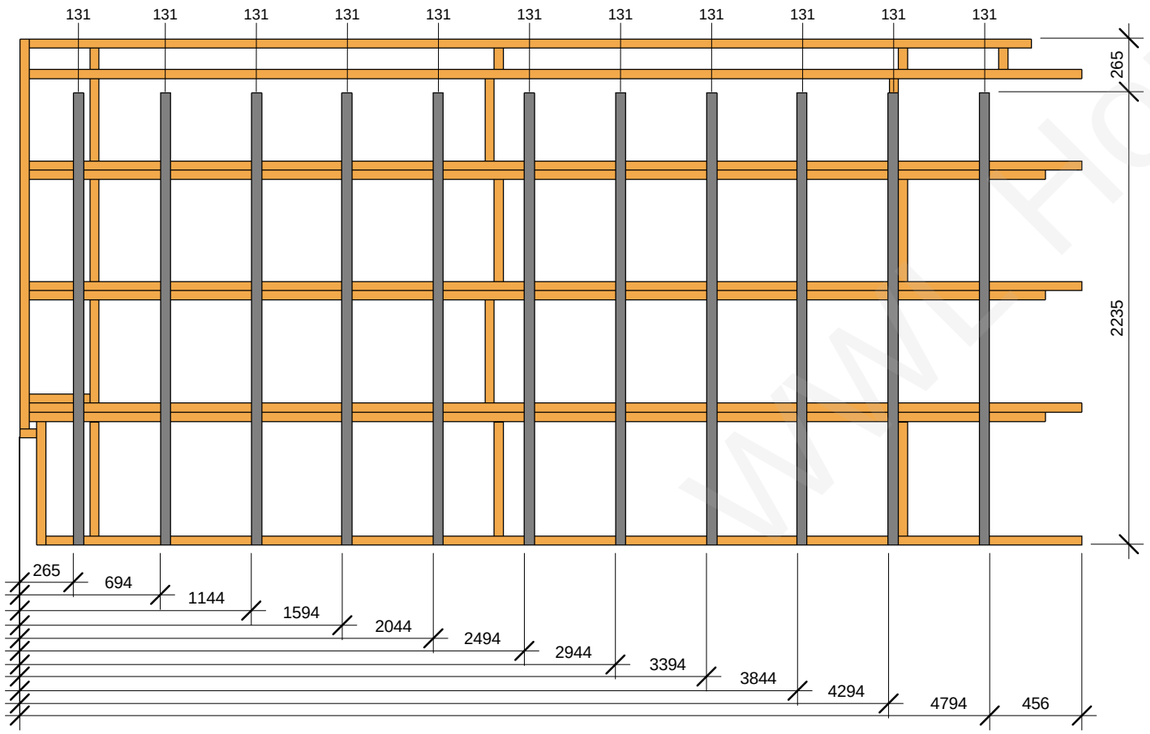


1 2F1_7

1 : 30

2 2F1 3D

| | | | | | |
|---|---|---|---|---|---|
| This drawing cannot be used without agreement of SIA "WWL" | | | | Customer: - | Project nr: 151B |
| Proj Manager: | J.Riekstiņš | | | Object: 151B-6Apartment_H | Lable: Approver |
| Proj. Resp. Eng: | D.Ščogoļevs | | | | Revision: TP |
| Resp. Eng/Dsg: | K.Rezevskis | | | | |
| | | | | Sheet name: 2F1b | Sheet nr: 2F1b |
| | | | | | Scale: 1 : 30 |
| | | | | | Date: 06/04/2011 |

WWW.PRIVATEHOUSES

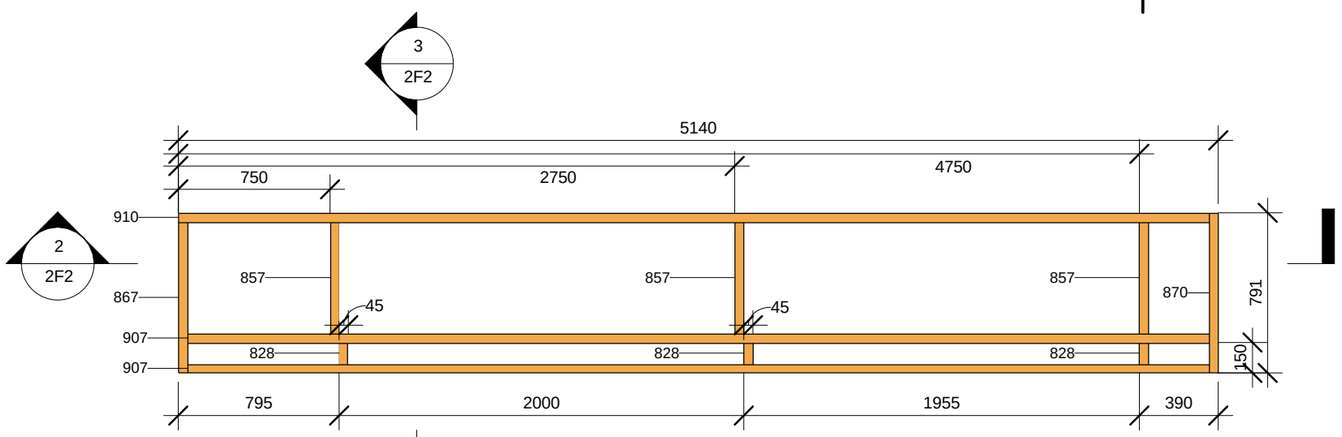


1 2F2_1

1 : 30

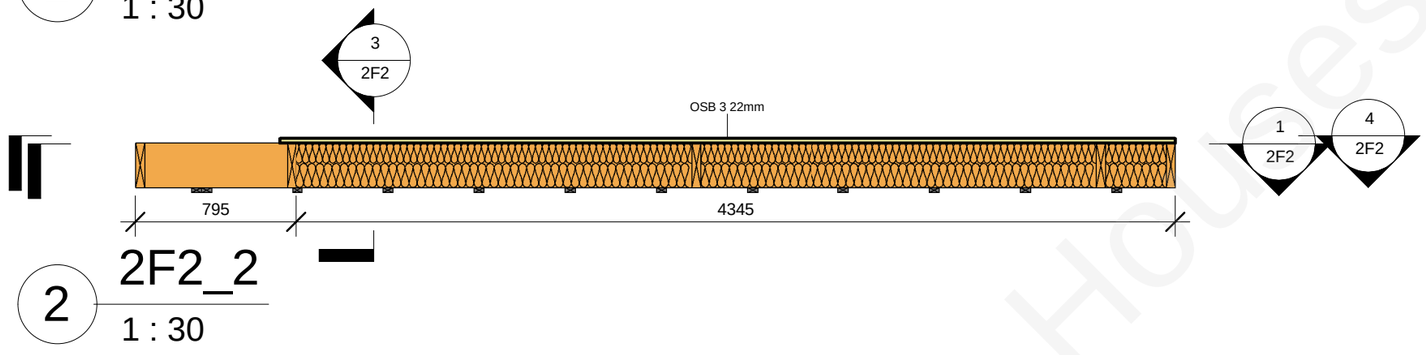


2 2F2_2

1 : 30

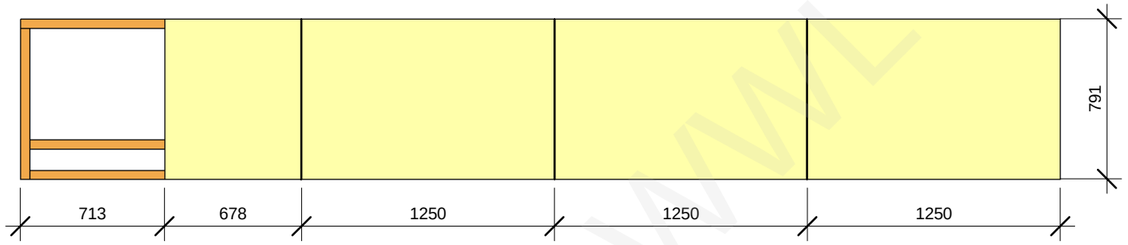


4 2F2_4

1 : 30

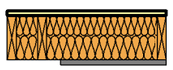

3 2F2_3

1 : 30

2F2 panel wood element schedule

| Type Mark | Family and Type | h(mm) | b(mm) | L(mm) | Length | Count |
|---|---|---|---|---|---|---|
| 126 | H-bar int: 25x50 | 25 | 50 | 527 | | 12 |
| 828 | H: 220x45 2 | 220 | 45 | 105 | | 3 |
| 857 | H: 220x45 31 | 220 | 45 | 551 | | 3 |
| 867 | H: 220x45 41 | 220 | 45 | 746 | | 1 |
| 870 | H: 220x45 44 | 220 | 45 | 791 | | 1 |
| 907 | H: 220x45 81 | 220 | 45 | 5050 | | 2 |
| 910 | H: 220x45 84 | 220 | 45 | 5095 | | 1 |

Grand total: 23

2F2 panel plate element schedule

| Family and Type | Area | Comments |
|---|---|---|
| | | |
| Floor: OSB 3 22mm | 3.50 m² | |
| Grand total: 1 | 3.50 m² | |

This drawing cannot be used without agreement of SIA "WWL"

| | | | |
|---|---|---|---|
| Proj Manager: | J.Riekstiņš | | |
| Proj. Resp. Eng: | D.Ščogoļevs | | |
| Resp. Eng/Dsg: | K.Rezevskis | | |

Customer: -

Object: 151B-6Apartment_H

Sheet name: 2F2

Project nr: 151B

Lable: Approver

Revision: TP

Sheet nr: 2F2

Scale: 1 : 30

Date: 06/04/2011

WWL Houses

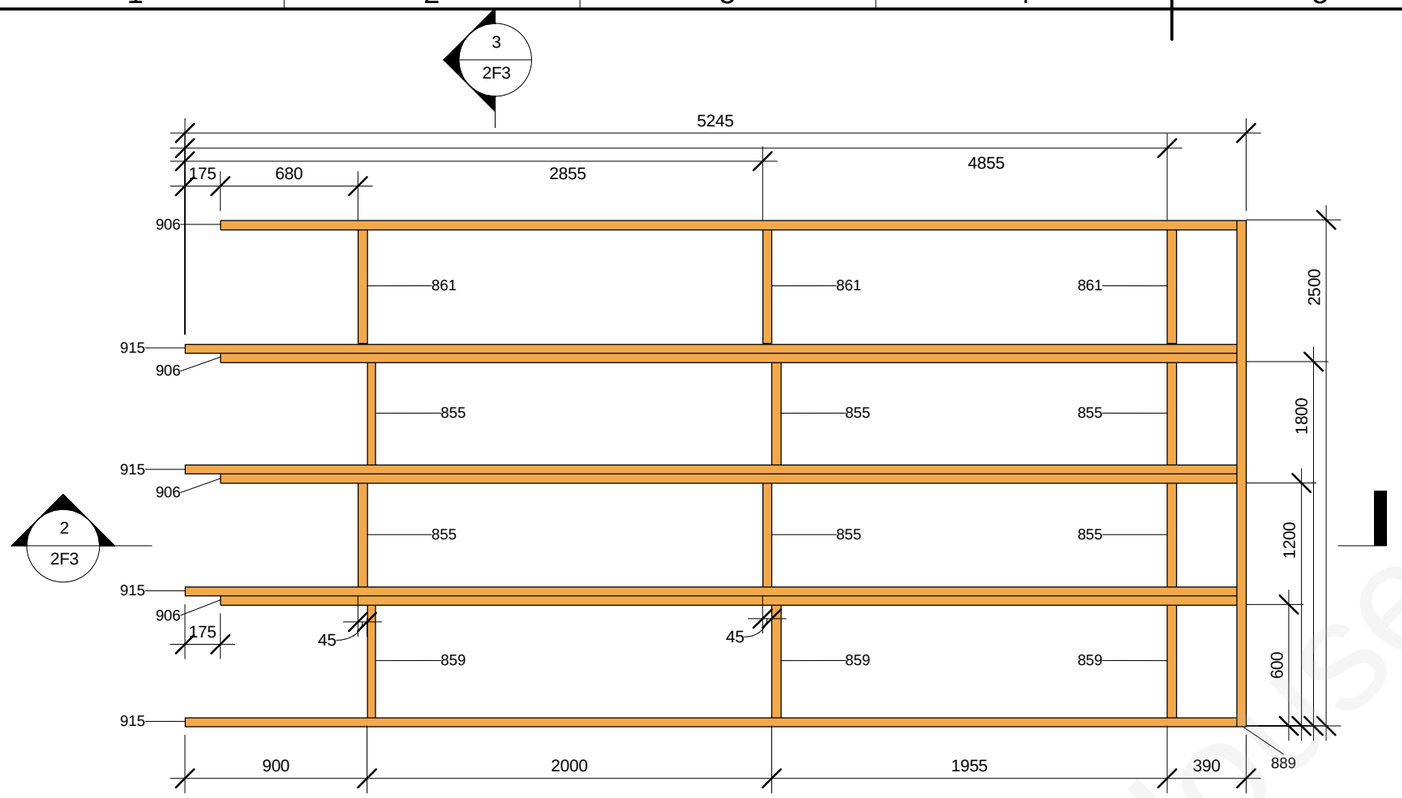


1 2F3_1

1 : 30

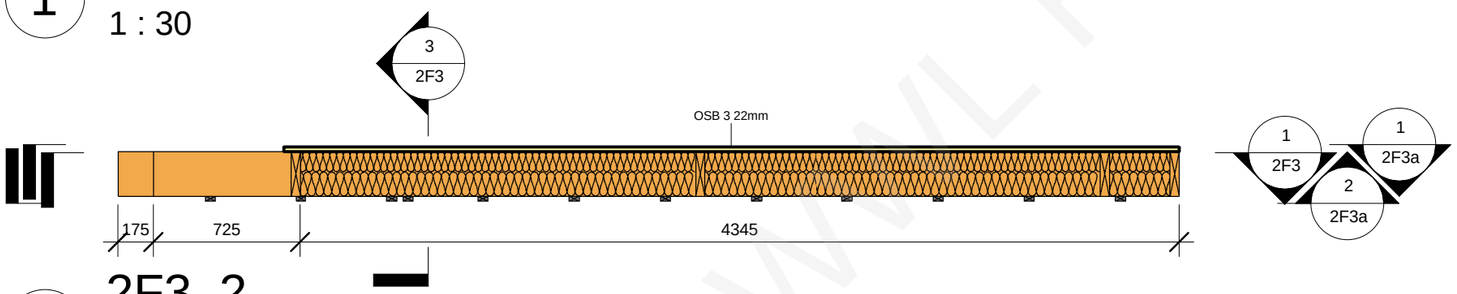


2 2F3_2

1 : 30

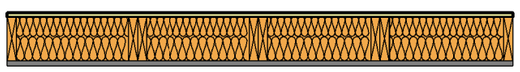

3 2F3_3

1 : 30

| 2F3 panel wood element schedule | | | | | | |
|---|---|---|---|---|---|---|
| Type Mark | Family and Type | h(mm) | b(mm) | L(mm) | Length | Count |
| 135 | H-bar int: 25x50 10 | 25 | 50 | 2500 | | 12 |
| 855 | H: 220x45 29 | 220 | 45 | 510 | | 6 |
| 859 | H: 220x45 33 | 220 | 45 | 555 | | 3 |
| 861 | H: 220x45 35 | 220 | 45 | 562 | | 3 |
| 889 | H: 220x45 63 | 220 | 45 | 2500 | | 1 |
| 906 | H: 220x45 80 | 220 | 45 | 5025 | | 4 |
| 915 | H: 220x45 89 | 220 | 45 | 5200 | | 4 |
| Grand total: 33 | | | | | | |

| 2F3 panel plate element schedule | | |
|---|---|---|
| Family and Type | Area | Comments |
| | | |
| Floor: OSB 3 22mm | 11.07 m² | |
| Grand total: 1 | 11.07 m² | |

WWL Houses

| | | | | | |
|---|---|---|---|---|---|
| This drawing cannot be used without agreement of SIA "WWL" | | | | Customer: - | Project nr: 151B |
| Proj Manager: | J.Riekstiņš | | | Object: 151B-6Apartment_H | Lable: Approver |
| Proj. Resp. Eng: | D.Ščogoļevs | | | | Revision: TP |
| Resp. Eng/Dsg: | K.Rezevskis | | | | |
| | | | | Sheet name: 2F3 | Sheet nr: 2F3 |
| | | | | | Scale: 1 : 30 |
| | | | | | Date: 06/04/2011 |

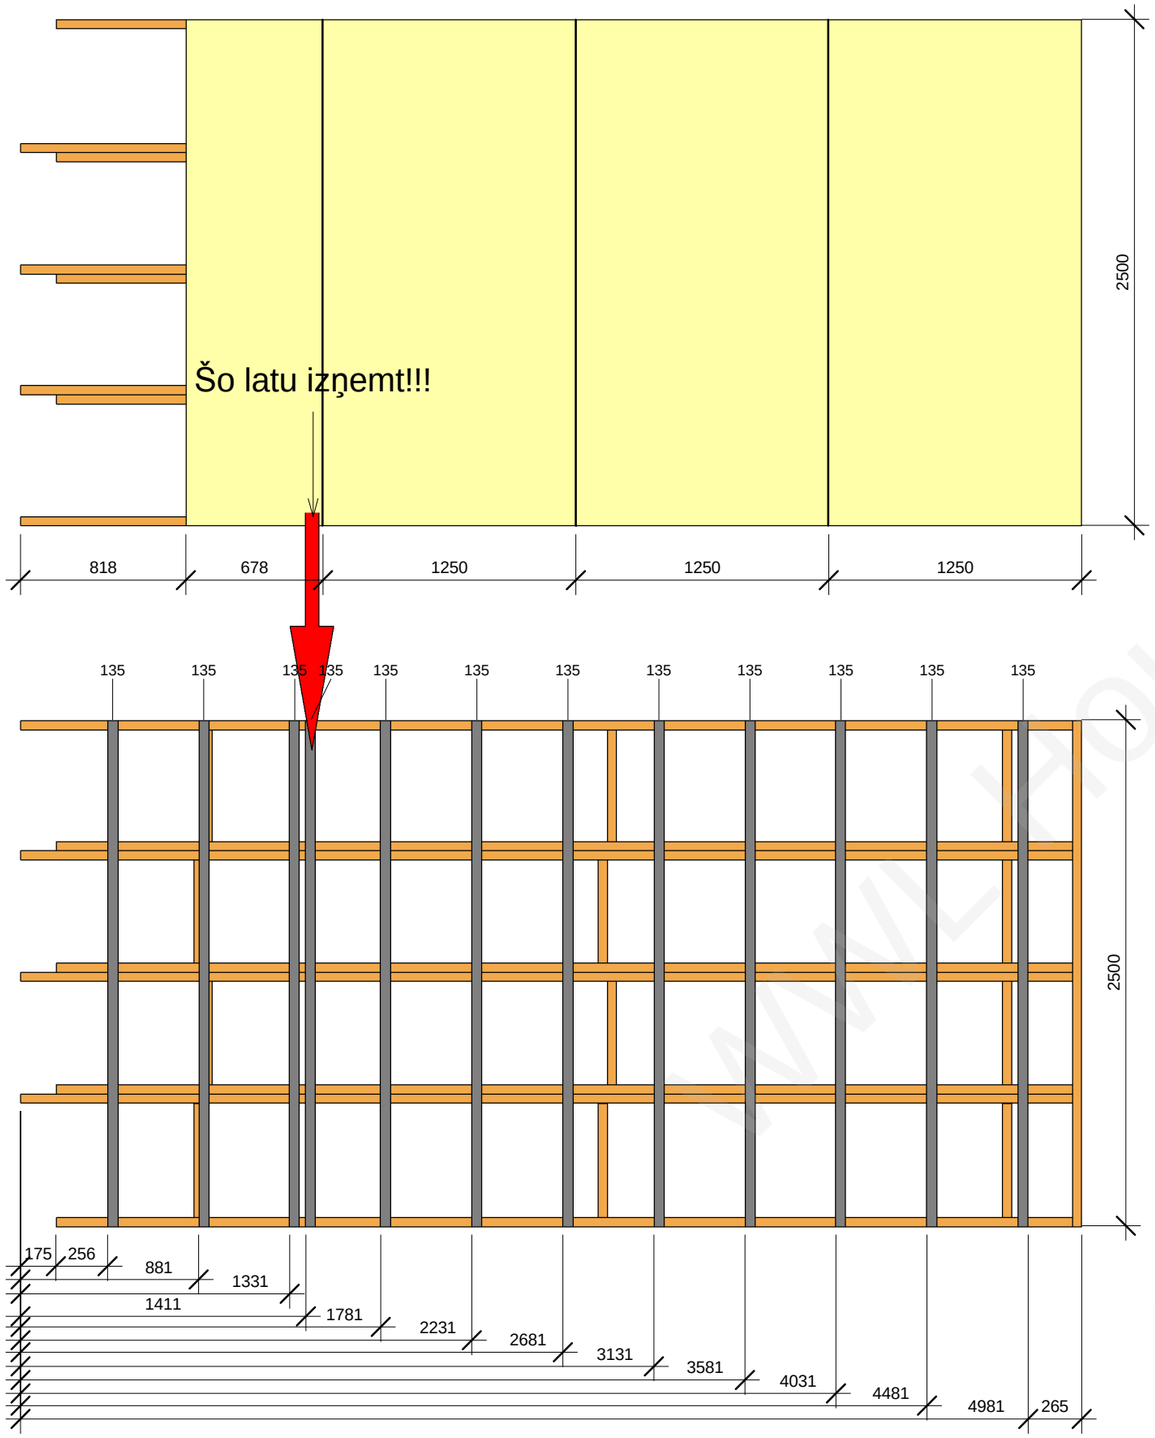


1 2F3_4
1 : 30

2 2F3_5
1 : 30

This drawing cannot be used without agreement of SIA "WWL"

| | | | |
|---|---|---|---|
| Proj Manager: | J.Riekstiņš | | |
| Proj. Resp. Eng: | D.Ščogoļevs | | |
| Resp. Eng/Dsg: | K.Rezevskis | | |

Customer: -

Object: 151B-6Apartment_H

Sheet name: 2F3a

Project nr: 151B

Lable: Approver

Revision: TP

Sheet nr: 2F3a

Scale: 1 : 30

Date: 06/04/2011

| 2F4 panel wood element schedule | | | | | | |
|---|---|---|---|---|---|---|
| Type Mark | Family and Type | h(mm) | b(mm) | L(mm) | Length | Count |
| 135 | H-bar int: 25x50 10 | 25 | 50 | 2500 | | 11 |
| 632 | H: 45x45 31 | 45 | 45 | 4835 | | 4 |
| 831 | H: 220x45 5 | 220 | 45 | 154 | | 3 |
| 844 | H: 220x45 18 | 220 | 45 | 356 | | 3 |
| 855 | H: 220x45 29 | 220 | 45 | 510 | | 6 |
| 861 | H: 220x45 35 | 220 | 45 | 562 | | 3 |
| 889 | H: 220x45 63 | 220 | 45 | 2500 | | 1 |
| 899 | H: 220x45 73 | 220 | 45 | 4943 | | 3 |
| 905 | H: 220x45 79 | 220 | 45 | 5015 | | 3 |
| 912 | H: 220x45 86 | 220 | 45 | 5122 | | 3 |
| Grand total: 40 | | | | | | |

| 2F4 panel plate element schedule | | |
|---|---|---|
| Family and Type | Area | Comments |
| | | |
| Floor: OSB 3 22mm | 7.93 m² | |
| Grand total: 1 | 7.93 m² | |

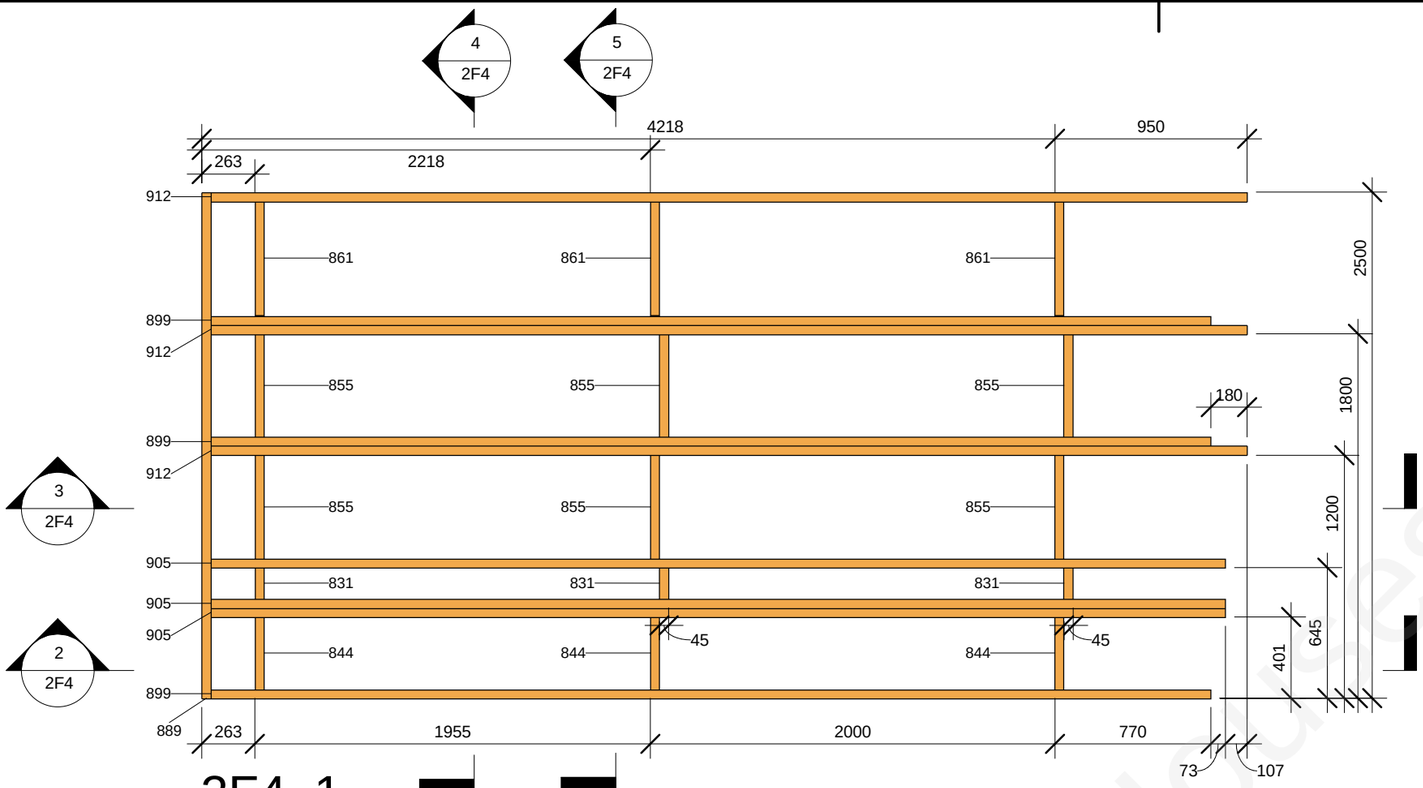


1 2F4_1

1 : 30

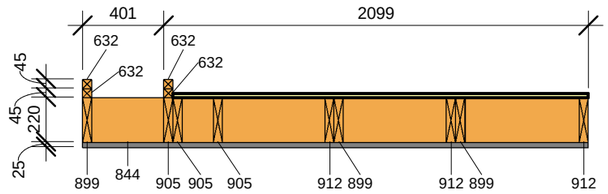


4 2F4_4

1 : 30

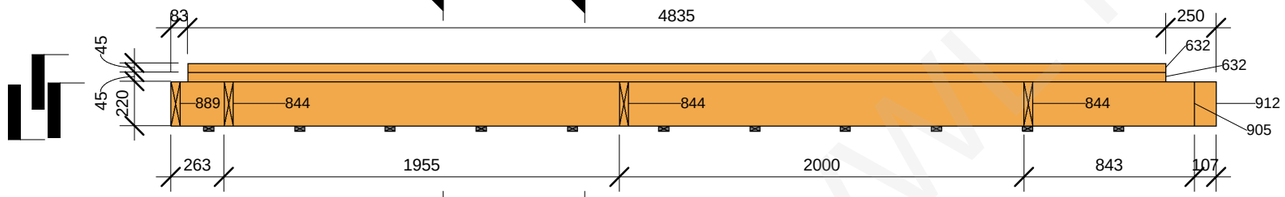


2 2F4_2

1 : 30

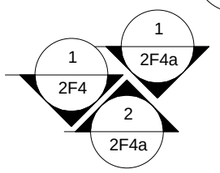


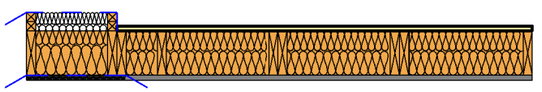

5 2F4_5

1 : 30

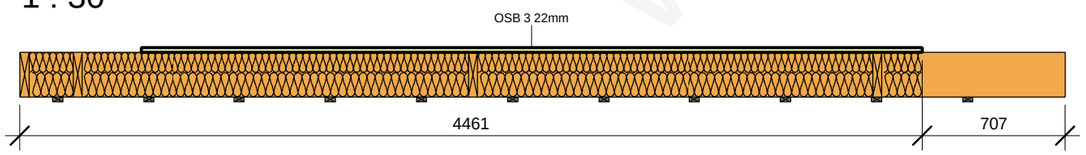


3 2F4_3

1 : 30

Latas 632 stiprināt pie sijām 899,905,
ar naglām 2.8/90 un skrūvēm s17-050x90, ar soli 450mm.
Uz katru latu 8 naglas un 3 skrūves.
Skrūves ieskrūvēt sijas vidusdaļā!!!

**Skatīt Type Mark SIJA 2F1a LAPĀ!!!**

| | | | | | |
|---|---|---|---|---|---|
| This drawing cannot be used without agreement of SIA "WWL" | | | | Customer: - | Project nr: 151B |
| Proj Manager: | J.Riekstiņš | | | Object: 151B-6Apartment_H | Lable: Approver |
| Proj. Resp. Eng: | D.Ščogoļevs | | | | Revision: TP |
| Resp. Eng/Dsg: | K.Rezevskis | | | | |
| | | | | Sheet name: 2F4 | Sheet nr: 2F4 |
| | | | | | Scale: 1 : 30 |
| | | | | | Date: 06/04/2011 |

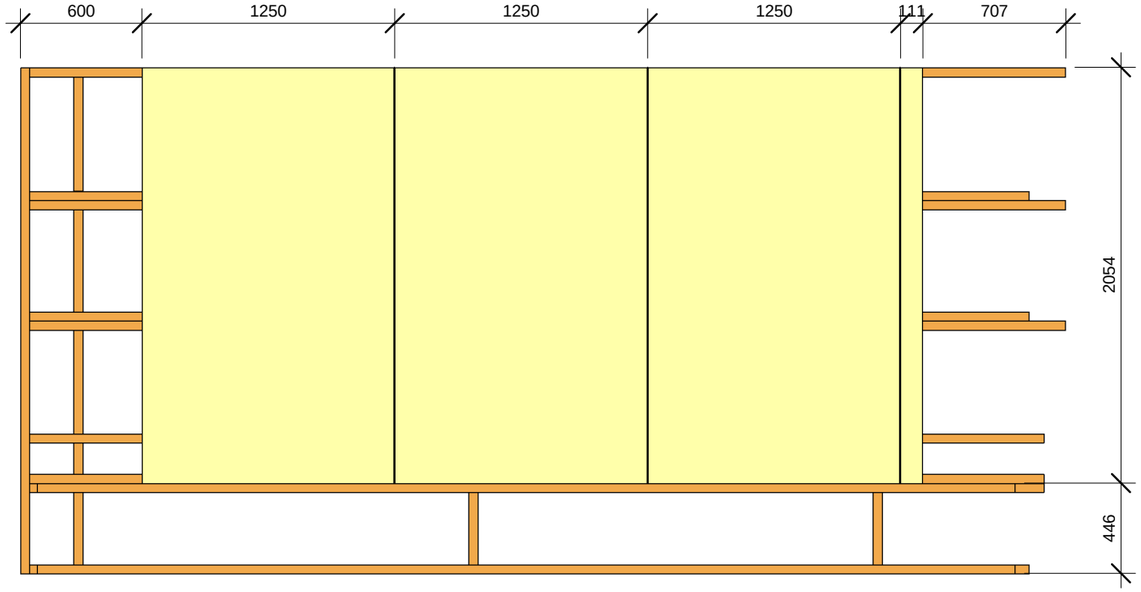


1 2F4_6

1 : 30

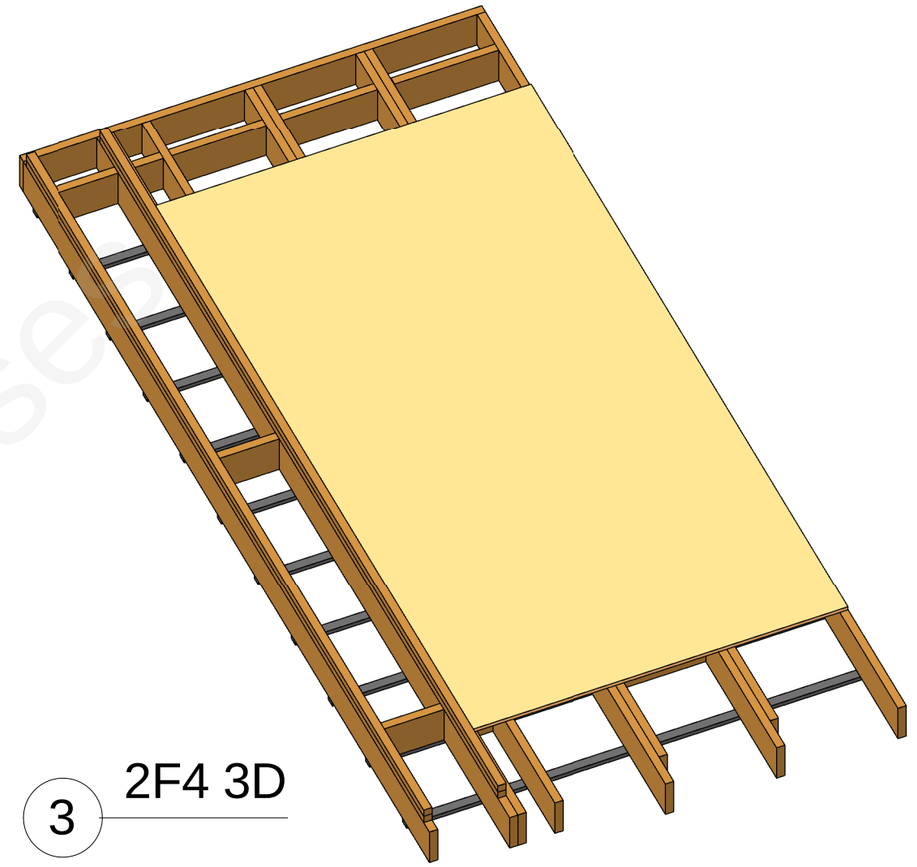

3 2F4 3D

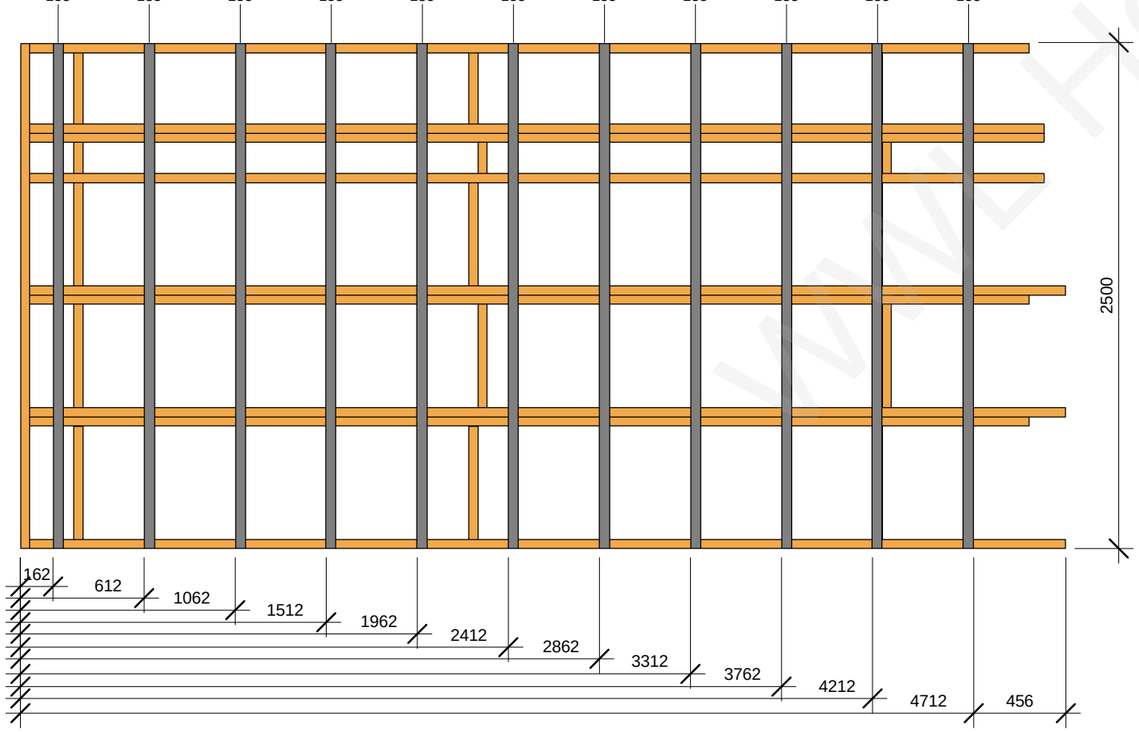


2 2F4_7

1 : 30

WWL Houses

| | | | | | |
|---|---|---|---|---|---|
| This drawing cannot be used without agreement of SIA "WWL" | | | | Customer: - | Project nr: 151B |
| Proj Manager: | J.Riekstiņš | | | Object: 151B-6Apartment_H | Lable: Approver |
| Proj. Resp. Eng: | D.Ščogoļevs | | | | Revision: TP |
| Resp. Eng/Dsg: | K.Rezevskis | | | | |
| | | | | Sheet name: 2F4a | Sheet nr: 2F4a |
| | | | | | Scale: 1 : 30 |
| | | | | | Date: 06/04/2011 |

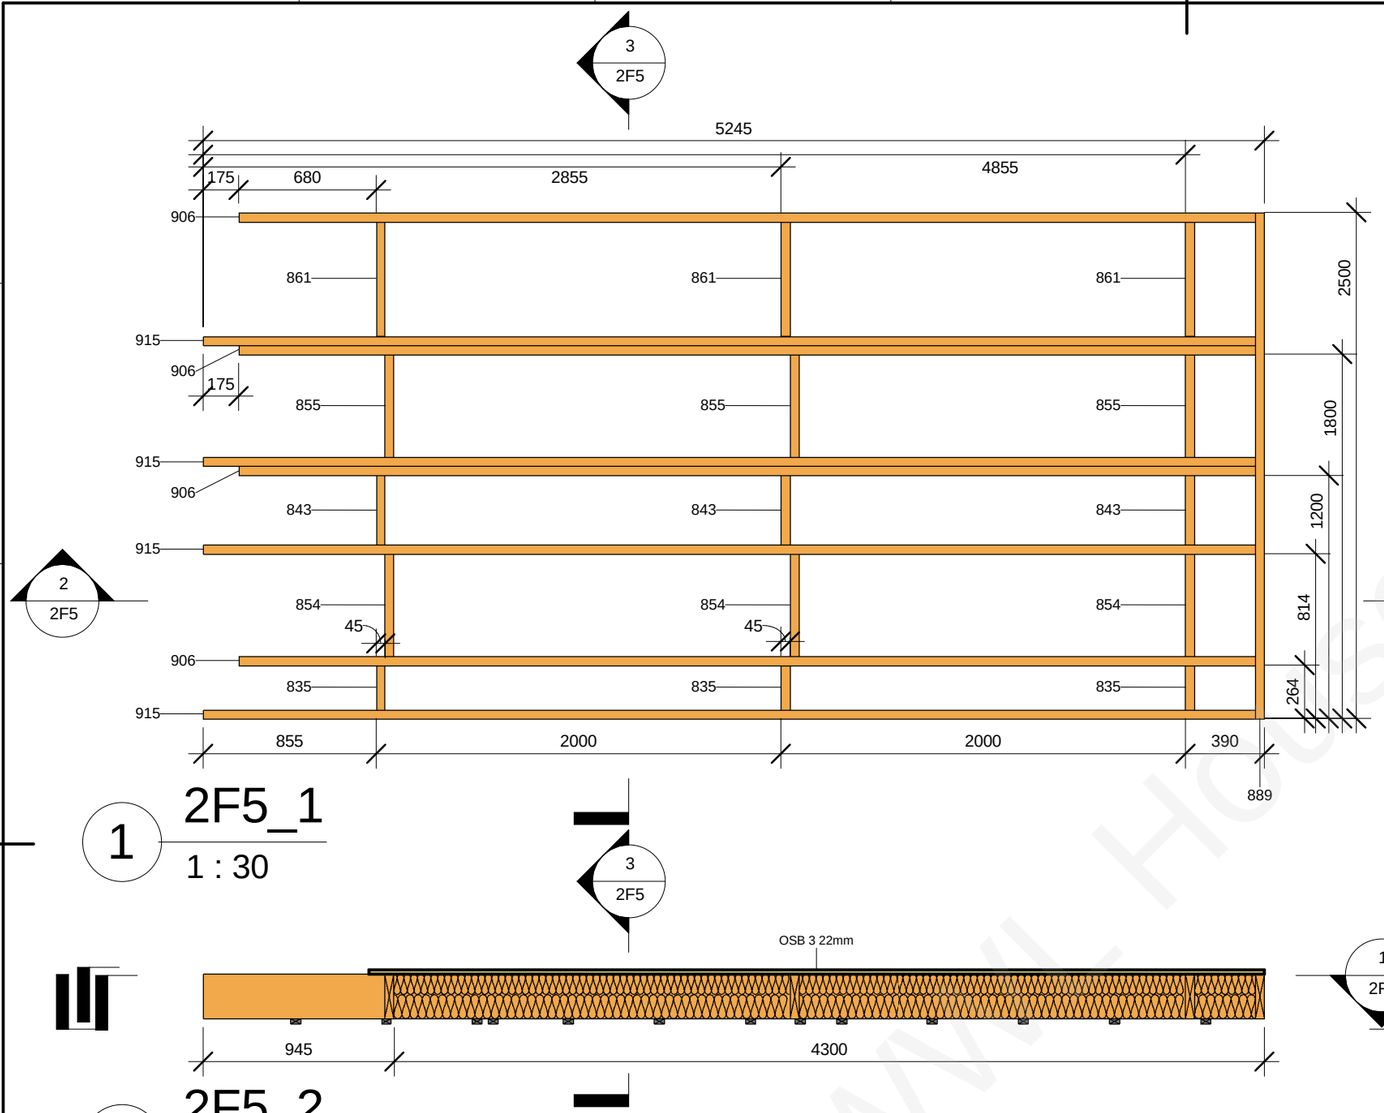


1 2F5_1

1 : 30

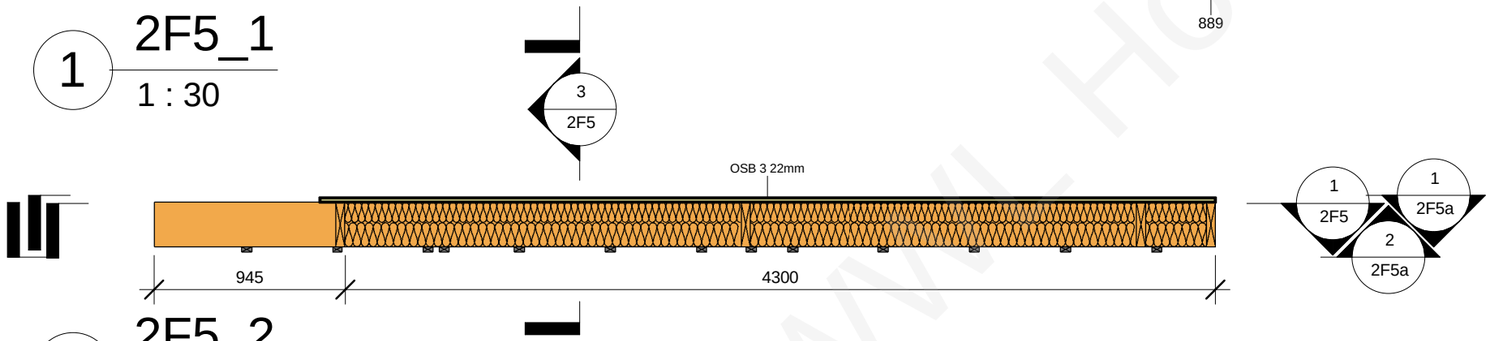


2 2F5_2

1 : 30

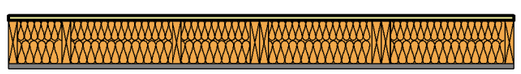

3 2F5_3

1 : 30

| 2F5 panel wood element schedule | | | | | | |
|---|---|---|---|---|---|---|
| Type Mark | Family and Type | h(mm) | b(mm) | L(mm) | Length | Count |
| 135 | H-bar int: 25x50 10 | 25 | 50 | 2500 | | 13 |
| 835 | H: 220x45 9 | 220 | 45 | 219 | | 3 |
| 843 | H: 220x45 16 | 220 | 45 | 342 | | 3 |
| 854 | H: 220x45 28 | 220 | 45 | 505 | | 3 |
| 855 | H: 220x45 29 | 220 | 45 | 510 | | 3 |
| 861 | H: 220x45 35 | 220 | 45 | 562 | | 3 |
| 889 | H: 220x45 63 | 220 | 45 | 2500 | | 1 |
| 906 | H: 220x45 80 | 220 | 45 | 5025 | | 4 |
| 915 | H: 220x45 89 | 220 | 45 | 5200 | | 4 |
| Grand total: 37 | | | | | | |

| 2F5 panel plate element schedule | | |
|---|---|---|
| Family and Type | Area | Comments |
| | | |
| Floor: OSB 3 22mm | 11.07 m² | |
| Grand total: 1 | 11.07 m² | |

This drawing cannot be used without agreement of SIA "WWL"

| | | | |
|---|---|---|---|
| Proj Manager: | J.Riekstiņš | | |
| Proj. Resp. Eng: | D.Ščogoļevs | | |
| Resp. Eng/Dsg: | K.Rezevskis | | |

Customer: -

Object: 151B-6Apartment_H

Sheet name: 2F5

Project nr: 151B

Lable: Approver

Revision: TP

Sheet nr: 2F5

Scale: 1 : 30

Date: 06/04/2011

www.Houses

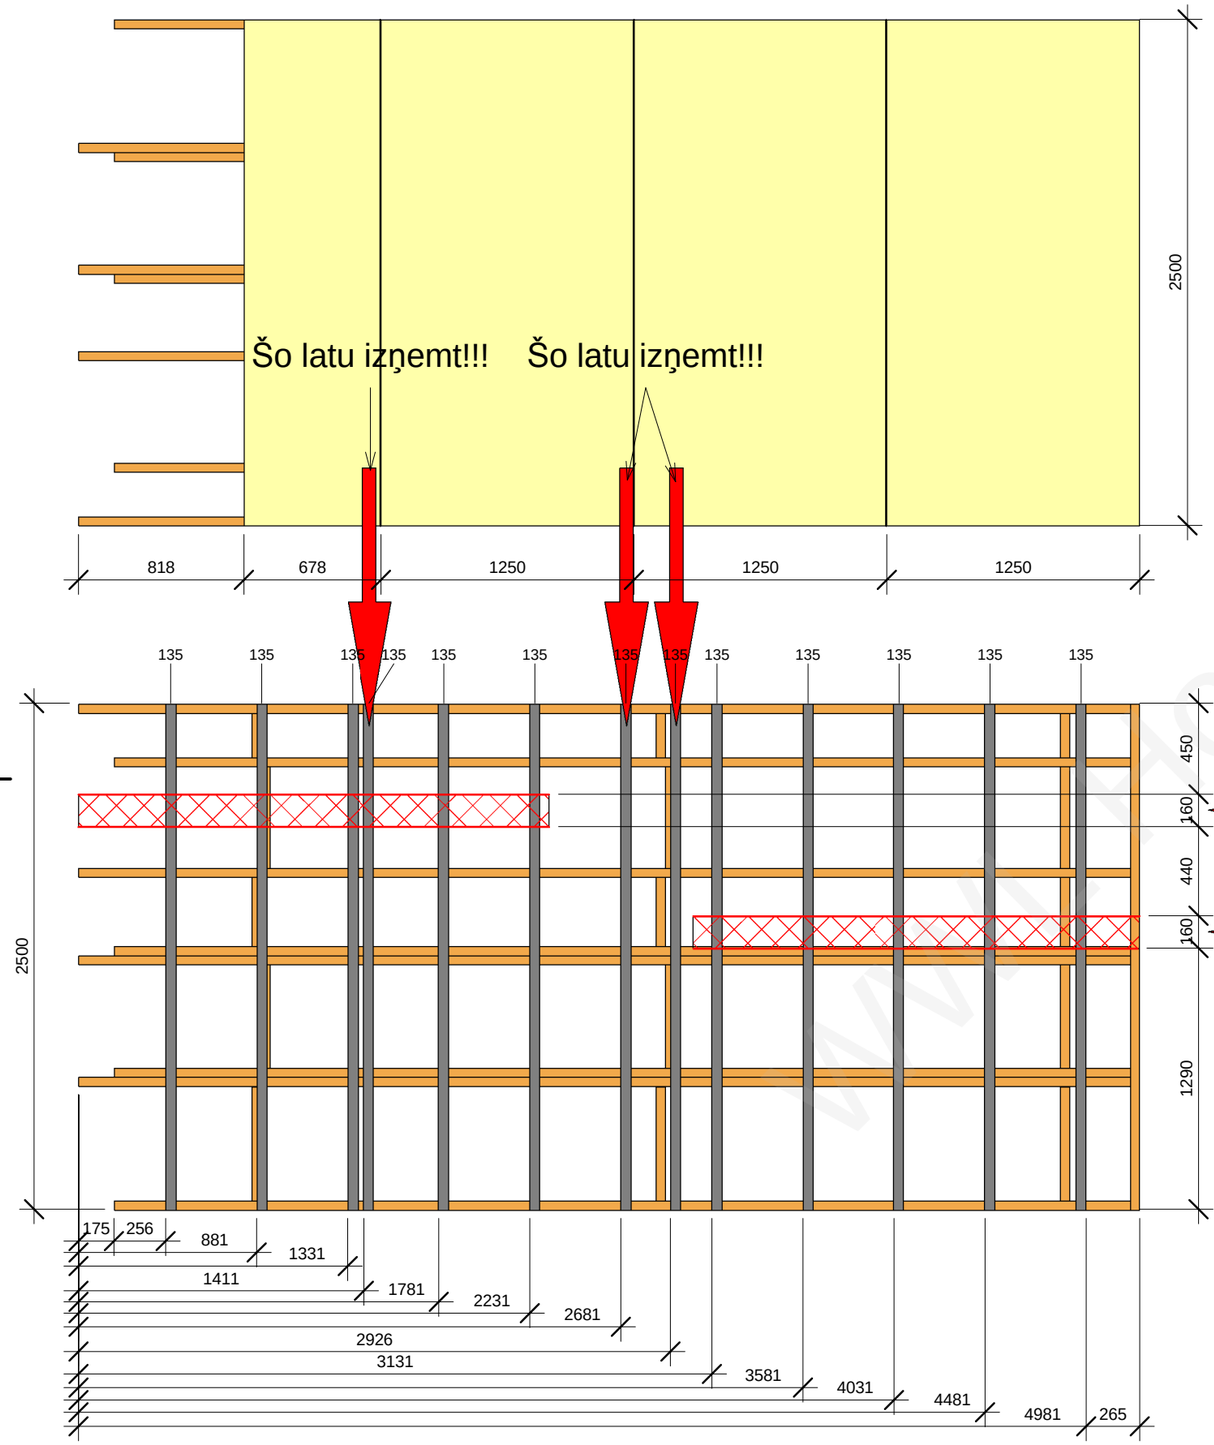


1 2F5_4
1 : 30

2 2F5_5
1 : 30

| | | | | | |
|---|---|---|---|---|---|
| This drawing cannot be used without agreement of SIA "WWL" | | | | Customer: - | Project nr: 151B |
| Proj Manager: | J.Riekstiņš | | | Object: 151B-6Apartment_H | Lable: Approver |
| Proj. Resp. Eng: | D.Ščogoļevs | | | | Revision: TP |
| Resp. Eng/Dsg: | K.Rezevskis | | | | |
| | | | | Sheet name: 2F5a | Sheet nr: 2F5a |
| | | | | | Scale: 1 : 30 |
| | | | | | Date: 06/04/2011 |

www.WWLHouses

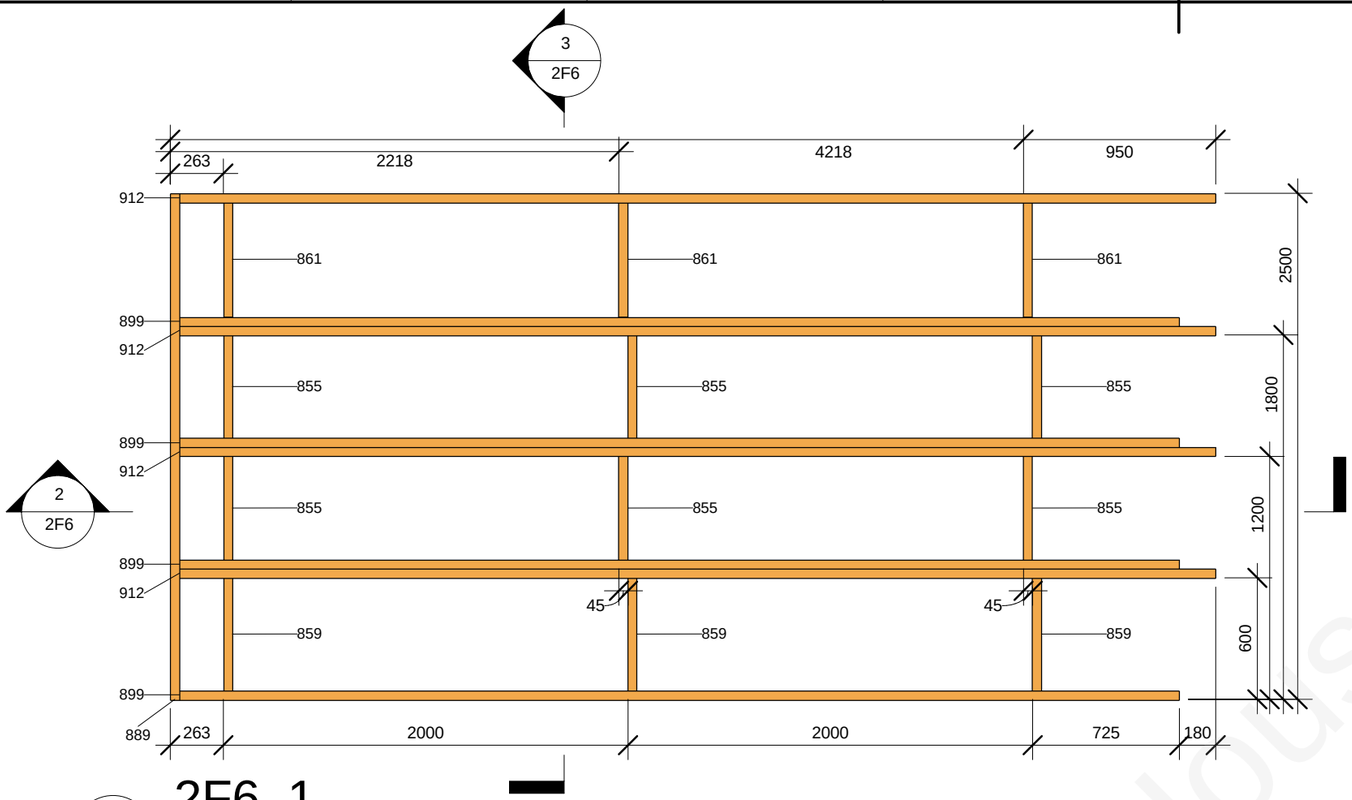


1 2F6_1

1 : 30

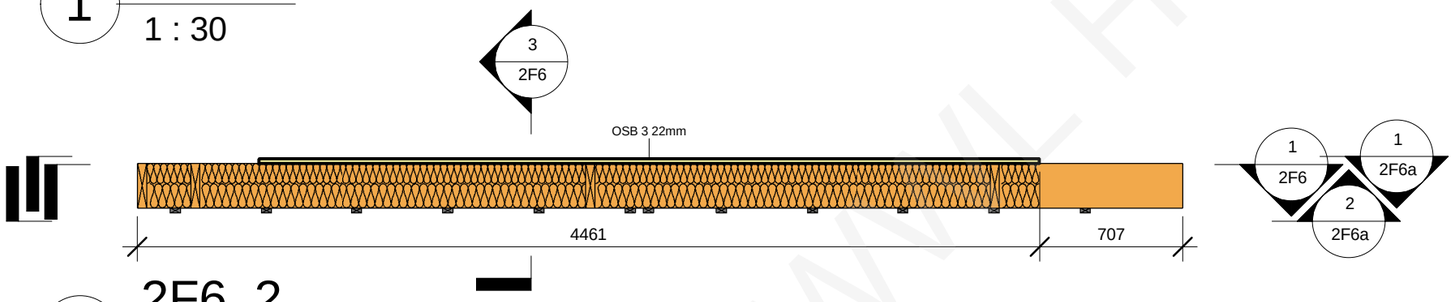


2 2F6_2

1 : 30

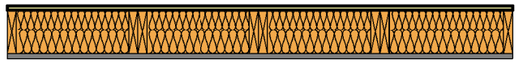

3 2F6_3

1 : 30

| 2F6 panel wood element schedule | | | | | | |
|---|---|---|---|---|---|---|
| Type Mark | Family and Type | h(mm) | b(mm) | L(mm) | Length | Count |
| 135 | H-bar int: 25x50 10 | 25 | 50 | 2500 | | 12 |
| 855 | H: 220x45 29 | 220 | 45 | 510 | | 6 |
| 859 | H: 220x45 33 | 220 | 45 | 555 | | 3 |
| 861 | H: 220x45 35 | 220 | 45 | 562 | | 3 |
| 889 | H: 220x45 63 | 220 | 45 | 2500 | | 1 |
| 899 | H: 220x45 73 | 220 | 45 | 4943 | | 4 |
| 912 | H: 220x45 86 | 220 | 45 | 5122 | | 4 |
| Grand total: 33 | | | | | | |

| 2F6 panel plate element schedule | | |
|---|---|---|
| Family and Type | Area | Comments |
| | | |
| Floor: OSB 3 22mm | 8.91 m² | |
| Grand total: 1 | 8.91 m² | |

WWL Houses

| | | | | | |
|---|---|---|---|---|---|
| This drawing cannot be used without agreement of SIA "WWL" | | | | Customer: - | Project nr: 151B |
| Proj Manager: | J.Riekstiņš | | | Object: 151B-6Apartment_H | Lable: Approver |
| Proj. Resp. Eng: | D.Ščogoļevs | | | | Revision: TP |
| Resp. Eng/Dsg: | K.Rezevskis | | | | |
| | | | | Sheet name: 2F6 | Sheet nr: 2F6 |
| | | | | | Scale: 1 : 30 |
| | | | | | Date: 06/04/2011 |

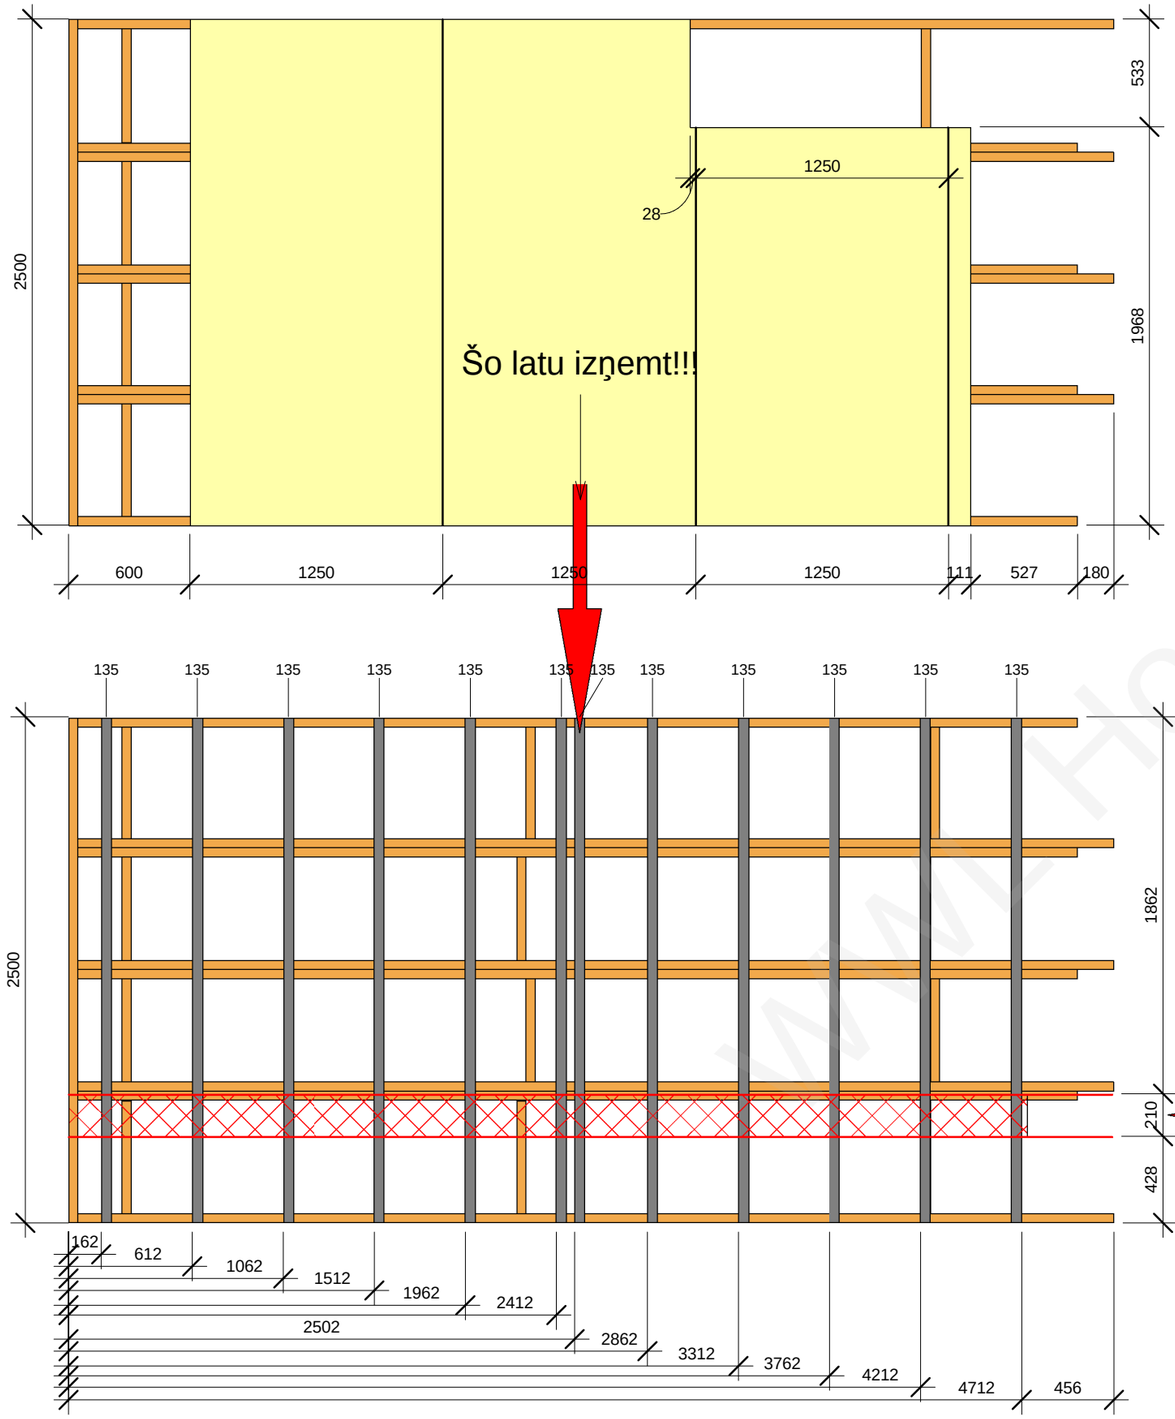


1 2F6_4
1 : 30

2 2F6_5
1 : 30

WWL HOUSES

| | | | |
|---|---|---|---|
| This drawing cannot be used without agreement of SIA "WWL" | | Customer: - | Project nr: 151B |
| Proj Manager: | J.Riekstiņš | Object: 151B-6Apartment_H | Lable: Approver |
| Proj. Resp. Eng: | D.Ščogoļevs | | Revision: TP |
| Resp. Eng/Dsg: | K.Rezevskis | Sheet name: 2F6a | Sheet nr: 2F6a |
| | | | Scale: 1 : 30 |
| | | | Date: 06/04/2011 |

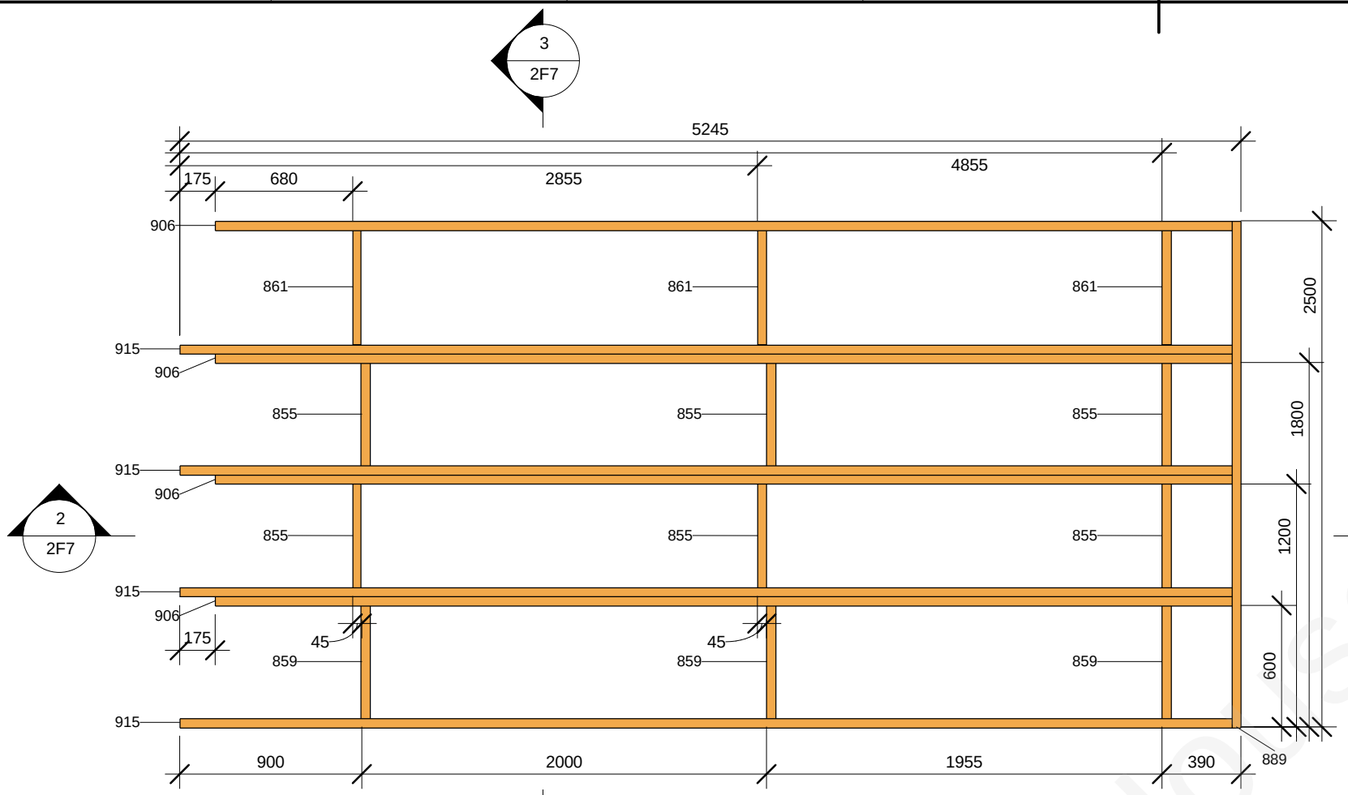


1 2F7_1

1 : 30

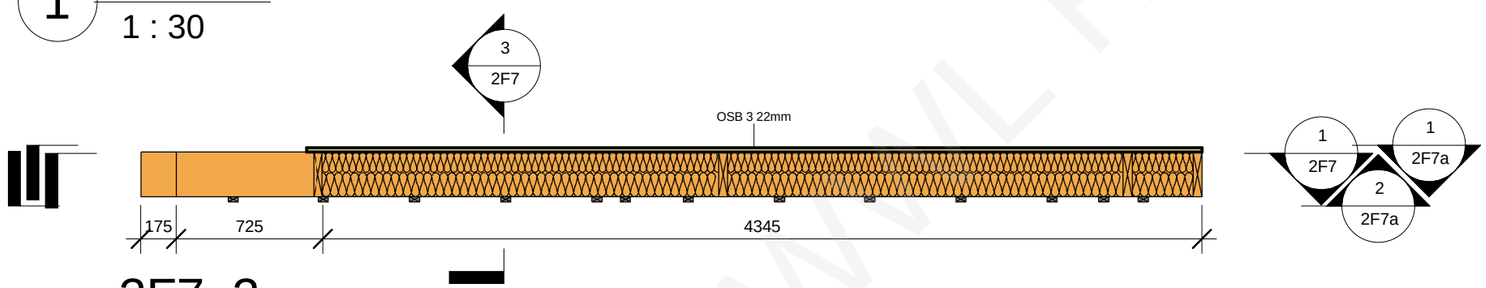


2 2F7_2

1 : 30

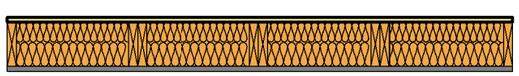

3 2F7_3

1 : 30

2F7 panel wood element schedule

| Type Mark | Family and Type | h(mm) | b(mm) | L(mm) | Length | Count |
|---|---|---|---|---|---|---|
| 135 | H-bar int: 25x50 10 | 25 | 50 | 2500 | | 13 |
| 855 | H: 220x45 29 | 220 | 45 | 510 | | 6 |
| 859 | H: 220x45 33 | 220 | 45 | 555 | | 3 |
| 861 | H: 220x45 35 | 220 | 45 | 562 | | 3 |
| 889 | H: 220x45 63 | 220 | 45 | 2500 | | 1 |
| 906 | H: 220x45 80 | 220 | 45 | 5025 | | 4 |
| 915 | H: 220x45 89 | 220 | 45 | 5200 | | 4 |
| Grand total: 34 | | | | | | |

2F7 panel plate element schedule

| Family and Type | Area | Comments |
|---|---|---|
| | | |
| Floor: OSB 3 22mm | 11.07 m² | |
| Grand total: 1 | 11.07 m² | |

This drawing cannot be used without agreement of SIA "WWL"

| | | | |
|---|---|---|---|
| Proj Manager: | J.Riekstiņš | | |
| Proj. Resp. Eng: | D.Ščogoļevs | | |
| Resp. Eng/Dsg: | K.Rezevskis | | |

Customer: -

Object: 151B-6Apartment_H

Sheet name: 2F7

Project nr: 151B

Lable: Approver

Revision: TP

Sheet nr: 2F7

Scale: 1 : 30

Date: 06/04/2011

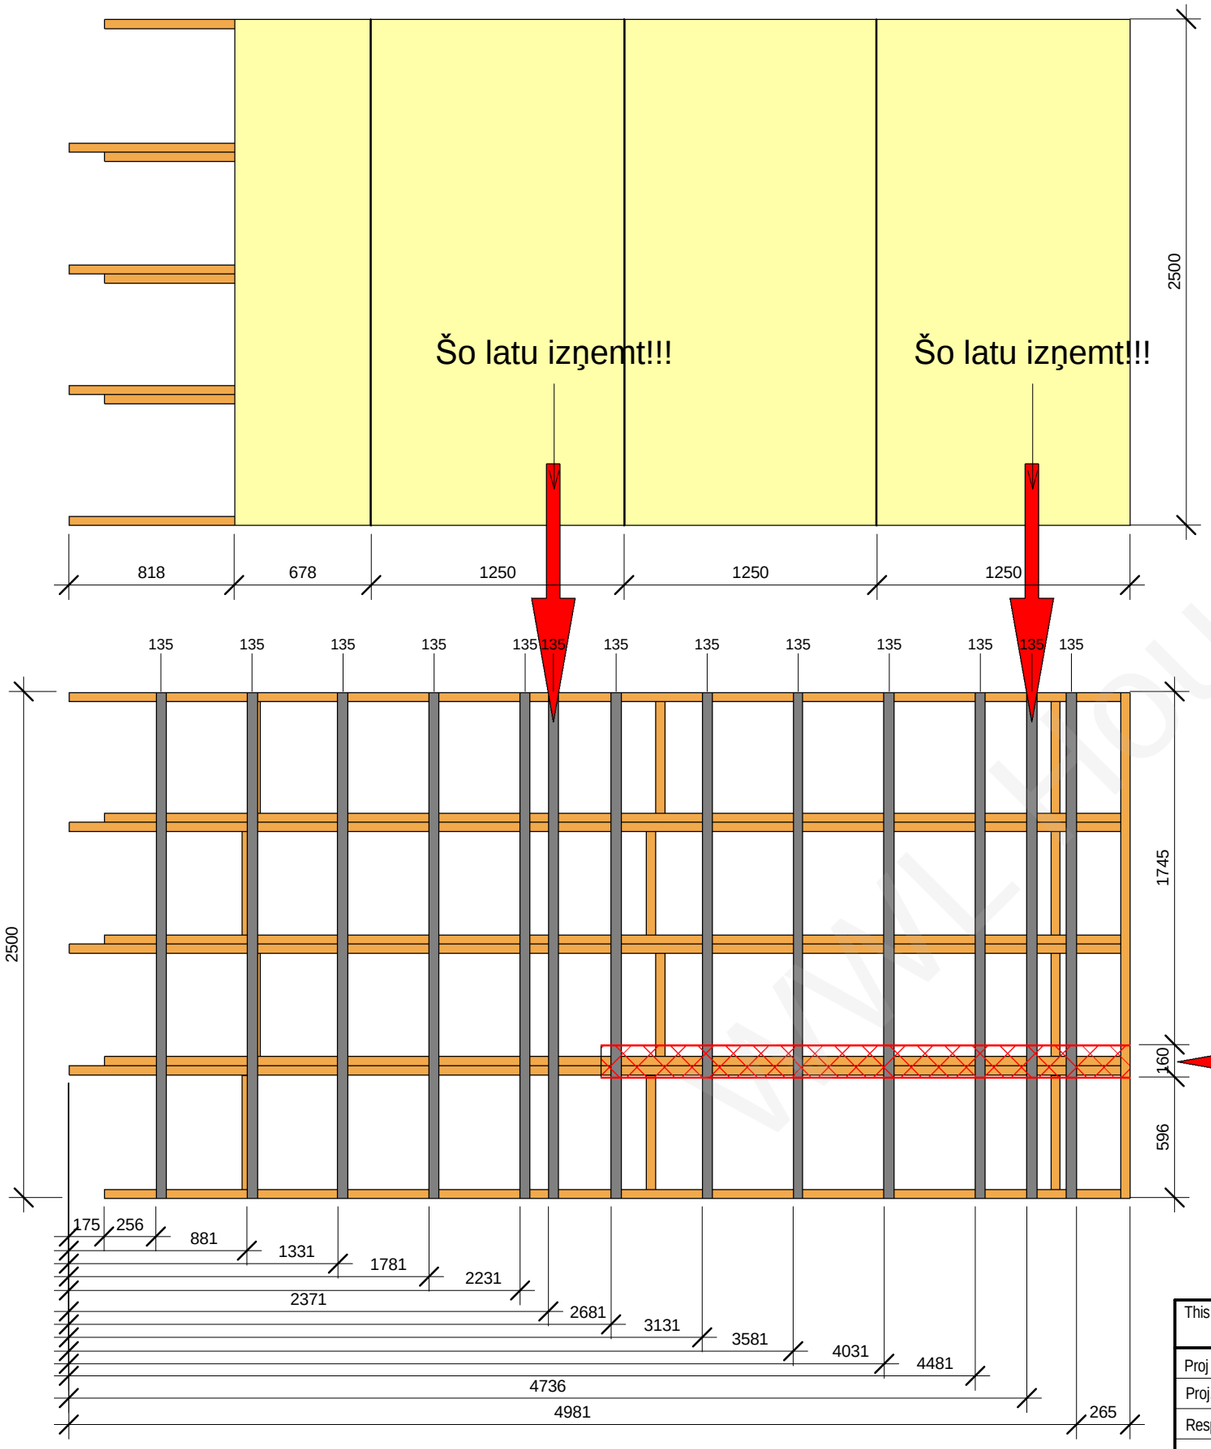


1 2F7_4
1 : 30

2 2F7_5
1 : 30

This drawing cannot be used without agreement of SIA "WWL"

| | | | |
|---|---|---|---|
| Proj Manager: | J.Riekstiņš | | |
| Proj. Resp. Eng: | D.Ščogoļevs | | |
| Resp. Eng/Dsg: | K.Rezevskis | | |

Customer: -

Object: 151B-6Apartment_H

Sheet name: 2F7a

Project nr: 151B

Lable: Approver

Revision: TP

Sheet nr: 2F7a

Scale: 1 : 30

Date: 06/04/2011

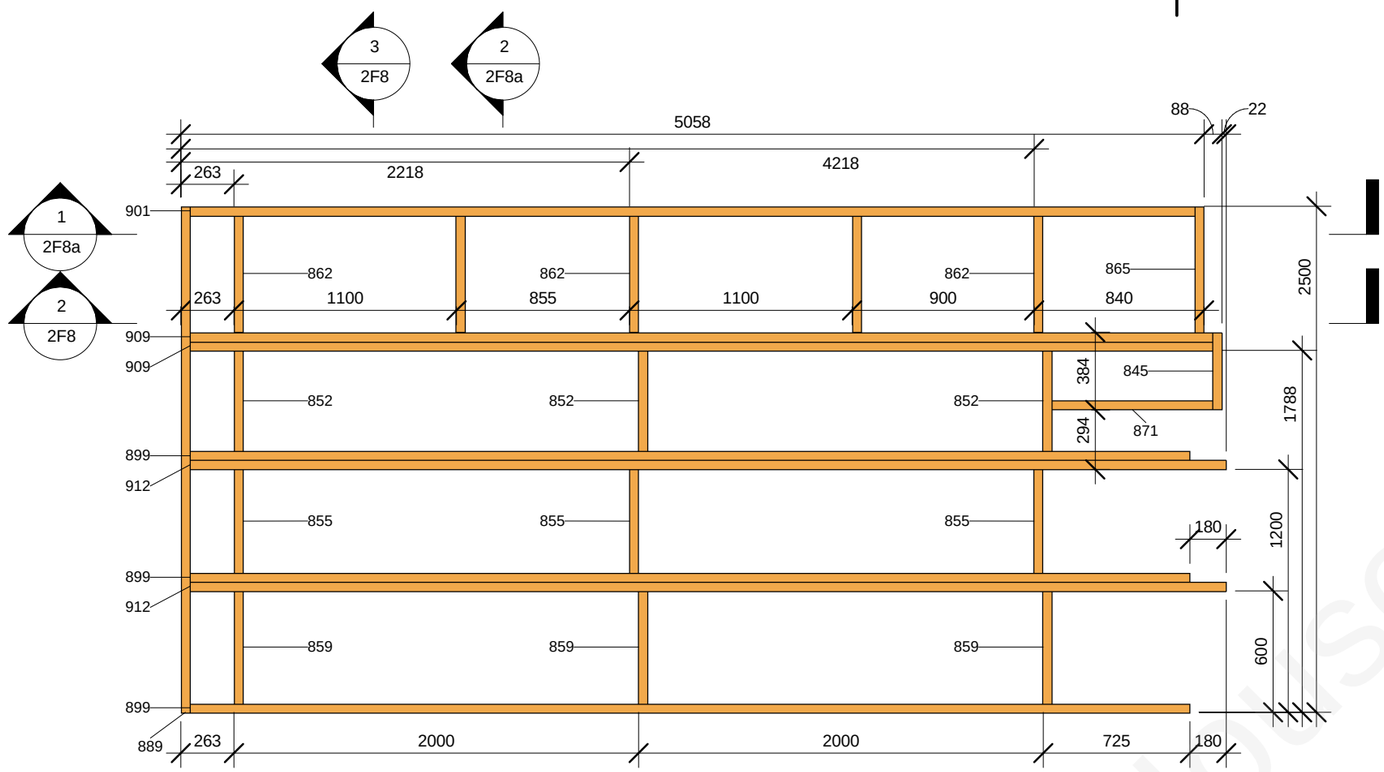


## 1 2F8_1

1 : 30

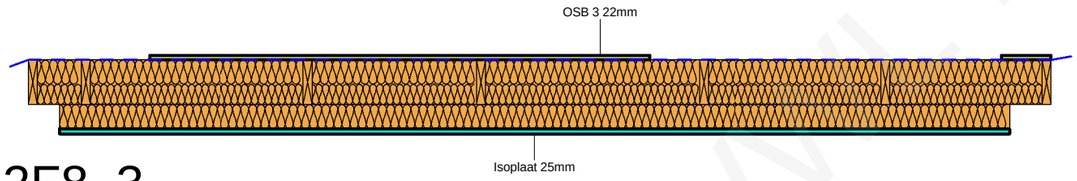


## 2 2F8_3

1 : 30

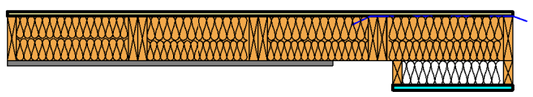

## 3 2F8_4

1 : 30

| 2F8 panel wood element schedule | | | | | | |
|---|---|---|---|---|---|---|
| Type Mark | Family and Type | h(mm) | b(mm) | L(mm) | Length | Count |
| 128 | H-bar int: 25x50 3 | 25 | 50 | 1612 | | 12 |
| 806 | H: 120x45 | 120 | 45 | 4698 | | 2 |
| 845 | H: 220x45 19 | 220 | 45 | 384 | | 1 |
| 852 | H: 220x45 26 | 220 | 45 | 498 | | 3 |
| 855 | H: 220x45 29 | 220 | 45 | 510 | | 3 |
| 859 | H: 220x45 33 | 220 | 45 | 555 | | 3 |
| 862 | H: 220x45 36 | 220 | 45 | 574 | | 5 |
| 865 | H: 220x45 39 | 220 | 45 | 622 | | 1 |
| 871 | H: 220x45 45 | 220 | 45 | 793 | | 1 |
| 889 | H: 220x45 63 | 220 | 45 | 2500 | | 1 |
| 899 | H: 220x45 73 | 220 | 45 | 4943 | | 3 |
| 901 | H: 220x45 75 | 220 | 45 | 4968 | | 1 |
| 909 | H: 220x45 83 | 220 | 45 | 5056 | | 2 |
| 912 | H: 220x45 86 | 220 | 45 | 5122 | | 2 |

Grand total: 40

| 2F8 panel plate element schedule | | |
|---|---|---|
| Family and Type | Area | Comments |
| | | |
| Floor: Isoplaat 25mm | 2.78 m² | |
| Floor: OSB 3 22mm | 6.33 m² | |
| Grand total: 2 | 9.11 m² | |

This drawing cannot be used without agreement of SIA "WWL"

| | | | |
|---|---|---|---|
| Proj Manager: | J.Riekstiņš | | |
| Proj. Resp. Eng: | D.Ščogoļevs | | |
| Resp. Eng/Dsg: | K.Rezevskis | | |

Customer: -

Object: 151B-6Apartment_H

Sheet name: 2F8

Project nr: 151B

Lable: Approver

Revision: TP

Sheet nr: 2F8

Scale: 1 : 30

Date: 06/04/2011

www.Houses

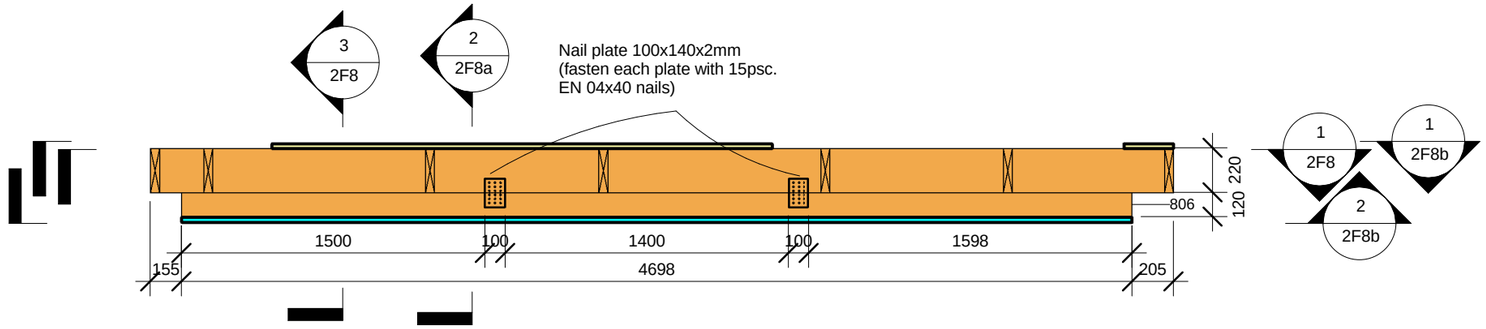


## 1 2F8_2

1 : 30

Sijas 807 un 917 sastiprināt kopā - no vienas puses ar 2.gb. naglu plātnēm 100x140x2mm, bet no otras puses ar naglām 2.8/90 ar soli 300mm.
Skat. rasējumu.

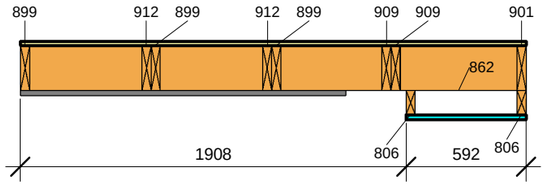


## 2 2F8_5

1 : 30

Sijas 806 un 901 sastiprināt kopā - no vienas puses ar 2.gb. naglu plātnēm 100x140x2mm, bet no otras puses ar naglām 2.8/90 ar soli 300mm.
Skatīt Type mark 806+862 un 806+901

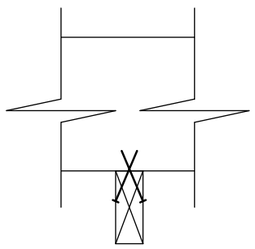

## 4 Type Mark 806+862

1 : 10

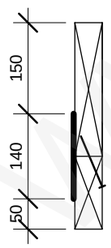


## 5 Type Mark 806+901

1 : 10

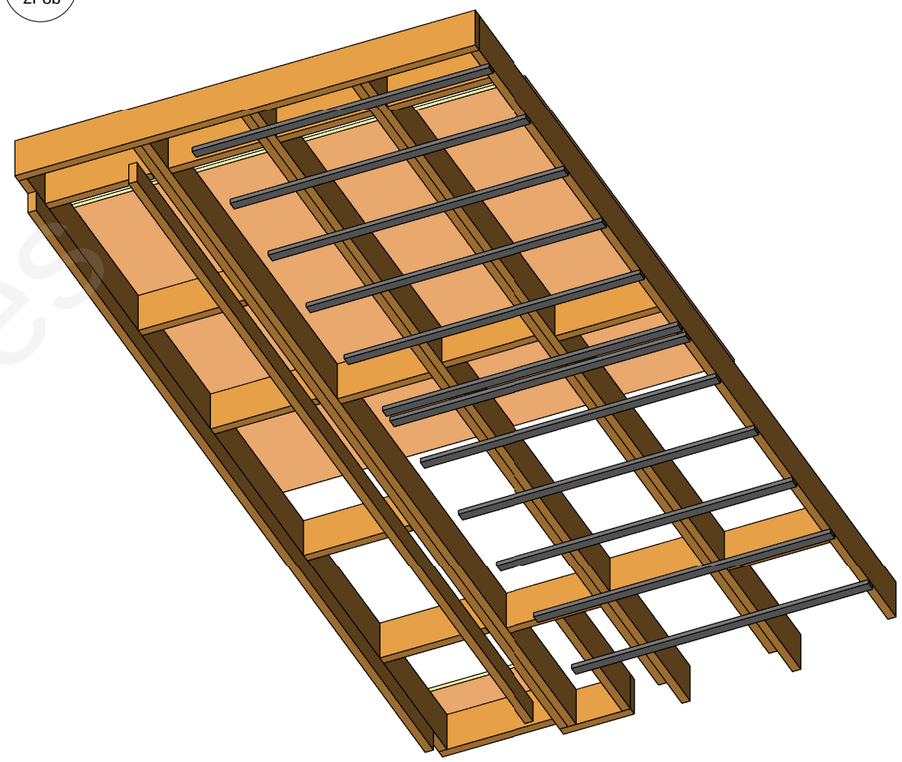

## 3 2F8 3D

WWL Houses

| | | | | | |
|---|---|---|---|---|---|
| This drawing cannot be used without agreement of SIA "WWL" | | | | Customer: - | Project nr: 151B |
| Proj Manager: | J.Riekstiņš | | | Object: 151B-6Apartment_H | Lable: Approver |
| Proj. Resp. Eng: | D.Ščogoļevs | | | | Revision: TP |
| Resp. Eng/Dsg: | K.Rezevskis | | | | |
| | | | | Sheet name: 2F8a | Sheet nr: 2F8a |
| | | | | | Scale: As indicated |
| | | | | | Date: 06/04/2011 |

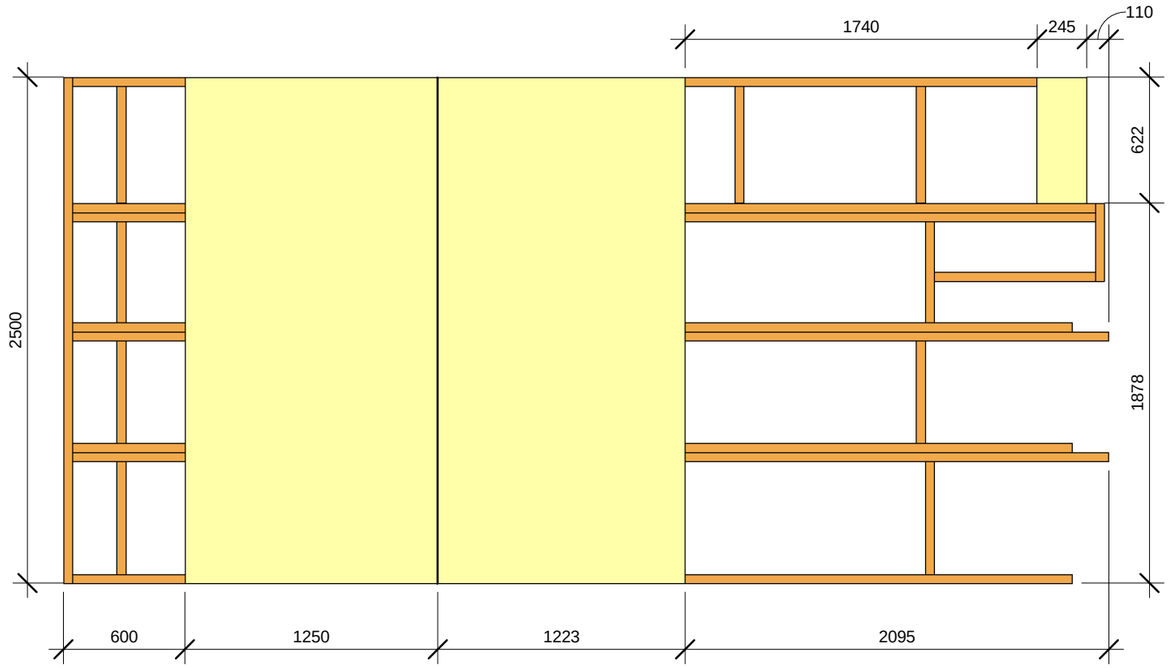


1 2F8_6
1 : 30

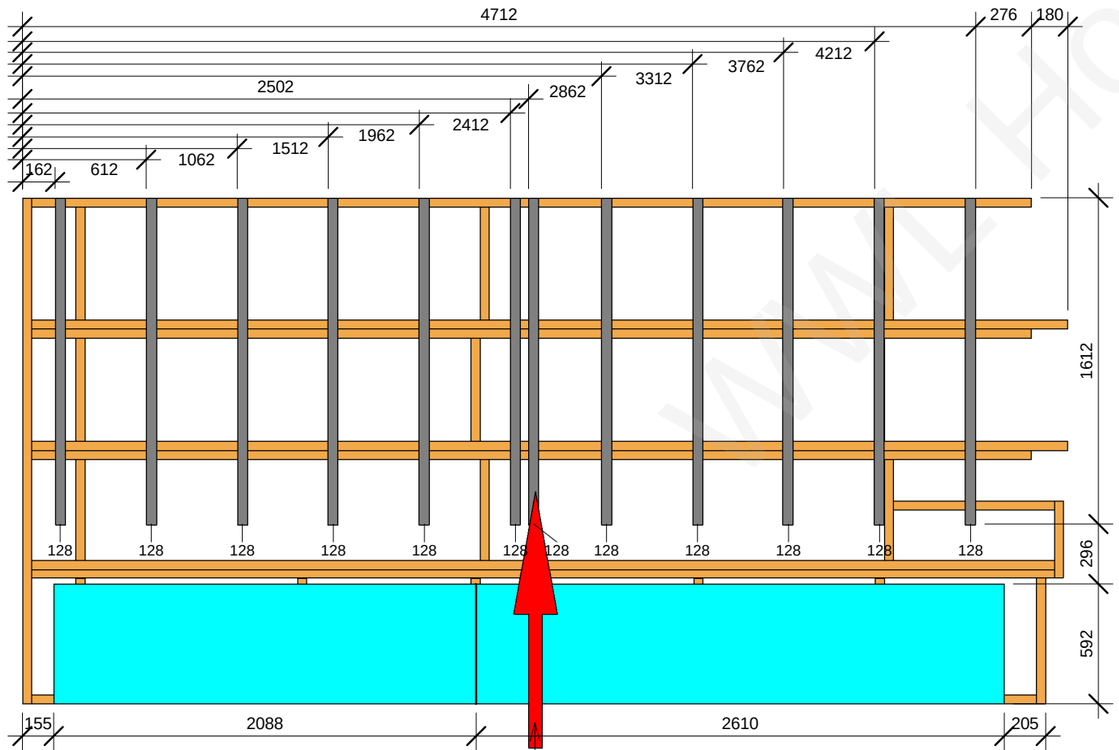


2 2F8_7
1 : 30

Šo latu izņemt!!!

WWL Houses

| | | | | | |
|---|---|---|---|---|---|
| This drawing cannot be used without agreement of SIA "WWL" | | | | Customer: - | Project nr: 151B |
| Proj Manager: | J.Riekstiņš | | | Object: 151B-6Apartment_H | Lable: Approver |
| Proj. Resp. Eng: | D.Ščogoļevs | | | | Revision: TP |
| Resp. Eng/Dsg: | K.Rezevskis | | | | |
| | | | | Sheet name: 2F8b | Sheet nr: 2F8b |
| | | | | | Scale: 1 : 30 |
| | | | | | Date: 06/04/2011 |

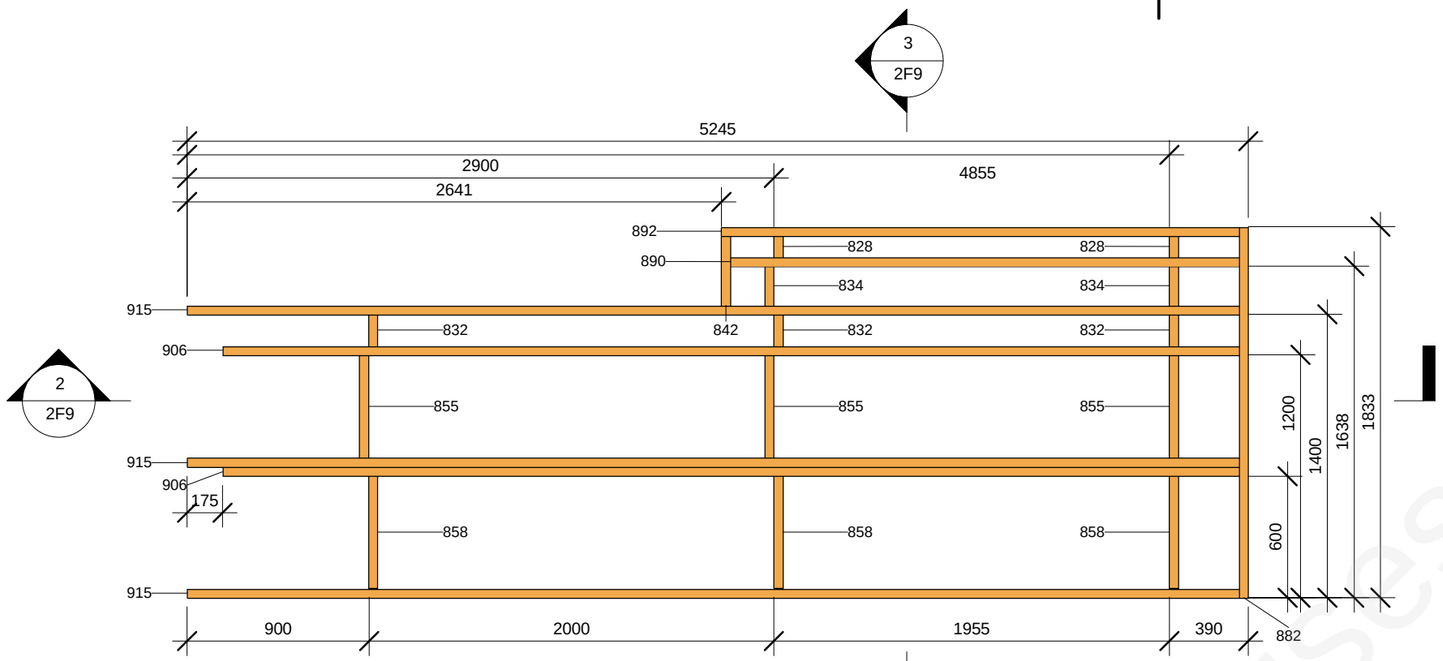


1 2F9_1

1 : 30

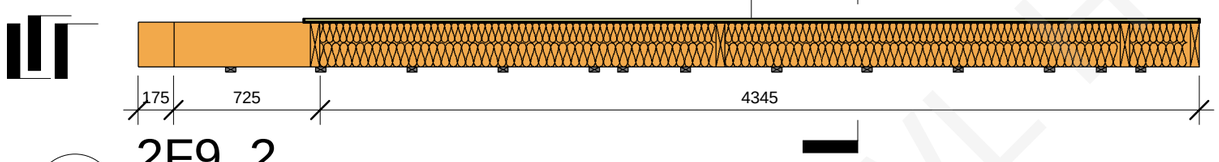


2 2F9_2

1 : 30

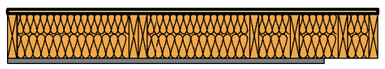

3 2F9_3

1 : 30

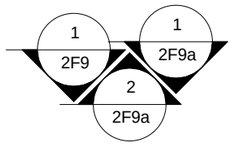


| 2F9 panel wood element schedule | | | | | | |
|---|---|---|---|---|---|---|
| Type Mark | Family and Type | h(mm) | b(mm) | L(mm) | Length | Count |
| 127 | H-bar int: 25x50 2 | 25 | 50 | 1569 | | 13 |
| 828 | H: 220x45 2 | 220 | 45 | 105 | | 2 |
| 832 | H: 220x45 6 | 220 | 45 | 155 | | 3 |
| 834 | H: 220x45 8 | 220 | 45 | 193 | | 2 |
| 842 | H: 220x45 17 | 220 | 45 | 343 | | 1 |
| 855 | H: 220x45 29 | 220 | 45 | 510 | | 3 |
| 858 | H: 220x45 32 | 220 | 45 | 552 | | 3 |
| 882 | H: 220x45 56 | 220 | 45 | 1833 | | 1 |
| 890 | H: 220x45 64 | 220 | 45 | 2514 | | 1 |
| 892 | H: 220x45 66 | 220 | 45 | 2559 | | 1 |
| 906 | H: 220x45 80 | 220 | 45 | 5025 | | 2 |
| 915 | H: 220x45 89 | 220 | 45 | 5200 | | 3 |
| Grand total: 35 | | | | | | |

| 2F9 panel plate element schedule | | |
|---|---|---|
| Family and Type | Area | Comments |
| | | |
| Floor: OSB 3 22mm | 7.41 m² | |
| Grand total: 1 | 7.41 m² | |

WWL houses

| | | | | | |
|---|---|---|---|---|---|
| This drawing cannot be used without agreement of SIA "WWL" | | | | Customer: - | Project nr: 151B |
| Proj Manager: | J.Riekstiņš | | | Object: 151B-6Apartment_H | Lable: Approver |
| Proj. Resp. Eng: | D.Ščogoļevs | | | | Revision: TP |
| Resp. Eng/Dsg: | K.Rezevskis | | | | |
| | | | | Sheet name: 2F9 | Sheet nr: 2F9 |
| | | | | | Scale: 1 : 30 |
| | | | | | Date: 06/04/2011 |

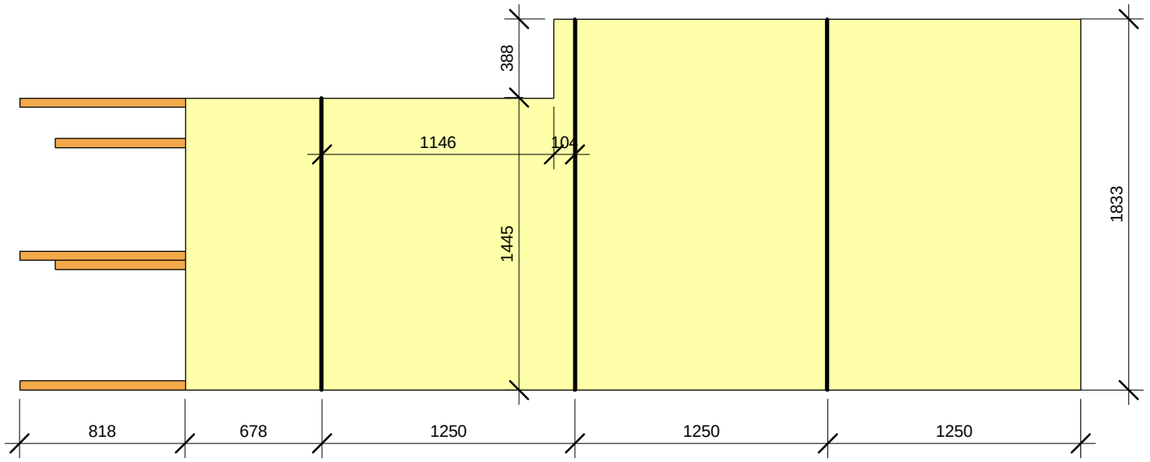


1 2F9_4

1 : 30

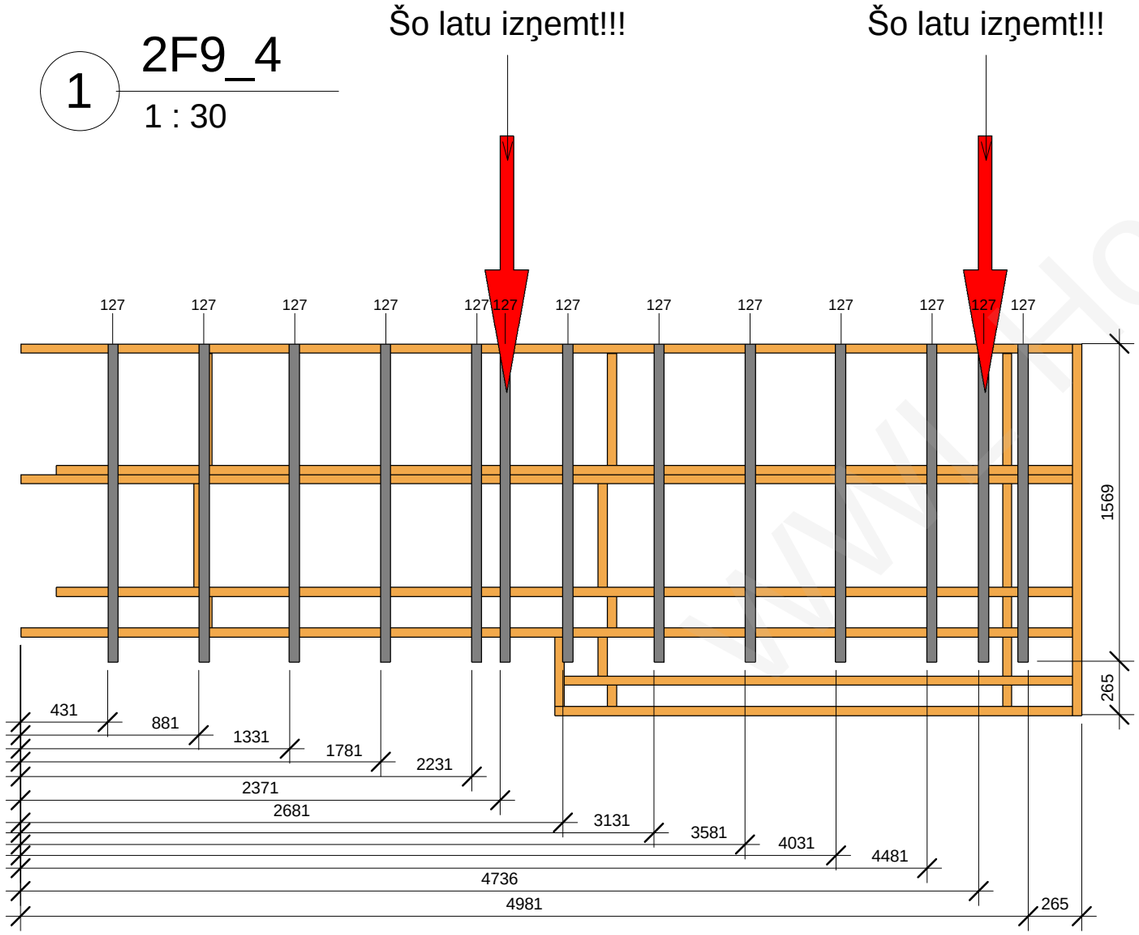


2 2F9_5

1 : 30

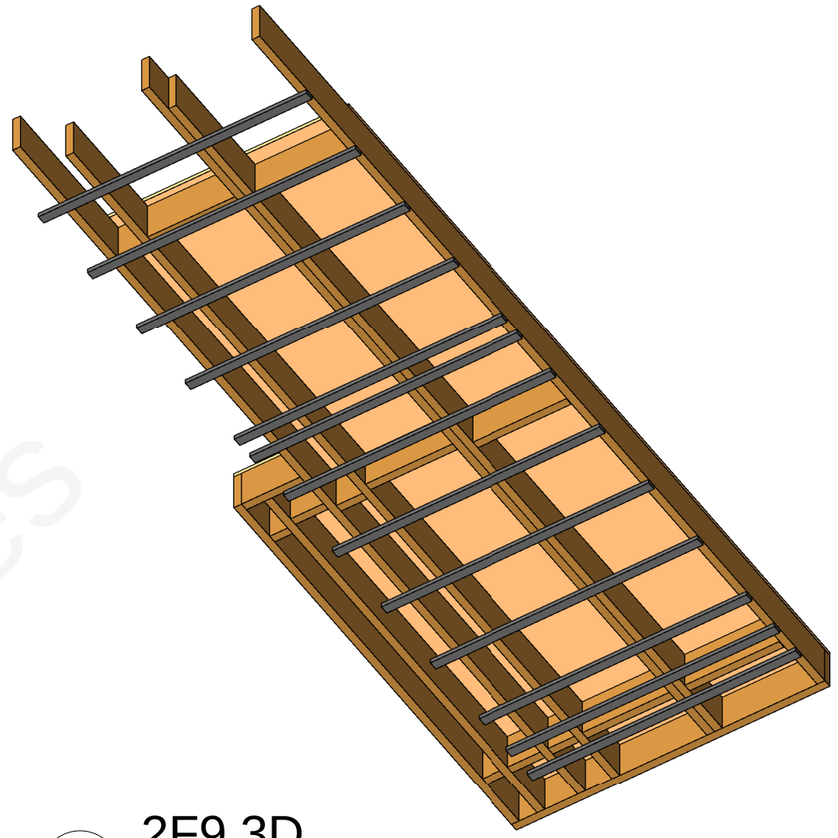

3 2F9 3D

| | | | | | |
|---|---|---|---|---|---|
| This drawing cannot be used without agreement of SIA "WWL" | | | | Customer: - | Project nr: 151B |
| Proj Manager: | J.Riekstiņš | | | Object: 151B-6Apartment_H | Lable: Approver |
| Proj. Resp. Eng: | D.Ščogoļevs | | | | Revision: TP |
| Resp. Eng/Dsg: | K.Rezevskis | | | | |
| | | | | Sheet name: 2F9a | Sheet nr: 2F9a |
| | | | | | Scale: 1 : 30 |
| | | | | | Date: 06/04/2011 |

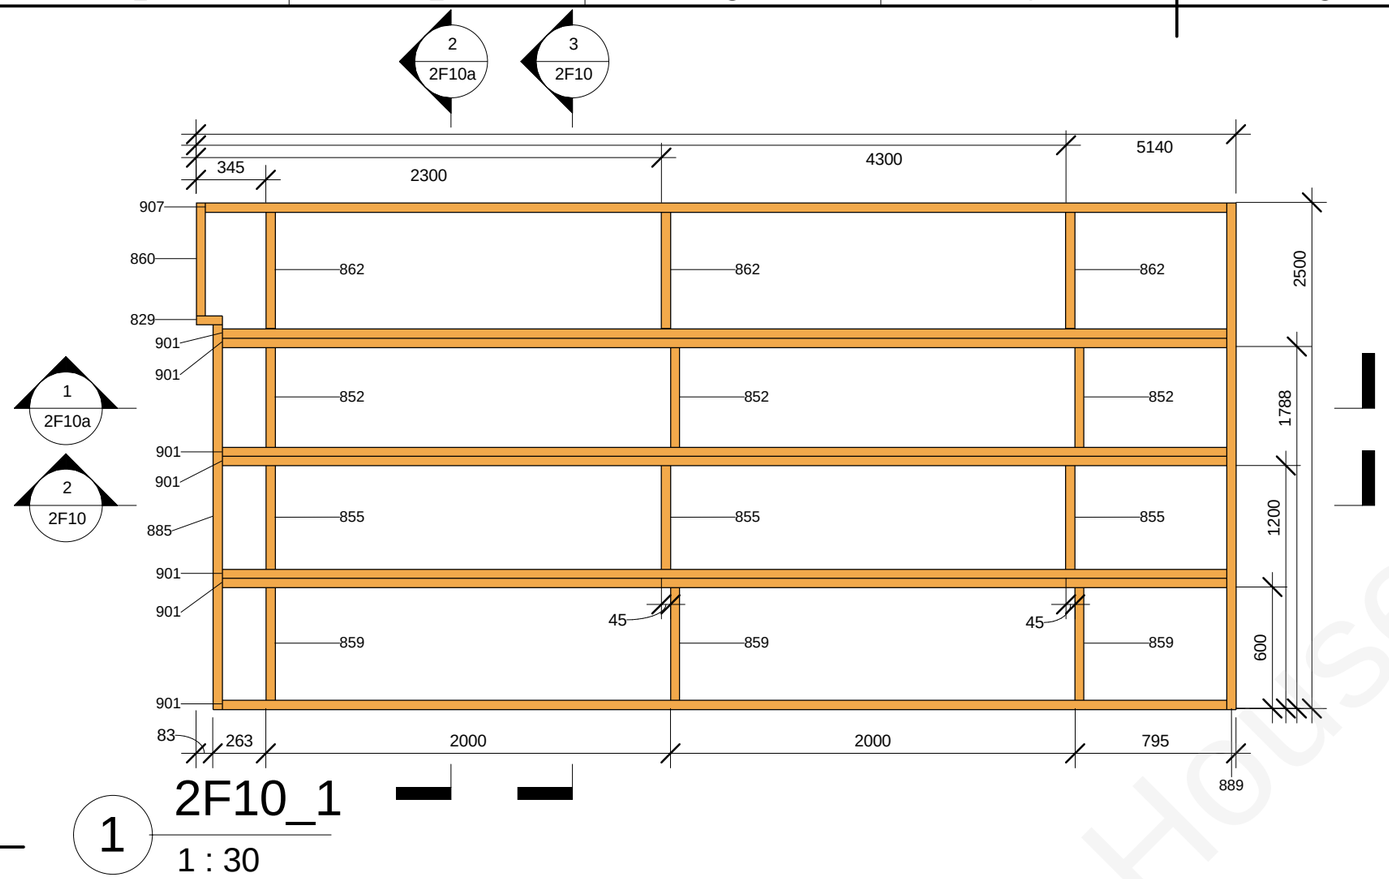


1 2F10_1

1 : 30

| 2F10 panel wood element schedule | | | | | | |
|---|---|---|---|---|---|---|
| Type Mark | Family and Type | h(mm) | b(mm) | L(mm) | Length | Count |
| 806 | H: 120x45 | 120 | 45 | 4698 | | 4 |
| 808 | H: 120x45 3 | 120 | 45 | 4790 | | 1 |
| 829 | H: 220x45 3 | 220 | 45 | 128 | | 1 |
| 852 | H: 220x45 26 | 220 | 45 | 498 | | 3 |
| 855 | H: 220x45 29 | 220 | 45 | 510 | | 3 |
| 859 | H: 220x45 33 | 220 | 45 | 555 | | 3 |
| 860 | H: 220x45 34 | 220 | 45 | 556 | | 1 |
| 862 | H: 220x45 36 | 220 | 45 | 574 | | 3 |
| 885 | H: 220x45 59 | 220 | 45 | 1899 | | 1 |
| 889 | H: 220x45 63 | 220 | 45 | 2500 | | 1 |
| 901 | H: 220x45 75 | 220 | 45 | 4968 | | 7 |
| 907 | H: 220x45 81 | 220 | 45 | 5050 | | 1 |

Grand total: 29

| 2F10 panel plate element schedule | | |
|---|---|---|
| Family and Type | Area | Comments |
| | | |
| Floor: Isoplaat 25mm | 11.80 m² | |
| Floor: OSB 3 22mm | 10.56 m² | |
| Grand total: 2 | 22.36 m² | |

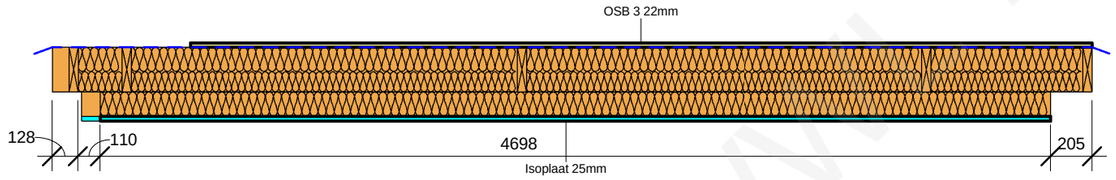


2 2F10_2

1 : 30

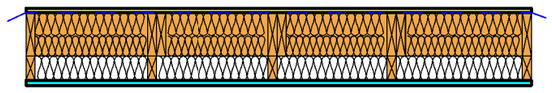

3 2F10_5

1 : 30

This drawing cannot be used without agreement of SIA "WWL"

| | | | |
|---|---|---|---|
| Proj Manager: | J.Riekstiņš | | |
| Proj. Resp. Eng: | D.Ščogoļevs | | |
| Resp. Eng/Dsg: | K.Rezevskis | | |

Customer: -

Object: 151B-6Apartment_H

Sheet name: 2F10

Project nr: 151B

Lable: Approver

Revision: TP

Sheet nr: 2F10

Scale: 1 : 30

Date: 06/04/2011

www.Prefab-Houses

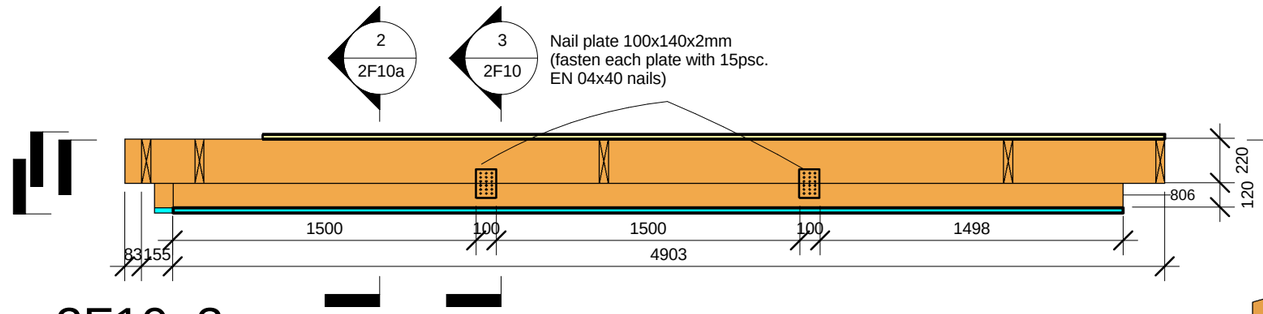


1 2F10_3

1 : 30

Sijas 806 un 901 sastiprināt kopā - no vienas puses ar 2.gb. naglu plātnēm 100x140x2mm, bet no otras puses ar naglām 2.8/90 ar soli 300mm. Skat. rasējumu.

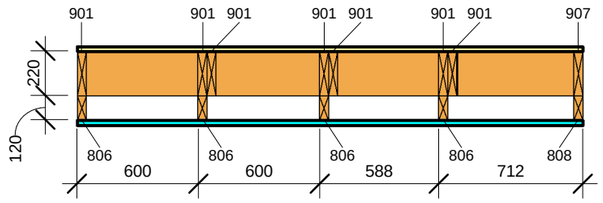


2 2F10_4

1 : 30

Sijas 806,808 un 901,907 sastiprināt kopā - no vienas puses ar 2.gb. naglu plātnēm 100x140x2mm, bet no otras puses ar naglām 2.8/90 ar soli 300mm.
Skatīt Type mark 901+806 un 808+907

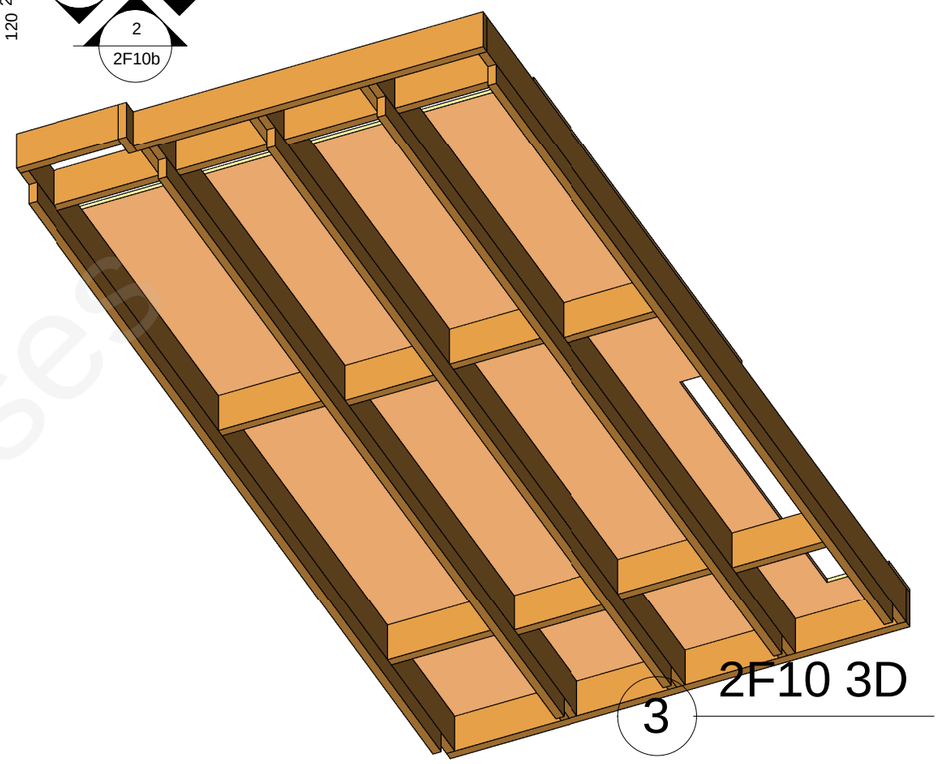

3 2F10 3D

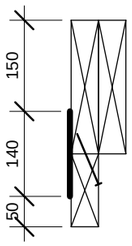


4 Type Mark 901+806

1 : 10

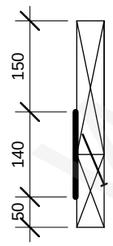


5 Type Mark 808+907 .

1 : 10

WWL Houses

| | | | | | |
|---|---|---|---|---|---|
| This drawing cannot be used without agreement of SIA "WWL" | | | | Customer: - | Project nr: 151B |
| Proj Manager: | J.Riekstiņš | | | Object: 151B-6Apartment_H | Lable: Approver |
| Proj. Resp. Eng: | D.Ščogoļevs | | | | Revision: TP |
| Resp. Eng/Dsg: | K.Rezevskis | | | | |
| | | | | Sheet name: 2F10a | Sheet nr: 2F10a |
| | | | | | Scale: As indicated |
| | | | | | Date: 06/04/2011 |

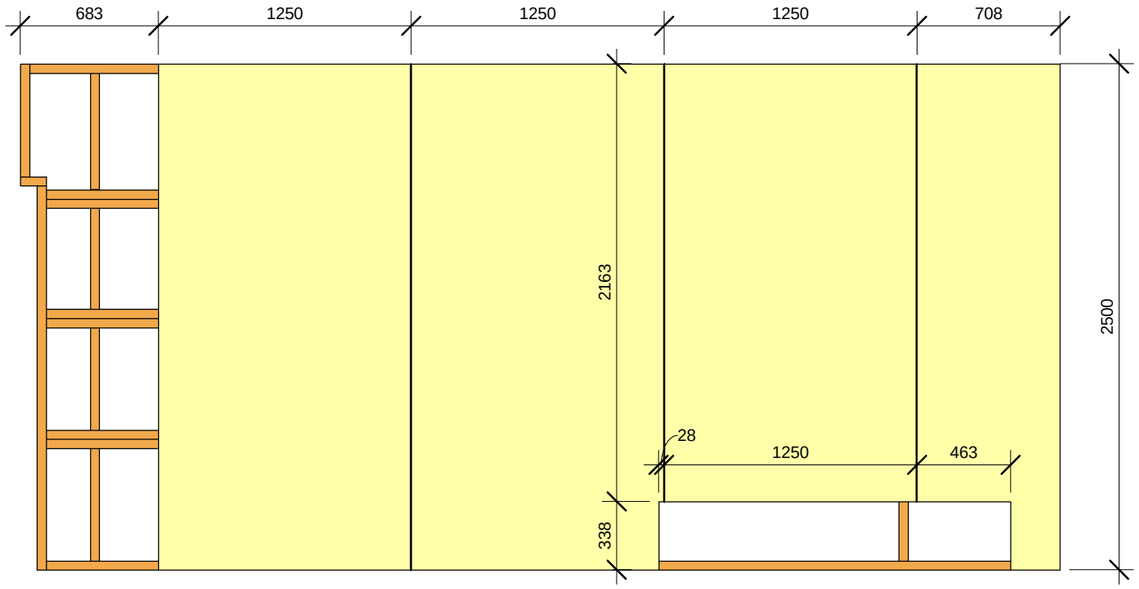


1 2F10_6

1 : 30

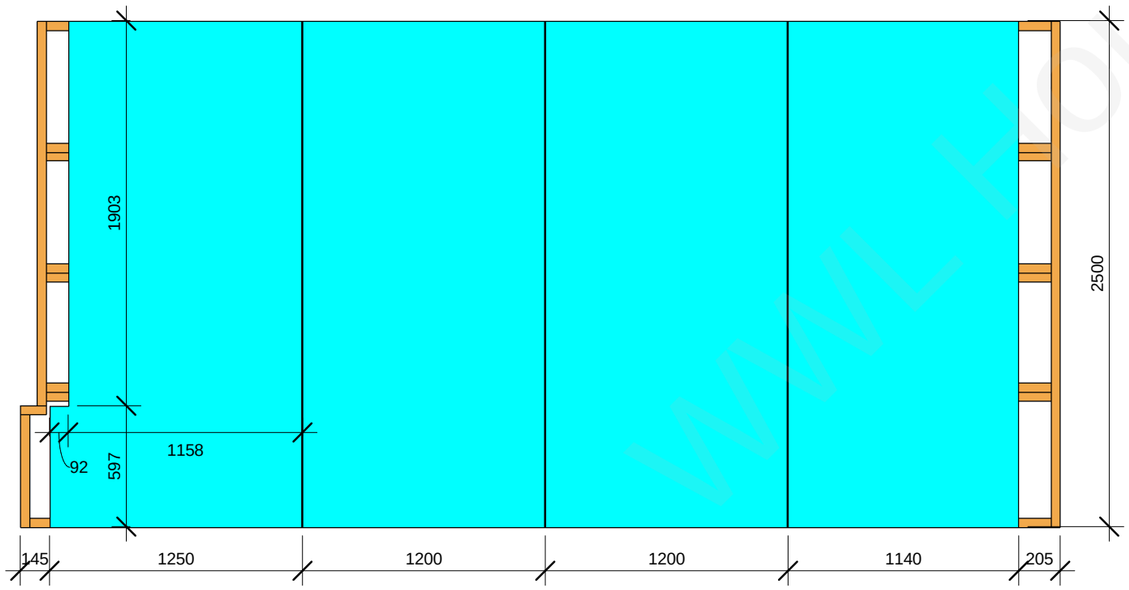


2 2F10_7

1 : 30

This drawing cannot be used without agreement of SIA "WWL"

| | | | |
|---|---|---|---|
| Proj Manager: | J.Riekstiņš | | |
| Proj. Resp. Eng: | D.Ščogoļevs | | |
| Resp. Eng/Dsg: | K.Rezevskis | | |

Customer: -

Object: 151B-6Apartment_H

Sheet name: 2F10b

Project nr: 151B

Lable: Approver

Revision: TP

Sheet nr: 2F10b

Scale: 1 : 30

Date: 06/04/2011

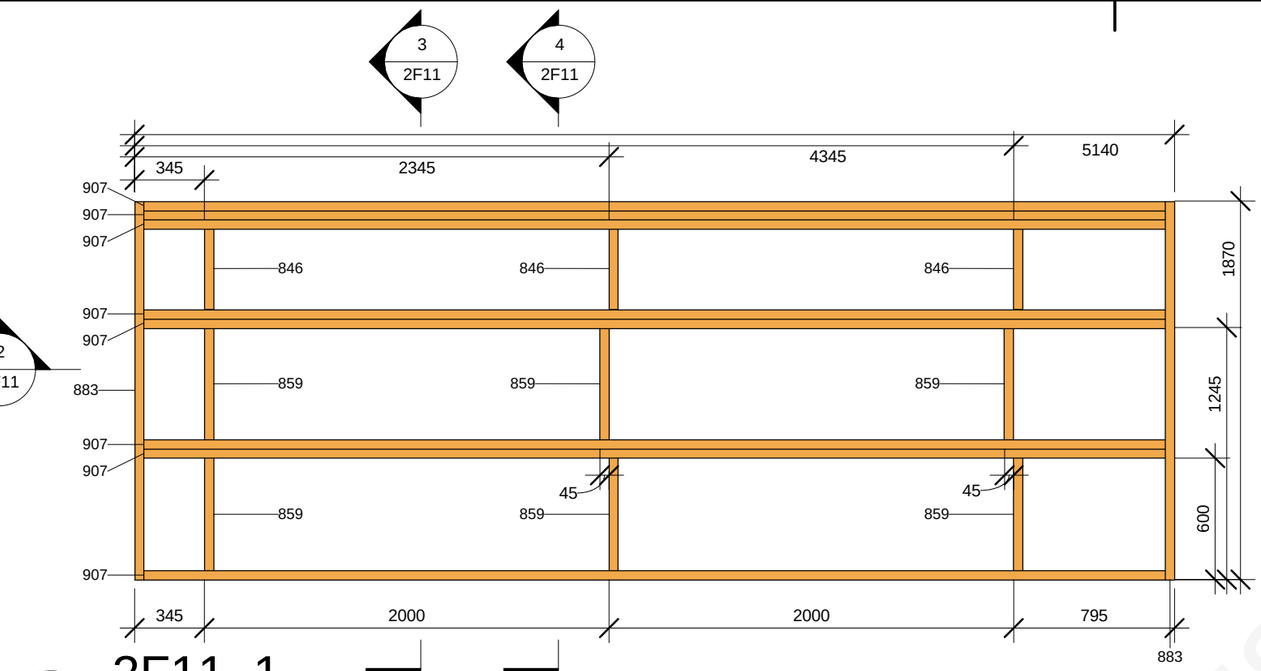


1 2F11_1

1 : 30

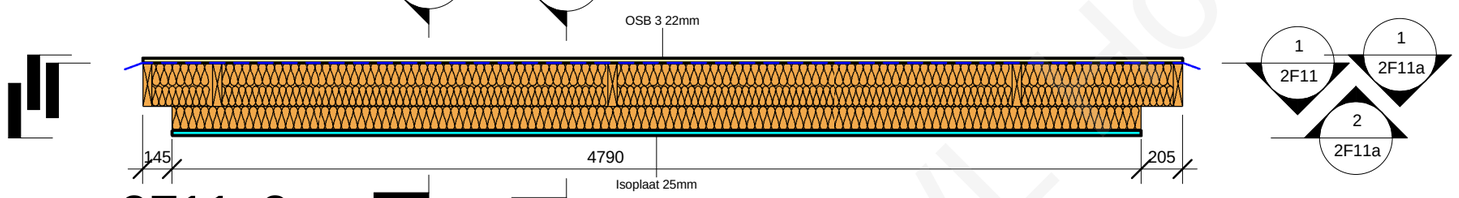


2 2F11_2

1 : 30

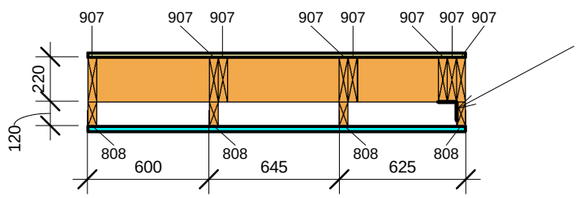


Šīs sijas 808 un 907 sastiprināt kopā
ar 2.gb. leņķiem L90x90x65
(katru leņķi stiprināt ar 12gb. EN 04x40 naglām).

3 2F11_3

1 : 30

Sijas 808 un 907 sastiprināt kopā - no vienas puses ar 2.gb. naglu plātnēm 100x140x2mm, bet no otras puses ar naglām 2.8/90 ar soli 300mm.
Skatīt Type mark 907+808 un 808+907

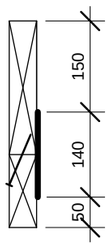


5 Type Mark 808+907 .

1 : 10

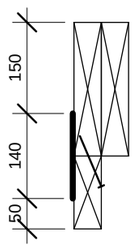


6 Type Mark 907+808 .

1 : 10






4 2F11_4

1 : 30

2F11 panel wood element schedule

| Type Mark | Family and Type | h(mm) | b(mm) | L(mm) | Length | Count |
|---|---|---|---|---|---|---|
| 808 | H: 120x45 3 | 120 | 45 | 4790 | | 4 |
| 846 | H: 220x45 20 | 220 | 45 | 397 | | 3 |
| 859 | H: 220x45 33 | 220 | 45 | 555 | | 6 |
| 883 | H: 220x45 57 | 220 | 45 | 1870 | | 2 |
| 907 | H: 220x45 81 | 220 | 45 | 5050 | | 8 |

Grand total: 23

2F11 panel plate element schedule

| Family and Type | Area | Comments |
|---|---|---|
| | | |
| Floor: Isoplaat 25mm | 8.96 m² | |
| Floor: OSB 3 22mm | 9.61 m² | |
| Grand total: 2 | 18.57 m² | |

This drawing cannot be used without agreement of SIA "WWL"

| | | | |
|---|---|---|---|
| Proj Manager: | J.Riekstiņš | | |
| Proj. Resp. Eng: | D.Ščogoļevs | | |
| Resp. Eng/Dsg: | K.Rezevskis | | |

Customer: -

Object: 151B-6Apartment_H

Sheet name: 2F11

Project nr: 151B

Lable: Approver

Revision: TP

Sheet nr: 2F11

Scale: As indicated

Date: 06/04/2011

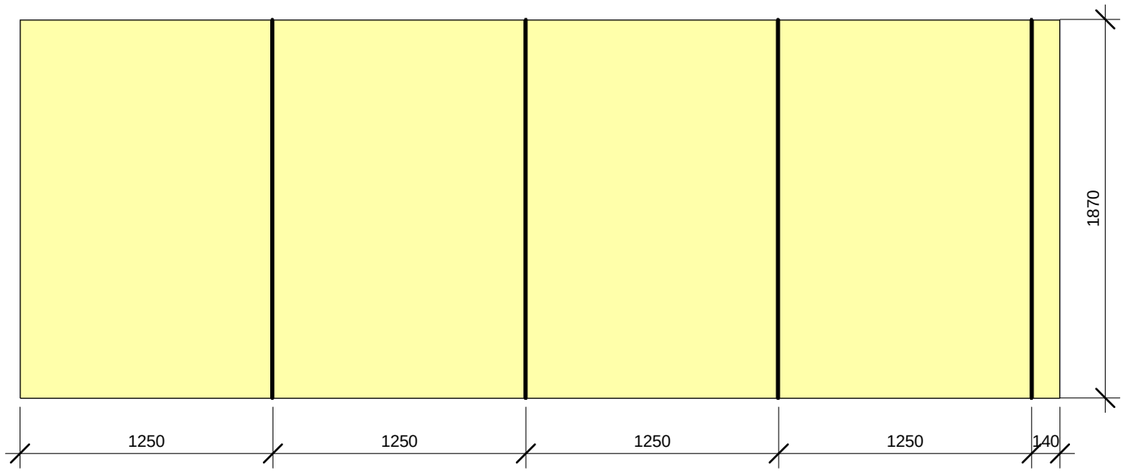


1 2F11_5

1 : 30

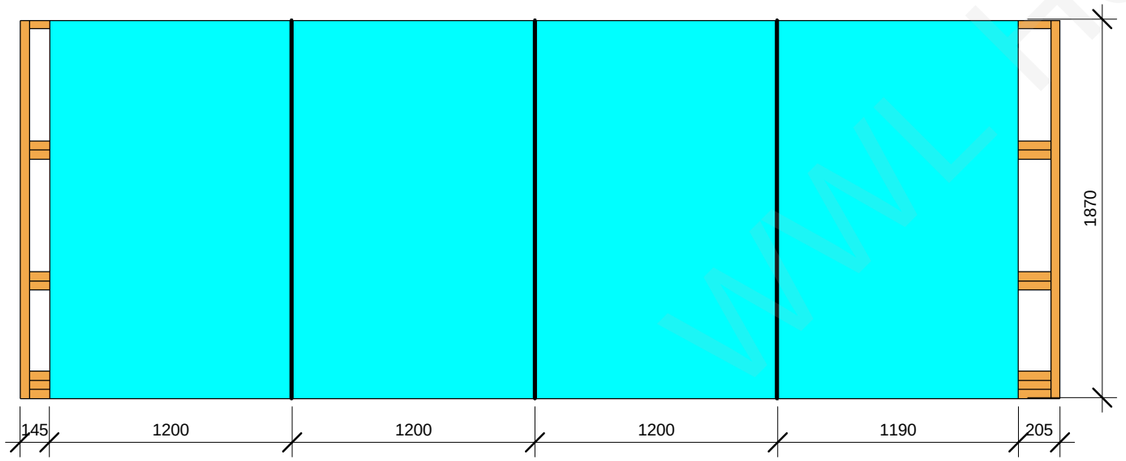


2 2F11_6

1 : 30

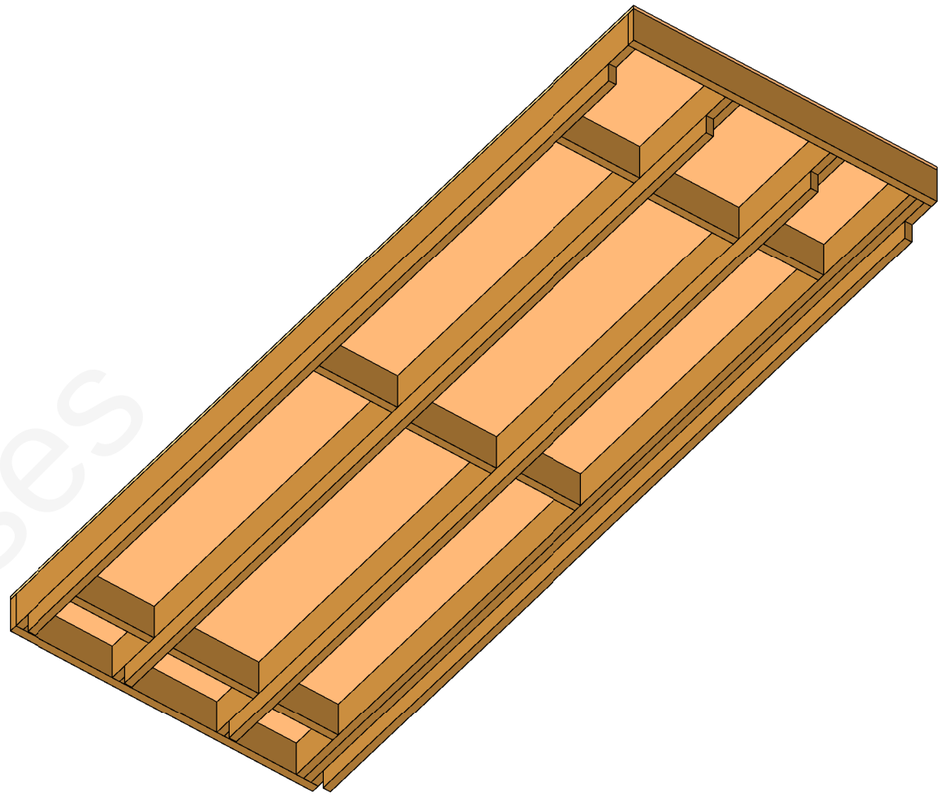

3 2F11 3D

| | | | | | | | |
|---|---|---|---|---|---|---|---|
| This drawing cannot be used without agreement of SIA "WWL" | | | | Customer: - | | Project nr: 151B | |
| Proj Manager: | J.Riekstiņš | | | Object: 151B-6Apartment_H | | Lable: Approver | |
| Proj. Resp. Eng: | D.Ščogoļevs | | | | | Revision: TP | |
| Resp. Eng/Dsg: | K.Rezevskis | | | | | | |
| | | | | Sheet name: 2F11a | | Sheet nr: 2F11a | |
| | | | | | | Scale: 1 : 30 | |
| | | | | | | Date: 06/04/2011 | |

| 2F12 panel wood element schedule | | | | | | |
|---|---|---|---|---|---|---|
| Type Mark | Family and Type | h(mm) | b(mm) | L(mm) | Length | Count |
| 840 | H: 220x45 14 | 220 | 45 | 320 | | 3 |
| 855 | H: 220x45 29 | 220 | 45 | 510 | | 9 |
| 875 | H: 220x45 49 | 220 | 45 | 1441 | | 10 |
| 887 | H: 220x45 61 | 220 | 45 | 2300 | | 3 |

Grand total: 25

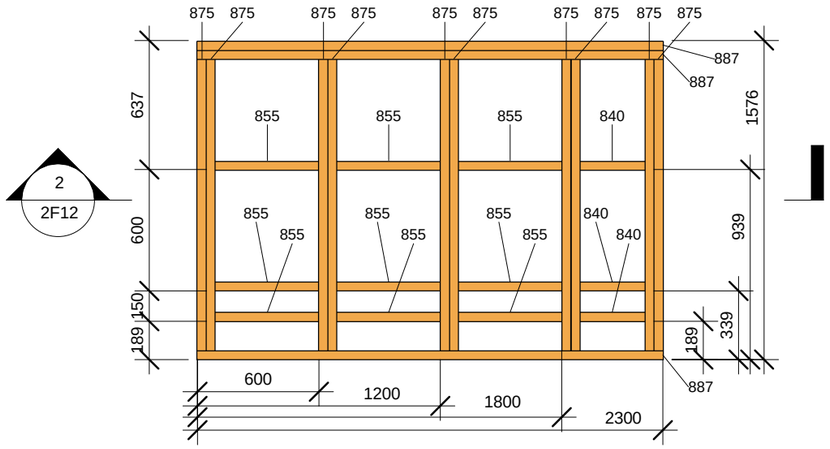


1 2F12_1

1 : 30

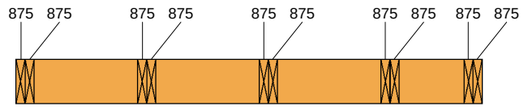


2 2F12_2

1 : 30

WWL Houses

| | | | | | |
|---|---|---|---|---|---|
| This drawing cannot be used without agreement of SIA "WWL" | | | | Customer: - | Project nr: 151B |
| Proj Manager: | J.Riekstiņš | | | Object: 151B-6Apartment_H | Lable: Approver |
| Proj. Resp. Eng: | D.Ščogoļevs | | | | Revision: TP |
| Resp. Eng/Dsg: | K.Rezevskis | | | | |
| | | | | Sheet name: 2F12 | Sheet nr: 2F12 |
| | | | | | Scale: 1 : 30 |
| | | | | | Date: 06/04/2011 |

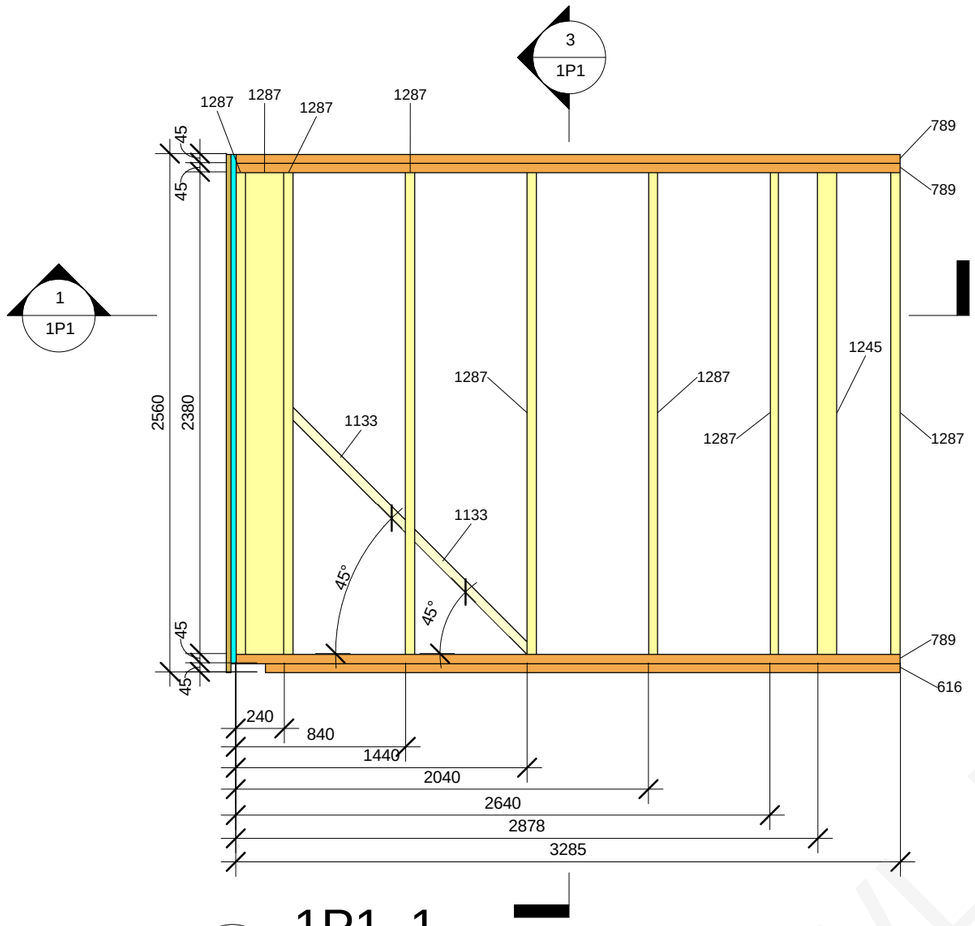


2 1P1_1
1 : 30

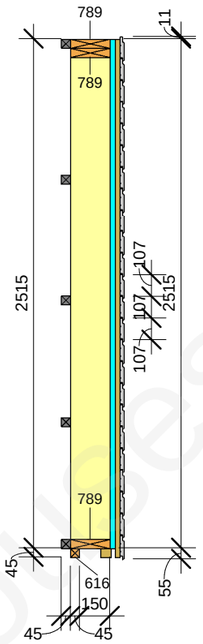


3 1P1_3
1 : 30

1P1 panel wood element schedule

| Type Mark | Family and Type | h(mm) | b(mm) | L(mm) | Length | Count |
|---|---|---|---|---|---|---|
| 254 | H-bar int: 45x45 120 | 45 | 45 | 3045 | | 5 |
| 616 | H: 45x45 15 | 45 | 45 | 3135 | | 1 |
| 789 | H: 45x195 26 | 45 | 195 | 3285 | | 3 |
| 1022 | H_boarding 21x120: 19x120 24 | 120 | 21 | 2930 | | 24 |
| 1133 | sliipa-sija_1: 45x195 8 | 45 | 195 | 830 | | 2 |
| 1200 | V-bar ext.: 25x50 26 | 25 | 50 | | 2560 | 9 |
| 1245 | V: 45x95 9 | 95 | 45 | | 2380 | 1 |
| 1287 | V: 45x195 19 | 195 | 45 | | 2380 | 8 |

Grand total: 53

1P1 panel plate element schedule

| Family and Type | Area | Comments |
|---|---|---|
| | | |
| Basic Wall: Isoplaat 25mm | 8.8 m² | |
| Grand total: 2 | 8.8 m² | |

Šeit no sāna ir papildus
Isoplaat loksne, 220mm
plata un 2515mm augsta.

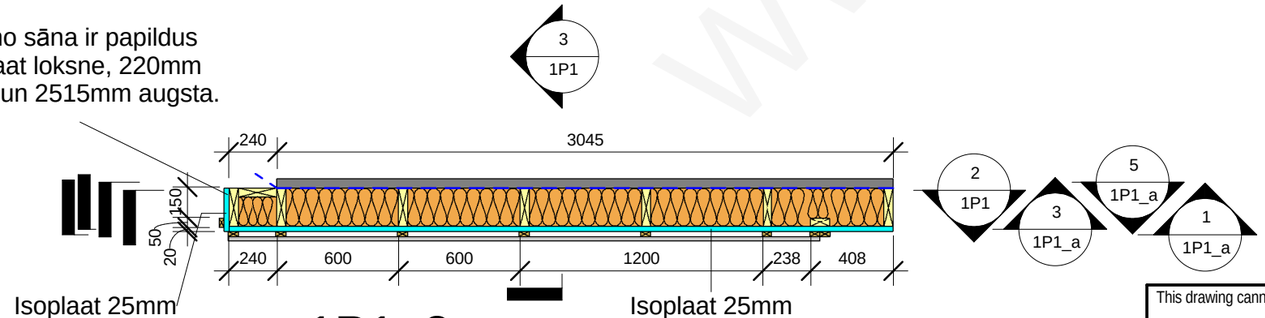


1 1P1_2
1 : 30

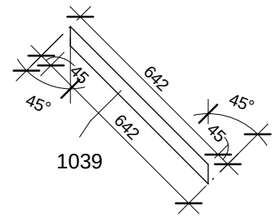


4 Type Mark 1033
1 : 20

This drawing cannot be used without agreement of SIA "WWL"

| | | | |
|---|---|---|---|
| Proj Manager: | J.Riekstiņš | | |
| Proj. Resp. Eng: | D.Ščogoļevs | | |
| Resp. Eng/Dsg: | K.Rezevskis | | |

Customer: -
Object: 151B-6Apartment_H
Sheet name: 1P1
Project nr: 151B
Lable: Approver
Revision: TP
Sheet nr: 1P1
Scale: As indicated
Date: 18/03/2011

WWL Houses

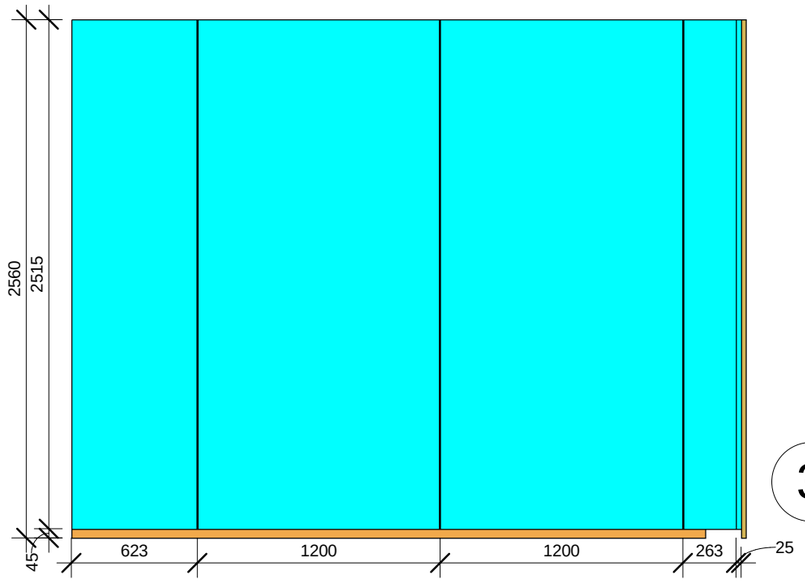


3 1P1_5
1 : 30

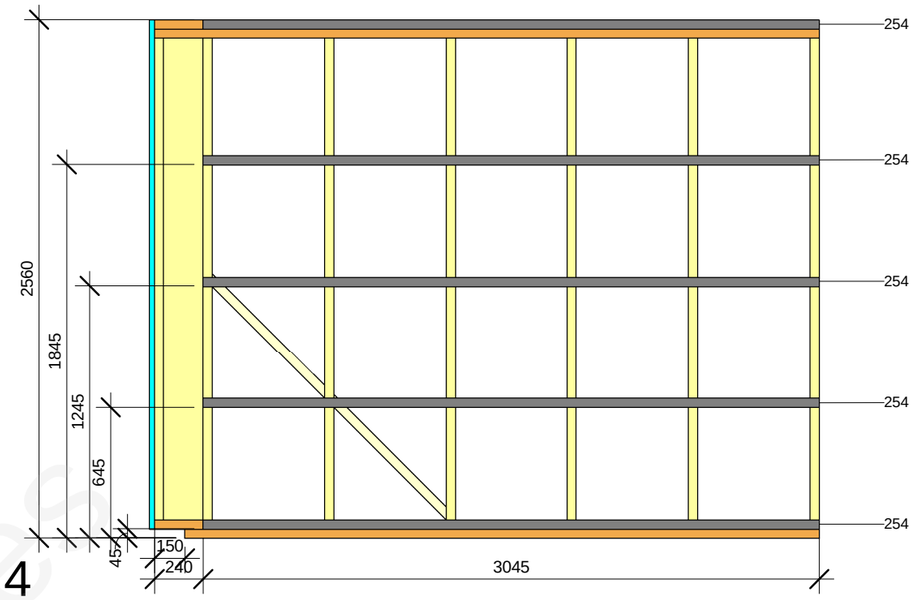


5 1P1_4
1 : 30

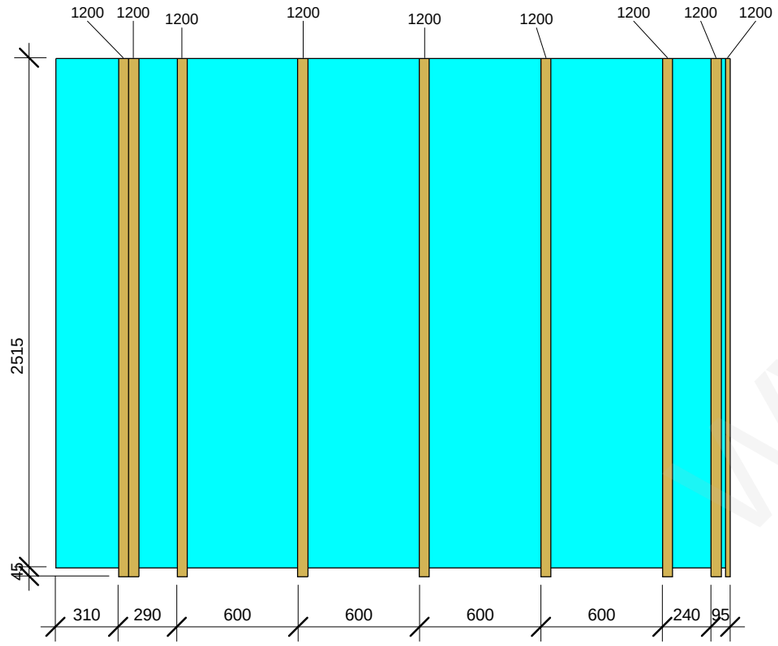


1 1P1_6
1 : 30

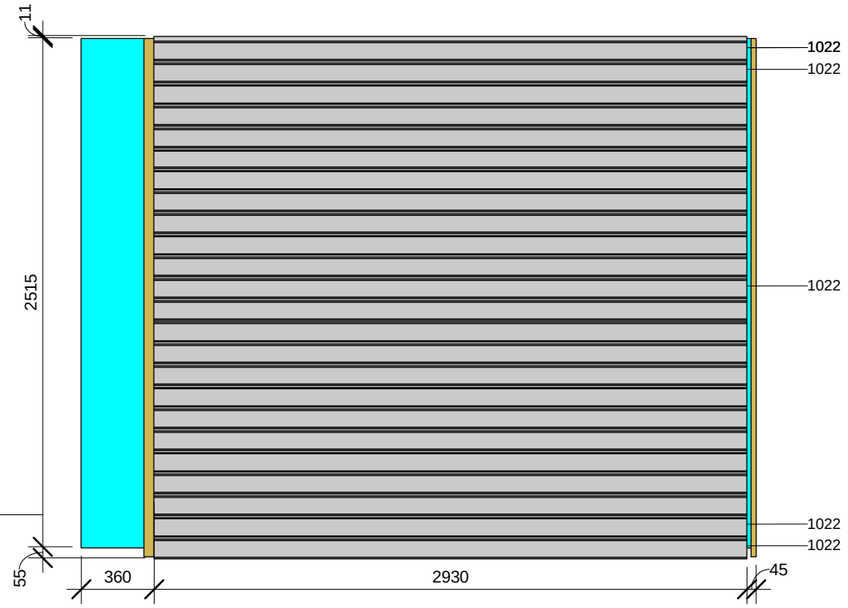


2 1P1_7
1 : 30

WWL HOUSES

| | | | | | |
|---|---|---|---|---|---|
| This drawing cannot be used without agreement of SIA "WWL" | | | | Customer: - | Project nr: 151B |
| Proj Manager: | J.Riekstiņš | | | Object: 151B-6Apartment_H | Lable: Approver |
| Proj. Resp. Eng: | D.Ščogoļevs | | | | Revision: TP |
| Resp. Eng/Dsg: | K.Rezevskis | | | | |
| | | | | Sheet name: 1P1_a | Sheet nr: 1P1_a |
| | | | | | Scale: 1 : 30 |
| | | | | | Date: 18/03/2011 |

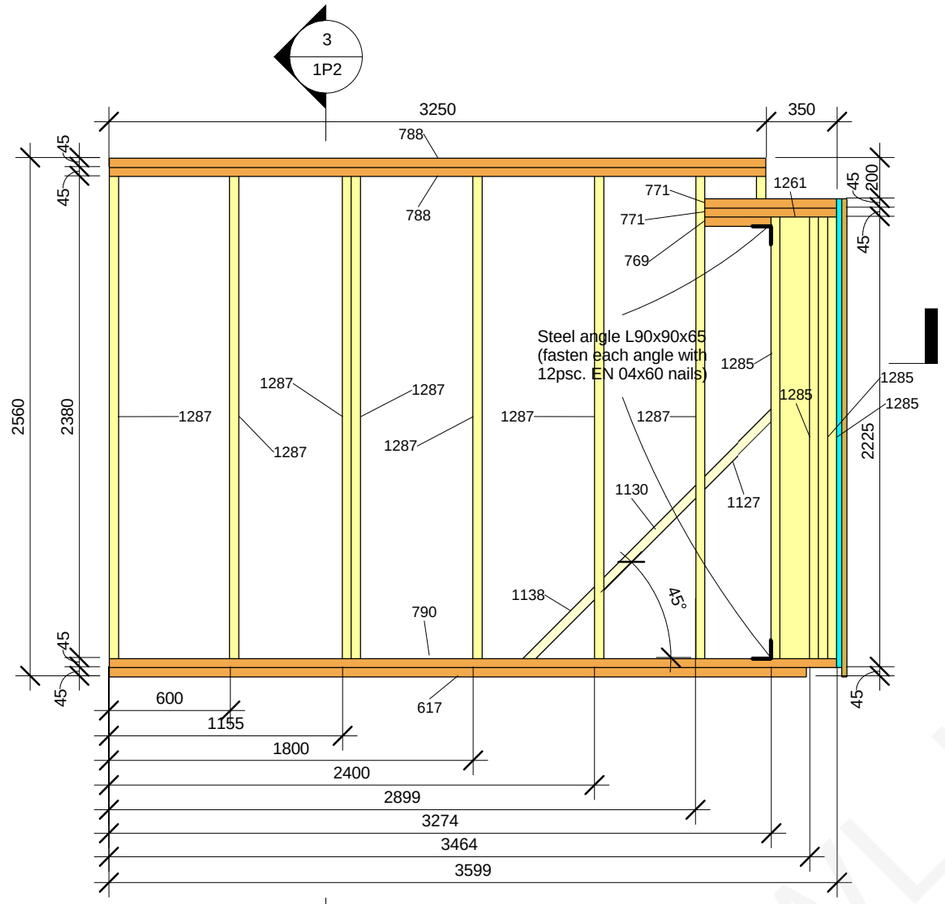


1 1P2_1
1 : 30

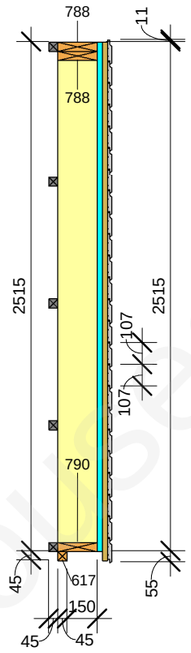


3 1P2_3
1 : 30

| 1P2 panel wood element schedule | | | | | | |
|---|---|---|---|---|---|---|
| Type Mark | Family and Type | h(mm) | b(mm) | L(mm) | Length | Count |
| 142 | H-bar int: 45x45 7 | 45 | 45 | 155 | | 1 |
| 168 | H-bar int: 45x45 33 | 45 | 45 | 528 | | 5 |
| 236 | H-bar int: 45x45 102 | 45 | 45 | 2114 | | 5 |
| 617 | H: 45x45 16 | 45 | 45 | 3449 | | 1 |
| 769 | H: 45x195 6 | 45 | 195 | 330 | | 1 |
| 771 | H: 45x195 8 | 45 | 195 | 655 | | 2 |
| 788 | H: 45x195 25 | 45 | 195 | 3250 | | 2 |
| 790 | H: 45x195 27 | 45 | 195 | 3599 | | 1 |
| 1024 | H_boarding 21x120: 19x120 26 | 120 | 21 | 3965 | | 24 |
| 1127 | sliipa-sija_1: 45x195 4 | 45 | 195 | 512 | | 1 |
| 1130 | sliipa-sija_1: 45x195 5 | 45 | 195 | 687 | | 1 |
| 1138 | sliipa-sija_1_sl gals_1: 45x195 | 45 | 195 | 547 | | 1 |
| 1181 | V-bar ext.: 25x50 7 | 25 | 50 | | 335 | 1 |
| 1197 | V-bar ext.: 25x50 23 | 25 | 50 | | 2360 | 2 |
| 1200 | V-bar ext.: 25x50 26 | 25 | 50 | | 2560 | 6 |
| 1207 | V-bar int: 45x45 2 | 45 | 45 | | 210 | 1 |
| 1228 | V-bar int: 45x95 3 | 95 | 45 | | 2515 | 1 |
| 1261 | V: 45x145 7 | 145 | 45 | | 2180 | 2 |
| 1270 | V: 45x195 2 | 195 | 45 | | 110 | 1 |
| 1285 | V: 45x195 17 | 195 | 45 | | 2180 | 4 |
| 1287 | V: 45x195 19 | 195 | 45 | | 2380 | 7 |

Grand total: 70

| 1P2 panel plate element schedule | | |
|---|---|---|
| Family and Type | Area | Comments |
| | | |
| Basic Wall: Isoplaat 25mm | 9.5 m² | |
| Grand total: 2 | 9.5 m² | |

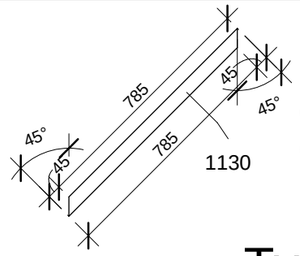


Elementam 1127
galus piegriezt tā pat kā
elementam 1130!

4 Type Mark 1130
1 : 20

Šeit no sāna ir papildus
Isoplaat loksne, 220mm
plata un 2315mm augsta.

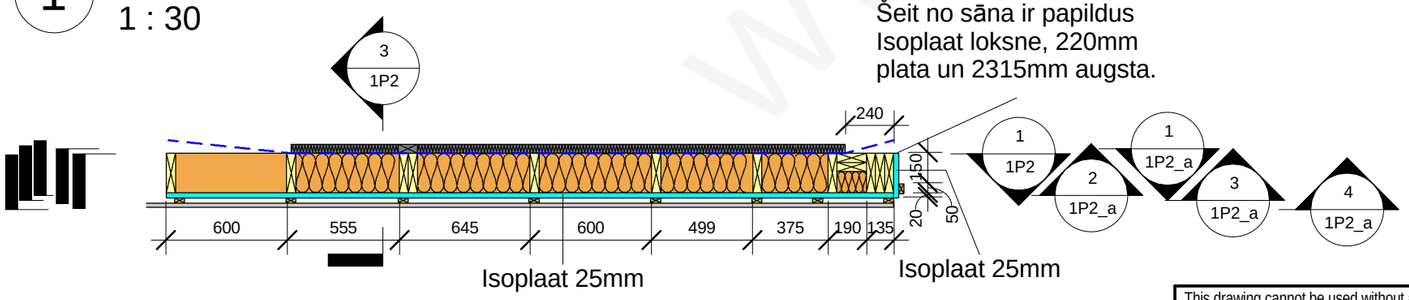


2 1P2_2
1 : 30

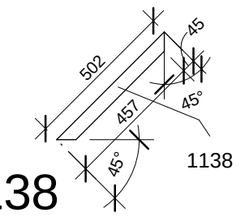


5 Type Mark 1138
1 : 20

| | | | | | |
|---|---|---|---|---|---|
| This drawing cannot be used without agreement of SIA "WWL" | | | | Customer: - | Project nr: 151B |
| Proj Manager: | J.Riekstiņš | | | Object: 151B-6Apartment_H | Lable: Approver |
| Proj. Resp. Eng: | D.Ščogoļevs | | | | Revision: TP |
| Resp. Eng/Dsg: | K.Rezevskis | | | | |
| | | | | Sheet name: 1P2 | Sheet nr: 1P2 |
| | | | | | Scale: As indicated |
| | | | | | Date: 18/03/2011 |

WWL Houses

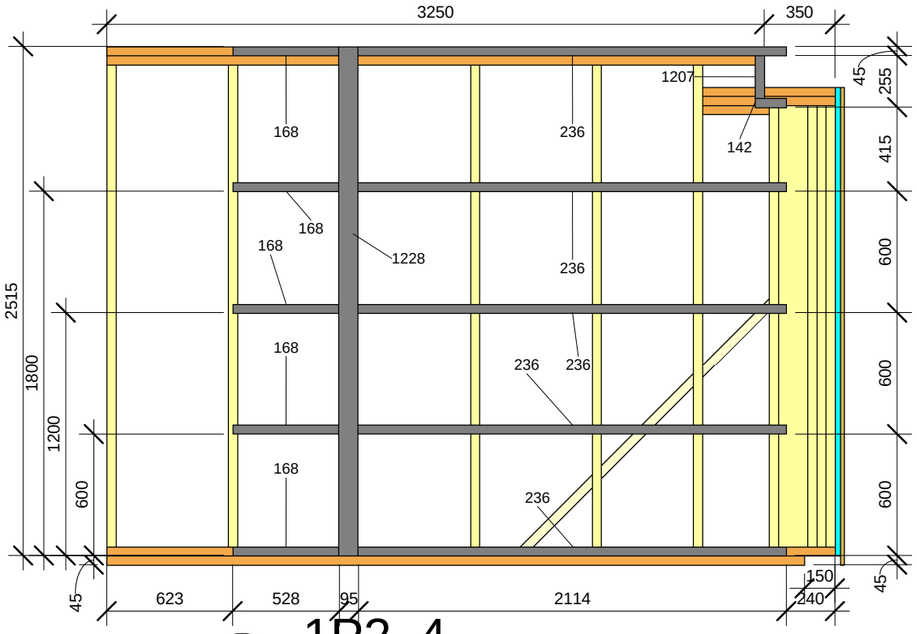


1 1P2_4

1 : 30

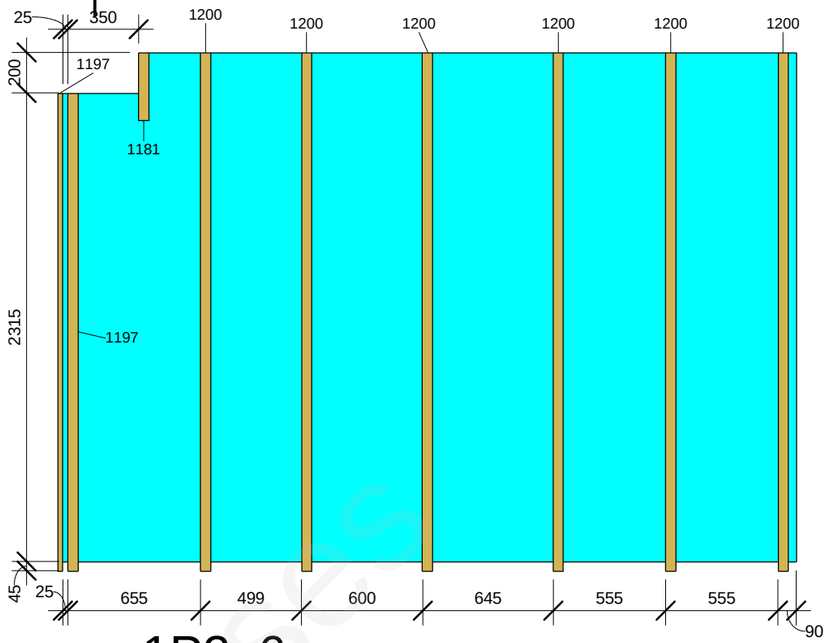


3 1P2_6

1 : 30

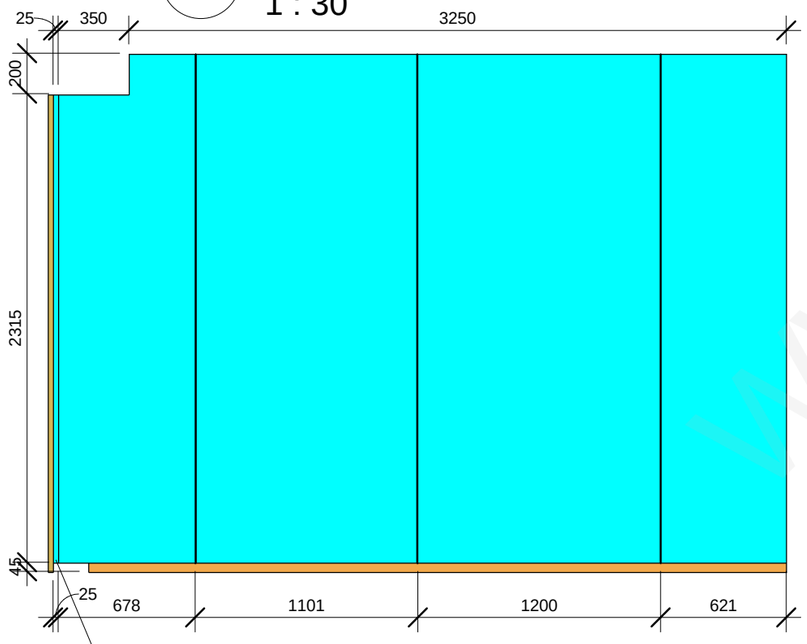


Šeit no sāna ir papildus
Isoplaat loksne, 220mm
plata un 2315mm augsta.

2 1P2_5

1 : 30

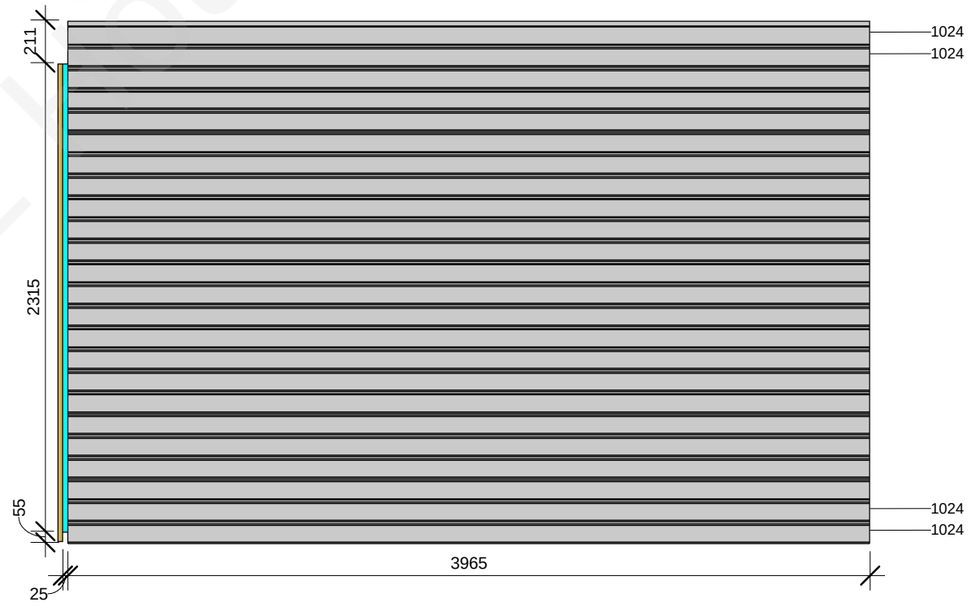


4 1P2_7

1 : 30

| | | | | | | |
|---|---|---|---|---|---|---|
| This drawing cannot be used without agreement of SIA "WWL" | | | | Customer: - | Project nr: 151B | |
| Proj Manager: | J.Riekstiņš | | | Object: 151B-6Apartment_H | Lable: Approver | |
| Proj. Resp. Eng: | D.Ščogoļevs | | | | Revision: TP | |
| Resp. Eng/Dsg: | K.Rezevskis | | | | | |
| | | | | Sheet name: 1P2_a | Sheet nr: 1P2_a | |
| | | | | | Scale: 1 : 30 | |
| | | | | | Date: 18/03/2011 | |

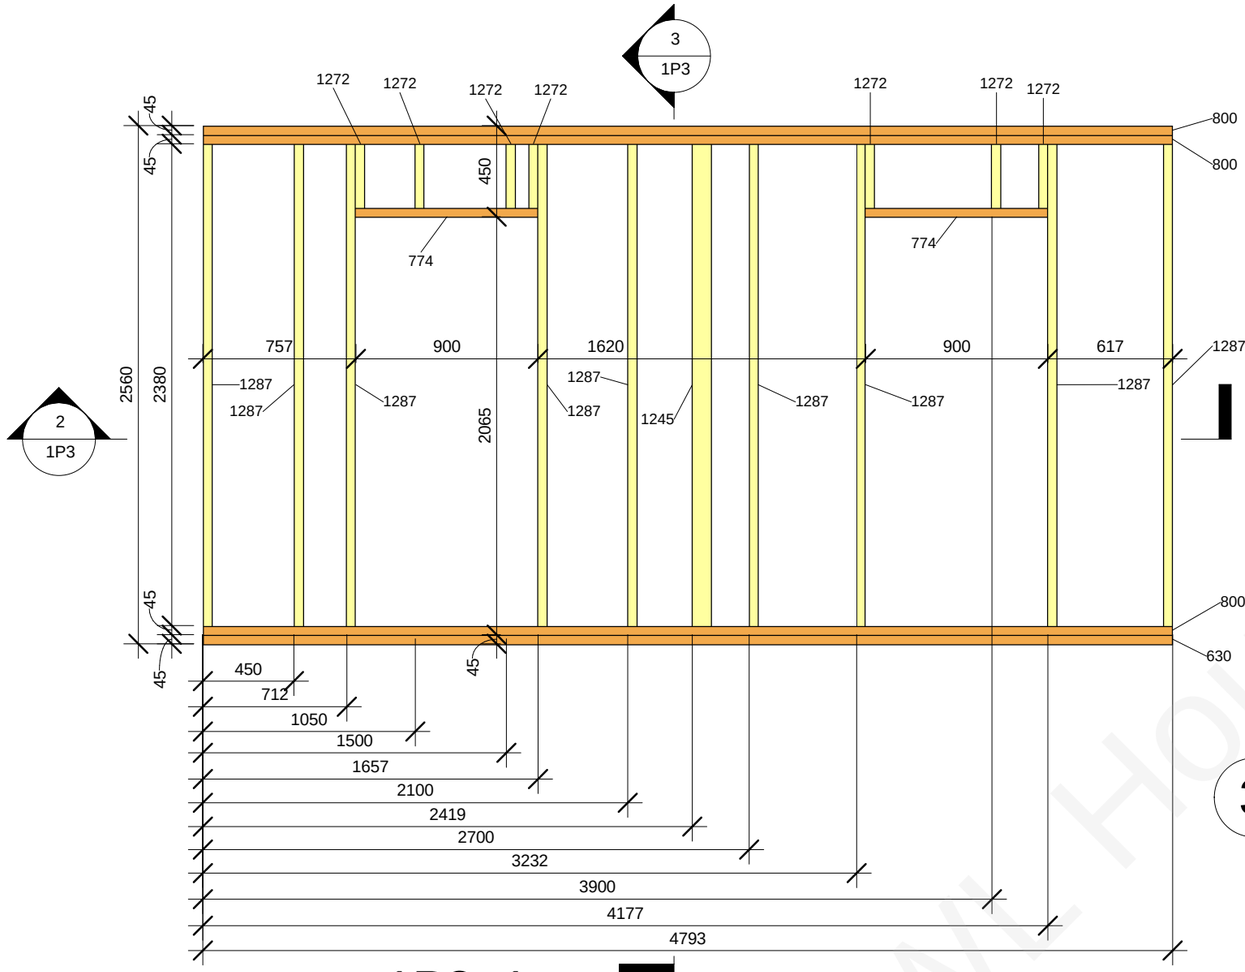


1 1P3_1

1 : 30

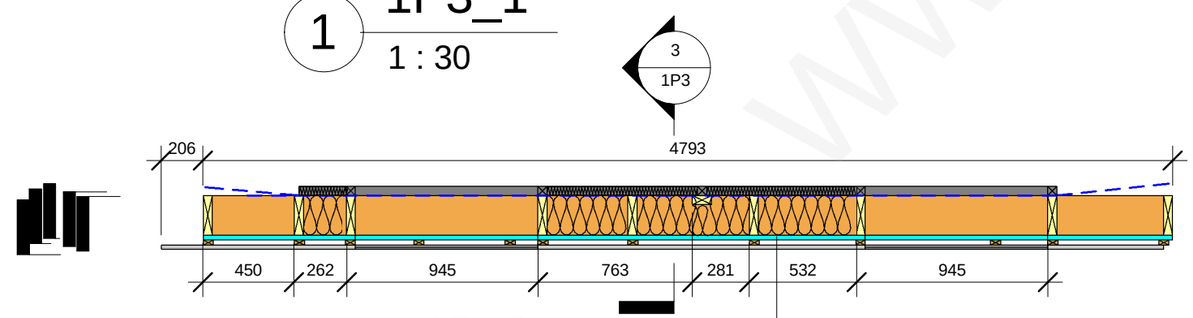


2 1P3_2

1 : 30

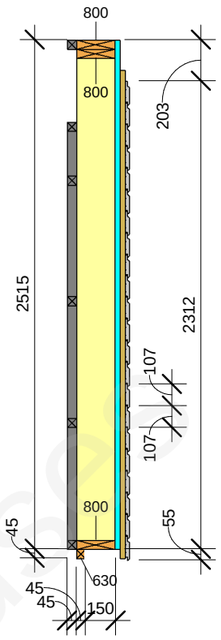


3 1P3_3

1 : 30

| 1P3 panel wood element schedule | | | | | | |
|---|---|---|---|---|---|---|
| Type Mark | Family and Type | h(mm) | b(mm) | L(mm) | Length | Count |
| 152 | H-bar int: 45x45 17 | 45 | 45 | 284 | | 4 |
| 189 | H-bar int: 45x45 55 | 45 | 45 | 788 | | 8 |
| 200 | H-bar int: 45x45 66 | 45 | 45 | 990 | | 2 |
| 221 | H-bar int: 45x45 87 | 45 | 45 | 1688 | | 1 |
| 229 | H-bar int: 45x45 95 | 45 | 45 | 1972 | | 1 |
| 630 | H: 45x45 29 | 45 | 45 | 4793 | | 1 |
| 774 | H: 45x195 11 | 45 | 195 | 900 | | 2 |
| 800 | H: 45x195 37 | 45 | 195 | 4793 | | 3 |
| 1002 | H_boarding 21x120: 19x120 4 | 120 | 21 | 573 | | 20 |
| 1008 | H_boarding 21x120: 19x120 10 | 120 | 21 | 963 | | 20 |
| 1016 | H_boarding 21x120: 19x120 18 | 120 | 21 | 1620 | | 20 |
| 1026 | H_boarding 21x120: 19x120 28 | 120 | 21 | 4749 | | 1 |
| 1028 | H_boarding 21x120: 19x120 30 | 120 | 21 | 4955 | | 1 |
| 1179 | V-bar ext.: 25x50 5 | 25 | 50 | | 300 | 3 |
| 1198 | V-bar ext.: 25x50 24 | 25 | 50 | | 2410 | 9 |
| 1208 | V-bar int: 45x45 3 | 45 | 45 | | 220 | 4 |
| 1214 | V-bar int: 45x45 9 | 45 | 45 | | 555 | 12 |
| 1223 | V-bar int: 45x45 18 | 45 | 45 | | 2515 | 1 |
| 1245 | V: 45x95 9 | 95 | 45 | | 2380 | 1 |
| 1272 | V: 45x195 4 | 195 | 45 | | 315 | 7 |
| 1287 | V: 45x195 19 | 195 | 45 | | 2380 | 9 |

Grand total: 130

| 1P3 panel plate element schedule | | |
|---|---|---|
| Family and Type | Area | Comments |
| | | |
| Basic Wall: Isoplaat 25mm | 8.3 m² | |
| Grand total: 1 | 8.3 m² | |

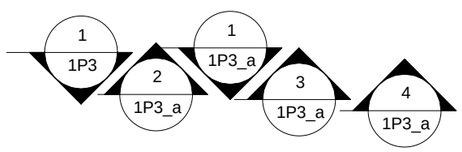


This drawing cannot be used without agreement of SIA "WWL"

| | | | |
|---|---|---|---|
| Proj Manager: | J.Riekstiņš | | |
| Proj. Resp. Eng: | D.Ščogoļevs | | |
| Resp. Eng/Dsg: | K.Rezevskis | | |

Customer: -

Object: 151B-6Apartment_H

Sheet name: 1P3

Project nr: 151B

Lable: Approver

Revision: TP

Sheet nr: 1P3

Scale: 1 : 30

Date: 18/03/2011

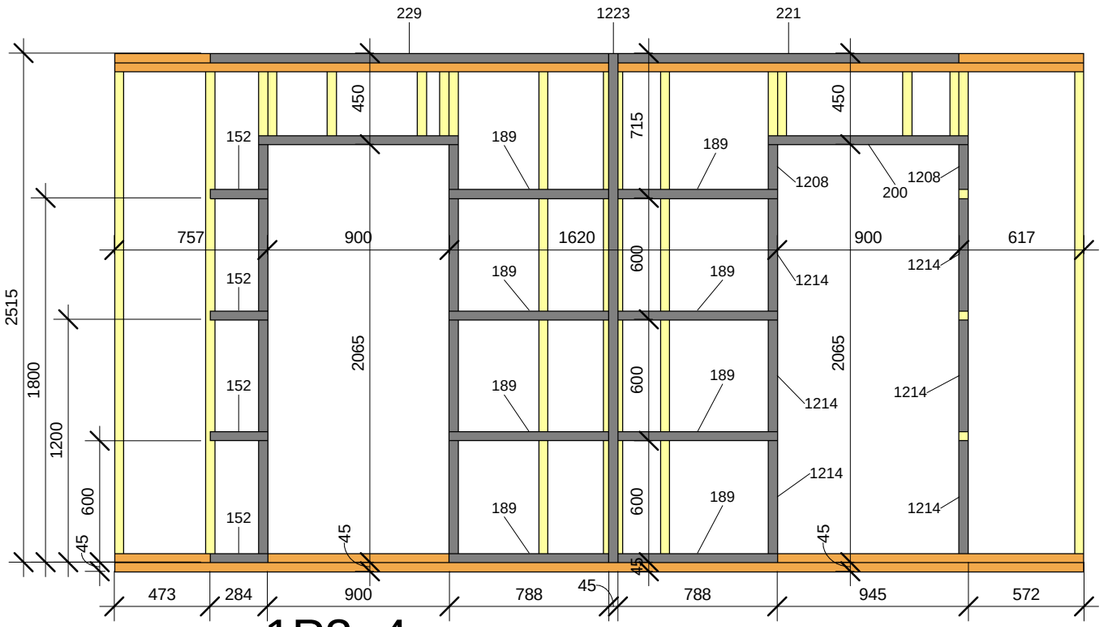


1 1P3_4
1 : 30

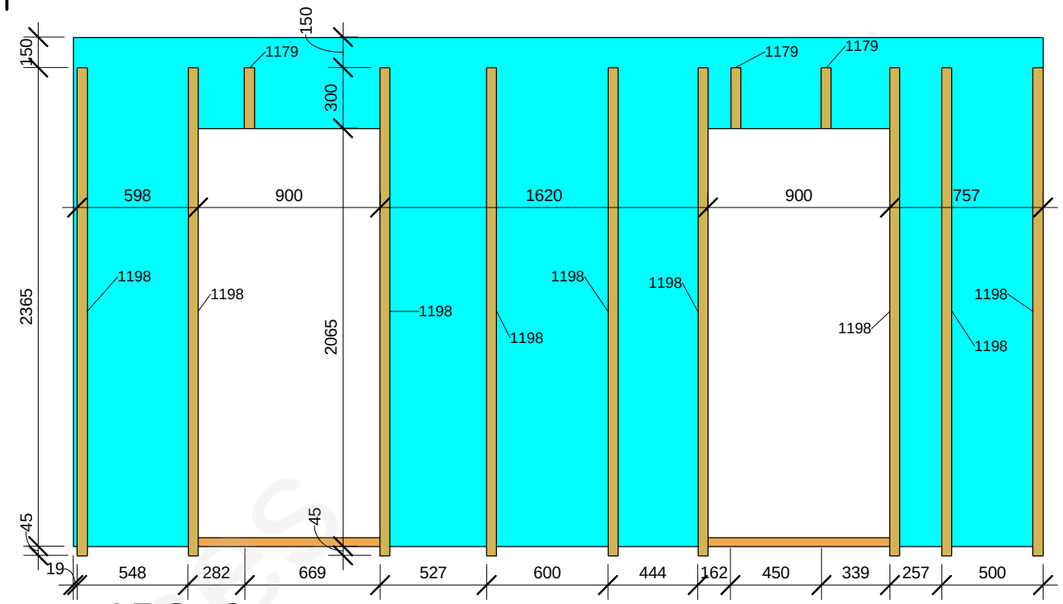


3 1P3_6
1 : 30

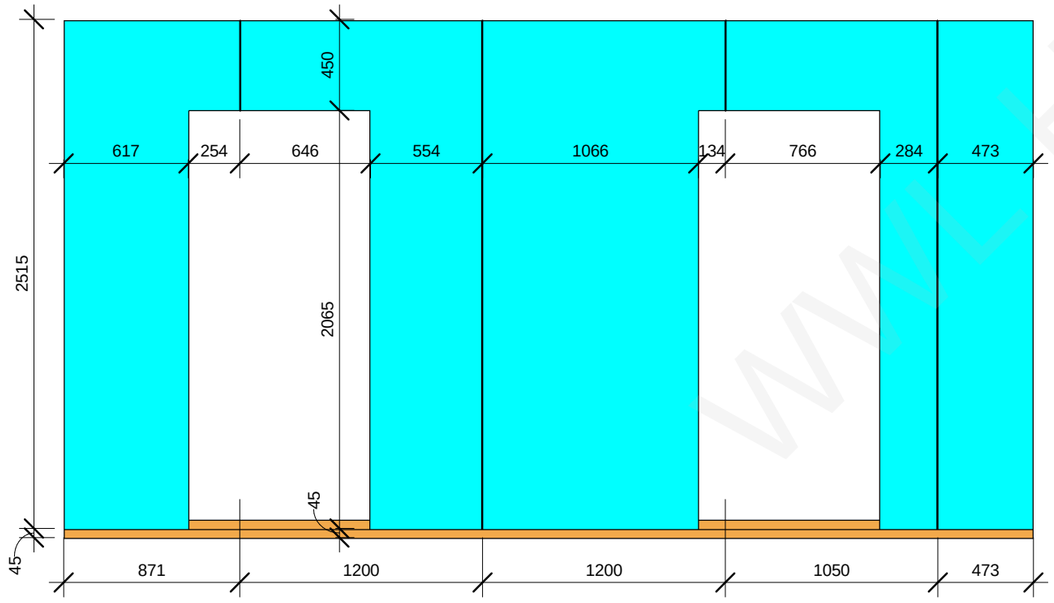


2 1P3_5
1 : 30

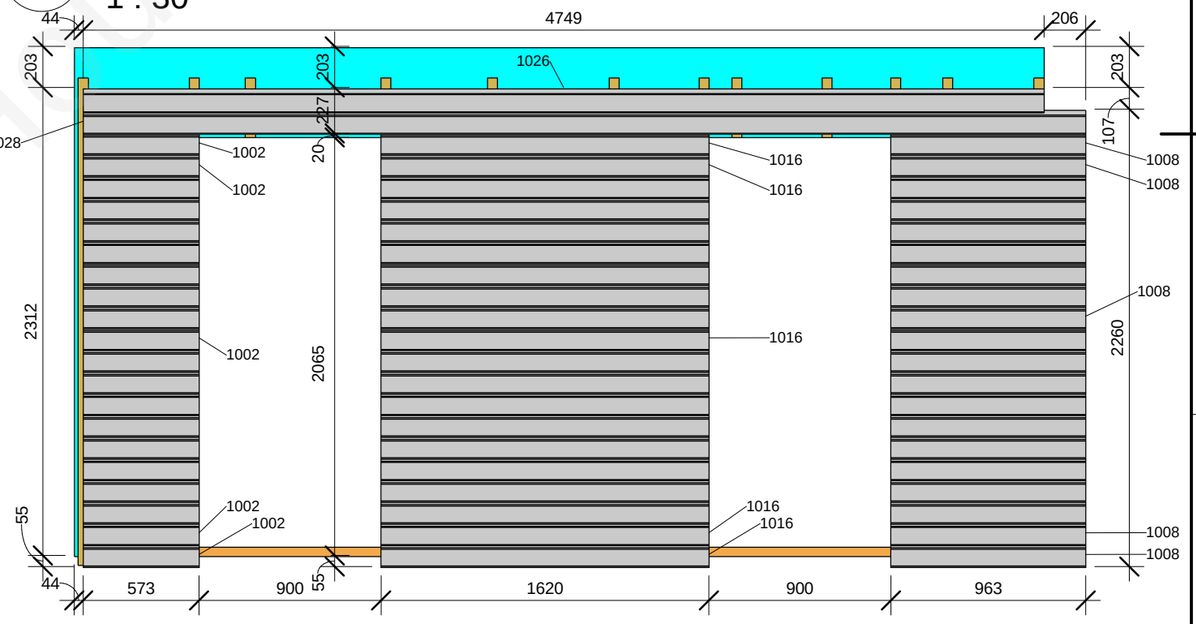


4 1P3_7
1 : 30

| | | | |
|---|---|---|---|
| This drawing cannot be used without agreement of SIA "WWL" | | Customer: - | Project nr: 151B |
| Proj Manager: | J.Riekstiņš | Object: 151B-6Apartment_H | Lable: Approver |
| Proj. Resp. Eng: | D.Ščogoļevs | | Revision: TP |
| Resp. Eng/Dsg: | K.Rezevskis | Sheet name: 1P3_a | Sheet nr: 1P3_a |
| | | | Scale: 1 : 30 |
| | | | Date: 18/03/2011 |

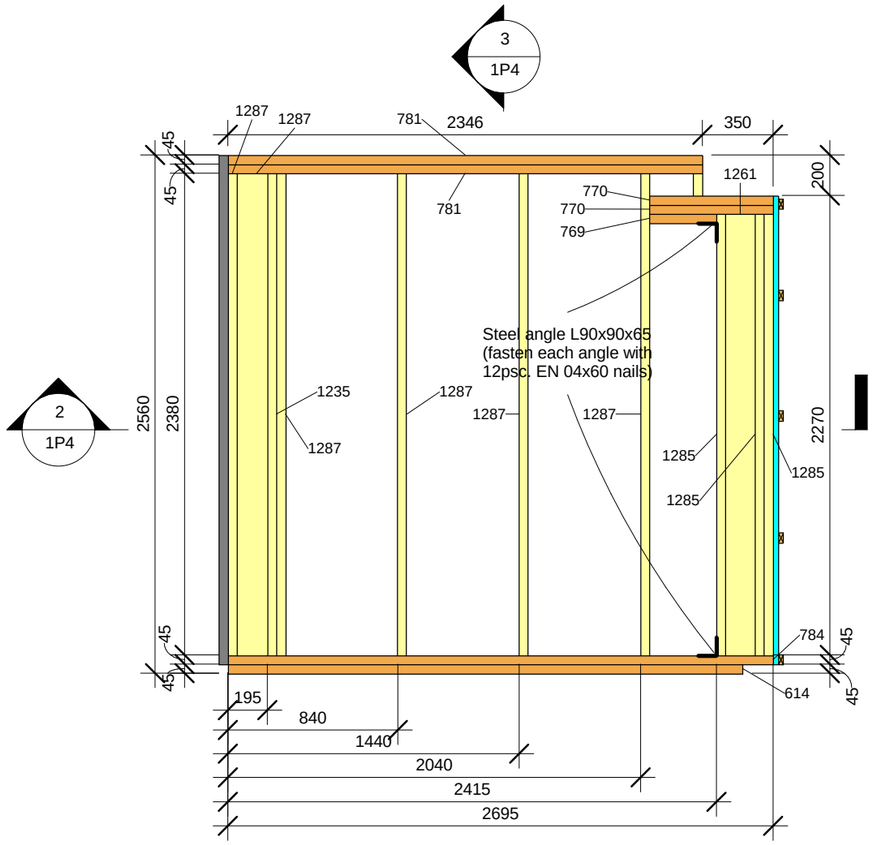


3 1P4_3
1 : 30

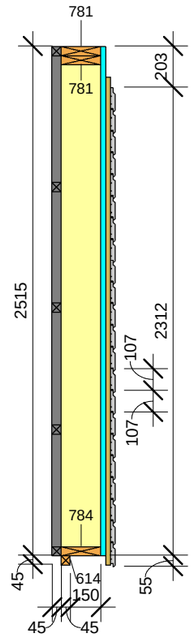


1 1P4_1
1 : 30

| 1P4 panel wood element schedule | | | | | | |
|---|---|---|---|---|---|---|
| Type Mark | Family and Type | h(mm) | b(mm) | L(mm) | Length | Count |
| 66 | H-bar ext_1: 25x50 8 | 50 | 25 | 245 | | 5 |
| 139 | H-bar int: 45x45 4 | 45 | 45 | 100 | | 5 |
| 142 | H-bar int: 45x45 7 | 45 | 45 | 155 | | 1 |
| 147 | H-bar int: 45x45 12 | 45 | 45 | 213 | | 5 |
| 233 | H-bar int: 45x45 99 | 45 | 45 | 2083 | | 1 |
| 238 | H-bar int: 45x45 104 | 45 | 45 | 2193 | | 4 |
| 614 | H: 45x45 13 | 45 | 45 | 2545 | | 1 |
| 769 | H: 45x195 6 | 45 | 195 | 330 | | 1 |
| 770 | H: 45x195 7 | 45 | 195 | 610 | | 2 |
| 781 | H: 45x195 18 | 45 | 195 | 2346 | | 2 |
| 784 | H: 45x195 21 | 45 | 195 | 2695 | | 1 |
| 1020 | H_boarding 21x120: 19x120 22 | 120 | 21 | 2439 | | 22 |
| 1198 | V-bar ext.: 25x50 24 | 25 | 50 | | 2410 | 5 |
| 1207 | V-bar int: 45x45 2 | 45 | 45 | | 210 | 1 |
| 1228 | V-bar int: 45x95 3 | 95 | 45 | | 2515 | 2 |
| 1235 | V: 45x45 4 | 45 | 45 | | 2380 | 1 |
| 1261 | V: 45x145 7 | 145 | 45 | | 2180 | 2 |
| 1270 | V: 45x195 2 | 195 | 45 | | 110 | 1 |
| 1285 | V: 45x195 17 | 195 | 45 | | 2180 | 3 |
| 1287 | V: 45x195 19 | 195 | 45 | | 2380 | 6 |

Grand total: 71

| 1P4 panel plate element schedule | | |
|---|---|---|
| Family and Type | Area | Comments |
| | | |
| Basic Wall: Isoplaat 25mm | 6.7 m² | |
| Grand total: 2 | 6.7 m² | |

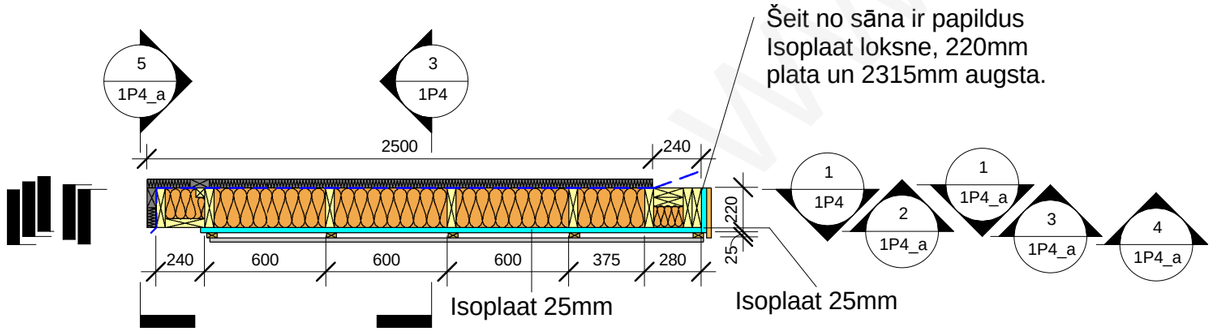


2 1P4_2
1 : 30

WWL Houses

| This drawing cannot be used without agreement of SIA "WWL" | | | | Customer: - | Project nr: 151B |
|---|---|---|---|---|---|
| Proj Manager: | J.Riekstiņš | | | Object: 151B-6Apartment_H | Lable: Approver |
| Proj. Resp. Eng: | D.Ščogoļevs | | | | Revision: TP |
| Resp. Eng/Dsg: | K.Rezevskis | | | | |
| | | | | Sheet name: 1P4 | Sheet nr: 1P4 |
| | | | | | Scale: 1 : 30 |
| | | | | | Date: 18/03/2011 |

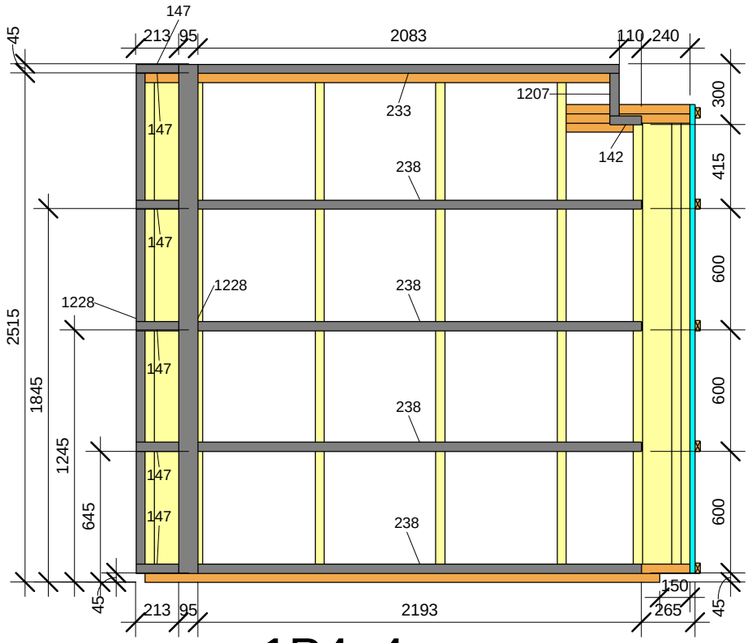


1 1P4_4
1 : 30

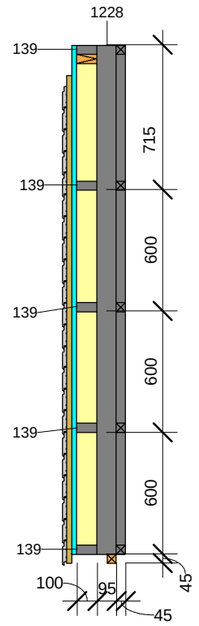


5 1P4_8
1 : 30

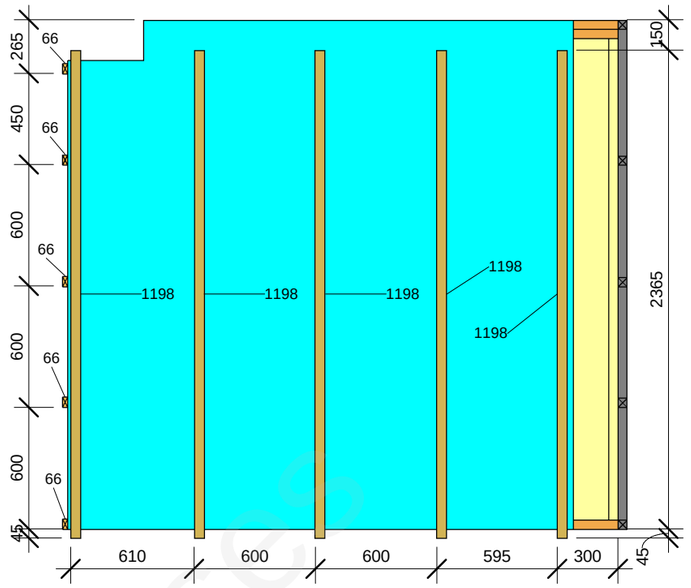


3 1P4_6
1 : 30

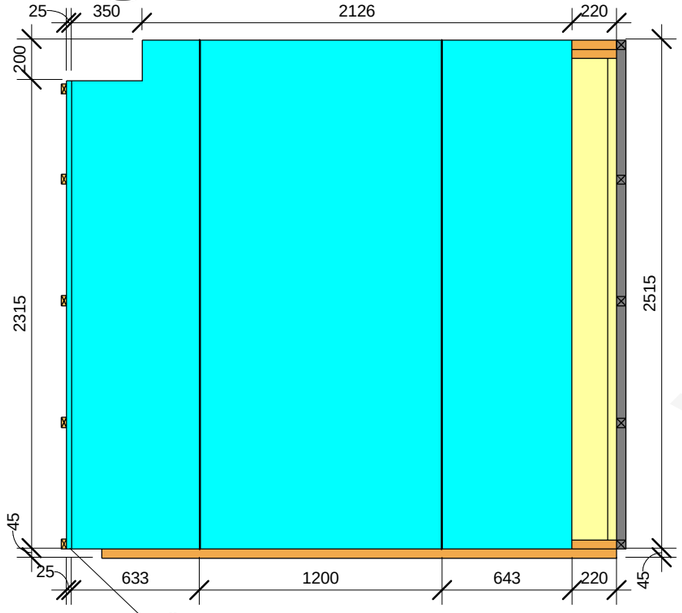


Šeit no sāna ir papildus
Isoplaat loksne, 220mm
plata un 2315mm augsta.

2 1P4_5
1 : 30

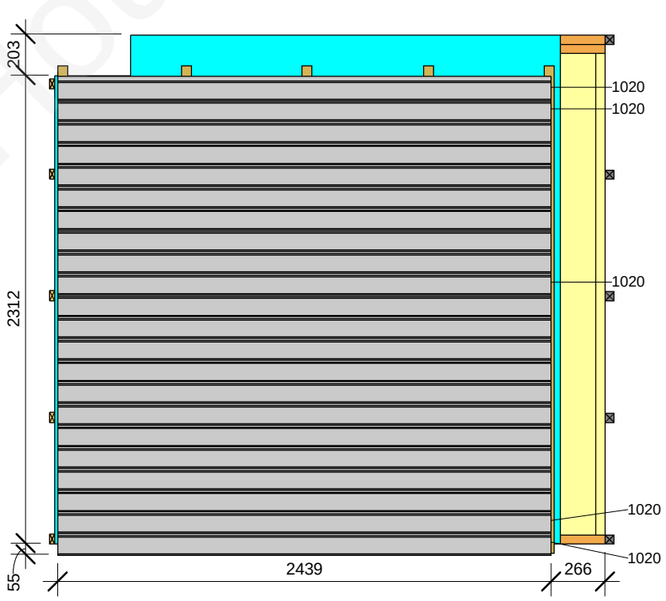


4 1P4_7
1 : 30

| | | | | | |
|---|---|---|---|---|---|
| This drawing cannot be used without agreement of SIA "WWL" | | | | Customer: - | Project nr: 151B |
| Proj Manager: | J.Riekstiņš | | | Object: 151B-6Apartment_H | Lable: Approver |
| Proj. Resp. Eng: | D.Ščogoļevs | | | | Revision: TP |
| Resp. Eng/Dsg: | K.Rezevskis | | | | |
| | | | | Sheet name: 1P4_a | Sheet nr: 1P4_a |
| | | | | | Scale: 1 : 30 |
| | | | | | Date: 18/03/2011 |

WWL House

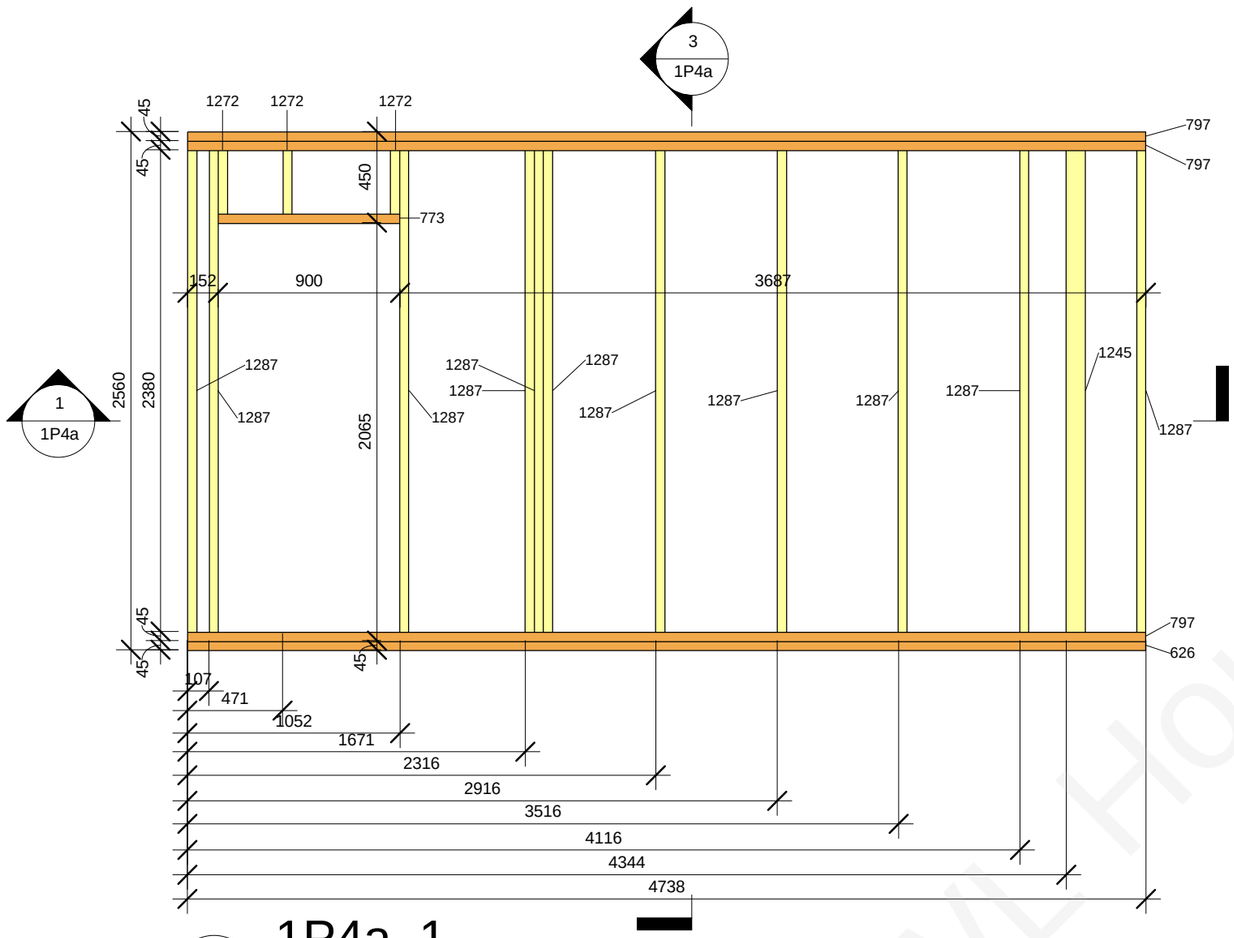


2 1P4a_1
1 : 30

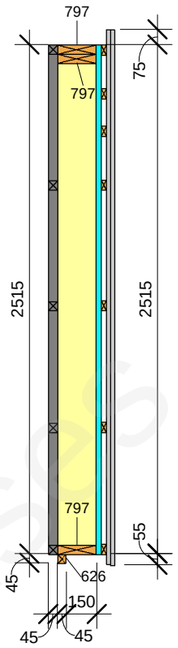


3 1P4a_3
1 : 30

| 1P4a panel wood element schedule | | | | | | |
|---|---|---|---|---|---|---|
| Type Mark | Family and Type | h(mm) | b(mm) | L(mm) | Length | Count |
| 62 | H-bar ext_1: 25x50 4 | 50 | 25 | 152 | | 4 |
| 75 | H-bar ext_1: 25x50 17 | 50 | 25 | 900 | | 1 |
| 106 | H-bar ext_1: 25x50 48 | 50 | 25 | 3687 | | 4 |
| 115 | H-bar ext_1: 25x50 57 | 50 | 25 | 4738 | | 2 |
| 181 | H-bar int: 45x45 47 | 45 | 45 | 652 | | 3 |
| 183 | H-bar int: 45x45 49 | 45 | 45 | 689 | | 1 |
| 200 | H-bar int: 45x45 66 | 45 | 45 | 990 | | 1 |
| 223 | H-bar int: 45x45 89 | 45 | 45 | 1552 | | 1 |
| 249 | H-bar int: 45x45 115 | 45 | 45 | 2621 | | 5 |
| 269 | H-boarding: 21x95 3 | 95 | 21 | 450 | | 6 |
| 286 | H-boarding: 21x95 20 | 95 | 21 | 2564 | | 7 |
| 287 | H-boarding: 21x95 21 | 95 | 21 | 2570 | | 1 |
| 288 | H-boarding: 21x95 22 | 95 | 21 | 2639 | | 20 |
| 295 | H-boarding: 21x120 | 120 | 21 | 351 | | 7 |
| 312 | H-boarding: 21x120 18 | 120 | 21 | 2570 | | 5 |
| 314 | H-boarding: 21x120 20 | 120 | 21 | 2645 | | 20 |
| 626 | H: 45x45 25 | 45 | 45 | 4738 | | 1 |
| 773 | H: 45x195 10 | 45 | 195 | 900 | | 1 |
| 797 | H: 45x195 34 | 45 | 195 | 4738 | | 3 |
| 1208 | V-bar int: 45x45 3 | 45 | 45 | | 220 | 2 |
| 1214 | V-bar int: 45x45 9 | 45 | 45 | | 555 | 6 |
| 1223 | V-bar int: 45x45 18 | 45 | 45 | | 2515 | 2 |
| 1245 | V: 45x95 9 | 95 | 45 | | 2380 | 1 |
| 1272 | V: 45x195 4 | 195 | 45 | | 315 | 3 |
| 1287 | V: 45x195 19 | 195 | 45 | | 2380 | 11 |

Grand total: 118

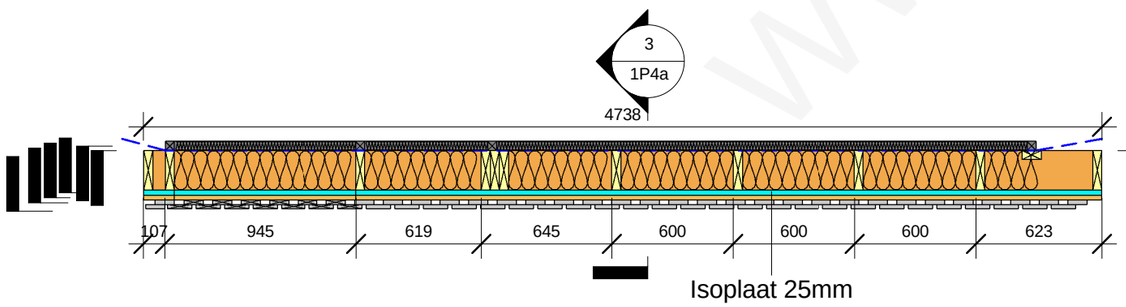


1 1P4a_2
1 : 30

| 1P4a panel plate element schedule | | |
|---|---|---|
| Family and Type | Area | Comments |
| | | |
| Basic Wall: Isoplaat 25mm | 10.1 m² | |
| Grand total: 1 | 10.1 m² | |

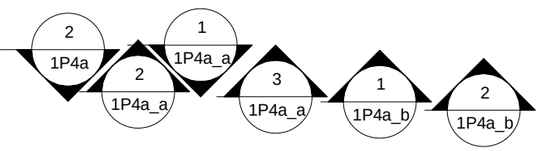


This drawing cannot be used without agreement of SIA "WWL"

| | | | |
|---|---|---|---|
| Proj Manager: | J.Riekstiņš | | |
| Proj. Resp. Eng: | D.Ščogoļevs | | |
| Resp. Eng/Dsg: | K.Rezevskis | | |

Customer: -

Object: 151B-6Apartment_H

Sheet name: 1P4a

Project nr: 151B
Lable: Approver
Revision: TP
Sheet nr: 1P4a
Scale: 1 : 30
Date: 18/03/2011

WWL Houses

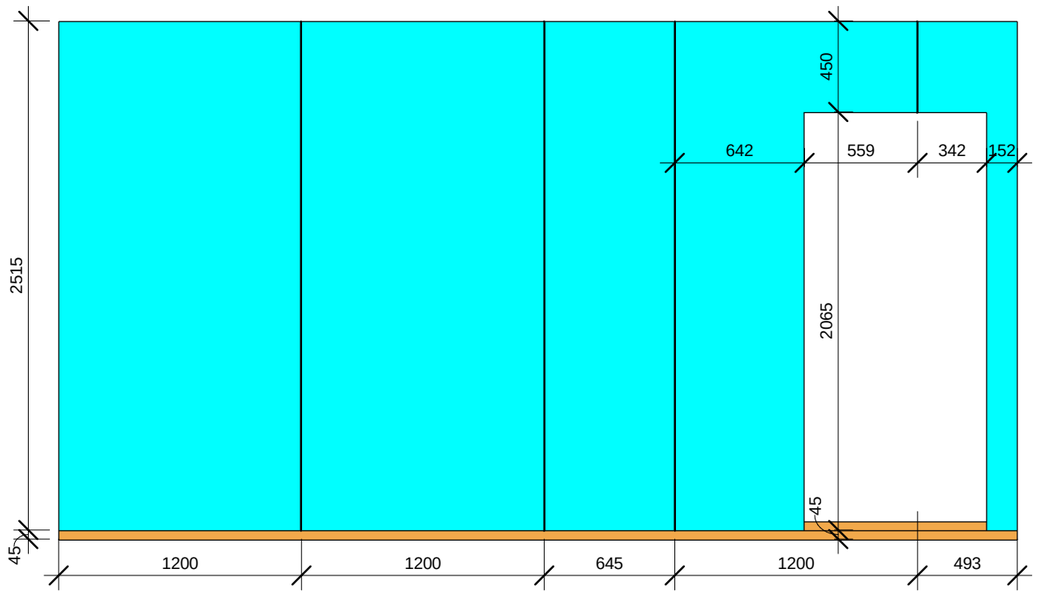


2 1P4a_5

1 : 30

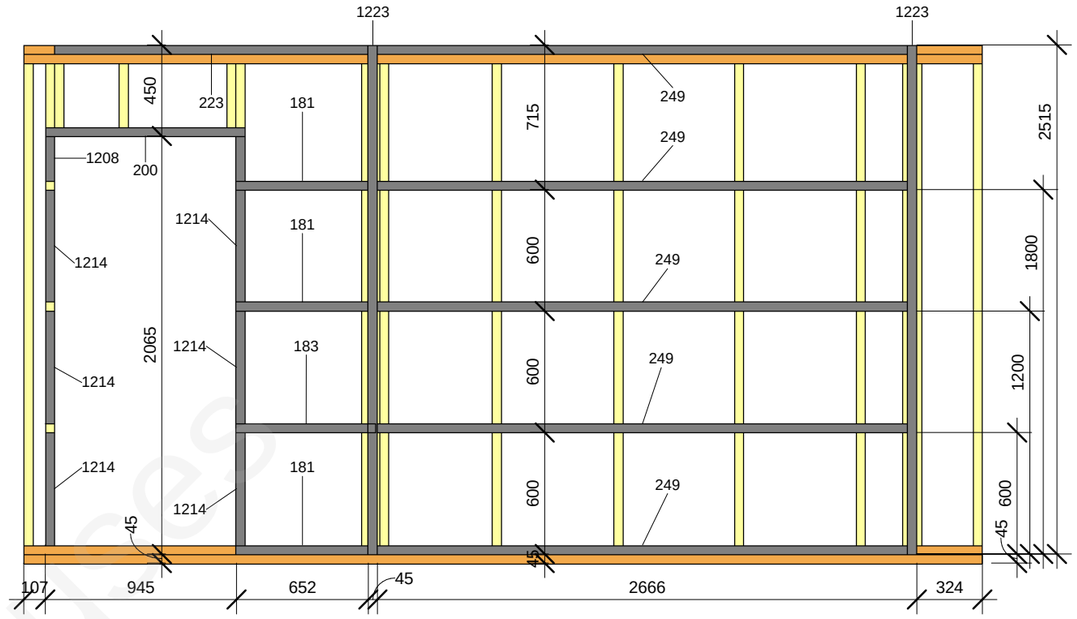


1 1P4a_4

1 : 30

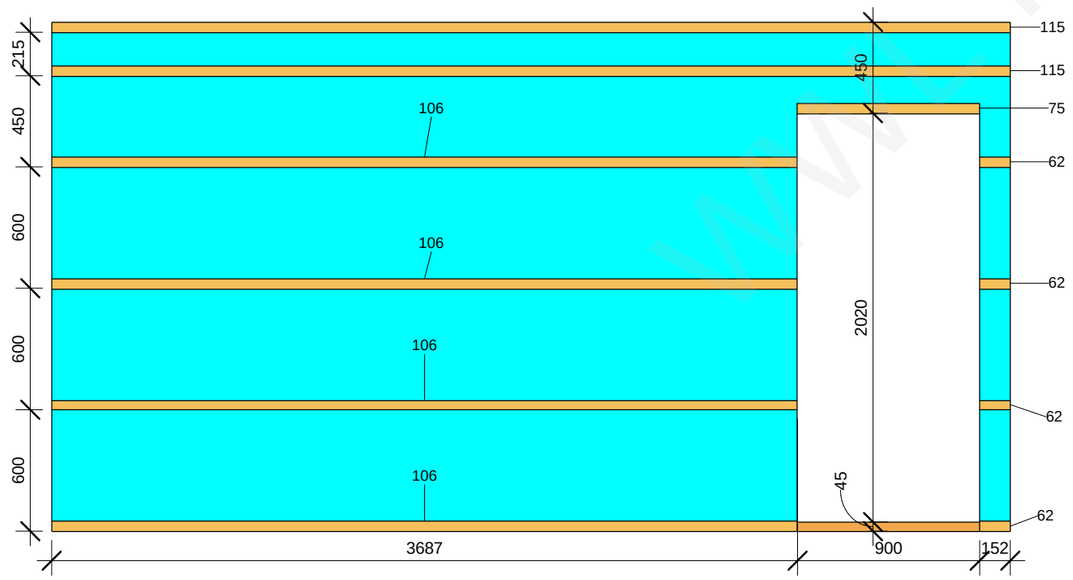


3 1P4a_6

1 : 30

| | | | | | | |
|---|---|---|---|---|---|---|
| This drawing cannot be used without agreement of SIA "WWL" | | | | Customer: - | Project nr: 151B | |
| Proj Manager: | J.Riekstiņš | | | Object: 151B-6Apartment_H | Lable: Approver | |
| Proj. Resp. Eng: | D.Ščogoļevs | | | | Revision: TP | |
| Resp. Eng/Dsg: | K.Rezevskis | | | | | |
| | | | | Sheet name: 1P4a_a | Sheet nr: 1P4a_a | |
| | | | | | Scale: 1 : 30 | |
| | | | | | Date: 18/03/2011 | |

www.Houses

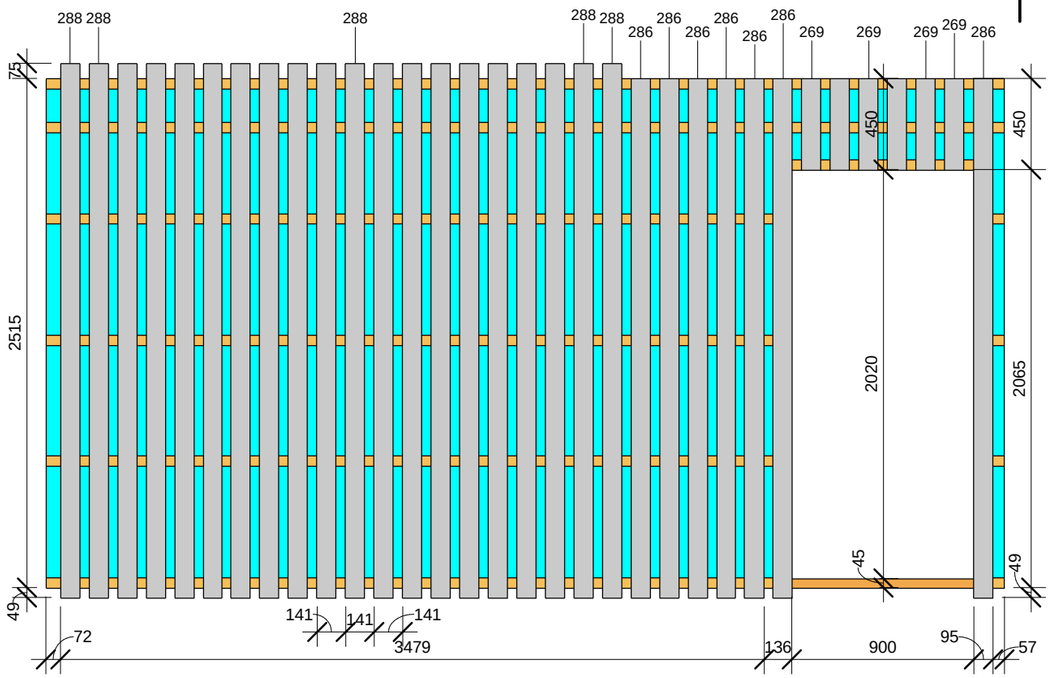


1 1P4a_7

1 : 30

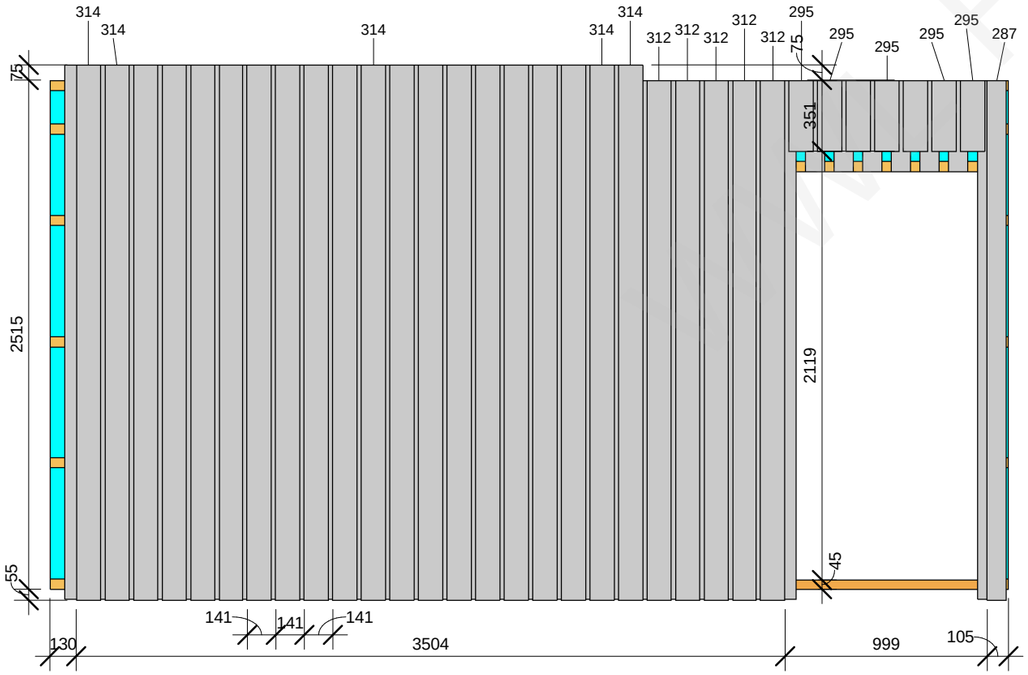


2 1P4a_8

1 : 30

This drawing cannot be used without agreement of SIA "WWL"

| | | | |
|---|---|---|---|
| Proj Manager: | J.Riekstiņš | | |
| Proj. Resp. Eng: | D.Ščogoļevs | | |
| Resp. Eng/Dsg: | K.Rezevskis | | |

Customer: -

Object: 151B-6Apartment_H

Sheet name: 1P4a_b

Project nr: 151B

Lable: Approver

Revision: TP

Sheet nr: 1P4a_b

Scale: 1 : 30

Date: 18/03/2011

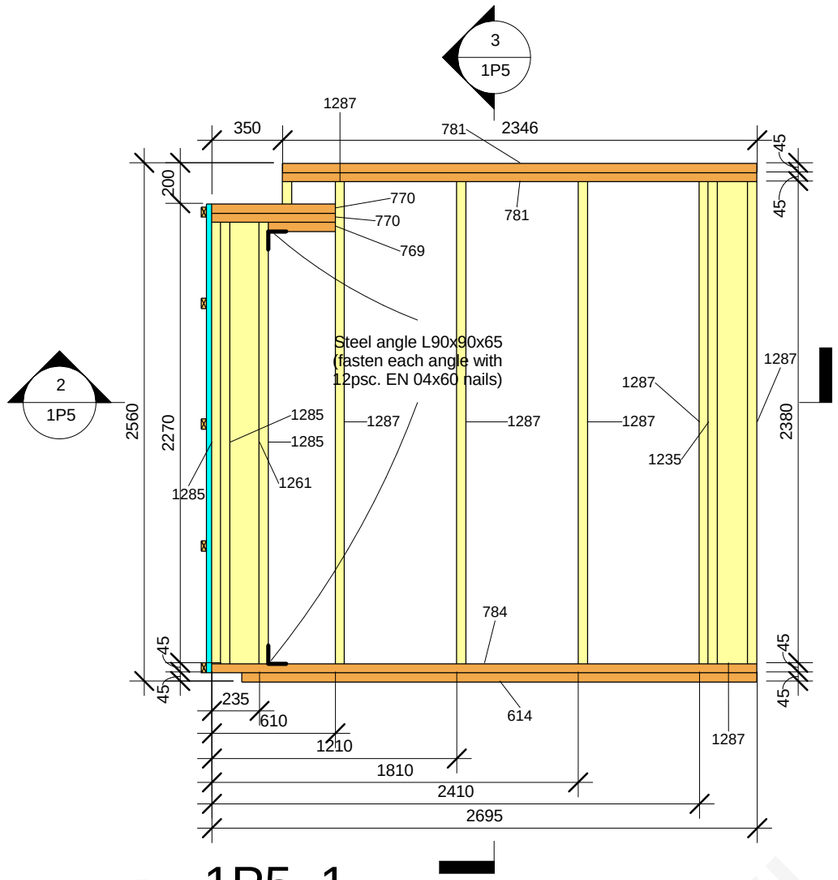


1 1P5_1
1 : 30

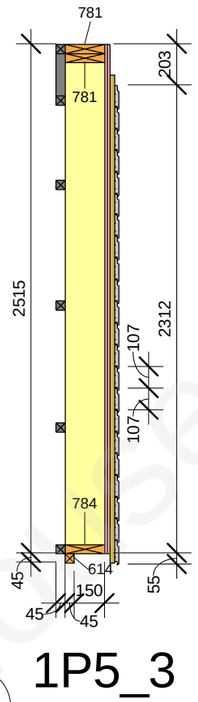


3 1P5_3
1 : 30

Šeit no sāna ir papildus
Isoplaat loksne, 220mm
plata un 2315mm augsta.

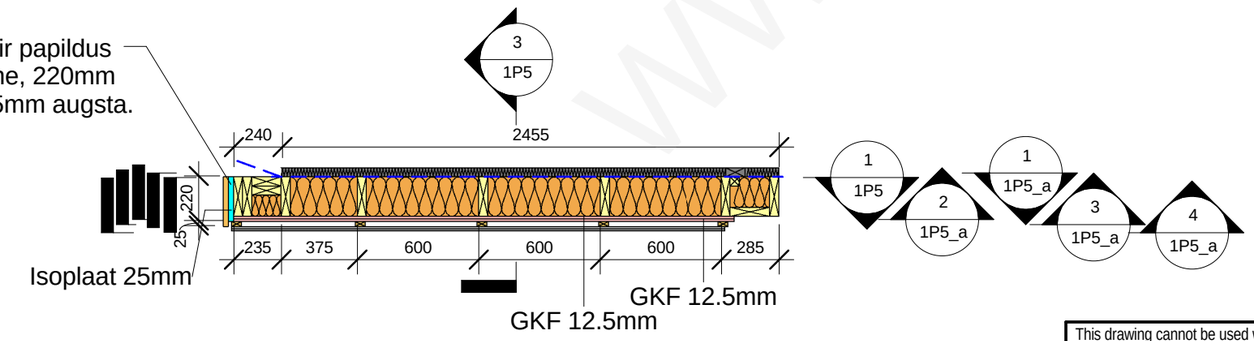


2 1P5_2
1 : 30

1P5 panel wood element schedule

| Type Mark | Family and Type | h(mm) | b(mm) | L(mm) | Length | Count |
|---|---|---|---|---|---|---|
| 66 | H-bar ext_1: 25x50 8 | 50 | 25 | 245 | | 5 |
| 142 | H-bar int: 45x45 7 | 45 | 45 | 155 | | 1 |
| 144 | H-bar int: 45x45 9 | 45 | 45 | 168 | | 5 |
| 233 | H-bar int: 45x45 99 | 45 | 45 | 2083 | | 1 |
| 238 | H-bar int: 45x45 104 | 45 | 45 | 2193 | | 4 |
| 614 | H: 45x45 13 | 45 | 45 | 2545 | | 1 |
| 769 | H: 45x195 6 | 45 | 195 | 330 | | 1 |
| 770 | H: 45x195 7 | 45 | 195 | 610 | | 2 |
| 781 | H: 45x195 18 | 45 | 195 | 2346 | | 2 |
| 784 | H: 45x195 21 | 45 | 195 | 2695 | | 1 |
| 1020 | H_boarding 21x120: 19x120 22 | 120 | 21 | 2439 | | 22 |
| 1198 | V-bar ext.: 25x50 24 | 25 | 50 | | 2410 | 5 |
| 1207 | V-bar int: 45x45 2 | 45 | 45 | | 210 | 1 |
| 1228 | V-bar int: 45x95 3 | 95 | 45 | | 2515 | 1 |
| 1235 | V: 45x45 4 | 45 | 45 | | 2380 | 1 |
| 1261 | V: 45x145 7 | 145 | 45 | | 2180 | 2 |
| 1270 | V: 45x195 2 | 195 | 45 | | 110 | 1 |
| 1285 | V: 45x195 17 | 195 | 45 | | 2180 | 3 |
| 1287 | V: 45x195 19 | 195 | 45 | | 2380 | 6 |

Grand total: 65

1P5 panel plate element schedule

| Family and Type | Area | Comments |
|---|---|---|
| | | |
| Basic Wall: GKF 12.5mm | 12.3 m² | |
| Basic Wall: Isoplaat 25mm | 0.5 m² | |
| Grand total: 3 | 12.8 m² | |

This drawing cannot be used without agreement of SIA "WWL"

| | |
|---|---|
| Proj Manager: | J.Riekstiņš |
| Proj. Resp. Eng: | D.Ščogoļevs |
| Resp. Eng/Dsg: | K.Rezevskis |

Customer: -

Object: 151B-6Apartment_H

Sheet name: 1P5

Project nr: 151B

Lable: Approver

Revision: TP

Sheet nr: 1P5

Scale: 1 : 30

Date: 18/03/2011

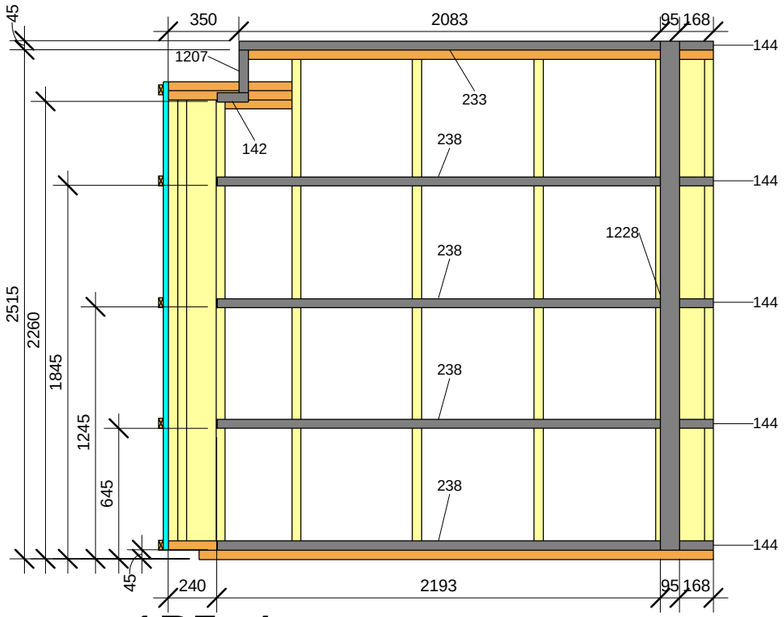


1 1P5_4

1 : 30

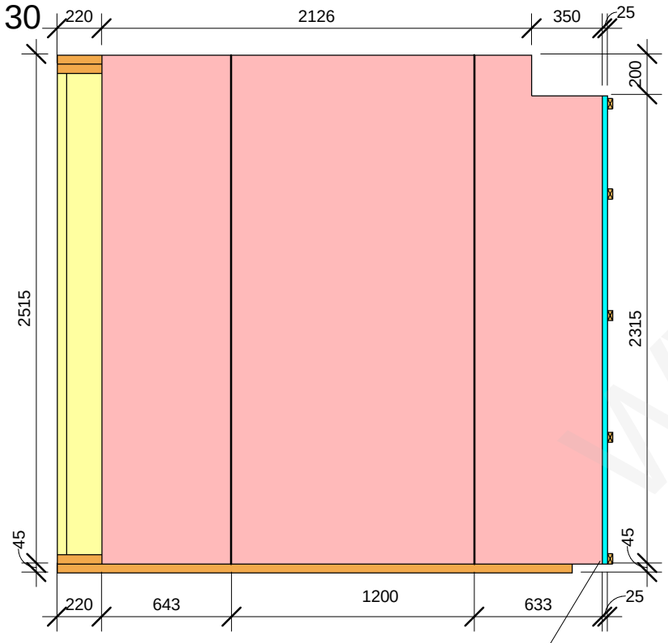


2 1P5_5

1 : 30

Šeit no sāna ir papildus
Isoplaat loksne, 220mm
plata un 2315mm augsta.

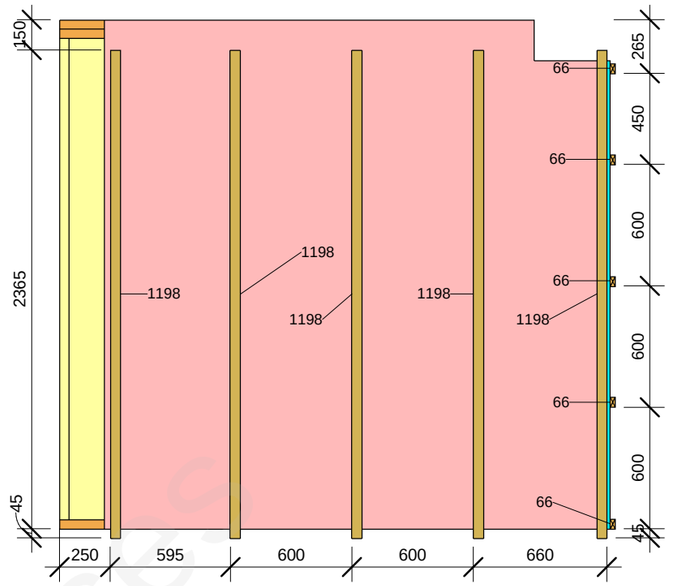


3 1P5_6

1 : 30

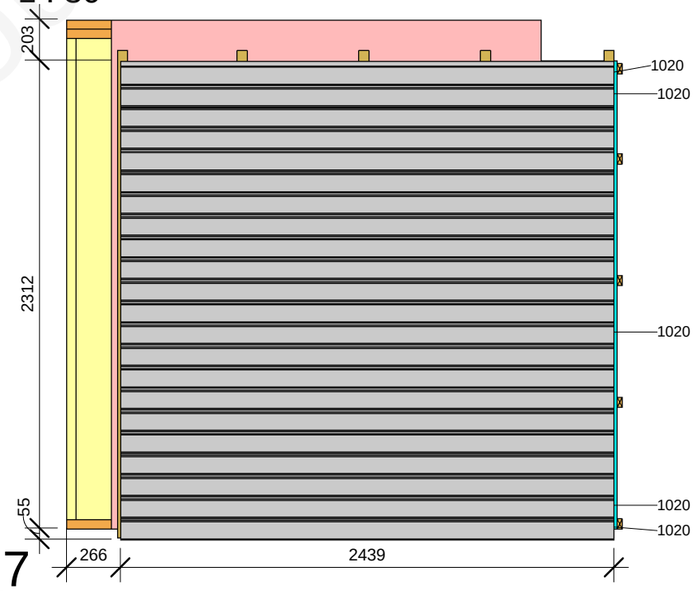


4 1P5_7

1 : 30

WWL HOUSES

| | | | | | |
|---|---|---|---|---|---|
| This drawing cannot be used without agreement of SIA "WWL" | | | | Customer: - | Project nr: 151B |
| Proj Manager: | J.Riekstiņš | | | Object: 151B-6Apartment_H | Lable: Approver |
| Proj. Resp. Eng: | D.Ščogoļevs | | | | Revision: TP |
| Resp. Eng/Dsg: | K.Rezevskis | | | | |
| | | | | Sheet name: 1P5_a | Sheet nr: 1P5_a |
| | | | | | Scale: 1 : 30 |
| | | | | | Date: 18/03/2011 |

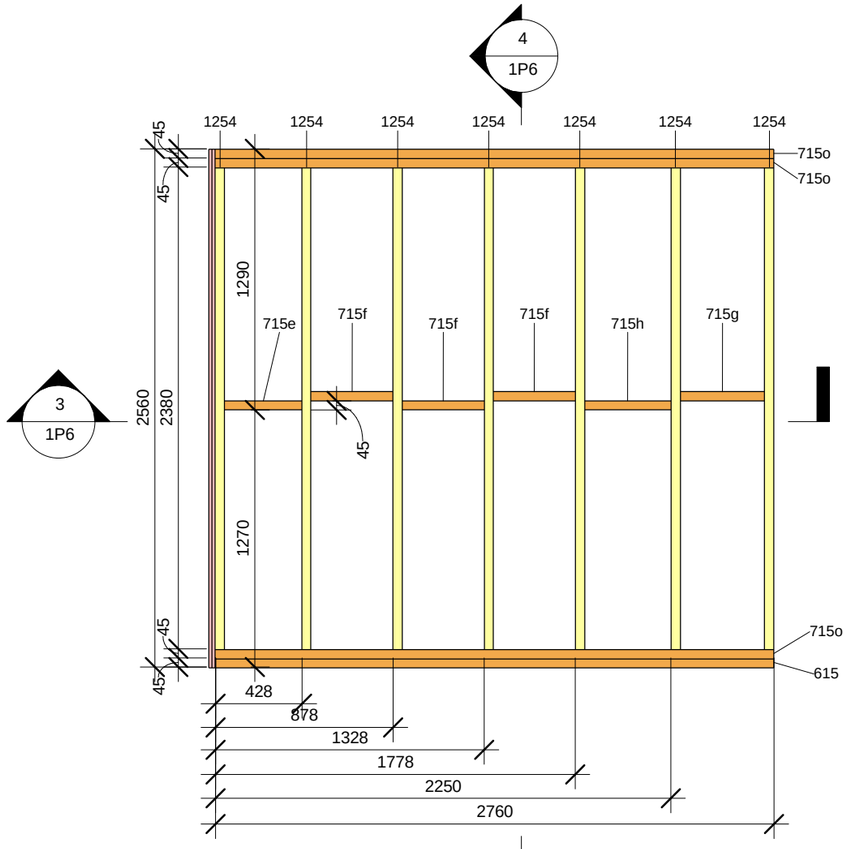


2 1P6_1
1 : 30

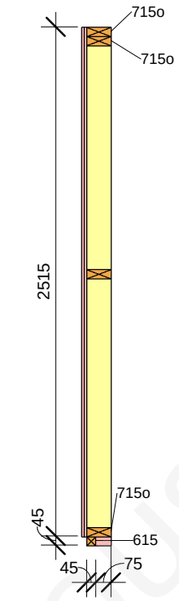


4 1P6_3
1 : 30

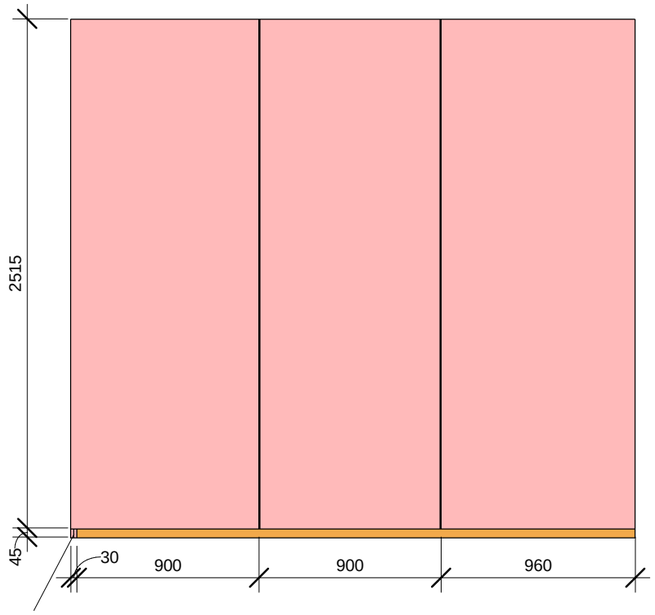


Šeit no sāna ir 2 papildus GKF loksnes, 120mm platas un 2560mm augsta.

1 1P6_4
1 : 30

Šeit no sāna ir 2 papildus GKF loksnes, 120mm platas un 2515mm augsta.

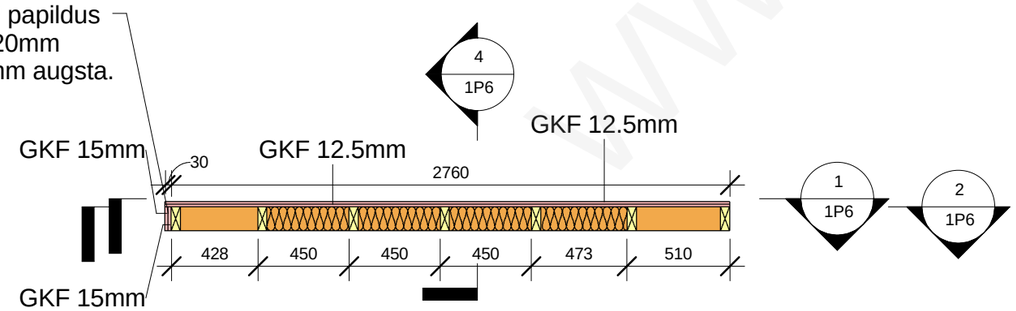


3 1P6_2
1 : 30

1P6 panel wood element schedule

| Type Mark | Family and Type | h(mm) | b(mm) | L(mm) | Length | Count |
|---|---|---|---|---|---|---|
| 615 | H: 45x45 14 | 45 | 45 | 2760 | | 1 |
| 715e | H: 45x120 10 | 45 | 120 | 383 | | 1 |
| 715f | H: 45x120 11 | 45 | 120 | 405 | | 3 |
| 715g | H: 45x120 12 | 45 | 120 | 420 | | 1 |
| 715h | H: 45x120 13 | 45 | 120 | 428 | | 1 |
| 715o | H: 45x120 16 | 45 | 120 | 2760 | | 3 |
| 1254 | V: 45x120 2 | 120 | 45 | | 2380 | 7 |
| Grand total: 17 | | | | | | |

1P6 panel plate element schedule

| Family and Type | Area | Comments |
|---|---|---|
| Basic Wall: GKF 12.5mm | 14.0 m² | |
| Basic Wall: GKF 15mm | 0.6 m² | |
| Grand total: 4 | 14.6 m² | |

This drawing cannot be used without agreement of SIA "WWL"

| | | | |
|---|---|---|---|
| Proj Manager: | J.Riekstiņš | | |
| Proj. Resp. Eng: | D.Ščogoļevs | | |
| Resp. Eng/Dsg: | K.Rezevskis | | |

Customer: -

Object: 151B-6Apartment_H

Sheet name: 1P6

Project nr: 151B

Lable: Approver

Revision: TP

Sheet nr: 1P6

Scale: 1 : 30

Date: 18/03/2011

Plauses

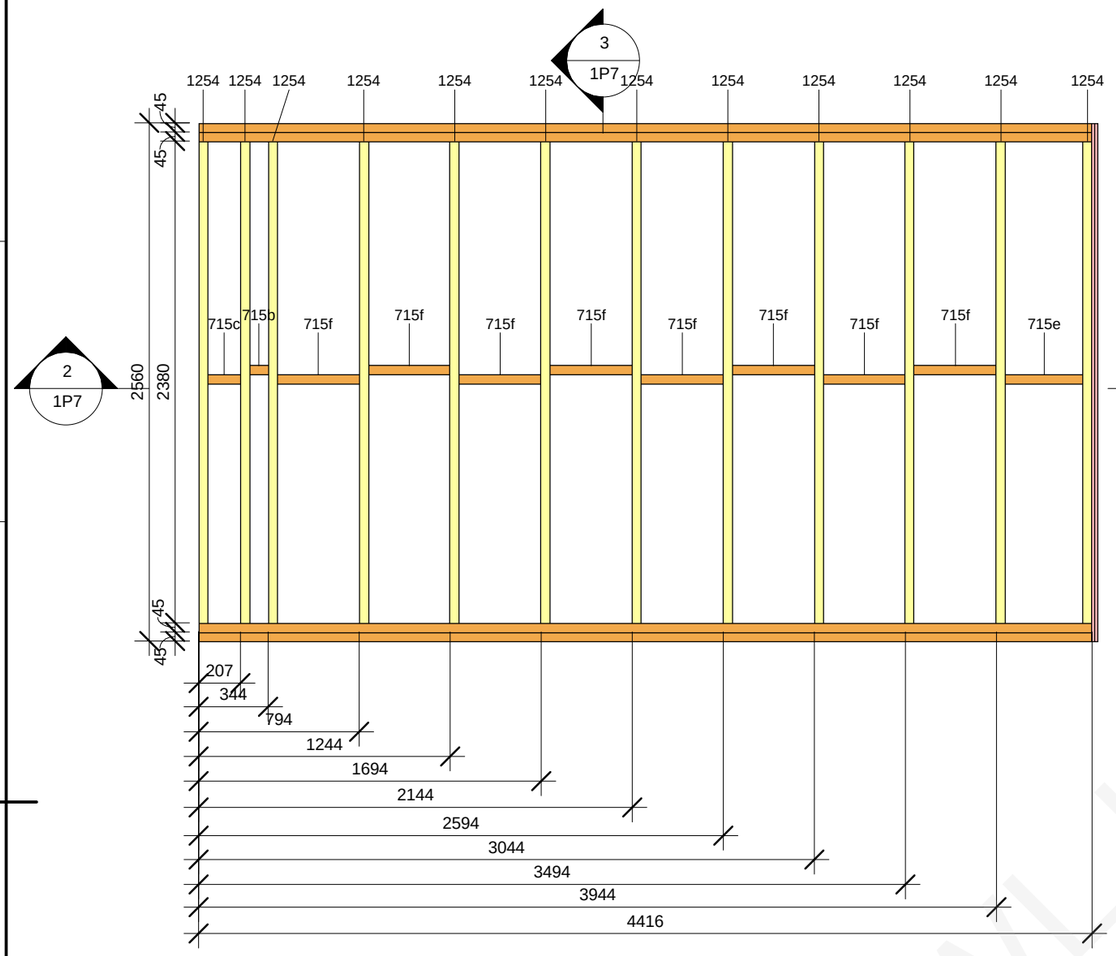


3 1P7_3
1 : 30

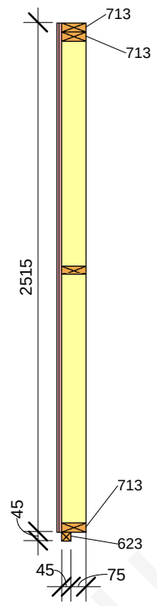


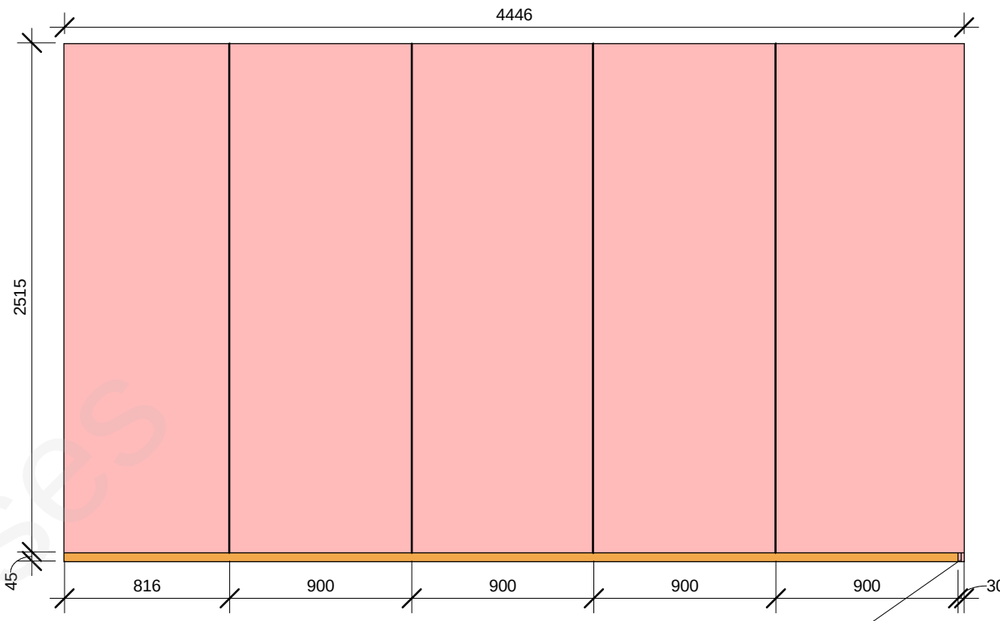


4 1P7_4
1 : 30

Šeit no sāna ir 2 papildus
GKF loksnes, 120mm
platas un 2560mm augsta.

1 1P7_1
1 : 30

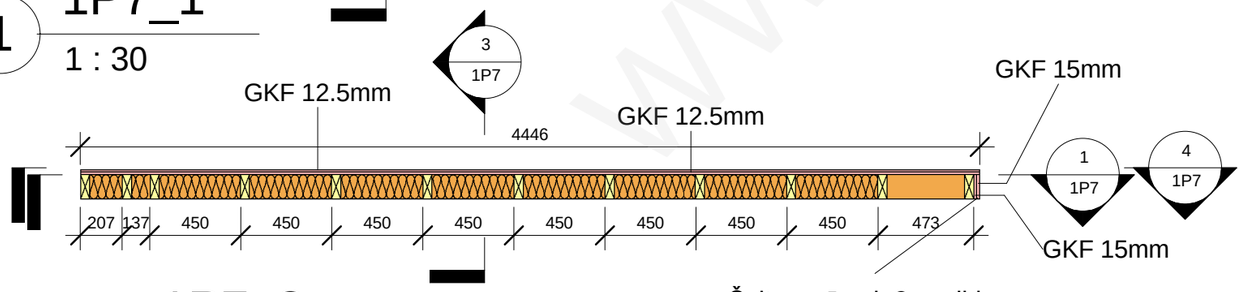


2 1P7_2
1 : 30

Šeit no sāna ir 2 papildus
GKF loksnes, 120mm
platas un 2560mm augsta.

1P7 panel wood element schedule

| Type Mark | Family and Type | h(mm) | b(mm) | L(mm) | Length | Count |
|---|---|---|---|---|---|---|
| 623 | H: 45x45 22 | 45 | 45 | 4416 | | 1 |
| 713 | H: 45x120 3 | 45 | 120 | 4416 | | 3 |
| 715b | H: 45x120 7 | 45 | 120 | 92 | | 1 |
| 715c | H: 45x120 8 | 45 | 120 | 162 | | 1 |
| 715e | H: 45x120 10 | 45 | 120 | 383 | | 1 |
| 715f | H: 45x120 11 | 45 | 120 | 405 | | 8 |
| 1254 | V: 45x120 2 | 120 | 45 | | 2380 | 12 |

Grand total: 27

1P7 panel plate element schedule

| Family and Type | Area | Comments |
|---|---|---|
| | | |
| Basic Wall: GKF 12.5mm | 22.4 m² | |
| Basic Wall: GKF 15mm | 0.6 m² | |
| Grand total: 4 | 23.0 m² | |

This drawing cannot be used without agreement of SIA "WWL"

| | | | |
|---|---|---|---|
| Proj Manager: | J.Riekstiņš | | |
| Proj. Resp. Eng: | D.Ščogoļevs | | |
| Resp. Eng/Dsg: | K.Rezevskis | | |

Customer: -

Object: 151B-6Apartment_H

Sheet name: 1P7

Project nr: 151B

Lable: Approver

Revision: TP

Sheet nr: 1P7

Scale: 1 : 30

Date: 18/03/2011

www.wwl.houses

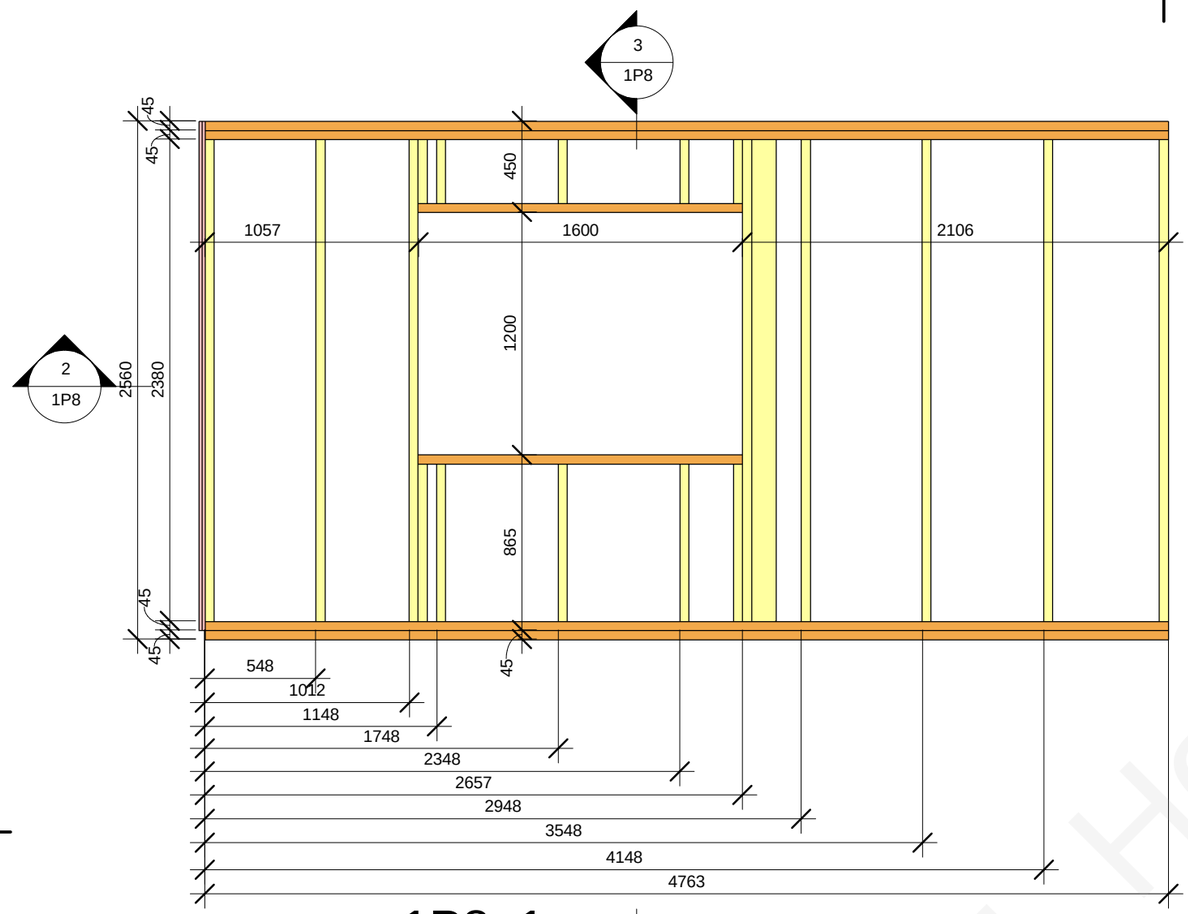


1P8_1

1 : 30

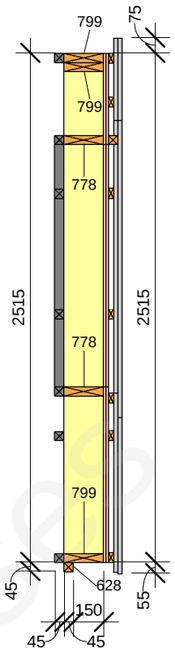


3 1P8_3

1 : 30

| 1P8 panel wood element schedule | | | | | | |
|---|---|---|---|---|---|---|
| Type Mark | Family and Type | h(mm) | b(mm) | L(mm) | Length | Count |
| 82 | H-bar ext_1: 25x50 24 | 50 | 25 | 1068 | | 2 |
| 88 | H-bar ext_1: 25x50 30 | 50 | 25 | 1600 | | 1 |
| 95 | H-bar ext_1: 25x50 37 | 50 | 25 | 2108 | | 2 |
| 116 | H-bar ext_1: 25x50 58 | 50 | 25 | 4774 | | 4 |
| 136 | H-bar int: 45x45 | 45 | 45 | 120 | | 2 |
| 166 | H-bar int: 45x45 31 | 45 | 45 | 487 | | 2 |
| 213 | H-bar int: 45x45 79 | 45 | 45 | 1348 | | 1 |
| 214 | H-bar int: 45x45 80 | 45 | 45 | 1348 | | 4 |
| 222 | H-bar int: 45x45 88 | 45 | 45 | 1690 | | 2 |
| 239 | H-bar int: 45x45 105 | 45 | 45 | 2207 | | 1 |
| 264a | H-bar int: 45x45 133 | 45 | 45 | 2207 | | 2 |
| 268 | H-boarding: 21x95 2 | 95 | 21 | 406 | | 12 |
| 271 | H-boarding: 21x95 5 | 95 | 21 | 884 | | 12 |
| 288 | H-boarding: 21x95 22 | 95 | 21 | 2639 | | 21 |
| 297 | H-boarding: 21x120 3 | 120 | 21 | 406 | | 13 |
| 298 | H-boarding: 21x120 4 | 120 | 21 | 770 | | 13 |
| 314 | H-boarding: 21x120 20 | 120 | 21 | 2645 | | 19 |
| 607 | H: 45x45 6 | 45 | 45 | 1600 | | 1 |
| 628 | H: 45x45 27 | 45 | 45 | 4763 | | 1 |
| 778 | H: 45x195 15 | 45 | 195 | 1600 | | 2 |
| 799 | H: 45x195 36 | 45 | 195 | 4763 | | 3 |
| 1208 | V-bar int: 45x45 3 | 45 | 45 | | 220 | 2 |
| 1213 | V-bar int: 45x45 8 | 45 | 45 | | 335 | 2 |
| 1214 | V-bar int: 45x45 9 | 45 | 45 | | 555 | 2 |
| 1223 | V-bar int: 45x45 18 | 45 | 45 | | 2515 | 1 |
| 1254 | V: 45x120 2 | 120 | 45 | | 2380 | 1 |
| 1272 | V: 45x195 4 | 195 | 45 | | 315 | 5 |
| 1277 | V: 45x195 9 | 195 | 45 | | 775 | 5 |
| 1287 | V: 45x195 19 | 195 | 45 | | 2380 | 8 |

Grand total: 146

Šeit no sāna ir 2 papildus
GKF loksnes, 195mm
platas un 2515mm augsta.

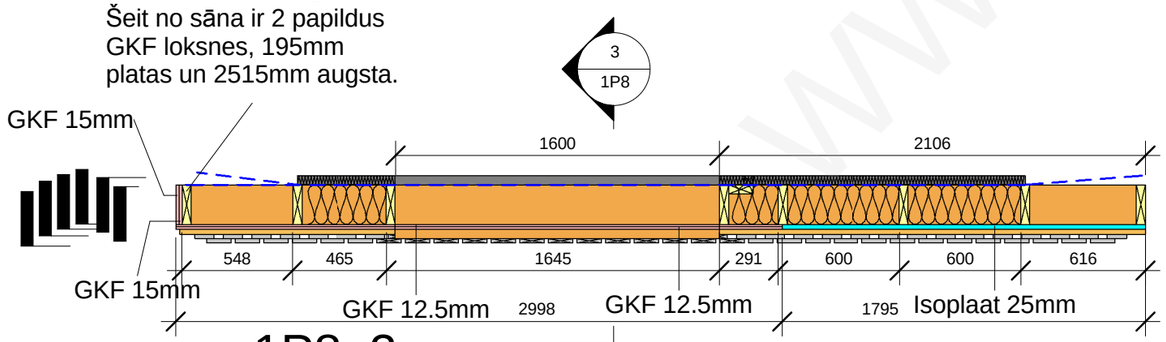


1P8_2

1 : 30

| 1P8 panel plate element schedule | | |
|---|---|---|
| Family and Type | Area | Comments |
| | | |
| Basic Wall: GKF 12.5mm | 11.2 m² | |
| Basic Wall: GKF 15mm | 1.0 m² | |
| Basic Wall: Isoplaat 25mm | 4.5 m² | |
| Grand total: 5 | 16.7 m² | |

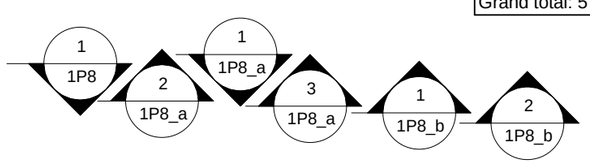


| | | | | | |
|---|---|---|---|---|---|
| This drawing cannot be used without agreement of SIA "WWL" | | | | Customer: - | Project nr: 151B |
| Proj Manager: | J.Riekstiņš | | | Object: 151B-6Apartment_H | Lable: Approver |
| Proj. Resp. Eng: | D.Ščogoļevs | | | | Revision: TP |
| Resp. Eng/Dsg: | K.Rezevskis | | | | |
| | | | | Sheet name: 1P8 | Sheet nr: 1P8 |
| | | | | | Scale: 1 : 30 |
| | | | | | Date: 18/03/2011 |

WWL Houses

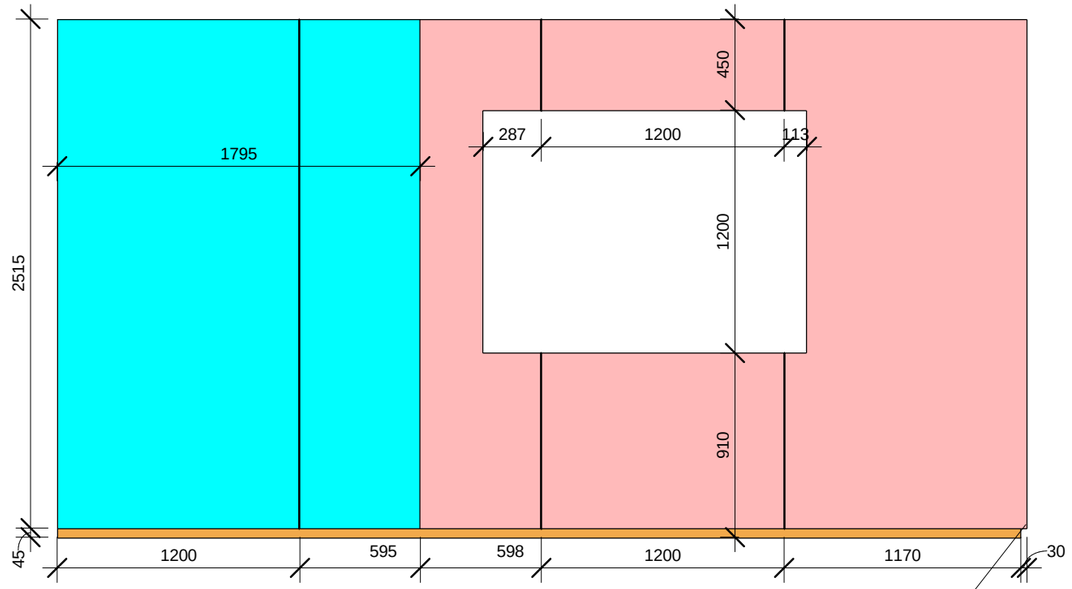


2 1P8_5
1 : 30

Šeit no sāna ir 2 papildus GKF loksnes, 195mm platas un 2515mm augsta.

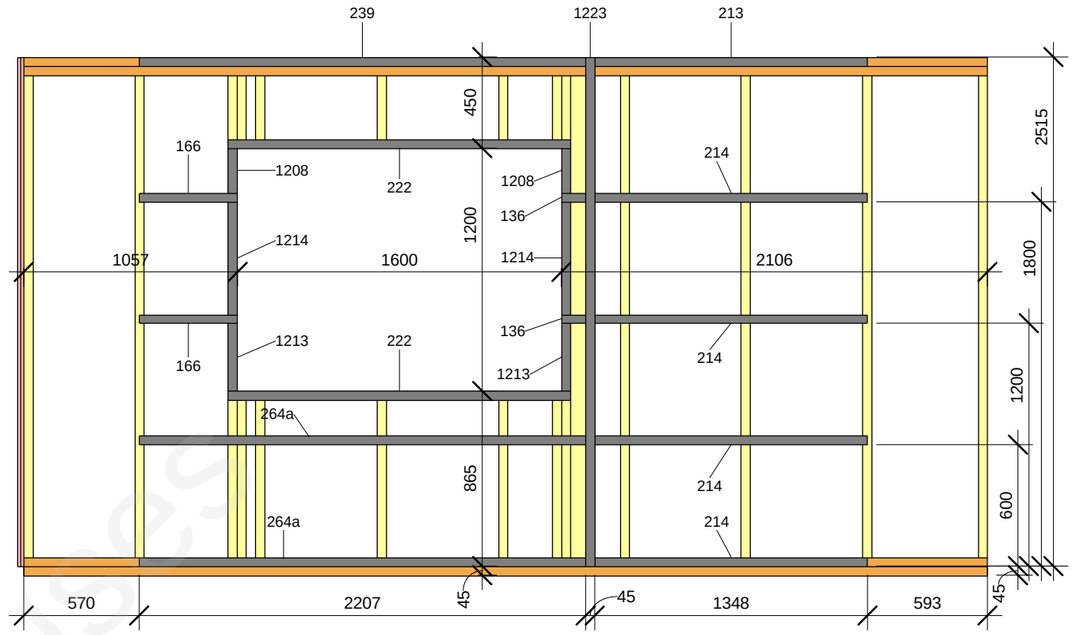


1 1P8_4
1 : 30

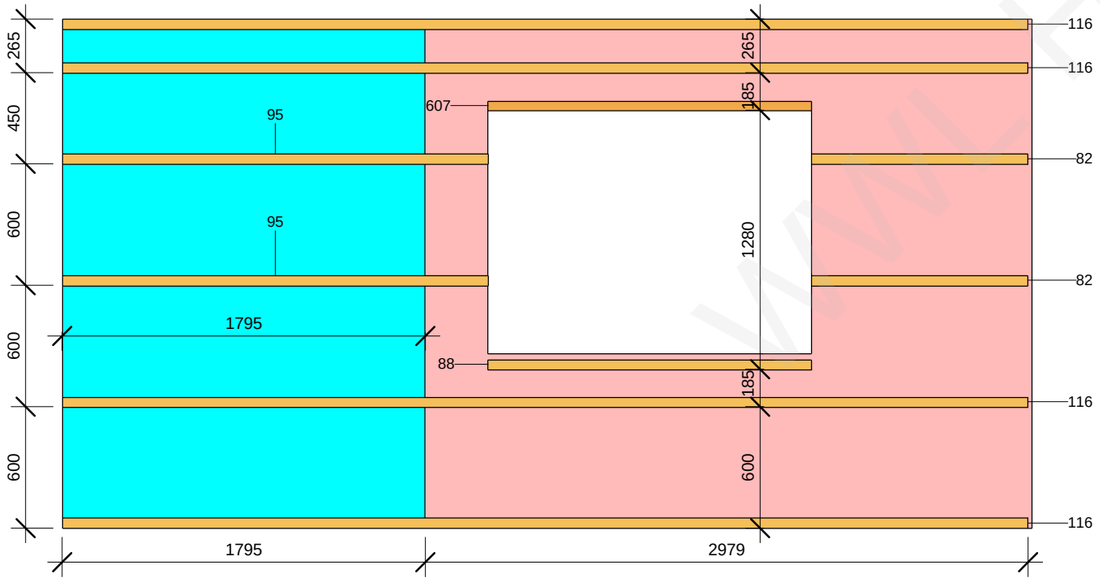


3 1P8_6
1 : 30

| | | | | | | |
|---|---|---|---|---|---|---|
| This drawing cannot be used without agreement of SIA "WWL" | | | | Customer: - | Project nr: 151B | |
| Proj Manager: | J.Riekstiņš | | | Object: 151B-6Apartment_H | Lable: Approver | |
| Proj. Resp. Eng: | D.Ščogoļevs | | | | Revision: TP | |
| Resp. Eng/Dsg: | K.Rezevskis | | | | | |
| | | | | Sheet name: 1P8_a | Sheet nr: 1P8_a | |
| | | | | | Scale: 1 : 30 | |
| | | | | | Date: 18/03/2011 | |

WWL Houses

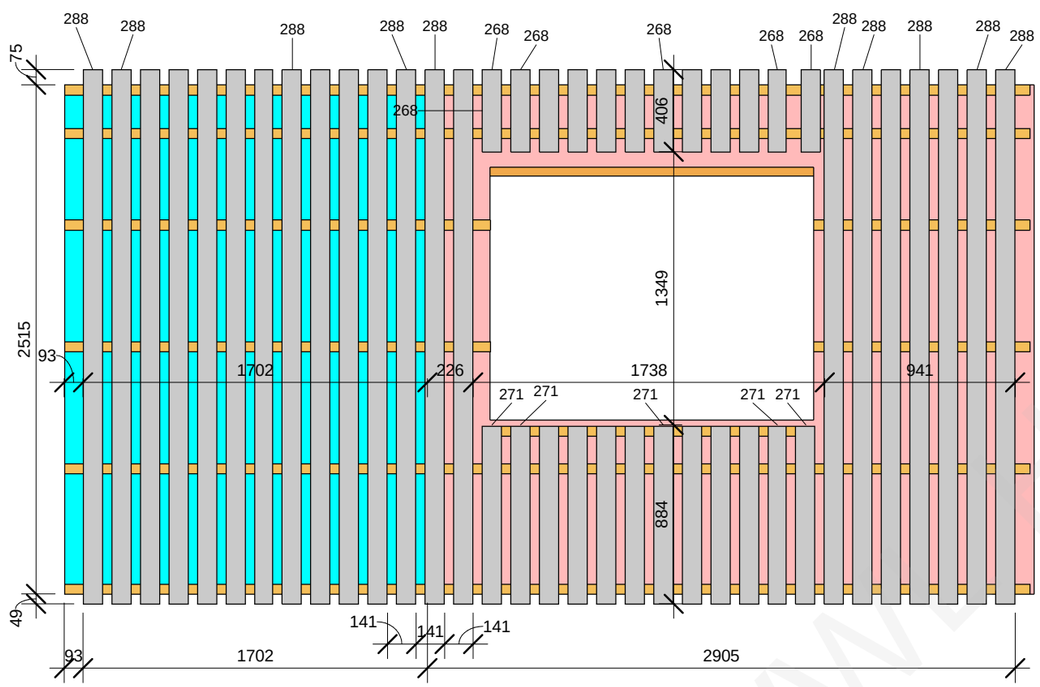


1 1P8_7

1 : 30

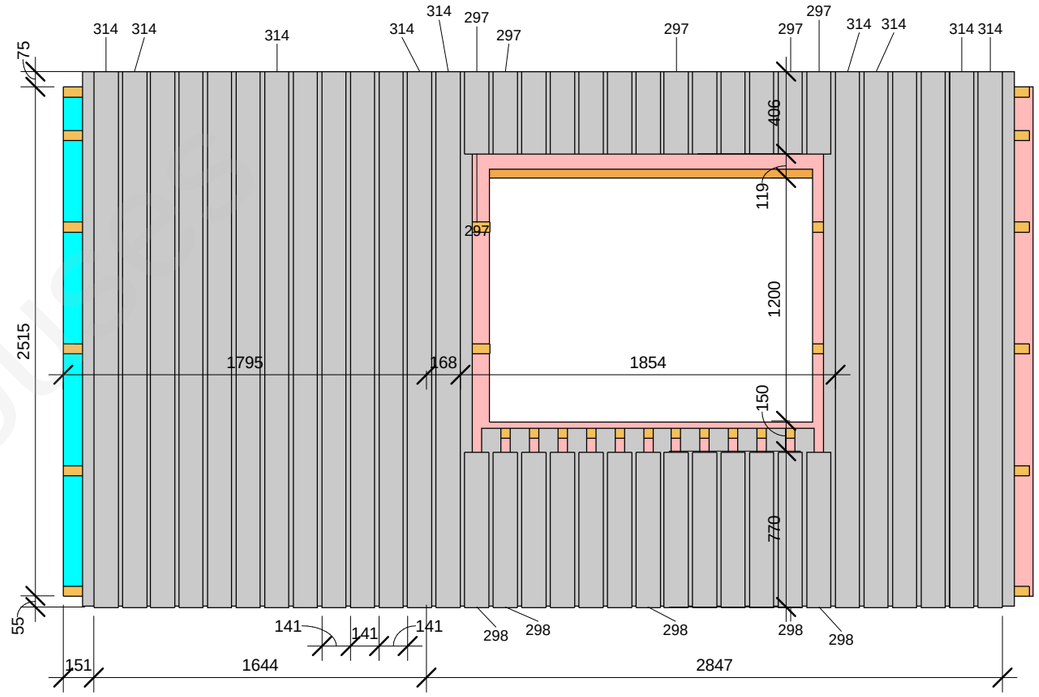


2 1P8_8

1 : 30

WWW.LHOUSE.COM

| | | | | | |
|---|---|---|---|---|---|
| This drawing cannot be used without agreement of SIA "WWL" | | | | Customer: - | Project nr: 151B |
| Proj Manager: | J.Riekstiņš | | | Object: 151B-6Apartment_H | Lable: Approver |
| Proj. Resp. Eng: | D.Ščogoļevs | | | | Revision: TP |
| Resp. Eng/Dsg: | K.Rezevskis | | | | |
| | | | | Sheet name: 1P8_b | Sheet nr: 1P8_b |
| | | | | | Scale: 1 : 30 |
| | | | | | Date: 18/03/2011 |

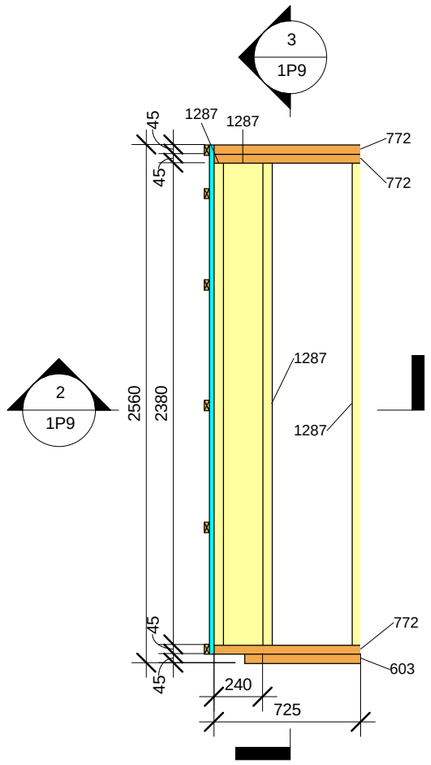


1 1P9_1
1 : 30

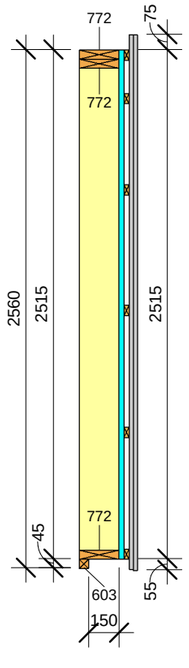


3 1P9_3
1 : 30

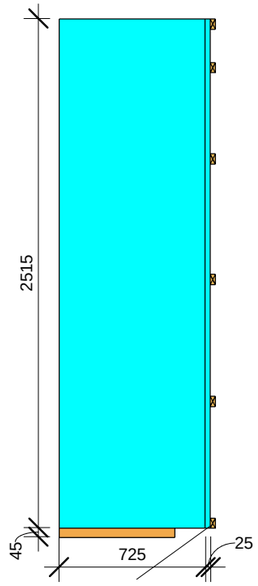


Šeit no sāna ir papildus
Isoplaat loksne, 220mm
plata un 2515mm augsta.

5 1P9_5
1 : 30

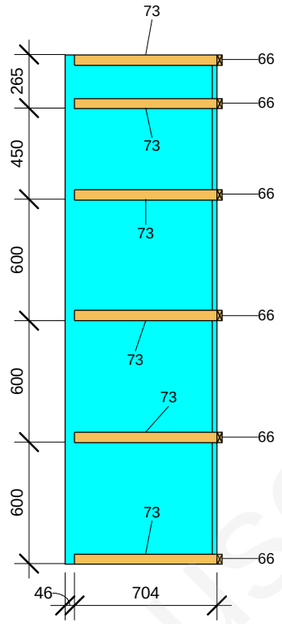


6 1P9_6
1 : 30

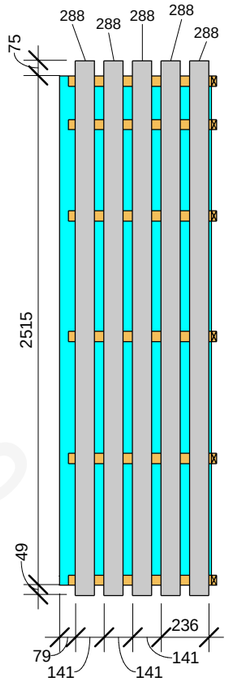


7 1P9_7
1 : 30

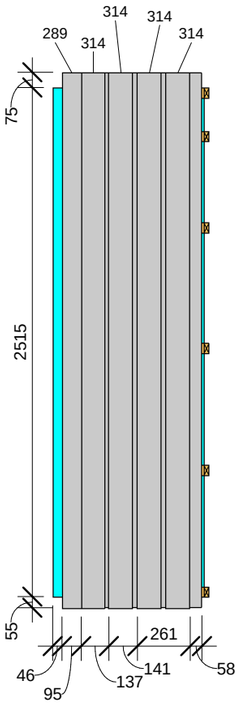


8 1P9_8
1 : 30

Šeit no sāna ir papildus
Isoplaat loksne, 220mm
plata un 2515mm augsta.

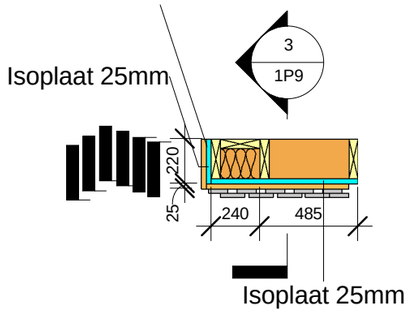


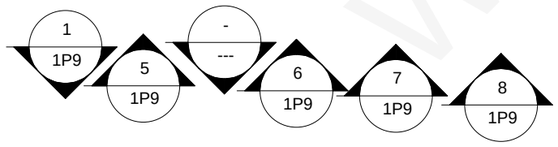


2 1P9_2
1 : 30

| 1P9 panel plate element schedule | | |
|---|---|---|
| Family and Type | Area | Comments |
| | | |
| Basic Wall: Isoplaat 25mm | 2.4 m² | |
| Grand total: 2 | 2.4 m² | |

| 1P9 panel wood element schedule | | | | | | |
|---|---|---|---|---|---|---|
| Type Mark | Family and Type | h(mm) | b(mm) | L(mm) | Length | Count |
| 66 | H-bar ext_1: 25x50 8 | 50 | 25 | 245 | | 6 |
| 73 | H-bar ext_1: 25x50 15 | 50 | 25 | 704 | | 6 |
| 288 | H-boarding: 21x95 22 | 95 | 21 | 2639 | | 5 |
| 289 | H-boarding: 21x95 23 | 95 | 21 | 2645 | | 1 |
| 314 | H-boarding: 21x120 20 | 120 | 21 | 2645 | | 4 |
| 603 | H: 45x45 2 | 45 | 45 | 575 | | 1 |
| 772 | H: 45x195 9 | 45 | 195 | 725 | | 3 |
| 1287 | V: 45x195 19 | 195 | 45 | | 2380 | 4 |

Grand total: 30

This drawing cannot be used without agreement of SIA "WWL"

| | | | |
|---|---|---|---|
| Proj Manager: | J.Riekstiņš | | |
| Proj. Resp. Eng: | D.Ščogoļevs | | |
| Resp. Eng/Dsg: | K.Rezevskis | | |

Customer: -

Object: 151B-6Apartment_H

Sheet name: 1P9

Project nr: 151B

Lable: Approver

Revision: TP

Sheet nr: 1P9

Scale: 1 : 30

Date: 18/03/2011

www.wwlhouses

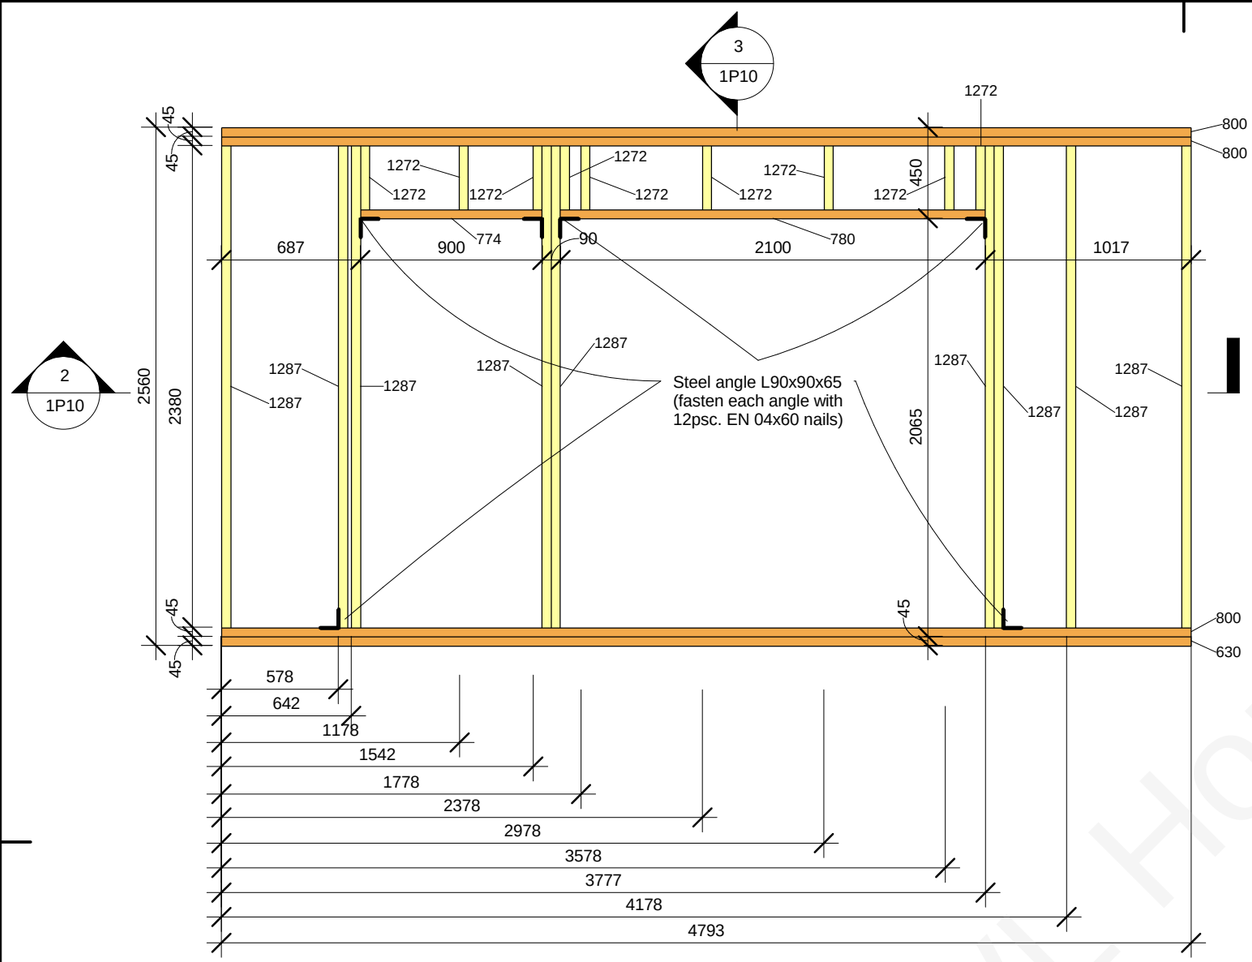


1 1P10_1

1 : 30

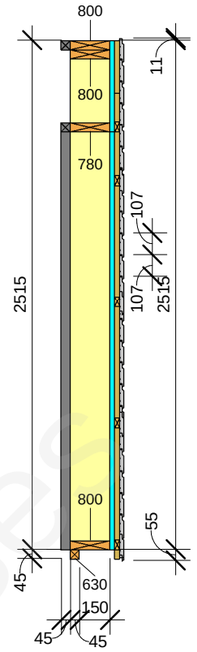


3 1P10_3

1 : 30

| 1P10 panel wood element schedule | | | | | | |
|---|---|---|---|---|---|---|
| Type Mark | Family and Type | h(mm) | b(mm) | L(mm) | Length | Count |
| 59 | H-bar ext_1: 25x50 | 50 | 25 | 90 | | 4 |
| 102 | H-bar ext_1: 25x50 44 | 50 | 25 | 3090 | | 1 |
| 158 | H-bar int: 45x45 23 | 45 | 45 | 379 | | 4 |
| 259 | H-bar int: 45x45 125 | 45 | 45 | 3180 | | 1 |
| 262 | H-bar int: 45x45 128 | 45 | 45 | 3559 | | 1 |
| 630 | H: 45x45 29 | 45 | 45 | 4793 | | 1 |
| 774 | H: 45x195 11 | 45 | 195 | 900 | | 1 |
| 780 | H: 45x195 17 | 45 | 195 | 2100 | | 1 |
| 800 | H: 45x195 37 | 45 | 195 | 4793 | | 3 |
| 1000 | H_boarding 21x120: 19x120 2 | 120 | 21 | 90 | | 4 |
| 1006 | H_boarding 21x120: 19x120 8 | 120 | 21 | 668 | | 21 |
| 1012 | H_boarding 21x120: 19x120 14 | 120 | 21 | 1223 | | 21 |
| 1029 | H_boarding 21x120: 19x120 31 | 120 | 21 | 4980 | | 3 |
| 1177 | V-bar ext.: 25x50 3 | 25 | 50 | | 260 | 4 |
| 1200 | V-bar ext.: 25x50 26 | 25 | 50 | | 2560 | 5 |
| 1221 | V-bar int: 45x45 16 | 45 | 45 | | 2065 | 4 |
| 1272 | V: 45x195 4 | 195 | 45 | | 315 | 9 |
| 1287 | V: 45x195 19 | 195 | 45 | | 2380 | 9 |

Grand total: 97

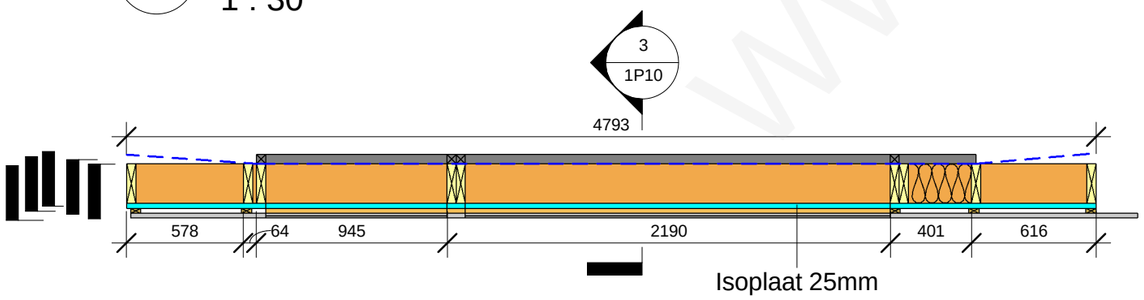


2 1P10_2

1 : 30

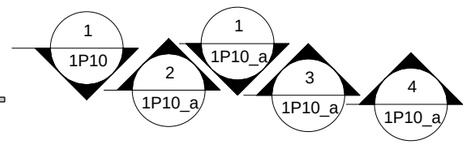


| 1P10 panel plate element schedule | | |
|---|---|---|
| Family and Type | Area | Comments |
| | | |
| Basic Wall: Isoplaat 25mm | 5.9 m² | |
| Grand total: 1 | 5.9 m² | |

WWW.HOUSES

This drawing cannot be used without agreement of SIA "WWL"

| | | | |
|---|---|---|---|
| Proj Manager: | J.Riekstiņš | | |
| Proj. Resp. Eng: | D.Ščogoļevs | | |
| Resp. Eng/Dsg: | K.Rezevskis | | |

Customer: -

Object: 151B-6Apartment_H

Sheet name: 1P10

Project nr: 151B

Lable: Approver

Revision: TP

Sheet nr: 1P10

Scale: 1 : 30

Date: 18/03/2011

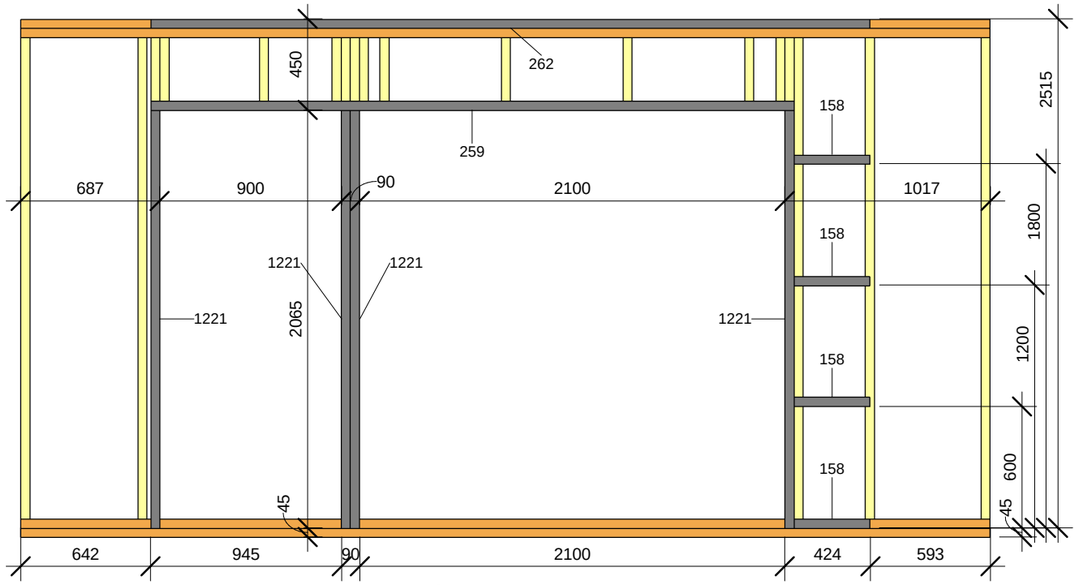


1 1P10_4
1 : 30

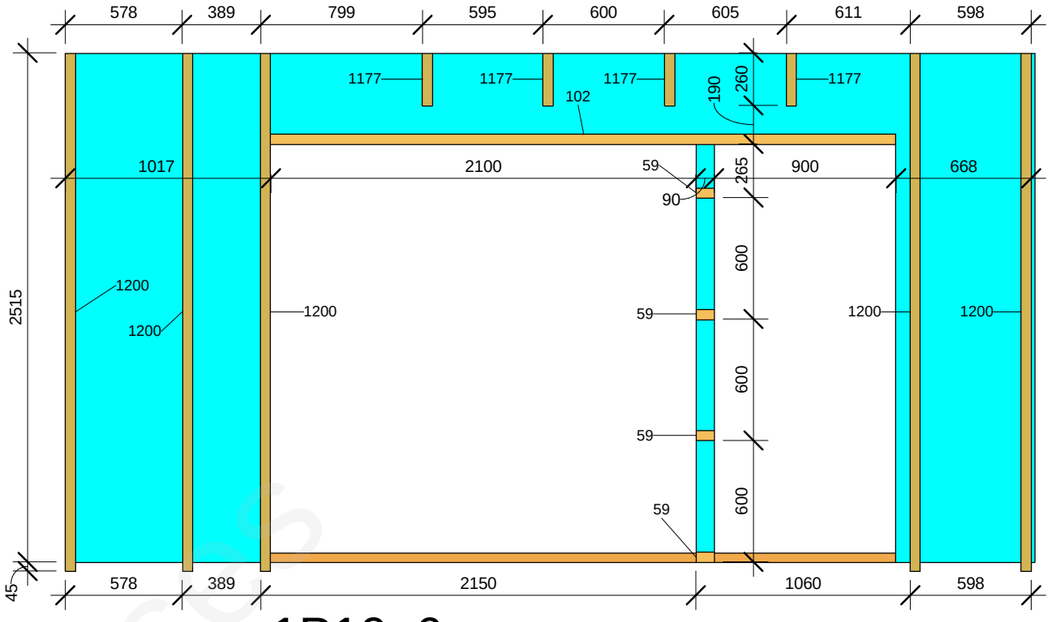


3 1P10_6
1 : 30

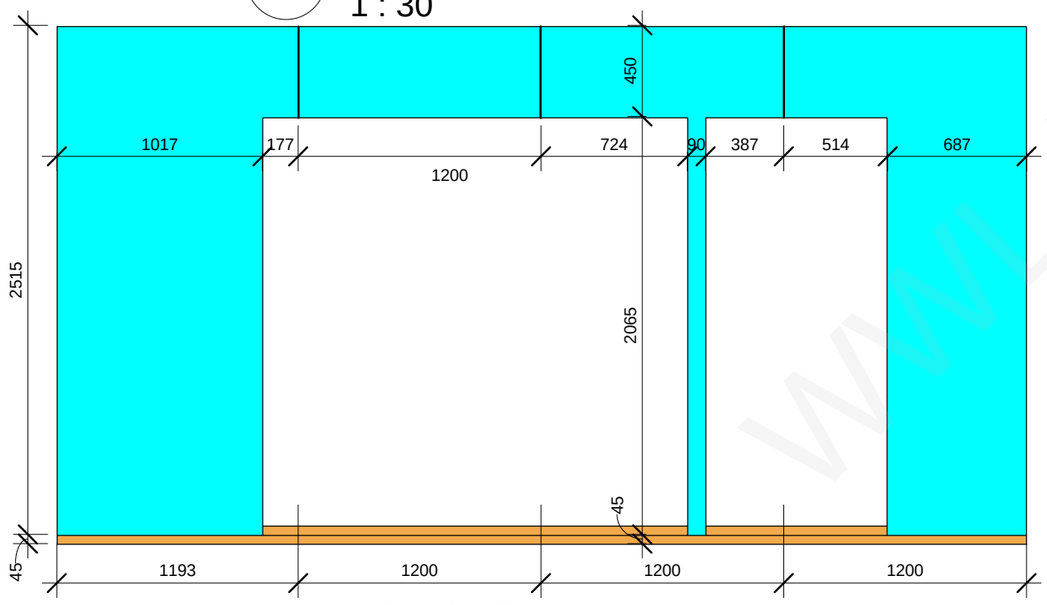


2 1P10_5
1 : 30

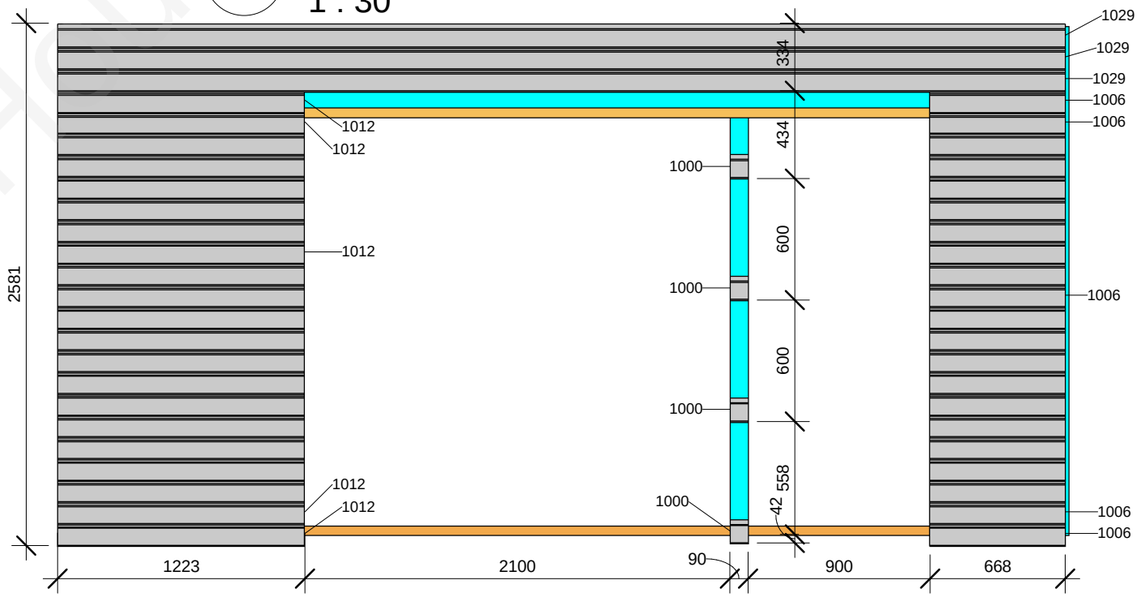


4 1P10_7
1 : 30

| | | | |
|---|---|---|---|
| This drawing cannot be used without agreement of SIA "WWL" | | | |
| Proj Manager: | J.Riekstiņš | | |
| Proj. Resp. Eng: | D.Ščogoļevs | | |
| Resp. Eng/Dsg: | K.Rezevskis | | |

Customer: -

Object: 151B-6Apartment_H

Sheet name: 1P10_a

Project nr: 151B

Lable: Approver

Revision: TP

Sheet nr: 1P10_a

Scale: 1 : 30

Date: 18/03/2011

WWL HOUSES

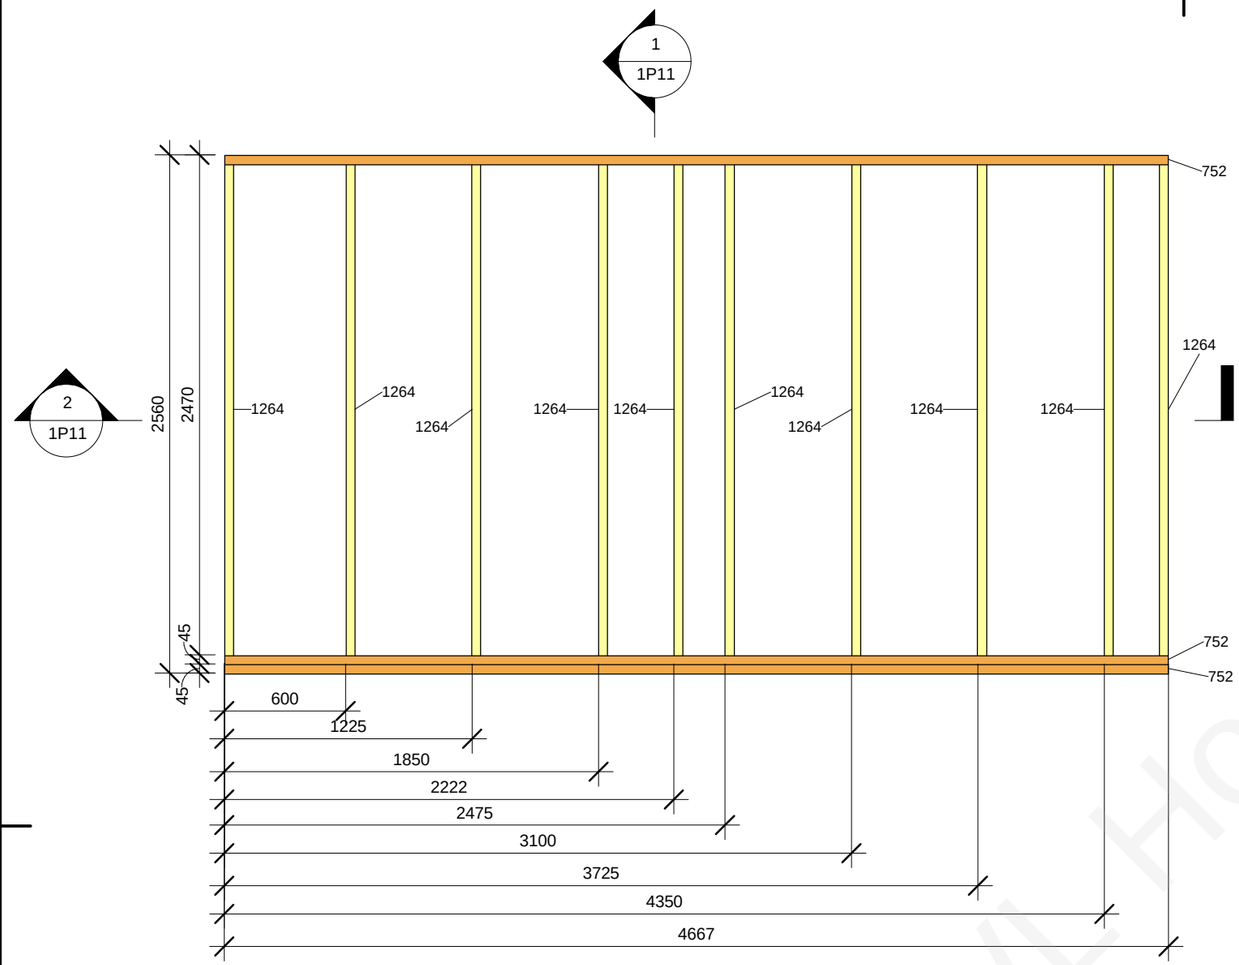


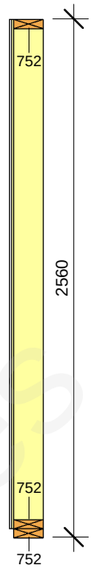


## 1 1P11_3
1 : 30

| 1P11 panel wood element schedule | | | | | | |
|---|---|---|---|---|---|---|
| Type Mark | Family and Type | h(mm) | b(mm) | L(mm) | Length | Count |
| 752 | H: 45x145 37 | 45 | 145 | 4667 | | 3 |
| 1264 | V: 45x145 10 | 145 | 45 | | 2425 | 10 |

Grand total: 13

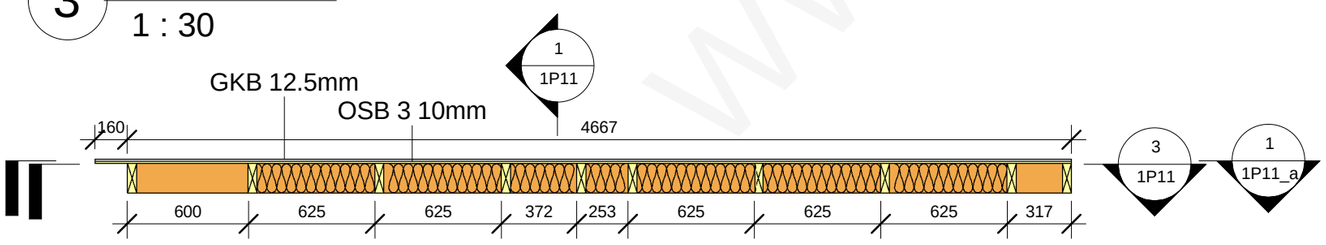


## 3 1P11_1
1 : 30

| 1P11 panel plate element schedule | | |
|---|---|---|
| Family and Type | Area | Comments |
| | | |
| Basic Wall: GKB 12.5mm | 12.1 m² | |
| Basic Wall: OSB 3 10mm | 12.1 m² | |
| Grand total: 2 | 24.3 m² | |

## 2 1P11_2
1 : 30

This drawing cannot be used without agreement of SIA "WWL"

| | |
|---|---|
| Proj Manager: | J.Riekstiņš |
| Proj. Resp. Eng: | D.Ščogoļevs |
| Resp. Eng/Dsg: | K.Rezevskis |

Customer: -

Object: 151B-6Apartment_H

Sheet name: 1P11

Project nr: 151B

Lable: Approver

Revision: TP

Sheet nr: 1P11

Scale: 1 : 30

Date: 18/03/2011

WWL Houses

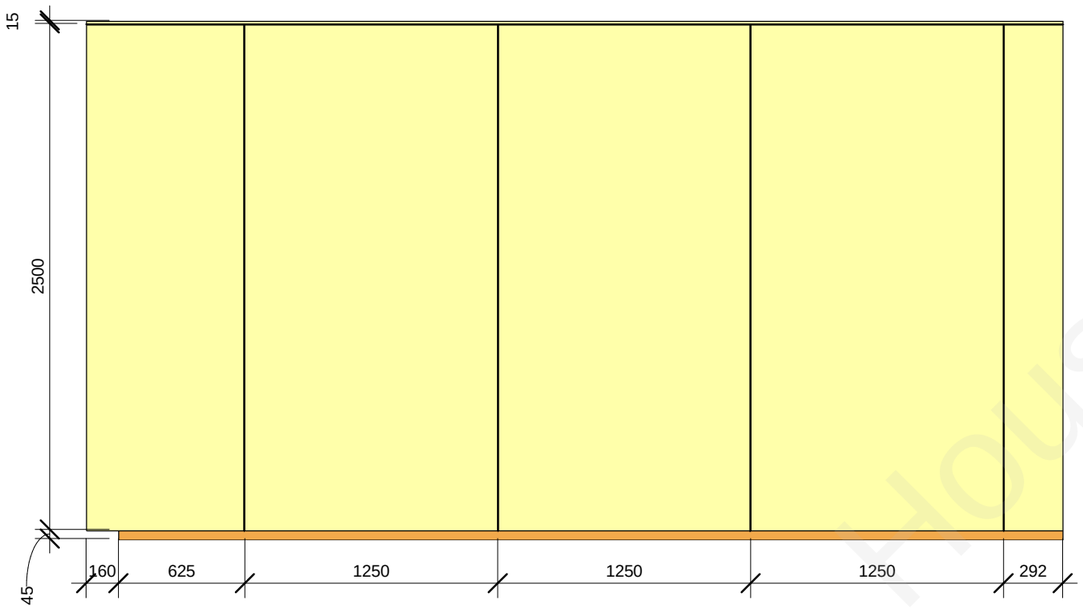


1 1P11_4

1 : 30

WWL Houses

| | | | | | | |
|---|---|---|---|---|---|---|
| This drawing cannot be used without agreement of SIA "WWL" | | | | Customer: - | | Project nr: 151B |
| Proj Manager: | J.Riekstiņš | | | Object: 151B-6Apartment_H | | Lable: Approver |
| Proj. Resp. Eng: | D.Ščogoļevs | | | | | Revision: TP |
| Resp. Eng/Dsg: | K.Rezevskis | | | | | |
| | | | | Sheet name: 1P11_a | | Sheet nr: 1P11_a |
| | | | | | | Scale: 1 : 30 |
| | | | | | | Date: 18/03/2011 |

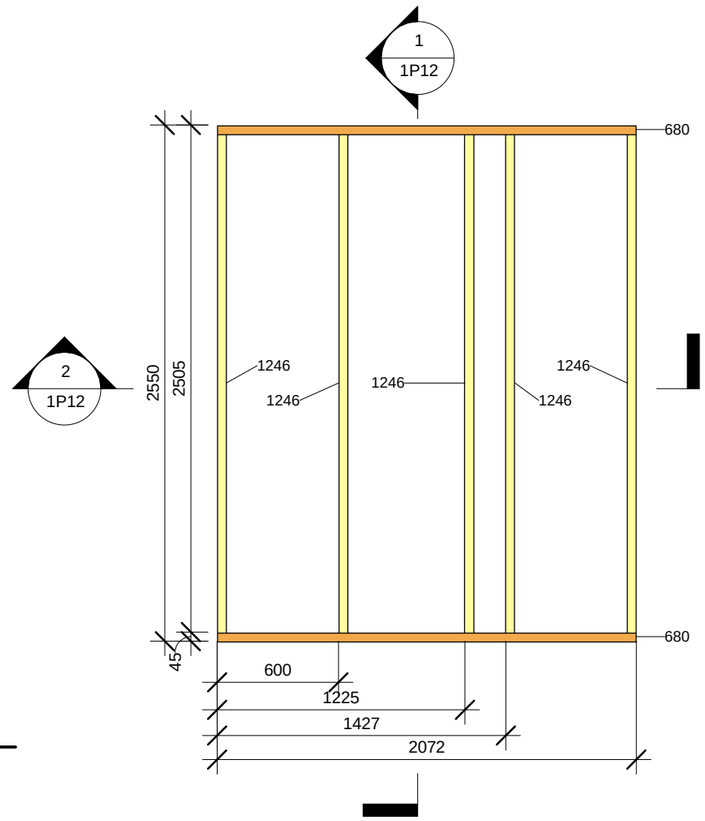


3 1P12_1
1 : 30

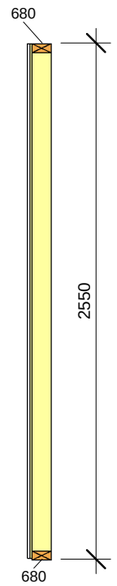


1 1P12_3
1 : 30

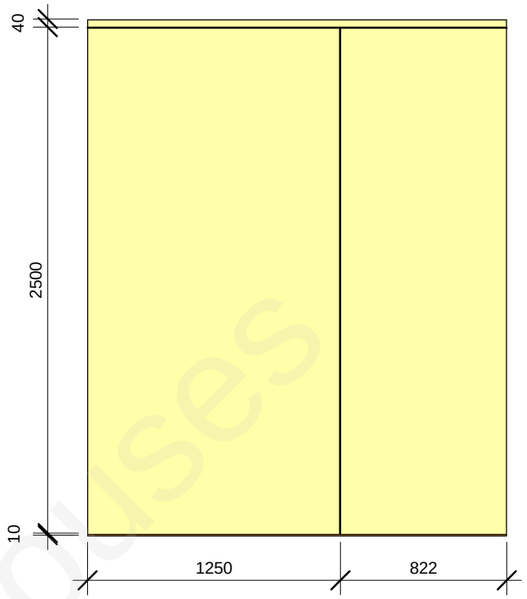


4 1P12_4
1 : 30

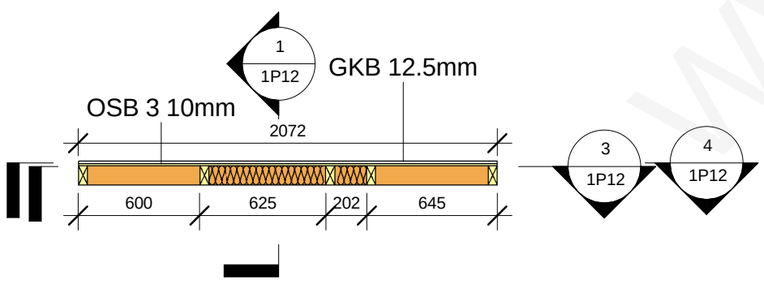


2 1P12_2
1 : 30

1P12 panel wood element schedule

| Type Mark | Family and Type | h(mm) | b(mm) | L(mm) | Length | Count |
|---|---|---|---|---|---|---|
| 680 | H: 45x95 36 | 45 | 95 | 2072 | | 2 |
| 1246 | V: 45x95 10 | 95 | 45 | | 2460 | 5 |

Grand total: 7

1P12 panel plate element schedule

| Family and Type | Area | Comments |
|---|---|---|
| Basic Wall: GKB 12.5mm | 5.3 m² | |
| Basic Wall: OSB 3 10mm | 5.3 m² | |
| Grand total: 2 | 10.5 m² | |

This drawing cannot be used without agreement of SIA "WWL"

| | |
|---|---|
| Proj Manager: | J.Riekstiņš |
| Proj. Resp. Eng: | D.Ščogoļevs |
| Resp. Eng/Dsg: | K.Rezevskis |

Customer: -

Object: 151B-6Apartment_H

Sheet name: 1P12

Project nr: 151B

Lable: Approver

Revision: TP

Sheet nr: 1P12

Scale: 1 : 30

Date: 18/03/2011

WWL Houses

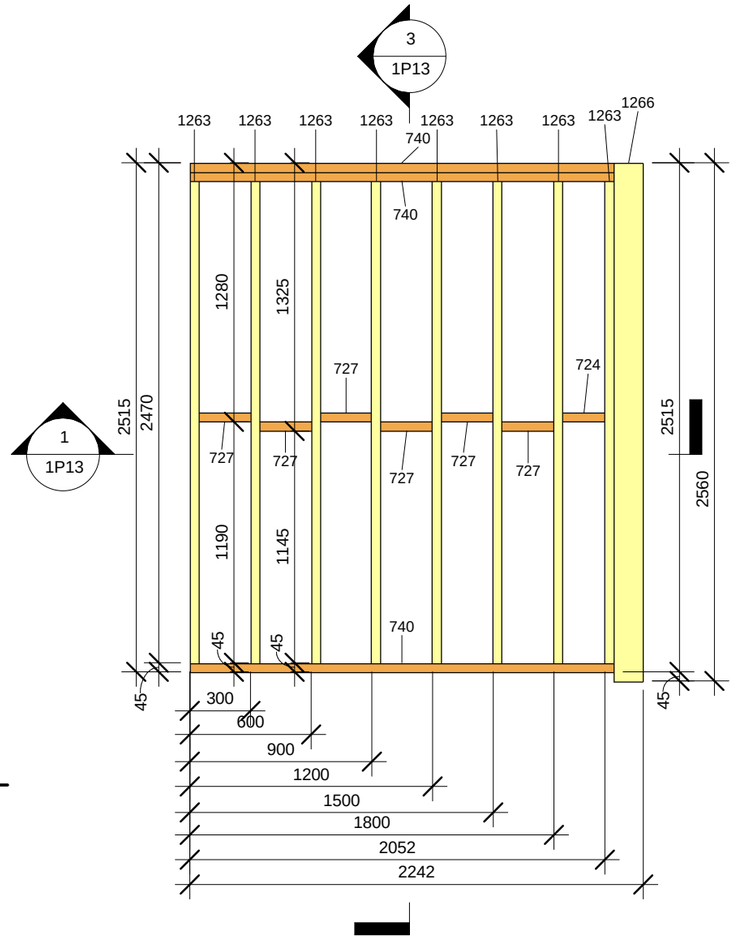


## 1P13_1

1 : 30

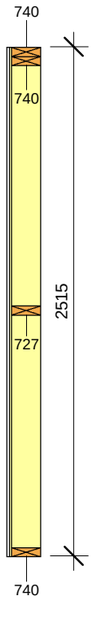


## 1P13_3

1 : 30

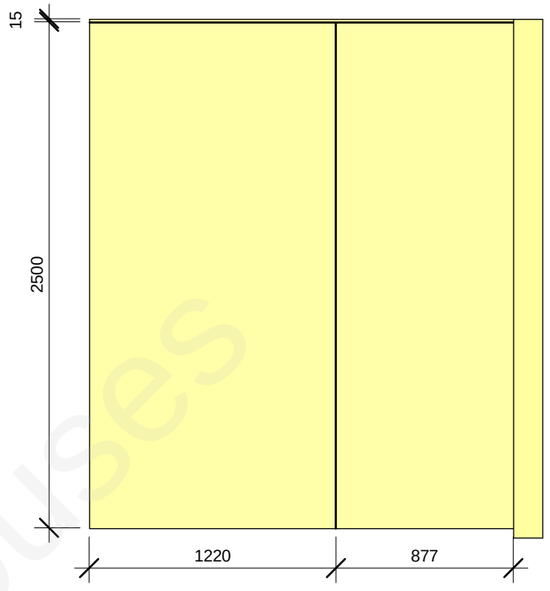


## 1P13_4

1 : 30

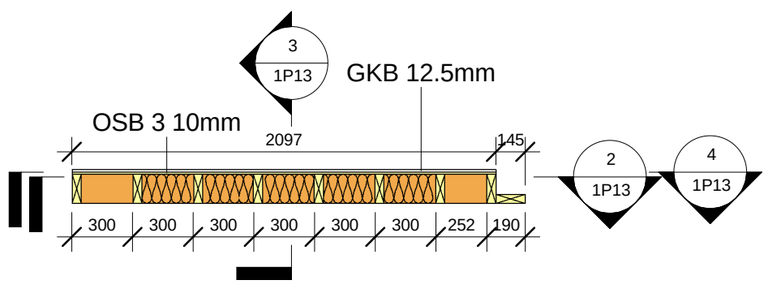


## 1P13_2

1 : 30

1P13 panel wood element schedule

| Type Mark | Family and Type | h(mm) | b(mm) | L(mm) | Length | Count |
|---|---|---|---|---|---|---|
| 724 | H: 45x145 9 | 45 | 145 | 207 | | 1 |
| 727 | H: 45x145 12 | 45 | 145 | 255 | | 6 |
| 740 | H: 45x145 25 | 45 | 145 | 2097 | | 3 |
| 1263 | V: 45x145 9 | 145 | 45 | | 2380 | 8 |
| 1266 | V: 45x145 12 | 145 | 45 | | 2560 | 1 |

Grand total: 19

1P13 panel plate element schedule

| Family and Type | Area | Comments |
|---|---|---|
| | | |
| Basic Wall: GKB 12.5mm | 5.3 m² | |
| Basic Wall: OSB 3 10mm | 5.3 m² | |
| Grand total: 2 | 10.5 m² | |

This drawing cannot be used without agreement of SIA "WWL"

| | |
|---|---|
| Proj Manager: | J.Riekstiņš |
| Proj. Resp. Eng: | D.Ščogoļevs |
| Resp. Eng/Dsg: | K.Rezevskis |

Customer: -

Object: 151B-6Apartment_H

Sheet name: 1P13

Project nr: 151B

Lable: Approver

Revision: TP

Sheet nr: 1P13

Scale: 1 : 30

Date: 18/03/2011

WWL Houses

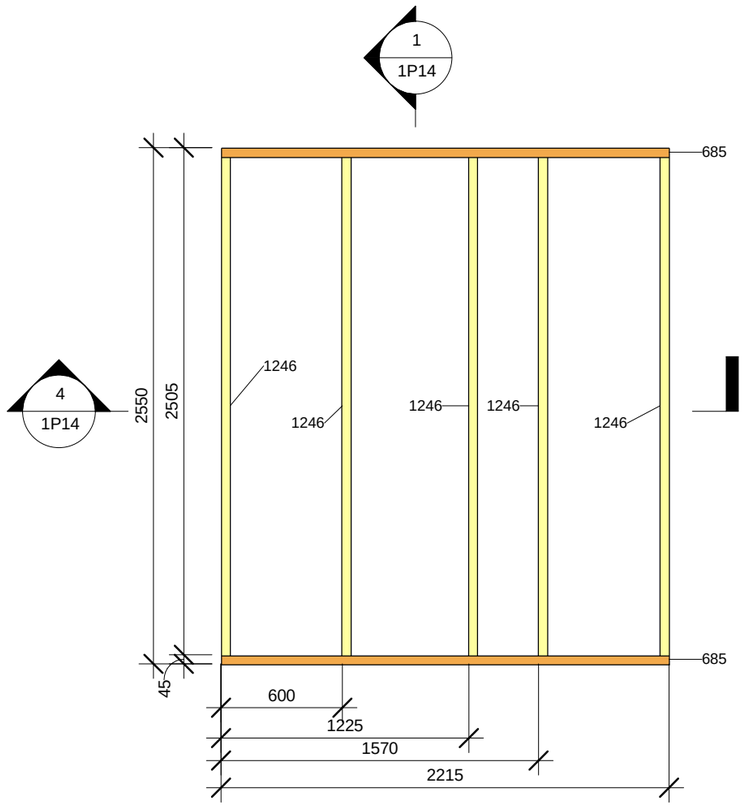


2 1P14_1
1 : 30

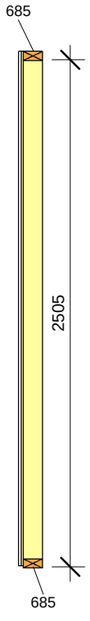


1 1P14_3
1 : 30

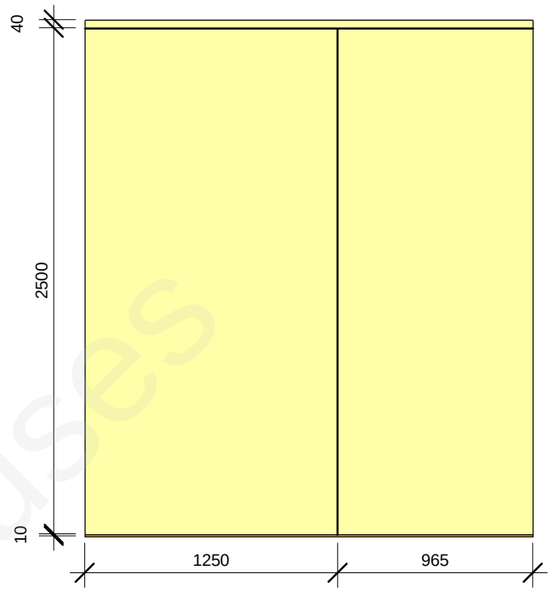


3 1P13_6
1 : 30

| 1P14 panel wood element schedule | | | | | | |
|---|---|---|---|---|---|---|
| Type Mark | Family and Type | h(mm) | b(mm) | L(mm) | Length | Count |
| 685 | H: 45x95 41 | 45 | 95 | 2215 | | 2 |
| 1246 | V: 45x95 10 | 95 | 45 | | 2460 | 5 |

Grand total: 7

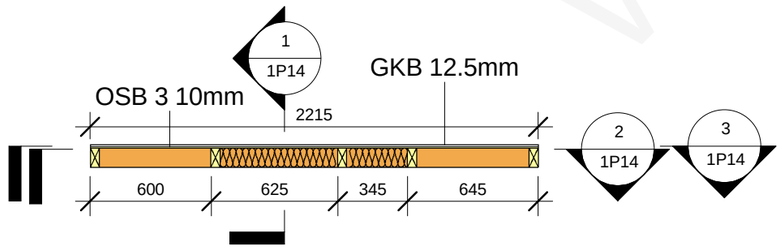


4 1P14_2
1 : 30

| 1P14 panel plate element schedule | | |
|---|---|---|
| Family and Type | Area | Comments |
| | | |
| Basic Wall: GKB 12.5mm | 5.6 m² | |
| Basic Wall: OSB 3 10mm | 5.6 m² | |
| Grand total: 2 | 11.2 m² | |

WWL HOUSES

| | | | |
|---|---|---|---|
| This drawing cannot be used without agreement of SIA "WWL" | | Customer: - | Project nr: 151B |
| Proj Manager: | J.Riekstiņš | Object: 151B-6Apartment_H | Lable: Approver |
| Proj. Resp. Eng: | D.Ščogoļevs | | Revision: TP |
| Resp. Eng/Dsg: | K.Rezevskis | | |
| | | Sheet name: 1P14 | Sheet nr: 1P14 |
| | | | Scale: 1 : 30 |
| | | | Date: 18/03/2011 |

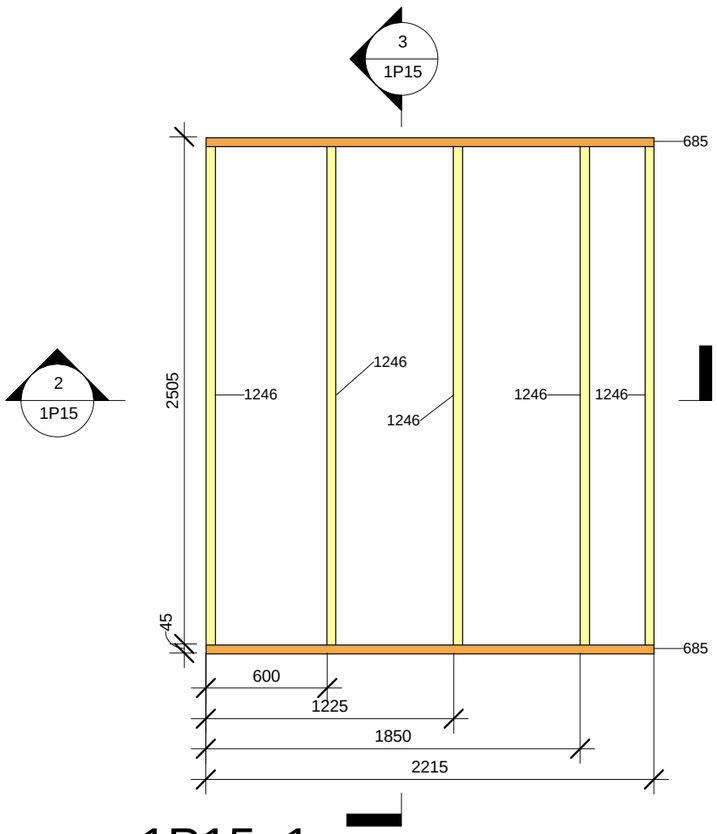


1 1P15_1
1 : 30

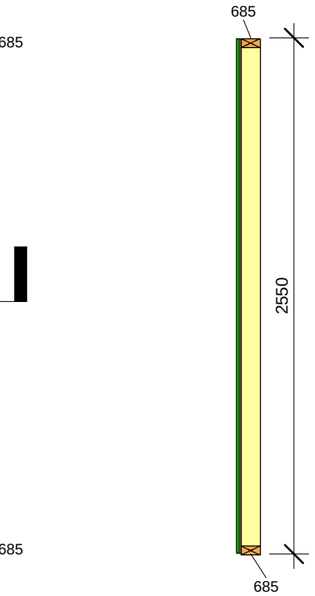


3 1P15_3
1 : 30

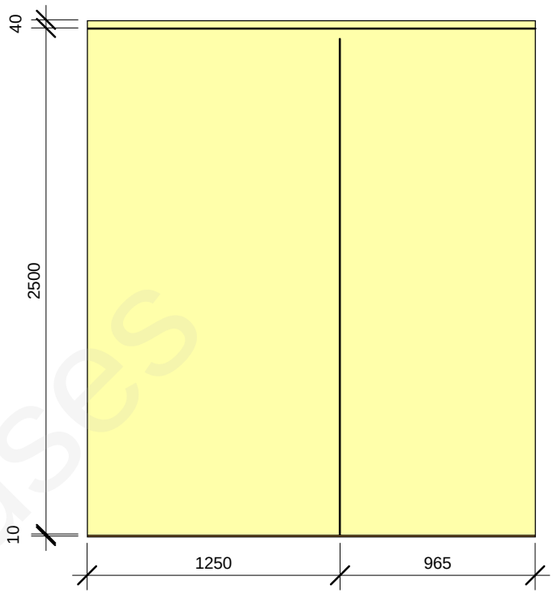


4 1P15_4
1 : 30

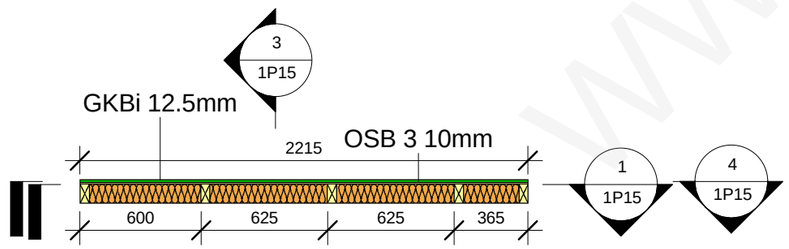


2 1P15_2
1 : 30

1P15 panel wood element schedule

| Type Mark | Family and Type | h(mm) | b(mm) | L(mm) | Length | Count |
|---|---|---|---|---|---|---|
| 685 | H: 45x95 41 | 45 | 95 | 2215 | | 2 |
| 1246 | V: 45x95 10 | 95 | 45 | | 2460 | 5 |
| Grand total: 7 | | | | | | |

1P15 panel plate element schedule

| Family and Type | Area | Comments |
|---|---|---|
| | | |
| Basic Wall: GKBi 12.5mm | 5.6 m² | |
| Basic Wall: OSB 3 10mm | 5.6 m² | |
| Grand total: 2 | 11.2 m² | |

This drawing cannot be used without agreement of SIA "WWL"

| | |
|---|---|
| Proj Manager: | J.Riekstiņš |
| Proj. Resp. Eng: | D.Ščogoļevs |
| Resp. Eng/Dsg: | K.Rezevskis |

Customer: -

Project nr: 151B

Object: 151B-6Apartment_H

Lable: Approver

Revision: TP

Sheet name: 1P15

Sheet nr: 1P15

Scale: 1 : 30

Date: 18/03/2011

WWL Houses

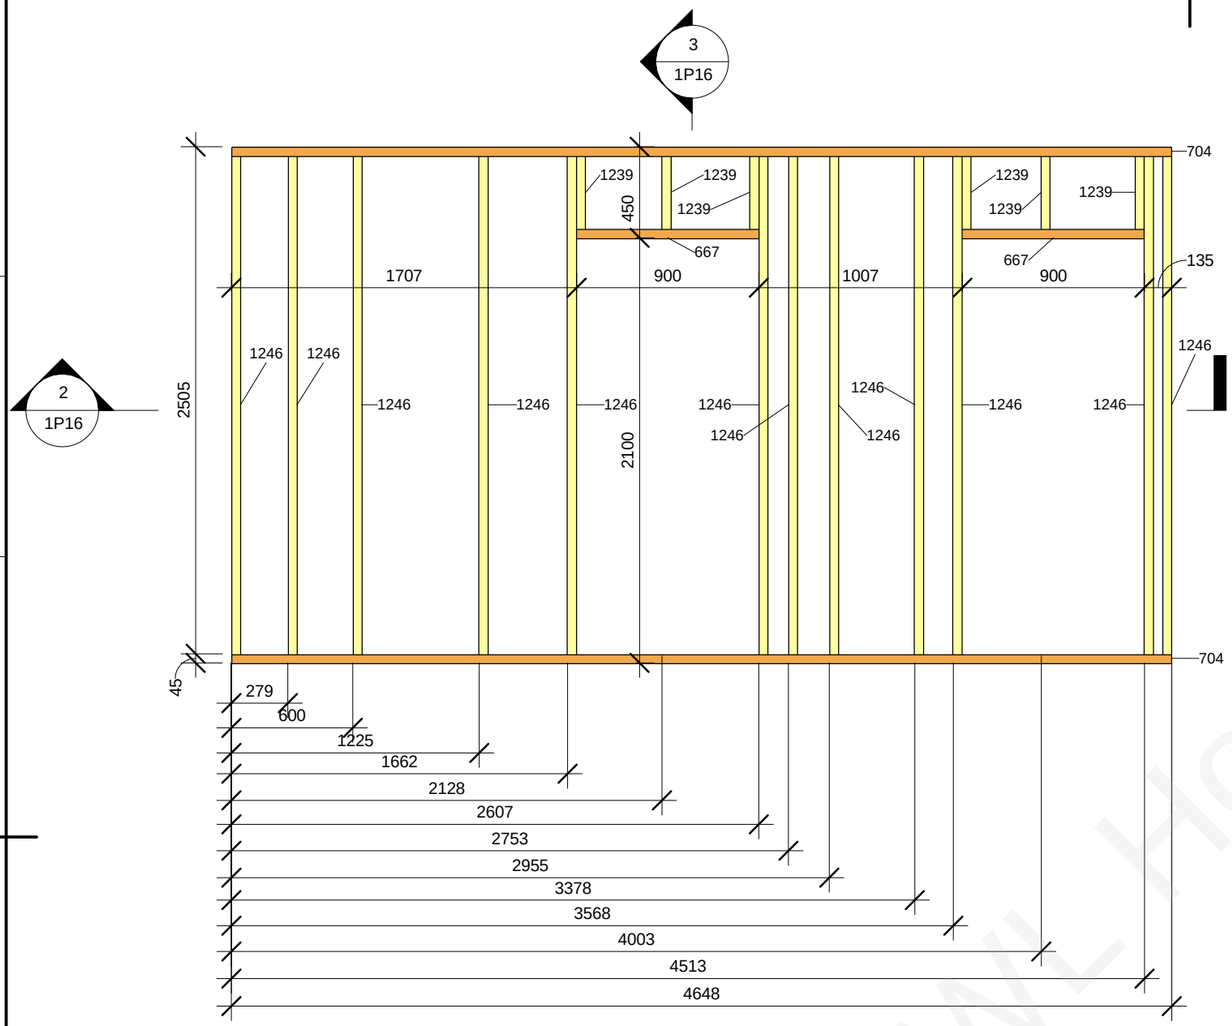


1 1P16_1

1 : 30

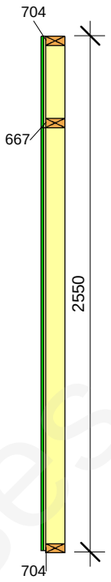


3 1P16_3

1 : 30

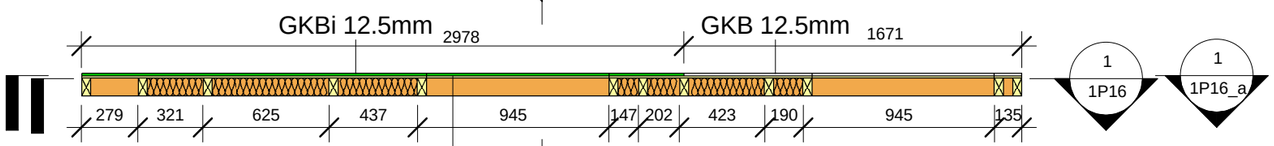


2 1P16_2

1 : 30

| 1P16 panel wood element schedule | | | | | | |
|---|---|---|---|---|---|---|
| Type Mark | Family and Type | h(mm) | b(mm) | L(mm) | Length | Count |
| 667 | H: 45x95 23 | 45 | 95 | 900 | | 2 |
| 704 | H: 45x95 60 | 45 | 95 | 4648 | | 2 |
| 1239 | V: 45x95 3 | 95 | 45 | | 360 | 6 |
| 1246 | V: 45x95 10 | 95 | 45 | | 2460 | 12 |

Grand total: 22

| 1P16 panel plate element schedule | | |
|---|---|---|
| Family and Type | Area | Comments |
| | | |
| Basic Wall: GKB 12.5mm | 2.4 m² | |
| Basic Wall: GKBi 12.5mm | 5.7 m² | |
| Basic Wall: OSB 3 10mm | 8.0 m² | |
| Grand total: 3 | 16.1 m² | |

This drawing cannot be used without agreement of SIA "WWL"

| | | | |
|---|---|---|---|
| Proj Manager: | J.Riekstiņš | | |
| Proj. Resp. Eng: | D.Ščogoļevs | | |
| Resp. Eng/Dsg: | K.Rezevskis | | |

Customer: -

Project nr: 151B

Object: 151B-6Apartment_H

Lable: Approver

Revision: TP

Sheet name: 1P16

Sheet nr: 1P16

Scale: 1 : 30

Date: 18/03/2011

WWW.PASIVEHOUSES

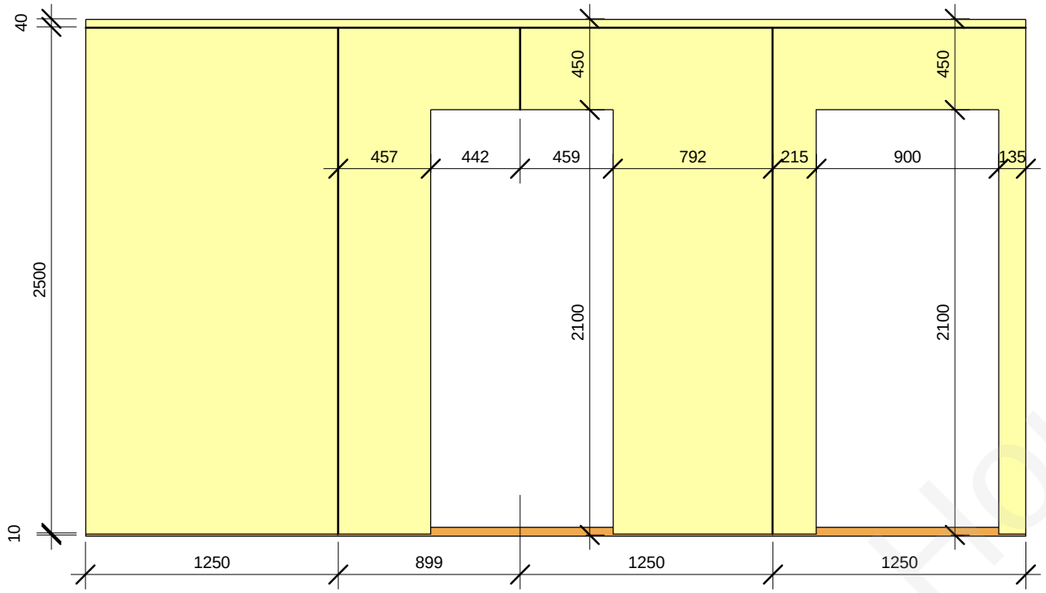


1 1P16_4

1 : 30

WWL Houses

| | | | | | | |
|---|---|---|---|---|---|---|
| This drawing cannot be used without agreement of SIA "WWL" | | | | Customer: - | Project nr: 151B | |
| Proj Manager: | J.Riekstiņš | | | Object: 151B-6Apartment_H | Lable: Approver | |
| Proj. Resp. Eng: | D.Ščogoļevs | | | | Revision: TP | |
| Resp. Eng/Dsg: | K.Rezevskis | | | | | |
| | | | | Sheet name: 1P16_a | Sheet nr: 1P16_a | |
| | | | | | Scale: 1 : 30 | |
| | | | | | Date: 18/03/2011 | |

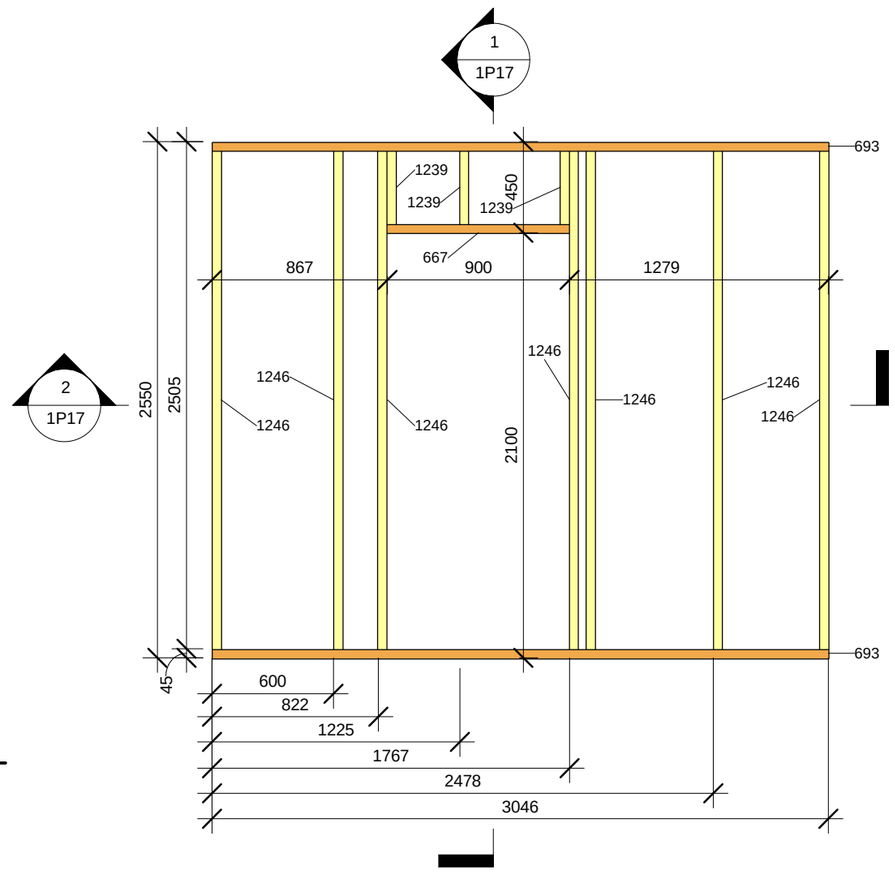


## 3 1P17_1
1 : 30

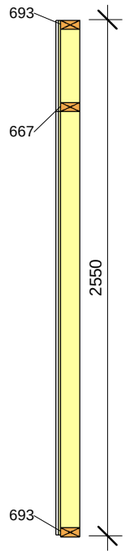


## 1 1P17_3
1 : 30

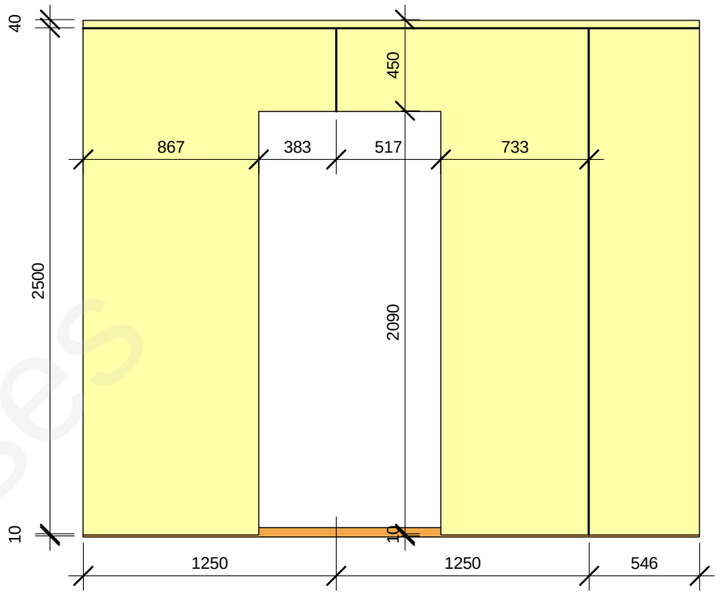


## 4 1P17_4
1 : 30

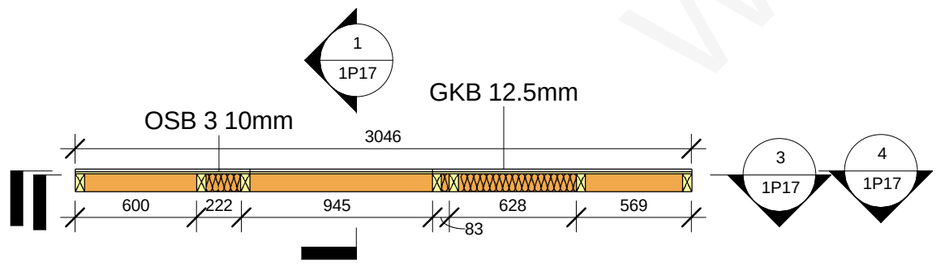


## 2 1P17_2
1 : 30

**1P17 panel wood element schedule**

| Type Mark | Family and Type | h(mm) | b(mm) | L(mm) | Length | Count |
|---|---|---|---|---|---|---|
| 667 | H: 45x95 23 | 45 | 95 | 900 | | 1 |
| 693 | H: 45x95 49 | 45 | 95 | 3046 | | 2 |
| 1239 | V: 45x95 3 | 95 | 45 | | 360 | 3 |
| 1246 | V: 45x95 10 | 95 | 45 | | 2460 | 7 |

Grand total: 13

**1P17 panel plate element schedule**

| Family and Type | Area | Comments |
|---|---|---|
| Basic Wall: GKB 12.5mm | 5.9 m² | |
| Basic Wall: OSB 3 10mm | 5.9 m² | |
| Grand total: 2 | 11.7 m² | |

This drawing cannot be used without agreement of SIA "WWL"

| | |
|---|---|
| Proj Manager: | J.Riekstiņš |
| Proj. Resp. Eng: | D.Ščogoļevs |
| Resp. Eng/Dsg: | K.Rezevskis |

Customer: -

Object: 151B-6Apartment_H

Sheet name: 1P17

Project nr: 151B

Lable: Approver

Revision: TP

Sheet nr: 1P17

Scale: 1 : 30

Date: 18/03/2011

www.wwlhouses

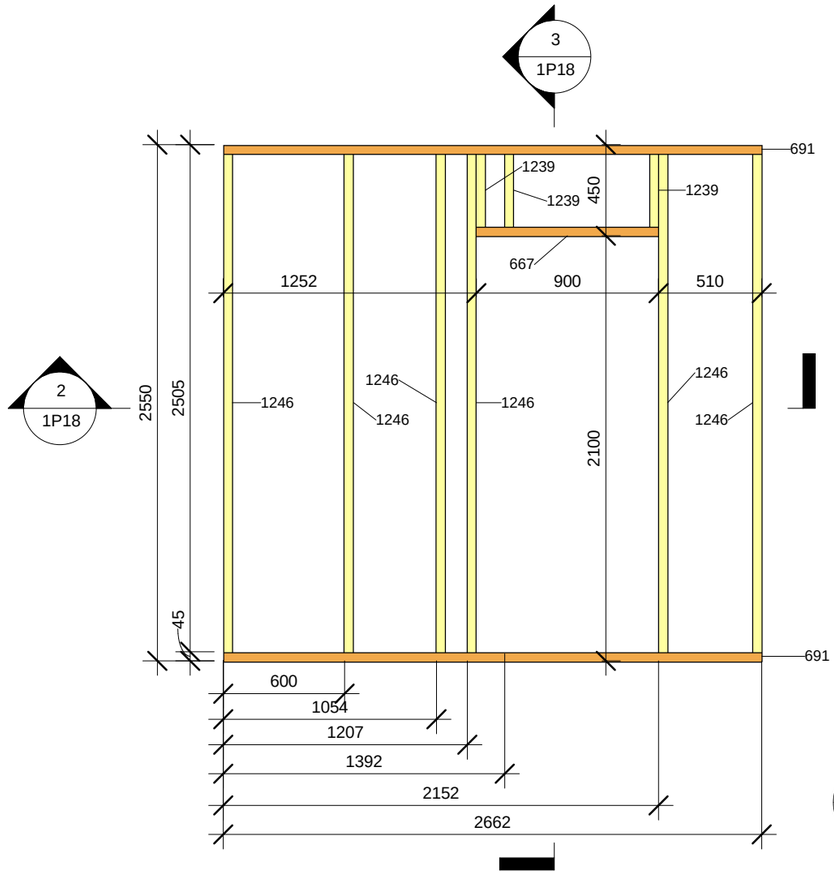


1 1P18_1
1 : 30

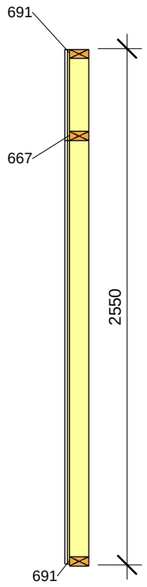


3 1P18_3
1 : 30

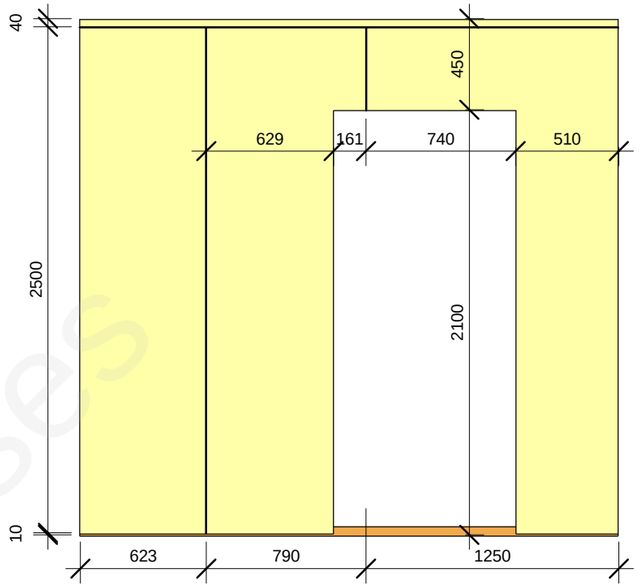


4 1P18_4
1 : 30

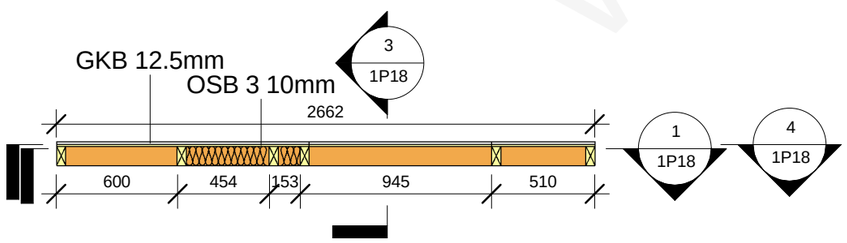


2 1P18_2
1 : 30

| 1P18 panel wood element schedule | | | | | | |
|---|---|---|---|---|---|---|
| Type Mark | Family and Type | h(mm) | b(mm) | L(mm) | Length | Count |
| 667 | H: 45x95 23 | 45 | 95 | 900 | | 1 |
| 691 | H: 45x95 47 | 45 | 95 | 2662 | | 2 |
| 1239 | V: 45x95 3 | 95 | 45 | | 360 | 3 |
| 1246 | V: 45x95 10 | 95 | 45 | | 2460 | 6 |
| Grand total: 12 | | | | | | |

| 1P18 panel plate element schedule | | |
|---|---|---|
| Family and Type | Area | Comments |
| | | |
| Basic Wall: GKB 12.5mm | 4.9 m² | |
| Basic Wall: OSB 3 10mm | 4.9 m² | |
| Grand total: 2 | 9.8 m² | |

This drawing cannot be used without agreement of SIA "WWL"

| | | | |
|---|---|---|---|
| Proj Manager: | J.Riekstiņš | | |
| Proj. Resp. Eng: | D.Ščogoļevs | | |
| Resp. Eng/Dsg: | K.Rezevskis | | |

Customer: -

Project nr: 151B

Object: 151B-6Apartment_H

Lable: Approver

Revision: TP

Sheet name: 1P18

Sheet nr: 1P18

Scale: 1 : 30

Date: 18/03/2011

www.wwl.houses

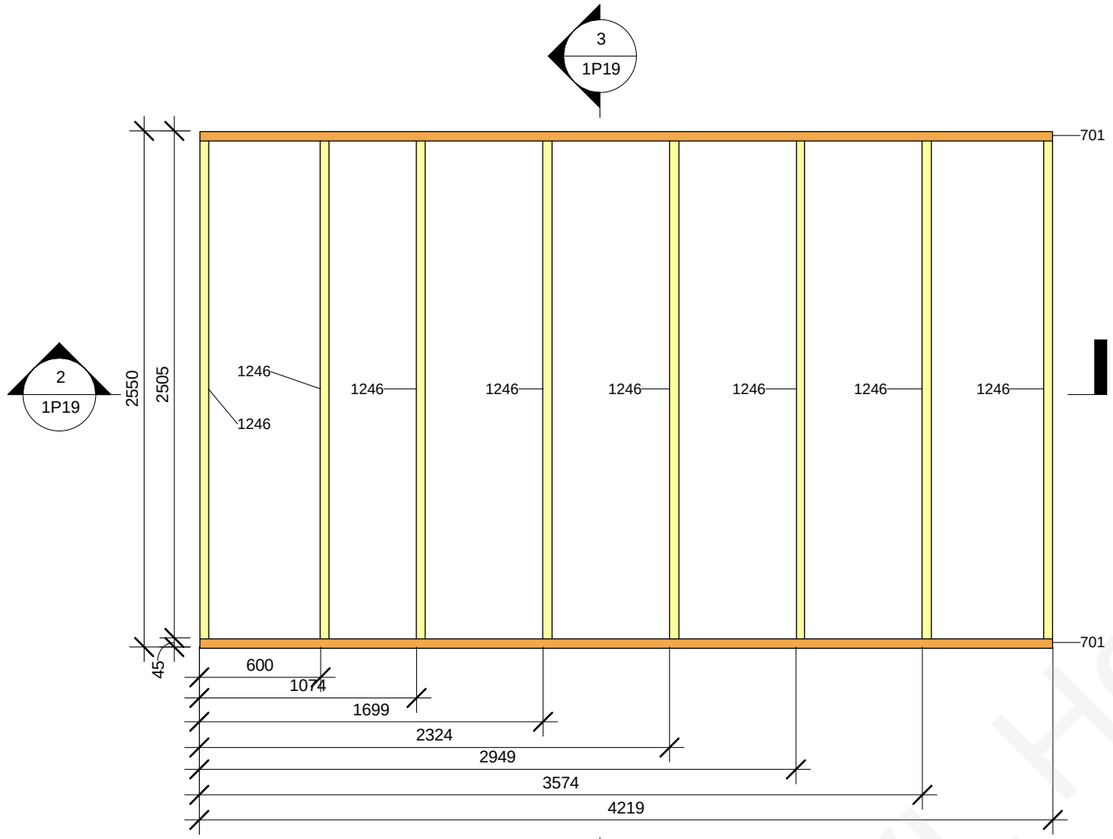


1 1P19_1
1 : 30

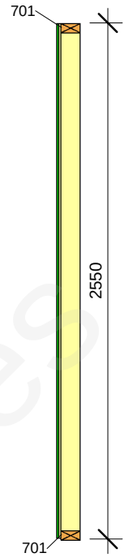


3 1P19_3
1 : 30

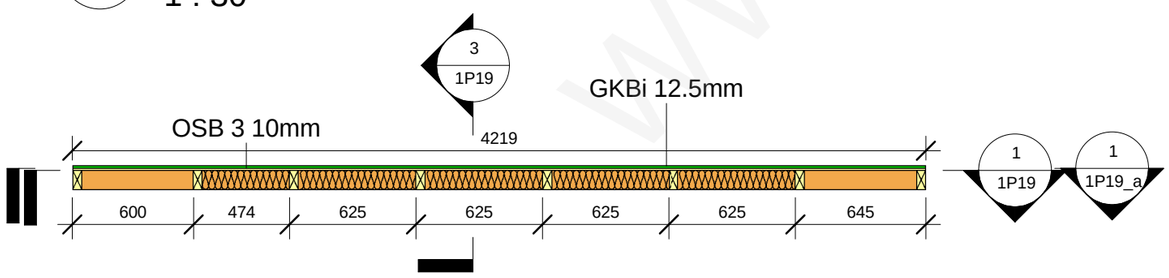


2 1P19_2
1 : 30

| 1P19 panel wood element schedule | | | | | | |
|---|---|---|---|---|---|---|
| Type Mark | Family and Type | h(mm) | b(mm) | L(mm) | Length | Count |
| 701 | H: 45x95 57 | 45 | 95 | 4219 | | 2 |
| 1246 | V: 45x95 10 | 95 | 45 | | 2460 | 8 |
| Grand total: 10 | | | | | | |

| 1P19 panel plate element schedule | | |
|---|---|---|
| Family and Type | Area | Comments |
| | | |
| Basic Wall: GKBi 12.5mm | 10.7 m² | |
| Basic Wall: OSB 3 10mm | 10.7 m² | |
| Grand total: 2 | 21.4 m² | |

This drawing cannot be used without agreement of SIA "WWL"

| | | | |
|---|---|---|---|
| Proj Manager: | J.Riekstiņš | | |
| Proj. Resp. Eng: | D.Ščogoļevs | | |
| Resp. Eng/Dsg: | K.Rezevskis | | |

Customer: -
Project nr: 151B
Object: 151B-6Apartment_H
Lable: Approver
Revision: TP
Sheet name: 1P19
Sheet nr: 1P19
Scale: 1 : 30
Date: 18/03/2011

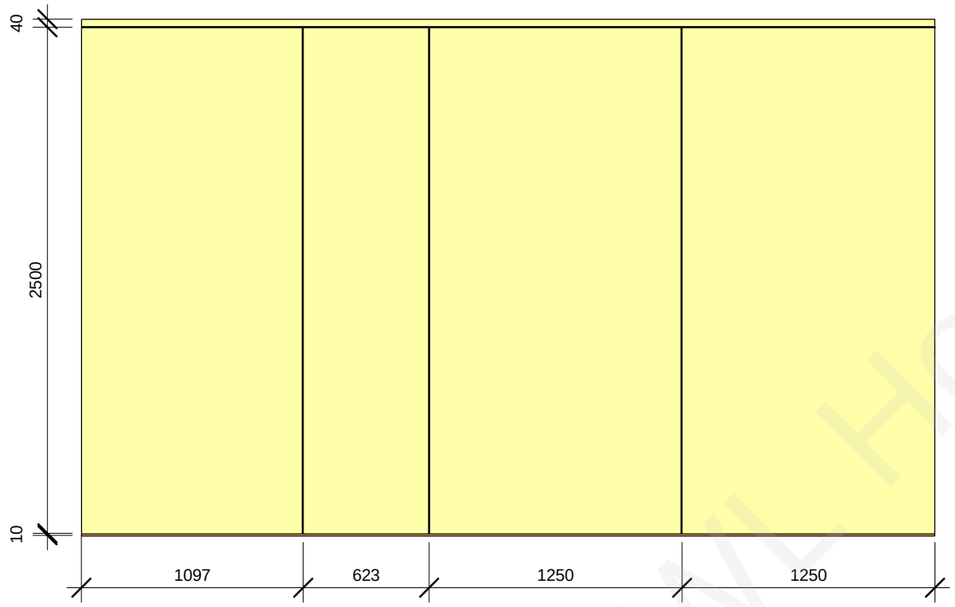


1 1P19_4

1 : 30

www.Houses

| | | | | | |
|---|---|---|---|---|---|
| This drawing cannot be used without agreement of SIA "WWL" | | | | Customer: - | Project nr: 151B |
| Proj Manager: | J.Riekstiņš | | | Object: 151B-6Apartment_H | Lable: Approver |
| Proj. Resp. Eng: | D.Ščogoļevs | | | | Revision: TP |
| Resp. Eng/Dsg: | K.Rezevskis | | | | |
| | | | | Sheet name: 1P19_a | Sheet nr: 1P19_a |
| | | | | | Scale: 1 : 30 |
| | | | | | Date: 18/03/2011 |

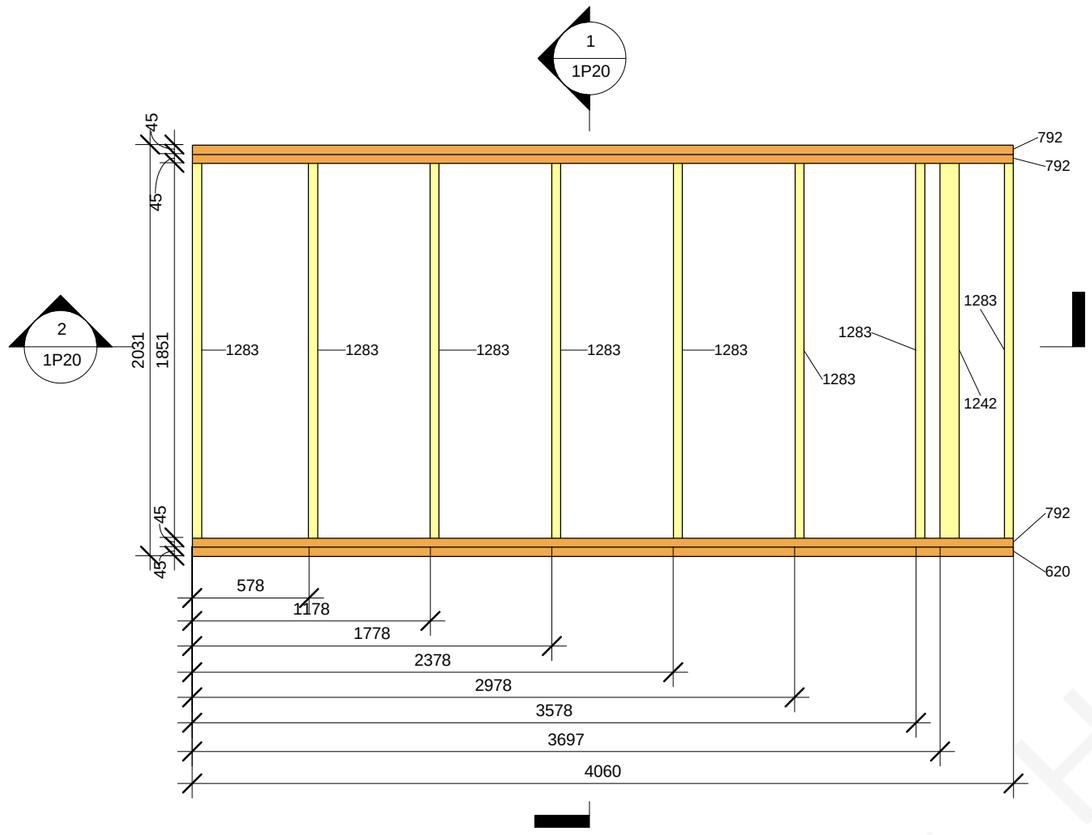


3 1P20_1
1 : 30

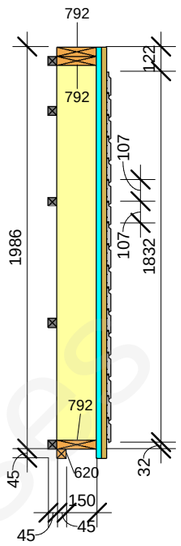


1 1P20_3
1 : 30

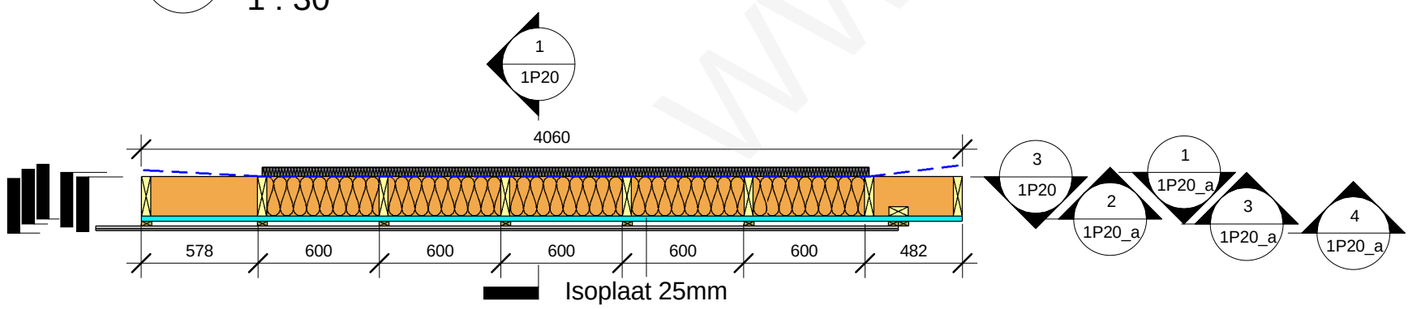


2 1P20_2
1 : 30

1P20 panel wood element schedule

| Type Mark | Family and Type | h(mm) | b(mm) | L(mm) | Length | Count |
|---|---|---|---|---|---|---|
| 252 | H-bar int: 45x45 118 | 45 | 45 | 3000 | | 5 |
| 620 | H: 45x45 19 | 45 | 45 | 4060 | | 1 |
| 792 | H: 45x195 29 | 45 | 195 | 4060 | | 3 |
| 1025 | H_boarding 21x120: 19x120 27 | 120 | 21 | 3970 | | 17 |
| 1194 | V-bar ext.: 25x50 20 | 25 | 50 | | 2031 | 8 |
| 1242 | V: 45x95 6 | 95 | 45 | | 1851 | 1 |
| 1283 | V: 45x195 15 | 195 | 45 | | 1851 | 8 |

Grand total: 43

1P20 panel plate element schedule

| Family and Type | Area | Comments |
|---|---|---|
| | | |
| Basic Wall: Isoplaat 25mm | 8.2 m² | |
| Grand total: 1 | 8.2 m² | |

This drawing cannot be used without agreement of SIA "WWL"

| | | | |
|---|---|---|---|
| Proj Manager: | J.Riekstiņš | | |
| Proj. Resp. Eng: | D.Ščogoļevs | | |
| Resp. Eng/Dsg: | K.Rezevskis | | |

Customer: -
Object: 151B-6Apartment_H
Sheet name: 1P20

Project nr: 151B
Lable: Approver
Revision: TP
Sheet nr: 1P20
Scale: 1 : 30
Date: 18/03/2011

WWL Houses

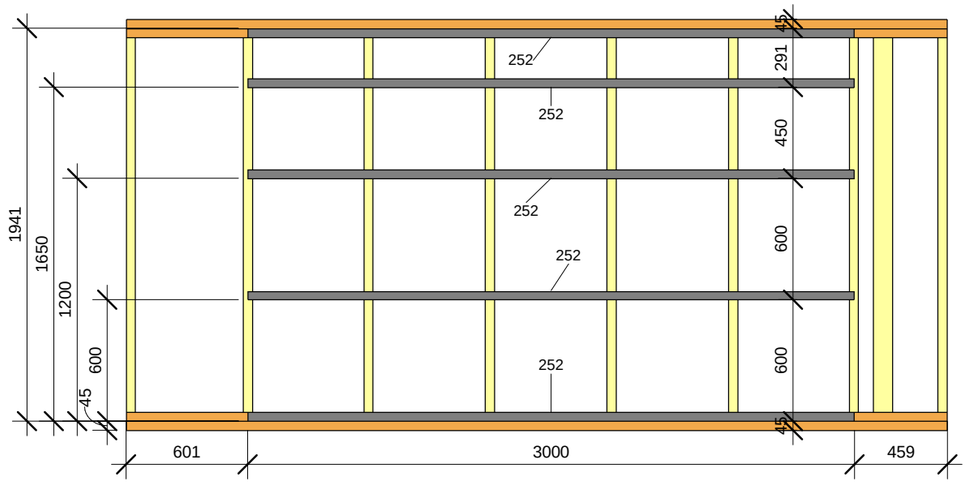


1 1P20_4

1 : 30

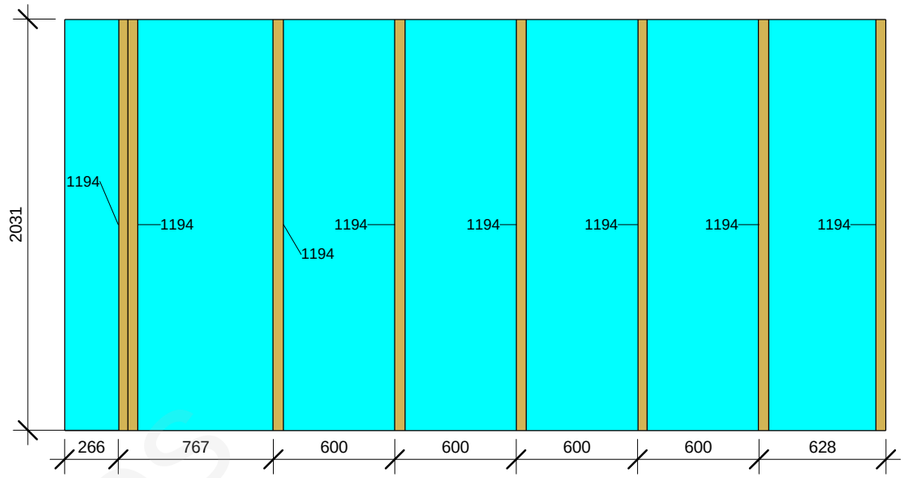


3 1P20_6

1 : 30

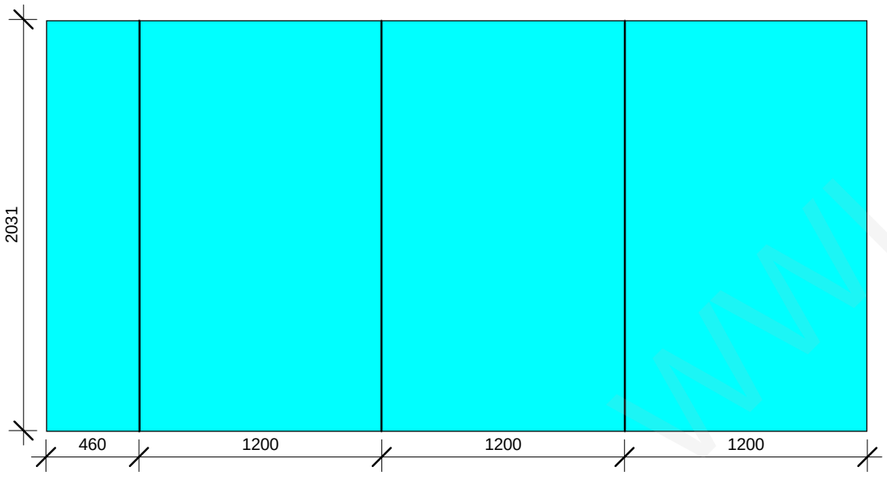


2 1P20_5

1 : 30

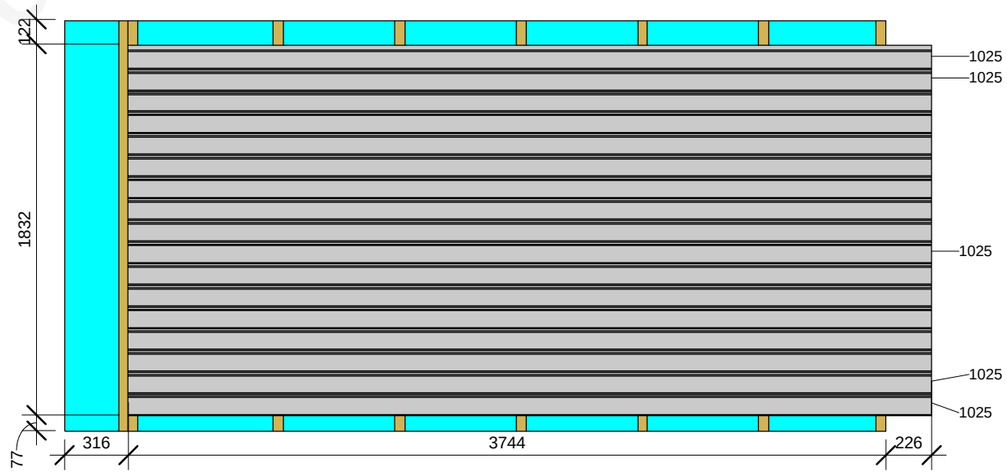


4 1P20_7

1 : 30

This drawing cannot be used without agreement of SIA "WWL"

| | | | |
|---|---|---|---|
| Proj Manager: | J.Riekstiņš | | |
| Proj. Resp. Eng: | D.Ščogoļevs | | |
| Resp. Eng/Dsg: | K.Rezevskis | | |

Customer: -

Object: 151B-6Apartment_H

Sheet name: 1P20_a

Project nr: 151B

Lable: Approver

Revision: TP

Sheet nr: 1P20_a

Scale: 1 : 30

Date: 18/03/2011

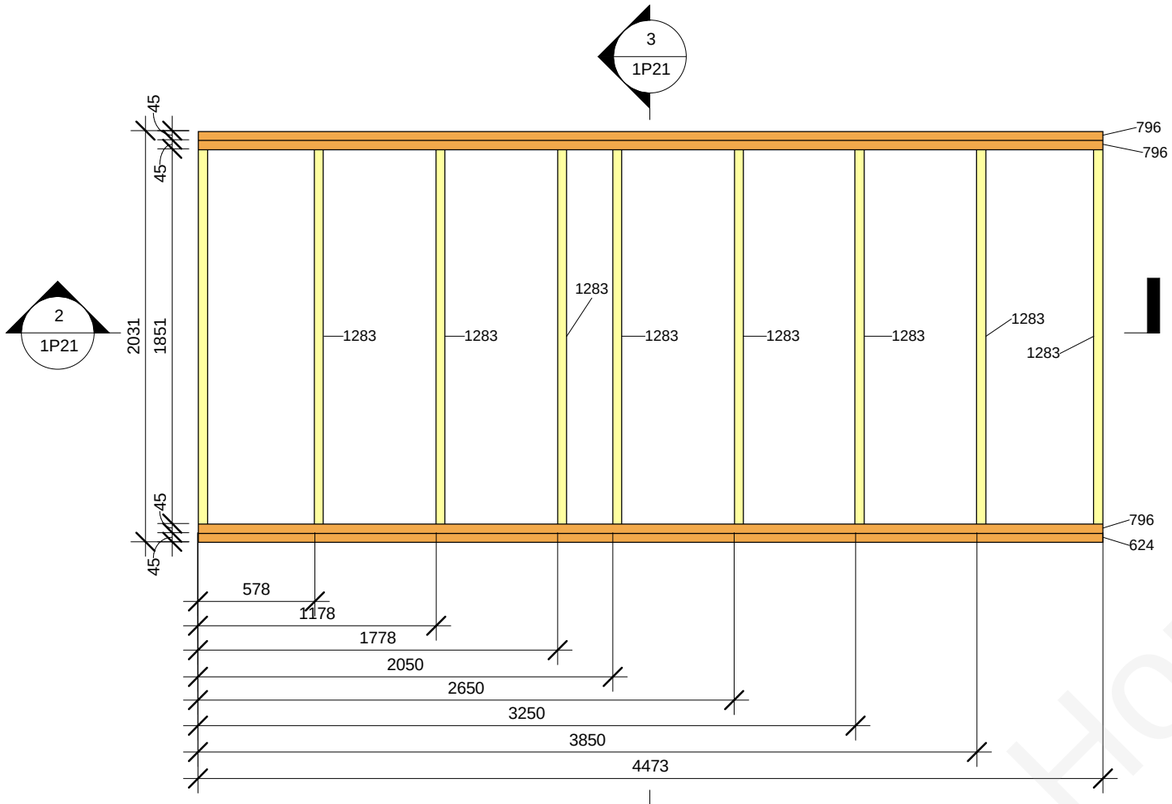


1 1P21_1

1 : 30

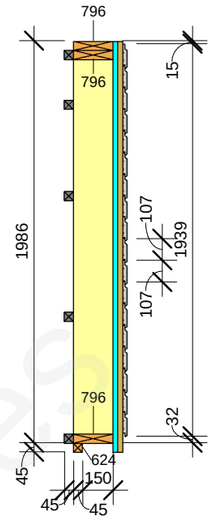


3 1P21_3

1 : 30

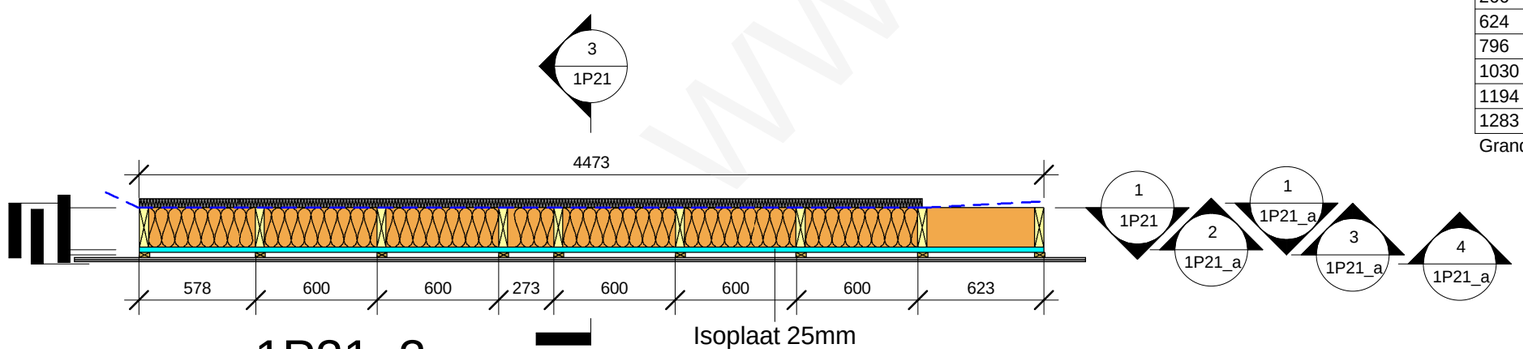


2 1P21_2

1 : 30

| 1P21 panel wood element schedule | | | | | | |
|---|---|---|---|---|---|---|
| Type Mark | Family and Type | h(mm) | b(mm) | L(mm) | Length | Count |
| 266 | H-bar int: 45x45 132 | 45 | 45 | 3873 | | 5 |
| 624 | H: 45x45 23 | 45 | 45 | 4473 | | 1 |
| 796 | H: 45x195 33 | 45 | 195 | 4473 | | 3 |
| 1030 | H_boarding 21x120: 19x120 32 | 120 | 21 | 5001 | | 18 |
| 1194 | V-bar ext.: 25x50 20 | 25 | 50 | | 2031 | 9 |
| 1283 | V: 45x195 15 | 195 | 45 | | 1851 | 9 |

Grand total: 45

| 1P21 panel plate element schedule | | |
|---|---|---|
| Family and Type | Area | Comments |
| | | |
| Basic Wall: Isoplaat 25mm | 9.1 m² | |
| Grand total: 1 | 9.1 m² | |

This drawing cannot be used without agreement of SIA "WWL"

| | | | |
|---|---|---|---|
| Proj Manager: | J.Riekstiņš | | |
| Proj. Resp. Eng: | D.Ščogoļevs | | |
| Resp. Eng/Dsg: | K.Rezevskis | | |

Customer: -

Object: 151B-6Apartment_H

Sheet name: 1P21

Project nr: 151B

Lable: Approver

Revision: TP

Sheet nr: 1P21

Scale: 1 : 30

Date: 18/03/2011

WWL Houses

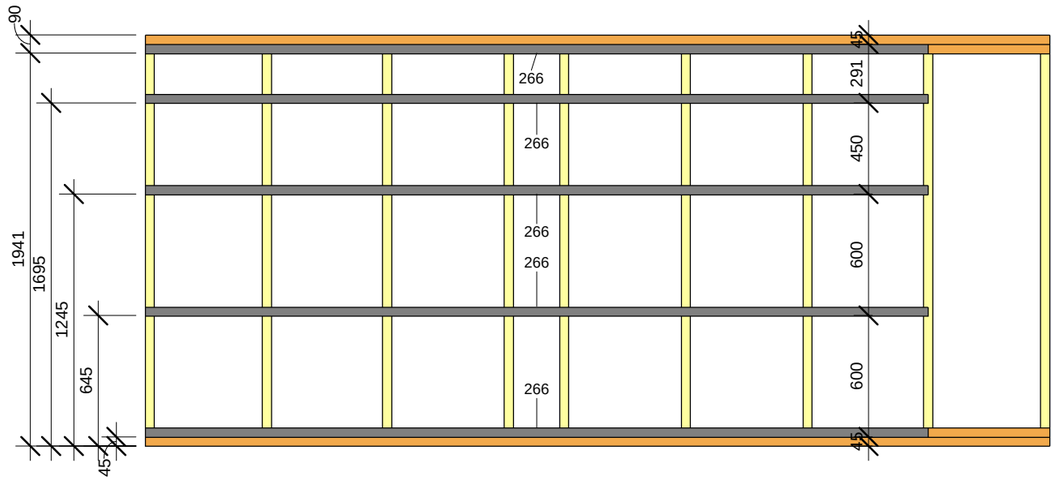


1 1P21_4
1 : 30

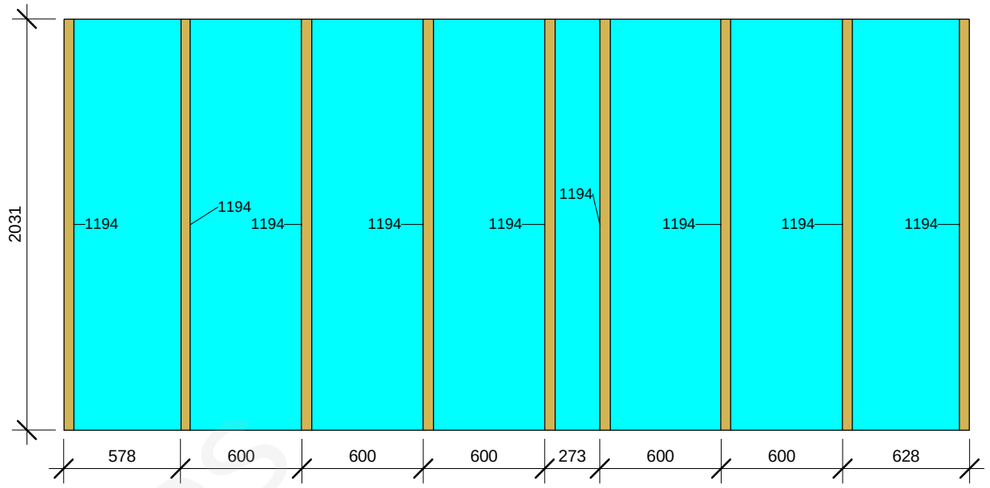


3 1P21_6
1 : 30

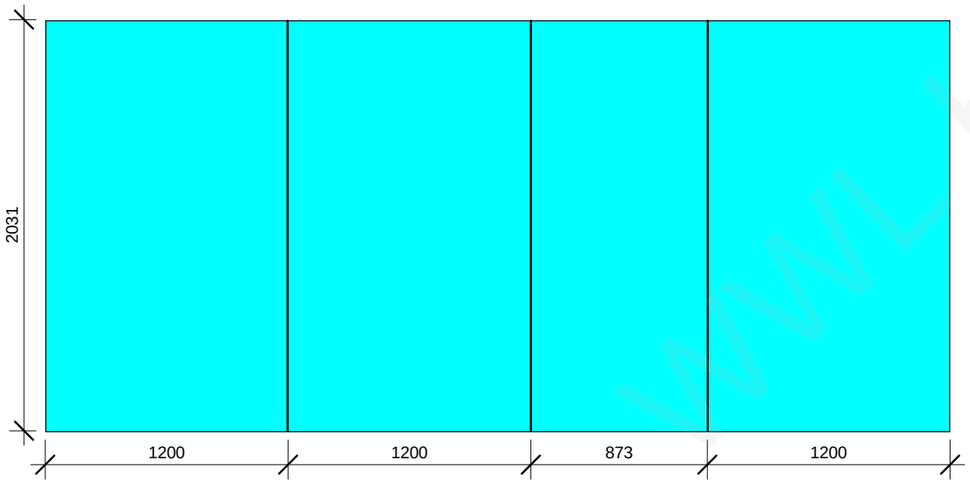


2 1P21_5
1 : 30

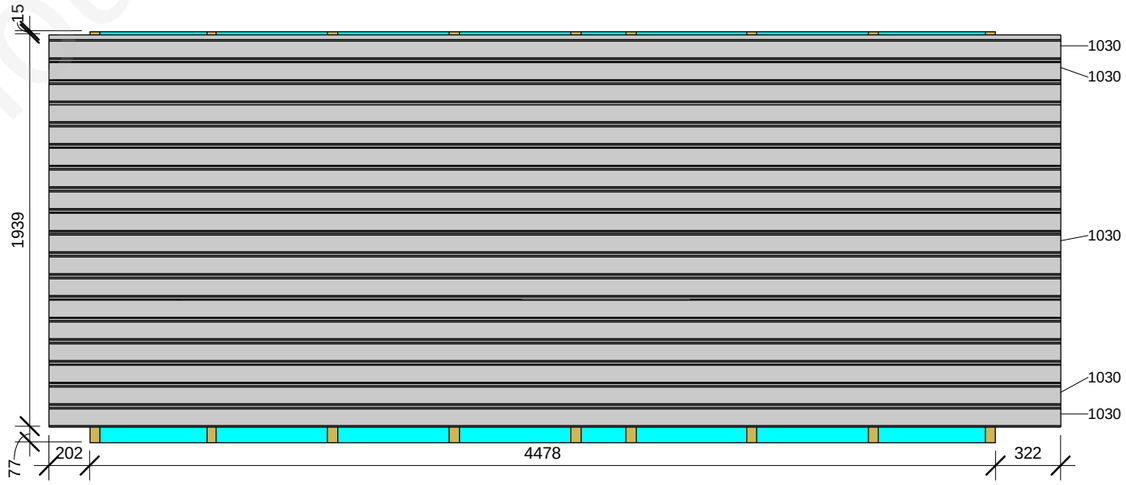


4 1P21_7
1 : 30

| | | | | | | |
|---|---|---|---|---|---|---|
| This drawing cannot be used without agreement of SIA "WWL" | | | | Customer: - | Project nr: 151B | |
| Proj Manager: | J.Riekstiņš | | | Object: 151B-6Apartment_H | Lable: Approver | |
| Proj. Resp. Eng: | D.Ščogoļevs | | | | Revision: TP | |
| Resp. Eng/Dsg: | K.Rezevskis | | | | | |
| | | | | Sheet name: 1P21_a | Sheet nr: 1P21_a | |
| | | | | | Scale: 1 : 30 | |
| | | | | | Date: 18/03/2011 | |

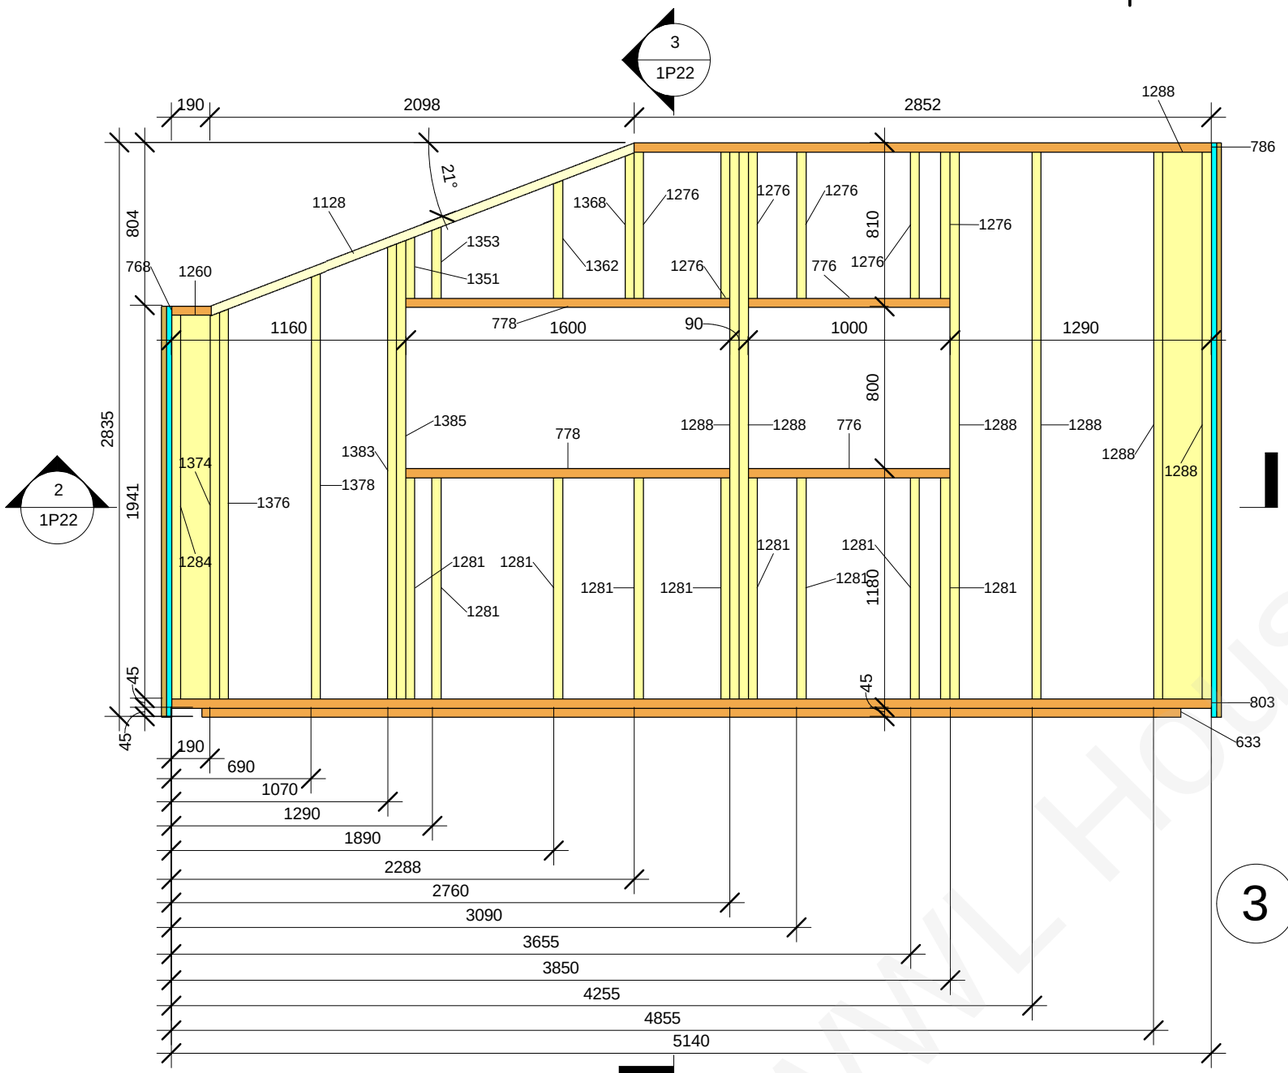


3 1P22_3

1 : 30

1P22 panel wood element schedule

| Type Mark | Family and Type | h(mm) | b(mm) | L(mm) | Length | Count |
|---|---|---|---|---|---|---|
| 87 | H-bar ext_1: 25x50 29 | 50 | 25 | 1562 | | 1 |
| 99 | H-bar ext_1: 25x50 41 | 50 | 25 | 2420 | | 1 |
| 100 | H-bar ext_1: 25x50 42 | 50 | 25 | 2690 | | 5 |
| 164 | H-bar int: 45x45 29 | 45 | 45 | 472 | | 1 |
| 192 | H-bar int: 45x45 58 | 45 | 45 | 875 | | 2 |
| 201 | H-bar int: 45x45 67 | 45 | 45 | 1005 | | 2 |
| 202 | H-bar int: 45x45 68 | 45 | 45 | 1045 | | 2 |
| 205 | H-bar int: 45x45 71 | 45 | 45 | 1151 | | 1 |
| 219 | H-bar int: 45x45 85 | 45 | 45 | 1645 | | 2 |
| 232 | H-bar int: 45x45 98 | 45 | 45 | 2050 | | 4 |
| 245 | H-bar int: 45x45 111 | 45 | 45 | 2520 | | 2 |
| 633 | H: 45x45 32 | 45 | 45 | 4840 | | 1 |
| 768 | H: 45x195 5 | 45 | 195 | 195 | | 1 |
| 776 | H: 45x195 13 | 45 | 195 | 1000 | | 2 |
| 778 | H: 45x195 15 | 45 | 195 | 1600 | | 2 |
| 786 | H: 45x195 23 | 45 | 195 | 2852 | | 1 |
| 803 | H: 45x195 40 | 45 | 195 | 5140 | | 1 |
| 1011 | H_boarding 21x120: 19x120 13 | 120 | 21 | 1165 | | 18 |
| 1015 | H_boarding 21x120: 19x120 17 | 120 | 21 | 1295 | | 25 |
| 1034 | H_boarding 21x120_1: 19x120 3 | 120 | 21 | 547 | | 1 |
| 1038 | H_boarding 21x120_1: 19x120 7 | 120 | 21 | 826 | | 1 |
| 1041 | H_boarding 21x120_1: 19x120 10 | 120 | 21 | 1104 | | 1 |
| 1071 | sliipa-bar ext: 25x50 3 | 50 | 25 | 2218 | | 1 |
| 1088 | sliipa-sija bar int: 45x45 3 | 45 | 45 | 2211 | | 1 |
| 1128 | sliipa-sija_1: 45x195 2 | 45 | 195 | 2259 | | 1 |
| 1194 | V-bar ext.: 25x50 20 | 25 | 50 | | 2031 | 3 |
| 1195 | V-bar ext.: 25x50 21 | 25 | 50 | | 2165 | 1 |
| 1196 | V-bar ext.: 25x50 22 | 25 | 50 | | 2328 | 1 |
| 1201 | V-bar ext.: 25x50 27 | 25 | 50 | | 2835 | 5 |
| 1215 | V-bar int: 45x45 10 | 45 | 45 | | 800 | 2 |
| 1225 | V-bar int: 45x45 20 | 45 | 45 | | 2790 | 2 |
| 1260 | V: 45x145 6 | 145 | 45 | | 1896 | 1 |
| 1276 | V: 45x195 8 | 195 | 45 | | 720 | 6 |
| 1281 | V: 45x195 13 | 195 | 45 | | 1090 | 9 |
| 1284 | V: 45x195 16 | 195 | 45 | | 1896 | 1 |
| 1288 | V: 45x195 20 | 195 | 45 | | 2700 | 7 |
| 1351 | V_slips_gals: 45x195 13 | 195 | 45 | | 302 | 1 |
| 1353 | V_slips_gals: 45x195 15 | 195 | 45 | | 351 | 1 |
| 1362 | V_slips_gals: 45x195 24 | 195 | 45 | | 581 | 1 |
| 1368 | V_slips_gals: 45x195 30 | 195 | 45 | | 717 | 1 |
| 1374 | V_slips_gals: 45x195 36 | 195 | 45 | | 1909 | 1 |
| 1376 | V_slips_gals: 45x195 38 | 195 | 45 | | 1926 | 1 |
| 1378 | V_slips_gals: 45x195 40 | 195 | 45 | | 2101 | 1 |
| 1383 | V_slips_gals: 45x195 45 | 195 | 45 | | 2248 | 1 |
| 1385 | V_slips_gals: 45x195 47 | 195 | 45 | | 2265 | 1 |

Grand total: 127

Šeit no sāna ir papildus Isoplaat loksne, 220mm plata un 2835mm augsta.

1 1P22_1

1 : 30

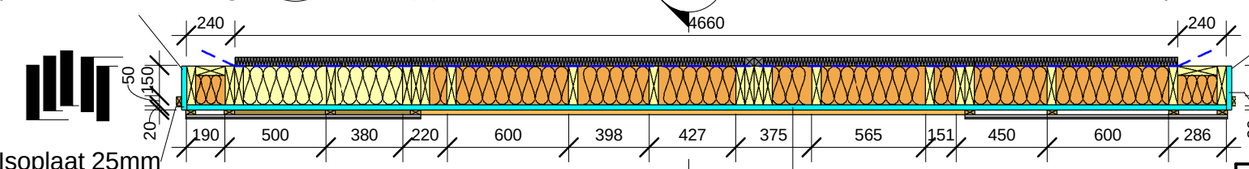


2 1P22_2

1 : 30

Šeit no sāna ir papildus Isoplaat loksne, 220mm plata un 2031mm augsta.

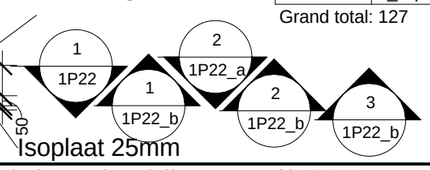


1P22 panel plate element schedule

| Family and Type | Area | Comments |
|---|---|---|
| | | |
| Basic Wall: Isoplaat 25mm | 12.6 m² | |
| Grand total: 3 | 12.6 m² | |

This drawing cannot be used without agreement of SIA "WWL"

| | | | |
|---|---|---|---|
| Proj Manager: | J.Riekstiņš | | |
| Proj. Resp. Eng: | D.Ščogoļevs | | |
| Resp. Eng/Dsg: | K.Rezevskis | | |

Customer: -

Project nr: 151B

Object: 151B-6Apartment_H

Lable: Approver

Revision: TP

Sheet name: 1P22

Sheet nr: 1P22

Scale: 1 : 30

Date: 18/03/2011

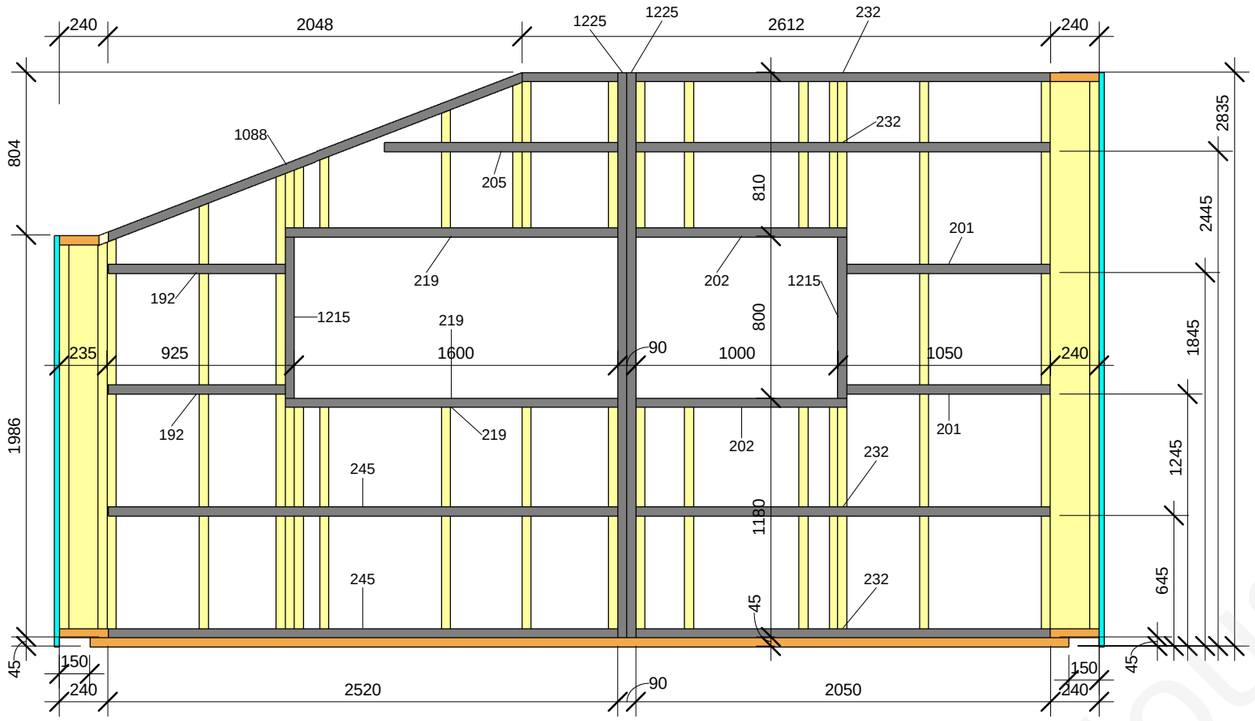


2 1P22_4

1 : 30

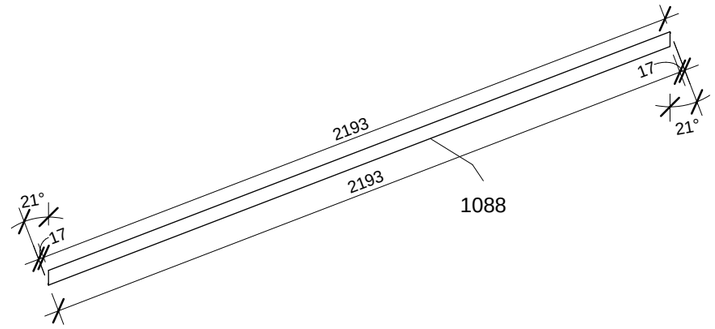


3 Type Mark 1088_a

1 : 20

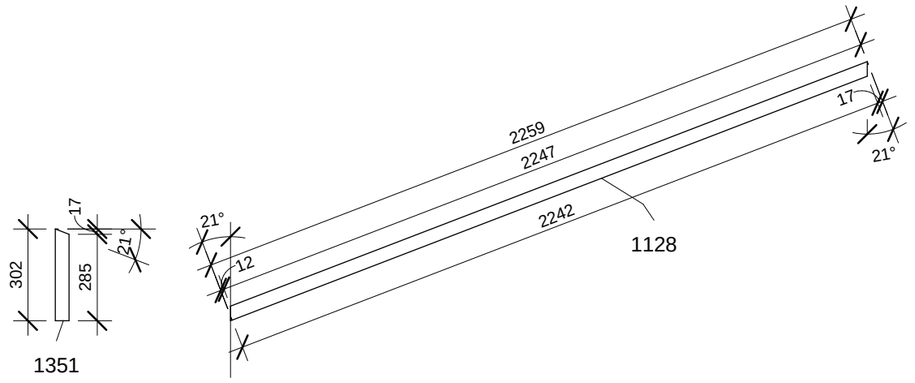


Elementiem 1353,1362,1368, galus piegriezt tā pat kā elementam 1351!

1 Type Mark 1351,1128

1 : 20

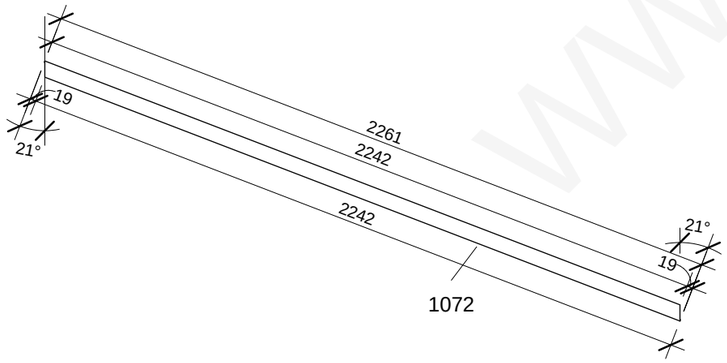


4 Type Mark 1072_a

1 : 20

This drawing cannot be used without agreement of SIA "WWL"

| | | | |
|---|---|---|---|
| Proj Manager: | J.Riekstiņš | | |
| Proj. Resp. Eng: | D.Ščogoļevs | | |
| Resp. Eng/Dsg: | K.Rezevskis | | |

Customer: -

Object: 151B-6Apartment_H

Sheet name: 1P22_a

Project nr: 151B

Lable: Approver

Revision: TP

Sheet nr: 1P22_a

Scale: As indicated

Date: 18/03/2011

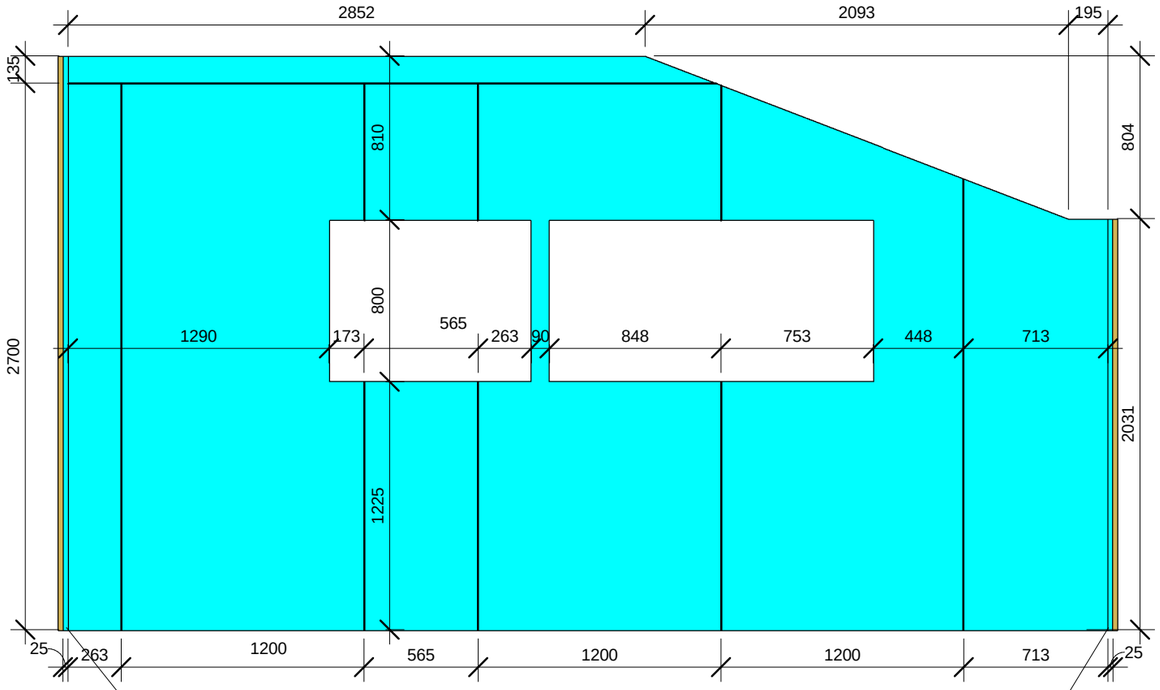


Šeit no sāna ir papildus Isoplaat loksne, 220mm plata un 2835mm augsta.

Šeit no sāna ir papildus Isoplaat loksne, 220mm plata un 2031mm augsta.

## 1 1P22_5
1 : 30

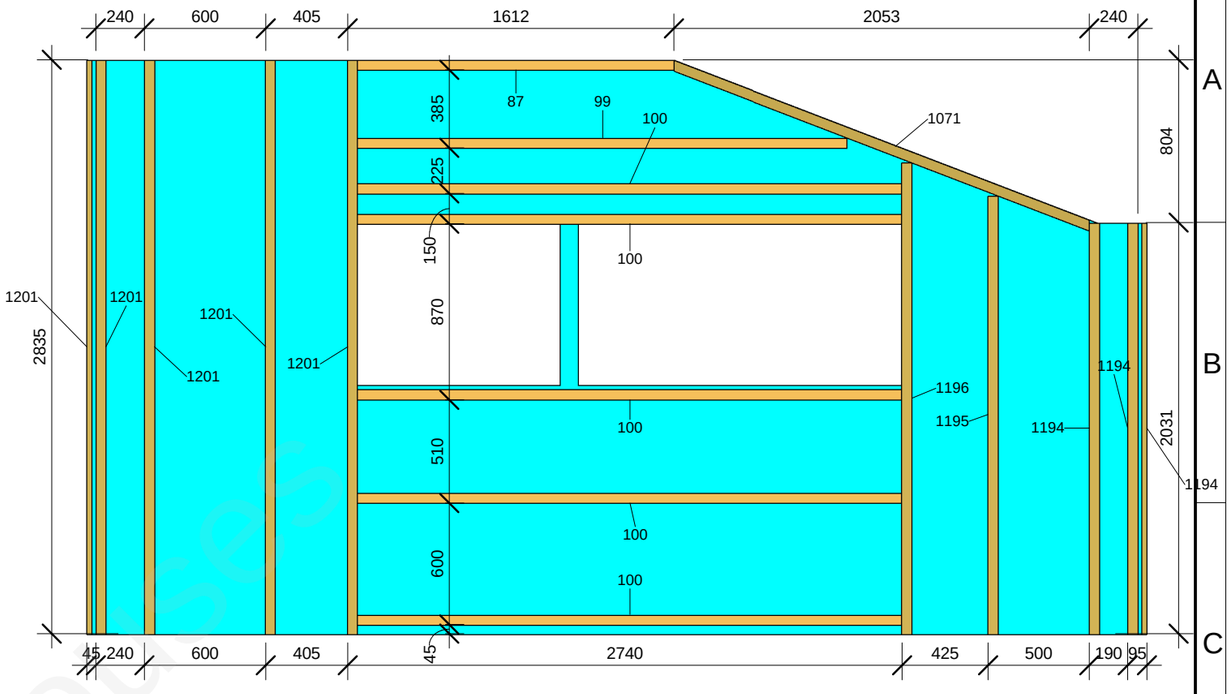


## 2 1P22_6
1 : 30

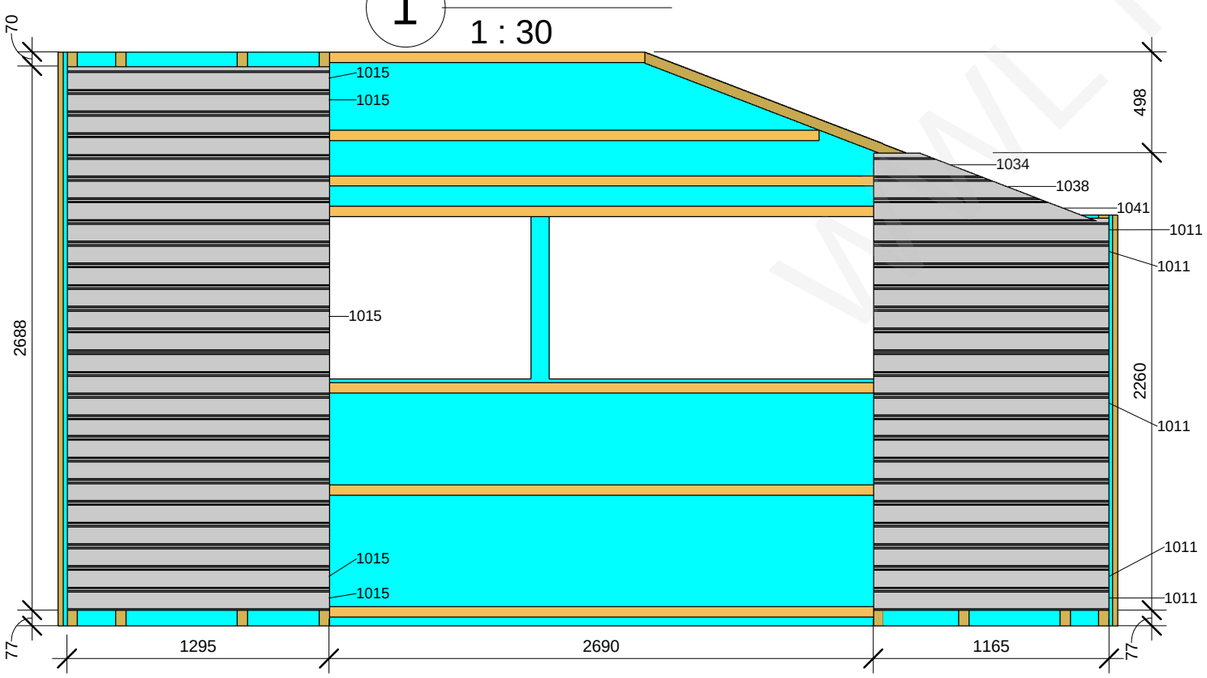


## 3 1P22_7
1 : 30

| | | | |
|---|---|---|---|
| This drawing cannot be used without agreement of SIA "WWL" | | | |
| Proj Manager: | J.Riekstiņš | | |
| Proj. Resp. Eng: | D.Ščogoļevs | | |
| Resp. Eng/Dsg: | K.Rezevskis | | |

Customer: -

Object: 151B-6Apartment_H

Sheet name: 1P22_b

Project nr: 151B

Lable: Approver

Revision: TP

Sheet nr: 1P22_b

Scale: 1 : 30

Date: 18/03/2011

WWL HOUSES

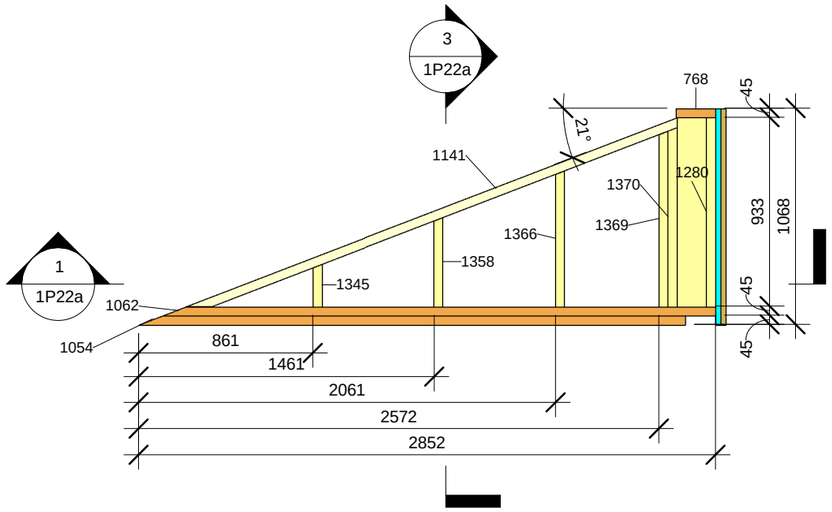


## 2 1P22a_1

1 : 30

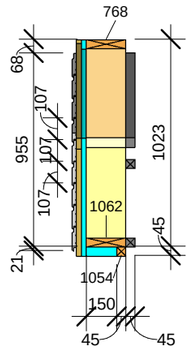


## 3 1P22a_3

1 : 30

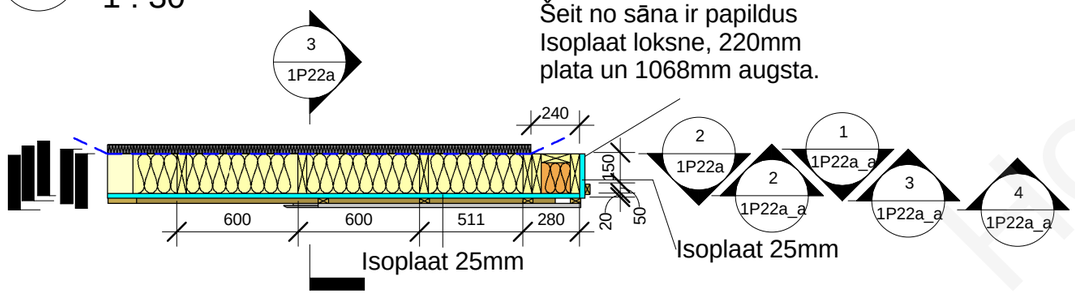


Šeit no sāna ir papildus
Isoplaat loksne, 220mm
plata un 1068mm augsta.

## 1 1P22a_2

1 : 30

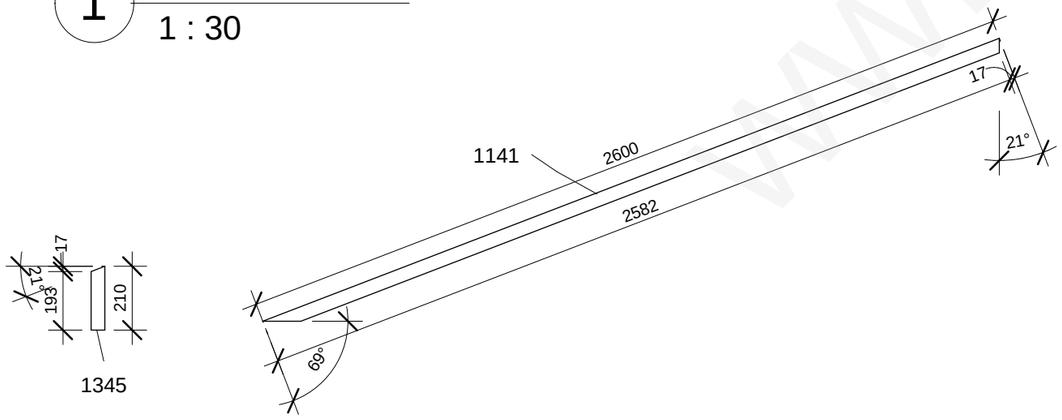


Elementiem 1358,1366,1369,1370
galus piegriezt tā pat kā
elementam 1345!

## 4 Type Mark 1345,1141

1 : 20

1P22a panel wood element schedule

| Type Mark | Family and Type | h(mm) | b(mm) | L(mm) | Length | Count |
|---|---|---|---|---|---|---|
| 208 | H-bar int: 45x45 74 | 45 | 45 | 1243 | | 1 |
| 242 | H-bar int: 45x45 108 | 45 | 45 | 2252 | | 1 |
| 768 | H: 45x195 5 | 45 | 195 | 195 | | 1 |
| 1015 | H_boarding 21x120: 19x120 17 | 120 | 21 | 1295 | | 5 |
| 1035 | H_boarding 21x120_1: 19x120 5 | 120 | 21 | 630 | | 1 |
| 1040 | H_boarding 21x120_1: 19x120 9 | 120 | 21 | 908 | | 1 |
| 1043 | H_boarding 21x120_1: 19x120 12 | 120 | 21 | 1187 | | 1 |
| 1045 | H_boarding 21x120_1: 19x120 13 | 120 | 21 | 1466 | | 1 |
| 1054 | H_slips_gals: 45x45 | 45 | 45 | 2702 | | 1 |
| 1062 | H_slips_gals: 45x195 2 | 45 | 195 | 2735 | | 1 |
| 1077 | sliipa-bar ext: 25x50 9 | 50 | 25 | 2794 | | 1 |
| 1089 | sliipa-sija bar int: 45x45 4 | 45 | 45 | 2555 | | 1 |
| 1141 | sliipa-sija_1_sl gals_1: 45x195 4 | 45 | 195 | 2617 | | 1 |
| 1185 | V-bar ext.: 25x50 11 | 25 | 50 | | 545 | 1 |
| 1186 | V-bar ext.: 25x50 12 | 25 | 50 | | 737 | 1 |
| 1187 | V-bar ext.: 25x50 13 | 25 | 50 | | 933 | 1 |
| 1188 | V-bar ext.: 25x50 14 | 25 | 50 | | 1067 | 2 |
| 1258 | V: 45x145 4 | 145 | 45 | | 933 | 1 |
| 1280 | V: 45x195 12 | 195 | 45 | | 933 | 1 |
| 1345 | V_slips_gals: 45x195 7 | 195 | 45 | | 210 | 1 |
| 1358 | V_slips_gals: 45x195 20 | 195 | 45 | | 440 | 1 |
| 1366 | V_slips_gals: 45x195 28 | 195 | 45 | | 670 | 1 |
| 1369 | V_slips_gals: 45x195 31 | 195 | 45 | | 866 | 1 |
| 1370 | V_slips_gals: 45x195 32 | 195 | 45 | | 884 | 1 |

Grand total: 29

1P22a panel plate element schedule

| Family and Type | Area | Comments |
|---|---|---|
| | | |
| Basic Wall: Isoplaat 25mm | 1.8 m² | |
| Grand total: 2 | 1.8 m² | |

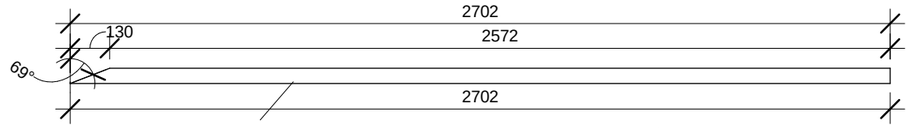


1054

## 6 Type Mark 1054

1 : 20

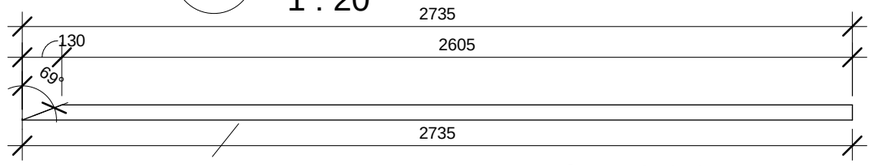


1062

## 5 Type Mark 1062

1 : 20

WWL houses

| | | | | | |
|---|---|---|---|---|---|
| This drawing cannot be used without agreement of SIA "WWL" | | | | Customer: - | Project nr: 151B |
| Proj Manager: | J.Riekstiņš | | | Object: 151B-6Apartment_H | Lable: Approver |
| Proj. Resp. Eng: | D.Ščogoļevs | | | | Revision: TP |
| Resp. Eng/Dsg: | K.Rezevskis | | | | |
| | | | | Sheet name: 1P22a | Sheet nr: 1P22a |
| | | | | | Scale: As indicated |
| | | | | | Date: 18/03/2011 |

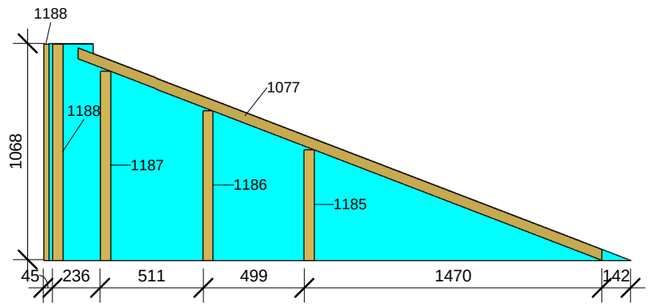


3 1P22a_6

1 : 30

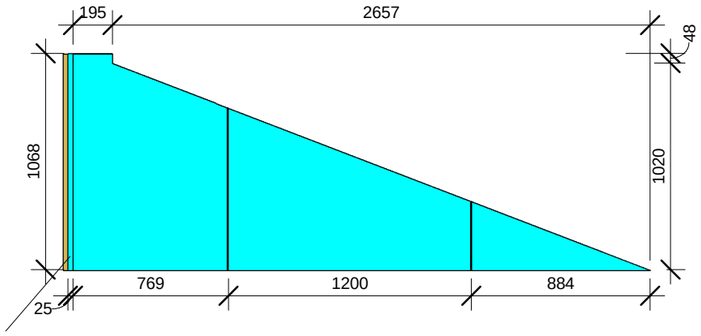


Šeit no sāna ir papildus Isoplaat loksne, 220mm plata un 1068mm augsta.

2 1P22a_5

1 : 30

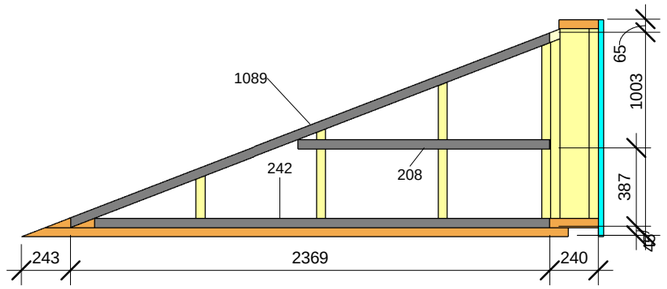


1 1P22a_4

1 : 30

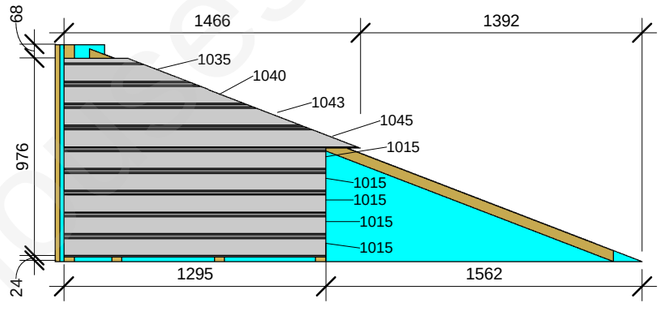


4 1P22a_7

1 : 30

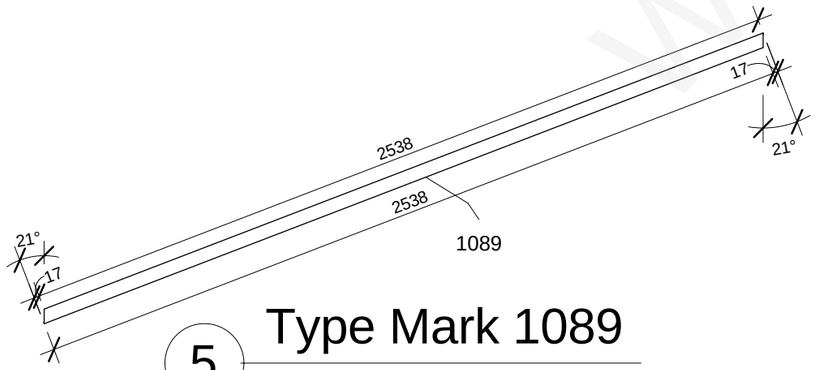


5 Type Mark 1089

1 : 20

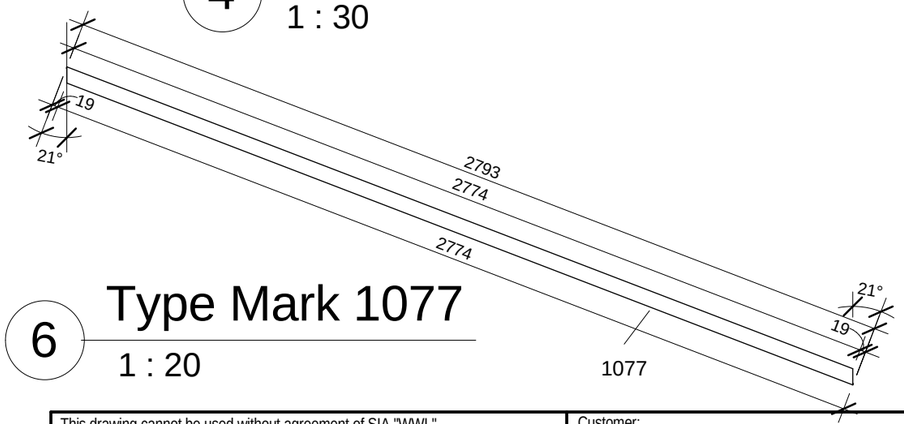


6 Type Mark 1077

1 : 20

| | | | | | |
|---|---|---|---|---|---|
| This drawing cannot be used without agreement of SIA "WWL" | | | | Customer: - | Project nr: 151B |
| Proj Manager: | J.Riekstiņš | | | Object: 151B-6Apartment_H | Lable: Approver |
| Proj. Resp. Eng: | D.Ščogoļevs | | | | Revision: TP |
| Resp. Eng/Dsg: | K.Rezevskis | | | | |
| | | | | Sheet name: 1P22a_a | Sheet nr: 1P22a_a |
| | | | | | Scale: As indicated |
| | | | | | Date: 18/03/2011 |

WWL Houses

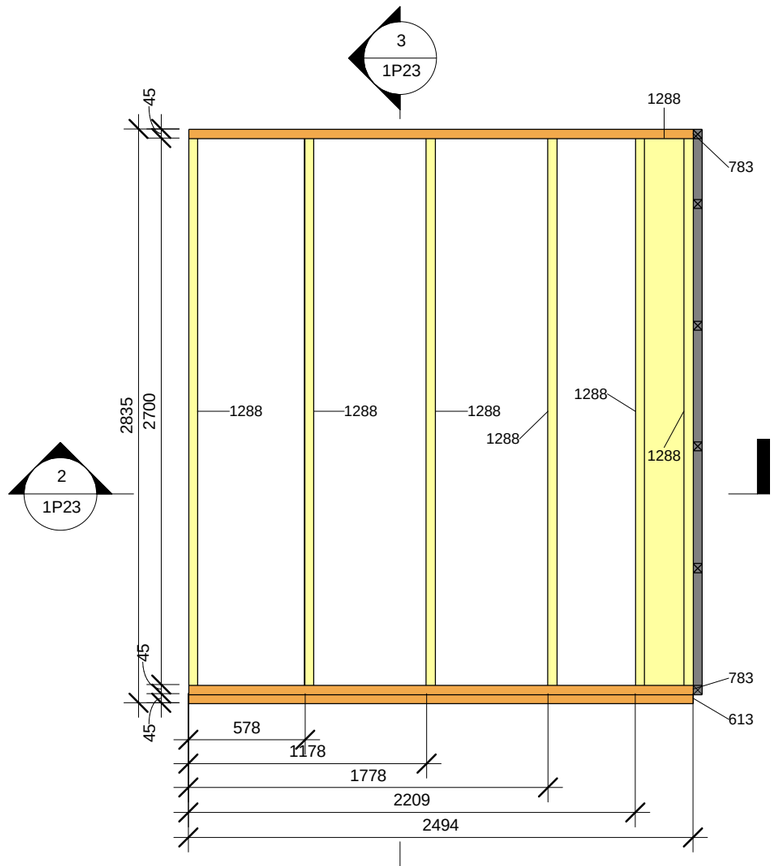


1 1P23_1
1 : 30

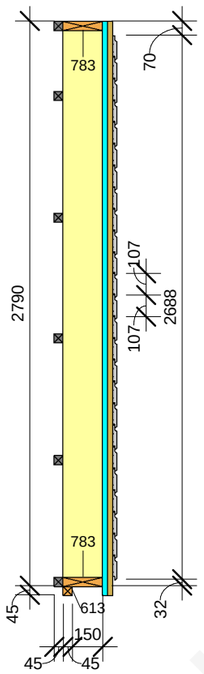


3 1P23_3
1 : 30

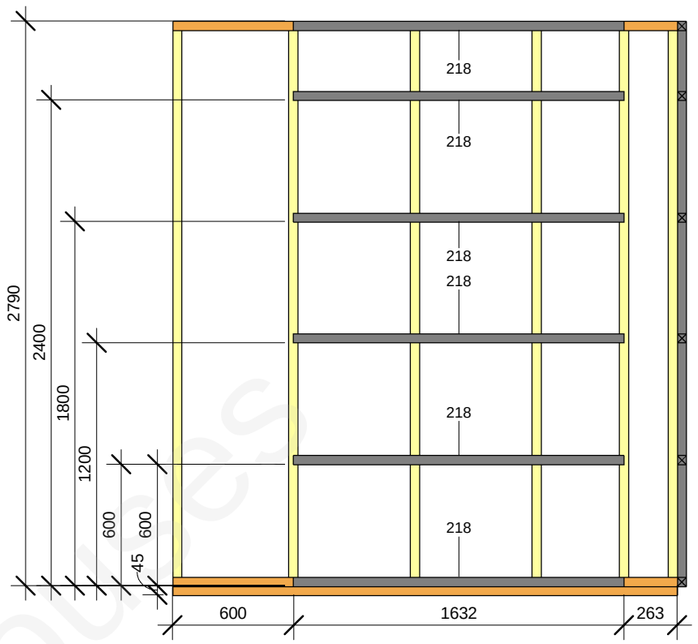


4 1P23_4
1 : 30

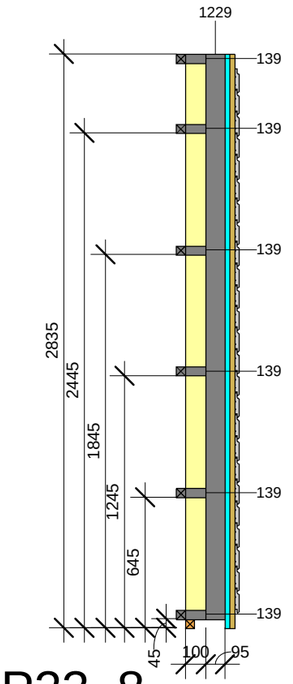


5 1P23_8
1 : 30

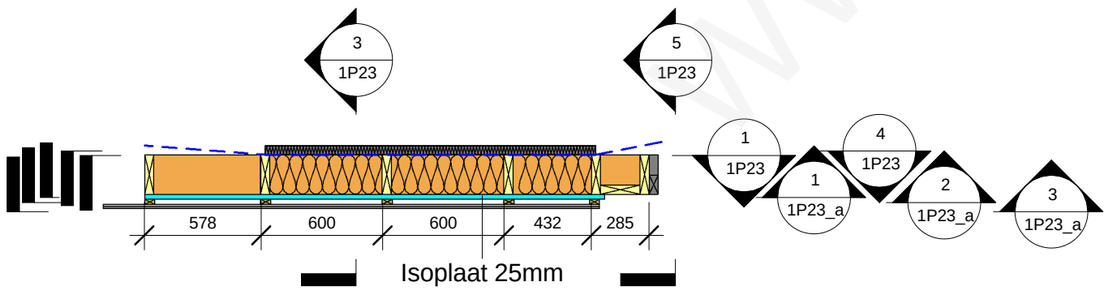


2 1P23_2
1 : 30

1P23 panel wood element schedule

| Type Mark | Family and Type | h(mm) | b(mm) | L(mm) | Length | Count |
|---|---|---|---|---|---|---|
| 139 | H-bar int: 45x45 4 | 45 | 45 | 100 | | 6 |
| 218 | H-bar int: 45x45 84 | 45 | 45 | 1632 | | 6 |
| 613 | H: 45x45 12 | 45 | 45 | 2494 | | 1 |
| 783 | H: 45x195 20 | 45 | 195 | 2494 | | 2 |
| 1021 | H_boarding 21x120: 19x120 23 | 120 | 21 | 2455 | | 25 |
| 1201 | V-bar ext.: 25x50 27 | 25 | 50 | | 2835 | 5 |
| 1229 | V-bar int: 45x95 4 | 95 | 45 | | 2790 | 1 |
| 1288 | V: 45x195 20 | 195 | 45 | | 2700 | 7 |

Grand total: 53

1P23 panel plate element schedule

| Family and Type | Area | Comments |
|---|---|---|
| | | |
| Basic Wall: Isoplaat 25mm | 6.4 m² | |
| Grand total: 1 | 6.4 m² | |

This drawing cannot be used without agreement of SIA "WWL"

| | | | |
|---|---|---|---|
| Proj Manager: | J.Riekstiņš | | |
| Proj. Resp. Eng: | D.Ščogoļevs | | |
| Resp. Eng/Dsg: | K.Rezevskis | | |

Customer: -

Object: 151B-6Apartment_H

Sheet name: 1P23

Project nr: 151B

Lable: Approver

Revision: TP

Sheet nr: 1P23

Scale: 1 : 30

Date: 18/03/2011

www.Houses

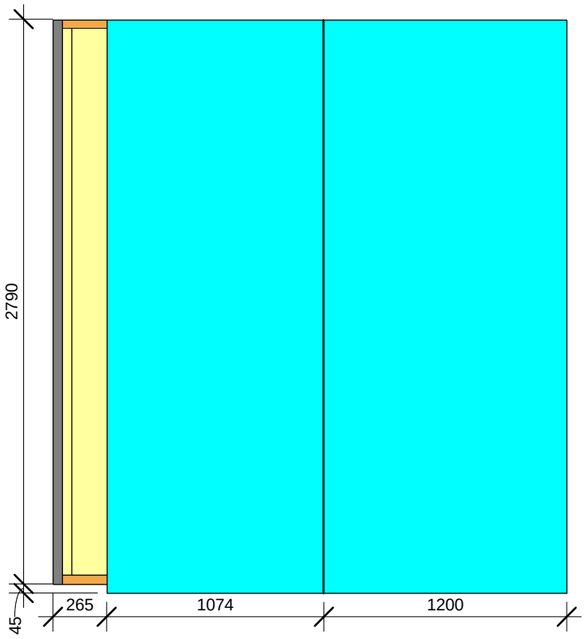


1 1P23_5

1 : 30

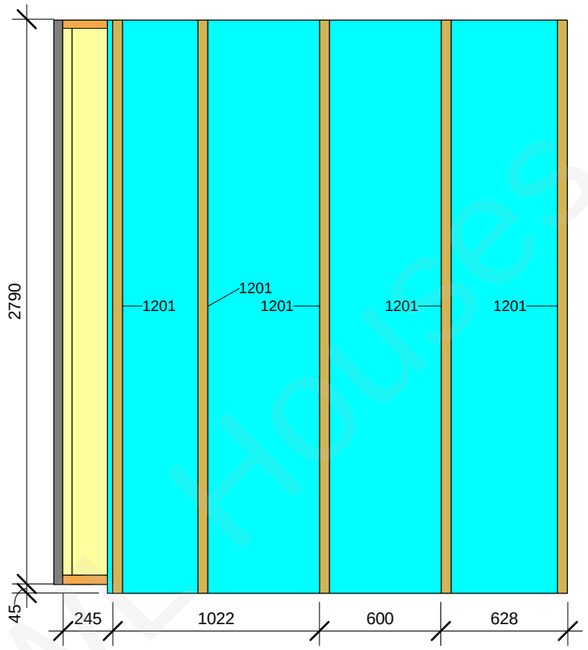


2 1P23_6

1 : 30

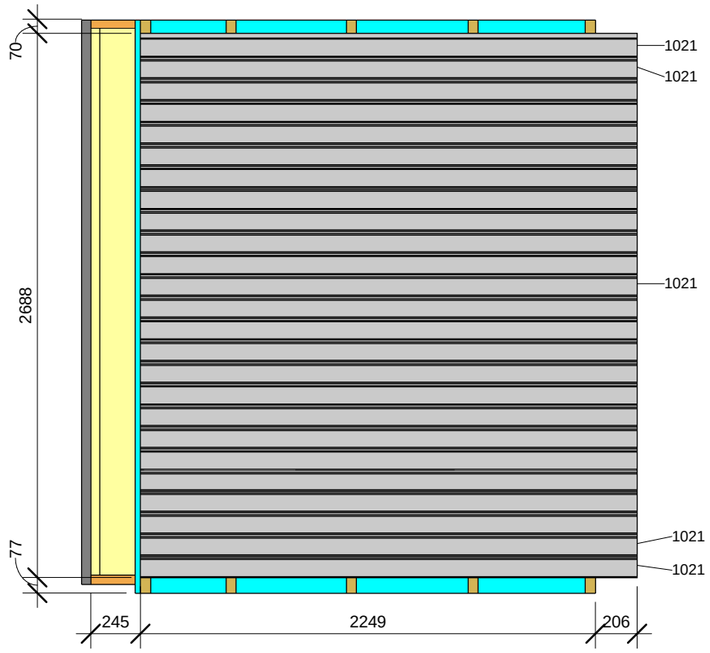


3 1P23_7

1 : 30

WWL

| | | | | | | |
|---|---|---|---|---|---|---|
| This drawing cannot be used without agreement of SIA "WWL" | | | | Customer: - | Project nr: 151B | |
| Proj Manager: | J.Riekstiņš | | | Object: 151B-6Apartment_H | Lable: Approver | |
| Proj. Resp. Eng: | D.Ščogoļevs | | | | Revision: TP | |
| Resp. Eng/Dsg: | K.Rezevskis | | | | | |
| | | | | Sheet name: 1P23_a | Sheet nr: 1P23_a | |
| | | | | | Scale: 1 : 30 | |
| | | | | | Date: 18/03/2011 | |

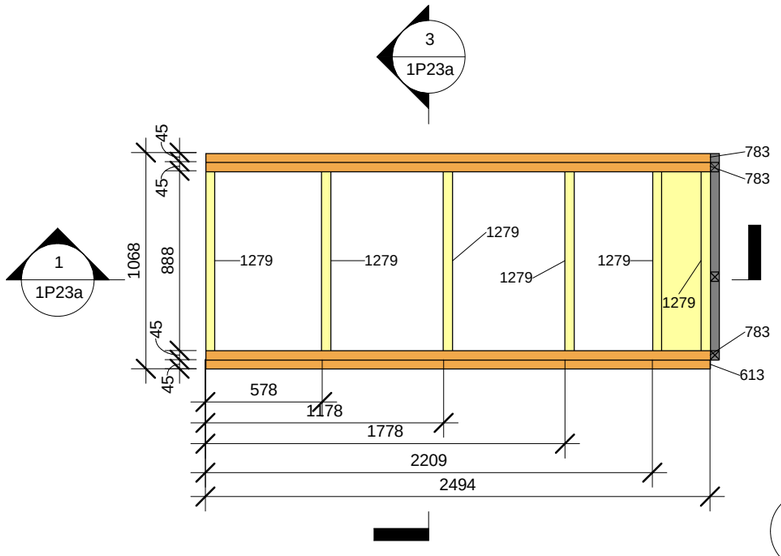


4 1P23a_1

1 : 30

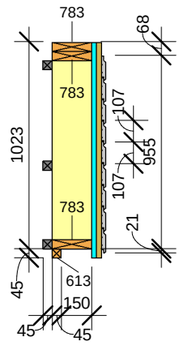


3 1P23a_3

1 : 30

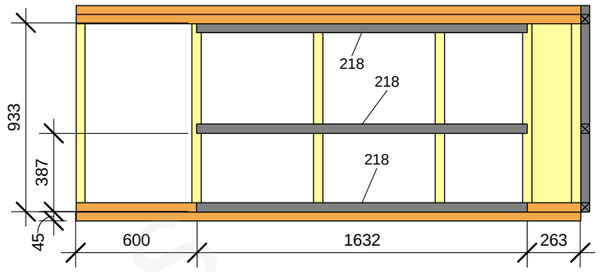


5 1P23a_4

1 : 30

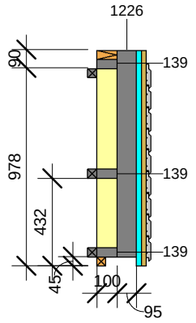


2 1P23a_5

1 : 30

| 1P23a panel wood element schedule | | | | | | |
|---|---|---|---|---|---|---|
| Type Mark | Family and Type | h(mm) | b(mm) | L(mm) | Length | Count |
| 139 | H-bar int: 45x45 4 | 45 | 45 | 100 | | 3 |
| 218 | H-bar int: 45x45 84 | 45 | 45 | 1632 | | 3 |
| 613 | H: 45x45 12 | 45 | 45 | 2494 | | 1 |
| 783 | H: 45x195 20 | 45 | 195 | 2494 | | 3 |
| 1021 | H_boarding 21x120: 19x120 23 | 120 | 21 | 2455 | | 9 |
| 1188 | V-bar ext.: 25x50 14 | 25 | 50 | | 1067 | 5 |
| 1226 | V-bar int: 45x95 | 95 | 45 | | 1023 | 1 |
| 1279 | V: 45x195 11 | 195 | 45 | | 888 | 7 |

Grand total: 32

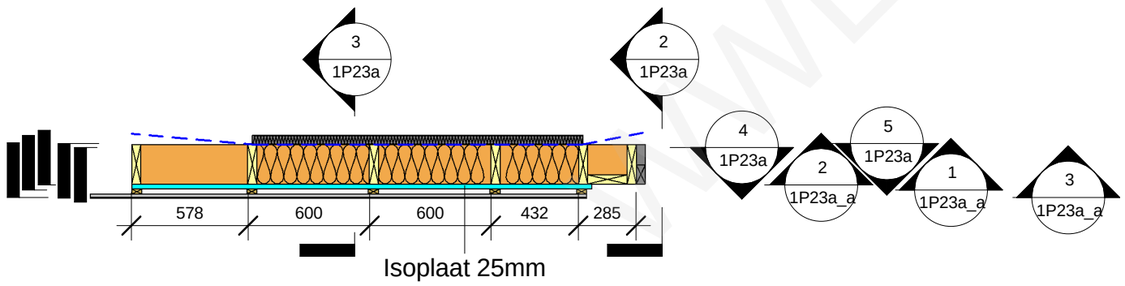


1 1P23a_2

1 : 30

| 1P23a panel plate element schedule | | |
|---|---|---|
| Family and Type | Area | Comments |
| | | |
| Basic Wall: Isoplaat 25mm | 2.4 m² | |
| Grand total: 1 | 2.4 m² | |

This drawing cannot be used without agreement of SIA "WWL"

| | | | |
|---|---|---|---|
| Proj Manager: | J.Riekstiņš | | |
| Proj. Resp. Eng: | D.Ščogoļevs | | |
| Resp. Eng/Dsg: | K.Rezevskis | | |

Customer: -

Object: 151B-6Apartment_H

Sheet name: 1P23a

Project nr: 151B

Lable: Approver

Revision: TP

Sheet nr: 1P23a

Scale: 1 : 30

Date: 18/03/2011

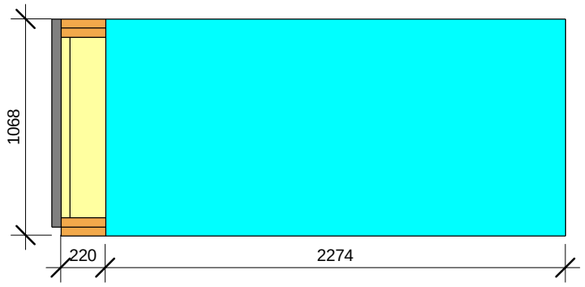


2 1P23a_6

1 : 30

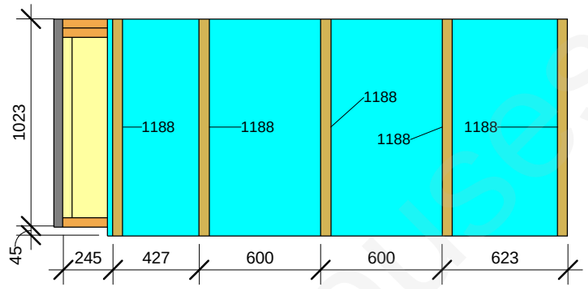


1 1P23a_7

1 : 30

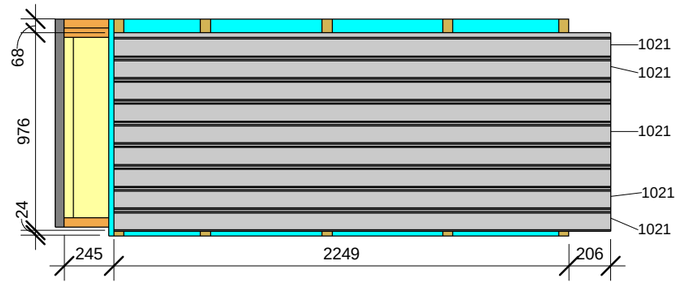


3 1P23a_8

1 : 30

WWL Houses

| | | | | | | |
|---|---|---|---|---|---|---|
| This drawing cannot be used without agreement of SIA "WWL" | | | | Customer: - | | Project nr: 151B |
| Proj Manager: | J.Riekstiņš | | | Object: 151B-6Apartment_H | | Lable: Approver |
| Proj. Resp. Eng: | D.Ščogoļevs | | | | | Revision: TP |
| Resp. Eng/Dsg: | K.Rezevskis | | | | | |
| | | | | Sheet name: 1P23a_a | | Sheet nr: 1P23a_a |
| | | | | | | Scale: 1 : 30 |
| | | | | | | Date: 18/03/2011 |

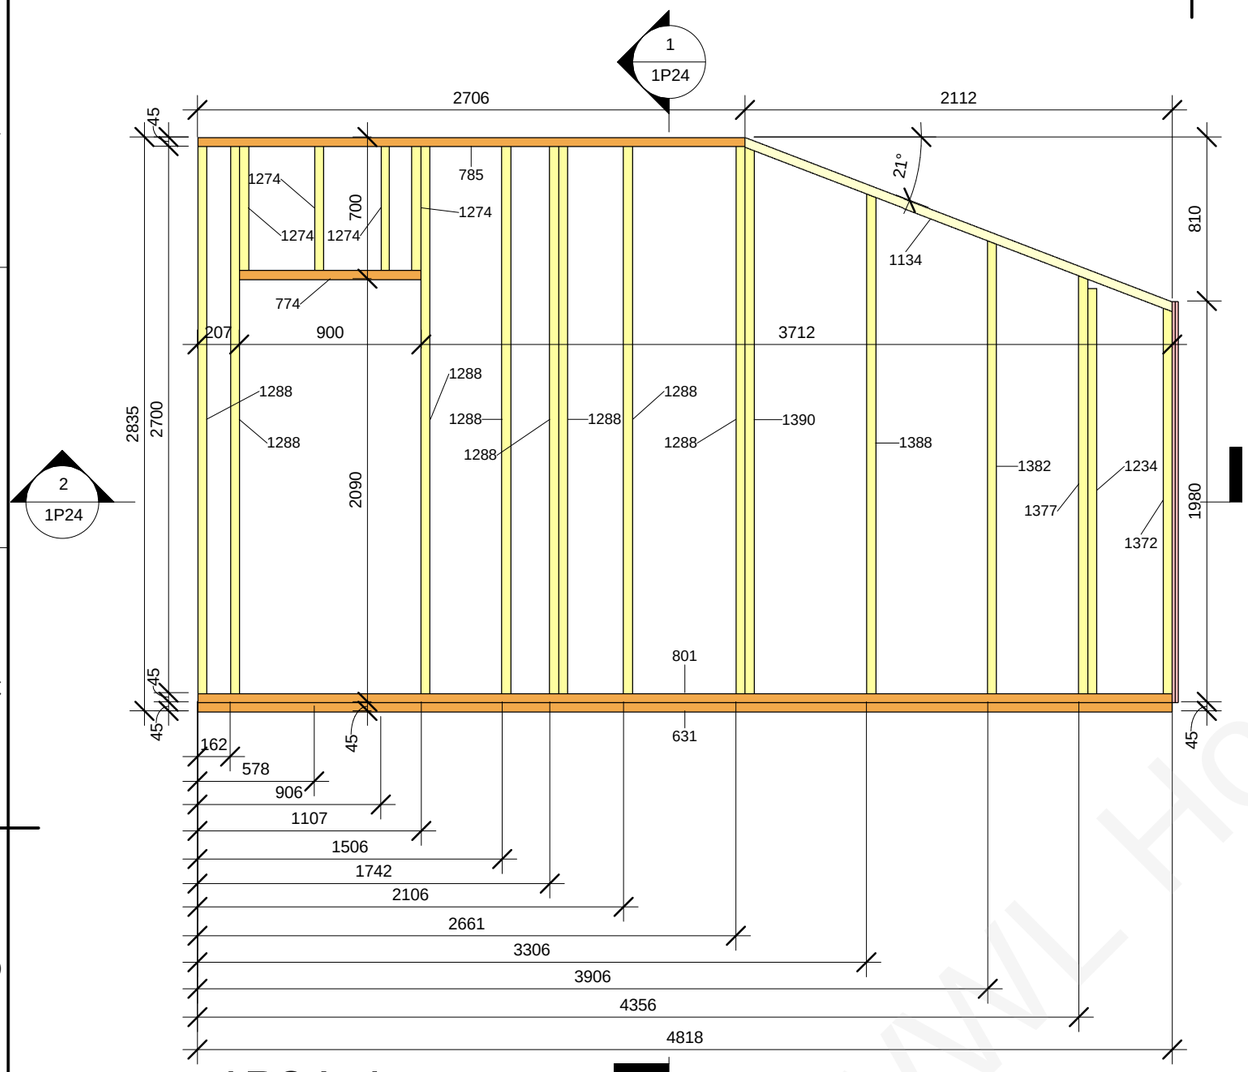


3 1P24_1

1 : 30

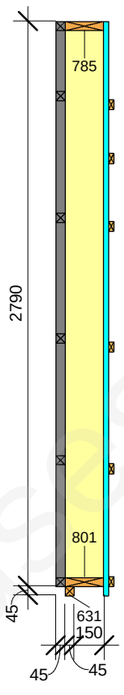


1 1P24_3

1 : 30

| 1P24 panel wood element schedule | | | | | | |
|---|---|---|---|---|---|---|
| Type Mark | Family and Type | h(mm) | b(mm) | L(mm) | Length | Count |
| 64 | H-bar ext_1: 25x50 6 | 50 | 25 | 188 | | 4 |
| 75 | H-bar ext_1: 25x50 17 | 50 | 25 | 900 | | 1 |
| 105 | H-bar ext_1: 25x50 47 | 50 | 25 | 3547 | | 1 |
| 107 | H-bar ext_1: 25x50 49 | 50 | 25 | 3712 | | 2 |
| 108 | H-bar ext_1: 25x50 50 | 50 | 25 | 3723 | | 1 |
| 109 | H-bar ext_1: 25x50 51 | 50 | 25 | 3748 | | 1 |
| 145 | H-bar int: 45x45 10 | 45 | 45 | 207 | | 4 |
| 153 | H-bar int: 45x45 18 | 45 | 45 | 285 | | 4 |
| 180 | H-bar int: 45x45 46 | 45 | 45 | 648 | | 4 |
| 193 | H-bar int: 45x45 59 | 45 | 45 | 907 | | 1 |
| 200 | H-bar int: 45x45 66 | 45 | 45 | 990 | | 1 |
| 220 | H-bar int: 45x45 86 | 45 | 45 | 1665 | | 1 |
| 226 | H-bar int: 45x45 92 | 45 | 45 | 1754 | | 2 |
| 250 | H-bar int: 45x45 116 | 45 | 45 | 2625 | | 4 |
| 631 | H: 45x45 30 | 45 | 45 | 4818 | | 1 |
| 774 | H: 45x195 11 | 45 | 195 | 900 | | 1 |
| 785 | H: 45x195 22 | 45 | 195 | 2706 | | 1 |
| 801 | H: 45x195 38 | 45 | 195 | 4818 | | 1 |
| 1074 | sliipa-bar ext: 25x50 6 | 50 | 25 | 2320 | | 1 |
| 1088 | sliipa-sija bar int: 45x45 3 | 45 | 45 | 2211 | | 1 |
| 1134 | sliipa-sija_1: 45x195 9 | 45 | 195 | 2279 | | 1 |
| 1210 | V-bar int: 45x45 5 | 45 | 45 | | 245 | 2 |
| 1214 | V-bar int: 45x45 9 | 45 | 45 | | 555 | 6 |
| 1220 | V-bar int: 45x45 15 | 45 | 45 | | 2046 | 1 |
| 1225 | V-bar int: 45x45 20 | 45 | 45 | | 2790 | 1 |
| 1234 | V: 45x45 3 | 45 | 45 | | 2001 | 1 |
| 1274 | V: 45x195 6 | 195 | 45 | | 610 | 4 |
| 1288 | V: 45x195 20 | 195 | 45 | | 2700 | 8 |
| 1372 | V_slips_gals: 45x195 34 | 195 | 45 | | 1904 | 1 |
| 1377 | V_slips_gals: 45x195 39 | 195 | 45 | | 2063 | 1 |
| 1382 | V_slips_gals: 45x195 44 | 195 | 45 | | 2236 | 1 |
| 1388 | V_slips_gals: 45x195 50 | 195 | 45 | | 2466 | 1 |
| 1390 | V_slips_gals: 45x195 52 | 195 | 45 | | 2697 | 1 |

Grand total: 66

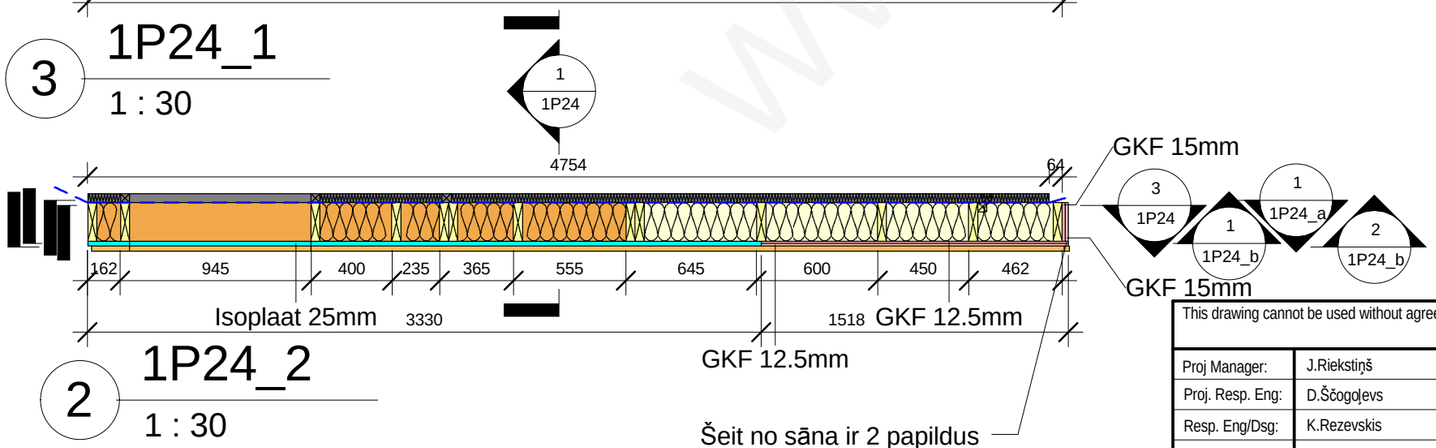


2 1P24_2

1 : 30

| 1P24 panel plate element schedule | | |
|---|---|---|
| Family and Type | Area | Comments |
| | | |
| Basic Wall: GKF 12.5mm | 7.0 m² | |
| Basic Wall: GKF 15mm | 0.8 m² | |
| Basic Wall: Isoplaat 25mm | 7.4 m² | |
| Grand total: 6 | 15.2 m² | |

WWL Houses

This drawing cannot be used without agreement of SIA "WWL"

| | | | |
|---|---|---|---|
| Proj Manager: | J.Riekstiņš | | |
| Proj. Resp. Eng: | D.Ščogoļevs | | |
| Resp. Eng/Dsg: | K.Rezevskis | | |

Customer: -

Object: 151B-6Apartment_H

Sheet name: 1P24

Project nr: 151B

Lable: Approver

Revision: TP

Sheet nr: 1P24

Scale: 1 : 30

Date: 18/03/2011

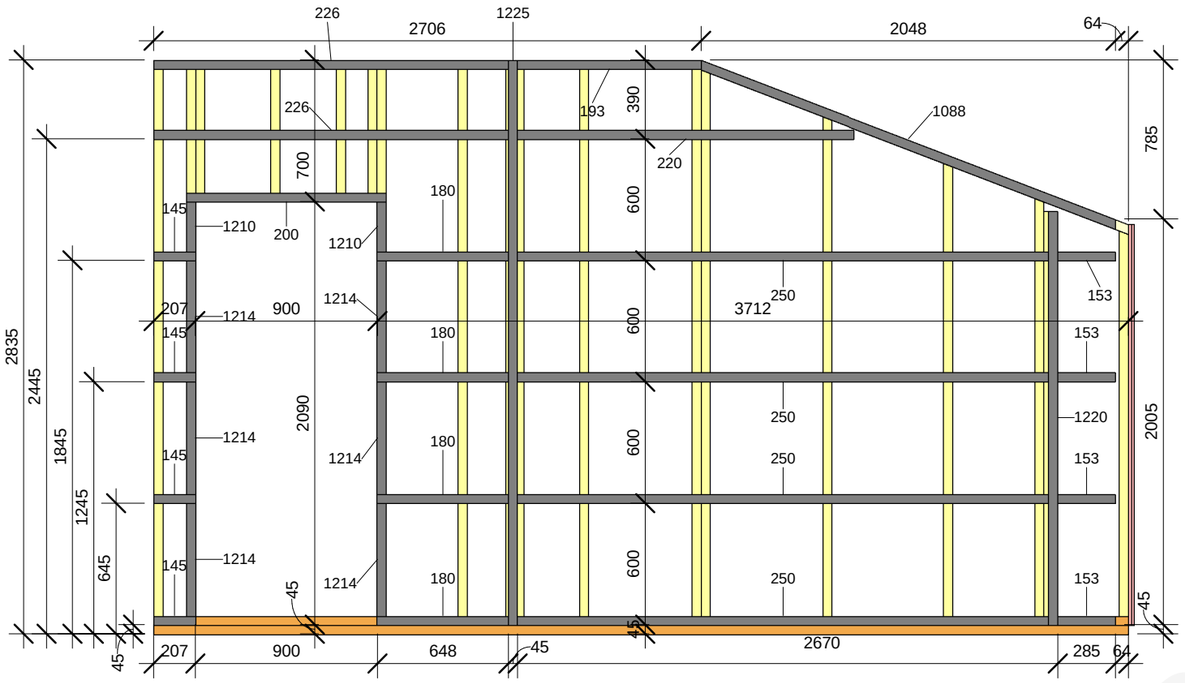


# 1P24_4

1 : 30

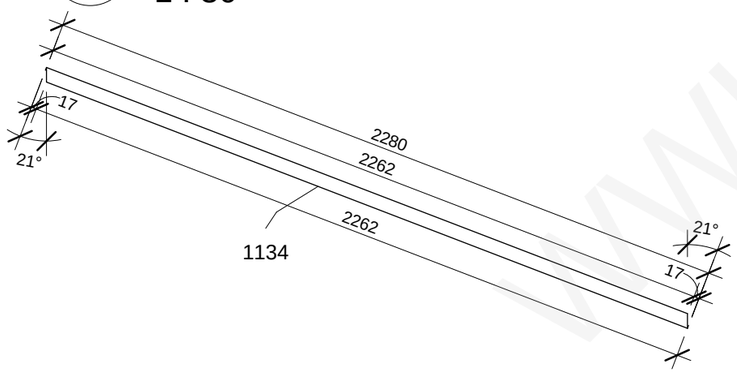


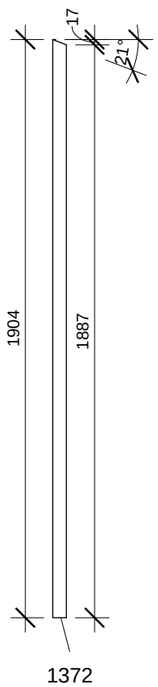


Elementiem 1355,1387,1386,1380
galus piegriezt tā pat kā
elementam 1348!

# Type Mark 1372,1134

1 : 20

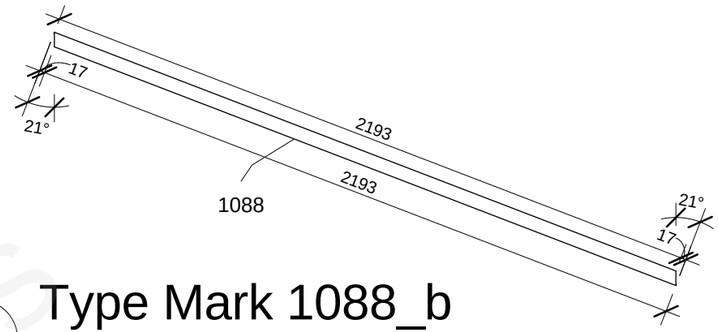


# Type Mark 1088_b

1 : 20

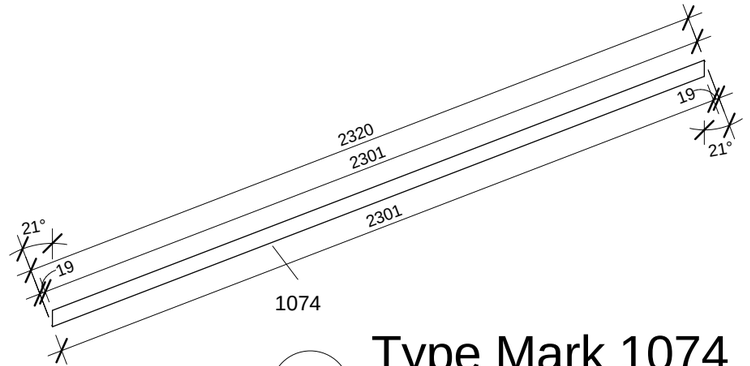


# Type Mark 1074

1 : 20

WWL HOUSES

| | | | | | |
|---|---|---|---|---|---|
| This drawing cannot be used without agreement of SIA "WWL" | | | | Customer: - | Project nr: 151B |
| Proj Manager: | J.Riekstiņš | | | Object: 151B-6Apartment_H | Lable: Approver |
| Proj. Resp. Eng: | D.Ščogoļevs | | | | Revision: TP |
| Resp. Eng/Dsg: | K.Rezevskis | | | | |
| | | | | Sheet name: 1P24_a | Sheet nr: 1P24_a |
| | | | | | Scale: As indicated |
| | | | | | Date: 18/03/2011 |

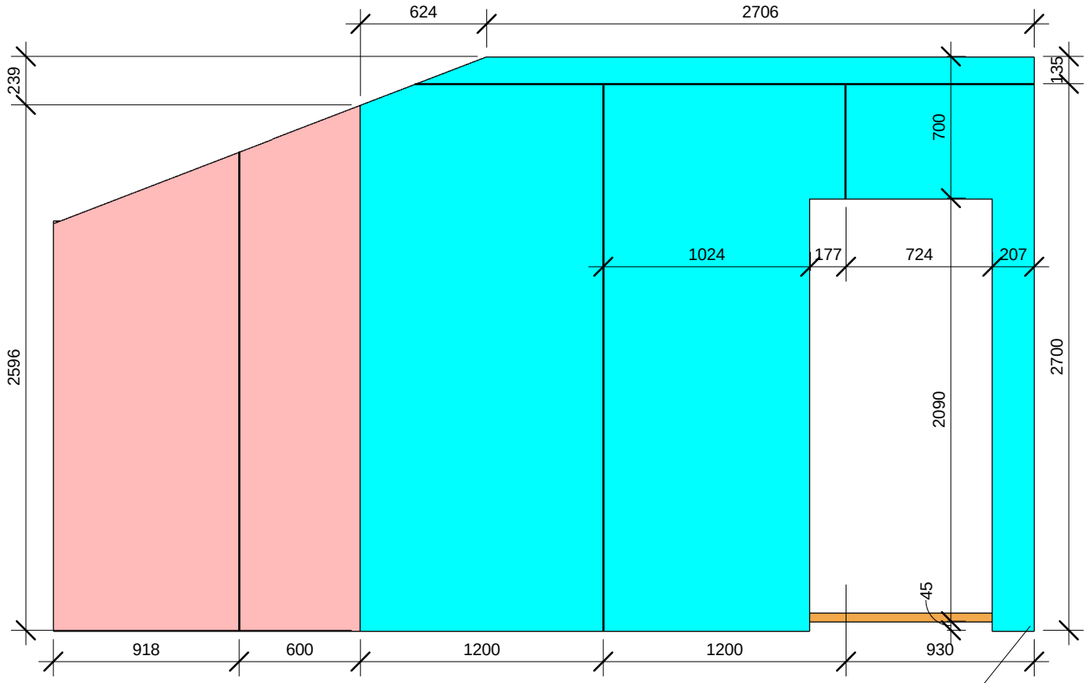


1 1P24_5

1 : 30

Šeit no sāna ir 2 papildus
GKF loksnes, 195mm
platas un 2835mm augstas.

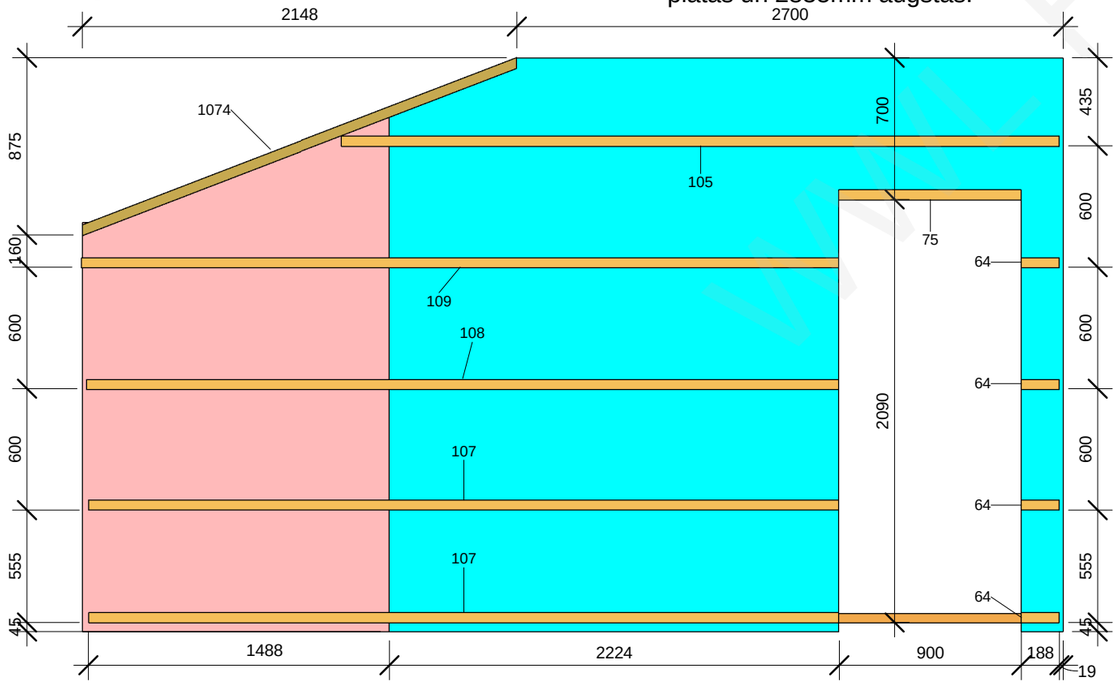


2 1P24_6

1 : 30

| | | | | | |
|---|---|---|---|---|---|
| This drawing cannot be used without agreement of SIA "WWL" | | | | Customer: - | Project nr: 151B |
| Proj Manager: | J.Riekstiņš | | | Object: 151B-6Apartment_H | Lable: Approver |
| Proj. Resp. Eng: | D.Ščogoļevs | | | | Revision: TP |
| Resp. Eng/Dsg: | K.Rezevskis | | | | |
| | | | | Sheet name: 1P24_b | Sheet nr: 1P24_b |
| | | | | | Scale: 1 : 30 |
| | | | | | Date: 18/03/2011 |

WWL Houses

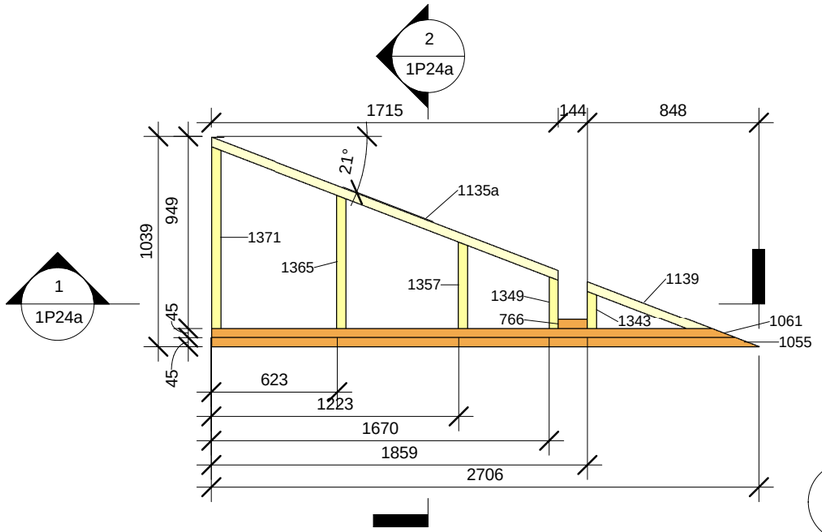


3 1P24a_1

1 : 30

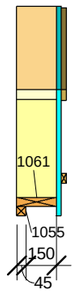


2 1P24a_3

1 : 30

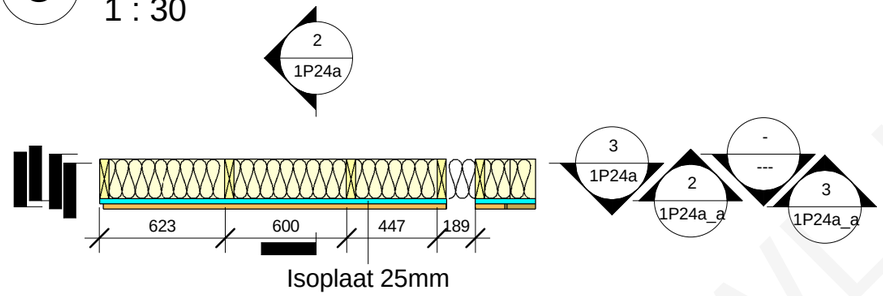


1 1P24a_2

1 : 30

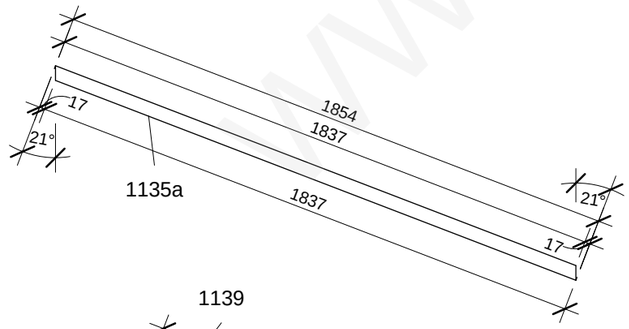


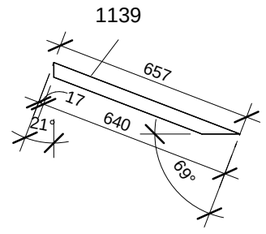


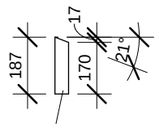


Elementiem 1349,1357,1365,1371 galus piegriezt tā pat kā elementam 1343!

4 Type Mark 1343,1139,1135a

1 : 20

| 1P24a panel wood element schedule | | | | | | |
|---|---|---|---|---|---|---|
| Type Mark | Family and Type | h(mm) | b(mm) | L(mm) | Length | Count |
| 61 | H-bar ext_1: 25x50 3 | 50 | 25 | 145 | | 1 |
| 69 | H-bar ext_1: 25x50 11 | 50 | 25 | 422 | | 1 |
| 90 | H-bar ext_1: 25x50 32 | 50 | 25 | 1696 | | 1 |
| 766 | H: 45x195 3 | 45 | 195 | 144 | | 1 |
| 1055 | H_slips_gals: 45x45 2 | 45 | 45 | 2706 | | 1 |
| 1061 | H_slips_gals: 45x195 | 45 | 195 | 2589 | | 1 |
| 1069 | sliipa-bar ext: 25x50 | 50 | 25 | 777 | | 1 |
| 1070 | sliipa-bar ext: 25x50 2 | 50 | 25 | 1838 | | 1 |
| 1135a | sliipa-sija_1: 45x195 11 | 45 | 195 | 1854 | | 1 |
| 1139 | sliipa-sija_1_sl gals_1: 45x195 2 | 45 | 195 | 674 | | 1 |
| 1343 | V_slips_gals: 45x195 5 | 195 | 45 | | 187 | 1 |
| 1349 | V_slips_gals: 45x195 11 | 195 | 45 | | 260 | 1 |
| 1357 | V_slips_gals: 45x195 19 | 195 | 45 | | 431 | 1 |
| 1365 | V_slips_gals: 45x195 27 | 195 | 45 | | 661 | 1 |
| 1371 | V_slips_gals: 45x195 33 | 195 | 45 | | 901 | 1 |

Grand total: 15

| 1P24a panel plate element schedule | | |
|---|---|---|
| Family and Type | Area | Comments |
| | | |
| Basic Wall: Isoplaat 25mm | 1.4 m² | |
| Grand total: 1 | 1.4 m² | |

This drawing cannot be used without agreement of SIA "WWL"

| | | | |
|---|---|---|---|
| Proj Manager: | J.Riekstiņš | | |
| Proj. Resp. Eng: | D.Ščogoļevs | | |
| Resp. Eng/Dsg: | K.Rezevskis | | |

Customer: -

Object: 151B-6Apartment_H

Sheet name: 1P24a

Project nr: 151B

Lable: Approver

Revision: TP

Sheet nr: 1P24a

Scale: As indicated

Date: 18/03/2011

WWL Houses

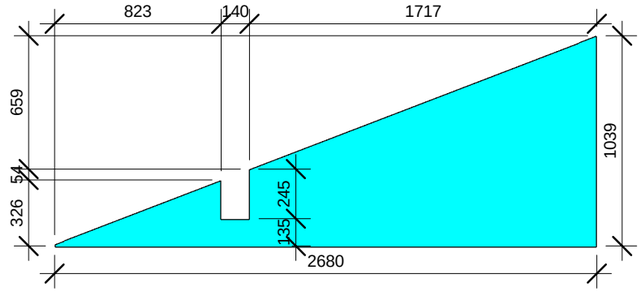


2 **1P24a_5**

1 : 30

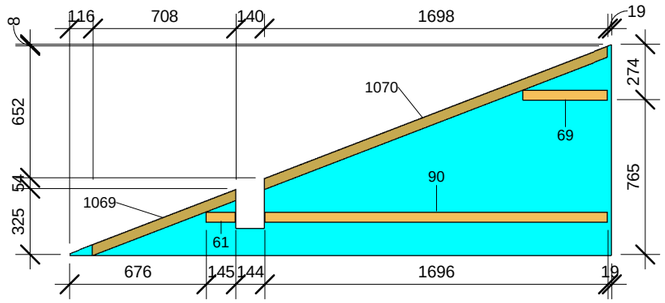


3 **1P24a_6**

1 : 30

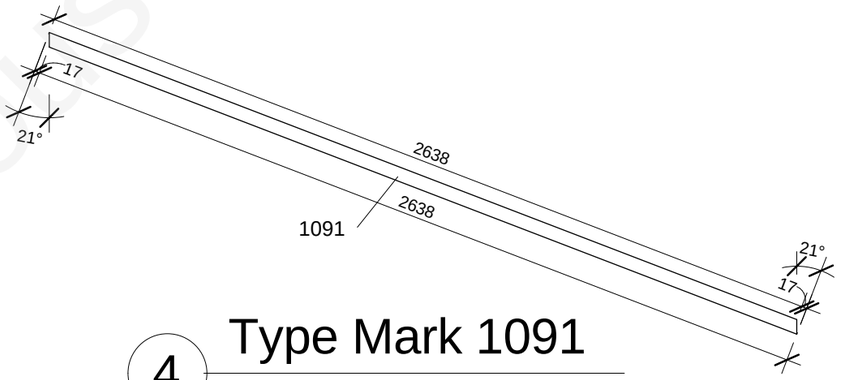


4 **Type Mark 1091**

1 : 20

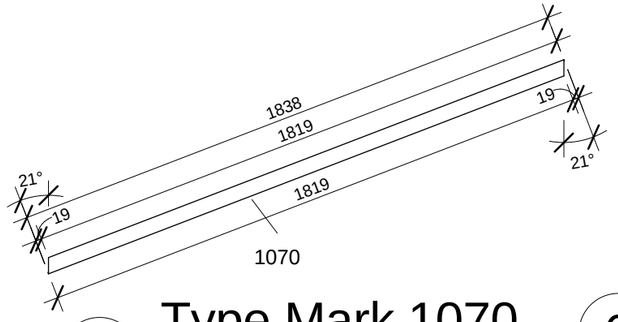


5 **Type Mark 1070**

1 : 20

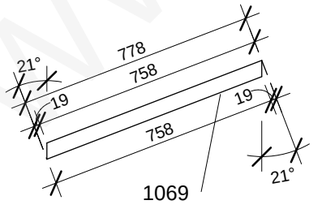


6 **Type Mark 1069**

1 : 20

WWL Houses

| | | | | | |
|---|---|---|---|---|---|
| This drawing cannot be used without agreement of SIA "WWL" | | | | Customer: - | Project nr: 151B |
| Proj Manager: | J.Riekstiņš | | | Object: 151B-6Apartment_H | Lable: Approver |
| Proj. Resp. Eng: | D.Ščogoļevs | | | | Revision: TP |
| Resp. Eng/Dsg: | K.Rezevskis | | | | |
| | | | | Sheet name: 1P24a_a | Sheet nr: 1P24a_a |
| | | | | | Scale: As indicated |
| | | | | | Date: 18/03/2011 |

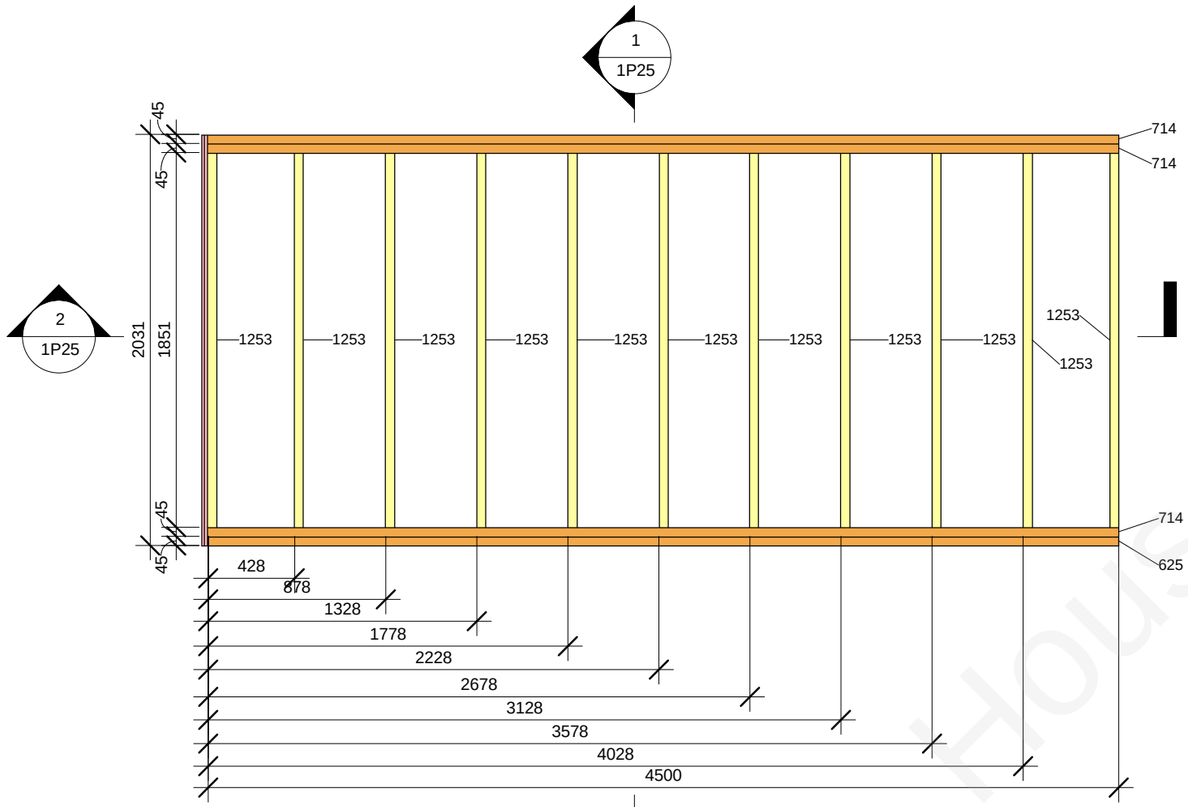


3 1P25_1

1 : 30

Šeit no sāna ir 2 papildus GKF loksnes, 120mm platas un 2031mm augstas.

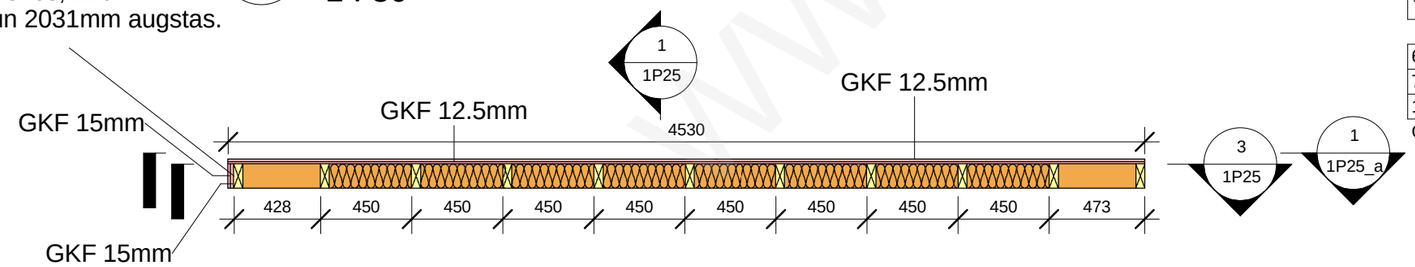


2 1P25_2

1 : 30

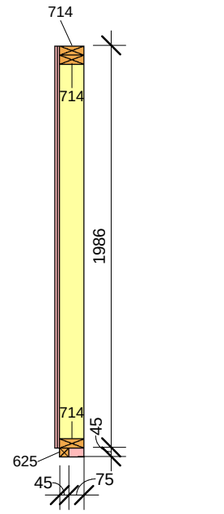


1 1P25_3

1 : 30

| 1P25 panel wood element schedule | | | | | | |
|---|---|---|---|---|---|---|
| Type Mark | Family and Type | h(mm) | b(mm) | L(mm) | Length | Count |
| 625 | H: 45x45 24 | 45 | 45 | 4500 | | 1 |
| 714 | H: 45x120 4 | 45 | 120 | 4500 | | 3 |
| 1253 | V: 45x120 | 120 | 45 | | 1851 | 11 |
| Grand total: 15 | | | | | | |

| 1P25 panel plate element schedule | | |
|---|---|---|
| Family and Type | Area | Comments |
| | | |
| Basic Wall: GKF 12.5mm | 18.0 m² | |
| Basic Wall: GKF 15mm | 0.5 m² | |
| Grand total: 4 | 18.5 m² | |

This drawing cannot be used without agreement of SIA "WWL"

| | | | |
|---|---|---|---|
| Proj Manager: | J.Riekstiņš | | |
| Proj. Resp. Eng: | D.Ščogoļevs | | |
| Resp. Eng/Dsg: | K.Rezevskis | | |

Customer: -

Project nr: 151B

Object: 151B-6Apartment_H

Lable: Approver

Revision: TP

Sheet name: 1P25

Sheet nr: 1P25

Scale: 1 : 30

Date: 18/03/2011

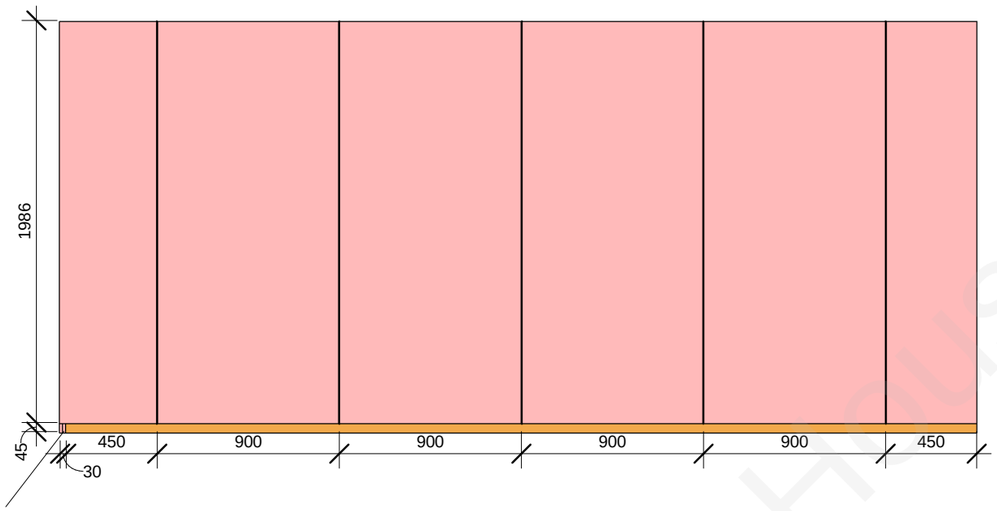


Šeit no sāna ir 2 papildus
GKF loksnes, 120mm
platas un 2031mm augstas.

1 1P25_4
1 : 30

WWL Houses

| | | | |
|---|---|---|---|
| This drawing cannot be used without agreement of SIA "WWL" | | | Customer: - |
| Proj Manager: | J.Riekstiņš | | Object: 151B-6Apartment_H |
| Proj. Resp. Eng: | D.Ščogoļevs | | |
| Resp. Eng/Dsg: | K.Rezevskis | | |
| | | | Sheet name: 1P25_a |

| | |
|---|---|
| Project nr: | 151B |
| Lable: | Approver |
| Revision: | TP |
| Sheet nr: | 1P25_a |
| Scale: | 1 : 30 |
| Date: | 18/03/2011 |

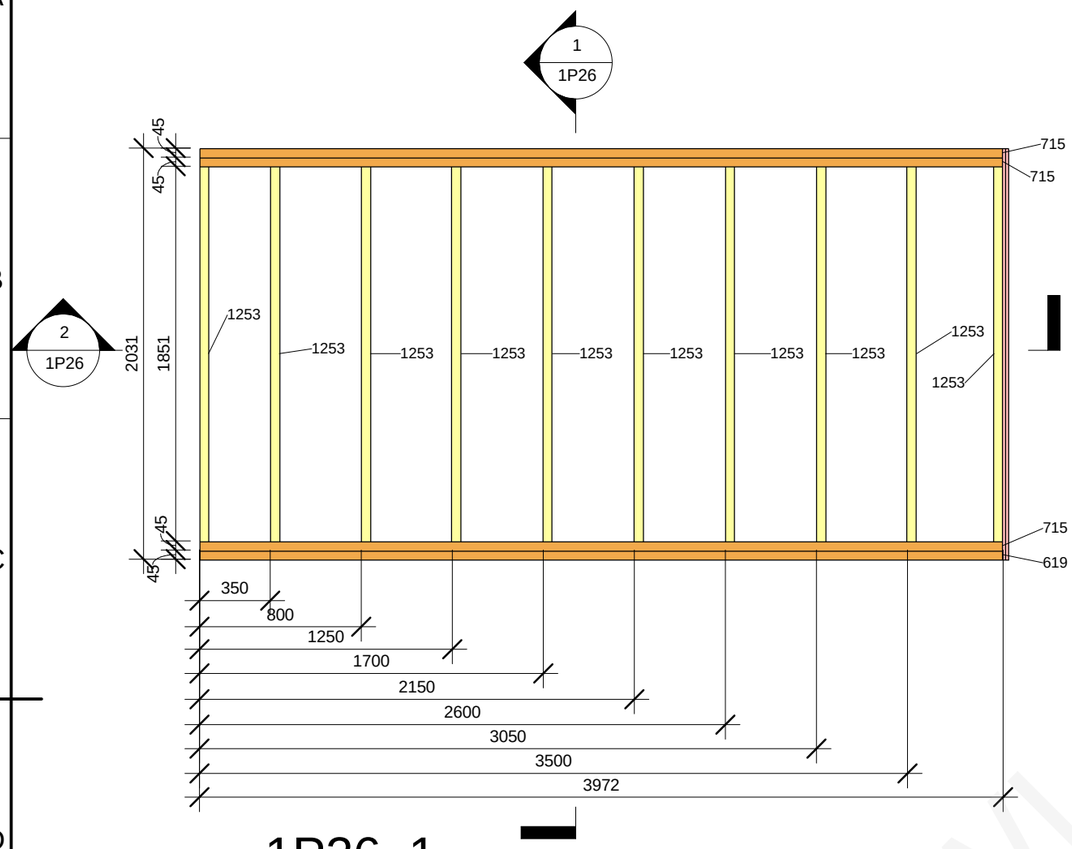


3 1P26_1

1 : 30

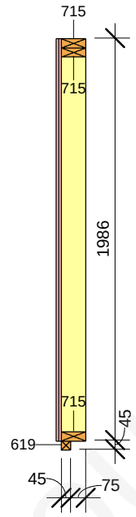


1 1P26_3

1 : 30

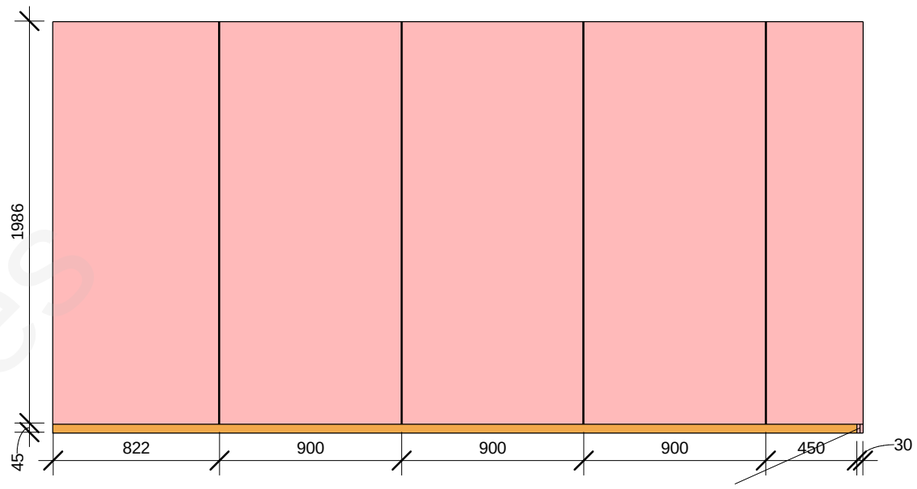


4 1P26_4

1 : 30

Šeit no sāna ir 2 papildus
GKF loksnes, 120mm
platas un 2031mm augstas.

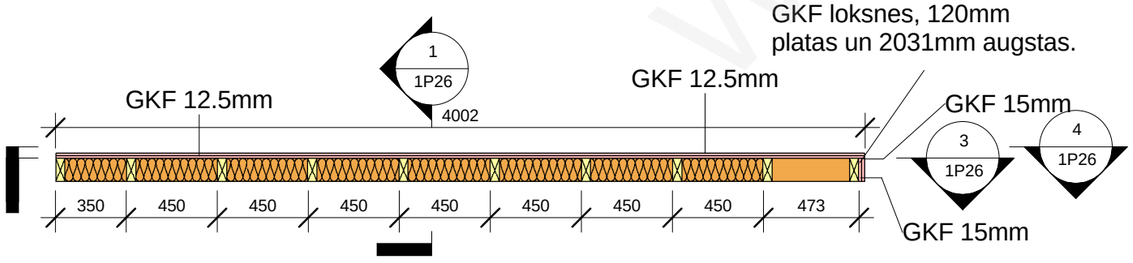


2 1P26_2

1 : 30

Šeit no sāna ir 2 papildus
GKF loksnes, 120mm
platas un 2031mm augstas.

1P26 panel wood element schedule

| Type Mark | Family and Type | h(mm) | b(mm) | L(mm) | Length | Count |
|---|---|---|---|---|---|---|
| 619 | H: 45x45 18 | 45 | 45 | 3972 | | 1 |
| 715 | H: 45x120 5 | 45 | 120 | 3972 | | 3 |
| 1253 | V: 45x120 | 120 | 45 | | 1851 | 10 |

Grand total: 14

1P26 panel plate element schedule

| Family and Type | Area | Comments |
|---|---|---|
| | | |
| Basic Wall: GKF 12.5mm | 15.9 m² | |
| Basic Wall: GKF 15mm | 0.5 m² | |
| Grand total: 4 | 16.4 m² | |

This drawing cannot be used without agreement of SIA "WWL"

| | | | |
|---|---|---|---|
| Proj Manager: | J.Riekstiņš | | |
| Proj. Resp. Eng: | D.Ščogoļevs | | |
| Resp. Eng/Dsg: | K.Rezevskis | | |

Customer: -

Object: 151B-6Apartment_H

Sheet name: 1P26

Project nr: 151B

Lable: Approver

Revision: TP

Sheet nr: 1P26

Scale: 1 : 30

Date: 18/03/2011

www.wwl.houses

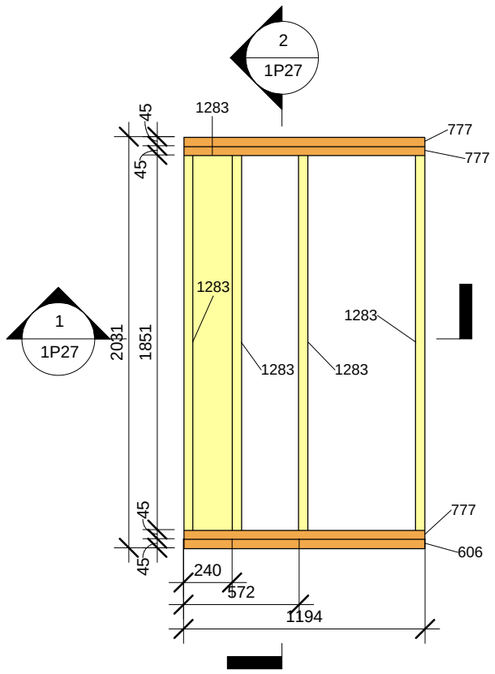


3 1P27_1
1 : 30

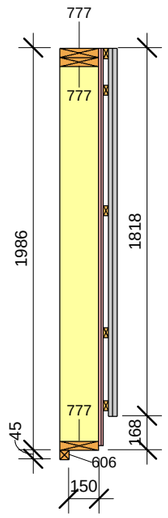


2 1P27_3
1 : 30

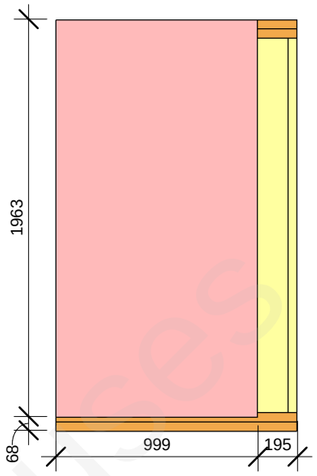


5 1P27_5
1 : 30

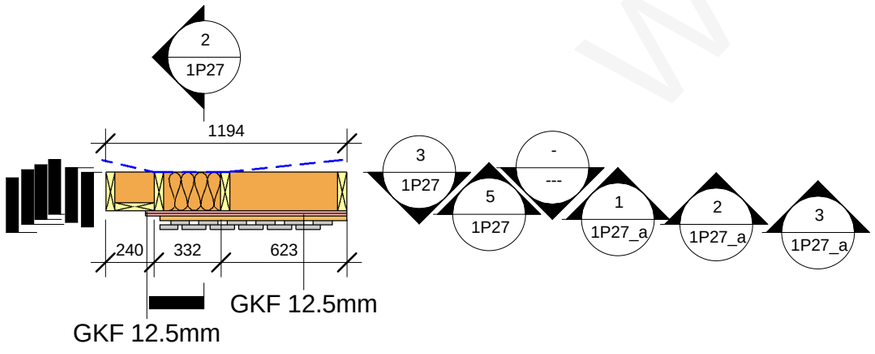


1 1P27_2
1 : 30

| 1P27 panel wood element schedule | | | | | | |
|---|---|---|---|---|---|---|
| Type Mark | Family and Type | h(mm) | b(mm) | L(mm) | Length | Count |
| 76 | H-bar ext_1: 25x50 18 | 50 | 25 | 928 | | 5 |
| 277 | H-boarding: 21x95 11 | 95 | 21 | 1818 | | 7 |
| 303 | H-boarding: 21x120 9 | 120 | 21 | 1818 | | 5 |
| 606 | H: 45x45 5 | 45 | 45 | 1194 | | 1 |
| 777 | H: 45x195 14 | 45 | 195 | 1194 | | 3 |
| 1283 | V: 45x195 15 | 195 | 45 | | 1851 | 5 |
| Grand total: 26 | | | | | | |

| 1P27 panel plate element schedule | | |
|---|---|---|
| Family and Type | Area | Comments |
| | | |
| Basic Wall: GKF 12.5mm | 3.9 m² | |
| Grand total: 2 | 3.9 m² | |

This drawing cannot be used without agreement of SIA "WWL"

| | | | |
|---|---|---|---|
| Proj Manager: | J.Riekstiņš | | |
| Proj. Resp. Eng: | D.Ščogoļevs | | |
| Resp. Eng/Dsg: | K.Rezevskis | | |

Customer: -

Project nr: 151B

Object: 151B-6Apartment_H

Lable: Approver

Revision: TP

Sheet name: 1P27

Sheet nr: 1P27

Scale: 1 : 30

Date: 18/03/2011

WWL Houses

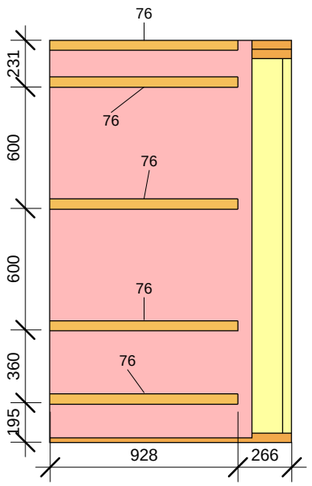


1 1P27_6

1 : 30

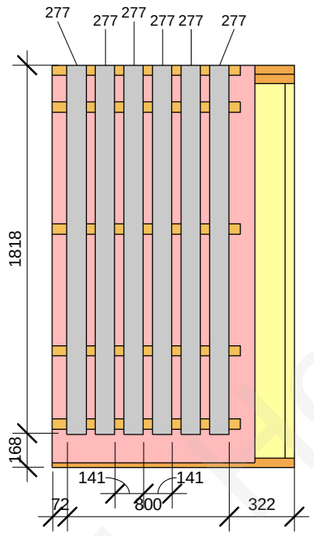


2 1P27_7

1 : 30

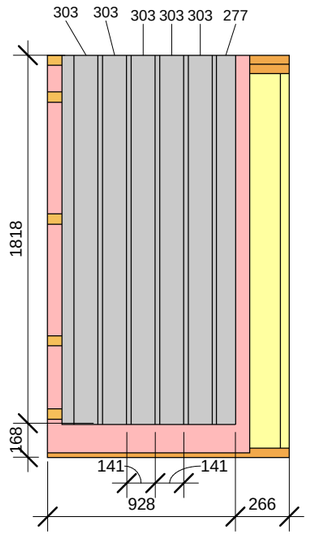


3 1P27_8

1 : 30

This drawing cannot be used without agreement of SIA "WWL"

| | | | |
|---|---|---|---|
| Proj Manager: | J.Riekstiņš | | |
| Proj. Resp. Eng: | D.Ščogoļevs | | |
| Resp. Eng/Dsg: | K.Rezevskis | | |

Customer: -

Object: 151B-6Apartment_H

Sheet name: 1P27_a

Project nr: 151B

Lable: Approver

Revision: TP

Sheet nr: 1P27_a

Scale: 1 : 30

Date: 18/03/2011

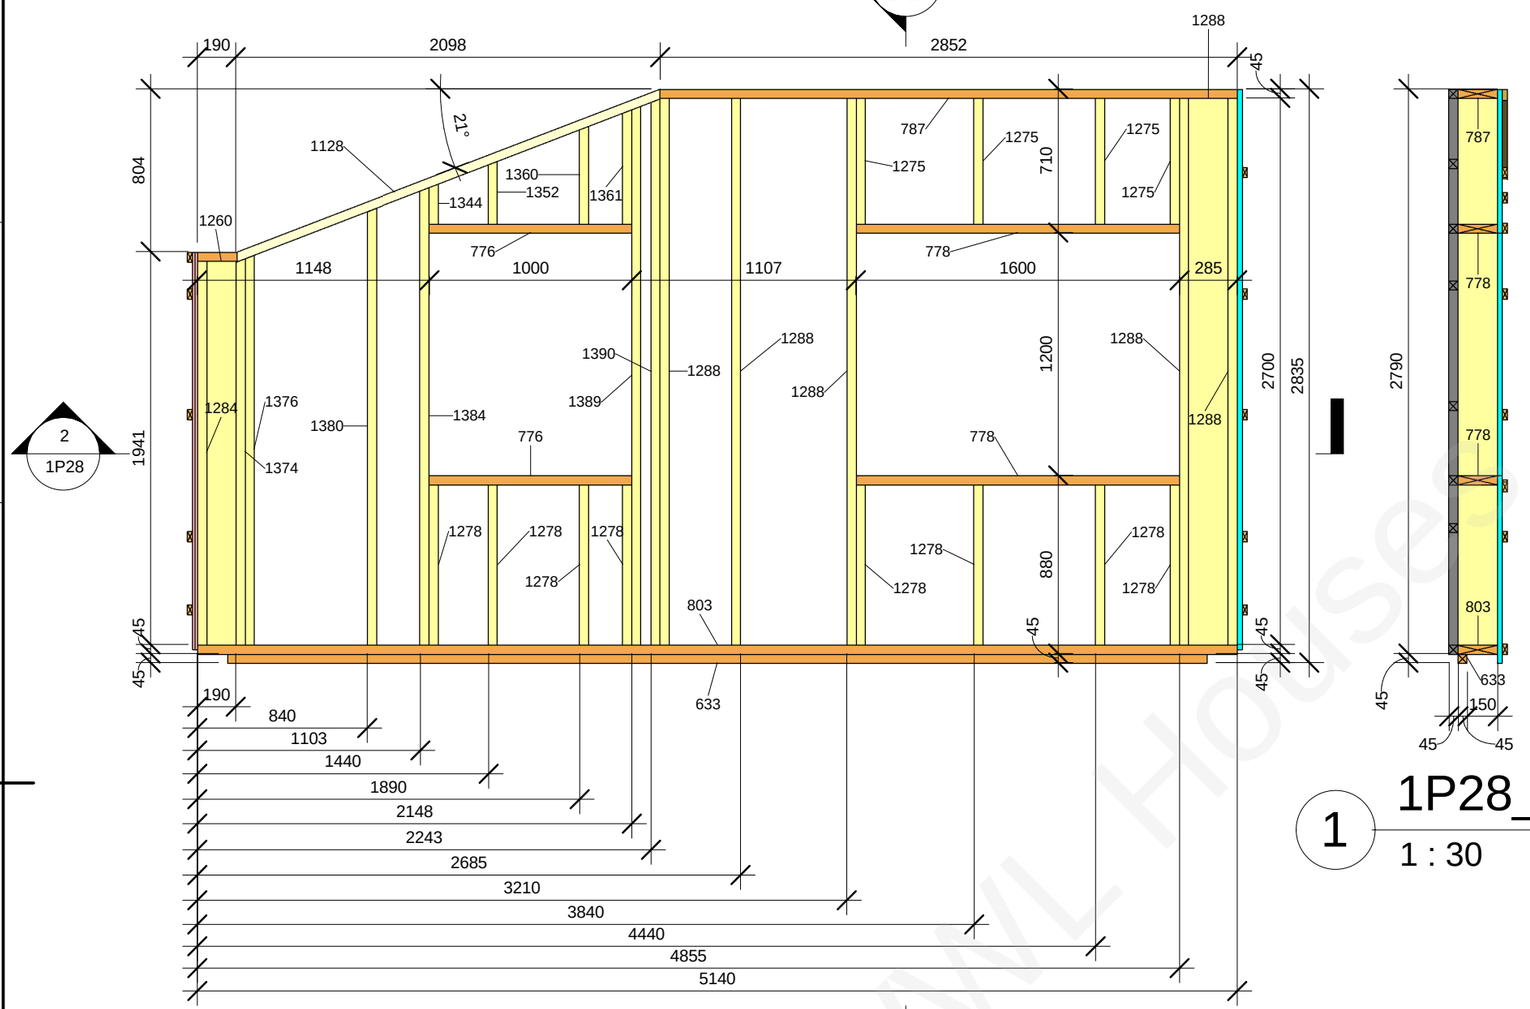


1 1P28_3

1 : 30

| 1P28 panel wood element schedule | | | | | | |
|---|---|---|---|---|---|---|
| Type Mark | Family and Type | h(mm) | b(mm) | L(mm) | Length | Count |
| 65 | H-bar ext_1: 25x50 7 | 50 | 25 | 219 | | 1 |
| 66 | H-bar ext_1: 25x50 8 | 50 | 25 | 245 | | 10 |
| 67 | H-bar ext_1: 25x50 9 | 50 | 25 | 310 | | 2 |
| 78 | H-bar ext_1: 25x50 20 | 50 | 25 | 1000 | | 3 |
| 83 | H-bar ext_1: 25x50 25 | 50 | 25 | 1107 | | 2 |
| 84 | H-bar ext_1: 25x50 26 | 50 | 25 | 1173 | | 2 |
| 88 | H-bar ext_1: 25x50 30 | 50 | 25 | 1600 | | 3 |
| 111 | H-bar ext_1: 25x50 53 | 50 | 25 | 3789 | | 1 |
| 118 | H-bar ext_1: 25x50 60 | 50 | 25 | 5190 | | 2 |
| 157 | H-bar int: 45x45 22 | 45 | 45 | 350 | | 2 |
| 171 | H-bar int: 45x45 36 | 45 | 45 | 573 | | 1 |
| 184 | H-bar int: 45x45 50 | 45 | 45 | 713 | | 2 |
| 194 | H-bar int: 45x45 60 | 45 | 45 | 908 | | 2 |
| 204 | H-bar int: 45x45 70 | 45 | 45 | 1090 | | 2 |
| 210 | H-bar int: 45x45 76 | 45 | 45 | 1323 | | 1 |
| 219 | H-bar int: 45x45 85 | 45 | 45 | 1645 | | 2 |
| 227 | H-bar int: 45x45 93 | 45 | 45 | 1950 | | 4 |
| 248 | H-bar int: 45x45 114 | 45 | 45 | 2621 | | 2 |
| 633 | H: 45x45 32 | 45 | 45 | 4840 | | 1 |
| 768 | H: 45x195 5 | 45 | 195 | 195 | | 1 |
| 776 | H: 45x195 13 | 45 | 195 | 1000 | | 2 |
| 778 | H: 45x195 15 | 45 | 195 | 1600 | | 2 |
| 787 | H: 45x195 24 | 45 | 195 | 2852 | | 1 |
| 803 | H: 45x195 40 | 45 | 195 | 5140 | | 1 |
| 1073 | sliipa-bar ext: 25x50 5 | 50 | 25 | 2261 | | 1 |
| 1088 | sliipa-sija bar int: 45x45 3 | 45 | 45 | 2211 | | 1 |
| 1128 | sliipa-sija_1: 45x195 2 | 45 | 195 | 2259 | | 1 |
| 1209 | V-bar int: 45x45 4 | 45 | 45 | | 235 | 3 |
| 1212 | V-bar int: 45x45 7 | 45 | 45 | | 320 | 3 |
| 1214 | V-bar int: 45x45 9 | 45 | 45 | | 555 | 3 |
| 1225 | V-bar int: 45x45 20 | 45 | 45 | | 2790 | 2 |
| 1260 | V: 45x145 6 | 145 | 45 | | 1896 | 1 |
| 1275 | V: 45x195 7 | 195 | 45 | | 620 | 4 |
| 1278 | V: 45x195 10 | 195 | 45 | | 790 | 8 |
| 1284 | V: 45x195 16 | 195 | 45 | | 1896 | 1 |
| 1288 | V: 45x195 20 | 195 | 45 | | 2700 | 6 |
| 1344 | V_slips_gals: 45x195 6 | 195 | 45 | | 197 | 1 |
| 1352 | V_slips_gals: 45x195 14 | 195 | 45 | | 309 | 1 |
| 1360 | V_slips_gals: 45x195 22 | 195 | 45 | | 482 | 1 |
| 1361 | V_slips_gals: 45x195 23 | 195 | 45 | | 564 | 1 |
| 1374 | V_slips_gals: 45x195 36 | 195 | 45 | | 1909 | 1 |
| 1376 | V_slips_gals: 45x195 38 | 195 | 45 | | 1926 | 1 |
| 1380 | V_slips_gals: 45x195 42 | 195 | 45 | | 2158 | 1 |
| 1384 | V_slips_gals: 45x195 46 | 195 | 45 | | 2260 | 1 |
| 1389 | V_slips_gals: 45x195 51 | 195 | 45 | | 2661 | 1 |
| 1390 | V_slips_gals: 45x195 52 | 195 | 45 | | 2697 | 1 |

Grand total: 96

Šeit no sāna ir papildus Isoplaat loksne, 220mm plata un 2031mm augsta.

3 1P28_1

1 : 30

Šeit no sāna ir papildus Isoplaat loksne, 220mm plata un 2835mm augsta.

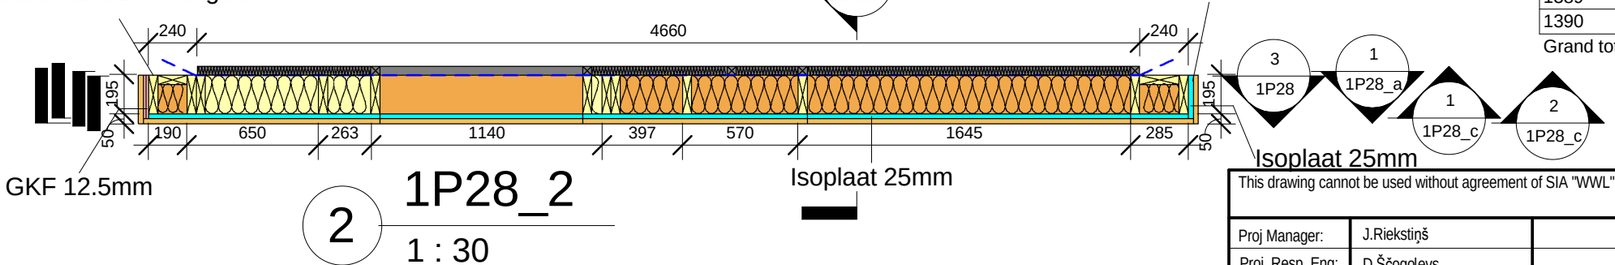


2 1P28_2

1 : 30

| 1P28 panel plate element schedule | | |
|---|---|---|
| Family and Type | Area | Comments |
| | | |
| Basic Wall: GKF 12.5mm | 0.9 m² | |
| Basic Wall: Isoplaat 25mm | 11.1 m² | |
| Grand total: 4 | 11.9 m² | |

This drawing cannot be used without agreement of SIA "WWL"

| | | | |
|---|---|---|---|
| Proj Manager: | J.Riekstiņš | | |
| Proj. Resp. Eng: | D.Ščogoļevs | | |
| Resp. Eng/Dsg: | K.Rezevskis | | |

Customer:
-

Project nr:
151B

Object:
151B-6Apartment_H

Lable:
Approver

Revision:
TP

Sheet name:
1P28

Sheet nr:
1P28

Scale:
1 : 30

Date:
18/03/2011

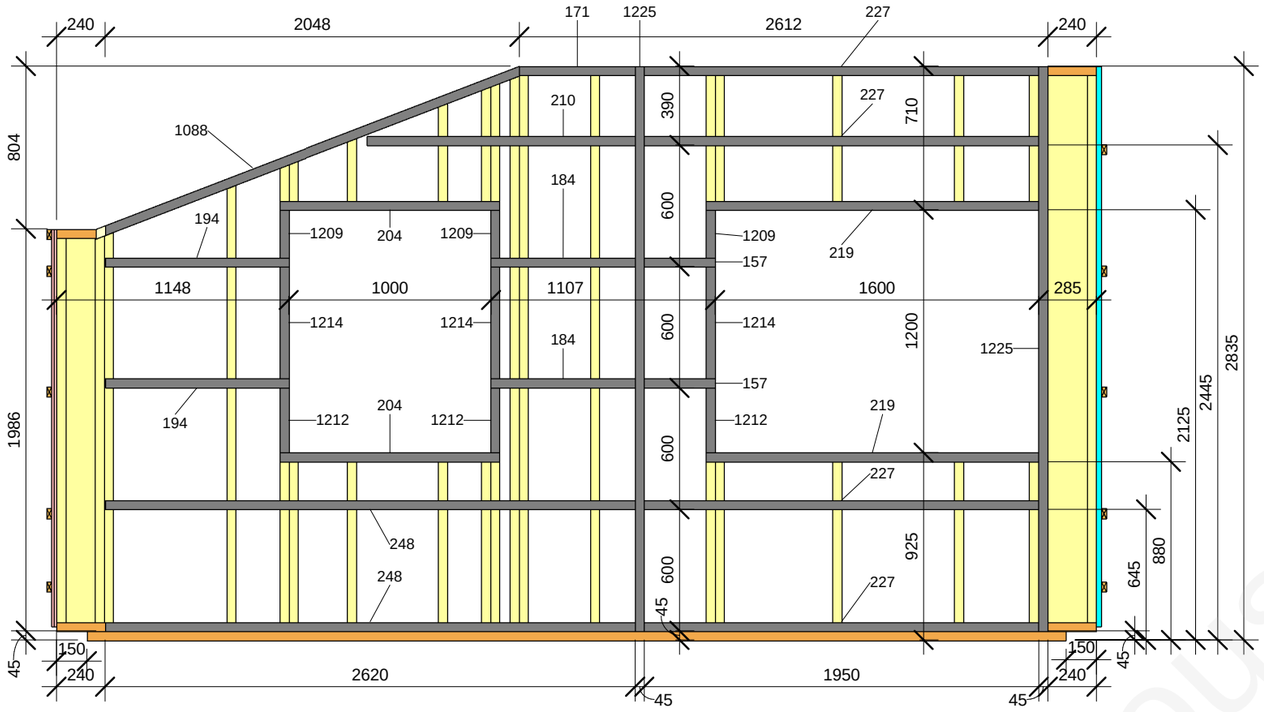


1 1P28_4

1 : 30

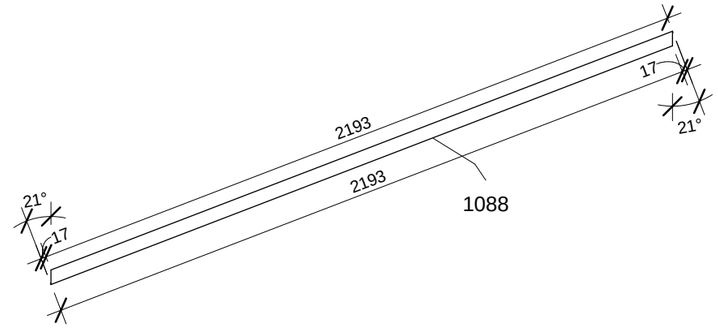


3 Type Mark 1088_c

1 : 20

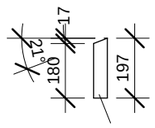


1344

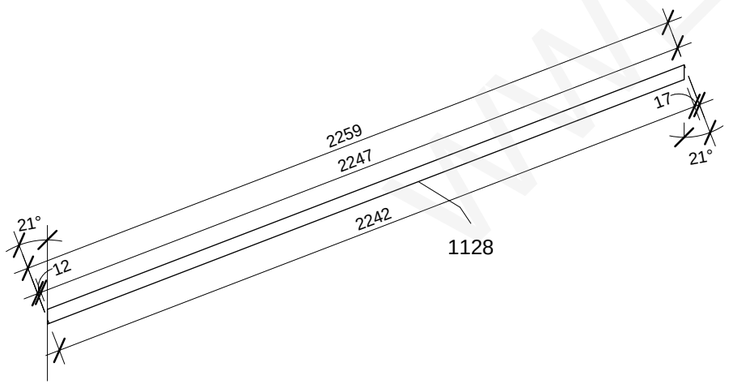


Elementiem 1352,1360, 1361,1374, 1376, 1380, 1384, galus piegriezt tā pat kā elementam 1344!

2 Type Mark 1344,1128

1 : 20

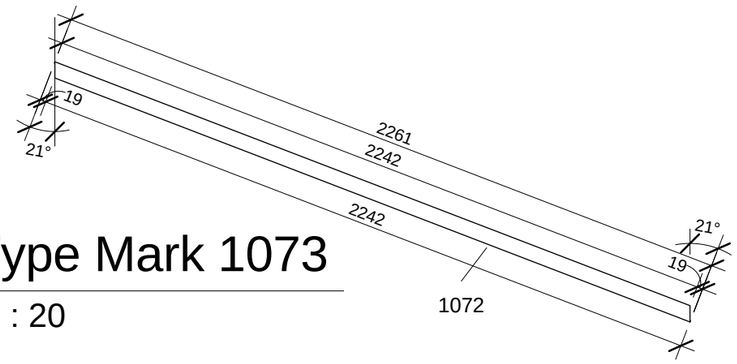


4 Type Mark 1073

1 : 20

This drawing cannot be used without agreement of SIA "WWL"

| | | | |
|---|---|---|---|
| Proj Manager: | J.Riekstiņš | | |
| Proj. Resp. Eng: | D.Ščogoļevs | | |
| Resp. Eng/Dsg: | K.Rezevskis | | |

Customer: -

Object: 151B-6Apartment_H

Sheet name: 1P28_a

Project nr: 151B

Lable: Approver

Revision: TP

Sheet nr: 1P28_a

Scale: As indicated

Date: 18/03/2011

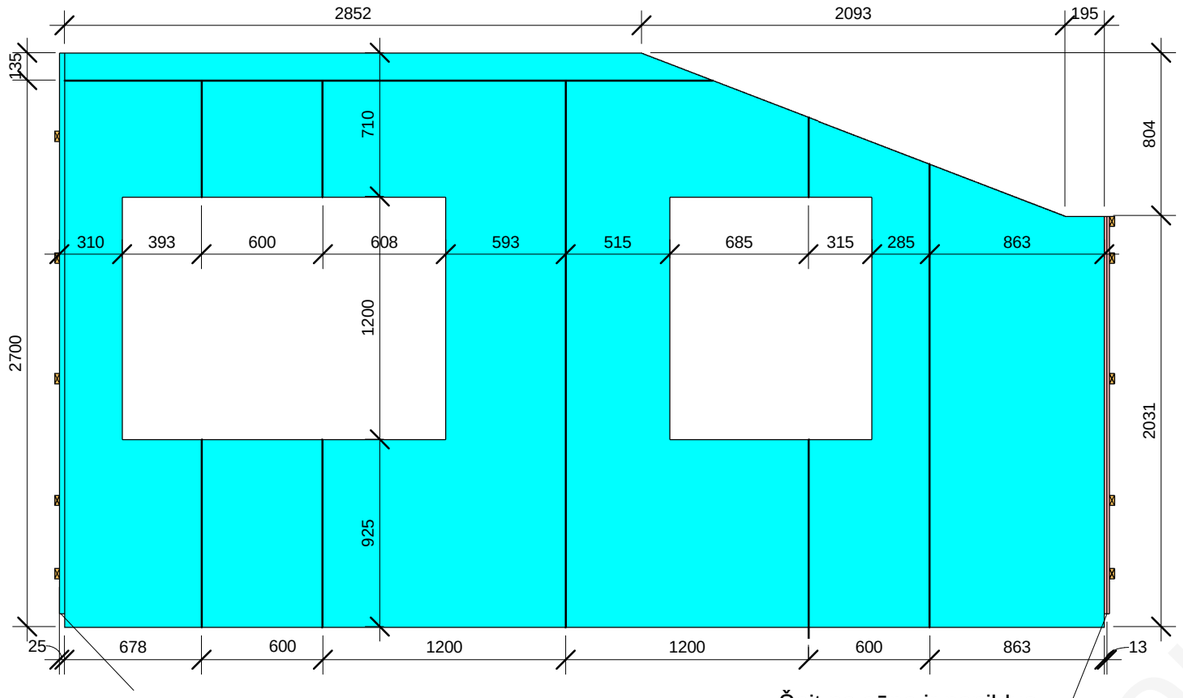


Šeit no sāna ir papildus Isoplaat loksne, 220mm plata un 2835mm augsta.

1 1P28_5

1 : 30

Šeit no sāna ir papildus Isoplaat loksne, 220mm plata un 2031mm augsta.

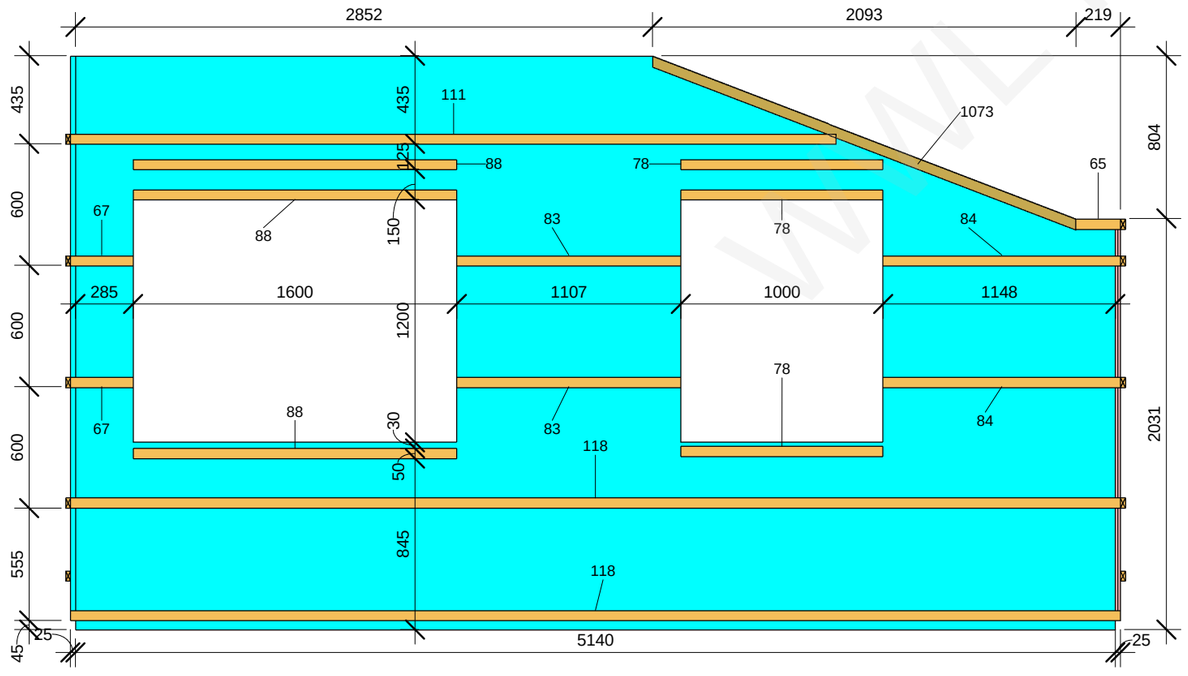


2 1P28_6

1 : 30

| | | | | | |
|---|---|---|---|---|---|
| This drawing cannot be used without agreement of SIA "WWL" | | | | Customer: - | Project nr: 151B |
| Proj Manager: | J.Riekstiņš | | | Object: 151B-6Apartment_H | Lable: Approver |
| Proj. Resp. Eng: | D.Ščogoļevs | | | | Revision: TP |
| Resp. Eng/Dsg: | K.Rezevskis | | | | |
| | | | | Sheet name: 1P28_c | Sheet nr: 1P28_c |
| | | | | | Scale: 1 : 30 |
| | | | | | Date: 18/03/2011 |

WWL Houses

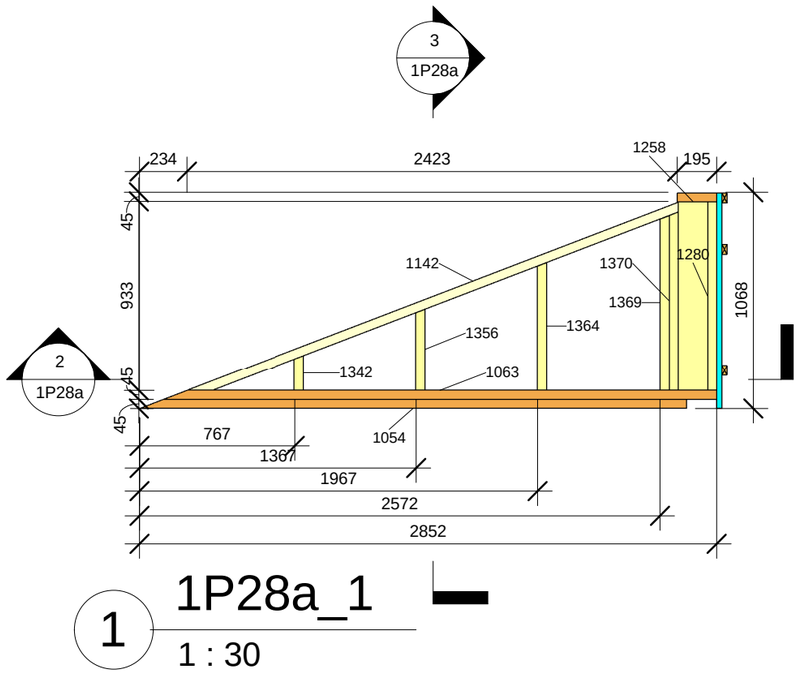


1 1P28a_1
1 : 30

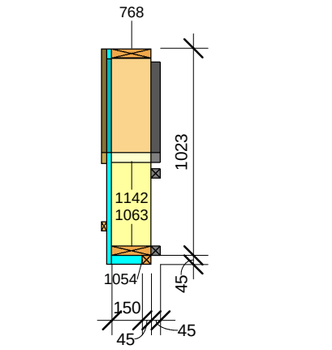


3 1P28a_3
1 : 30

| 1P28a panel wood element schedule | | | | | | |
|---|---|---|---|---|---|---|
| Type Mark | Family and Type | h(mm) | b(mm) | L(mm) | Length | Count |
| 60 | H-bar ext_1: 25x50 2 | 50 | 25 | 96 | | 1 |
| 66 | H-bar ext_1: 25x50 8 | 50 | 25 | 245 | | 3 |
| 72 | H-bar ext_1: 25x50 14 | 50 | 25 | 611 | | 1 |
| 97 | H-bar ext_1: 25x50 39 | 50 | 25 | 2164 | | 1 |
| 146 | H-bar int: 45x45 11 | 45 | 45 | 212 | | 1 |
| 209 | H-bar int: 45x45 75 | 45 | 45 | 1245 | | 1 |
| 230 | H-bar int: 45x45 96 | 45 | 45 | 1995 | | 1 |
| 768 | H: 45x195 5 | 45 | 195 | 195 | | 1 |
| 1054 | H_slips_gals: 45x45 | 45 | 45 | 2702 | | 1 |
| 1063 | H_slips_gals: 45x195 3 | 45 | 195 | 2735 | | 1 |
| 1078 | sliipa-bar ext: 25x50 10 | 50 | 25 | 2846 | | 1 |
| 1086 | sliipa-sija bar int: 45x45 | 45 | 45 | 371 | | 1 |
| 1087 | sliipa-sija bar int: 45x45 2 | 45 | 45 | 2154 | | 1 |
| 1142 | sliipa-sija_1_sl gals_1: 45x195 5 | 45 | 195 | 2618 | | 1 |
| 1230 | V-bar int_slips gals: 45x45 | 45 | 45 | | 192 | 1 |
| 1258 | V: 45x145 4 | 145 | 45 | | 933 | 1 |
| 1280 | V: 45x195 12 | 195 | 45 | | 933 | 1 |
| 1342 | V_slips_gals: 45x195 4 | 195 | 45 | | 174 | 1 |
| 1356 | V_slips_gals: 45x195 18 | 195 | 45 | | 404 | 1 |
| 1364 | V_slips_gals: 45x195 26 | 195 | 45 | | 634 | 1 |
| 1369 | V_slips_gals: 45x195 31 | 195 | 45 | | 866 | 1 |
| 1370 | V_slips_gals: 45x195 32 | 195 | 45 | | 884 | 1 |

Grand total: 24

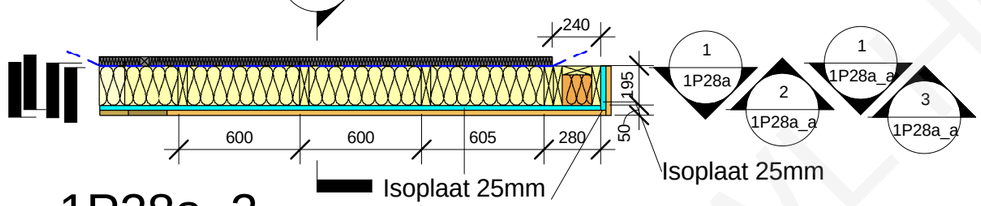


2 1P28a_2
1 : 30

Šeit no sāna ir papildus
Isoplaat loksne, 220mm
plata un 1068mm augsta.

| 1P28a panel plate element schedule | | |
|---|---|---|
| Family and Type | Area | Comments |
| | | |
| Basic Wall: Isoplaat 25mm | 1.8 m² | |
| Grand total: 2 | 1.8 m² | |

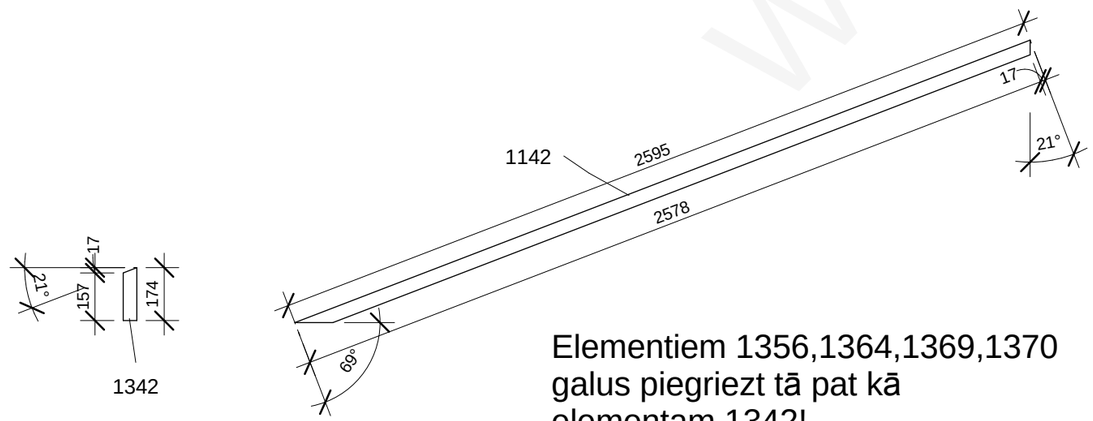


Elementiem 1356,1364,1369,1370
galus piegriezt tā pat kā
elementam 1342!

4 Type Mark 1342,1142
1 : 20

WWL Houses

| This drawing cannot be used without agreement of SIA "WWL" | | | | Customer: - | Project nr: 151B |
|---|---|---|---|---|---|
| Proj Manager: | J.Riekstiņš | | | Object: 151B-6Apartment_H | Lable: Approver |
| Proj. Resp. Eng: | D.Ščogoļevs | | | | Revision: TP |
| Resp. Eng/Dsg: | K.Rezevskis | | | | |
| | | | | Sheet name: 1P28a | Sheet nr: 1P28a |
| | | | | | Scale: As indicated |
| | | | | | Date: 18/03/2011 |

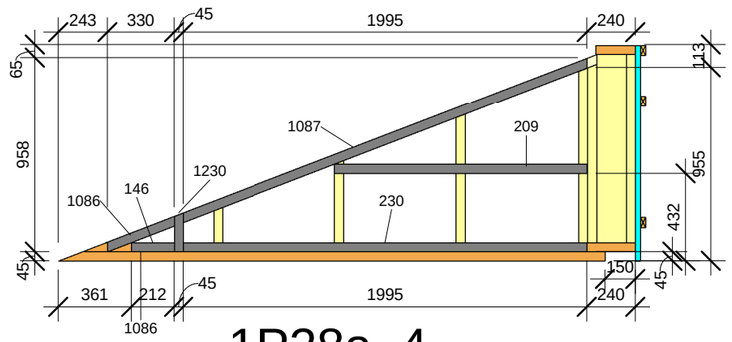


1 1P28a_4

1 : 30

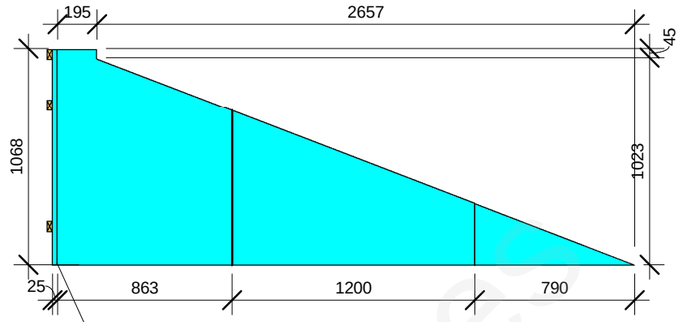


Šeit no sāna ir papildus
Isoplaat loksne, 220mm
plata un 1068mm augsta.

2 1P28a_5

1 : 30

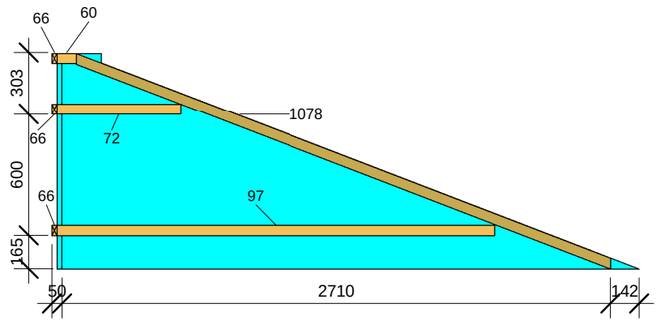


3 1P28a_6

1 : 30

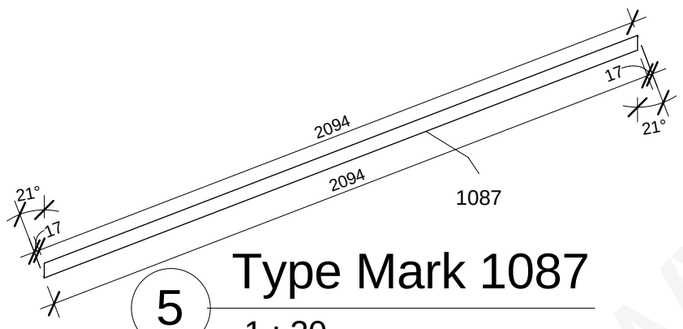


5 Type Mark 1087

1 : 20

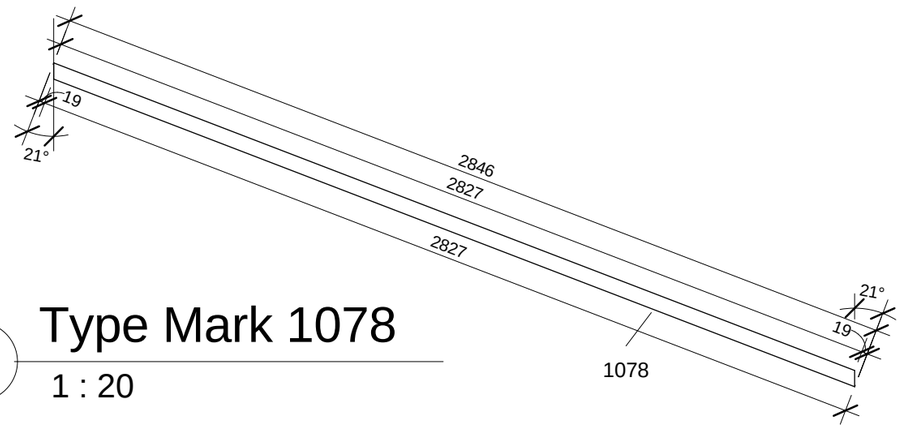


4 Type Mark 1078

1 : 20

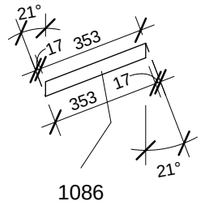


6 Type Mark 1086

1 : 20

WWL Houses

| | | | | | | |
|---|---|---|---|---|---|---|
| This drawing cannot be used without agreement of SIA "WWL" | | | | Customer: - | Project nr: 151B | |
| Proj Manager: | J.Riekstiņš | | | Object: 151B-6Apartment_H | Lable: Approver | |
| Proj. Resp. Eng: | D.Ščogoļevs | | | | Revision: TP | |
| Resp. Eng/Dsg: | K.Rezevskis | | | | | |
| | | | | Sheet name: 1P28a_a | Sheet nr: 1P28a_a | |
| | | | | | Scale: As indicated | |
| | | | | | Date: 18/03/2011 | |

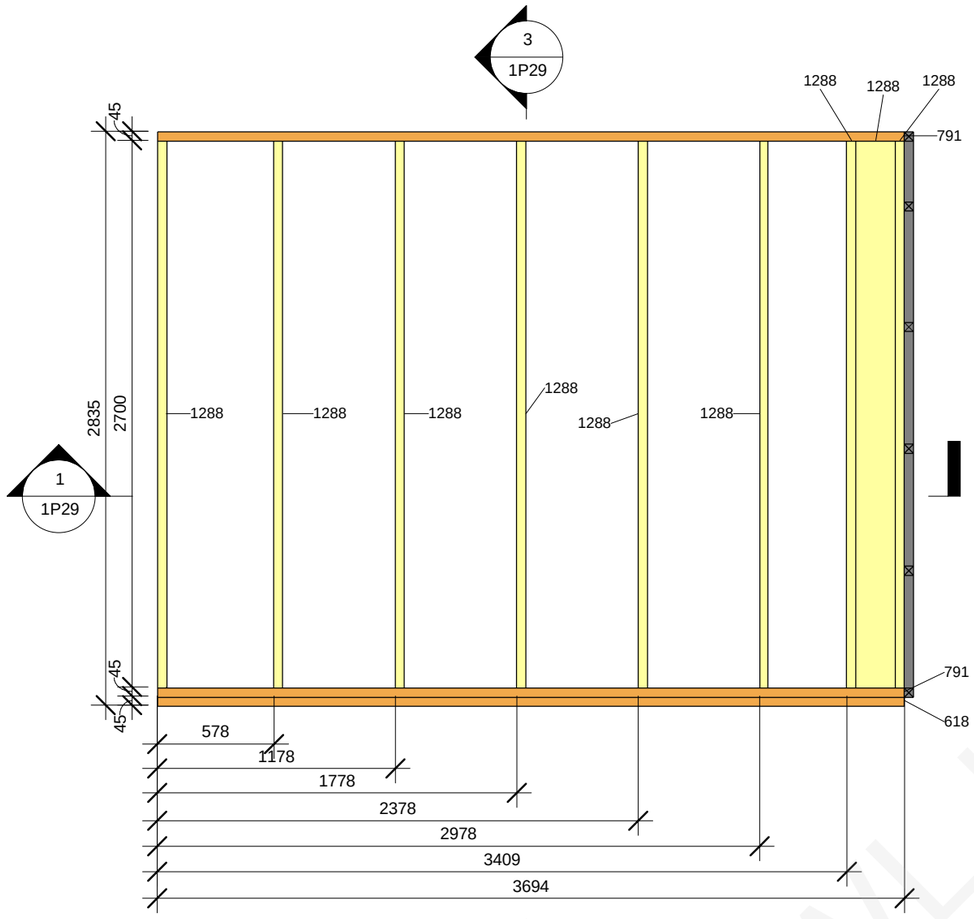


## 1P29_3

1 : 30

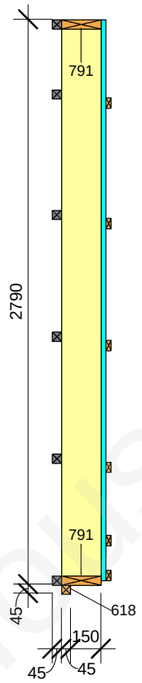


## 1P29_1

1 : 30

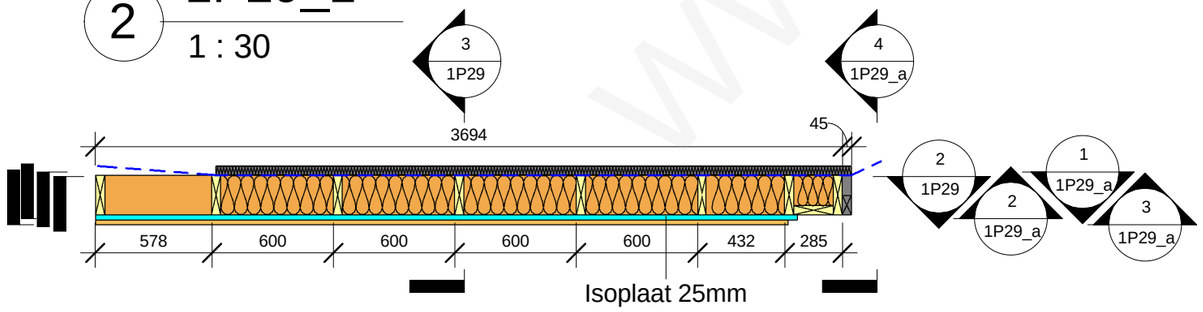


## 1P29_2

1 : 30

1P29 panel wood element schedule

| Type Mark | Family and Type | h(mm) | b(mm) | L(mm) | Length | Count |
|---|---|---|---|---|---|---|
| 71 | H-bar ext_1: 25x50 13 | 50 | 25 | 494 | | 1 |
| 104 | H-bar ext_1: 25x50 46 | 50 | 25 | 3428 | | 5 |
| 139 | H-bar int: 45x45 4 | 45 | 45 | 100 | | 6 |
| 257 | H-bar int: 45x45 123 | 45 | 45 | 3139 | | 6 |
| 618 | H: 45x45 17 | 45 | 45 | 3694 | | 1 |
| 791 | H: 45x195 28 | 45 | 195 | 3694 | | 2 |
| 1229 | V-bar int: 45x95 4 | 95 | 45 | | 2790 | 1 |
| 1288 | V: 45x195 20 | 195 | 45 | | 2700 | 9 |

Grand total: 31

1P29 panel plate element schedule

| Family and Type | Area | Comments |
|---|---|---|
| | | |
| Basic Wall: Isoplaat 25mm | 9.6 m² | |
| Grand total: 1 | 9.6 m² | |

This drawing cannot be used without agreement of SIA "WWL"

| | | | |
|---|---|---|---|
| Proj Manager: | J.Riekstiņš | | |
| Proj. Resp. Eng: | D.Ščogoļevs | | |
| Resp. Eng/Dsg: | K.Rezevskis | | |

Customer: -

Project nr: 151B

Object: 151B-6Apartment_H

Lable: Approver

Revision: TP

Sheet name: 1P29

Sheet nr: 1P29

Scale: 1 : 30

Date: 18/03/2011

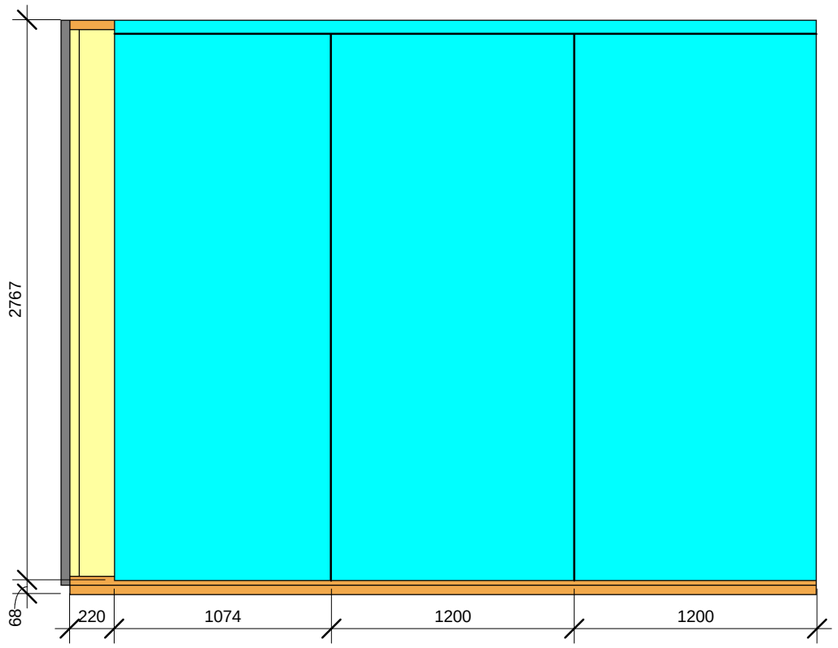


2 1P29_5
1 : 30

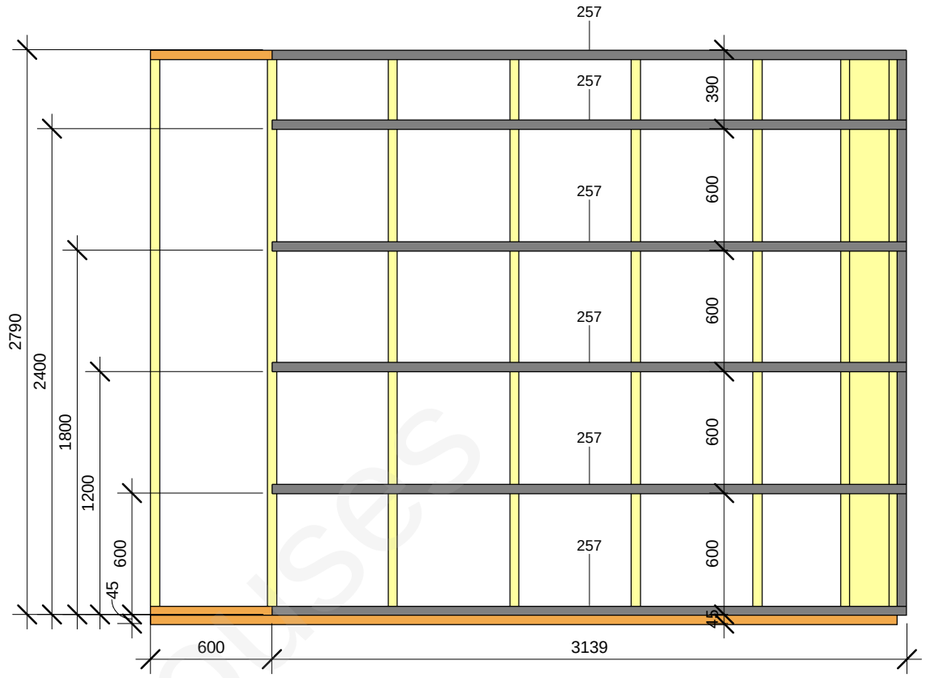


1 1P29_4
1 : 30

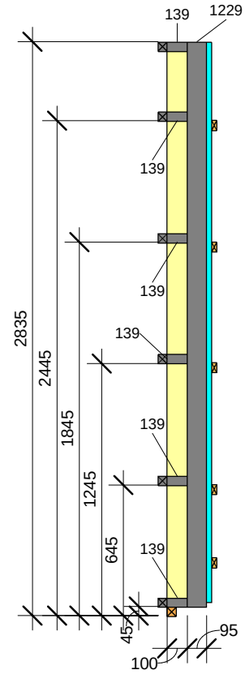


4 1P29_7
1 : 30

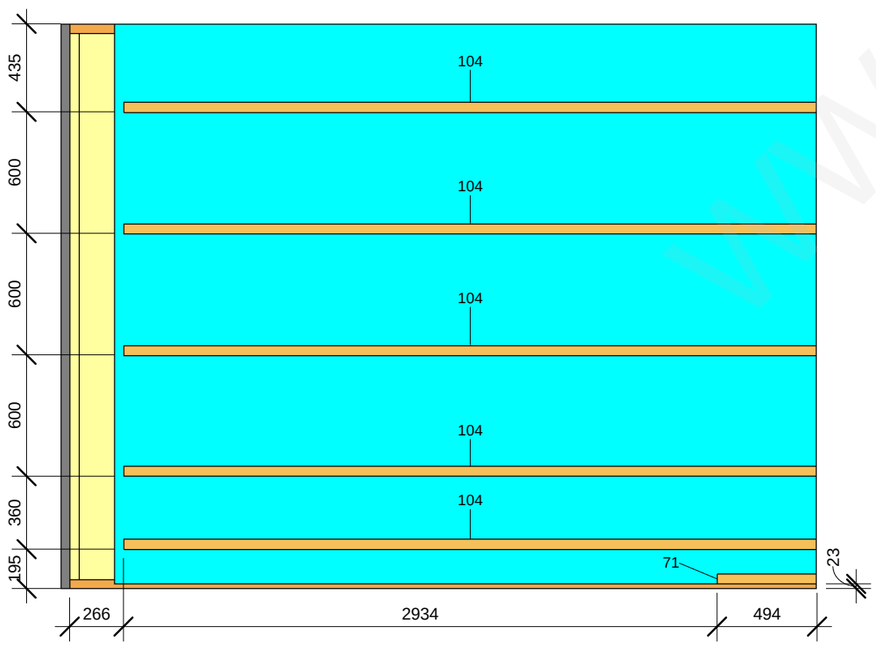


3 1P29_6
1 : 30

WWL Houses

| | | | | | |
|---|---|---|---|---|---|
| This drawing cannot be used without agreement of SIA "WWL" | | | | Customer: - | Project nr: 151B |
| Proj Manager: | J.Riekstiņš | | | Object: 151B-6Apartment_H | Lable: Approver |
| Proj. Resp. Eng: | D.Ščogoļevs | | | | Revision: TP |
| Resp. Eng/Dsg: | K.Rezevskis | | | | |
| | | | | Sheet name: 1P29_a | Sheet nr: 1P29_a |
| | | | | | Scale: 1 : 30 |
| | | | | | Date: 18/03/2011 |

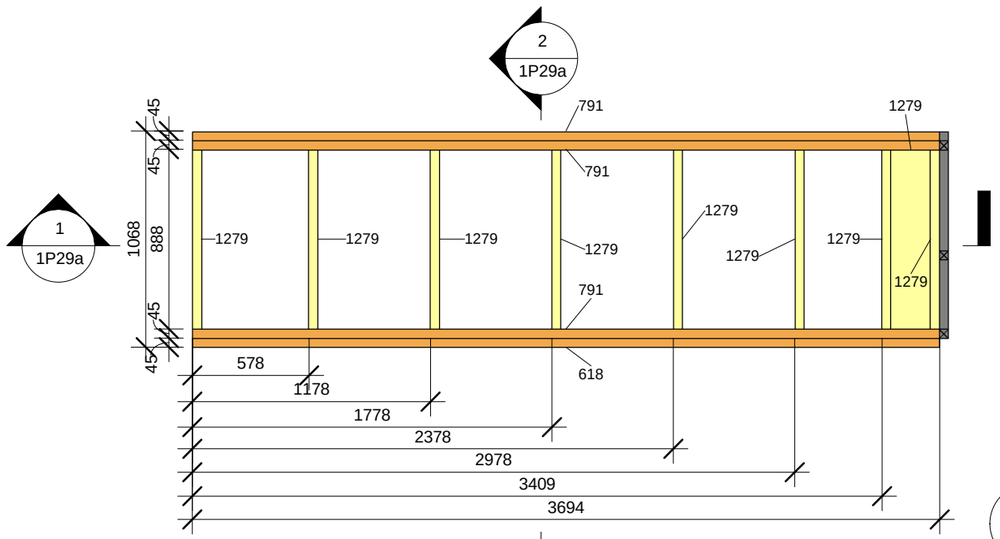


3 1P29a_1

1 : 30

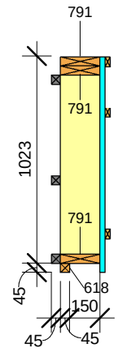


2 1P29a_3

1 : 30

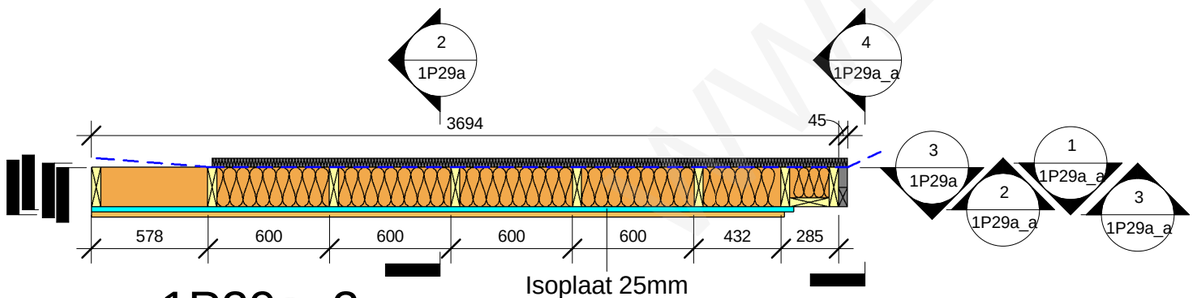


1 1P29a_2

1 : 30

| 1P29a panel wood element schedule | | | | | | |
|---|---|---|---|---|---|---|
| Type Mark | Family and Type | h(mm) | b(mm) | L(mm) | Length | Count |
| 104 | H-bar ext_1: 25x50 46 | 50 | 25 | 3428 | | 3 |
| 139 | H-bar int: 45x45 4 | 45 | 45 | 100 | | 3 |
| 257 | H-bar int: 45x45 123 | 45 | 45 | 3139 | | 3 |
| 618 | H: 45x45 17 | 45 | 45 | 3694 | | 1 |
| 791 | H: 45x195 28 | 45 | 195 | 3694 | | 3 |
| 1226 | V-bar int: 45x95 | 95 | 45 | | 1023 | 1 |
| 1279 | V: 45x195 11 | 195 | 45 | | 888 | 9 |

Grand total: 23

| 1P29a panel plate element schedule | | |
|---|---|---|
| Family and Type | Area | Comments |
| | | |
| Basic Wall: Isoplaat 25mm | 3.7 m² | |
| Grand total: 1 | 3.7 m² | |

This drawing cannot be used without agreement of SIA "WWL"

| | | | |
|---|---|---|---|
| Proj Manager: | J.Riekstiņš | | |
| Proj. Resp. Eng: | D.Ščogoļevs | | |
| Resp. Eng/Dsg: | K.Rezevskis | | |

Customer: -

Object: 151B-6Apartment_H

Sheet name: 1P29a

Project nr: 151B

Lable: Approver

Revision: TP

Sheet nr: 1P29a

Scale: 1 : 30

Date: 18/03/2011

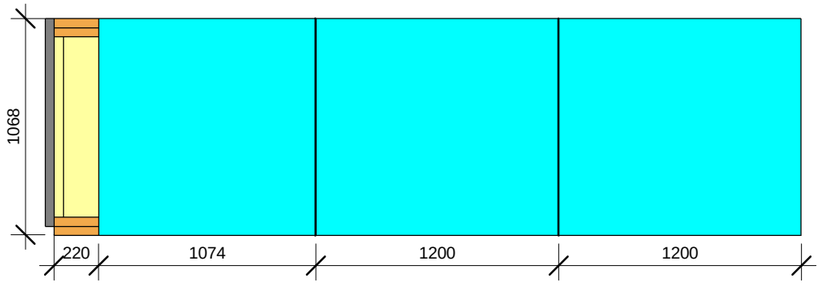


2 1P29a_5
1 : 30

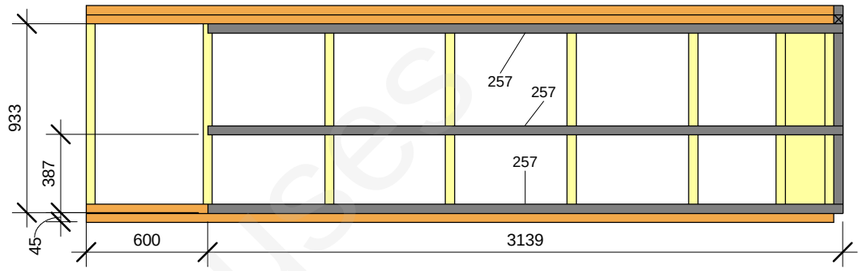


1 1P29a_4
1 : 30

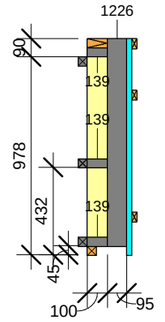


4 1P29a_7
1 : 30

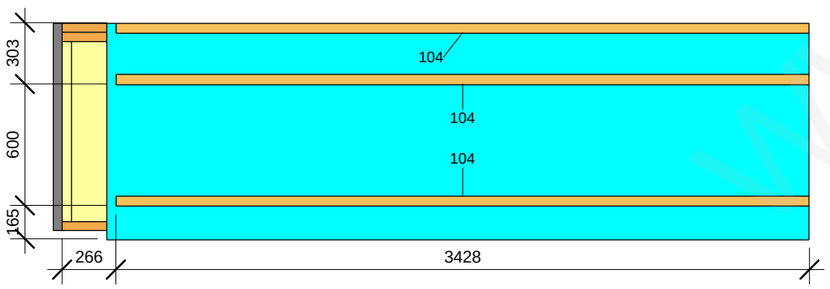


3 1P29a_6
1 : 30

This drawing cannot be used without agreement of SIA "WWL"

| | | | |
|---|---|---|---|
| Proj Manager: | J.Riekstiņš | | |
| Proj. Resp. Eng: | D.Ščogoļevs | | |
| Resp. Eng/Dsg: | K.Rezevskis | | |

Customer: -

Object: 151B-6Apartment_H

Sheet name: 1P29a_a

Project nr: 151B

Lable: Approver

Revision: TP

Sheet nr: 1P29a_a

Scale: 1 : 30

Date: 18/03/2011

WWL Houses

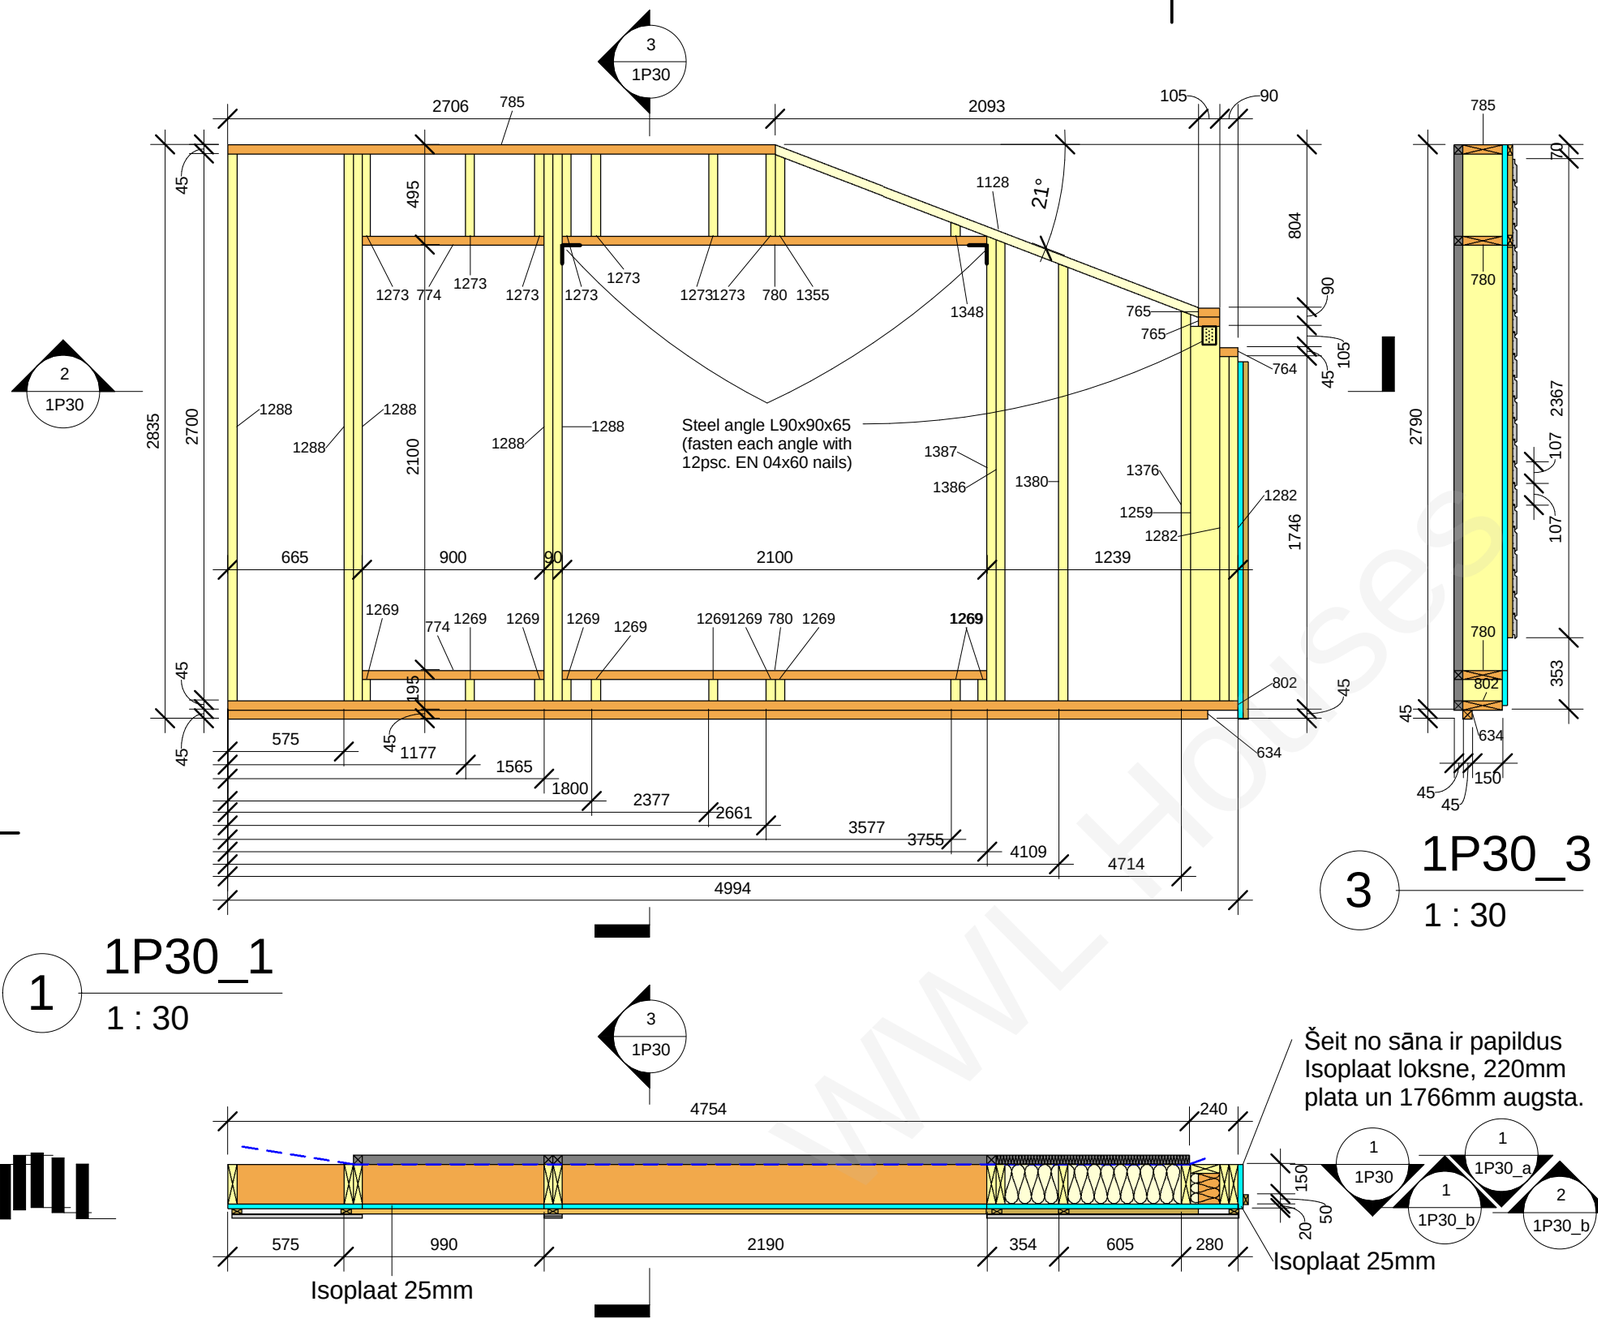


This drawing cannot be used without agreement of SIA "WWL"

| | | | |
|---|---|---|---|
| Proj Manager: | J.Riekstiņš | | |
| Proj. Resp. Eng: | D.Ščogoļevs | | |
| Resp. Eng/Dsg: | K.Rezevskis | | |

Customer: -

Object: 151B-6Apartment_H

Sheet name: 1P30

Project nr: 151B

Lable: Approver

Revision: TP

Sheet nr: 1P30

Scale: As indicated

Date: 18/03/2011

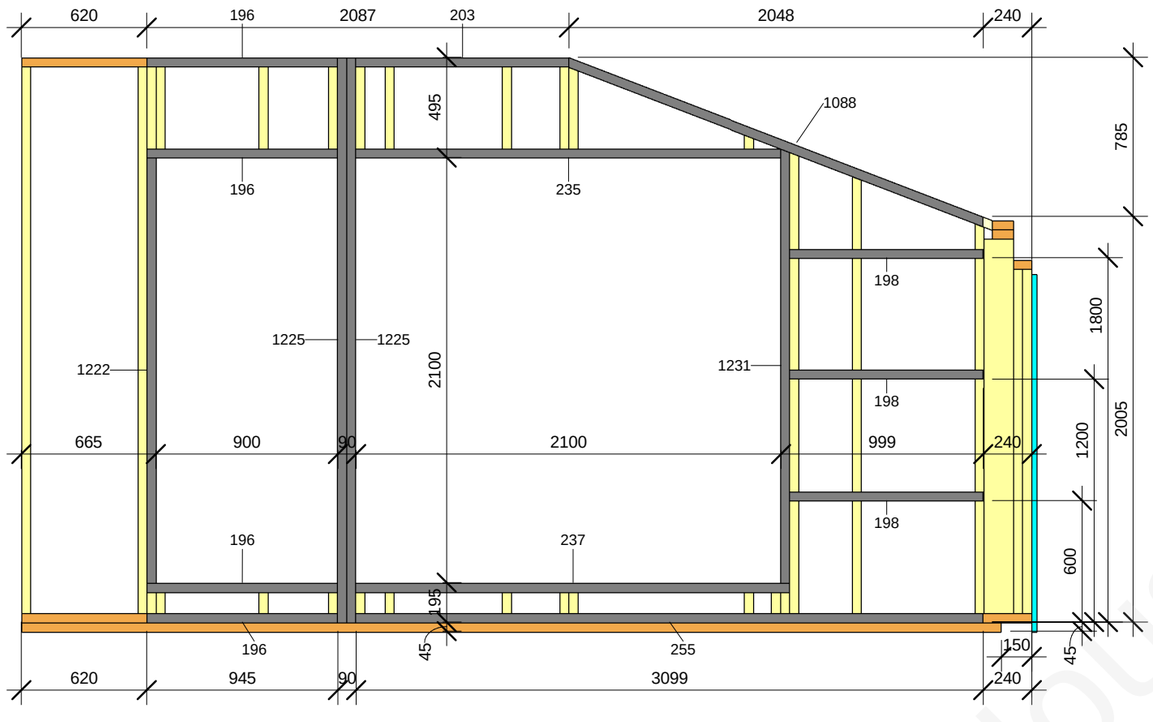


# 1P30_4

1 : 30

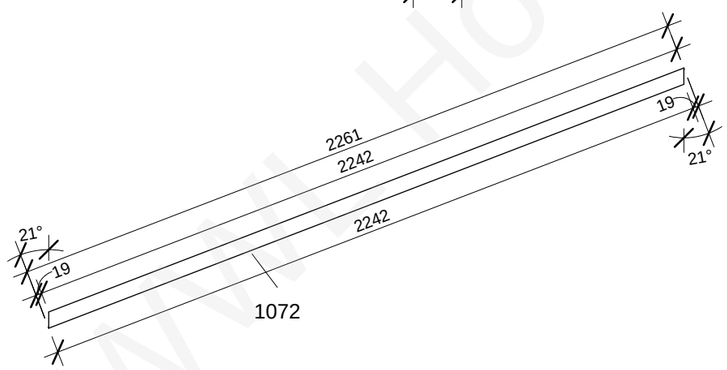


## Type Mark 1072

1 : 20

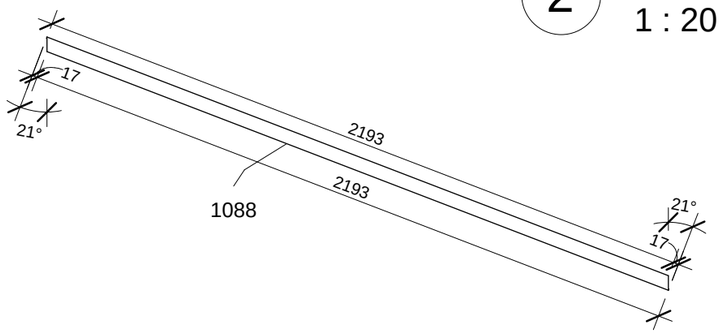


## Type Mark 1088

1 : 20

1P30 panel wood element schedule

| Type Mark | Family and Type | h(mm) | b(mm) | L(mm) | Length | Count |
|---|---|---|---|---|---|---|
| 94 | H-bar ext_1: 25x50 36 | 50 | 25 | 2097 | | 1 |
| 103 | H-bar ext_1: 25x50 45 | 50 | 25 | 3141 | | 1 |
| 196 | H-bar int: 45x45 62 | 45 | 45 | 945 | | 4 |
| 198 | H-bar int: 45x45 64 | 45 | 45 | 954 | | 3 |
| 203 | H-bar int: 45x45 69 | 45 | 45 | 1052 | | 1 |
| 235 | H-bar int: 45x45 101 | 45 | 45 | 2100 | | 1 |
| 237 | H-bar int: 45x45 103 | 45 | 45 | 2145 | | 1 |
| 255 | H-bar int: 45x45 121 | 45 | 45 | 3099 | | 1 |
| 634 | H: 45x45 33 | 45 | 45 | 4844 | | 1 |
| 764 | H: 45x195 | 45 | 195 | 90 | | 1 |
| 765 | H: 45x195 2 | 45 | 195 | 105 | | 2 |
| 774 | H: 45x195 11 | 45 | 195 | 900 | | 2 |
| 780 | H: 45x195 17 | 45 | 195 | 2100 | | 2 |
| 785 | H: 45x195 22 | 45 | 195 | 2706 | | 1 |
| 802 | H: 45x195 39 | 45 | 195 | 4994 | | 1 |
| 999 | H_boarding 21x120: 19x120 | 120 | 21 | 90 | | 2 |
| 1003 | H_boarding 21x120: 19x120 5 | 120 | 21 | 645 | | 22 |
| 1013 | H_boarding 21x120: 19x120 15 | 120 | 21 | 1245 | | 12 |
| 1072 | sliipa-bar ext: 25x50 4 | 50 | 25 | 2261 | | 1 |
| 1088 | sliipa-sija bar int: 45x45 3 | 45 | 45 | 2211 | | 1 |
| 1128 | sliipa-sija_1: 45x195 2 | 45 | 195 | 2259 | | 1 |
| 1189 | V-bar ext.: 25x50 15 | 25 | 50 | | 1346 | 1 |
| 1191 | V-bar ext.: 25x50 17 | 25 | 50 | | 1766 | 1 |
| 1193 | V-bar ext.: 25x50 19 | 25 | 50 | | 1930 | 1 |
| 1199 | V-bar ext.: 25x50 25 | 25 | 50 | | 2435 | 2 |
| 1204 | V-bar ext_slips.: 25x50 3 | 25 | 50 | | 1842 | 1 |
| 1205 | V-bar ext_slips.: 25x50 4 | 25 | 50 | | 1969 | 1 |
| 1222 | V-bar int: 45x45 17 | 45 | 45 | | 2100 | 1 |
| 1225 | V-bar int: 45x45 20 | 45 | 45 | | 2790 | 2 |
| 1231 | V-bar int_slips gals: 45x45 2 | 45 | 45 | | 2145 | 1 |
| 1259 | V: 45x145 5 | 145 | 45 | | 1851 | 1 |
| 1269 | V: 45x195 | 195 | 45 | | 105 | 10 |
| 1273 | V: 45x195 5 | 195 | 45 | | 405 | 7 |
| 1282 | V: 45x195 14 | 195 | 45 | | 1701 | 2 |
| 1288 | V: 45x195 20 | 195 | 45 | | 2700 | 5 |
| 1348 | V_slips_gals: 45x195 10 | 195 | 45 | | 69 | 1 |
| 1355 | V_slips_gals: 45x195 17 | 195 | 45 | | 402 | 1 |
| 1376 | V_slips_gals: 45x195 38 | 195 | 45 | | 1926 | 1 |
| 1380 | V_slips_gals: 45x195 42 | 195 | 45 | | 2158 | 1 |
| 1386 | V_slips_gals: 45x195 48 | 195 | 45 | | 2278 | 1 |
| 1387 | V_slips_gals: 45x195 49 | 195 | 45 | | 2295 | 1 |

Grand total: 104

1P30 panel plate element schedule

| Family and Type | Area | Comments |
|---|---|---|
| | | |
| Basic Wall: Isoplaat 25mm | 6.8 m² | |
| Grand total: 2 | 6.8 m² | |

This drawing cannot be used without agreement of SIA "WWL"

| | | | |
|---|---|---|---|
| Proj Manager: | J.Riekstiņš | | |
| Proj. Resp. Eng: | D.Ščogoļevs | | |
| Resp. Eng/Dsg: | K.Rezevskis | | |

Customer: -

Object: 151B-6Apartment_H

Sheet name: 1P30_a

Project nr: 151B

Lable: Approver

Revision: TP

Sheet nr: 1P30_a

Scale: As indicated

Date: 18/03/2011

WWW.HOUSES

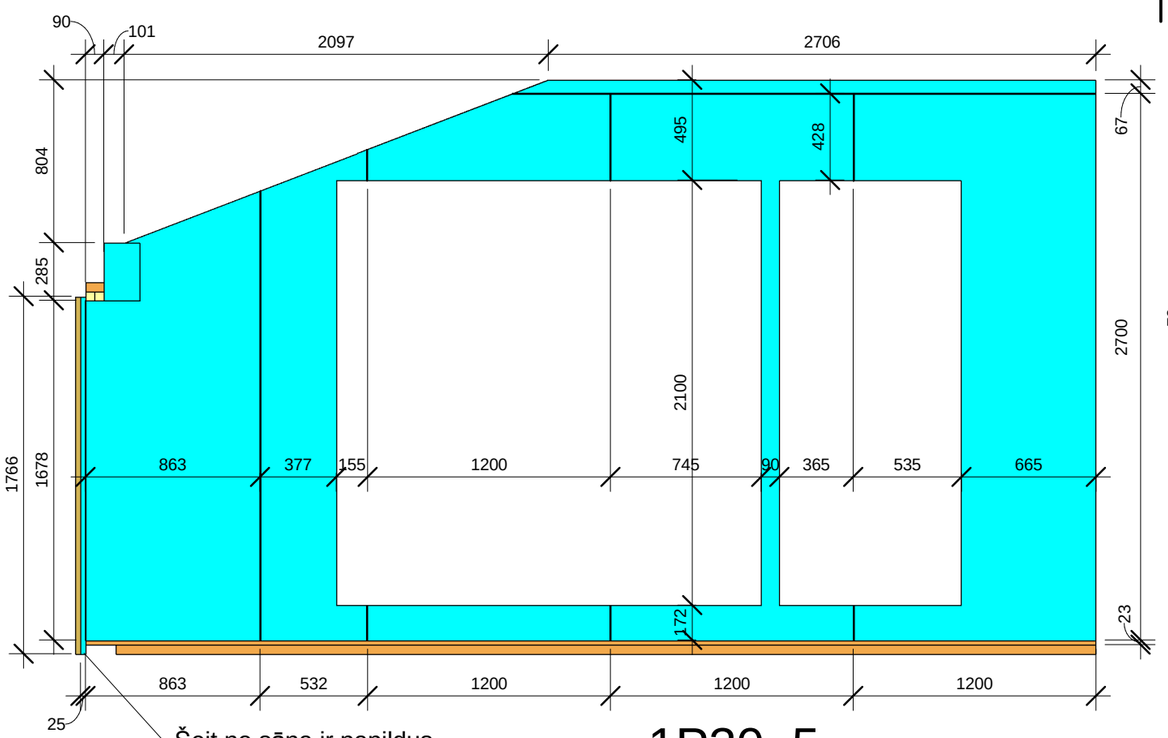


Šeit no sāna ir papildus
Isoplaat loksne, 220mm
plata un 1766mm augsta.

1 1P30_5
1 : 30

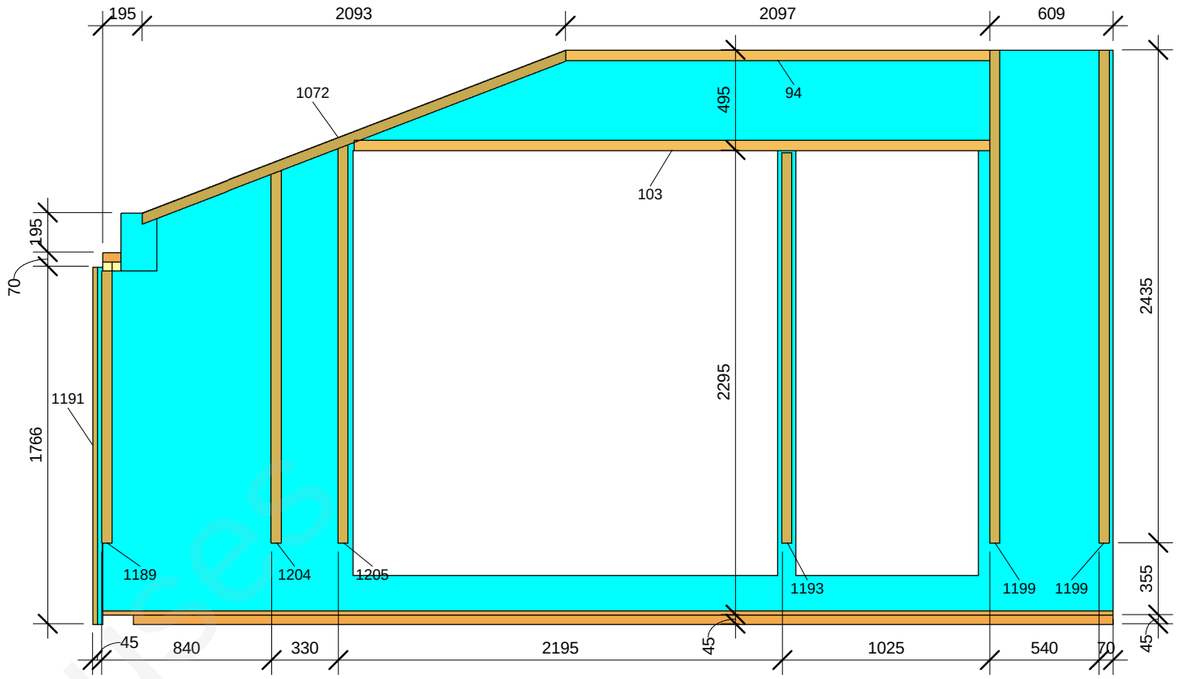


2 1P30_6
1 : 30

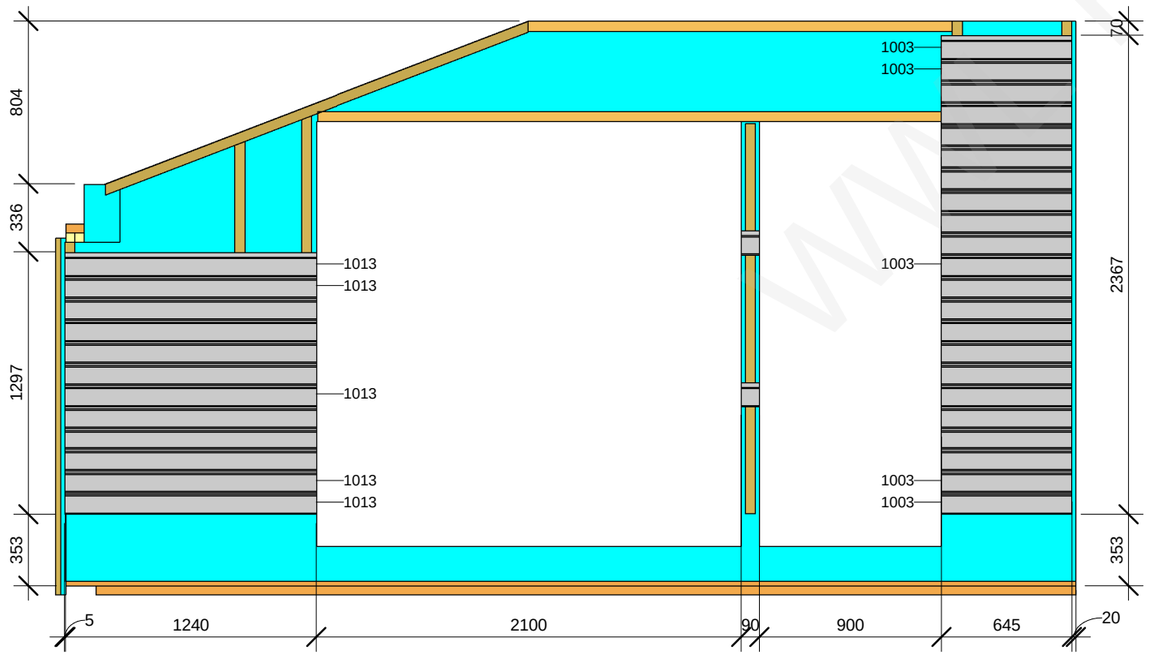


3 1P30_7
1 : 30

This drawing cannot be used without agreement of SIA "WWL"

| | | | |
|---|---|---|---|
| Proj Manager: | J.Riekstiņš | | |
| Proj. Resp. Eng: | D.Ščogoļevs | | |
| Resp. Eng/Dsg: | K.Rezevskis | | |

Customer: -

Object: 151B-6Apartment_H

Sheet name: 1P30_b

Project nr: 151B

Lable: Approver

Revision: TP

Sheet nr: 1P30_b

Scale: 1 : 30

Date: 18/03/2011

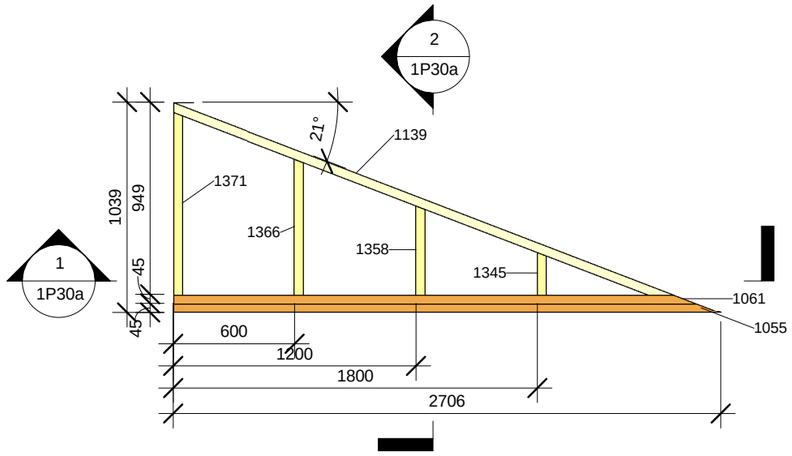


3 1P30a_1

1 : 30

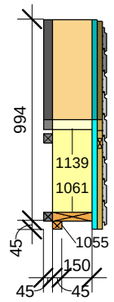


2 1P30a_3

1 : 30

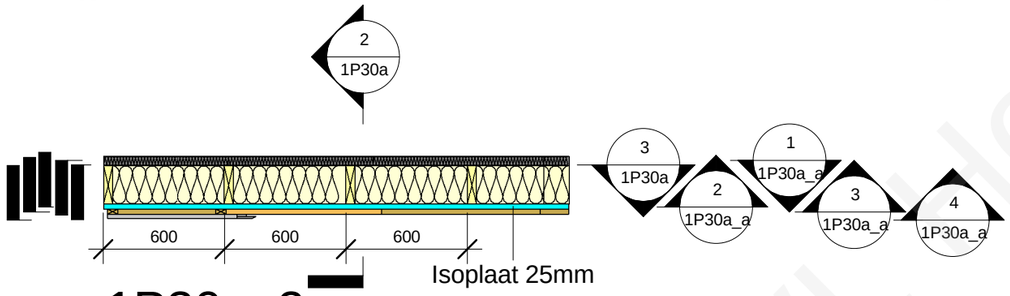


1 1P30a_2

1 : 30

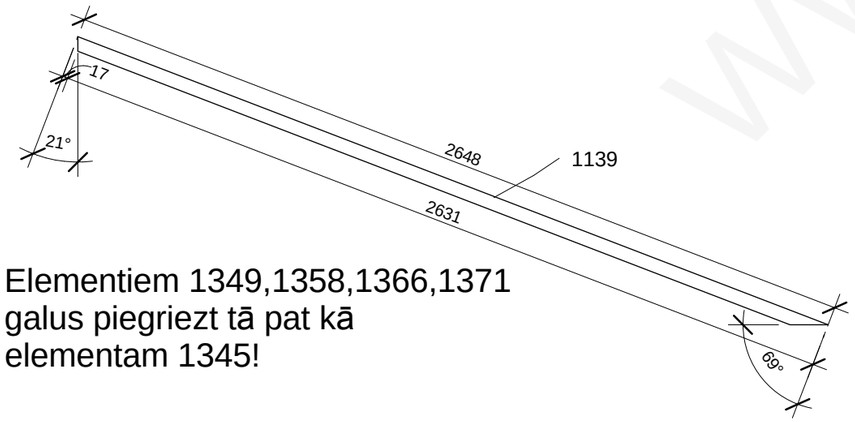


Elementiem 1349,1358,1366,1371
galus piegriezt tā pat kā
elementam 1345!

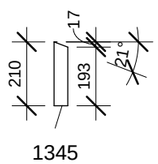


1345

4 Type Mark 1345,1139

1 : 20

| 1P30a panel wood element schedule | | | | | | |
|---|---|---|---|---|---|---|
| Type Mark | Family and Type | h(mm) | b(mm) | L(mm) | Length | Count |
| 74 | H-bar ext_1: 25x50 16 | 50 | 25 | 769 | | 1 |
| 177 | H-bar int: 45x45 43 | 45 | 45 | 620 | | 2 |
| 185 | H-bar int: 45x45 51 | 45 | 45 | 718 | | 1 |
| 225 | H-bar int: 45x45 91 | 45 | 45 | 1727 | | 1 |
| 1003 | H_boarding 21x120: 19x120 5 | 120 | 21 | 645 | | 7 |
| 1033 | H_boarding 21x120_1: 19x120 2 | 120 | 21 | 459 | | 1 |
| 1037 | H_boarding 21x120_1: 19x120 6 | 120 | 21 | 738 | | 1 |
| 1055 | H_slips_gals: 45x45 2 | 45 | 45 | 2706 | | 1 |
| 1061 | H_slips_gals: 45x195 | 45 | 195 | 2589 | | 1 |
| 1075 | sliipa-bar ext: 25x50 7 | 50 | 25 | 2745 | | 1 |
| 1092 | sliipa-sija bar int: 45x45 7 | 45 | 45 | 2656 | | 1 |
| 1139 | sliipa-sija_1_sl gals_1: 45x195 2 | 45 | 195 | 2665 | | 1 |
| 1202 | V-bar ext_slips.: 25x50 | 25 | 50 | | 770 | 1 |
| 1203 | V-bar ext_slips.: 25x50 2 | 25 | 50 | | 977 | 1 |
| 1345 | V_slips_gals: 45x195 7 | 195 | 45 | | 210 | 1 |
| 1358 | V_slips_gals: 45x195 20 | 195 | 45 | | 440 | 1 |
| 1366 | V_slips_gals: 45x195 28 | 195 | 45 | | 670 | 1 |
| 1371 | V_slips_gals: 45x195 33 | 195 | 45 | | 901 | 1 |

Grand total: 25

| 1P30a panel plate element schedule | | |
|---|---|---|
| Family and Type | Area | Comments |
| | | |
| Basic Wall: Isoplaat 25mm | 1.4 m² | |
| Grand total: 1 | 1.4 m² | |

This drawing cannot be used without agreement of SIA "WWL"

| | | | |
|---|---|---|---|
| Proj Manager: | J.Riekstiņš | | |
| Proj. Resp. Eng: | D.Ščogoļevs | | |
| Resp. Eng/Dsg: | K.Rezevskis | | |

Customer: -

Object: 151B-6Apartment_H

Sheet name: 1P30a

Project nr: 151B

Lable: Approver

Revision: TP

Sheet nr: 1P30a

Scale: As indicated

Date: 18/03/2011

WWL Houses

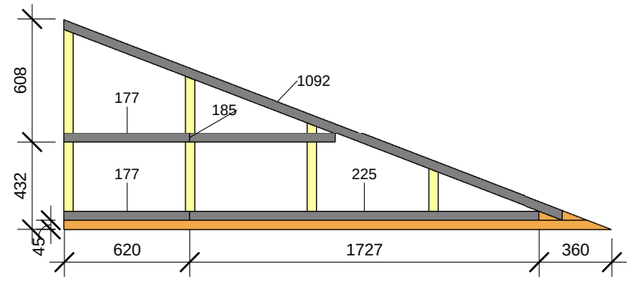


1 1P30a_4

1 : 30

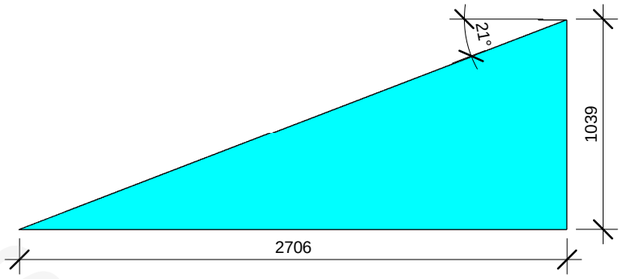


2 1P30a_5

1 : 30

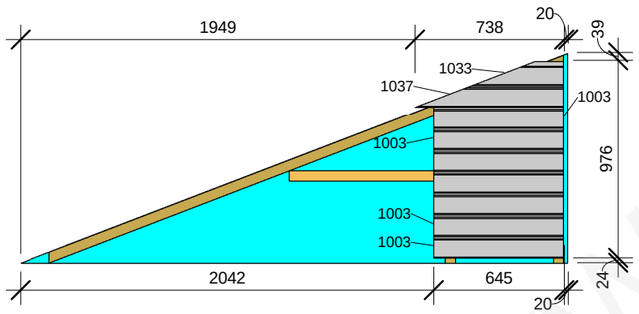


4 1P30a_7

1 : 30

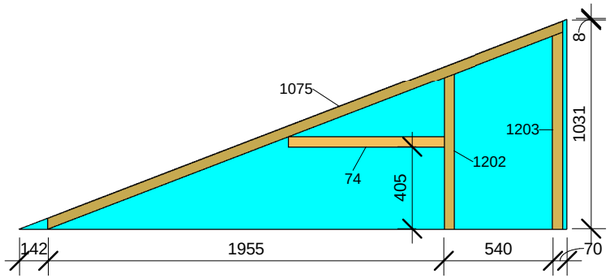


3 1P30a_6

1 : 30

WWL Houses

| | | | | | |
|---|---|---|---|---|---|
| This drawing cannot be used without agreement of SIA "WWL" | | | | Customer: - | Project nr: 151B |
| Proj Manager: | J.Riekstiņš | | | Object: 151B-6Apartment_H | Lable: Approver |
| Proj. Resp. Eng: | D.Ščogoļevs | | | | Revision: TP |
| Resp. Eng/Dsg: | K.Rezevskis | | | | |
| | | | | Sheet name: 1P30a_a | Sheet nr: 1P30a_a |
| | | | | | Scale: 1 : 30 |
| | | | | | Date: 18/03/2011 |

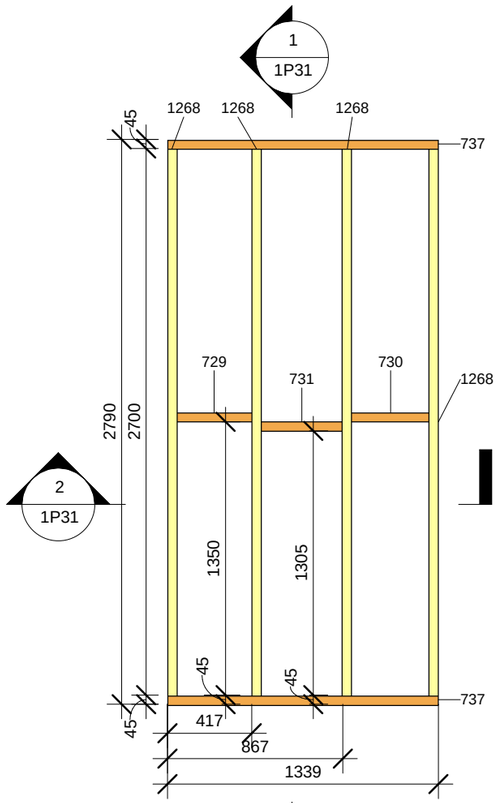


## 3 1P31_1

1 : 30

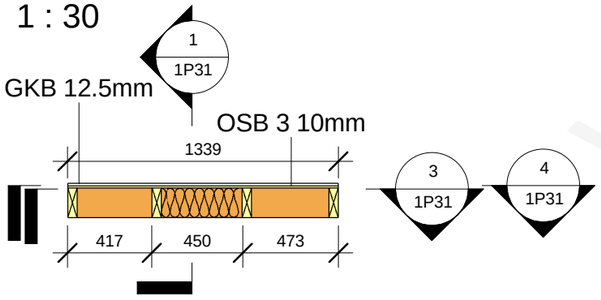


## 2 1P31_2

1 : 30

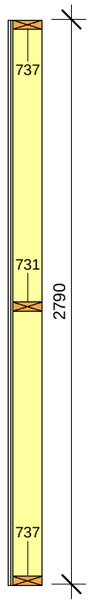


## 1 1P31_3

1 : 30

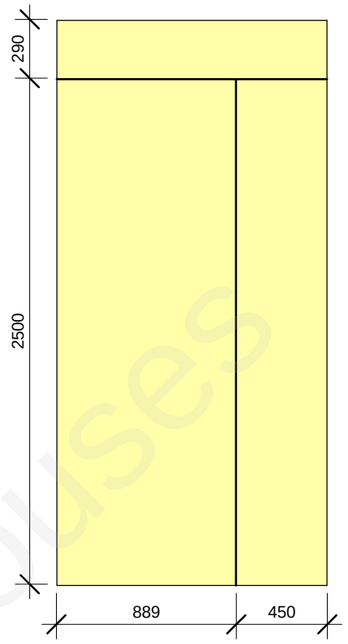


## 4 1P31_4

1 : 30

1P31 panel wood element schedule

| Type Mark | Family and Type | h(mm) | b(mm) | L(mm) | Length | Count |
|---|---|---|---|---|---|---|
| 729 | H: 45x145 14 | 45 | 145 | 372 | | 1 |
| 730 | H: 45x145 15 | 45 | 145 | 383 | | 1 |
| 731 | H: 45x145 16 | 45 | 145 | 405 | | 1 |
| 737 | H: 45x145 22 | 45 | 145 | 1339 | | 2 |
| 1268 | V: 45x145 14 | 145 | 45 | | 2700 | 4 |

Grand total: 9

1P31 panel plate element schedule

| Family and Type | Area | Comments |
|---|---|---|
| | | |
| Basic Wall: GKB 12.5mm | 3.7 m² | |
| Basic Wall: OSB 3 10mm | 3.7 m² | |
| Grand total: 2 | 7.5 m² | |

This drawing cannot be used without agreement of SIA "WWL"

| | | | |
|---|---|---|---|
| Proj Manager: | J.Riekstiņš | | |
| Proj. Resp. Eng: | D.Ščogoļevs | | |
| Resp. Eng/Dsg: | K.Rezevskis | | |

Customer: -

Project nr: 151B

Object: 151B-6Apartment_H

Lable: Approver

Revision: TP

Sheet name: 1P31

Sheet nr: 1P31

Scale: 1 : 30

Date: 18/03/2011

WWL Houses

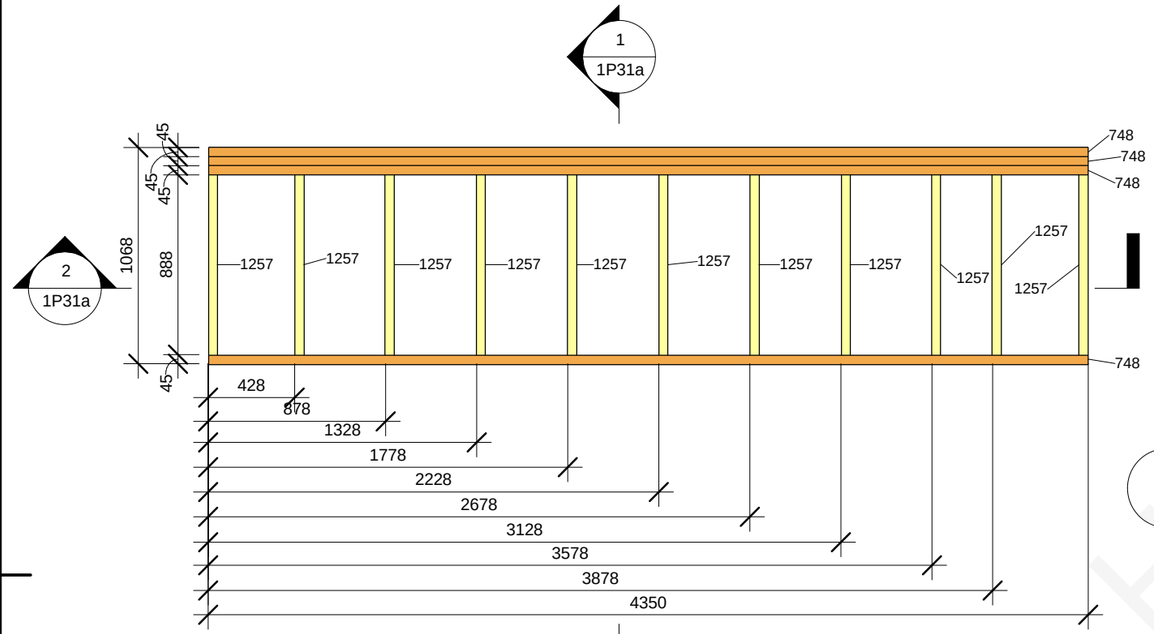


4 1P31a_1
1 : 30

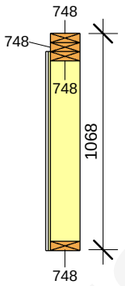


1 1P31a_3
1 : 30

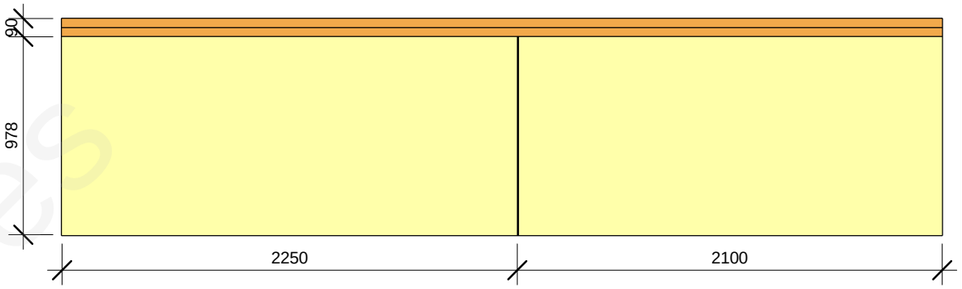


3 1P31a_4
1 : 30

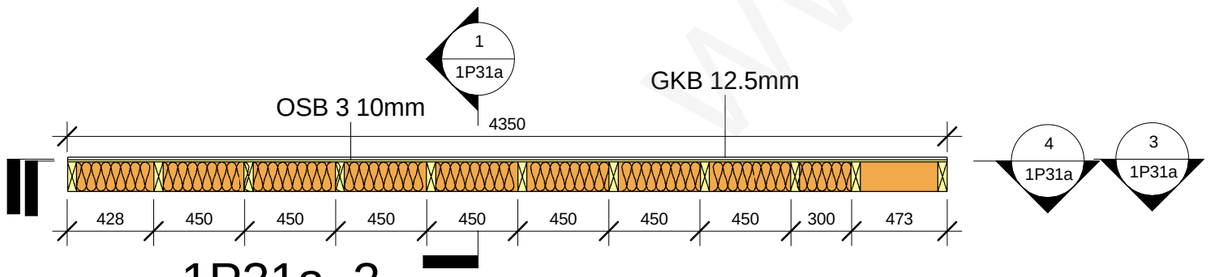


2 1P31a_2
1 : 30

| 1P31a panel wood element schedule | | | | | | |
|---|---|---|---|---|---|---|
| Type Mark | Family and Type | h(mm) | b(mm) | L(mm) | Length | Count |
| 748 | H: 45x145 33 | 45 | 145 | 4350 | | 4 |
| 1257 | V: 45x145 3 | 145 | 45 | | 888 | 11 |
| Grand total: 15 | | | | | | |

| 1P31a panel plate element schedule | | |
|---|---|---|
| Family and Type | Area | Comments |
| | | |
| Basic Wall: GKB 12.5mm | 4.3 m² | |
| Basic Wall: OSB 3 10mm | 4.3 m² | |
| Grand total: 2 | 8.5 m² | |

This drawing cannot be used without agreement of SIA "WWL"

| | | | |
|---|---|---|---|
| Proj Manager: | J.Riekstiņš | | |
| Proj. Resp. Eng: | D.Ščogoļevs | | |
| Resp. Eng/Dsg: | K.Rezevskis | | |

Customer: -

Object: 151B-6Apartment_H

Sheet name: 1P31a

Project nr: 151B

Lable: Approver

Revision: TP

Sheet nr: 1P31a

Scale: 1 : 30

Date: 18/03/2011

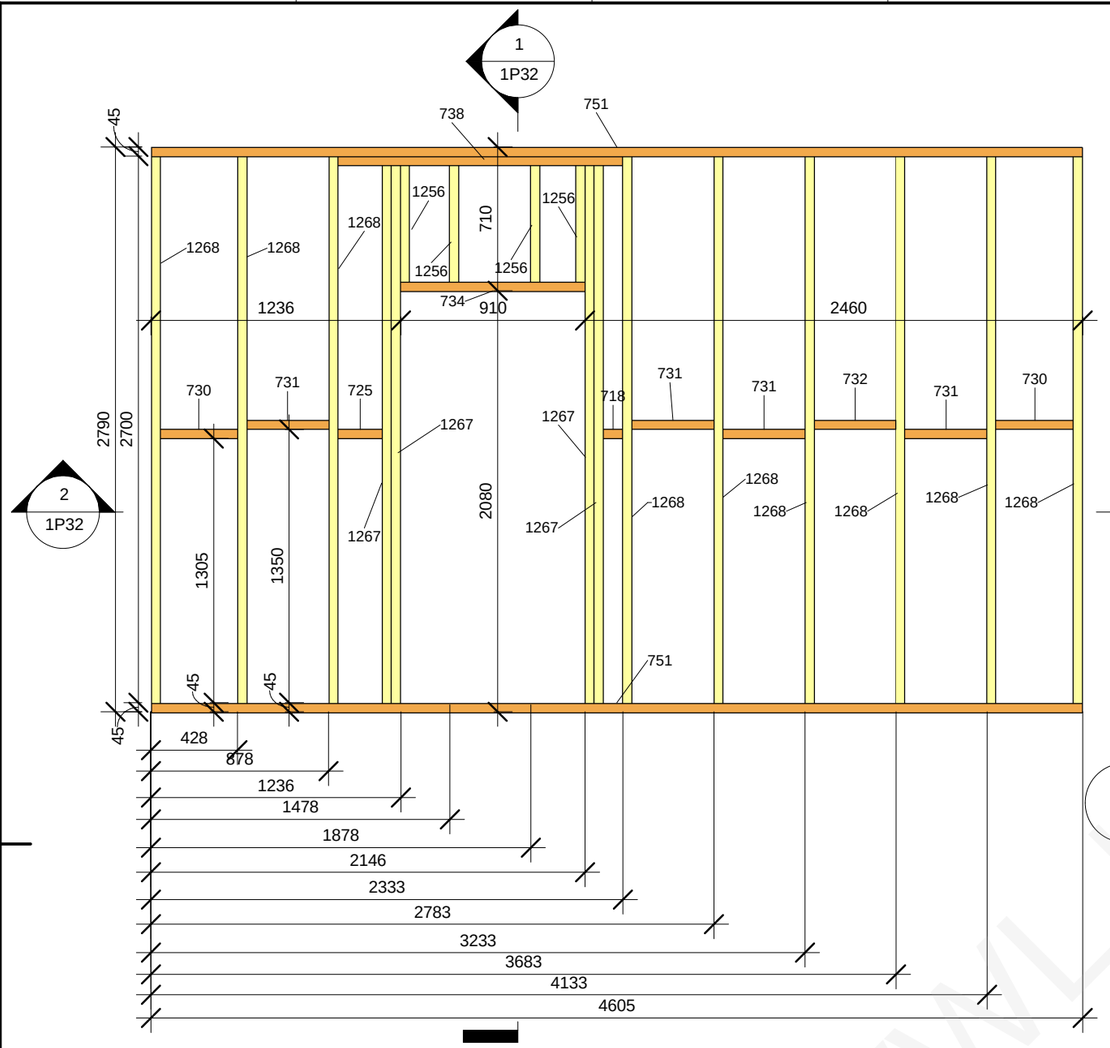


3 1P32_1
1 : 30

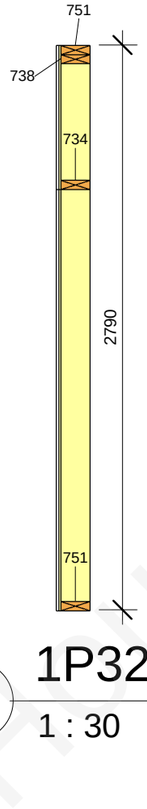


1 1P32_3
1 : 30

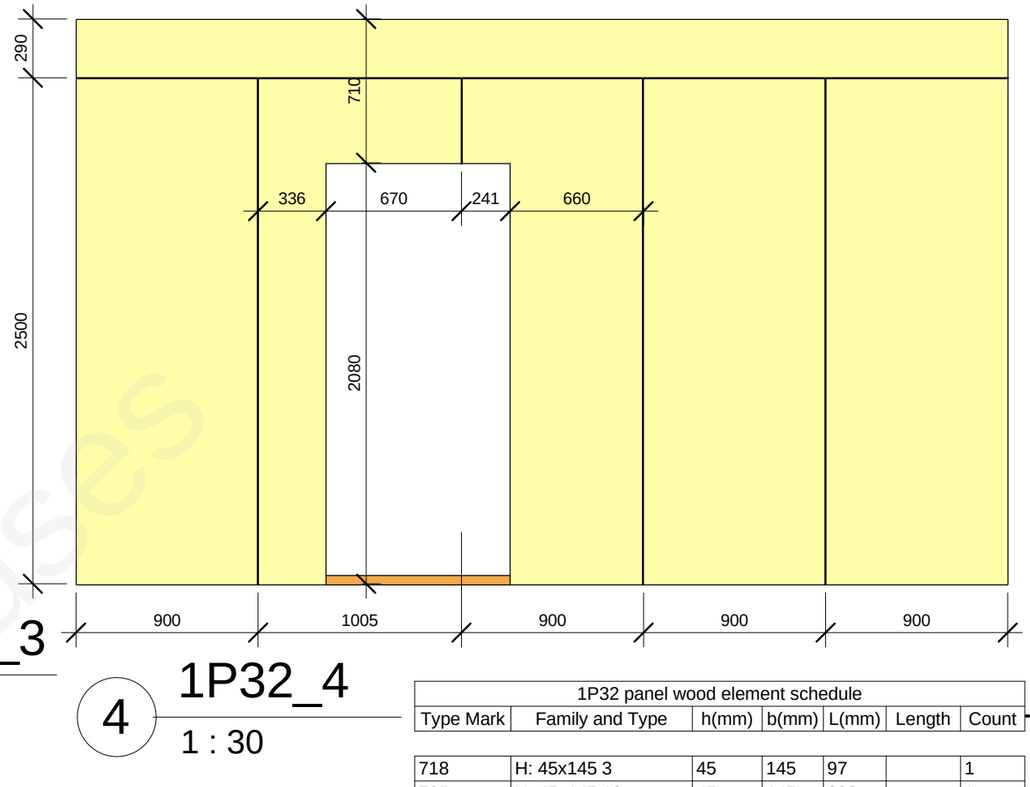


4 1P32_4
1 : 30

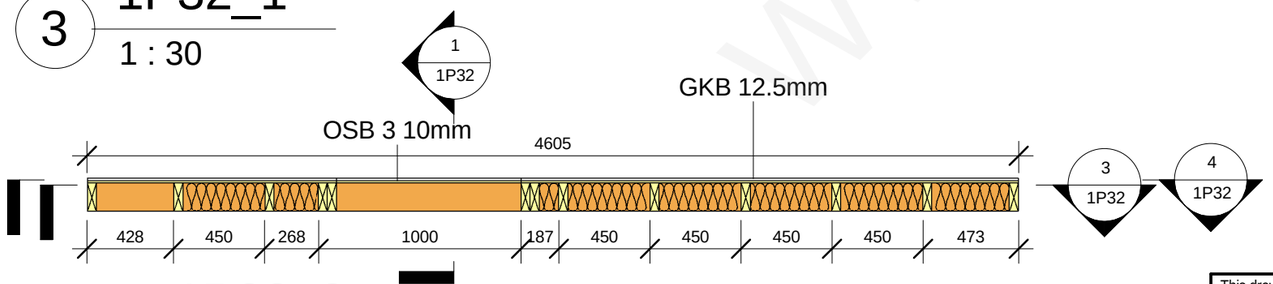


2 1P32_2
1 : 30

1P32 panel wood element schedule

| Type Mark | Family and Type | h(mm) | b(mm) | L(mm) | Length | Count |
|---|---|---|---|---|---|---|
| 718 | H: 45x145 3 | 45 | 145 | 97 | | 1 |
| 725 | H: 45x145 10 | 45 | 145 | 223 | | 1 |
| 730 | H: 45x145 15 | 45 | 145 | 383 | | 2 |
| 731 | H: 45x145 16 | 45 | 145 | 405 | | 4 |
| 732 | H: 45x145 17 | 45 | 145 | 407 | | 1 |
| 734 | H: 45x145 19 | 45 | 145 | 910 | | 1 |
| 738 | H: 45x145 23 | 45 | 145 | 1410 | | 1 |
| 751 | H: 45x145 36 | 45 | 145 | 4605 | | 2 |
| 1256 | V: 45x145 2 | 145 | 45 | | 575 | 4 |
| 1267 | V: 45x145 13 | 145 | 45 | | 2655 | 4 |
| 1268 | V: 45x145 14 | 145 | 45 | | 2700 | 9 |

Grand total: 30

1P32 panel plate element schedule

| Family and Type | Area | Comments |
|---|---|---|
| | | |
| Basic Wall: GKB 12.5mm | 11.0 m² | |
| Basic Wall: OSB 3 10mm | 11.0 m² | |
| Grand total: 2 | 21.9 m² | |

This drawing cannot be used without agreement of SIA "WWL"

| | |
|---|---|
| Proj Manager: | J.Riekstiņš |
| Proj. Resp. Eng: | D.Ščogoļevs |
| Resp. Eng/Dsg: | K.Rezevskis |

Customer: -

Object: 151B-6Apartment_H

Sheet name: 1P32

Project nr: 151B

Lable: Approver

Revision: TP

Sheet nr: 1P32

Scale: 1 : 30

Date: 18/03/2011

WWL Houses

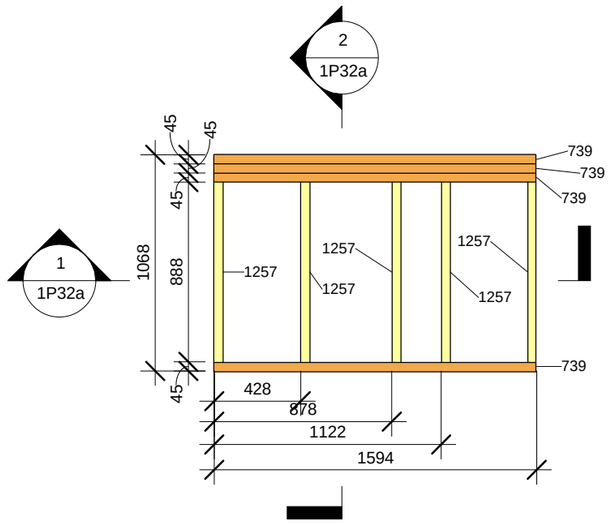


3 1P32a_1

1 : 30

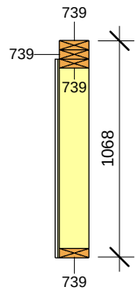


2 1P32a_3

1 : 30

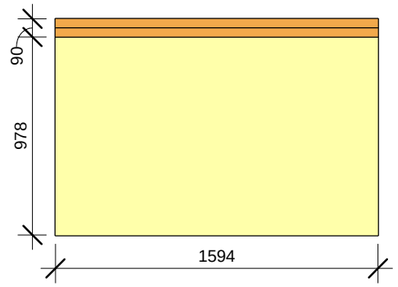


4 1P32a_4

1 : 30

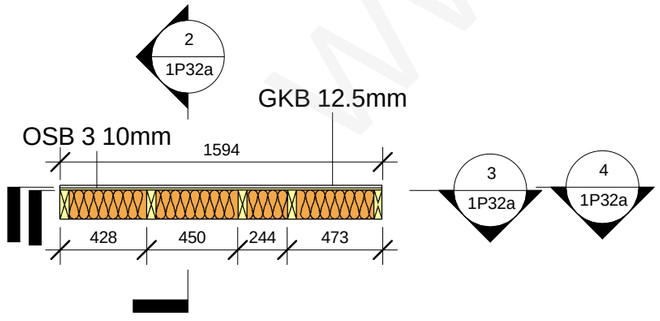


1 1P32a_2

1 : 30

| 1P32a panel wood element schedule | | | | | | |
|---|---|---|---|---|---|---|
| Type Mark | Family and Type | h(mm) | b(mm) | L(mm) | Length | Count |
| 739 | H: 45x145 24 | 45 | 145 | 1594 | | 4 |
| 1257 | V: 45x145 3 | 145 | 45 | | 888 | 5 |

Grand total: 9

| 1P32a panel plate element schedule | | |
|---|---|---|
| Family and Type | Area | Comments |
| | | |
| Basic Wall: GKB 12.5mm | 1.6 m² | |
| Basic Wall: OSB 3 10mm | 1.6 m² | |
| Grand total: 2 | 3.1 m² | |

This drawing cannot be used without agreement of SIA "WWL"

| | | | |
|---|---|---|---|
| Proj Manager: | J.Riekstiņš | | |
| Proj. Resp. Eng: | D.Ščogoļevs | | |
| Resp. Eng/Dsg: | K.Rezevskis | | |

Customer: -

Project nr: 151B

Object: 151B-6Apartment_H

Lable: Approver

Revision: TP

Sheet name: 1P32a

Sheet nr: 1P32a

Scale: 1 : 30

Date: 18/03/2011

WWL Houses

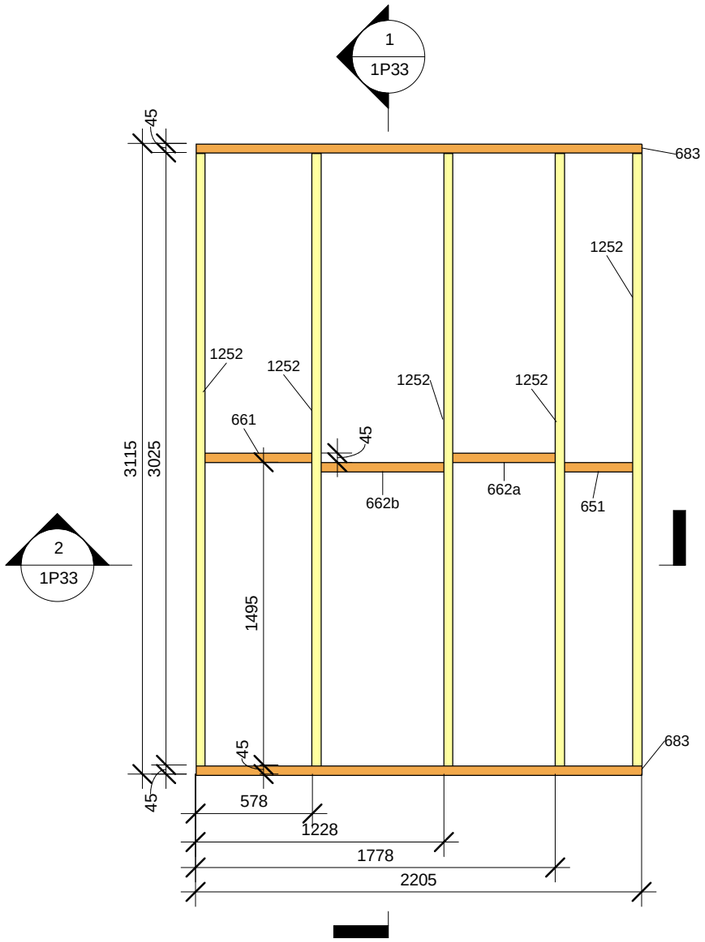


3 1P33_1

1 : 30

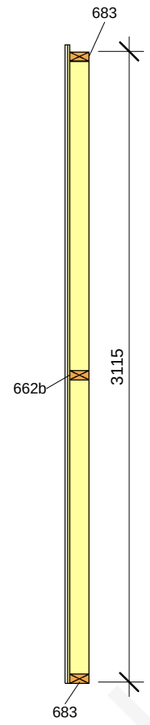


1 1P33_3

1 : 30

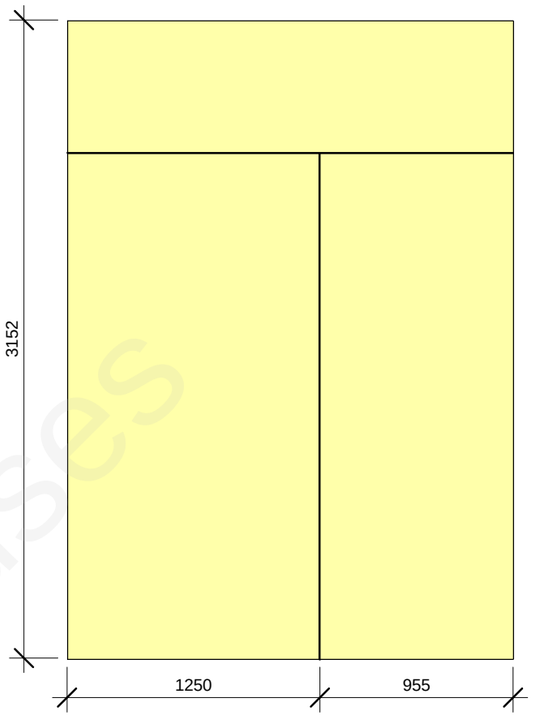


4 1P33_4

1 : 30

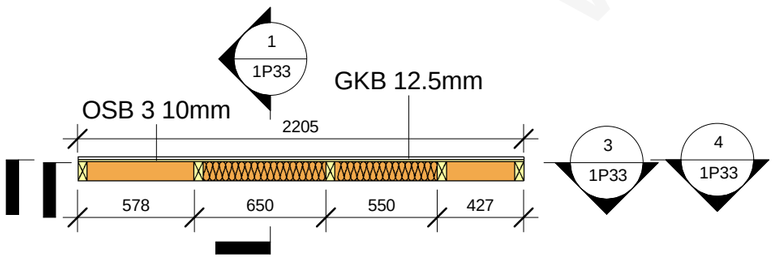


2 1P33_2

1 : 30

1P33 panel wood element schedule

| Type Mark | Family and Type | h(mm) | b(mm) | L(mm) | Length | Count |
|---|---|---|---|---|---|---|
| 651 | H: 45x95 7 | 45 | 95 | 337 | | 1 |
| 661 | H: 45x95 17 | 45 | 95 | 533 | | 1 |
| 683 | H: 45x95 39 | 45 | 95 | 2205 | | 2 |
| 662a | H: 45x95 71 | 45 | 95 | 505 | | 1 |
| 662b | H: 45x95 72 | 45 | 95 | 605 | | 1 |
| 1252 | V: 45x95 16 | 95 | 45 | | 3025 | 5 |

Grand total: 11

1P33 panel plate element schedule

| Family and Type | Area | Comments |
|---|---|---|
| | | |
| Basic Wall: GKB 12.5mm | 6.9 m² | |
| Basic Wall: OSB 3 10mm | 6.9 m² | |
| Grand total: 2 | 13.9 m² | |

This drawing cannot be used without agreement of SIA "WWL"

| | | | |
|---|---|---|---|
| Proj Manager: | J.Riekstiņš | | |
| Proj. Resp. Eng: | D.Ščogoļevs | | |
| Resp. Eng/Dsg: | K.Rezevskis | | |

Customer: -

Project nr: 151B

Object: 151B-6Apartment_H

Lable: Approver

Revision: TP

Sheet name: 1P33

Sheet nr: 1P33

Scale: 1 : 30

Date: 18/03/2011

www.EcoHouses

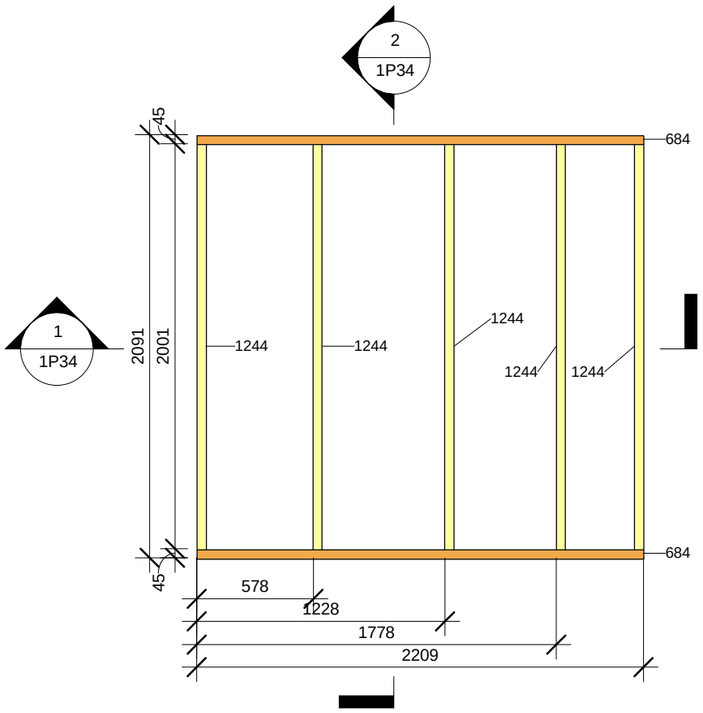


3 1P34_1
1 : 30

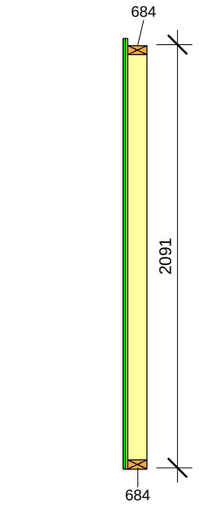


2 1P34_3
1 : 30

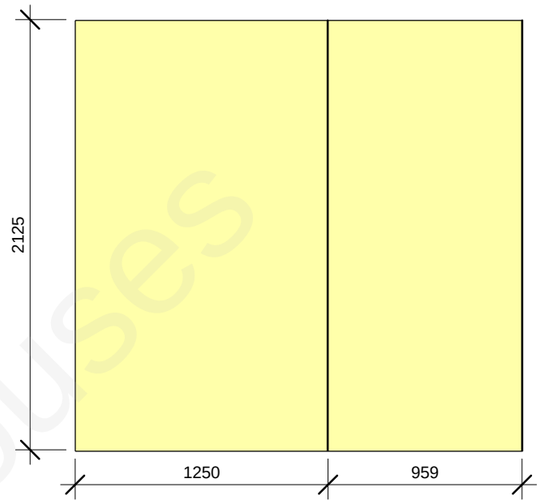


4 1P34_4
1 : 30

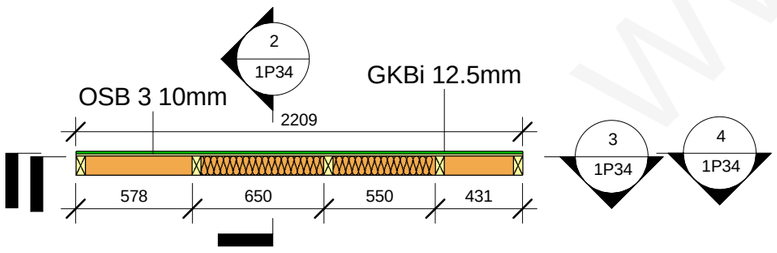


1 1P34_2
1 : 30

| 1P34 panel wood element schedule | | | | | | |
|---|---|---|---|---|---|---|
| Type Mark | Family and Type | h(mm) | b(mm) | L(mm) | Length | Count |
| 684 | H: 45x95 40 | 45 | 95 | 2209 | | 2 |
| 1244 | V: 45x95 8 | 95 | 45 | | 2001 | 5 |
| Grand total: 7 | | | | | | |

| 1P34 panel plate element schedule | | |
|---|---|---|
| Family and Type | Area | Comments |
| | | |
| Basic Wall: GKBi 12.5mm | 4.7 m² | |
| Basic Wall: OSB 3 10mm | 4.7 m² | |
| Grand total: 2 | 9.4 m² | |

This drawing cannot be used without agreement of SIA "WWL"

| | | | |
|---|---|---|---|
| Proj Manager: | J.Riekstiņš | | |
| Proj. Resp. Eng: | D.Ščogoļevs | | |
| Resp. Eng/Dsg: | K.Rezevskis | | |

Customer: -

Project nr: 151B

Object: 151B-6Apartment_H

Lable: Approver

Revision: TP

Sheet name: 1P34

Sheet nr: 1P34

Scale: 1 : 30

Date: 18/03/2011

WWL Houses

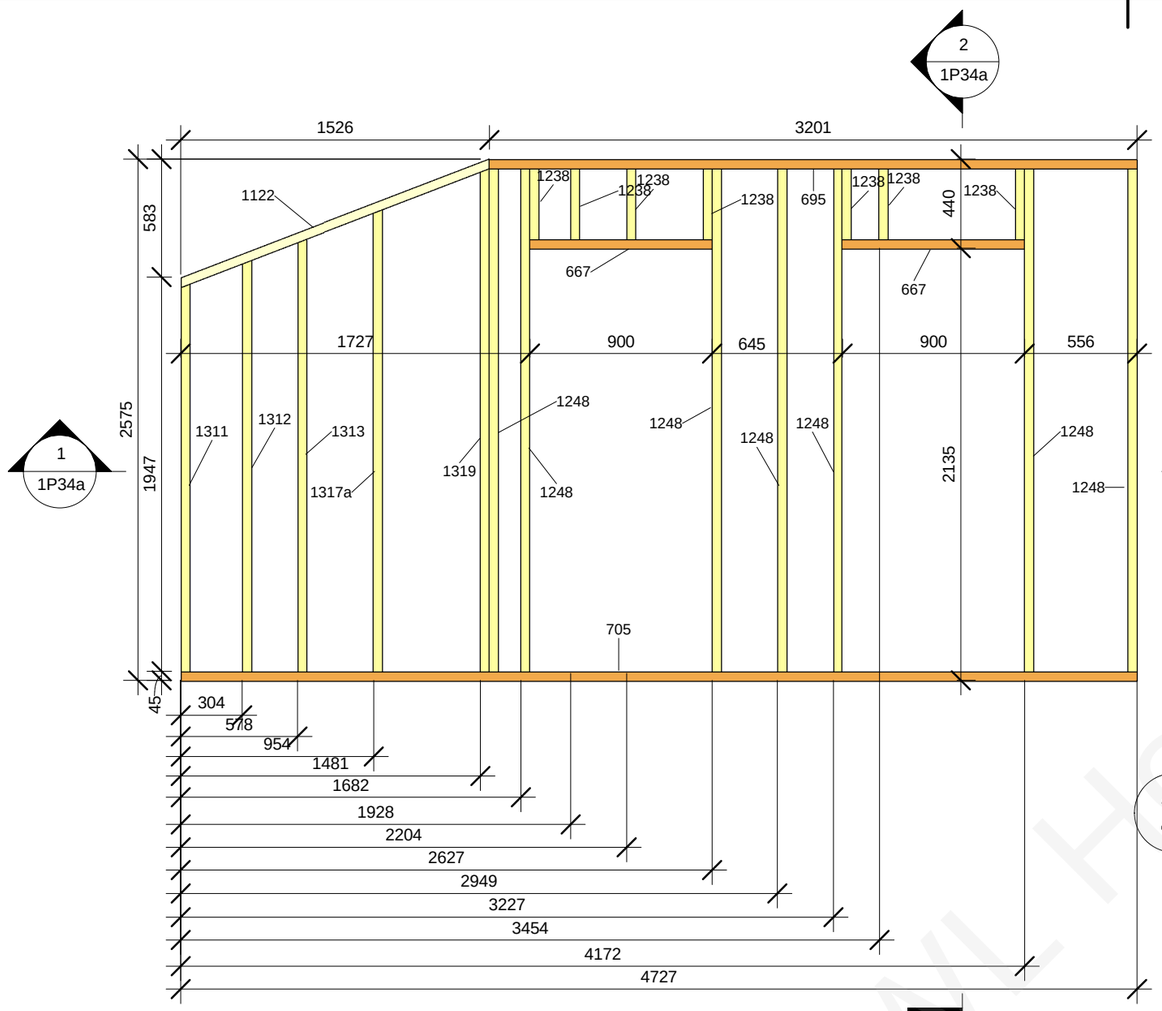


3 1P34a_1

1 : 30

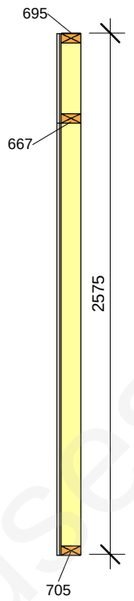


2 1P34a_3

1 : 30

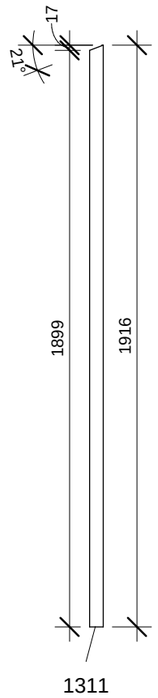


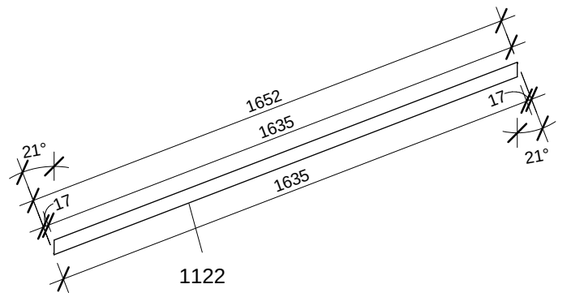


Elementiem 1312,1313,1317,1319 galus piegriezt tā pat kā elementam 1311!

4 Type Mark 1311,1122_a

1 : 20

| 1P34a panel wood element schedule | | | | | | |
|---|---|---|---|---|---|---|
| Type Mark | Family and Type | h(mm) | b(mm) | L(mm) | Length | Count |
| 667 | H: 45x95 23 | 45 | 95 | 900 | | 2 |
| 695 | H: 45x95 51 | 45 | 95 | 3201 | | 1 |
| 705 | H: 45x95 61 | 45 | 95 | 4727 | | 1 |
| 1122 | sliipa-sija_1: 45x95 5 | 45 | 95 | 1652 | | 1 |
| 1238 | V: 45x95 2 | 95 | 45 | | 350 | 7 |
| 1248 | V: 45x95 12 | 95 | 45 | | 2485 | 7 |
| 1311 | V_slips_gals: 45x95 16 | 95 | 45 | | 1916 | 1 |
| 1312 | V_slips_gals: 45x95 17 | 95 | 45 | | 2033 | 1 |
| 1313 | V_slips_gals: 45x95 18 | 95 | 45 | | 2138 | 1 |
| 1319 | V_slips_gals: 45x95 24 | 95 | 45 | | 2485 | 1 |
| 1317a | V_slips_gals: 45x95 44 | 95 | 45 | | 2283 | 1 |

Grand total: 24

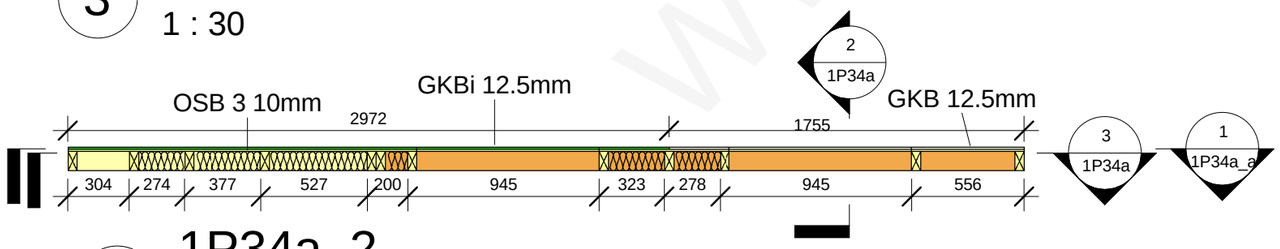


1 1P34a_2

1 : 30

| 1P34a panel plate element schedule | | |
|---|---|---|
| Family and Type | Area | Comments |
| | | |
| Basic Wall: GKB 12.5mm | 2.6 m² | |
| Basic Wall: GKBi 12.5mm | 5.3 m² | |
| Basic Wall: OSB 3 10mm | 7.9 m² | |
| Grand total: 3 | 15.8 m² | |

This drawing cannot be used without agreement of SIA "WWL"

| | | | |
|---|---|---|---|
| Proj Manager: | J.Riekstiņš | | |
| Proj. Resp. Eng: | D.Ščogoļevs | | |
| Resp. Eng/Dsg: | K.Rezevskis | | |

Customer: -

Project nr: 151B

Object: 151B-6Apartment_H

Lable: Approver

Revision: TP

Sheet name: 1P34a

Sheet nr: 1P34a

Scale: As indicated

Date: 18/03/2011

www.WWL Houses

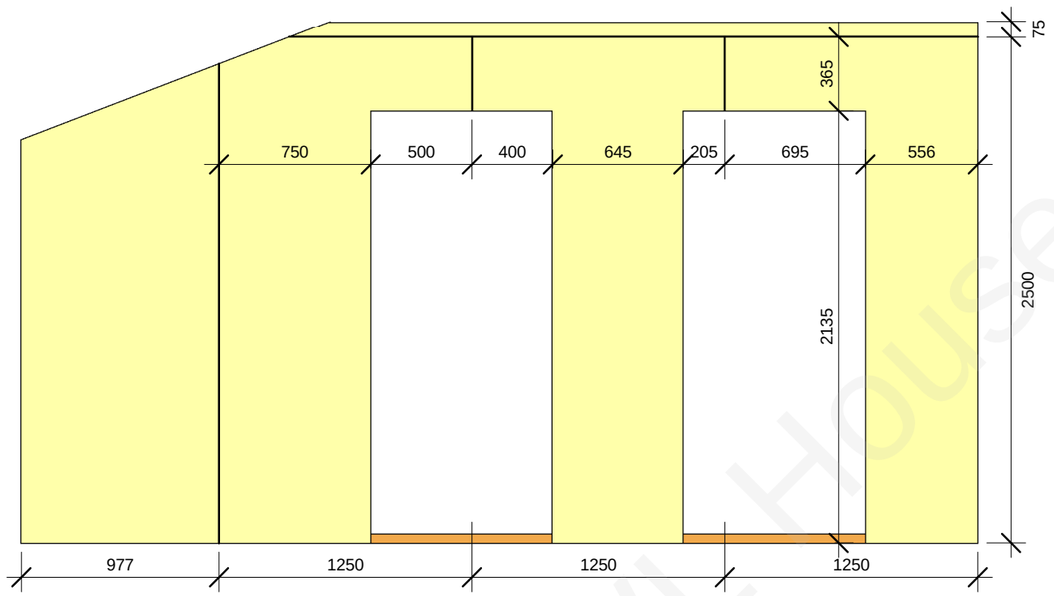


1 1P34a_4

1 : 30

WWL Houses

| | | | | | | |
|---|---|---|---|---|---|---|
| This drawing cannot be used without agreement of SIA "WWL" | | | | Customer: - | | Project nr: 151B |
| Proj Manager: | J.Riekstiņš | | | Object: 151B-6Apartment_H | | Lable: Approver |
| Proj. Resp. Eng: | D.Ščogoļevs | | | | | Revision: TP |
| Resp. Eng/Dsg: | K.Rezevskis | | | | | |
| | | | | Sheet name: 1P34a_a | | Sheet nr: 1P34a_a |
| | | | | | | Scale: 1 : 30 |
| | | | | | | Date: 18/03/2011 |

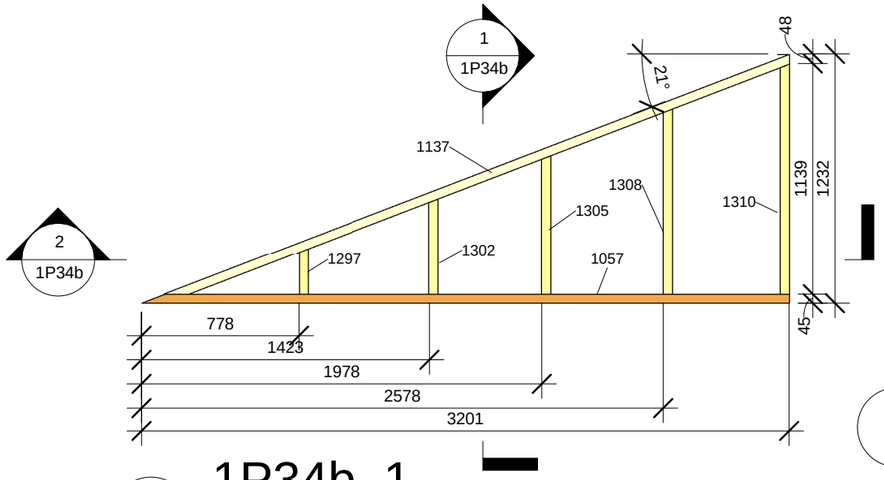


3 1P34b_1

1 : 30

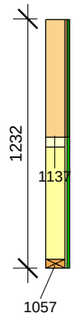


1 1P34b_3

1 : 30

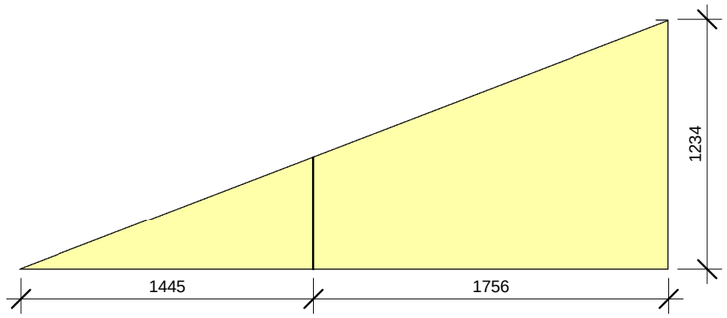


4 1P34b_4

1 : 30

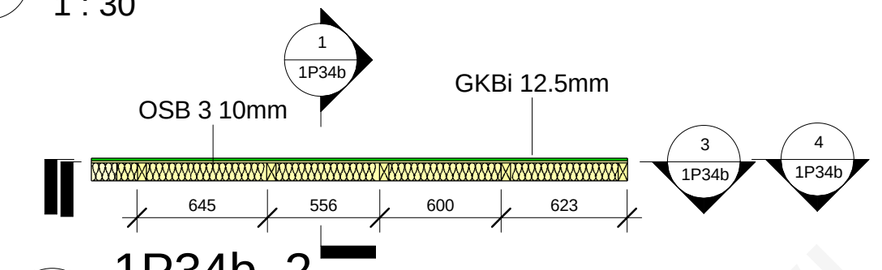


2 1P34b_2

1 : 30

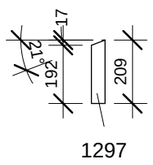


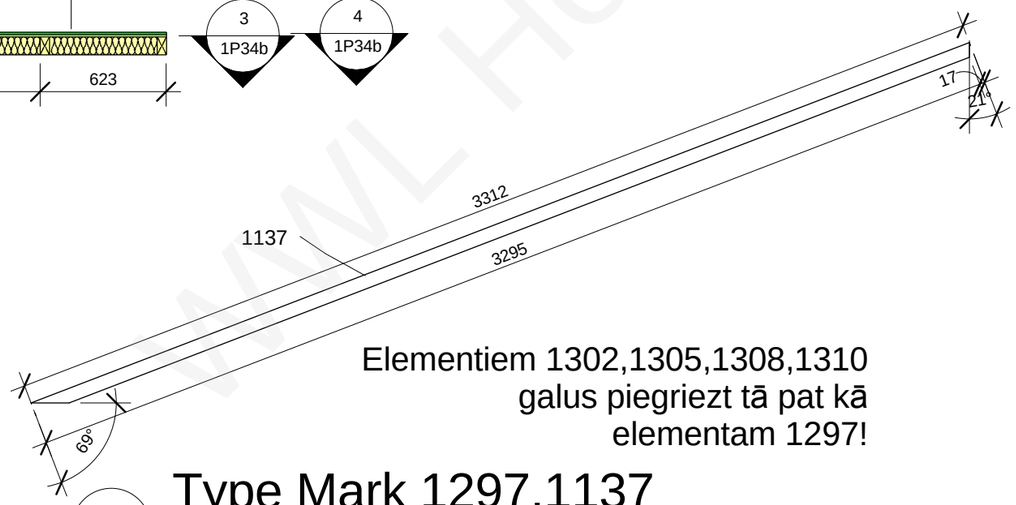


Elementiem 1302,1305,1308,1310
galus piegriezt tā pat kā
elementam 1297!

5 Type Mark 1297,1137

1 : 20

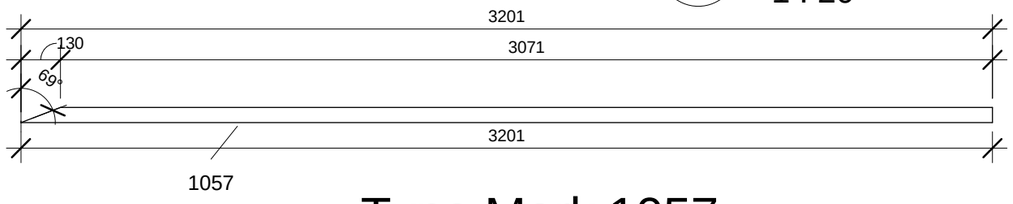


6 Type Mark 1057

1 : 20

1P34b panel wood element schedule

| Type Mark | Family and Type | h(mm) | b(mm) | L(mm) | Length | Count |
|---|---|---|---|---|---|---|
| 1057 | H_slips_gals: 45x95 2 | 45 | 95 | 3201 | | 1 |
| 1137 | sliipa-sija_1_sl gals_1: 45x95 2 | 45 | 95 | 3329 | | 1 |
| 1297 | V_slips_gals: 45x95 2 | 95 | 45 | | 226 | 1 |
| 1302 | V_slips_gals: 45x95 7 | 95 | 45 | | 473 | 1 |
| 1305 | V_slips_gals: 45x95 10 | 95 | 45 | | 687 | 1 |
| 1308 | V_slips_gals: 45x95 13 | 95 | 45 | | 917 | 1 |
| 1310 | V_slips_gals: 45x95 15 | 95 | 45 | | 1139 | 1 |

Grand total: 7

1P34b panel plate element schedule

| Family and Type | Area | Comments |
|---|---|---|
| | | |
| Basic Wall: GKBi 12.5mm | 2.0 m² | |
| Basic Wall: OSB 3 10mm | 2.0 m² | |
| Grand total: 2 | 4.0 m² | |

This drawing cannot be used without agreement of SIA "WWL"

| | | | |
|---|---|---|---|
| Proj Manager: | J.Riekstiņš | | |
| Proj. Resp. Eng: | D.Ščogoļevs | | |
| Resp. Eng/Dsg: | K.Rezevskis | | |

Customer: -

Object: 151B-6Apartment_H

Sheet name: 1P34b

Project nr: 151B

Lable: Approver

Revision: TP

Sheet nr: 1P34b

Scale: As indicated

Date: 18/03/2011

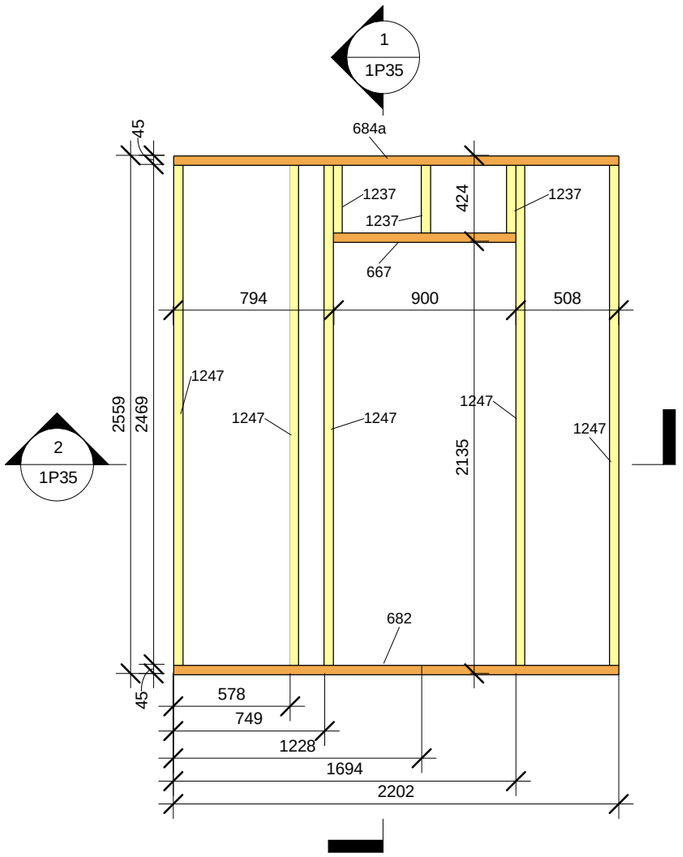


3 1P35_1
1 : 30

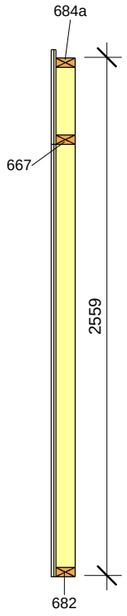


1 1P35_3
1 : 30

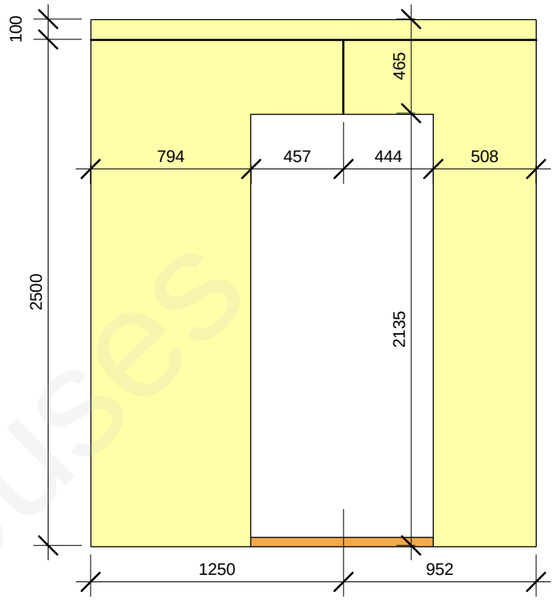


4 1P35_4
1 : 30

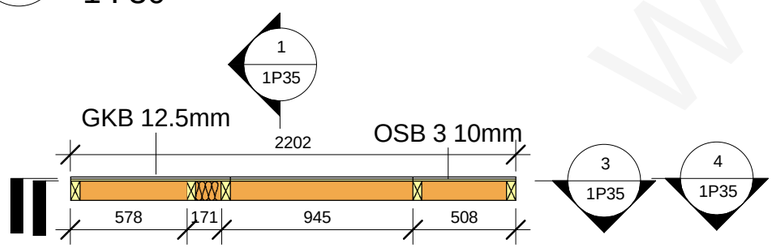


2 1P35_2
1 : 30

1P35 panel wood element schedule

| Type Mark | Family and Type | h(mm) | b(mm) | L(mm) | Length | Count |
|---|---|---|---|---|---|---|
| 667 | H: 45x95 23 | 45 | 95 | 900 | | 1 |
| 682 | H: 45x95 38 | 45 | 95 | 2202 | | 1 |
| 684a | H: 45x95 69 | 45 | 95 | 2202 | | 1 |
| 1237 | V: 45x95 | 95 | 45 | | 334 | 3 |
| 1247 | V: 45x95 11 | 95 | 45 | | 2469 | 5 |

Grand total: 11

1P35 panel plate element schedule

| Family and Type | Area | Comments |
|---|---|---|
| | | |
| Basic Wall: GKB 12.5mm | 3.8 m² | |
| Basic Wall: OSB 3 10mm | 3.8 m² | |
| Grand total: 2 | 7.6 m² | |

This drawing cannot be used without agreement of SIA "WWL"

| | | | |
|---|---|---|---|
| Proj Manager: | J.Riekstiņš | | |
| Proj. Resp. Eng: | D.Ščogoļevs | | |
| Resp. Eng/Dsg: | K.Rezevskis | | |

Customer: -

Project nr: 151B

Object: 151B-6Apartment_H

Lable: Approver

Revision: TP

Sheet name: 1P35

Sheet nr: 1P35

Scale: 1 : 30

Date: 18/03/2011

WWL Houses

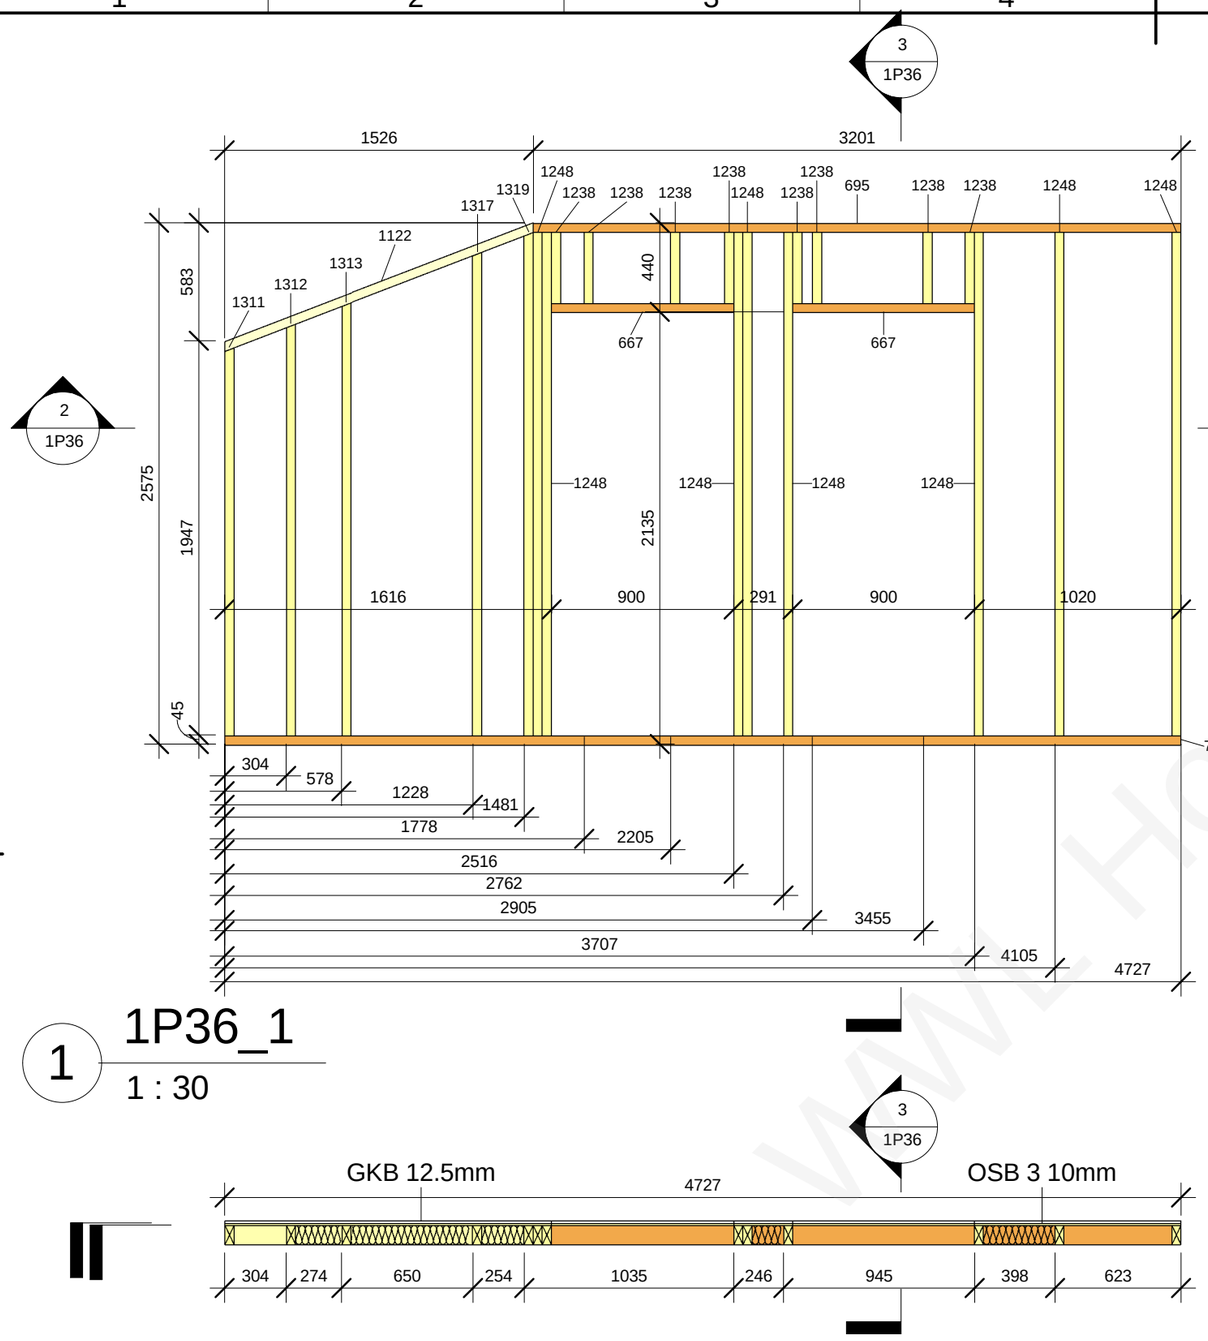


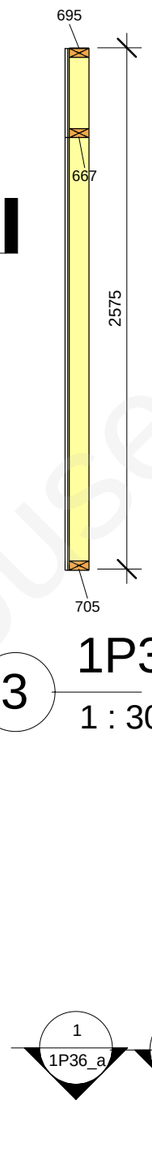


| 1P36 panel wood element schedule | | | | | | |
|---|---|---|---|---|---|---|
| Type Mark | Family and Type | h(mm) | b(mm) | L(mm) | Length | Count |
| 667 | H: 45x95 23 | 45 | 95 | 900 | | 2 |
| 695 | H: 45x95 51 | 45 | 95 | 3201 | | 1 |
| 705 | H: 45x95 61 | 45 | 95 | 4727 | | 1 |
| 1122 | sliipa-sija_1: 45x95 5 | 45 | 95 | 1652 | | 1 |
| 1238 | V: 45x95 2 | 95 | 45 | | 350 | 8 |
| 1248 | V: 45x95 12 | 95 | 45 | | 2485 | 8 |
| 1311 | V_slips_gals: 45x95 16 | 95 | 45 | | 1916 | 1 |
| 1312 | V_slips_gals: 45x95 17 | 95 | 45 | | 2033 | 1 |
| 1313 | V_slips_gals: 45x95 18 | 95 | 45 | | 2138 | 1 |
| 1317 | V_slips_gals: 45x95 22 | 95 | 45 | | 2387 | 1 |
| 1319 | V_slips_gals: 45x95 24 | 95 | 45 | | 2485 | 1 |

Grand total: 26

| 1P36 panel plate element schedule | | |
|---|---|---|
| Family and Type | Area | Comments |
| | | |
| Basic Wall: GKB 12.5mm | 7.9 m² | |
| Basic Wall: OSB 3 10mm | 7.9 m² | |
| Grand total: 2 | 15.8 m² | |

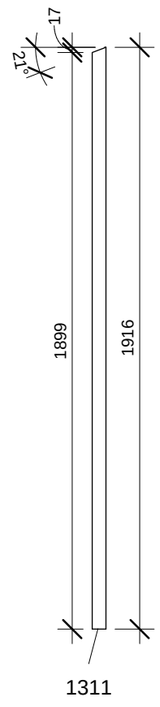


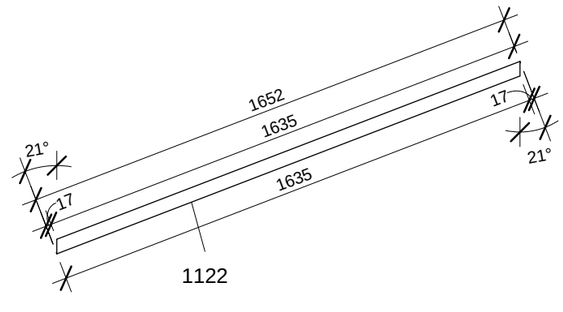


Elementiem 1312,1313,1317,1319 galus piegriezt tā pat kā elementam 1311!



WWL Houses

| This drawing cannot be used without agreement of SIA "WWL" | | | | Customer: - | Project nr: 151B |
|---|---|---|---|---|---|
| Proj Manager: | J.Riekstiņš | | | Object: 151B-6Apartment_H | Lable: Approver |
| Proj. Resp. Eng: | D.Ščogoļevs | | | | Revision: TP |
| Resp. Eng/Dsg: | K.Rezevskis | | | | |
| | | | | Sheet name: 1P36 | Sheet nr: 1P36 |
| | | | | | Scale: As indicated |
| | | | | | Date: 18/03/2011 |

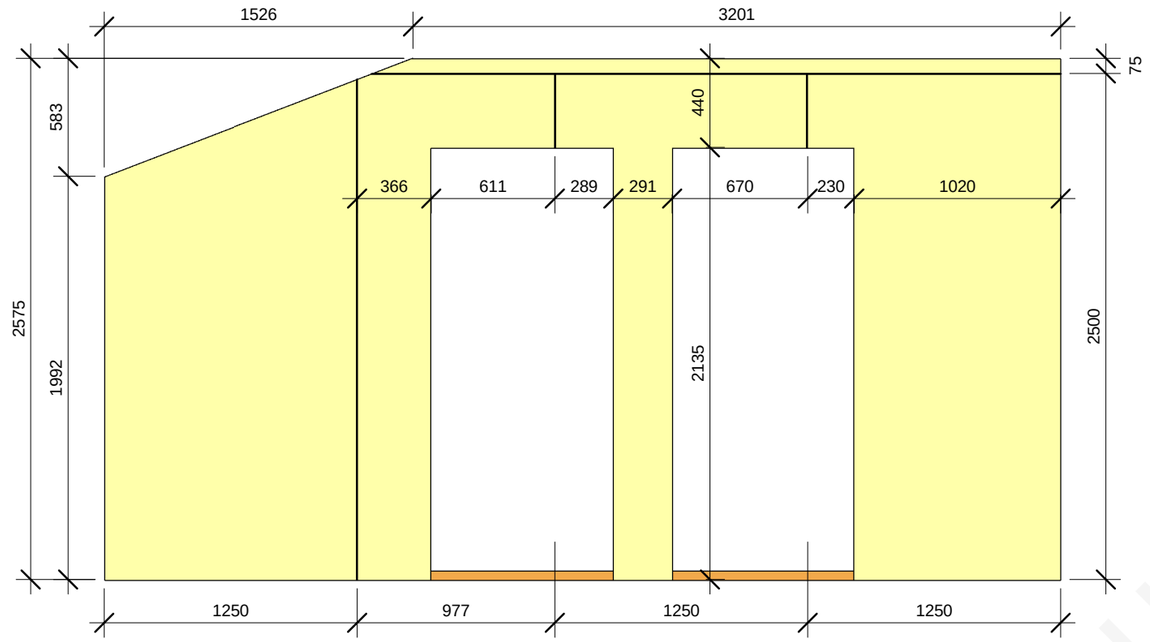


# 1P36_4

1 : 30

WWL Houses

| | | | | | | |
|---|---|---|---|---|---|---|
| This drawing cannot be used without agreement of SIA "WWL" | | | | Customer: - | | Project nr: 151B |
| Proj Manager: | J.Riekstiņš | | | Object: 151B-6Apartment_H | | Lable: Approver |
| Proj. Resp. Eng: | D.Ščogoļevs | | | | | Revision: TP |
| Resp. Eng/Dsg: | K.Rezevskis | | | | | |
| | | | | Sheet name: 1P36_a | | Sheet nr: 1P36_a |
| | | | | | | Scale: 1 : 30 |
| | | | | | | Date: 18/03/2011 |

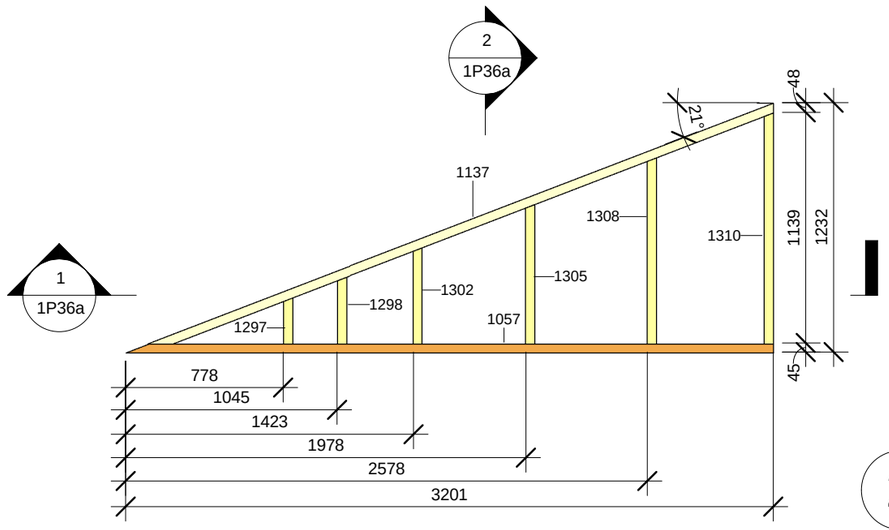


3 1P36a_1
1 : 30

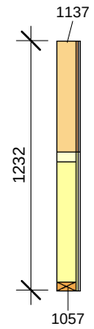


2 1P36a_3
1 : 30

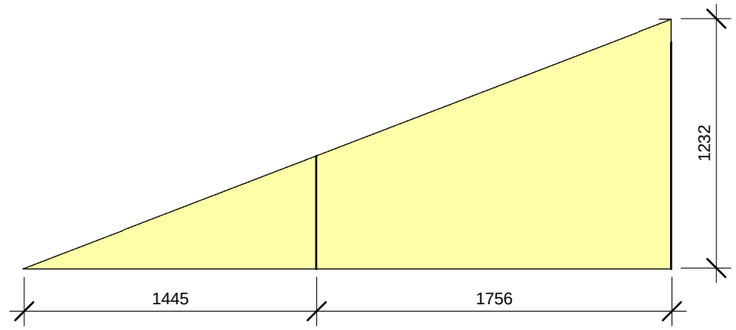


4 1P36a_4
1 : 30

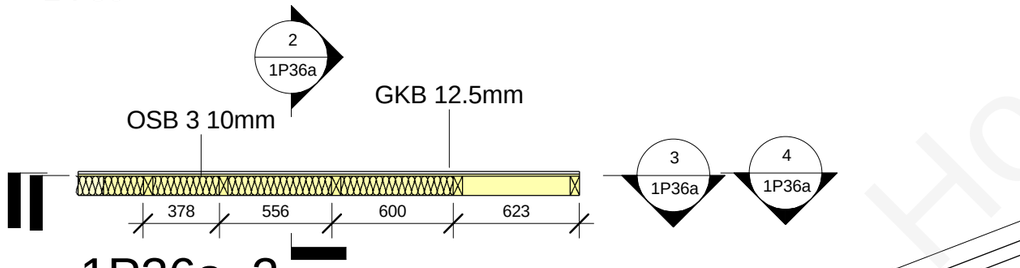


1 1P36a_2
1 : 30

| 1P36 panel wood element schedule | | | | | | |
|---|---|---|---|---|---|---|
| Type Mark | Family and Type | h(mm) | b(mm) | L(mm) | Length | Count |
| 667 | H: 45x95 23 | 45 | 95 | 900 | | 2 |
| 695 | H: 45x95 51 | 45 | 95 | 3201 | | 1 |
| 705 | H: 45x95 61 | 45 | 95 | 4727 | | 1 |
| 1122 | sliipa-sija_1: 45x95 5 | 45 | 95 | 1652 | | 1 |
| 1238 | V: 45x95 2 | 95 | 45 | | 350 | 8 |
| 1248 | V: 45x95 12 | 95 | 45 | | 2485 | 8 |
| 1311 | V_slips_gals: 45x95 16 | 95 | 45 | | 1916 | 1 |
| 1312 | V_slips_gals: 45x95 17 | 95 | 45 | | 2033 | 1 |
| 1313 | V_slips_gals: 45x95 18 | 95 | 45 | | 2138 | 1 |
| 1317 | V_slips_gals: 45x95 22 | 95 | 45 | | 2387 | 1 |
| 1319 | V_slips_gals: 45x95 24 | 95 | 45 | | 2485 | 1 |
| Grand total: 26 | | | | | | |

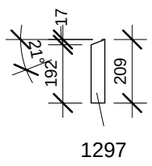


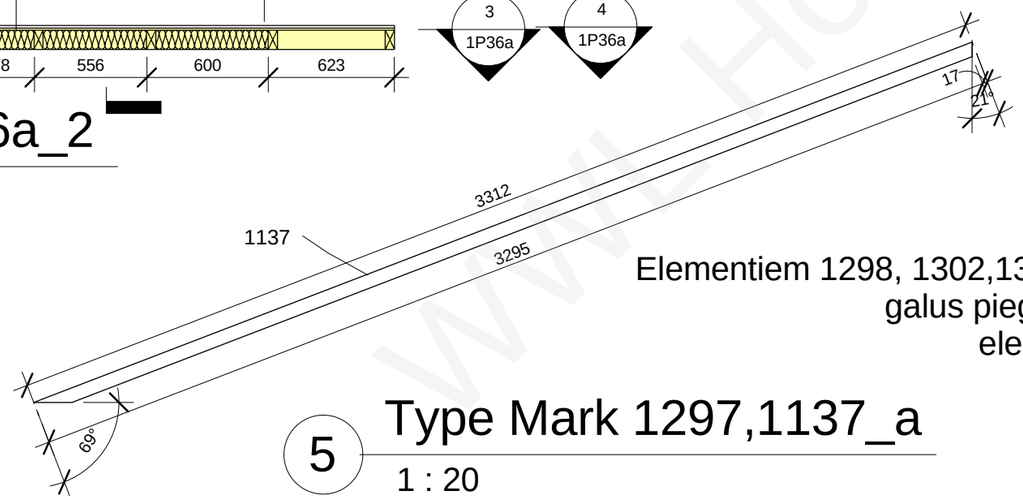


Elementiem 1298, 1302,1305,1308,1310 galus piegriezt tā pat kā elementam 1297!

5 Type Mark 1297,1137_a
1 : 20

| 1P36a panel plate element schedule | | |
|---|---|---|
| Family and Type | Area | Comments |
| | | |
| Basic Wall: GKB 12.5mm | 2.0 m² | |
| Basic Wall: OSB 3 10mm | 2.0 m² | |
| Grand total: 2 | 4.0 m² | |

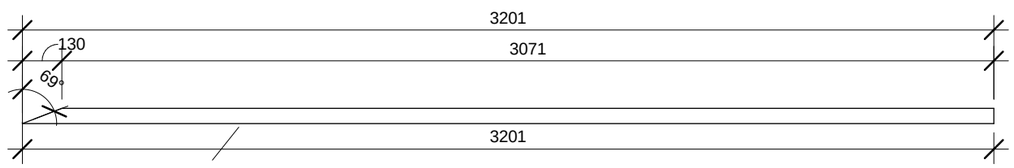


6 Type Mark 1057_a
1 : 20

This drawing cannot be used without agreement of SIA "WWL"

| | | | |
|---|---|---|---|
| Proj Manager: | J.Riekstiņš | | |
| Proj. Resp. Eng: | D.Ščogoļevs | | |
| Resp. Eng/Dsg: | K.Rezevskis | | |

Customer: -

Project nr: 151B

Object: 151B-6Apartment_H

Lable: Approver

Revision: TP

Sheet name: 1P36a

Sheet nr: 1P36a

Scale: As indicated

Date: 18/03/2011

www.Houses

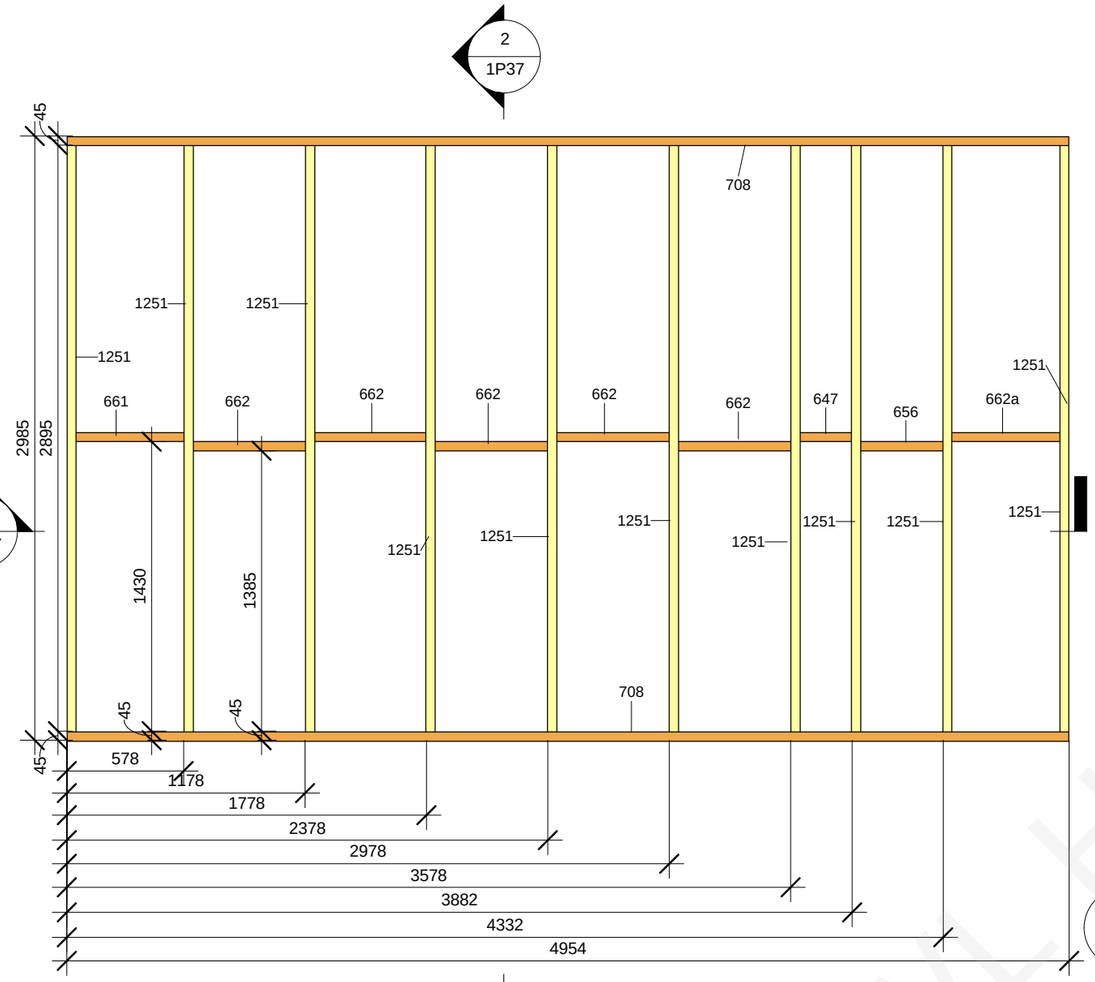


3 1P37_1
1 : 30

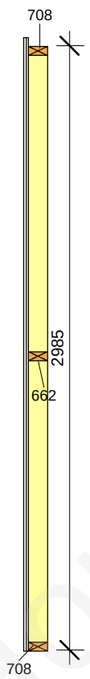


2 1P37_3
1 : 30

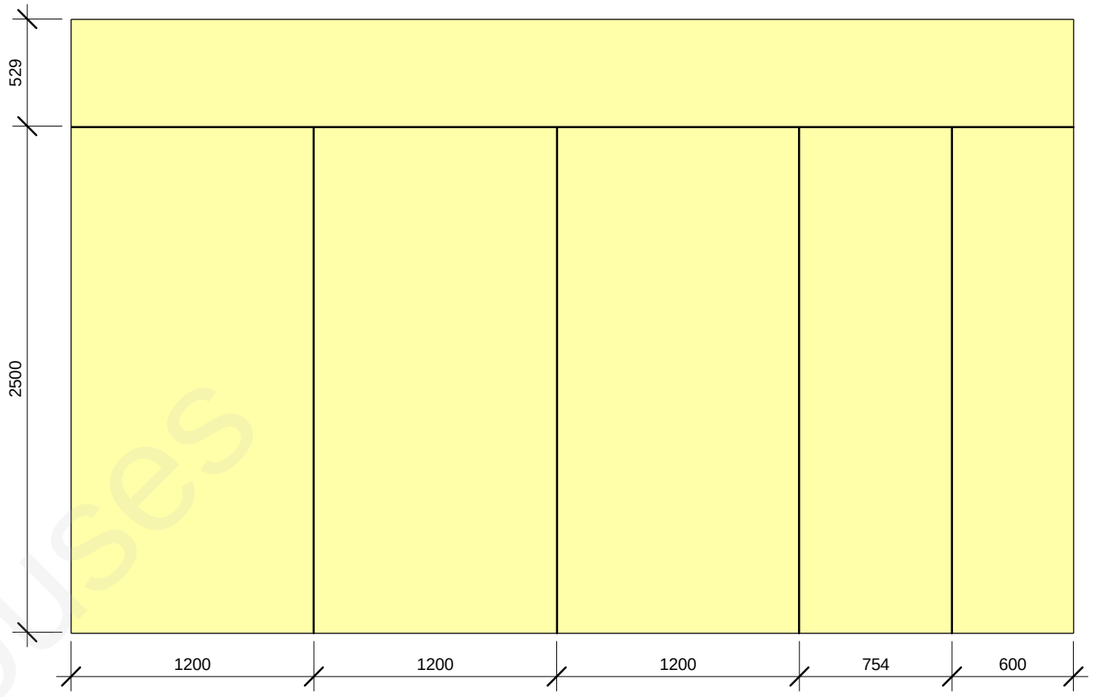


4 1P37_4
1 : 30

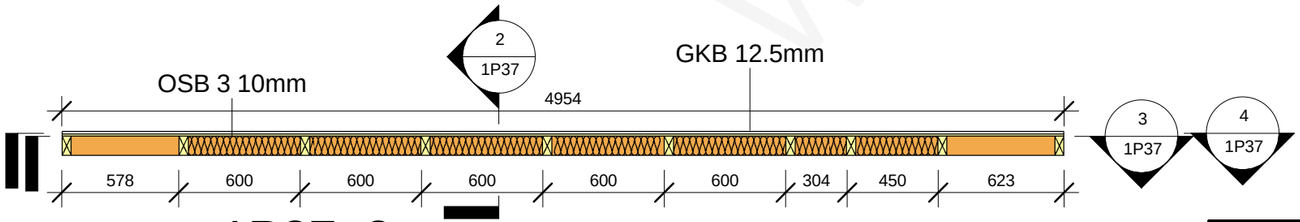


1 1P37_2
1 : 30

| 1P37 panel wood element schedule | | | | | | |
|---|---|---|---|---|---|---|
| Type Mark | Family and Type | h(mm) | b(mm) | L(mm) | Length | Count |
| 647 | H: 45x95 3 | 45 | 95 | 259 | | 1 |
| 656 | H: 45x95 12 | 45 | 95 | 405 | | 1 |
| 661 | H: 45x95 17 | 45 | 95 | 533 | | 1 |
| 662 | H: 45x95 18 | 45 | 95 | 555 | | 5 |
| 708 | H: 45x95 64 | 45 | 95 | 4954 | | 2 |
| 662a | H: 45x95 70 | 45 | 95 | 533 | | 1 |
| 1251 | V: 45x95 15 | 95 | 45 | | 2895 | 10 |

Grand total: 21

| 1P37 panel plate element schedule | | |
|---|---|---|
| Family and Type | Area | Comments |
| | | |
| Basic Wall: GKB 12.5mm | 15.0 m² | |
| Basic Wall: OSB 3 10mm | 15.0 m² | |
| Grand total: 2 | 30.0 m² | |

This drawing cannot be used without agreement of SIA "WWL"

| | | | |
|---|---|---|---|
| Proj Manager: | J.Riekstiņš | | |
| Proj. Resp. Eng: | D.Ščogoļevs | | |
| Resp. Eng/Dsg: | K.Rezevskis | | |

Customer: -

Project nr: 151B

Object: 151B-6Apartment_H

Lable: Approver

Revision: TP

Sheet name: 1P37

Sheet nr: 1P37

Scale: 1 : 30

Date: 18/03/2011

www.LV Houses

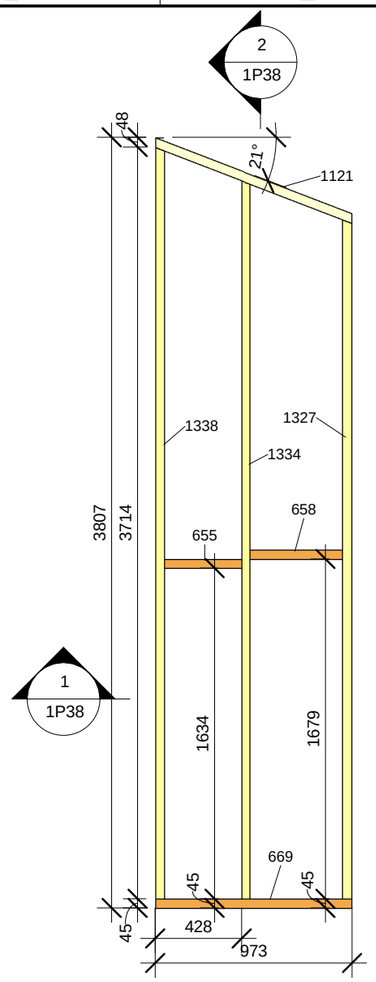





3 1P38_1

1 : 30

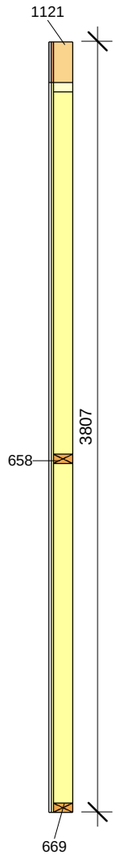


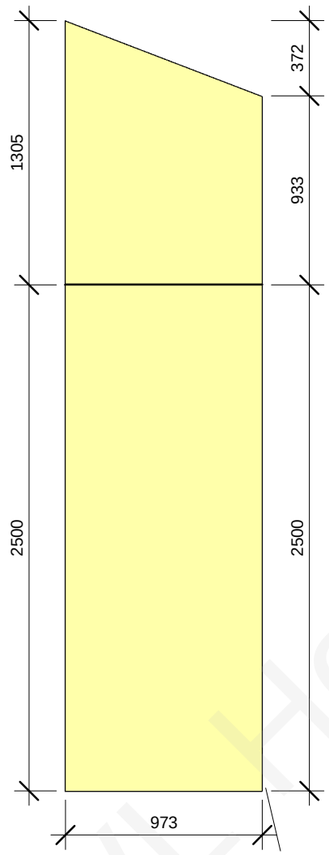


2 1P38_3

1 : 30

Šeit no sāna ir papildus 140mm
plata GKB loksne un 115mm
plata OSB-3 loksne, abas 3433mm augstas.

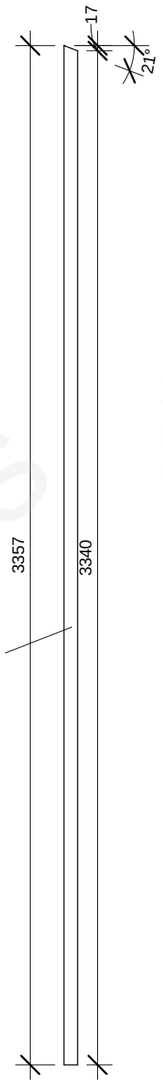


4 1P38_4

1 : 30

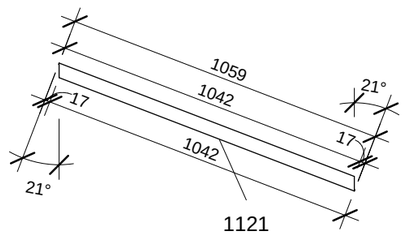


Elementiem 1334,1338
galus piegriezt tā pat kā
elementam 1327!

| 1P38 panel wood element schedule | | | | | | |
|---|---|---|---|---|---|---|
| Type Mark | Family and Type | h(mm) | b(mm) | L(mm) | Length | Count |
| 655 | H: 45x95 11 | 45 | 95 | 383 | | 1 |
| 658 | H: 45x95 14 | 45 | 95 | 456 | | 1 |
| 669 | H: 45x95 25 | 45 | 95 | 973 | | 1 |
| 1121 | sliipa-sija_1: 45x95 4 | 45 | 95 | 1059 | | 1 |
| 1327 | V_slips_gals: 45x95 32 | 95 | 45 | | 3357 | 1 |
| 1334 | V_slips_gals: 45x95 39 | 95 | 45 | | 3549 | 1 |
| 1338 | V_slips_gals: 45x95 43 | 95 | 45 | | 3714 | 1 |

Grand total: 7

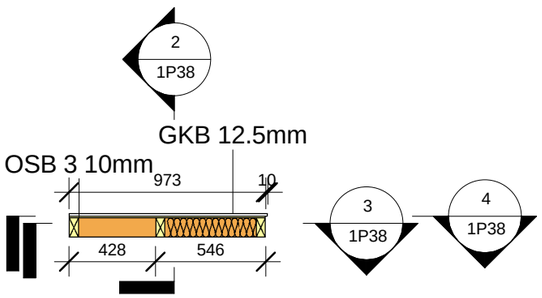


5 Type Mark 1327,1121

1 : 20

| 1P38 panel plate element schedule | | |
|---|---|---|
| Family and Type | Area | Comments |
| | | |
| Basic Wall: GKB 12.5mm | 3.6 m² | |
| Basic Wall: OSB 3 10mm | 3.5 m² | |
| Grand total: 2 | 7.1 m² | |

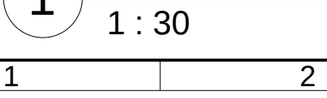


1 1P38_2

1 : 30

This drawing cannot be used without agreement of SIA "WWL"

| | | | |
|---|---|---|---|
| Proj Manager: | J.Riekstiņš | | |
| Proj. Resp. Eng: | D.Ščogoļevs | | |
| Resp. Eng/Dsg: | K.Rezevskis | | |

Customer: -

Object: 151B-6Apartment_H

Sheet name: 1P38

Project nr: 151B

Lable: Approver

Revision: TP

Sheet nr: 1P38

Scale: As indicated

Date: 18/03/2011

www.Houses

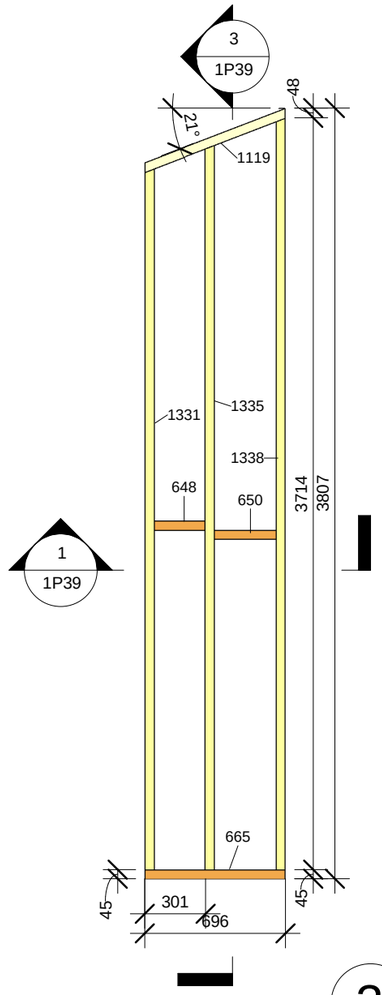


2 1P39_1
1 : 30

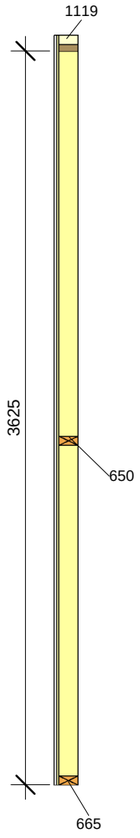


3 1P39_3
1 : 30

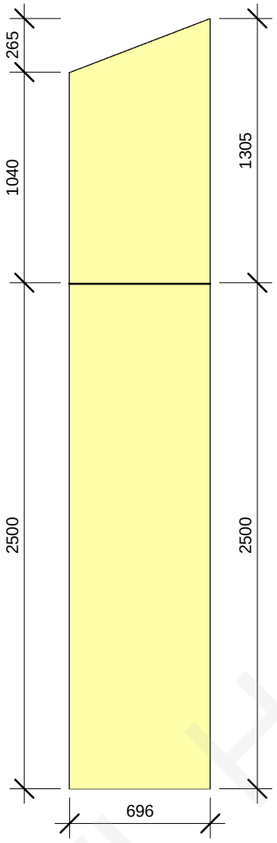


4 1P39_4
1 : 30

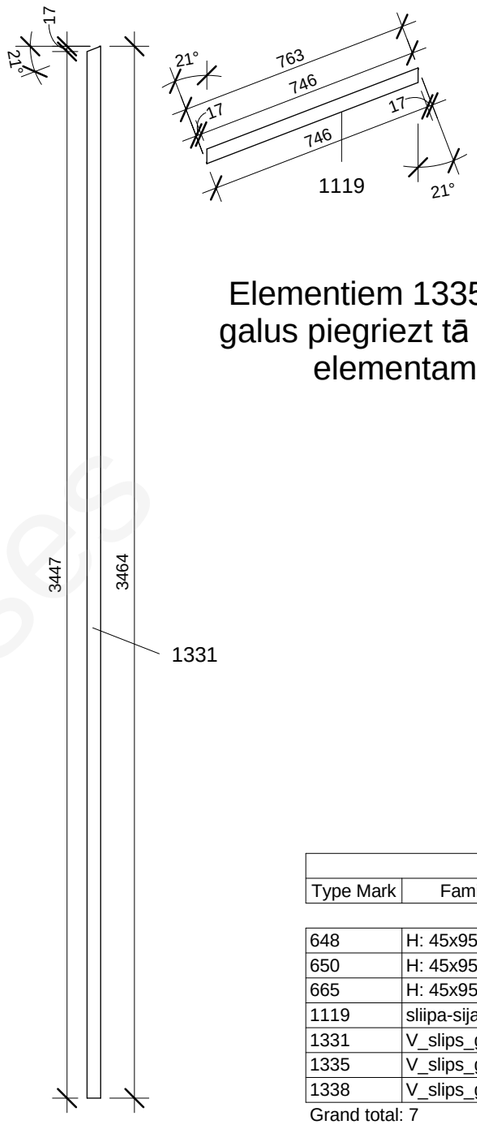





Elementiem 1335,1338
galus piegriezt tā pat kā
elementam 1331!

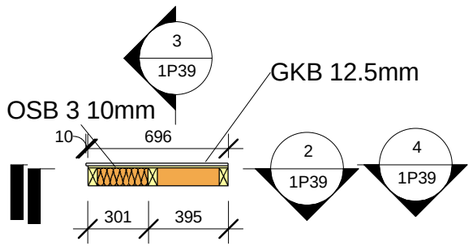


1 1P39_2
1 : 30

5 Type Mark 1331,1119
1 : 20

| 1P39 panel wood element schedule | | | | | | |
|---|---|---|---|---|---|---|
| Type Mark | Family and Type | h(mm) | b(mm) | L(mm) | Length | Count |
| 648 | H: 45x95 4 | 45 | 95 | 256 | | 1 |
| 650 | H: 45x95 6 | 45 | 95 | 305 | | 1 |
| 665 | H: 45x95 21 | 45 | 95 | 696 | | 1 |
| 1119 | sliipa-sija_1: 45x95 2 | 45 | 95 | 762 | | 1 |
| 1331 | V_slips_gals: 45x95 36 | 95 | 45 | | 3464 | 1 |
| 1335 | V_slips_gals: 45x95 40 | 95 | 45 | | 3580 | 1 |
| 1338 | V_slips_gals: 45x95 43 | 95 | 45 | | 3714 | 1 |

Grand total: 7

| 1P39 panel plate element schedule | | |
|---|---|---|
| Family and Type | Area | Comments |
| | | |
| Basic Wall: GKB 12.5mm | 2.6 m² | |
| Basic Wall: OSB 3 10mm | 2.6 m² | |
| Grand total: 2 | 5.1 m² | |

This drawing cannot be used without agreement of SIA "WWL"

| | | | |
|---|---|---|---|
| Proj Manager: | J.Riekstiņš | | |
| Proj. Resp. Eng: | D.Ščogoļevs | | |
| Resp. Eng/Dsg: | K.Rezevskis | | |

Customer: -
Project nr: 151B
Object: 151B-6Apartment_H
Lable: Approver
Revision: TP
Sheet name: 1P39
Sheet nr: 1P39
Scale: As indicated
Date: 18/03/2011

www.WWL Houses

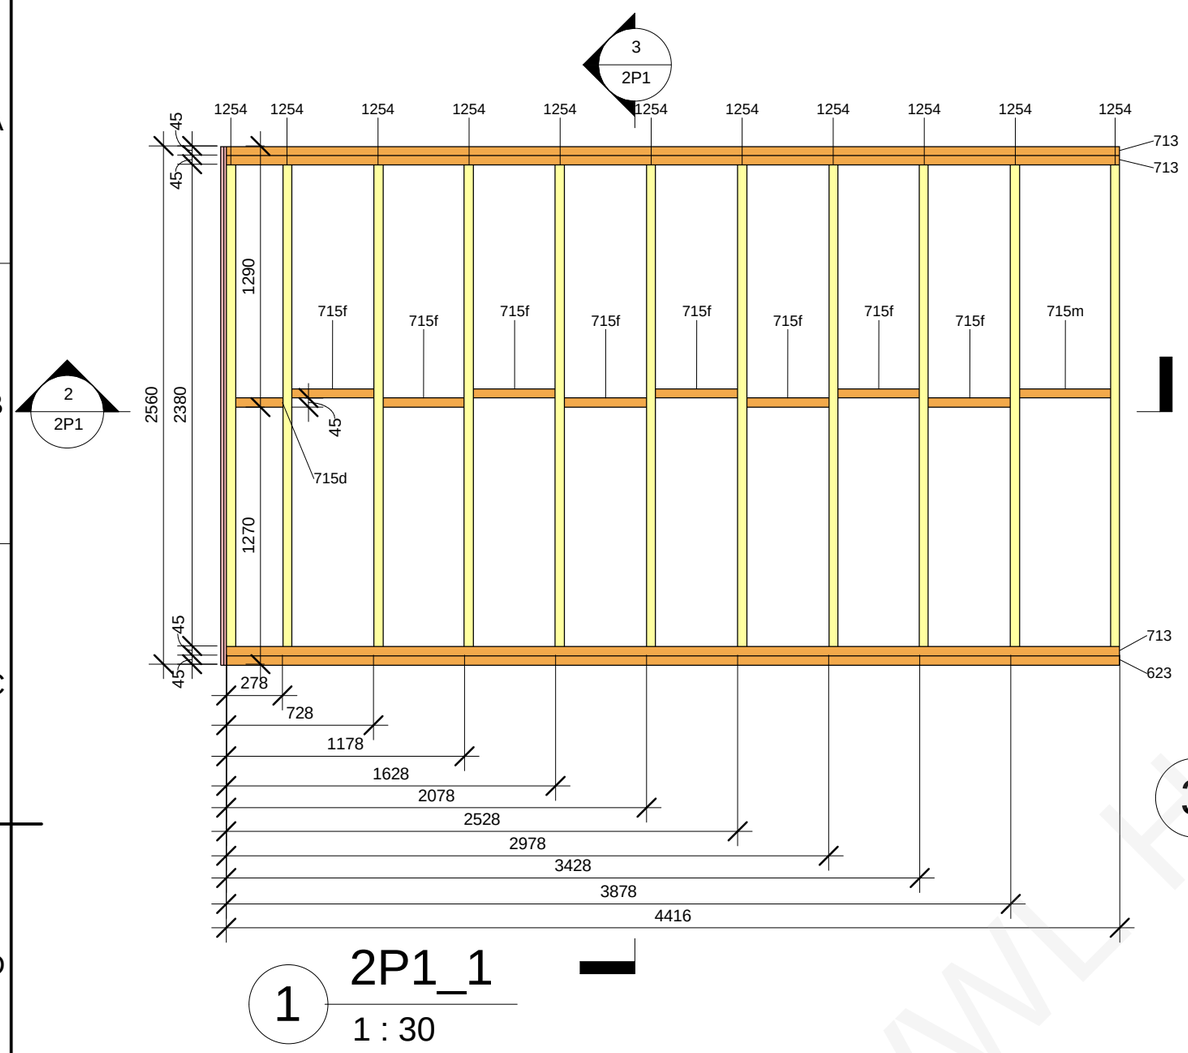


1 2P1_1

1 : 30

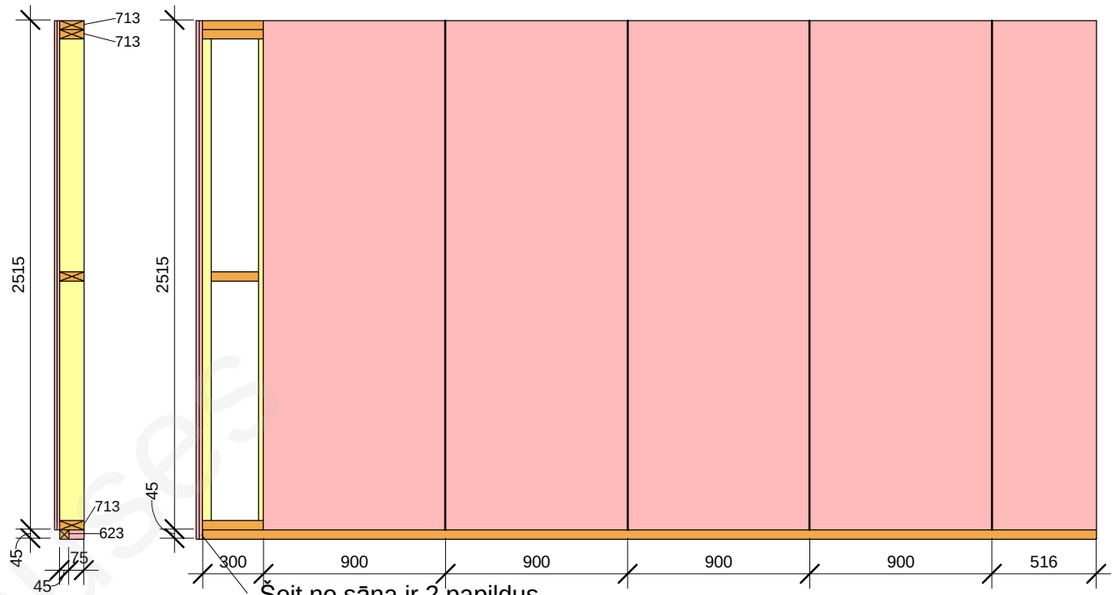


3 2P1_3

1 : 30

Šeit no sāna ir 2 papildus
GKF loksnes, 120mm
platas un 2560mm augstas.

4 2P1_4

1 : 30

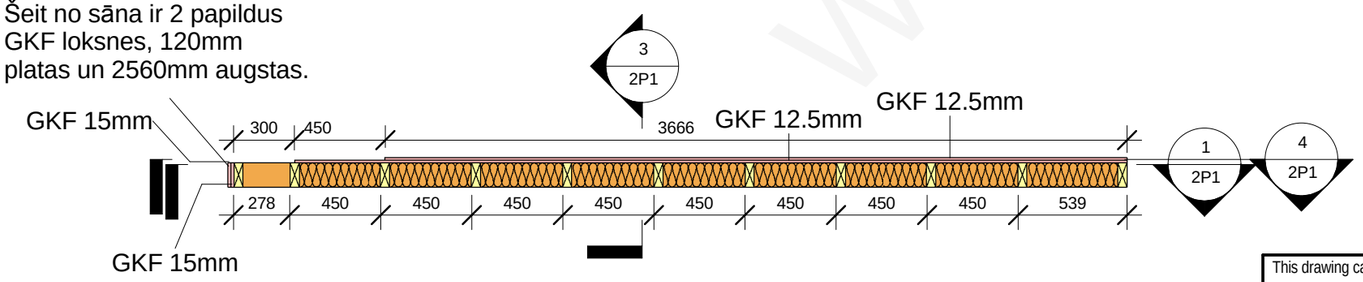


2 2P1_2

1 : 30

Šeit no sāna ir 2 papildus
GKF loksnes, 120mm
platas un 2560mm augstas.

2P1 panel wood element schedule

| Type Mark | Family and Type | h(mm) | b(mm) | L(mm) | Length | Count |
|---|---|---|---|---|---|---|
| 623 | H: 45x45 22 | 45 | 45 | 4416 | | 1 |
| 713 | H: 45x120 3 | 45 | 120 | 4416 | | 3 |
| 715d | H: 45x120 9 | 45 | 120 | 233 | | 1 |
| 715f | H: 45x120 11 | 45 | 120 | 405 | | 8 |
| 715m | H: 45x120 14 | 45 | 120 | 449 | | 1 |
| 1254 | V: 45x120 2 | 120 | 45 | | 2380 | 11 |

Grand total: 25

2P1 panel plate element schedule

| Family and Type | Area | Comments |
|---|---|---|
| Basic Wall: GKF 12.5mm | 19.6 m² | |
| Basic Wall: GKF 15mm | 0.6 m² | |
| Grand total: 4 | 20.2 m² | |

This drawing cannot be used without agreement of SIA "WWL"

| | |
|---|---|
| Proj Manager: | J.Riekstiņš |
| Proj. Resp. Eng: | D.Ščogoļevs |
| Resp. Eng/Dsg: | K.Rezevskis |

Customer: -

Project nr: 151B

Object: 151B-6Apartment_H

Lable: Approver

Revision: TP

Sheet name: 2P1

Sheet nr: 2P1

Scale: 1 : 30

Date: 18/03/2011

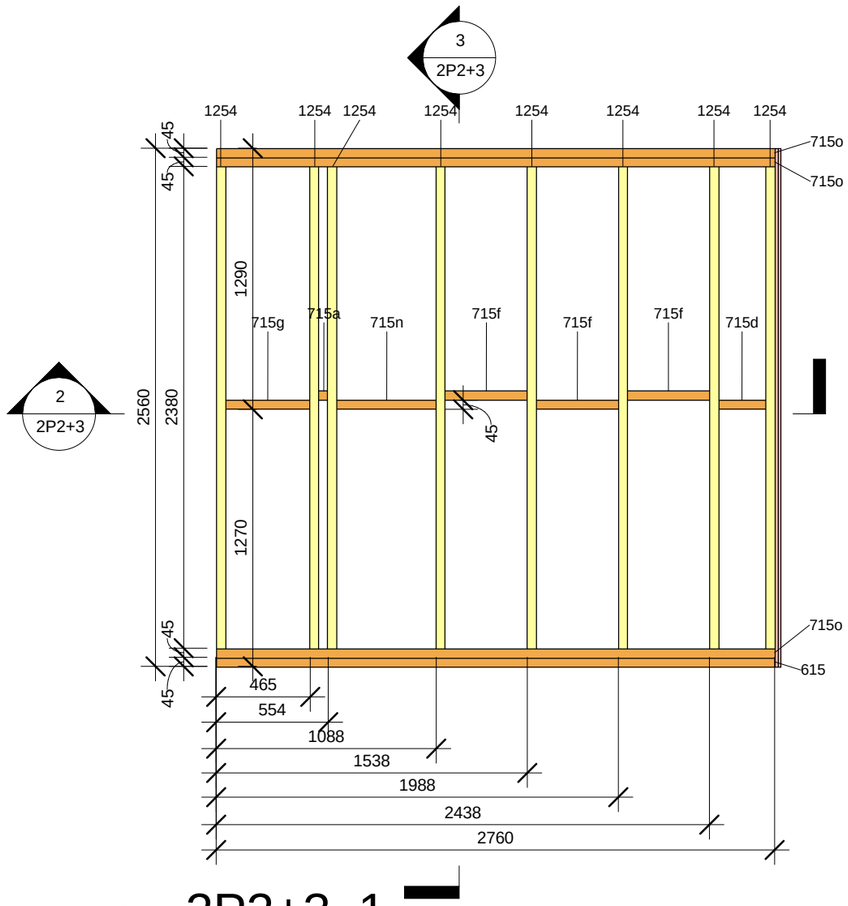


1 2P2+3_1

1 : 30

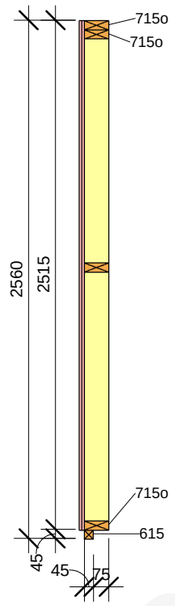


3 2P2+3_3

1 : 30

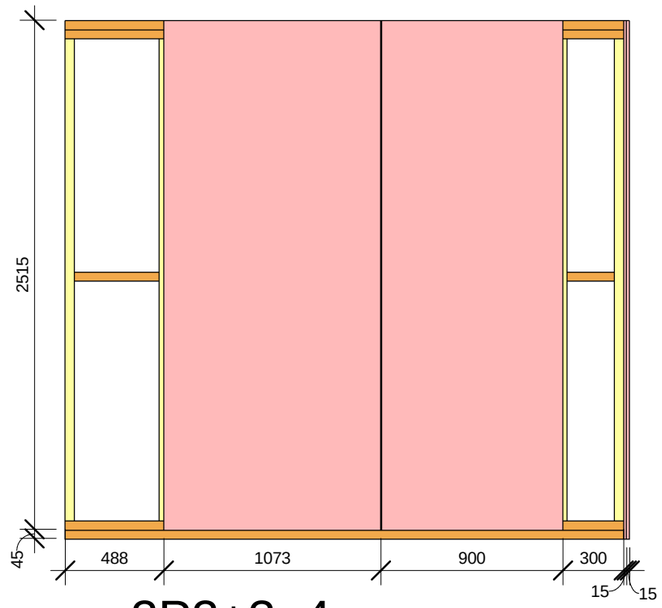


4 2P2+3_4

1 : 30

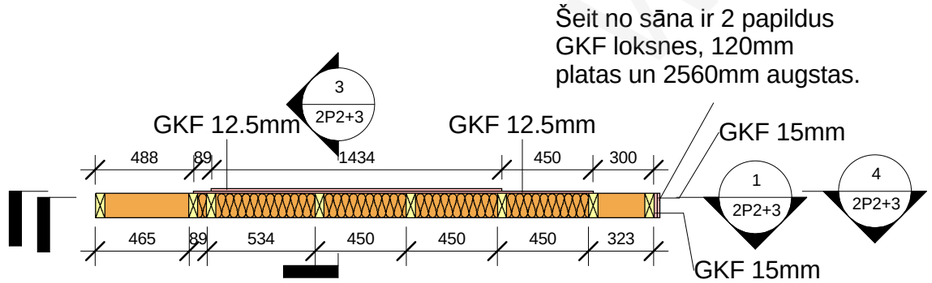


2 2P2+3_2

1 : 30

2P2+3 panel wood element schedule

| Type Mark | Family and Type | h(mm) | b(mm) | L(mm) | Length | Count |
|---|---|---|---|---|---|---|
| 615 | H: 45x45 14 | 45 | 45 | 2760 | | 1 |
| 715a | H: 45x120 6 | 45 | 120 | 44 | | 1 |
| 715d | H: 45x120 9 | 45 | 120 | 233 | | 1 |
| 715f | H: 45x120 11 | 45 | 120 | 405 | | 3 |
| 715g | H: 45x120 12 | 45 | 120 | 420 | | 1 |
| 715n | H: 45x120 15 | 45 | 120 | 489 | | 1 |
| 715o | H: 45x120 16 | 45 | 120 | 2760 | | 3 |
| 1254 | V: 45x120 2 | 120 | 45 | | 2380 | 8 |

Grand total: 19

2P2+3 panel plate element schedule

| Family and Type | Area | Comments |
|---|---|---|
| Basic Wall: GKF 12.5mm | 8.6 m² | |
| Basic Wall: GKF 15mm | 0.6 m² | |
| Grand total: 4 | 9.2 m² | |

This drawing cannot be used without agreement of SIA "WWL"

| | | | |
|---|---|---|---|
| Proj Manager: | J.Riekstiņš | | |
| Proj. Resp. Eng: | D.Ščogoļevs | | |
| Resp. Eng/Dsg: | K.Rezevskis | | |

Customer: -

Object: 151B-6Apartment_H

Sheet name: 2P2+3

Project nr: 151B

Lable: Approver

Revision: TP

Sheet nr: 2P2+3

Scale: 1 : 30

Date: 18/03/2011

WWL Houses

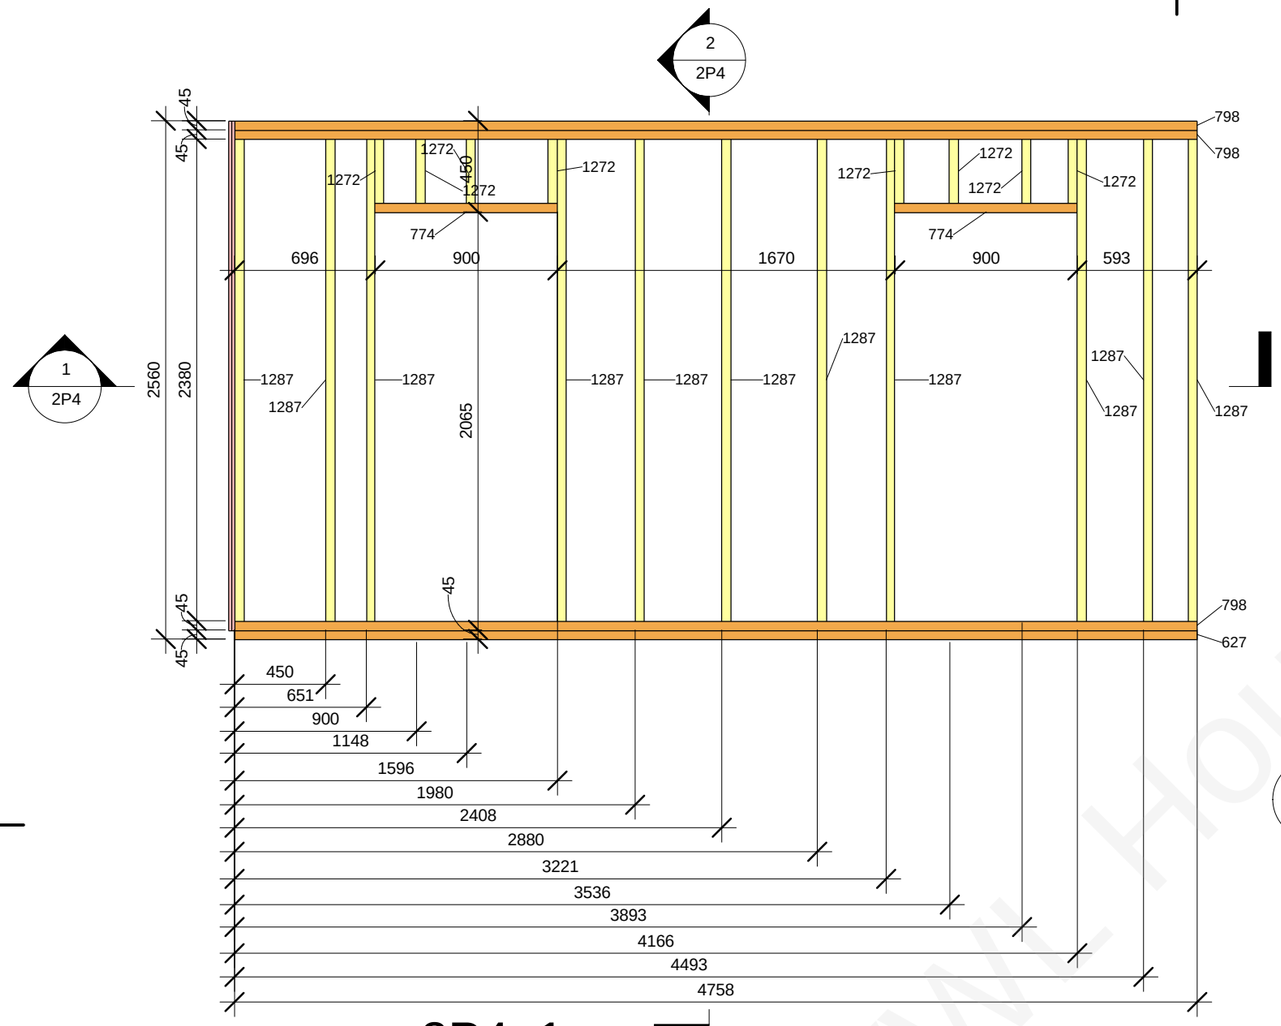


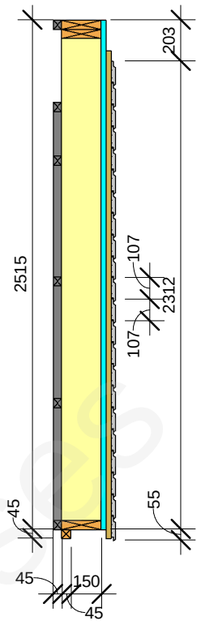


2 2P4_3

1 : 30

| 2P4 panel wood element schedule | | | | | | |
|---|---|---|---|---|---|---|
| Type Mark | Family and Type | h(mm) | b(mm) | L(mm) | Length | Count |
| 148 | H-bar int: 45x45 13 | 45 | 45 | 224 | | 4 |
| 190 | H-bar int: 45x45 56 | 45 | 45 | 812 | | 4 |
| 191 | H-bar int: 45x45 57 | 45 | 45 | 813 | | 4 |
| 200 | H-bar int: 45x45 66 | 45 | 45 | 990 | | 2 |
| 228 | H-bar int: 45x45 94 | 45 | 45 | 1936 | | 1 |
| 243 | H-bar int: 45x45 109 | 45 | 45 | 1713 | | 1 |
| 627 | H: 45x45 26 | 45 | 45 | 4758 | | 1 |
| 774 | H: 45x195 11 | 45 | 195 | 900 | | 2 |
| 798 | H: 45x195 35 | 45 | 195 | 4758 | | 3 |
| 1005 | H_boarding 21x120: 19x120 7 | 120 | 21 | 661 | | 20 |
| 1007 | H_boarding 21x120: 19x120 9 | 120 | 21 | 777 | | 20 |
| 1017 | H_boarding 21x120: 19x120 19 | 120 | 21 | 1670 | | 20 |
| 1027 | H_boarding 21x120: 19x120 29 | 120 | 21 | 4907 | | 2 |
| 1179 | V-bar ext.: 25x50 5 | 25 | 50 | | 300 | 4 |
| 1198 | V-bar ext.: 25x50 24 | 25 | 50 | | 2410 | 11 |
| 1208 | V-bar int: 45x45 3 | 45 | 45 | | 220 | 4 |
| 1214 | V-bar int: 45x45 9 | 45 | 45 | | 555 | 12 |
| 1223 | V-bar int: 45x45 18 | 45 | 45 | | 2515 | 1 |
| 1272 | V: 45x195 4 | 195 | 45 | | 315 | 8 |
| 1287 | V: 45x195 19 | 195 | 45 | | 2380 | 11 |

Grand total: 135

| 2P4 panel plate element schedule | | |
|---|---|---|
| Family and Type | Area | Comments |
| | | |
| Basic Wall: GKF 12.5mm | 6.5 m² | |
| Basic Wall: GKF 15mm | 1.0 m² | |
| Basic Wall: Isoplaat 25mm | 5.1 m² | |
| Grand total: 5 | 12.6 m² | |

Šeit no sāna ir 2 papildus GKF loksnes, 195mm platas un 2515mm augstas.

3 2P4_1

1 : 30

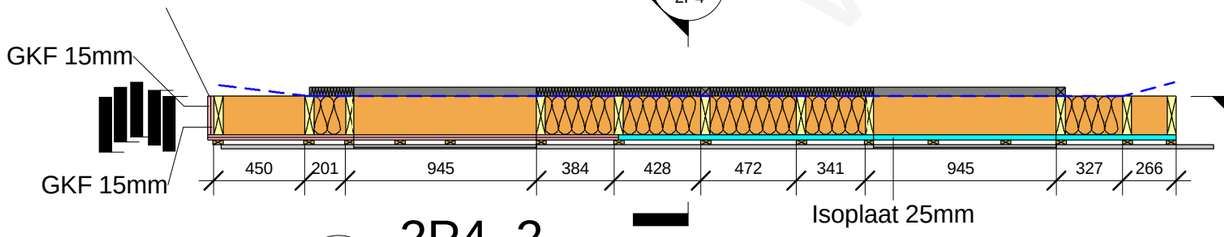


1 2P4_2

1 : 30

This drawing cannot be used without agreement of SIA "WWL"

| | | | |
|---|---|---|---|
| Proj Manager: | J.Riekstiņš | | |
| Proj. Resp. Eng: | D.Ščogoļevs | | |
| Resp. Eng/Dsg: | K.Rezevskis | | |

Customer: -

Object: 151B-6Apartment_H

Sheet name: 2P4

Project nr: 151B

Lable: Approver

Revision: TP

Sheet nr: 2P4

Scale: 1 : 30

Date: 18/03/2011

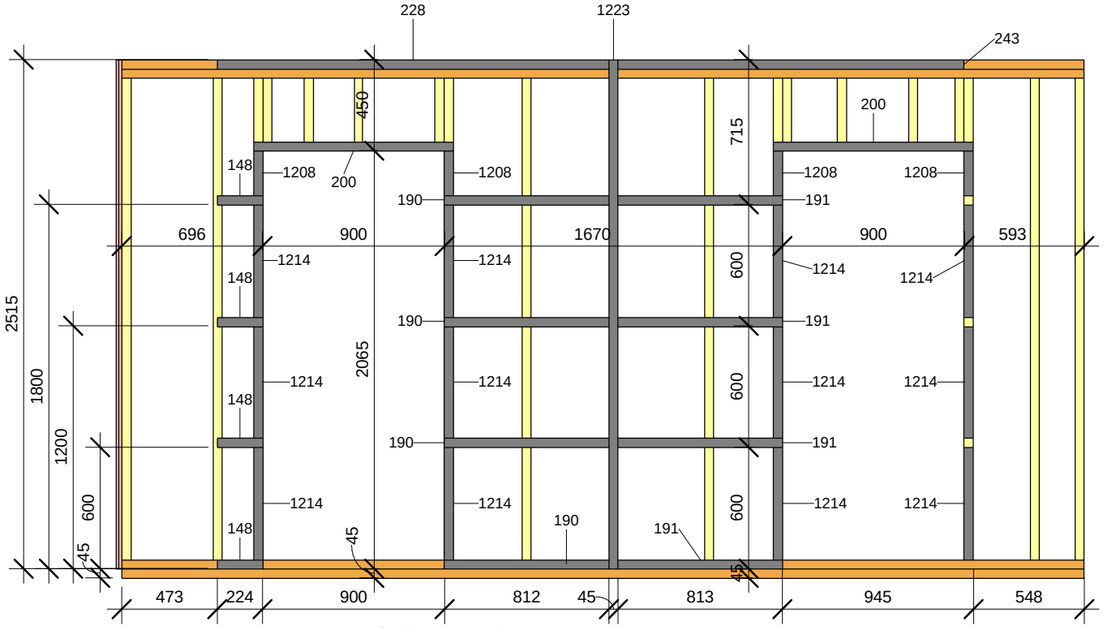


1 2P4_4

1 : 30

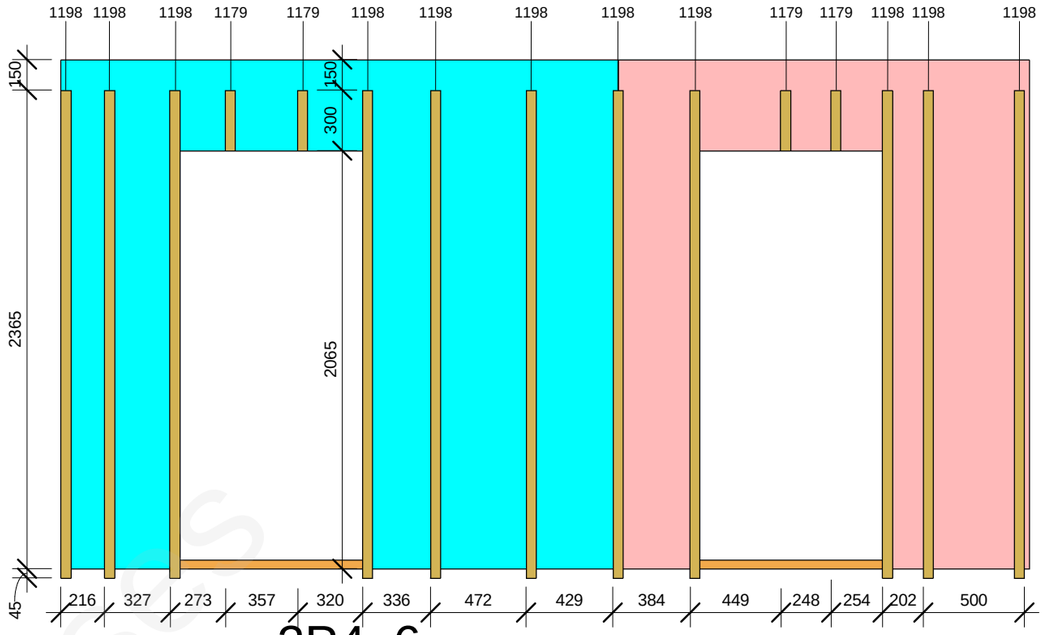


3 2P4_6

1 : 30

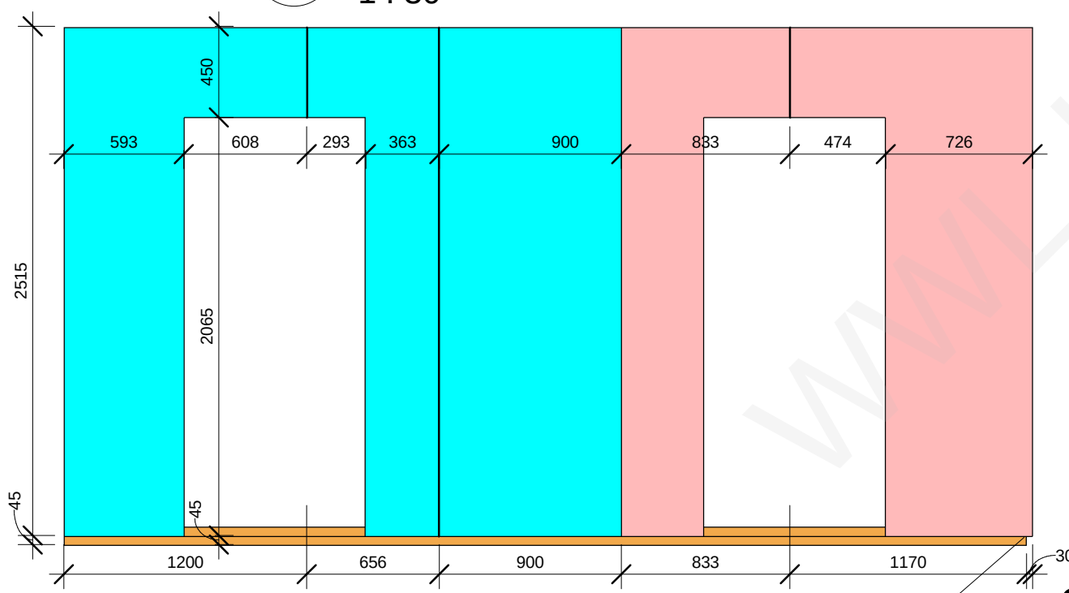


2 2P4_5

1 : 30

Šeit no sāna ir 2 papildus
GKF loksnes, 195mm
platas un 2515mm augstas.

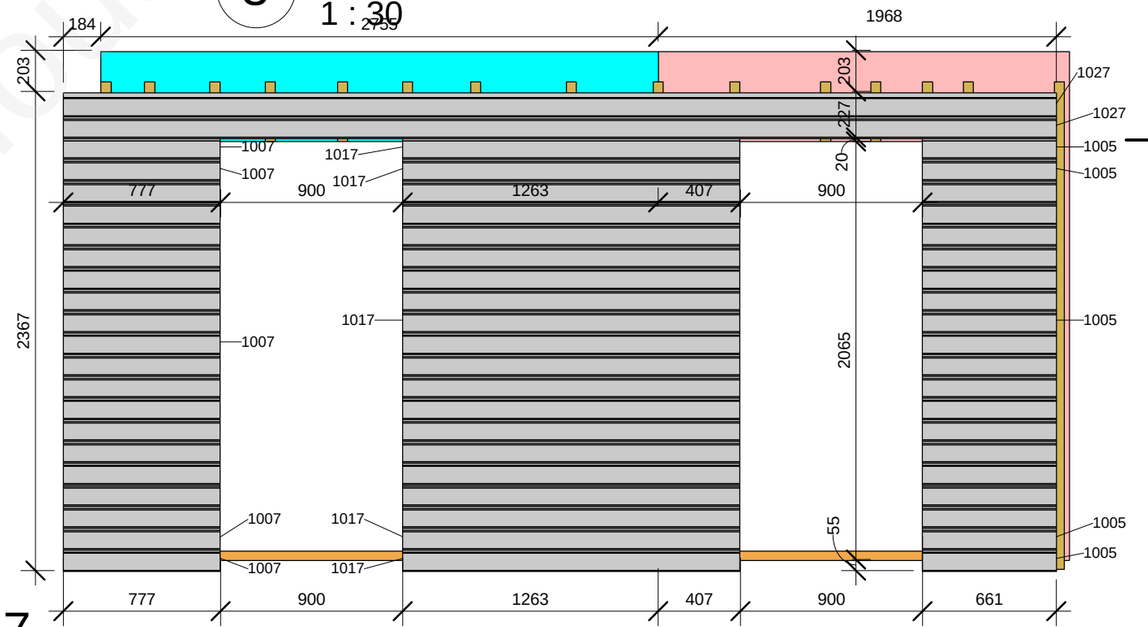


4 2P4_7

1 : 30

| | | | | | |
|---|---|---|---|---|---|
| This drawing cannot be used without agreement of SIA "WWL" | | | | Customer: - | Project nr: 151B |
| Proj Manager: | J.Riekstiņš | | | Object: 151B-6Apartment_H | Lable: Approver |
| Proj. Resp. Eng: | D.Ščogoļevs | | | | Revision: TP |
| Resp. Eng/Dsg: | K.Rezevskis | | | | |
| | | | | Sheet name: 2P4_a | Sheet nr: 2P4_a |
| | | | | | Scale: 1 : 30 |
| | | | | | Date: 18/03/2011 |

WWL HOUSES

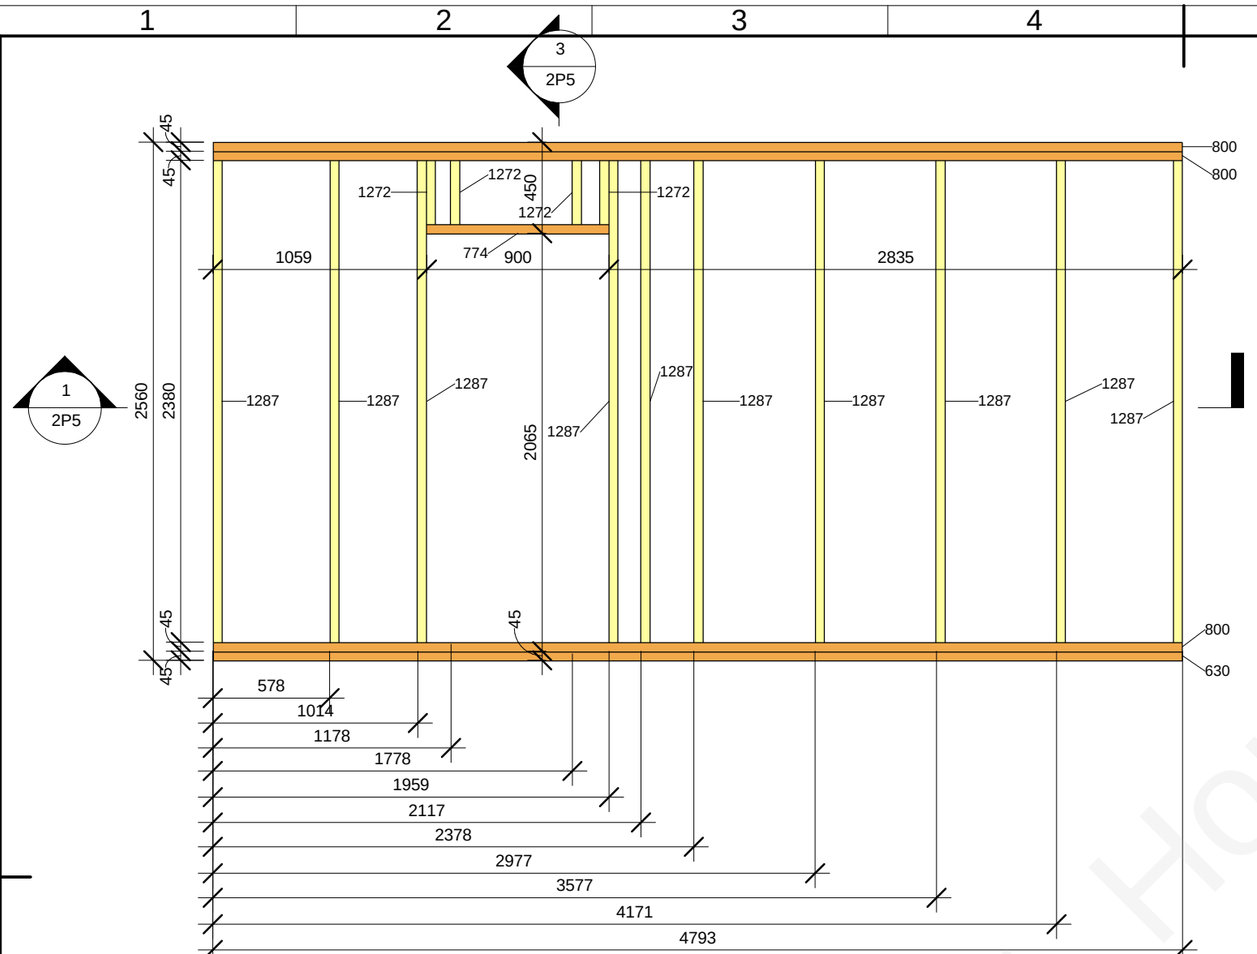


2 2P5_1

1 : 30

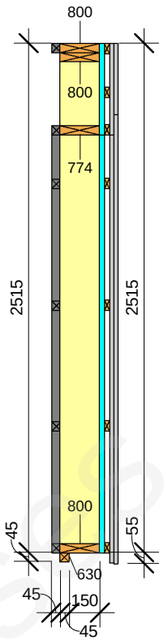


3 2P5_3

1 : 30

| 2P5 panel wood element schedule | | | | | | |
|---|---|---|---|---|---|---|
| Type Mark | Family and Type | h(mm) | b(mm) | L(mm) | Length | Count |
| 75 | H-bar ext_1: 25x50 17 | 50 | 25 | 900 | | 1 |
| 81 | H-bar ext_1: 25x50 23 | 50 | 25 | 1059 | | 4 |
| 101 | H-bar ext_1: 25x50 43 | 50 | 25 | 2835 | | 4 |
| 117 | H-bar ext_1: 25x50 59 | 50 | 25 | 4793 | | 2 |
| 143 | H-bar int: 45x45 8 | 45 | 45 | 158 | | 4 |
| 161 | H-bar int: 45x45 26 | 45 | 45 | 459 | | 4 |
| 200 | H-bar int: 45x45 66 | 45 | 45 | 990 | | 1 |
| 215 | H-bar int: 45x45 82 | 45 | 45 | 1517 | | 1 |
| 244 | H-bar int: 45x45 110 | 45 | 45 | 2323 | | 5 |
| 269 | H-boarding: 21x95 3 | 95 | 21 | 450 | | 6 |
| 286 | H-boarding: 21x95 20 | 95 | 21 | 2564 | | 12 |
| 288 | H-boarding: 21x95 22 | 95 | 21 | 2639 | | 16 |
| 295 | H-boarding: 21x120 | 120 | 21 | 351 | | 7 |
| 312 | H-boarding: 21x120 18 | 120 | 21 | 2570 | | 10 |
| 314 | H-boarding: 21x120 20 | 120 | 21 | 2645 | | 16 |
| 630 | H: 45x45 29 | 45 | 45 | 4793 | | 1 |
| 774 | H: 45x195 11 | 45 | 195 | 900 | | 1 |
| 800 | H: 45x195 37 | 45 | 195 | 4793 | | 3 |
| 1208 | V-bar int: 45x45 3 | 45 | 45 | | 220 | 2 |
| 1214 | V-bar int: 45x45 9 | 45 | 45 | | 555 | 6 |
| 1223 | V-bar int: 45x45 18 | 45 | 45 | | 2515 | 2 |
| 1272 | V: 45x195 4 | 195 | 45 | | 315 | 4 |
| 1287 | V: 45x195 19 | 195 | 45 | | 2380 | 10 |

Grand total: 122

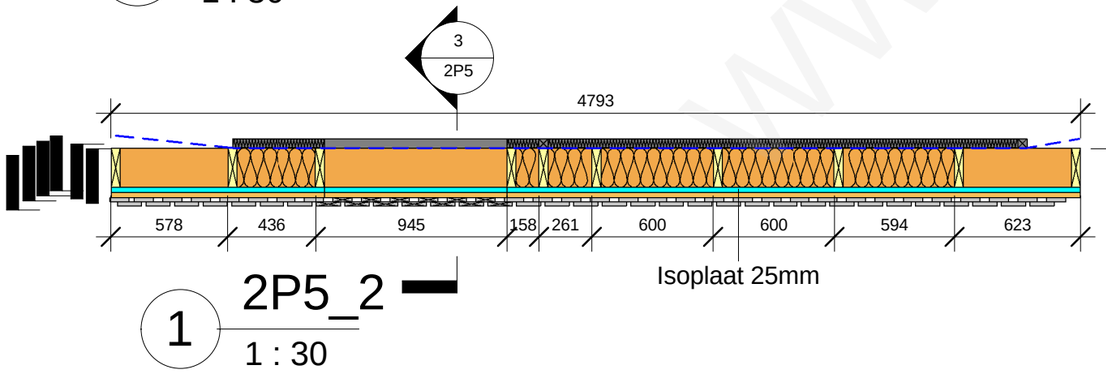


1 2P5_2

1 : 30

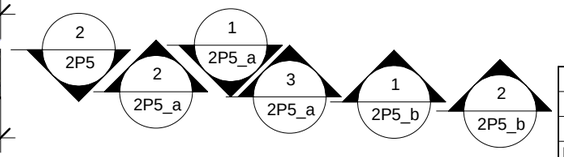


| 2P5 panel plate element schedule | | |
|---|---|---|
| Family and Type | Area | Comments |
| | | |
| Basic Wall: Isoplaat 25mm | 10.2 m² | |
| Grand total: 1 | 10.2 m² | |

This drawing cannot be used without agreement of SIA "WWL"

| | | | |
|---|---|---|---|
| Proj Manager: | J.Riekstiņš | | |
| Proj. Resp. Eng: | D.Ščogoļevs | | |
| Resp. Eng/Dsg: | K.Rezevskis | | |

Customer: -

Project nr: 151B

Object: 151B-6Apartment_H

Lable: Approver

Revision: TP

Sheet name: 2P5

Sheet nr: 2P5

Scale: 1 : 30

Date: 18/03/2011

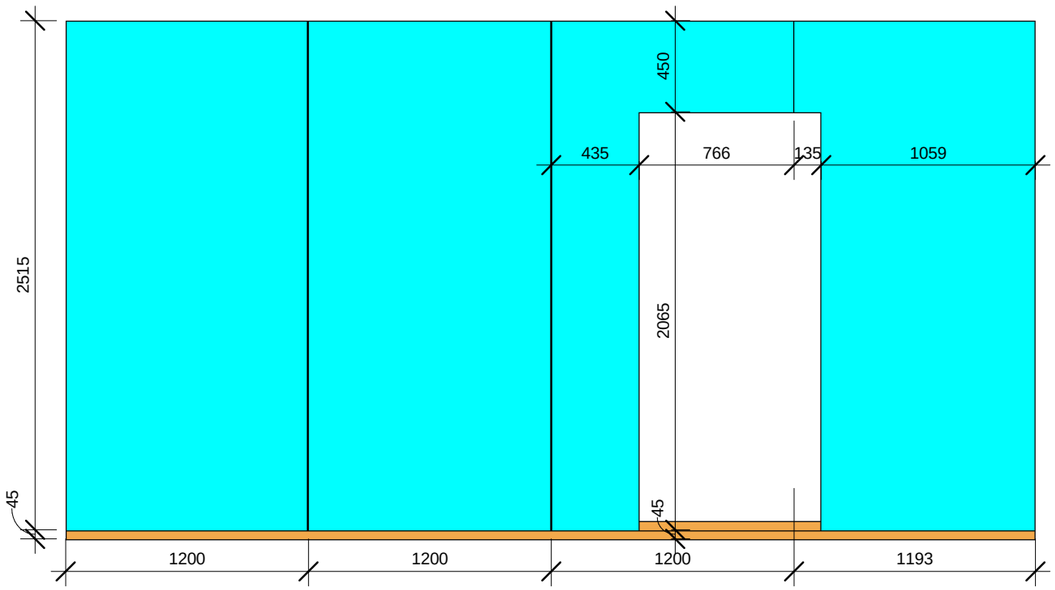


2 2P5_5

1 : 30

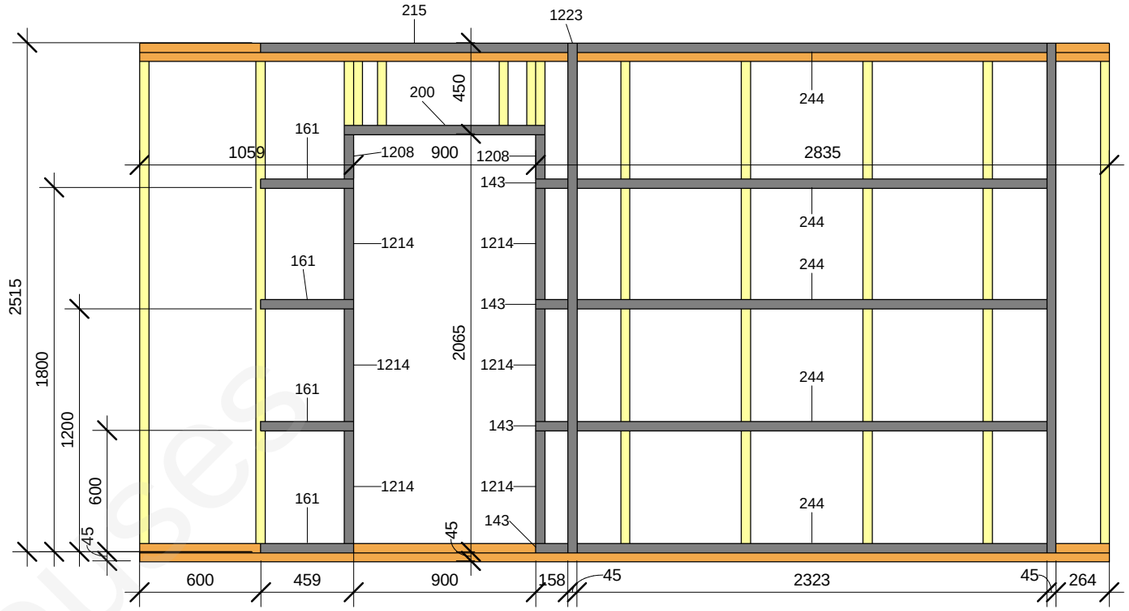


1 2P5_4

1 : 30

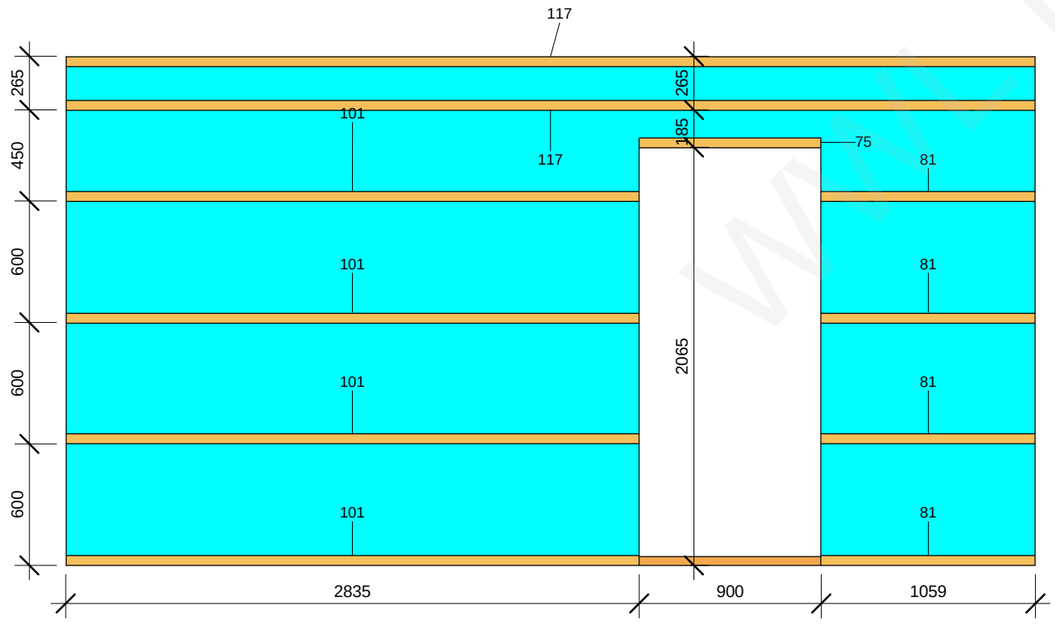


3 2P5_6

1 : 30

| | | | | | |
|---|---|---|---|---|---|
| This drawing cannot be used without agreement of SIA "WWL" | | | | Customer: - | Project nr: 151B |
| Proj Manager: | J.Riekstiņš | | | Object: 151B-6Apartment_H | Lable: Approver |
| Proj. Resp. Eng: | D.Ščogoļevs | | | | Revision: TP |
| Resp. Eng/Dsg: | K.Rezevskis | | | | |
| | | | | Sheet name: 2P5_a | Sheet nr: 2P5_a |
| | | | | | Scale: 1 : 30 |
| | | | | | Date: 18/03/2011 |

www.Prefab Houses

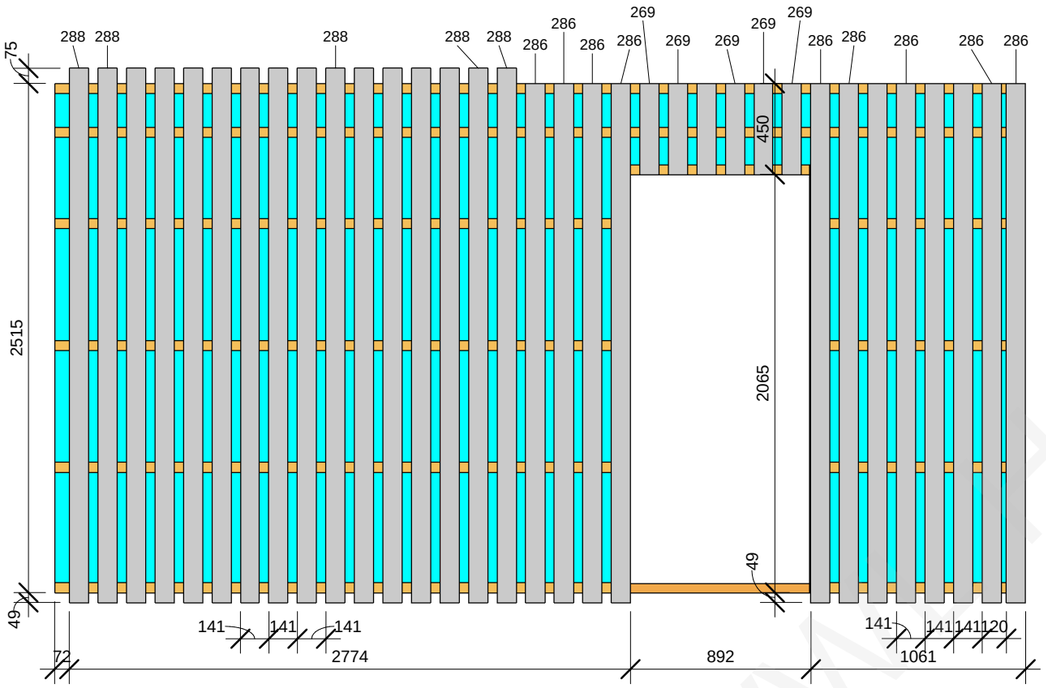


1 2P5_7

1 : 30

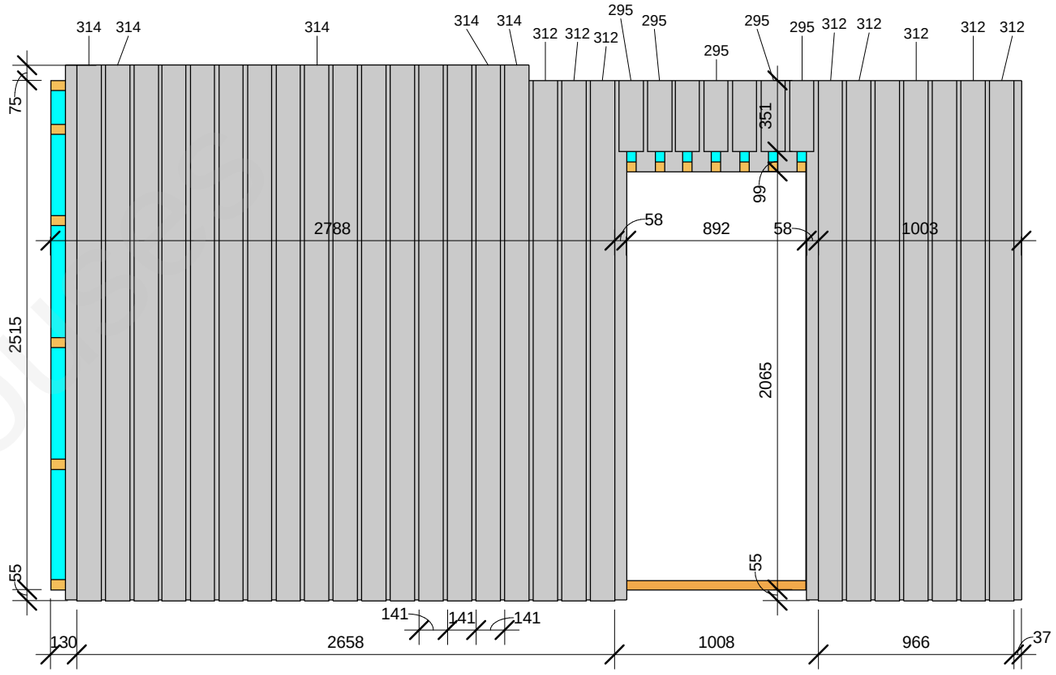


2 2P5_8

1 : 30

This drawing cannot be used without agreement of SIA "WWL"

| | | | |
|---|---|---|---|
| Proj Manager: | J.Riekstiņš | | |
| Proj. Resp. Eng: | D.Ščogoļevs | | |
| Resp. Eng/Dsg: | K.Rezevskis | | |

Customer: -

Object: 151B-6Apartment_H

Sheet name: 2P5_b

Project nr: 151B

Lable: Approver

Revision: TP

Sheet nr: 2P5_b

Scale: 1 : 30

Date: 18/03/2011

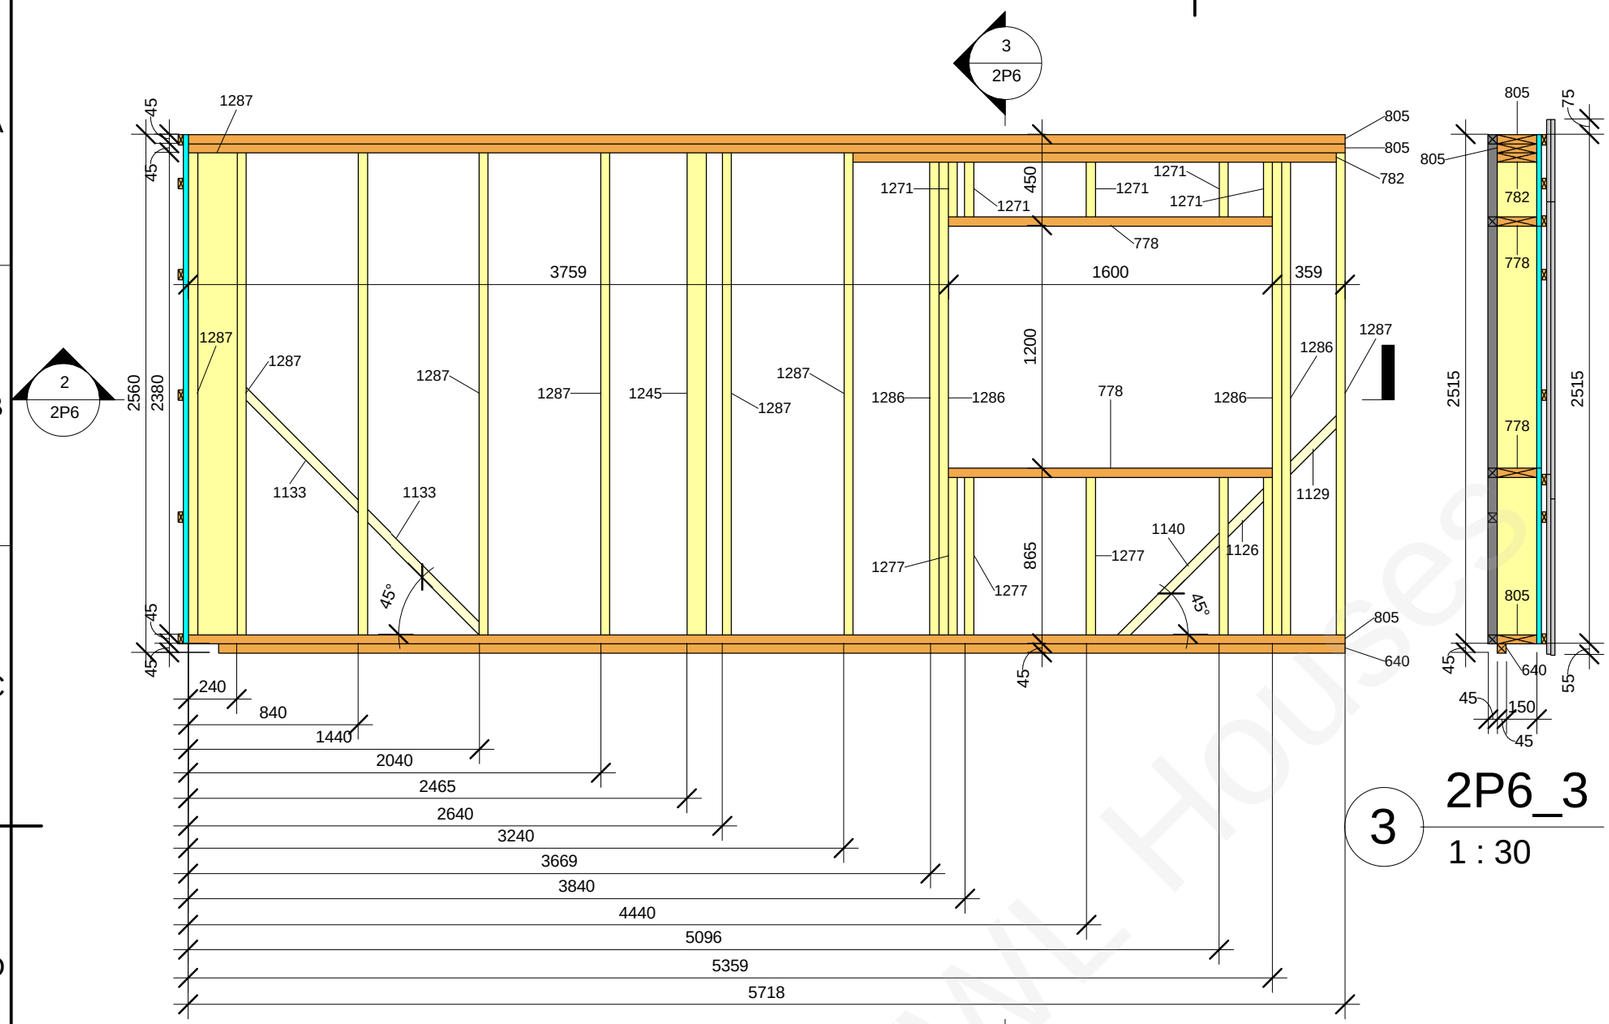


3 2P6_3

1 : 30




| 2P6 panel wood element schedule | | | | | | |
|---|---|---|---|---|---|---|
| Type Mark | Family and Type | h(mm) | b(mm) | L(mm) | Length | Count |
| 66 | H-bar ext_1: 25x50 8 | 50 | 25 | 245 | | 6 |
| 68 | H-bar ext_1: 25x50 10 | 50 | 25 | 359 | | 2 |
| 88 | H-bar ext_1: 25x50 30 | 50 | 25 | 1600 | | 2 |
| 110 | H-bar ext_1: 25x50 52 | 50 | 25 | 3784 | | 2 |
| 120 | H-bar ext_1: 25x50 62 | 50 | 25 | 5743 | | 4 |
| 151 | H-bar int: 45x45 16 | 45 | 45 | 269 | | 2 |
| 206 | H-bar int: 45x45 72 | 45 | 45 | 1179 | | 2 |
| 222 | H-bar int: 45x45 88 | 45 | 45 | 1690 | | 2 |
| 240 | H-bar int: 45x45 106 | 45 | 45 | 2250 | | 5 |
| 256 | H-bar int: 45x45 122 | 45 | 45 | 3138 | | 3 |
| 268 | H-boarding: 21x95 2 | 95 | 21 | 406 | | 12 |
| 271 | H-boarding: 21x95 5 | 95 | 21 | 884 | | 12 |
| 288 | H-boarding: 21x95 22 | 95 | 21 | 2639 | | 27 |
| 297 | H-boarding: 21x120 3 | 120 | 21 | 406 | | 11 |
| 298 | H-boarding: 21x120 4 | 120 | 21 | 770 | | 11 |
| 313 | H-boarding: 21x120 19 | 120 | 21 | 2639 | | 1 |
| 314 | H-boarding: 21x120 20 | 120 | 21 | 2645 | | 29 |
| 640 | H: 45x45 39 | 45 | 45 | 5568 | | 1 |
| 778 | H: 45x195 15 | 45 | 195 | 1600 | | 2 |
| 782 | H: 45x195 19 | 45 | 195 | 2388 | | 1 |
| 805 | H: 45x195 42 | 45 | 195 | 5718 | | 3 |
| 1126 | sliipa-sija_1: 45x195 | 45 | 195 | 290 | | 1 |
| 1129 | sliipa-sija_1: 45x195 3 | 45 | 195 | 362 | | 1 |
| 1133 | sliipa-sija_1: 45x195 8 | 45 | 195 | 830 | | 2 |
| 1140 | sliipa-sija_1_sl gals_1: 45x195 3 | 45 | 195 | 754 | | 1 |
| 1218 | V-bar int: 45x45 13 | 45 | 45 | | 1200 | 2 |
| 1223 | V-bar int: 45x45 18 | 45 | 45 | | 2515 | 2 |
| 1245 | V: 45x95 9 | 95 | 45 | | 2380 | 1 |
| 1271 | V: 45x195 3 | 195 | 45 | | 270 | 5 |
| 1277 | V: 45x195 9 | 195 | 45 | | 775 | 5 |
| 1286 | V: 45x195 18 | 195 | 45 | | 2335 | 4 |
| 1287 | V: 45x195 19 | 195 | 45 | | 2380 | 9 |

Grand total: 173

Šeit no sāna ir papildus
Isoplaat loksne, 195mm
plata un 2515mm augsta.

1 2P6_1

1 : 30

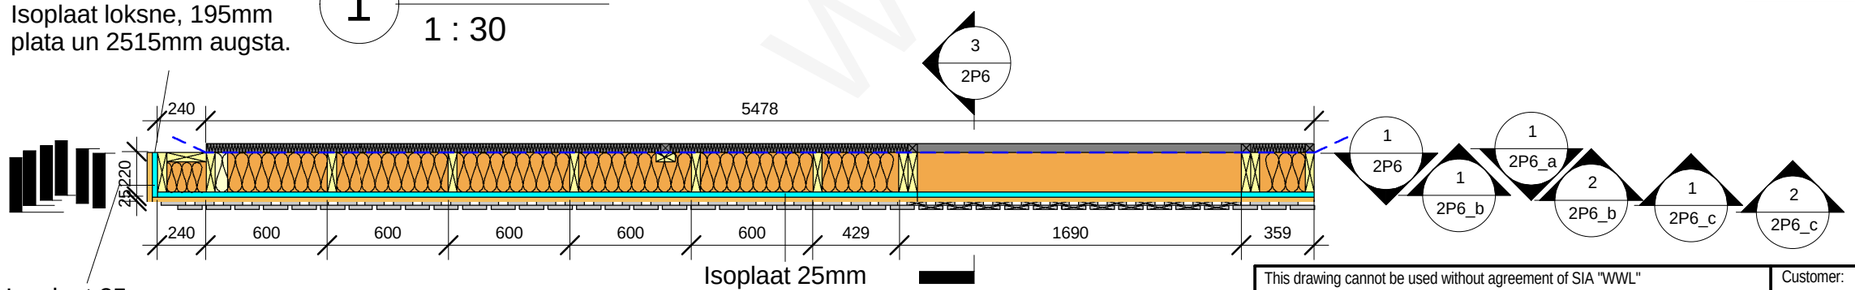


2 2P6_2

1 : 30

| 2P6 panel plate element schedule | | |
|---|---|---|
| Family and Type | Area | Comments |
| | | |
| Basic Wall: Isoplaat 25mm | 13.0 m² | |
| Grand total: 2 | 13.0 m² | |

This drawing cannot be used without agreement of SIA "WWL"

| | | | |
|---|---|---|---|
| Proj Manager: | J.Riekstiņš | | |
| Proj. Resp. Eng: | D.Ščogoļevs | | |
| Resp. Eng/Dsg: | K.Rezevskis | | |

Customer: -

Project nr: 151B

Object: 151B-6Apartment_H

Lable: Approver

Revision: TP

Sheet name: 2P6

Sheet nr: 2P6

Scale: 1 : 30

Date: 18/03/2011

www.Wood Houses

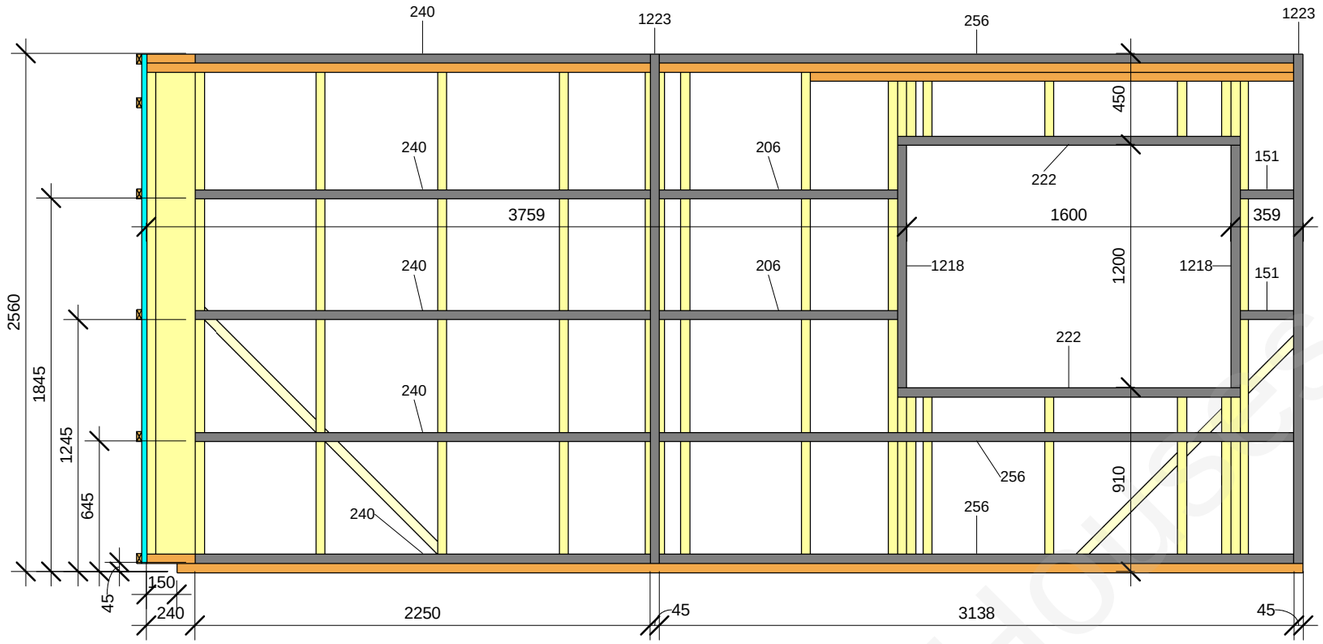


1 2P6_4

1 : 30

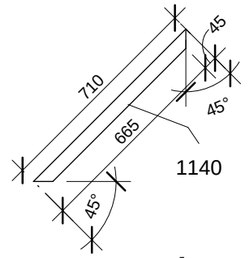


2 Type Mark 1140

1 : 20

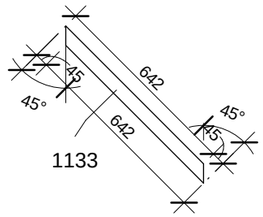


Elementam 1126,1129 galus piegriezt tā pat kā elementam 1133!

3 Type Mark 1133

1 : 20

WWL HOUSE

| | | | | | |
|---|---|---|---|---|---|
| This drawing cannot be used without agreement of SIA "WWL" | | | | Customer: - | Project nr: 151B |
| Proj Manager: | J.Riekstiņš | | | Object: 151B-6Apartment_H | Lable: Approver |
| Proj. Resp. Eng: | D.Ščogoļevs | | | | Revision: TP |
| Resp. Eng/Dsg: | K.Rezevskis | | | | |
| | | | | Sheet name: 2P6_a | Sheet nr: 2P6_a |
| | | | | | Scale: As indicated |
| | | | | | Date: 18/03/2011 |

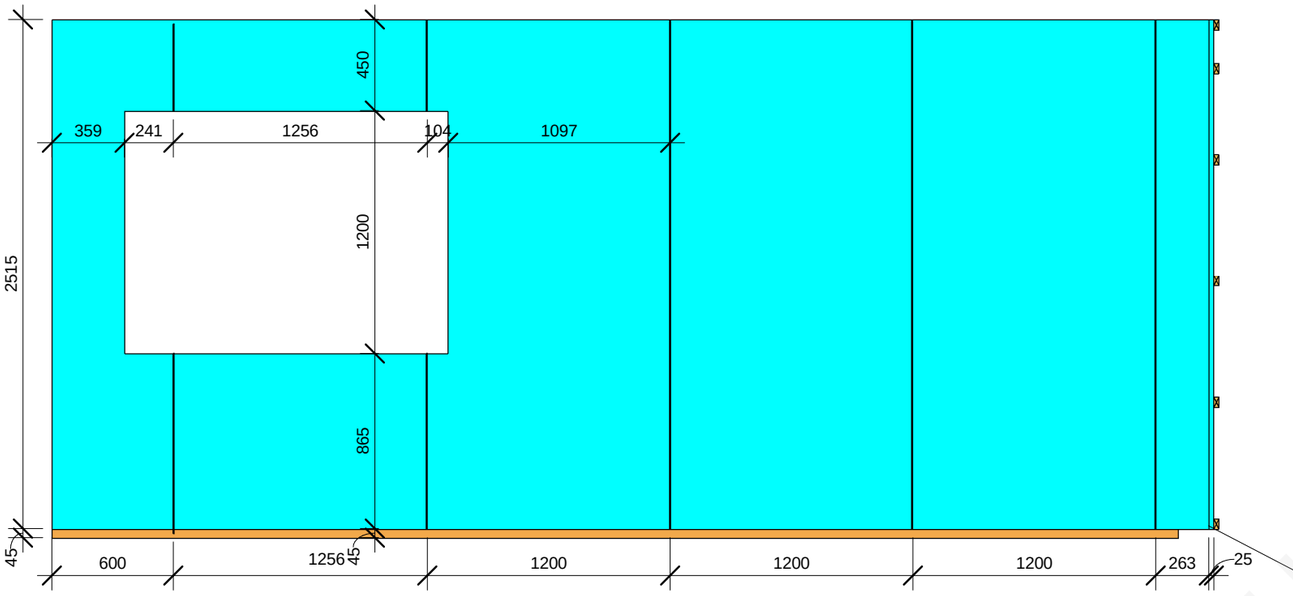


Šeit no sāna ir papildus
Isoplaat loksne, 220mm
plata un 2515mm augsta.

1 2P6_5
1 : 30

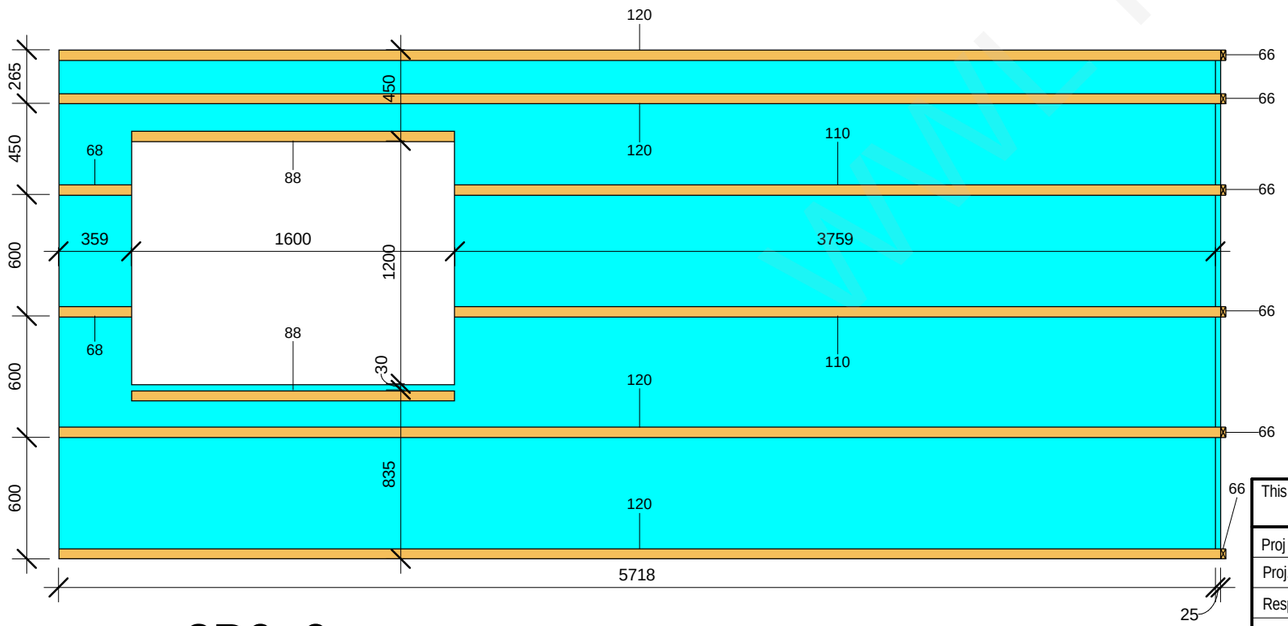


2 2P6_6
1 : 30

This drawing cannot be used without agreement of SIA "WWL"

| | | | |
|---|---|---|---|
| Proj Manager: | J.Riekstiņš | | |
| Proj. Resp. Eng: | D.Ščogoļevs | | |
| Resp. Eng/Dsg: | K.Rezevskis | | |

Customer: -

Object: 151B-6Apartment_H

Sheet name: 2P6_b

Project nr: 151B

Lable: Approver

Revision: TP

Sheet nr: 2P6_b

Scale: 1 : 30

Date: 18/03/2011

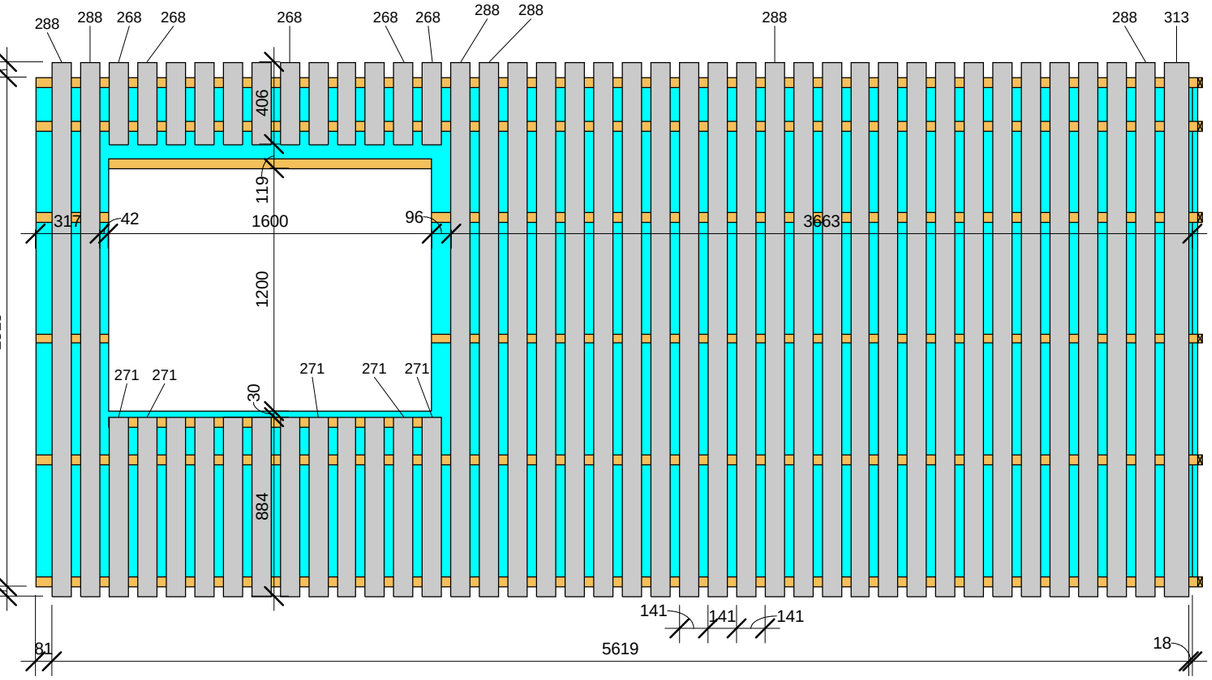


1 2P6_7

1 : 30

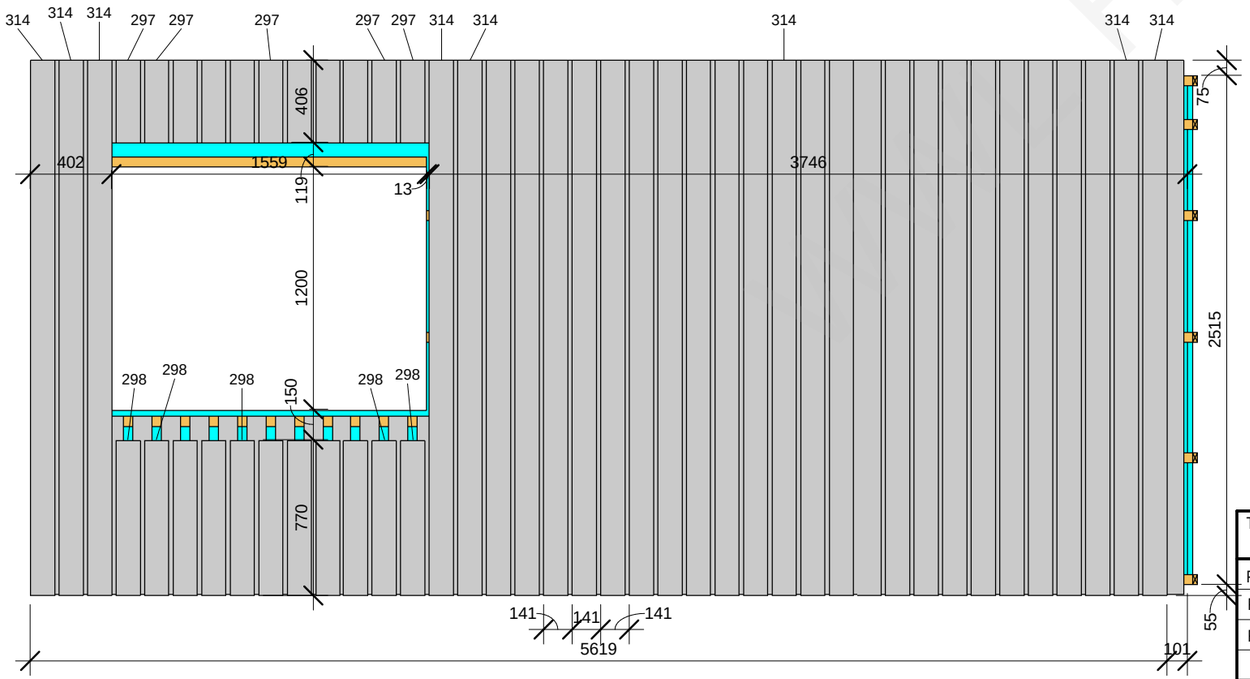


2 2P6_8

1 : 30

Houses

| | | | | | |
|---|---|---|---|---|---|
| This drawing cannot be used without agreement of SIA "WWL" | | | | Customer: - | Project nr: 151B |
| Proj Manager: | J.Riekstiņš | | | Object: 151B-6Apartment_H | Lable: Approver |
| Proj. Resp. Eng: | D.Ščogoļevs | | | | Revision: TP |
| Resp. Eng/Dsg: | K.Rezevskis | | | | |
| | | | | Sheet name: 2P6_c | Sheet nr: 2P6_c |
| | | | | | Scale: 1 : 30 |
| | | | | | Date: 18/03/2011 |

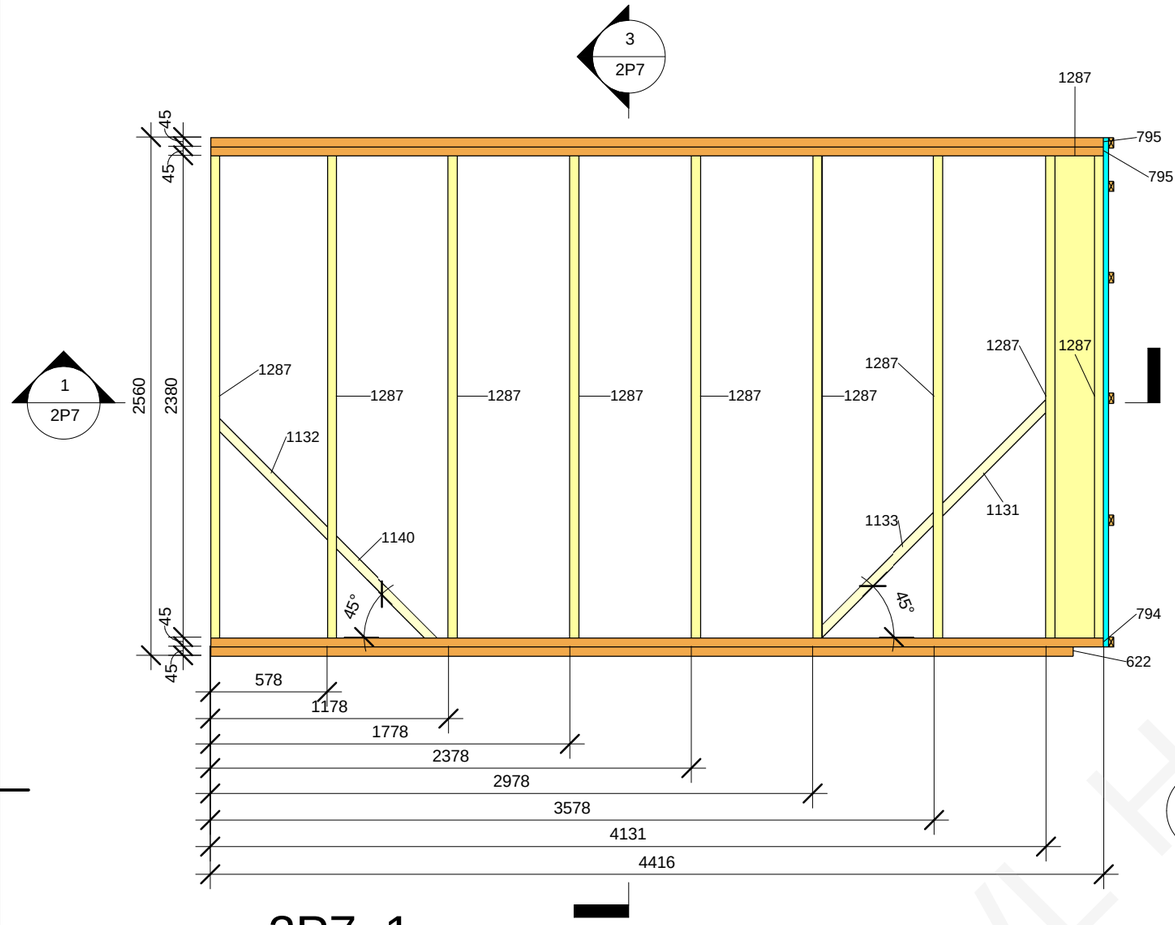


2 2P7_1
1 : 30

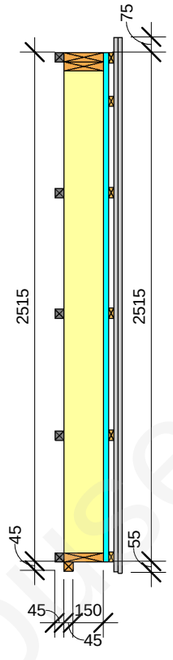


3 2P7_3
1 : 30

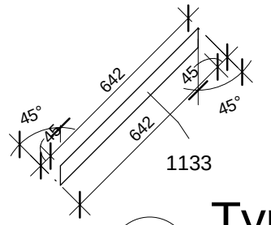


Elementam 1131,1132 galus piegriezt tā pat kā elementam 1133!

4 Type Mark 1133_a
1 : 20

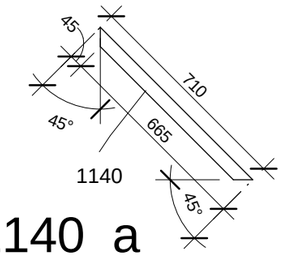


5 Type Mark 1140_a
1 : 20

| 2P7 panel wood element schedule | | | | | | |
|---|---|---|---|---|---|---|
| Type Mark | Family and Type | h(mm) | b(mm) | L(mm) | Length | Count |
| 66 | H-bar ext_1: 25x50 8 | 50 | 25 | 245 | | 6 |
| 114 | H-bar ext_1: 25x50 56 | 50 | 25 | 4441 | | 6 |
| 263 | H-bar int: 45x45 129 | 45 | 45 | 3576 | | 5 |
| 288 | H-boarding: 21x95 22 | 95 | 21 | 2639 | | 31 |
| 314 | H-boarding: 21x120 20 | 120 | 21 | 2645 | | 30 |
| 622 | H: 45x45 21 | 45 | 45 | 4266 | | 1 |
| 794 | H: 45x195 31 | 45 | 195 | 4416 | | 1 |
| 795 | H: 45x195 32 | 45 | 195 | 4416 | | 2 |
| 1131 | sliipa-sija_1: 45x195 6 | 45 | 195 | 764 | | 1 |
| 1132 | sliipa-sija_1: 45x195 7 | 45 | 195 | 798 | | 1 |
| 1133 | sliipa-sija_1: 45x195 8 | 45 | 195 | 830 | | 1 |
| 1140 | sliipa-sija_1_sl gals_1: 45x195 3 | 45 | 195 | 754 | | 1 |
| 1287 | V: 45x195 19 | 195 | 45 | | 2380 | 10 |

Grand total: 96

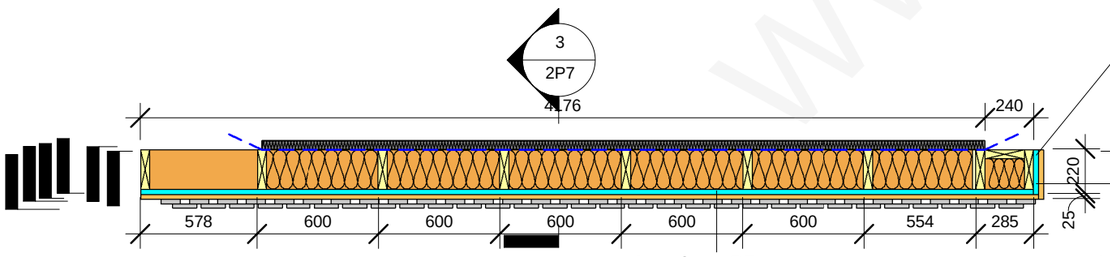


Isoplaat 25mm

Šeit no sāna ir papildus Isoplaat loksne, 220mm plata un 2515mm augsta.

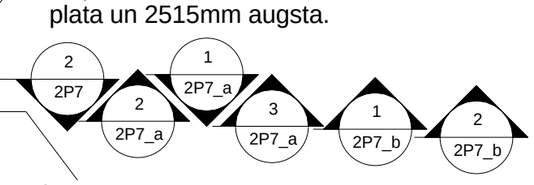


Isoplaat 25mm

| 2P7 panel plate element schedule | | |
|---|---|---|
| Family and Type | Area | Comments |
| | | |
| Basic Wall: Isoplaat 25mm | 11.7 m² | |
| Grand total: 2 | 11.7 m² | |

1 2P7_2
1 : 30

WWL HOUSES

| | | | | | |
|---|---|---|---|---|---|
| This drawing cannot be used without agreement of SIA "WWL" | | | | Customer: - | Project nr: 151B |
| Proj Manager: | J.Riekstiņš | | | Object: 151B-6Apartment_H | Lable: Approver |
| Proj. Resp. Eng: | D.Ščogoļevs | | | | Revision: TP |
| Resp. Eng/Dsg: | K.Rezevskis | | | | |
| | | | | Sheet name: 2P7 | Sheet nr: 2P7 |
| | | | | | Scale: As indicated |
| | | | | | Date: 18/03/2011 |

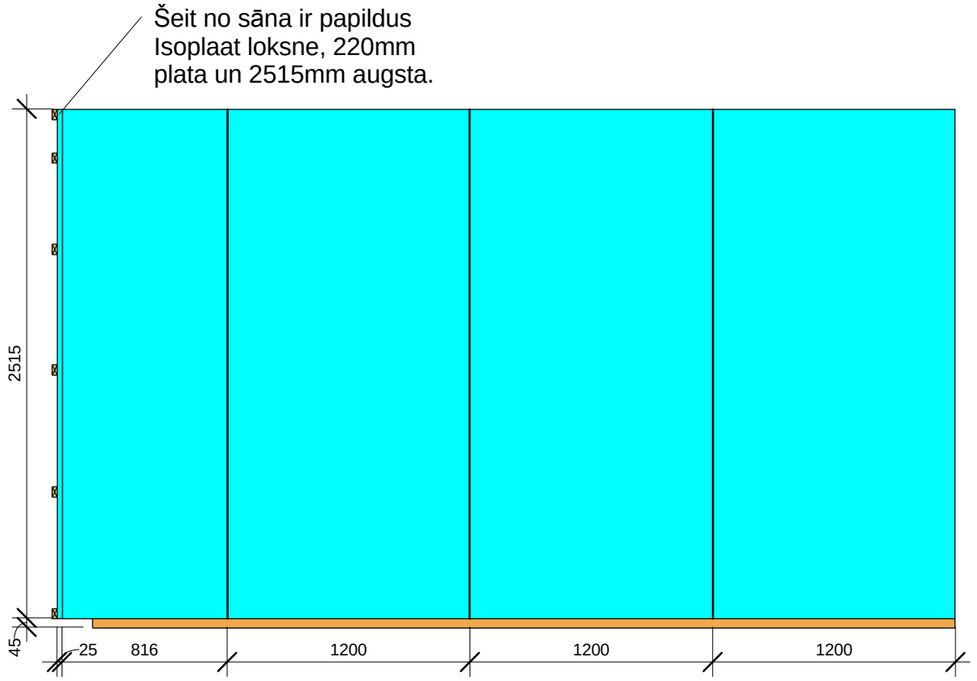


2 2P7_5

1 : 30

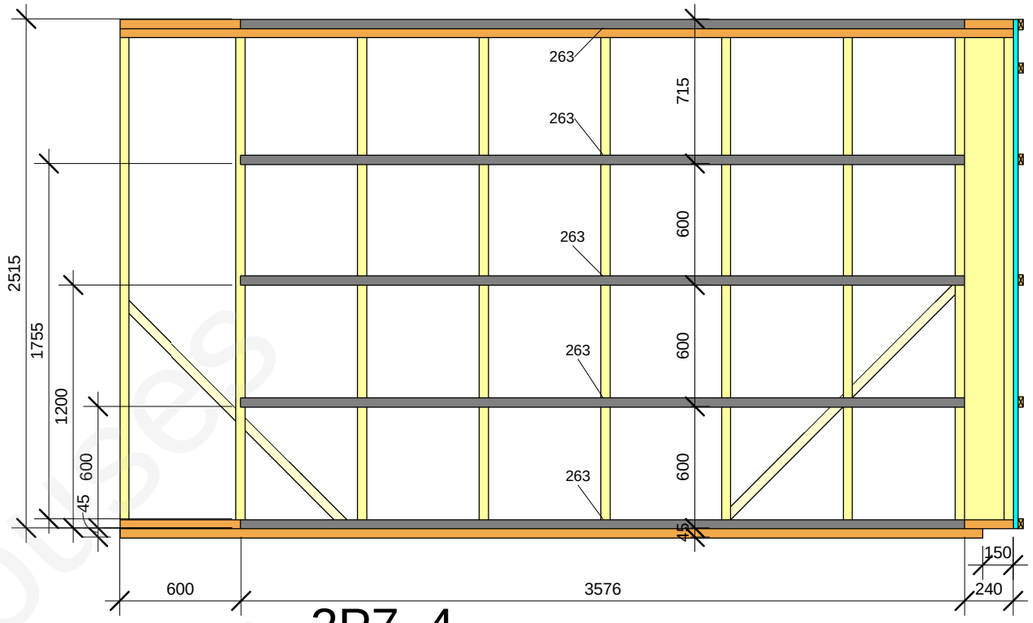


1 2P7_4

1 : 30

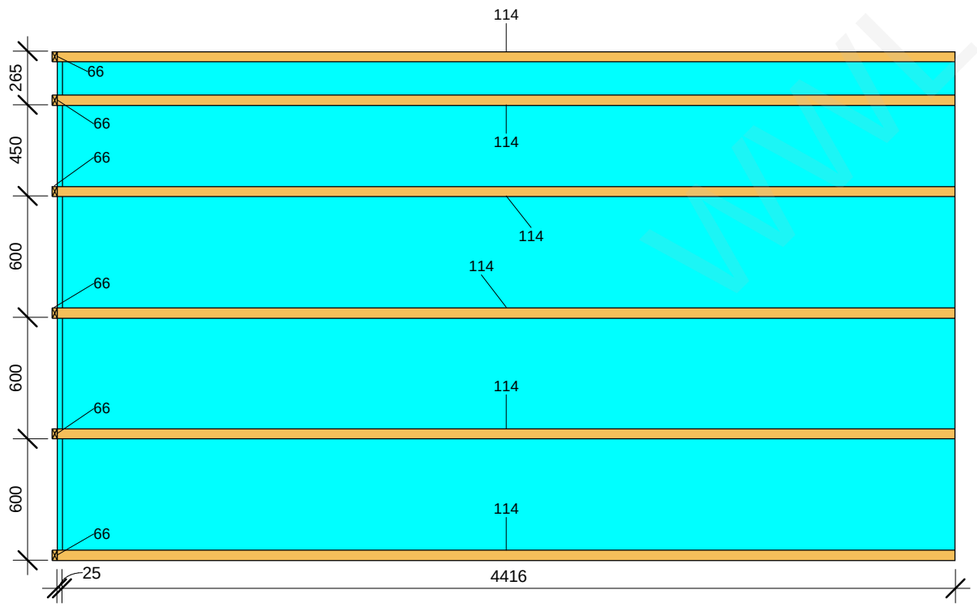


3 2P7_6

1 : 30

This drawing cannot be used without agreement of SIA "WWL"

| | | | |
|---|---|---|---|
| Proj Manager: | J.Riekstiņš | | |
| Proj. Resp. Eng: | D.Ščogoļevs | | |
| Resp. Eng/Dsg: | K.Rezevskis | | |

Customer: -

Object: 151B-6Apartment_H

Sheet name: 2P7_a

Project nr: 151B

Lable: Approver

Revision: TP

Sheet nr: 2P7_a

Scale: 1 : 30

Date: 18/03/2011

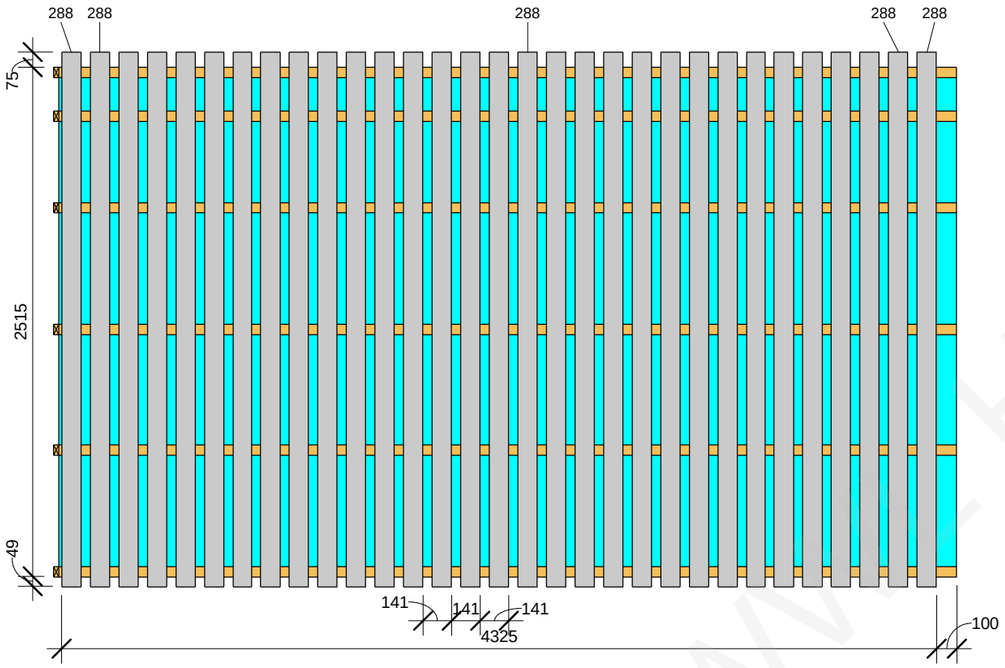


1 2P7_7

1 : 30

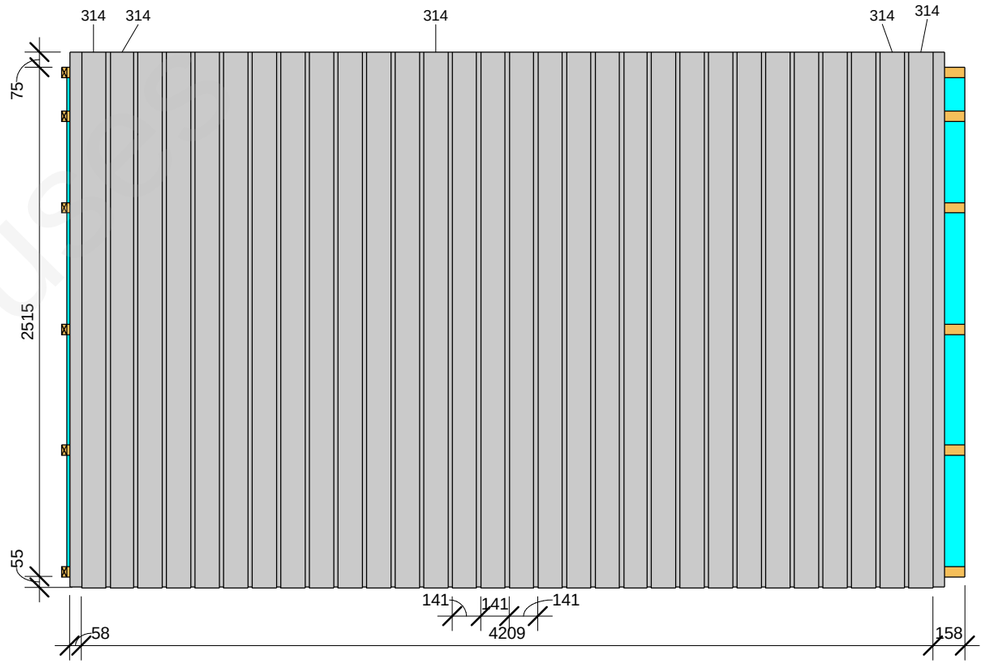


2 2P7_8

1 : 30

This drawing cannot be used without agreement of SIA "WWL"

| | | | |
|---|---|---|---|
| Proj Manager: | J.Riekstiņš | | |
| Proj. Resp. Eng: | D.Ščogoļevs | | |
| Resp. Eng/Dsg: | K.Rezevskis | | |

Customer: -

Object: 151B-6Apartment_H

Sheet name: 2P7_b

Project nr: 151B

Lable: Approver

Revision: TP

Sheet nr: 2P7_b

Scale: 1 : 30

Date: 18/03/2011

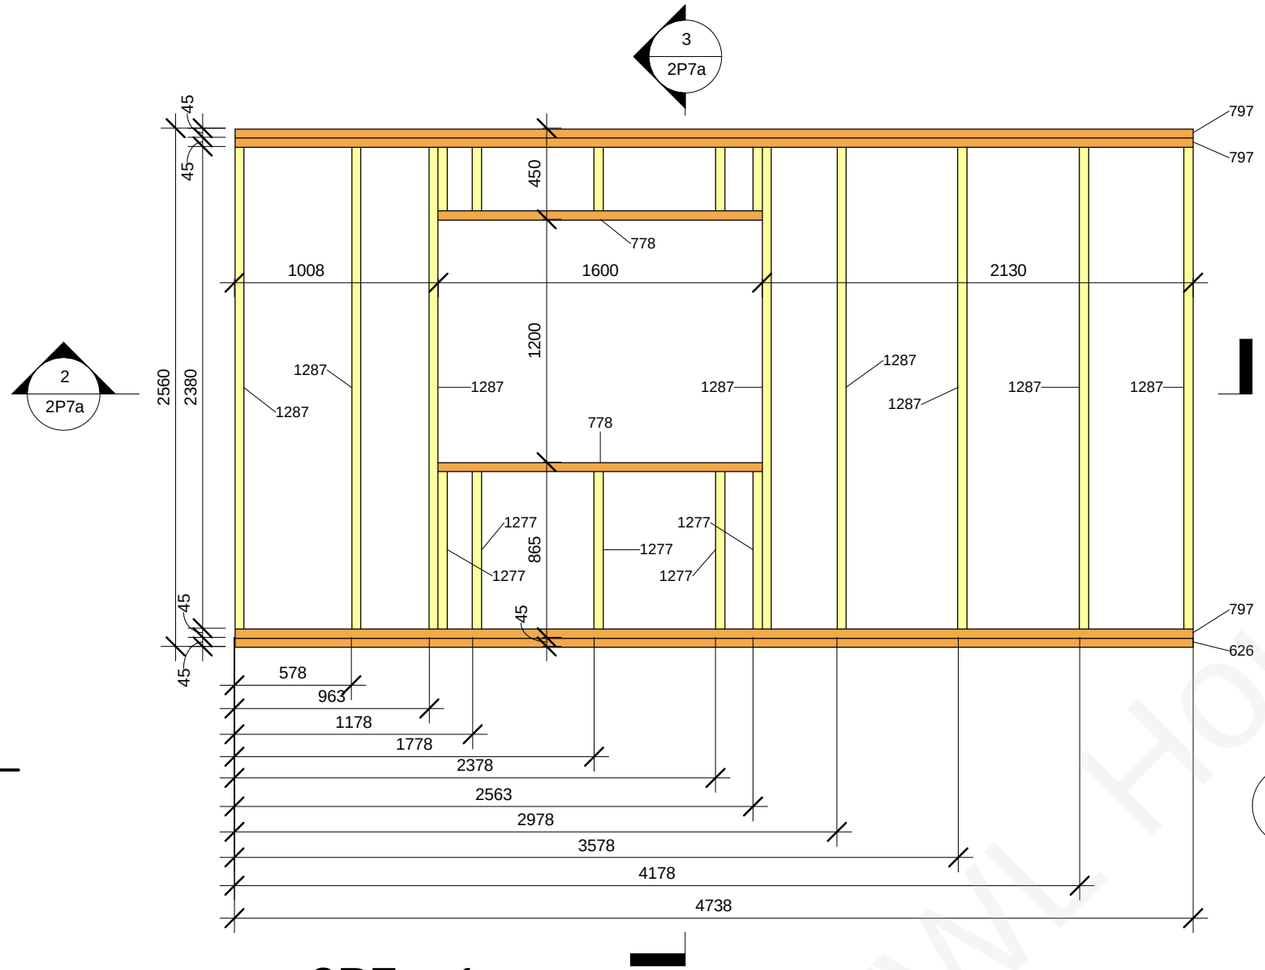


1 2P7a_1

1 : 30

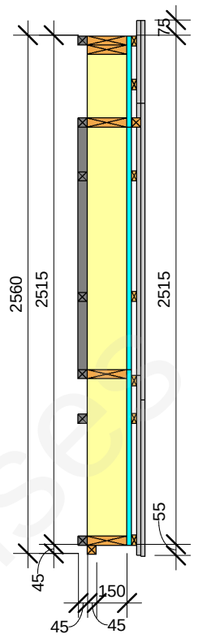


3 2P7a_3

1 : 30

| 2P7a panel wood element schedule | | | | | | |
|---|---|---|---|---|---|---|
| Type Mark | Family and Type | h(mm) | b(mm) | L(mm) | Length | Count |
| 79 | H-bar ext_1: 25x50 21 | 50 | 25 | 1008 | | 2 |
| 88 | H-bar ext_1: 25x50 30 | 50 | 25 | 1600 | | 1 |
| 96 | H-bar ext_1: 25x50 38 | 50 | 25 | 2132 | | 2 |
| 115 | H-bar ext_1: 25x50 57 | 50 | 25 | 4738 | | 4 |
| 160 | H-bar int: 45x45 25 | 45 | 45 | 408 | | 2 |
| 217 | H-bar int: 45x45 83 | 45 | 45 | 1593 | | 2 |
| 222 | H-bar int: 45x45 88 | 45 | 45 | 1690 | | 2 |
| 264 | H-bar int: 45x45 130 | 45 | 45 | 3600 | | 2 |
| 265 | H-bar int: 45x45 131 | 45 | 45 | 3601 | | 1 |
| 268 | H-boarding: 21x95 2 | 95 | 21 | 406 | | 12 |
| 271 | H-boarding: 21x95 5 | 95 | 21 | 884 | | 12 |
| 288 | H-boarding: 21x95 22 | 95 | 21 | 2639 | | 21 |
| 297 | H-boarding: 21x120 3 | 120 | 21 | 406 | | 12 |
| 298 | H-boarding: 21x120 4 | 120 | 21 | 770 | | 12 |
| 314 | H-boarding: 21x120 20 | 120 | 21 | 2645 | | 20 |
| 607 | H: 45x45 6 | 45 | 45 | 1600 | | 1 |
| 626 | H: 45x45 25 | 45 | 45 | 4738 | | 1 |
| 778 | H: 45x195 15 | 45 | 195 | 1600 | | 2 |
| 797 | H: 45x195 34 | 45 | 195 | 4738 | | 3 |
| 1208 | V-bar int: 45x45 3 | 45 | 45 | | 220 | 2 |
| 1213 | V-bar int: 45x45 8 | 45 | 45 | | 335 | 2 |
| 1214 | V-bar int: 45x45 9 | 45 | 45 | | 555 | 2 |
| 1272 | V: 45x195 4 | 195 | 45 | | 315 | 5 |
| 1277 | V: 45x195 9 | 195 | 45 | | 775 | 5 |
| 1287 | V: 45x195 19 | 195 | 45 | | 2380 | 8 |

Grand total: 138

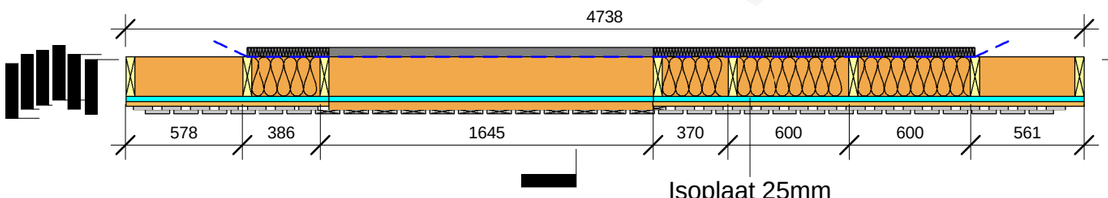


2 2P7a_2

1 : 30

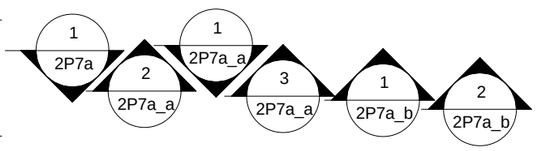


| 2P7a panel plate element schedule | | |
|---|---|---|
| Family and Type | Area | Comments |
| | | |
| Basic Wall: Isoplaat 25mm | 10.0 m² | |
| Grand total: 1 | 10.0 m² | |

WWW.HOUSE3D

| | | | | | |
|---|---|---|---|---|---|
| This drawing cannot be used without agreement of SIA "WWL" | | | | Customer: - | Project nr: 151B |
| Proj Manager: | J.Riekstiņš | | | Object: 151B-6Apartment_H | Lable: Approver |
| Proj. Resp. Eng: | D.Ščogoļevs | | | | Revision: TP |
| Resp. Eng/Dsg: | K.Rezevskis | | | | |
| | | | | Sheet name: 2P7a | Sheet nr: 2P7a |
| | | | | | Scale: 1 : 30 |
| | | | | | Date: 18/03/2011 |

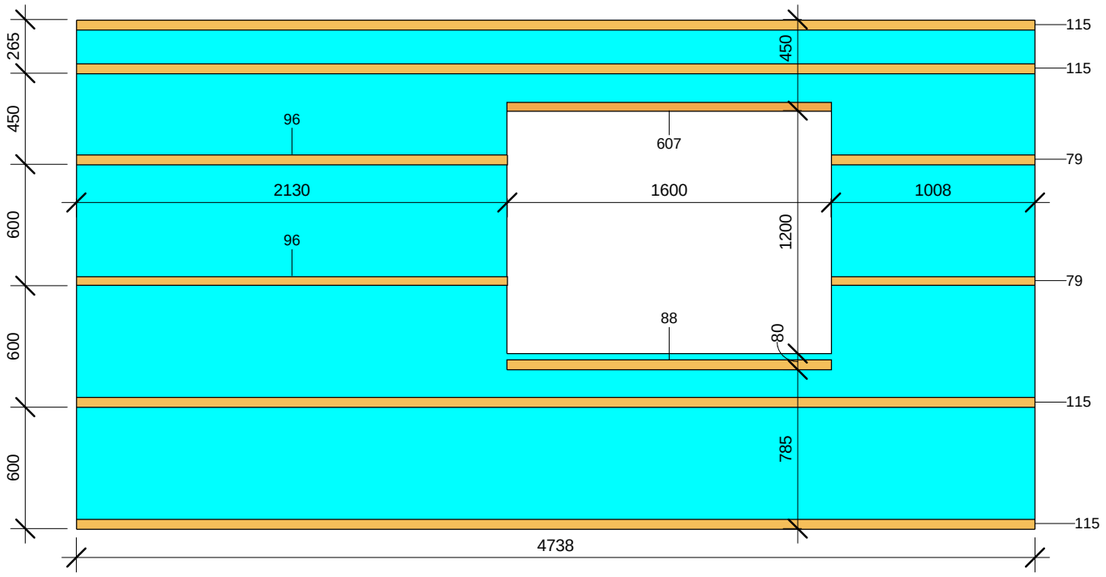


3 2P7a_6

1 : 30

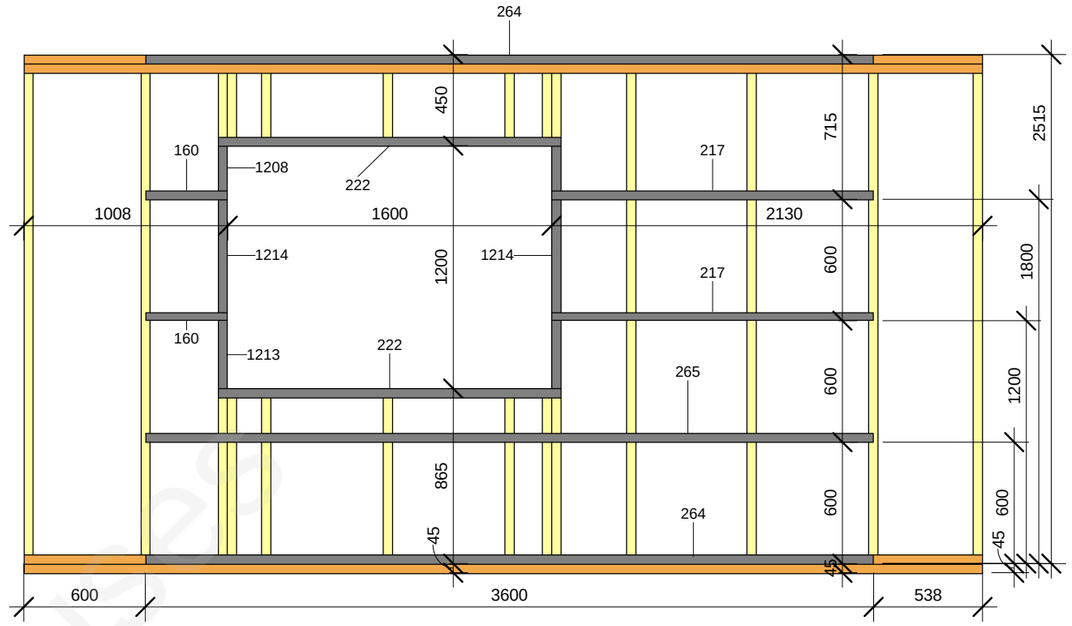


1 2P7a_4

1 : 30

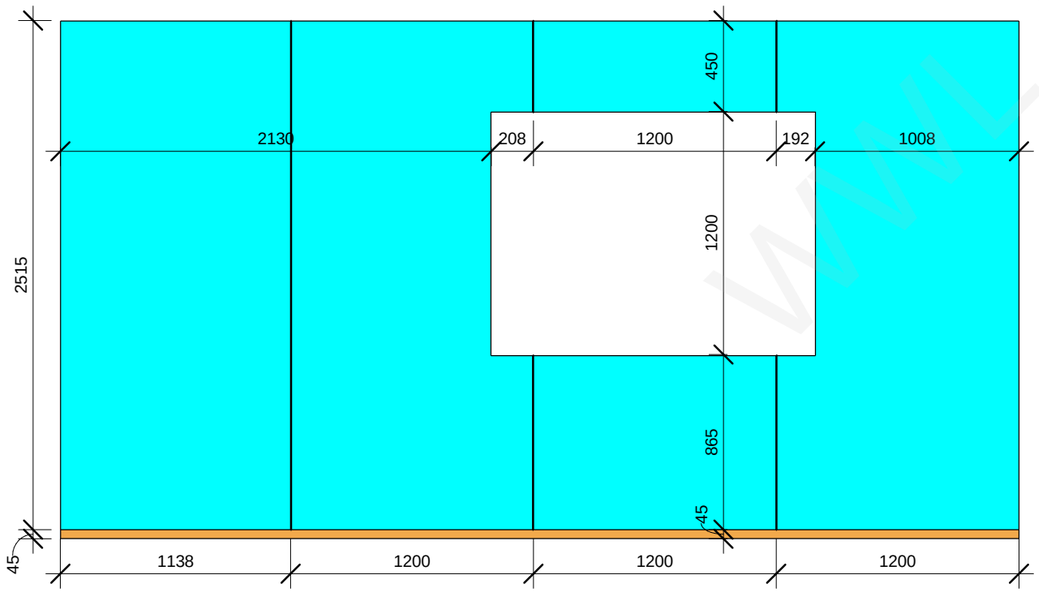


2 2P7a_5

1 : 30

This drawing cannot be used without agreement of SIA "WWL"

| | | | |
|---|---|---|---|
| Proj Manager: | J.Riekstiņš | | |
| Proj. Resp. Eng: | D.Ščogoļevs | | |
| Resp. Eng/Dsg: | K.Rezevskis | | |

Customer: -

Object: 151B-6Apartment_H

Sheet name: 2P7a_a

Project nr: 151B

Lable: Approver

Revision: TP

Sheet nr: 2P7a_a

Scale: 1 : 30

Date: 18/03/2011

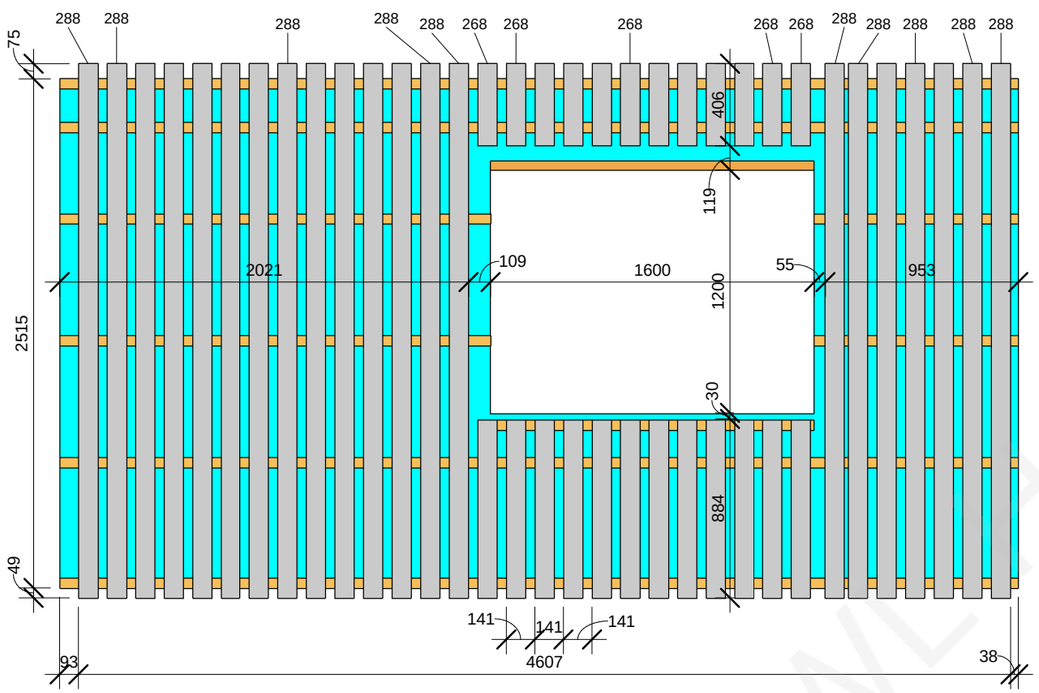


1 2P7a_7

1 : 30

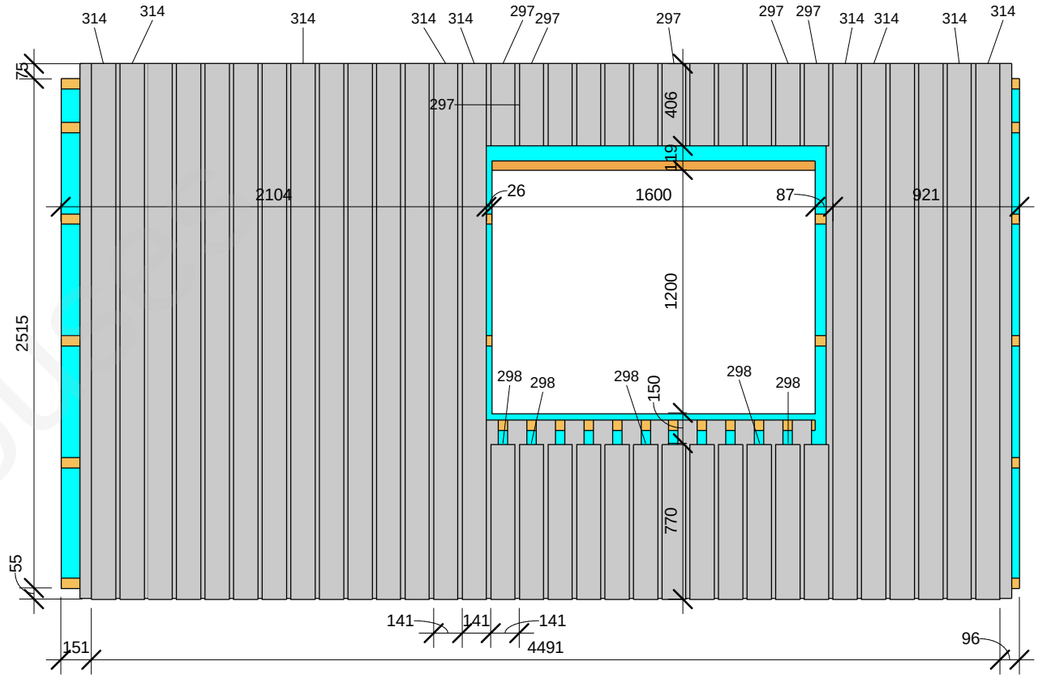


2 2P7a_8

1 : 30

WWL HOUSE

| | | | | | | |
|---|---|---|---|---|---|---|
| This drawing cannot be used without agreement of SIA "WWL" | | | | Customer: - | | Project nr: 151B |
| Proj Manager: | J.Riekstiņš | | | Object: 151B-6Apartment_H | | Lable: Approver |
| Proj. Resp. Eng: | D.Ščogoļevs | | | | | Revision: TP |
| Resp. Eng/Dsg: | K.Rezevskis | | | | | |
| | | | | Sheet name: 2P7a_b | | Sheet nr: 2P7a_b |
| | | | | | | Scale: 1 : 30 |
| | | | | | | Date: 18/03/2011 |

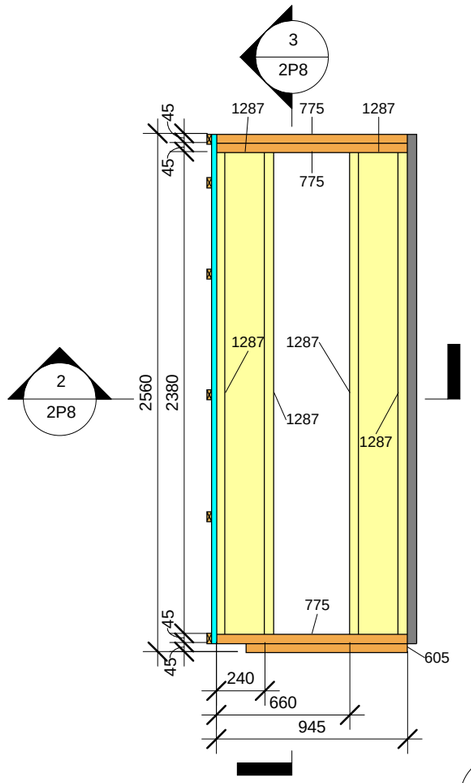


1 2P8_1
1 : 30

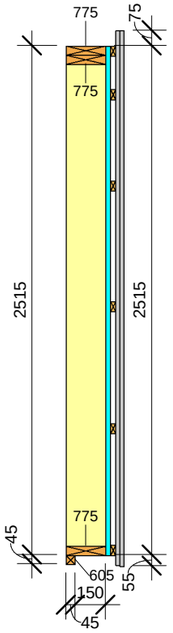


3 2P8_3
1 : 30

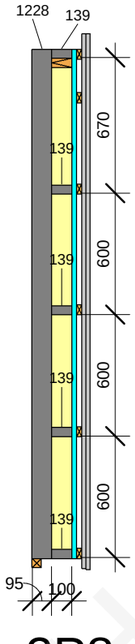


5 2P8_9
1 : 30

Šeit no sāna ir papildus
Isoplaat loksne, 220mm
plata un 2515mm augsta.

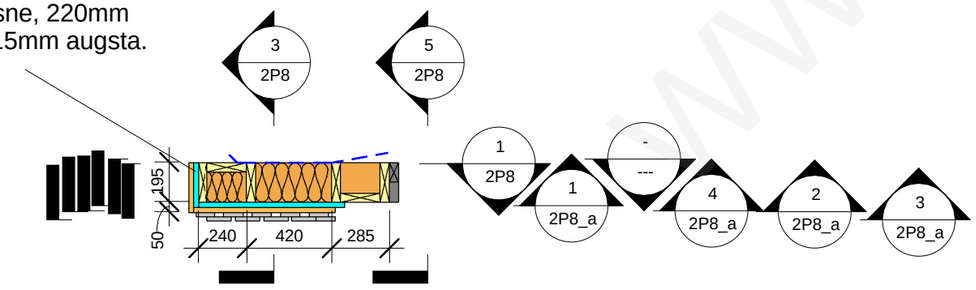


2 2P8_2
1 : 30

2P8 panel wood element schedule

| Type Mark | Family and Type | h(mm) | b(mm) | L(mm) | Length | Count |
|---|---|---|---|---|---|---|
| 66 | H-bar ext_1: 25x50 8 | 50 | 25 | 245 | | 6 |
| 73 | H-bar ext_1: 25x50 15 | 50 | 25 | 704 | | 6 |
| 139 | H-bar int: 45x45 4 | 45 | 45 | 100 | | 5 |
| 288 | H-boarding: 21x95 22 | 95 | 21 | 2639 | | 5 |
| 289 | H-boarding: 21x95 23 | 95 | 21 | 2645 | | 1 |
| 314 | H-boarding: 21x120 20 | 120 | 21 | 2645 | | 4 |
| 605 | H: 45x45 4 | 45 | 45 | 795 | | 1 |
| 775 | H: 45x195 12 | 45 | 195 | 945 | | 3 |
| 1228 | V-bar int: 45x95 3 | 95 | 45 | | 2515 | 1 |
| 1287 | V: 45x195 19 | 195 | 45 | | 2380 | 6 |

Grand total: 38

2P8 panel plate element schedule

| Family and Type | Area | Comments |
|---|---|---|
| | | |
| Basic Wall: Isoplaat 25mm | 2.4 m² | |
| Grand total: 2 | 2.4 m² | |

This drawing cannot be used without agreement of SIA "WWL"

| | | | |
|---|---|---|---|
| Proj Manager: | J.Riekstiņš | | |
| Proj. Resp. Eng: | D.Ščogoļevs | | |
| Resp. Eng/Dsg: | K.Rezevskis | | |

Customer: -

Object: 151B-6Apartment_H

Sheet name: 2P8

Project nr: 151B

Lable: Approver

Revision: TP

Sheet nr: 2P8

Scale: 1 : 30

Date: 18/03/2011

www.wwl.houses

Šeit no sāna ir papildus
Isoplaat loksne, 220mm
plata un 2515mm augsta.

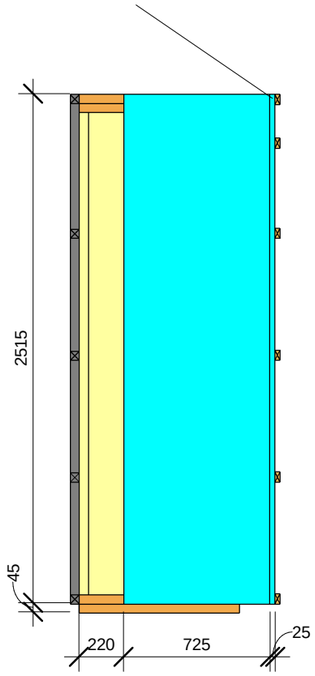


1 2P8_5
1 : 30

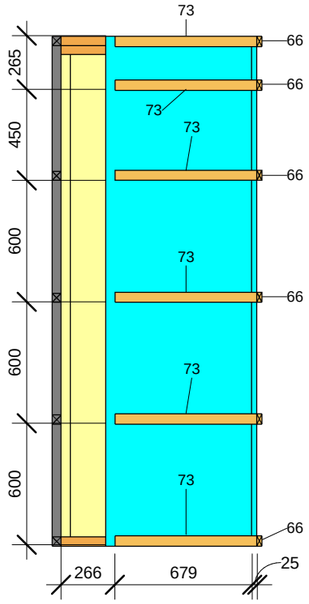


4 2P8_8
1 : 30

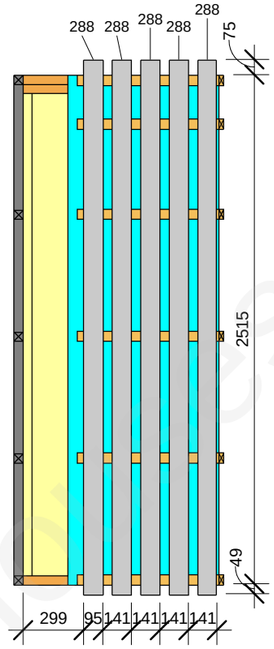


2 2P8_6
1 : 30

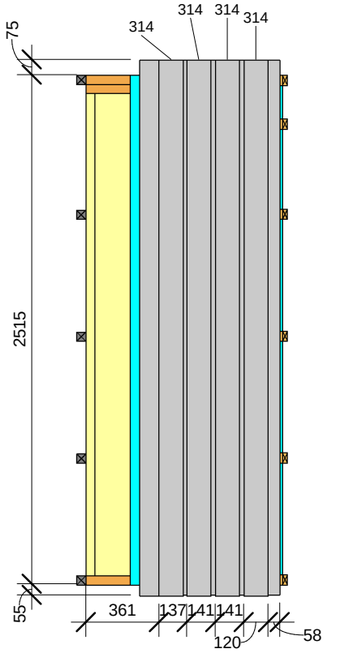


3 2P8_7
1 : 30

WWL Projects

| | | | | | |
|---|---|---|---|---|---|
| This drawing cannot be used without agreement of SIA "WWL" | | | | Customer: - | Project nr: 151B |
| Proj Manager: | J.Riekstiņš | | | Object: 151B-6Apartment_H | Lable: Approver |
| Proj. Resp. Eng: | D.Ščogoļevs | | | | Revision: TP |
| Resp. Eng/Dsg: | K.Rezevskis | | | | |
| | | | | Sheet name: 2P8_a | Sheet nr: 2P8_a |
| | | | | | Scale: 1 : 30 |
| | | | | | Date: 18/03/2011 |

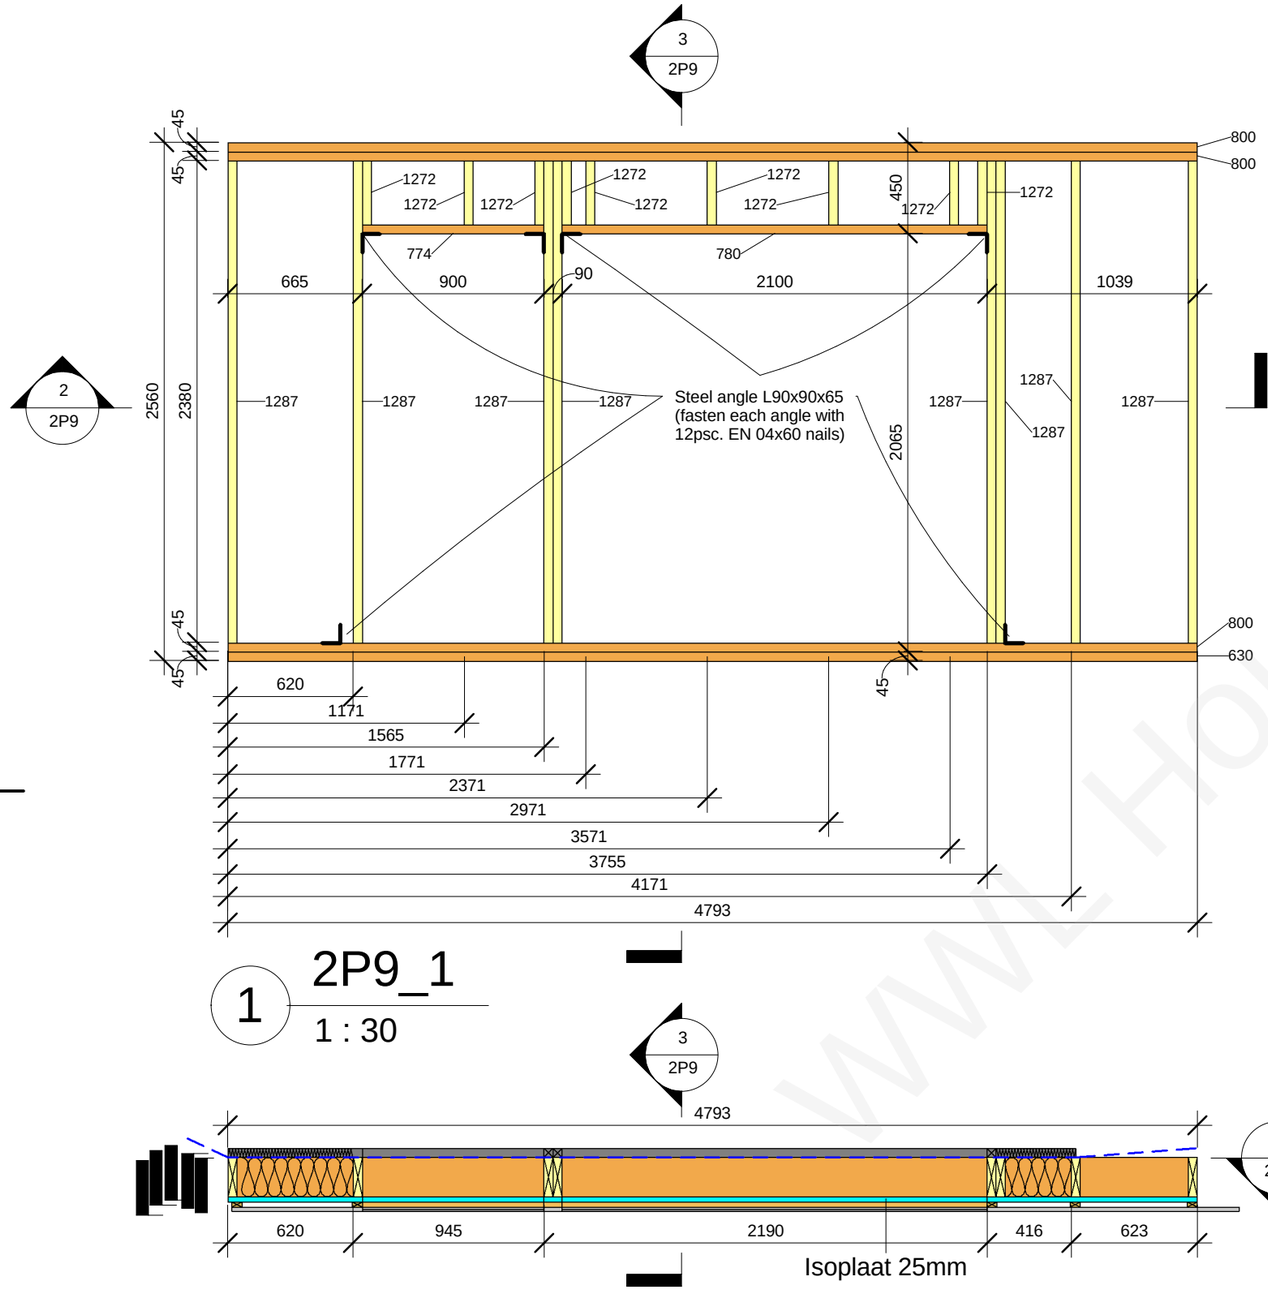


1 2P9_1

1 : 30

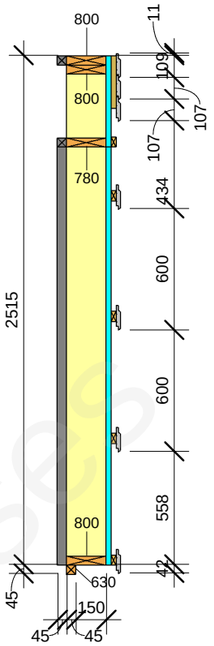


3 2P9_3

1 : 30




2 2P9_2

1 : 30

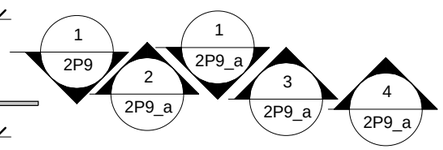


2P9 panel wood element schedule

| Type Mark | Family and Type | h(mm) | b(mm) | L(mm) | Length | Count |
|---|---|---|---|---|---|---|
| 59 | H-bar ext_1: 25x50 | 50 | 25 | 90 | | 4 |
| 102 | H-bar ext_1: 25x50 44 | 50 | 25 | 3090 | | 1 |
| 159 | H-bar int: 45x45 24 | 45 | 45 | 394 | | 4 |
| 182 | H-bar int: 45x45 48 | 45 | 45 | 665 | | 5 |
| 259 | H-bar int: 45x45 125 | 45 | 45 | 3180 | | 1 |
| 261 | H-bar int: 45x45 127 | 45 | 45 | 3529 | | 1 |
| 630 | H: 45x45 29 | 45 | 45 | 4793 | | 1 |
| 774 | H: 45x195 11 | 45 | 195 | 900 | | 1 |
| 780 | H: 45x195 17 | 45 | 195 | 2100 | | 1 |
| 800 | H: 45x195 37 | 45 | 195 | 4793 | | 3 |
| 1000 | H_boarding 21x120: 19x120 2 | 120 | 21 | 90 | | 4 |
| 1004 | H_boarding 21x120: 19x120 6 | 120 | 21 | 646 | | 21 |
| 1013 | H_boarding 21x120: 19x120 15 | 120 | 21 | 1245 | | 21 |
| 1029 | H_boarding 21x120: 19x120 31 | 120 | 21 | 4980 | | 3 |
| 1177 | V-bar ext.: 25x50 3 | 25 | 50 | | 260 | 4 |
| 1200 | V-bar ext.: 25x50 26 | 25 | 50 | | 2560 | 5 |
| 1208 | V-bar int: 45x45 3 | 45 | 45 | | 220 | 1 |
| 1214 | V-bar int: 45x45 9 | 45 | 45 | | 555 | 3 |
| 1221 | V-bar int: 45x45 16 | 45 | 45 | | 2065 | 3 |
| 1272 | V: 45x195 4 | 195 | 45 | | 315 | 9 |
| 1287 | V: 45x195 19 | 195 | 45 | | 2380 | 8 |

Grand total: 104

2P9 panel plate element schedule

| Family and Type | Area | Comments |
|---|---|---|
| | | |
| Basic Wall: Isoplaat 25mm | 5.9 m² | |
| Grand total: 1 | 5.9 m² | |

This drawing cannot be used without agreement of SIA "WWL"

| | |
|---|---|
| Proj Manager: | J.Riekstiņš |
| Proj. Resp. Eng: | D.Ščogoļevs |
| Resp. Eng/Dsg: | K.Rezevskis |

Customer: -

Project nr: 151B

Object: 151B-6Apartment_H

Lable: Approver

Revision: TP

Sheet name: 2P9

Sheet nr: 2P9

Scale: 1 : 30

Date: 18/03/2011

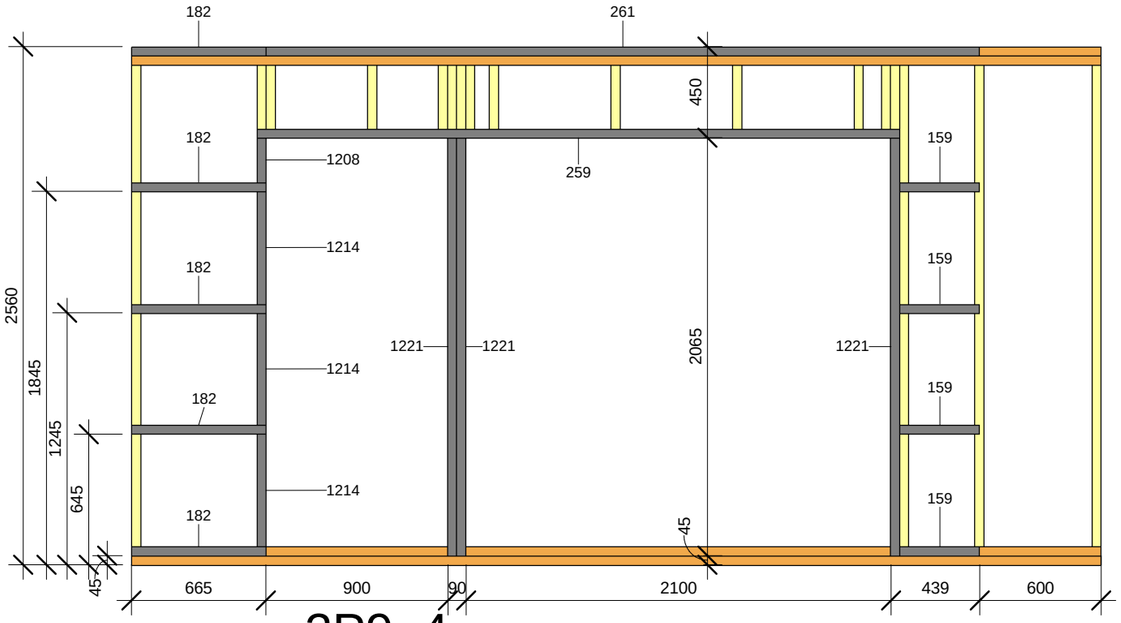


1 2P9_4

1 : 30

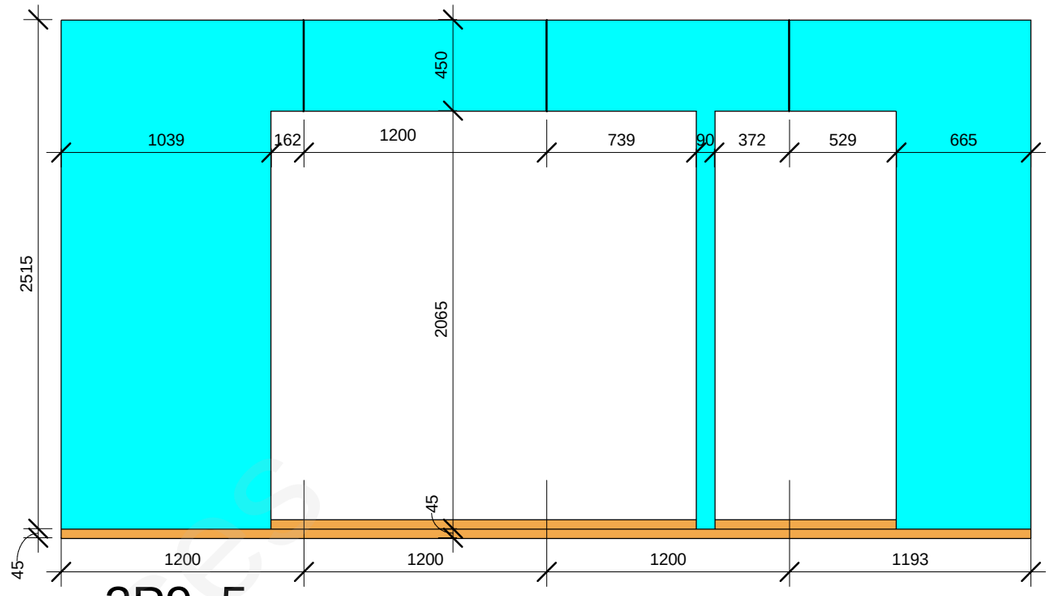


2 2P9_5

1 : 30

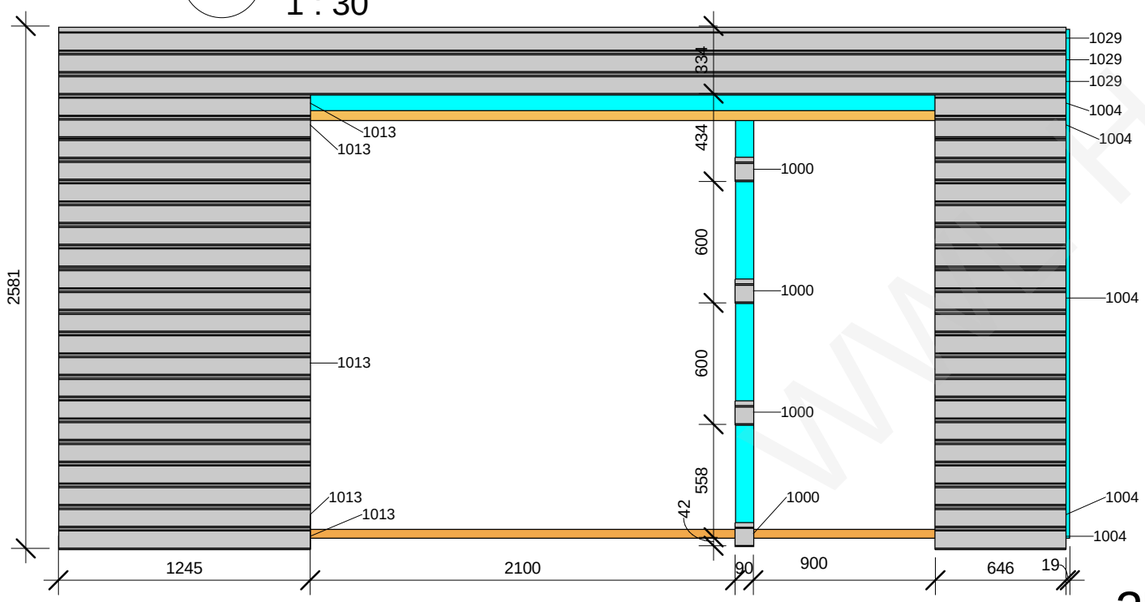


4 2P9_7

1 : 30

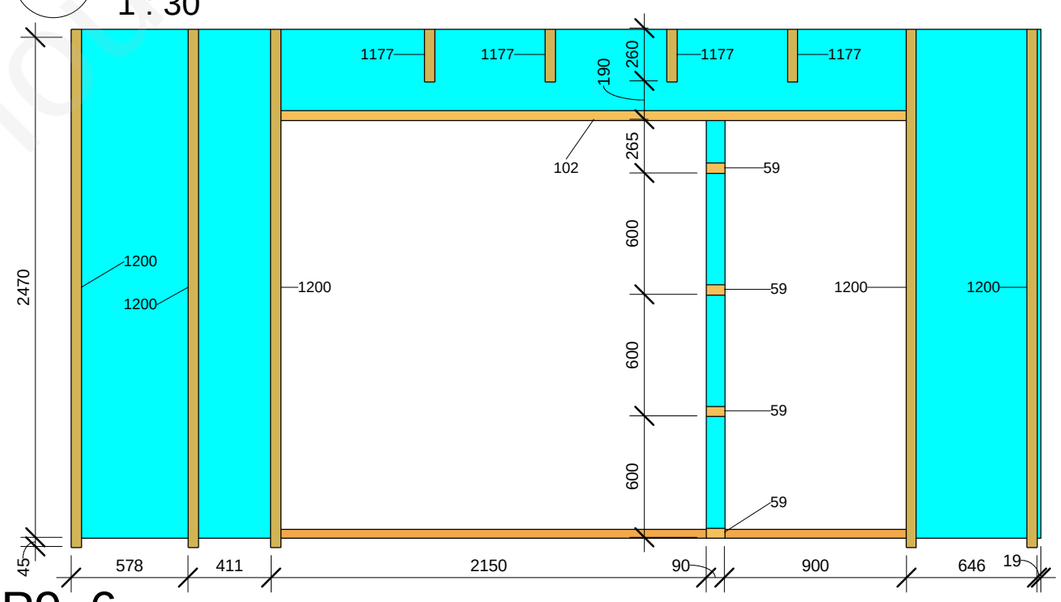


3 2P9_6

1 : 30

This drawing cannot be used without agreement of SIA "WWL"

| | | | |
|---|---|---|---|
| Proj Manager: | J.Riekstiņš | | |
| Proj. Resp. Eng: | D.Ščogoļevs | | |
| Resp. Eng/Dsg: | K.Rezevskis | | |

Customer: -

Object: 151B-6Apartment_H

Sheet name: 2P9_a

Project nr: 151B

Lable: Approver

Revision: TP

Sheet nr: 2P9_a

Scale: 1 : 30

Date: 18/03/2011

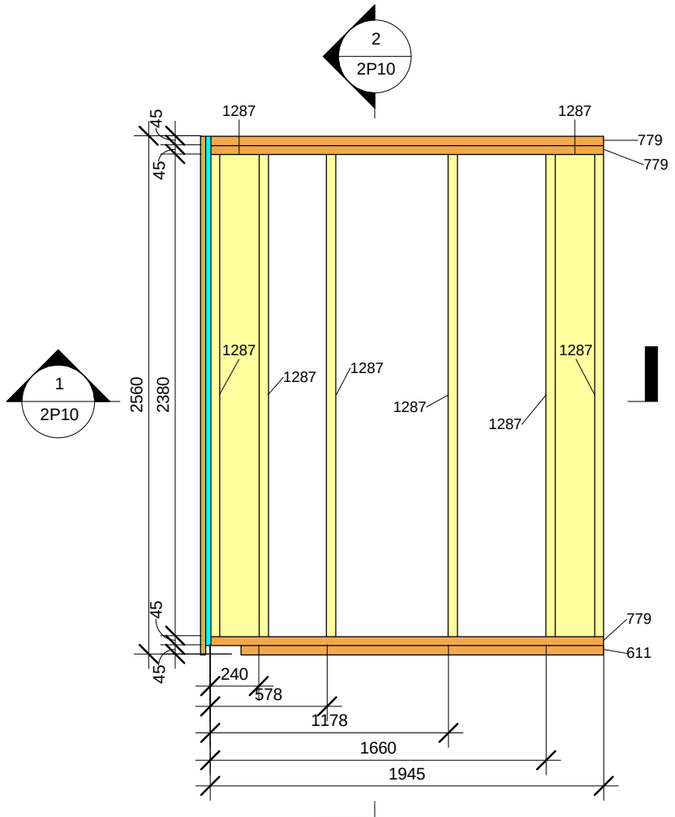


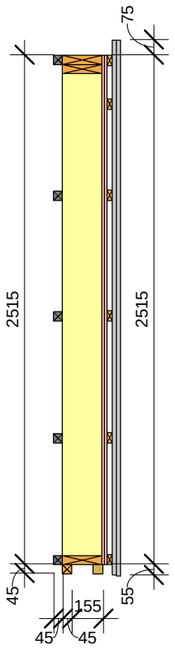


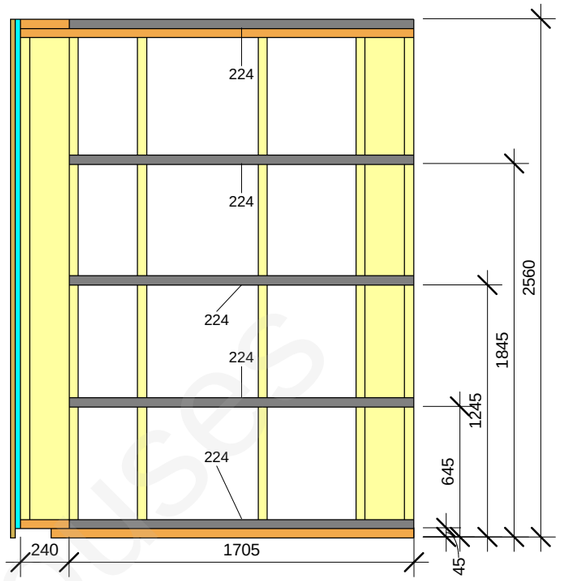


2 2P10_3
1 : 30

4 2P10_4
1 : 30

3 2P10_1
1 : 30

Šeit no sāna ir papildus
Isoplaat loksne, 220mm
plata un 2515mm augsta.

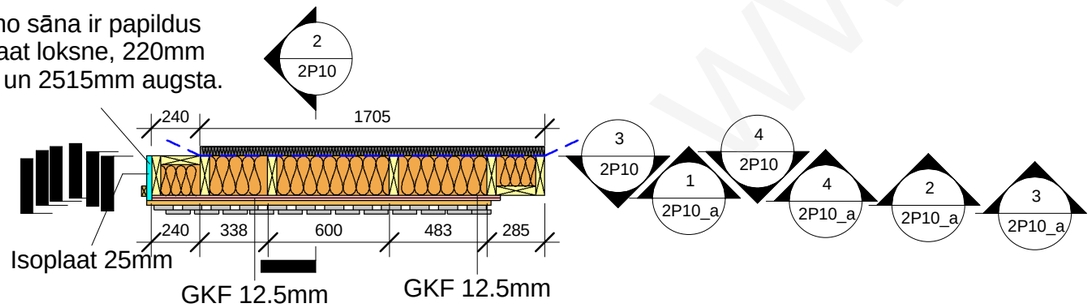


1 2P10_2
1 : 30

| 2P10 panel wood element schedule | | | | | | |
|---|---|---|---|---|---|---|
| Type Mark | Family and Type | h(mm) | b(mm) | L(mm) | Length | Count |
| 91 | H-bar ext_1: 25x50 33 | 50 | 25 | 1704 | | 6 |
| 224 | H-bar int: 45x45 90 | 45 | 45 | 1705 | | 5 |
| 288 | H-boarding: 21x95 22 | 95 | 21 | 2639 | | 12 |
| 289 | H-boarding: 21x95 23 | 95 | 21 | 2645 | | 1 |
| 314 | H-boarding: 21x120 20 | 120 | 21 | 2645 | | 11 |
| 611 | H: 45x45 10 | 45 | 45 | 1795 | | 1 |
| 779 | H: 45x195 16 | 45 | 195 | 1945 | | 3 |
| 1200 | V-bar ext.: 25x50 26 | 25 | 50 | | 2560 | 1 |
| 1287 | V: 45x195 19 | 195 | 45 | | 2380 | 8 |

Grand total: 48

| 2P10 panel plate element schedule | | |
|---|---|---|
| Family and Type | Area | Comments |
| | | |
| Basic Wall: GKF 12.5mm | 8.7 m² | |
| Basic Wall: Isoplaat 25mm | 0.6 m² | |
| Grand total: 3 | 9.2 m² | |

This drawing cannot be used without agreement of SIA "WWL"

| | | | |
|---|---|---|---|
| Proj Manager: | J.Riekstiņš | | |
| Proj. Resp. Eng: | D.Ščogoļevs | | |
| Resp. Eng/Dsg: | K.Rezevskis | | |

Customer: -

Project nr: 151B

Object: 151B-6Apartment_H

Lable: Approver

Revision: TP

Sheet name: 2P10

Sheet nr: 2P10

Scale: 1 : 30

Date: 18/03/2011

WWL Houses

Šeit no sāna ir papildus
Isoplaat loksne, 220mm
plata un 2515mm augsta.

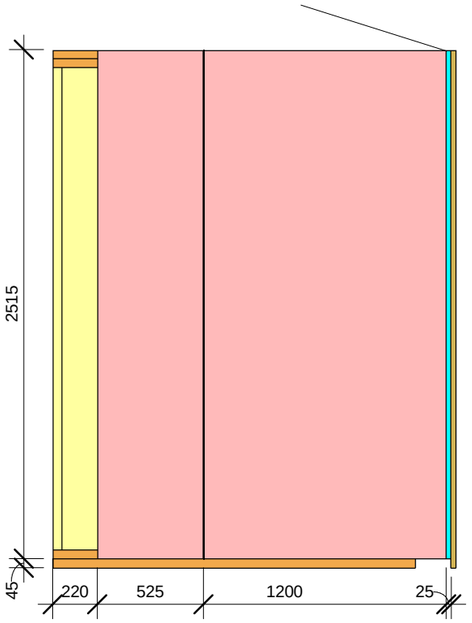


1 2P10_5
1 : 30

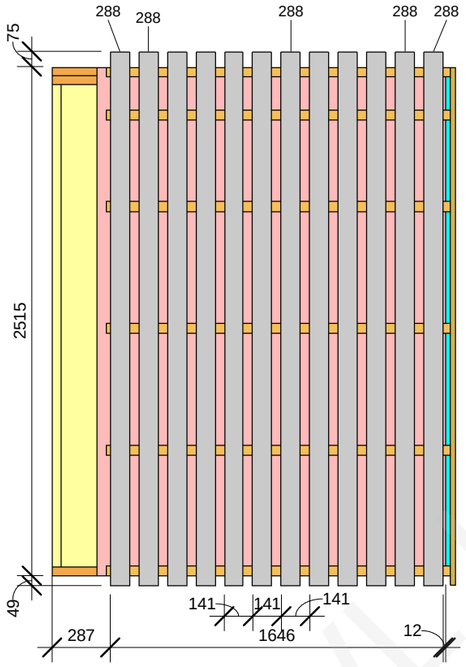


2 2P10_6
1 : 30

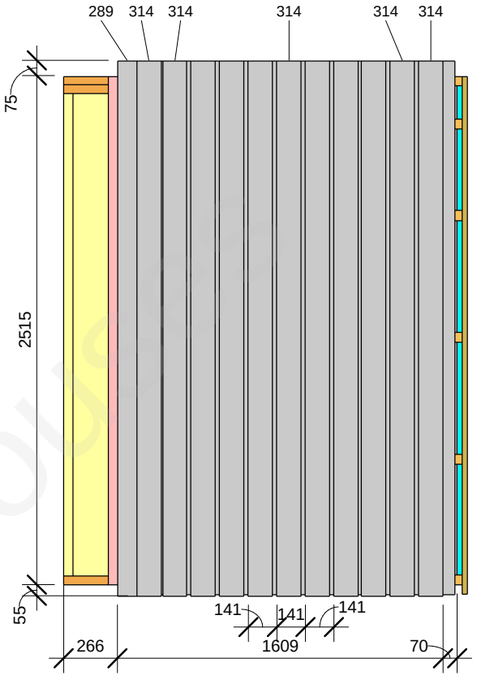


3 2P10_7
1 : 30

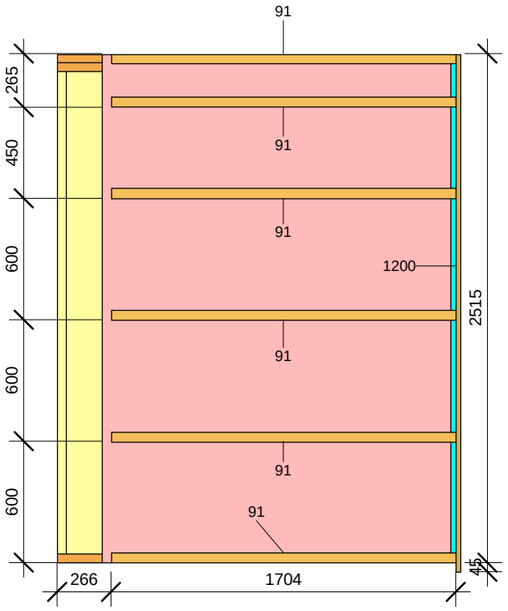


4 2P10_8
1 : 30

This drawing cannot be used without agreement of SIA "WWL"

| | | | |
|---|---|---|---|
| Proj Manager: | J.Riekstiņš | | |
| Proj. Resp. Eng: | D.Ščogoļevs | | |
| Resp. Eng/Dsg: | K.Rezevskis | | |

Customer: -

Object: 151B-6Apartment_H

Sheet name: 2P10_a

Project nr: 151B

Lable: Approver

Revision: TP

Sheet nr: 2P10_a

Scale: 1 : 30

Date: 18/03/2011

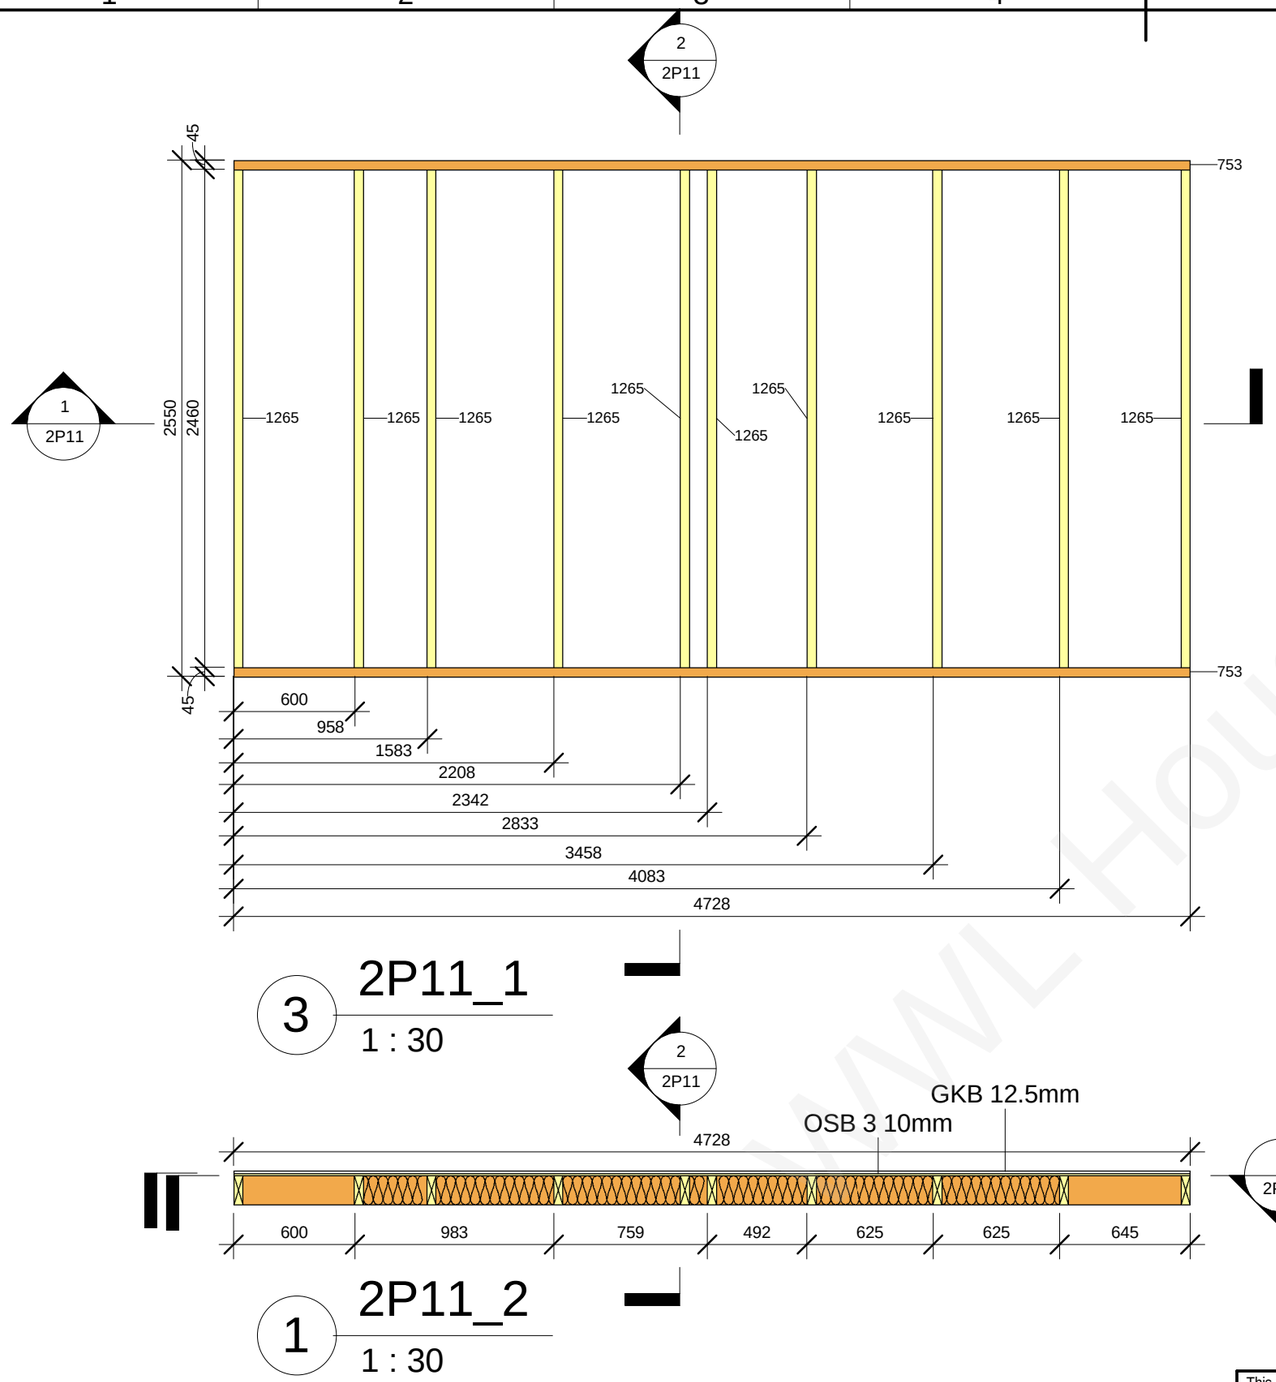


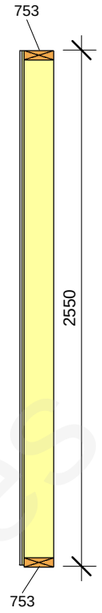


2 2P11_3
1 : 30

3 2P11_1
1 : 30

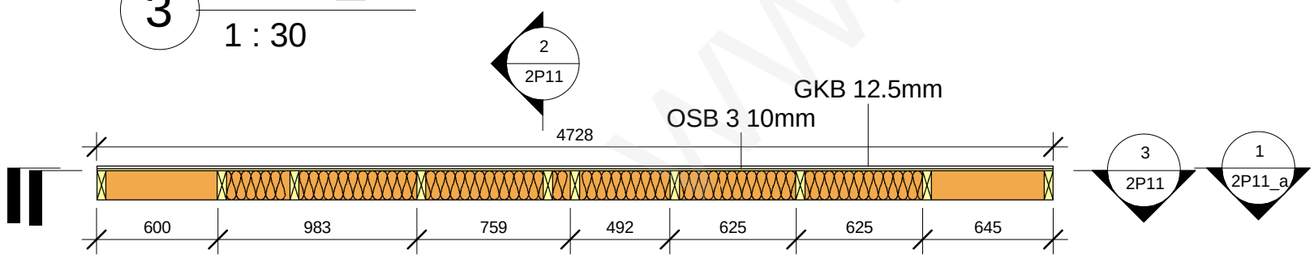


1 2P11_2
1 : 30

| 2P11 panel wood element schedule | | | | | | |
|---|---|---|---|---|---|---|
| Type Mark | Family and Type | h(mm) | b(mm) | L(mm) | Length | Count |
| 753 | H: 45x145 38 | 45 | 145 | 4728 | | 2 |
| 1265 | V: 45x145 11 | 145 | 45 | | 2460 | 10 |

Grand total: 12

| 2P11 panel plate element schedule | | |
|---|---|---|
| Family and Type | Area | Comments |
| | | |
| Basic Wall: GKB 12.5mm | 12.0 m² | |
| Basic Wall: OSB 3 10mm | 12.0 m² | |
| Grand total: 2 | 24.0 m² | |

This drawing cannot be used without agreement of SIA "WWL"

| | | | |
|---|---|---|---|
| Proj Manager: | J.Riekstiņš | | |
| Proj. Resp. Eng: | D.Ščogoļevs | | |
| Resp. Eng/Dsg: | K.Rezevskis | | |

Customer: -

Project nr: 151B

Object: 151B-6Apartment_H

Lable: Approver

Revision: TP

Sheet name: 2P11

Sheet nr: 2P11

Scale: 1 : 30

Date: 18/03/2011

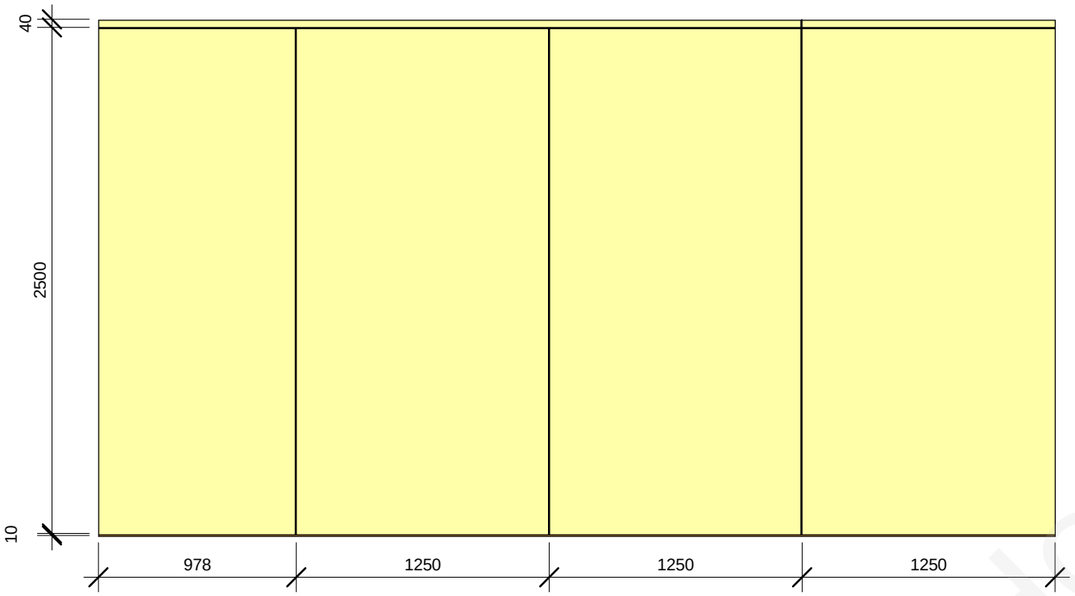


1 2P11_4

1 : 30

WWL Houses

| | | | | | | |
|---|---|---|---|---|---|---|
| This drawing cannot be used without agreement of SIA "WWL" | | | | Customer: - | Project nr: 151B | |
| Proj Manager: | J.Riekstiņš | | | Object: 151B-6Apartment_H | Lable: Approver | |
| Proj. Resp. Eng: | D.Ščogoļevs | | | | Revision: TP | |
| Resp. Eng/Dsg: | K.Rezevskis | | | | | |
| | | | | Sheet name: 2P11_a | Sheet nr: 2P11_a | |
| | | | | | Scale: 1 : 30 | |
| | | | | | Date: 18/03/2011 | |

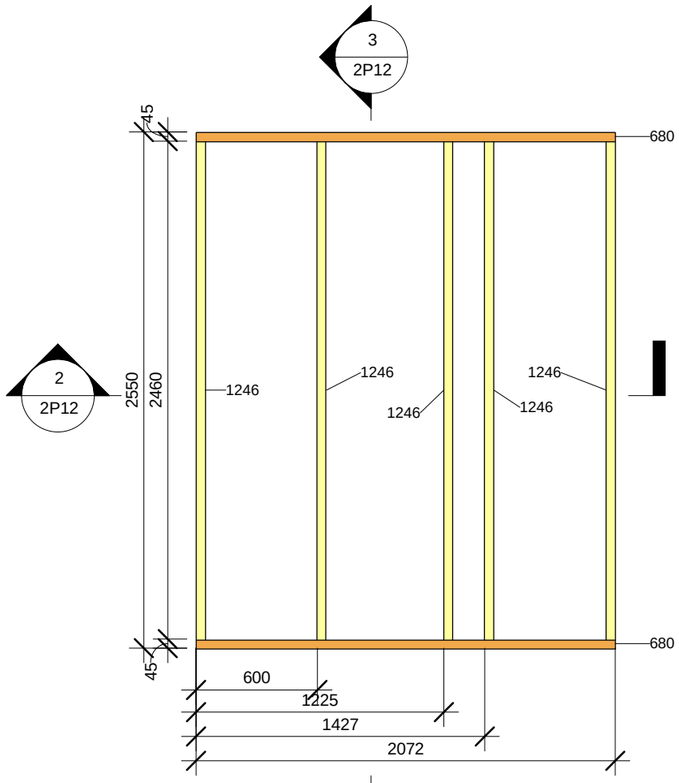


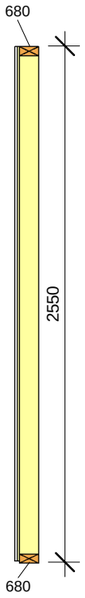


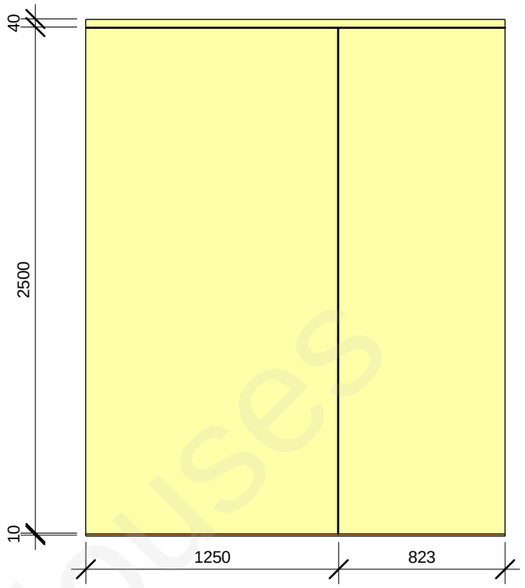


## 1 2P12_1

1 : 30

## 3 2P12_3

1 : 30

## 4 2P12_4

1 : 30

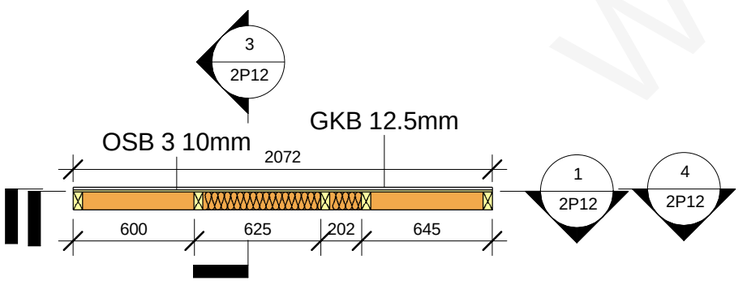


## 2 2P12_2

1 : 30

| 2P12 panel wood element schedule | | | | | | |
|---|---|---|---|---|---|---|
| Type Mark | Family and Type | h(mm) | b(mm) | L(mm) | Length | Count |
| 680 | H: 45x95 36 | 45 | 95 | 2072 | | 2 |
| 1246 | V: 45x95 10 | 95 | 45 | | 2460 | 5 |
| Grand total: 7 | | | | | | |

| 2P12 panel plate element schedule | | |
|---|---|---|
| Family and Type | Area | Comments |
| | | |
| Basic Wall: GKB 12.5mm | 5.3 m² | |
| Basic Wall: OSB 3 10mm | 5.3 m² | |
| Grand total: 2 | 10.5 m² | |

This drawing cannot be used without agreement of SIA "WWL"

| | | | |
|---|---|---|---|
| Proj Manager: | J.Riekstiņš | | |
| Proj. Resp. Eng: | D.Ščogoļevs | | |
| Resp. Eng/Dsg: | K.Rezevskis | | |

Customer: -

Project nr: 151B

Object: 151B-6Apartment_H

Lable: Approver

Revision: TP

Sheet name: 2P12

Sheet nr: 2P12

Scale: 1 : 30

Date: 18/03/2011

WWL Houses

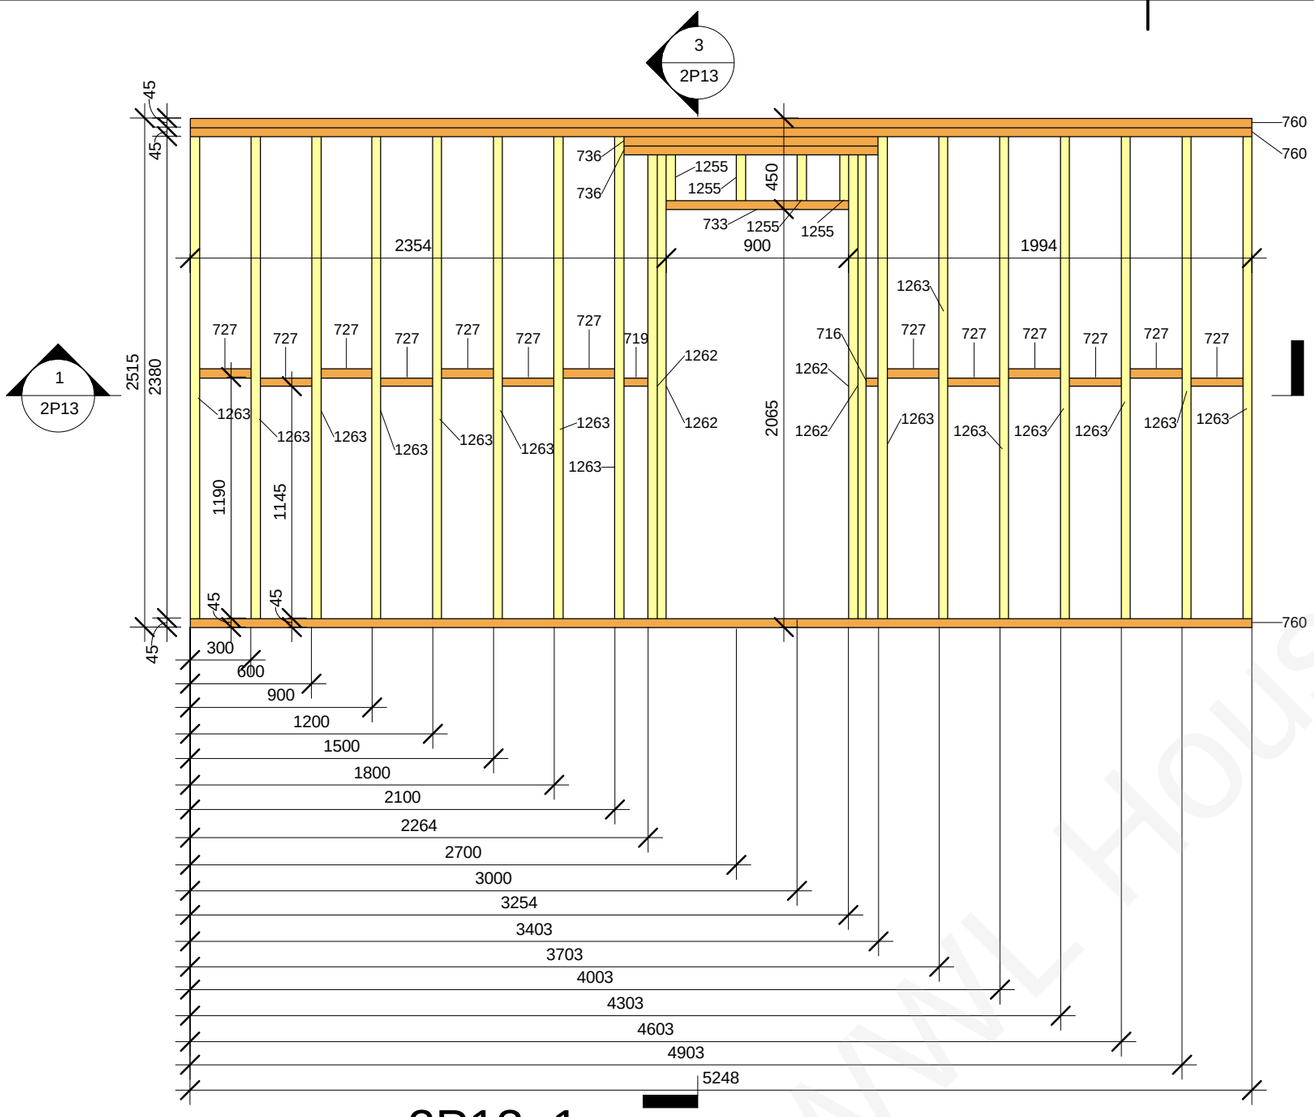


3 2P13_3

1 : 30

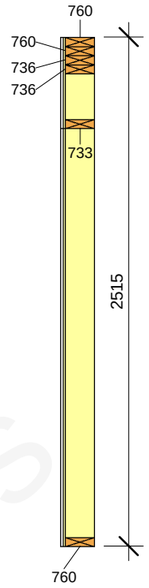


| 2P13 panel wood element schedule | | | | | | |
|---|---|---|---|---|---|---|
| Type Mark | Family and Type | h(mm) | b(mm) | L(mm) | Length | Count |
| 716 | H: 45x145 | 45 | 145 | 59 | | 1 |
| 719 | H: 45x145 4 | 45 | 145 | 119 | | 1 |
| 727 | H: 45x145 12 | 45 | 145 | 255 | | 13 |
| 733 | H: 45x145 18 | 45 | 145 | 900 | | 1 |
| 736 | H: 45x145 21 | 45 | 145 | 1258 | | 2 |
| 760 | H: 45x145 45 | 45 | 145 | 5248 | | 3 |
| 1255 | V: 45x145 | 145 | 45 | | 225 | 4 |
| 1262 | V: 45x145 8 | 145 | 45 | | 2290 | 4 |
| 1263 | V: 45x145 9 | 145 | 45 | | 2380 | 15 |

Grand total: 44

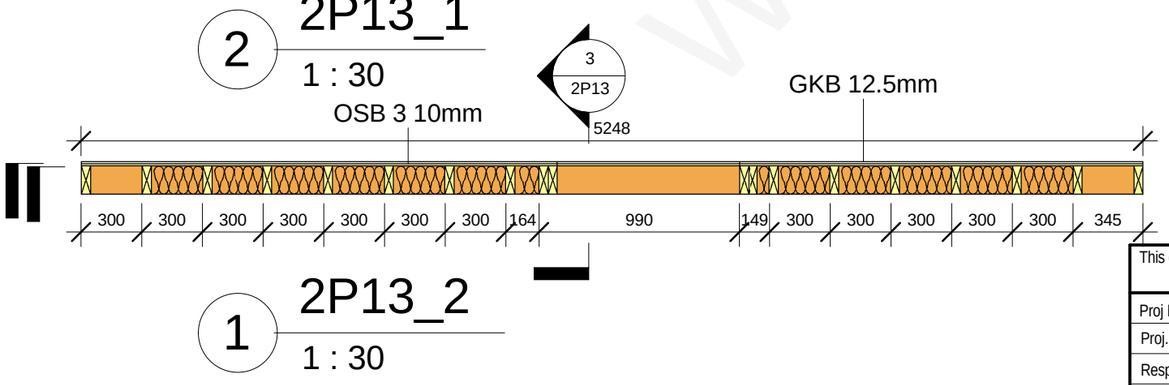


| 2P13 panel plate element schedule | | |
|---|---|---|
| Family and Type | Area | Comments |
| | | |
| Basic Wall: GKB 12.5mm | 11.3 m² | |
| Basic Wall: OSB 3 10mm | 11.3 m² | |
| Grand total: 2 | 22.7 m² | |

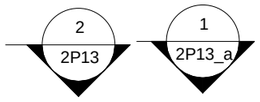


This drawing cannot be used without agreement of SIA "WWL"

| | | | |
|---|---|---|---|
| Proj Manager: | J.Riekstiņš | | |
| Proj. Resp. Eng: | D.Ščogoļevs | | |
| Resp. Eng/Dsg: | K.Rezevskis | | |

Customer: -

Project nr: 151B

Object: 151B-6Apartment_H

Lable: Approver

Revision: TP

Sheet name: 2P13

Sheet nr: 2P13

Scale: 1 : 30

Date: 18/03/2011

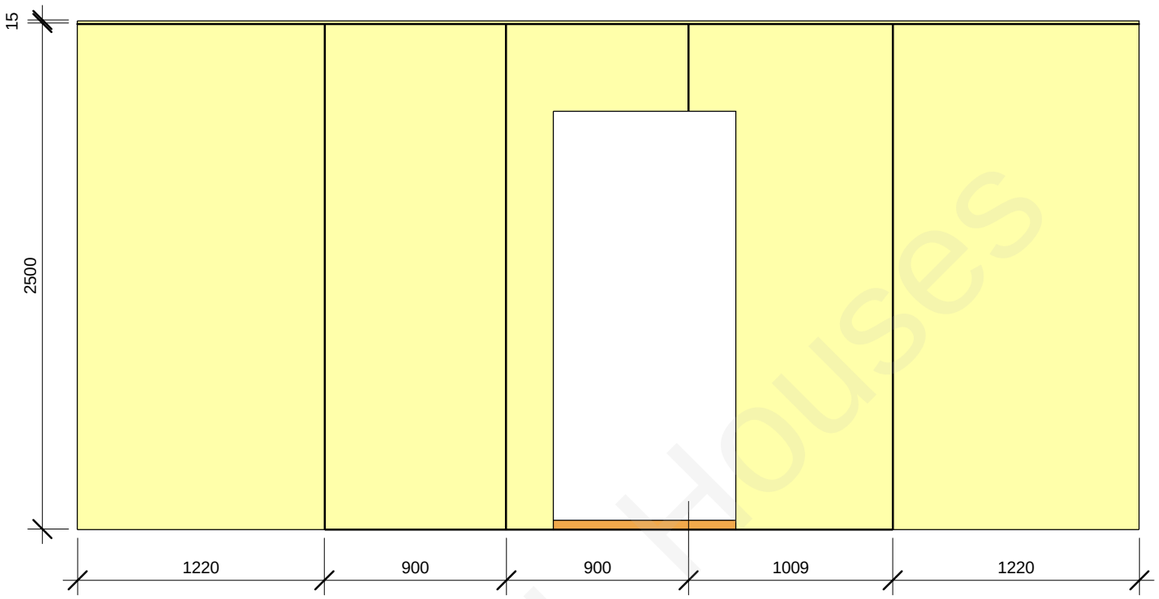


1 2P13_4

1 : 30

WWL Houses

| | | | | | |
|---|---|---|---|---|---|
| This drawing cannot be used without agreement of SIA "WWL" | | | | Customer: - | Project nr: 151B |
| Proj Manager: | J.Riekstiņš | | | Object: 151B-6Apartment_H | Lable: Approver |
| Proj. Resp. Eng: | D.Ščogoļevs | | | | Revision: TP |
| Resp. Eng/Dsg: | K.Rezevskis | | | | |
| | | | | Sheet name: 2P13_a | Sheet nr: 2P13_a |
| | | | | | Scale: 1 : 30 |
| | | | | | Date: 18/03/2011 |

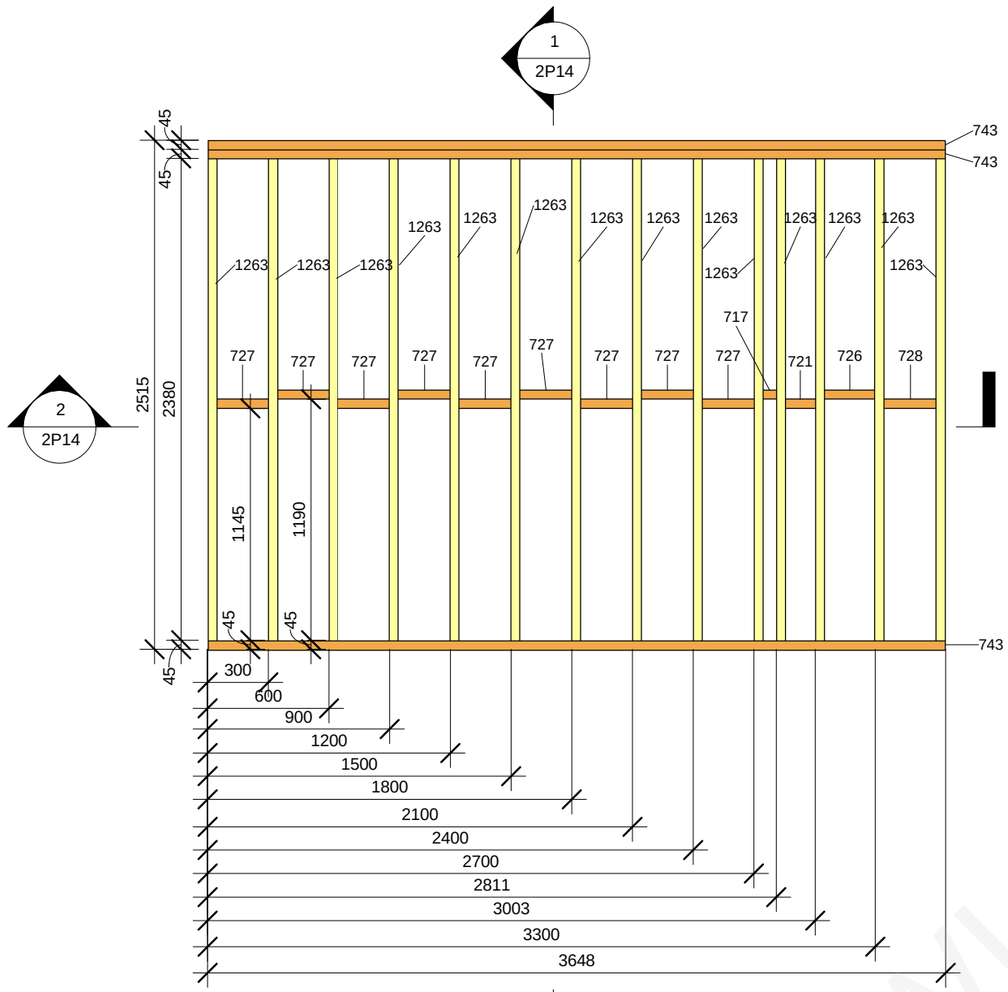


3 2P14_1
1 : 30

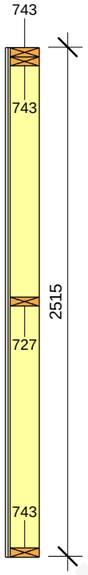


1 2P14_3
1 : 30

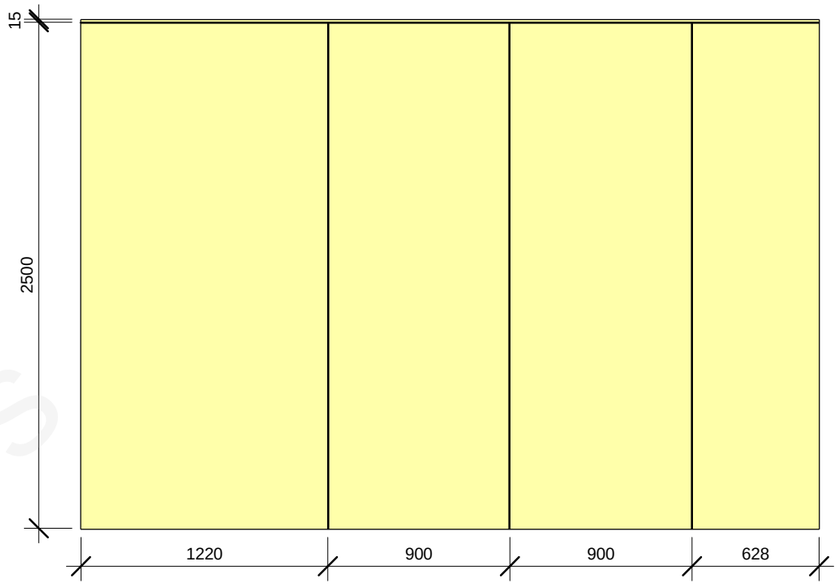


4 2P14_4
1 : 30

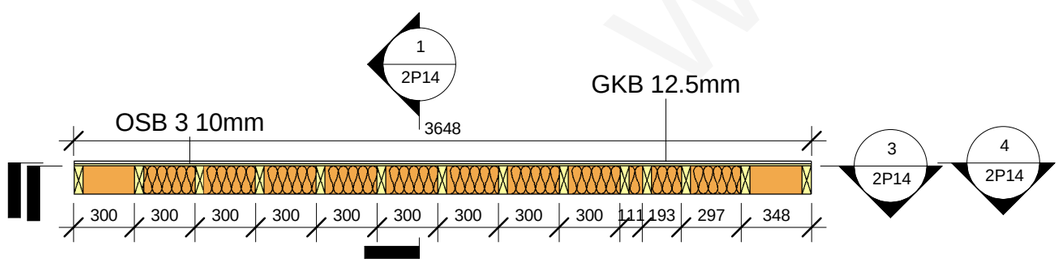


2 2P14_2
1 : 30

2P14 panel wood element schedule

| Type Mark | Family and Type | h(mm) | b(mm) | L(mm) | Length | Count |
|---|---|---|---|---|---|---|
| 717 | H: 45x145 2 | 45 | 145 | 66 | | 1 |
| 721 | H: 45x145 6 | 45 | 145 | 148 | | 1 |
| 726 | H: 45x145 11 | 45 | 145 | 252 | | 1 |
| 727 | H: 45x145 12 | 45 | 145 | 255 | | 9 |
| 728 | H: 45x145 13 | 45 | 145 | 258 | | 1 |
| 743 | H: 45x145 28 | 45 | 145 | 3648 | | 3 |
| 1263 | V: 45x145 9 | 145 | 45 | | 2380 | 14 |

Grand total: 30

2P14 panel plate element schedule

| Family and Type | Area | Comments |
|---|---|---|
| | | |
| Basic Wall: GKB 12.5mm | 9.2 m² | |
| Basic Wall: OSB 3 10mm | 9.2 m² | |
| Grand total: 2 | 18.3 m² | |

This drawing cannot be used without agreement of SIA "WWL"

| | |
|---|---|
| Proj Manager: | J.Riekstiņš |
| Proj. Resp. Eng: | D.Ščogoļevs |
| Resp. Eng/Dsg: | K.Rezevskis |

Customer: -

Object: 151B-6Apartment_H

Sheet name: 2P14

Project nr: 151B

Lable: Approver

Revision: TP

Sheet nr: 2P14

Scale: 1 : 30

Date: 18/03/2011

WWL Houses

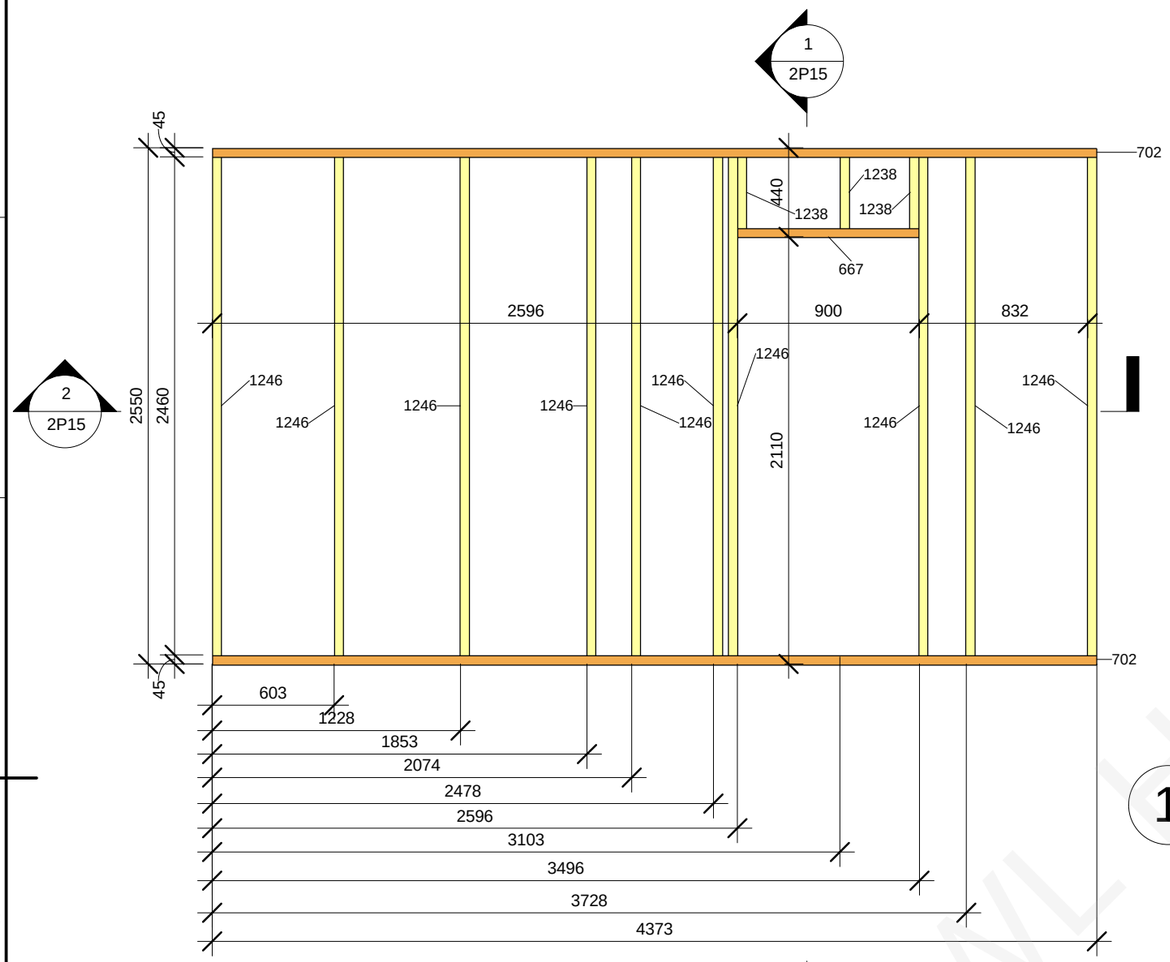


3 2P15_1
1 : 30

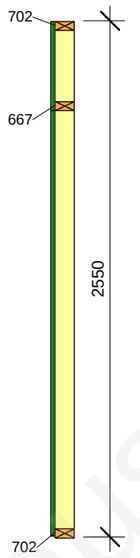


1 2P15_3
1 : 30

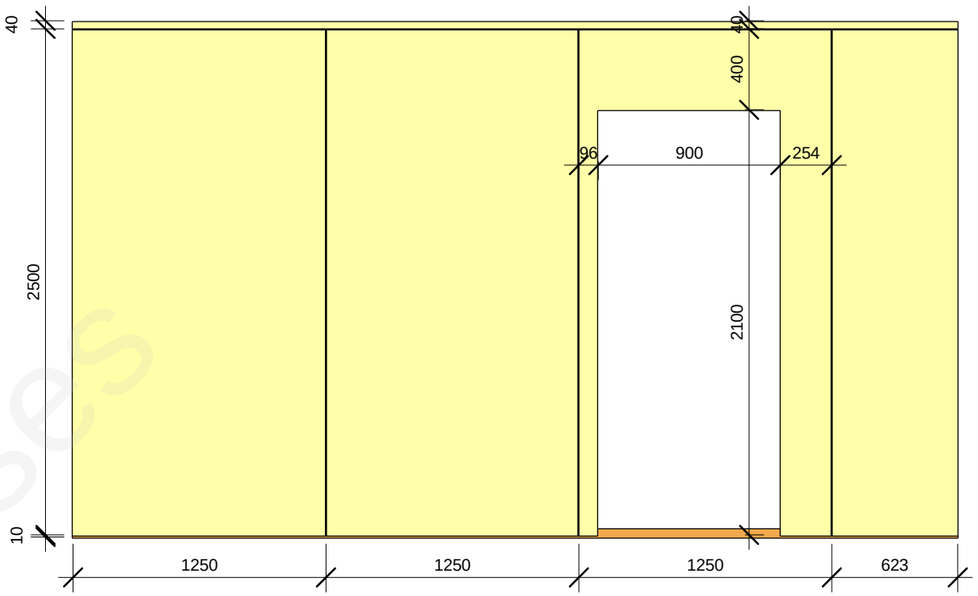


4 2P15_4
1 : 30

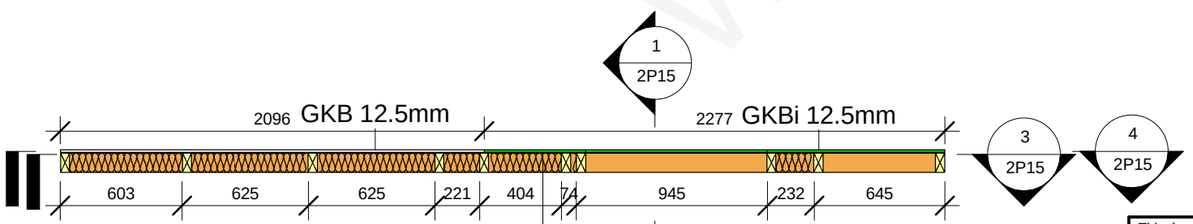


2 2P15_2
1 : 30

| 2P15 panel wood element schedule | | | | | | |
|---|---|---|---|---|---|---|
| Type Mark | Family and Type | h(mm) | b(mm) | L(mm) | Length | Count |
| 667 | H: 45x95 23 | 45 | 95 | 900 | | 1 |
| 702 | H: 45x95 58 | 45 | 95 | 4373 | | 2 |
| 1238 | V: 45x95 2 | 95 | 45 | | 350 | 3 |
| 1246 | V: 45x95 10 | 95 | 45 | | 2460 | 10 |
| Grand total: 16 | | | | | | |

| 2P15 panel plate element schedule | | |
|---|---|---|
| Family and Type | Area | Comments |
| | | |
| Basic Wall: GKB 12.5mm | 5.3 m² | |
| Basic Wall: GKBi 12.5mm | 3.9 m² | |
| Basic Wall: OSB 3 10mm | 9.2 m² | |
| Grand total: 3 | 18.4 m² | |

This drawing cannot be used without agreement of SIA "WWL"

| | | | |
|---|---|---|---|
| Proj Manager: | J.Riekstiņš | | |
| Proj. Resp. Eng: | D.Ščogoļevs | | |
| Resp. Eng/Dsg: | K.Rezevskis | | |

Customer: -

Object: 151B-6Apartment_H

Sheet name: 2P15

Project nr: 151B

Lable: Approver

Revision: TP

Sheet nr: 2P15

Scale: 1 : 30

Date: 18/03/2011

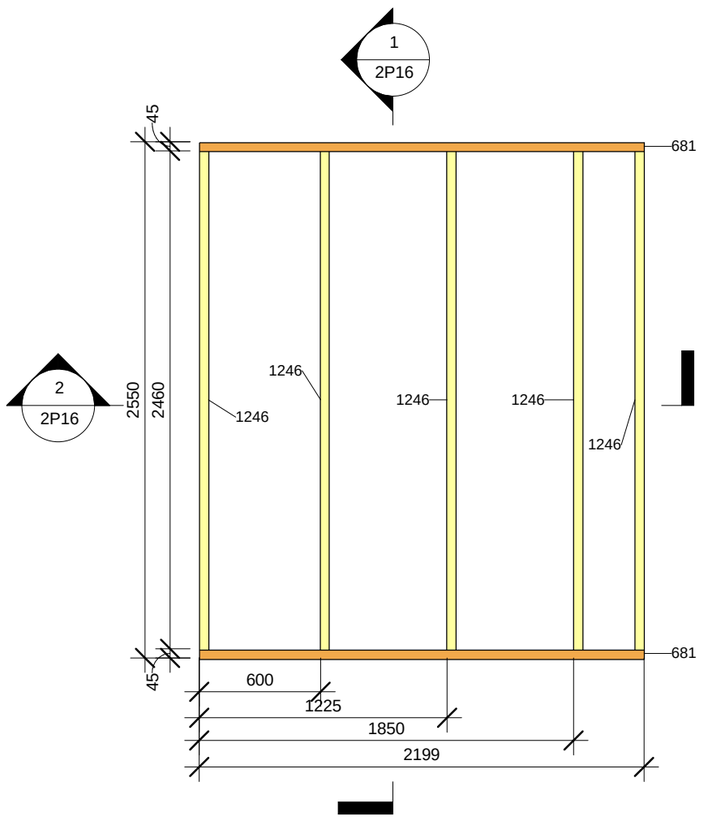


3 2P16_1
1 : 30

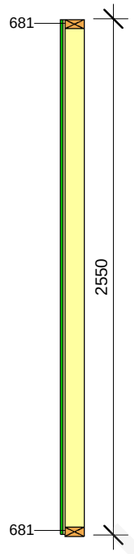


1 2P16_3
1 : 30

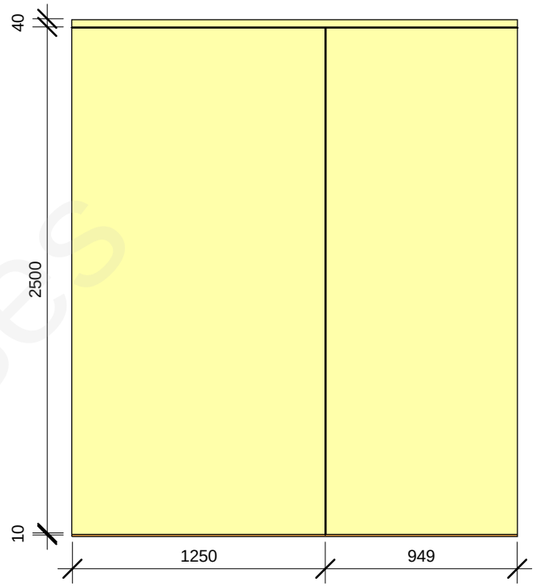


4 2P16_4
1 : 30

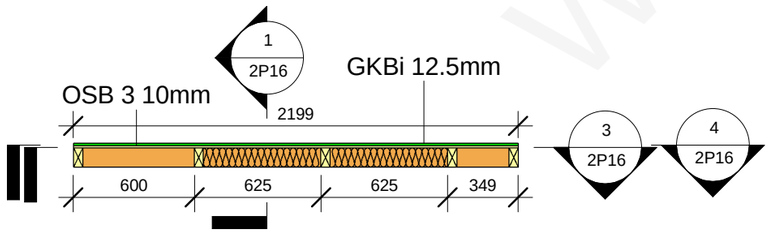


2 2P16_2
1 : 30

2P16 panel wood element schedule

| Type Mark | Family and Type | h(mm) | b(mm) | L(mm) | Length | Count |
|---|---|---|---|---|---|---|
| 681 | H: 45x95 37 | 45 | 95 | 2199 | | 2 |
| 1246 | V: 45x95 10 | 95 | 45 | | 2460 | 5 |

Grand total: 7

2P16 panel plate element schedule

| Family and Type | Area | Comments |
|---|---|---|
| Basic Wall: GKBi 12.5mm | 5.6 m² | |
| Basic Wall: OSB 3 10mm | 5.6 m² | |
| Grand total: 2 | 11.2 m² | |

This drawing cannot be used without agreement of SIA "WWL"

| | |
|---|---|
| Proj Manager: | J.Riekstiņš |
| Proj. Resp. Eng: | D.Ščogoļevs |
| Resp. Eng/Dsg: | K.Rezevskis |

Customer: -

Object: 151B-6Apartment_H

Sheet name: 2P16

Project nr: 151B

Lable: Approver

Revision: TP

Sheet nr: 2P16

Scale: 1 : 30

Date: 18/03/2011

www.EcoHouses

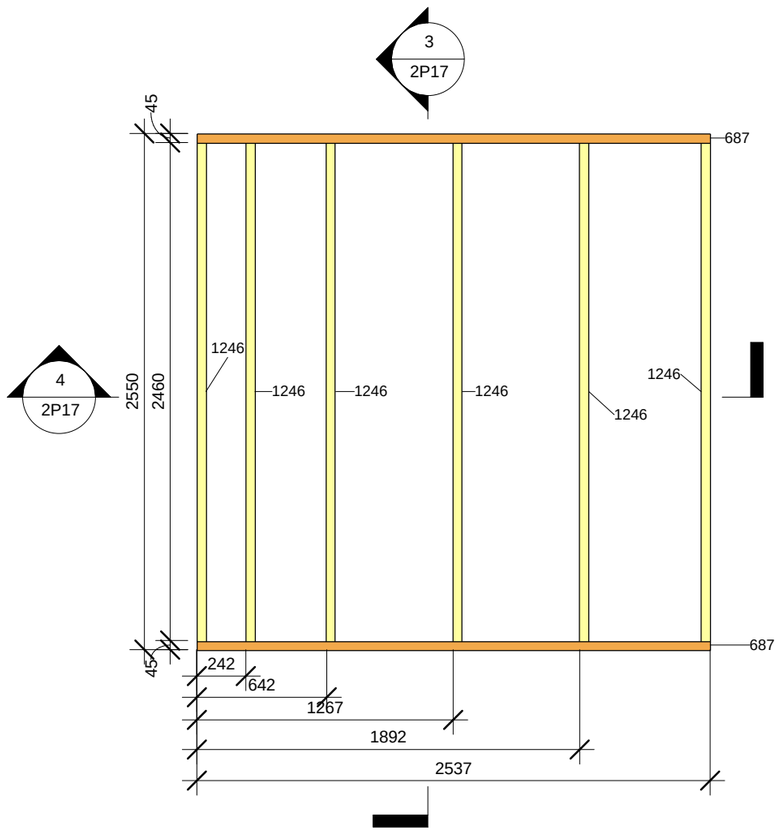


1 2P17_1

1 : 30

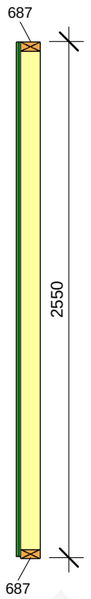


3 2P17_3

1 : 30

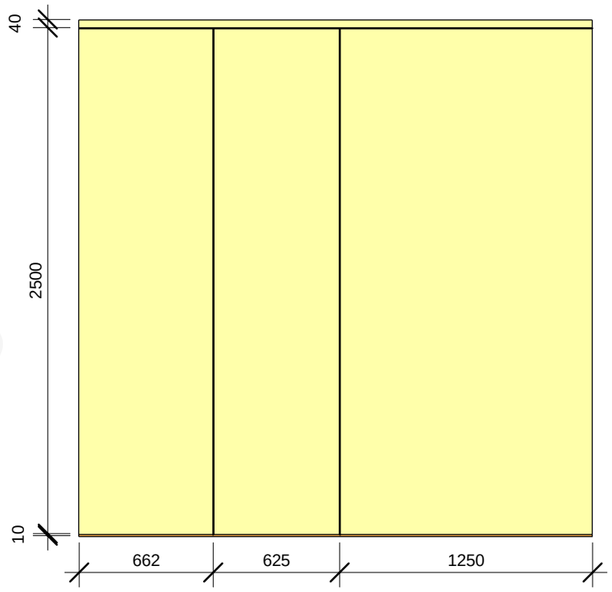


2 2P17_4

1 : 30

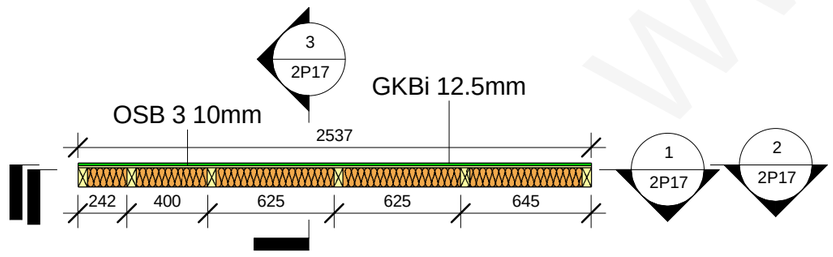


4 2P17_2

1 : 30

2P17 panel wood element schedule

| Type Mark | Family and Type | h(mm) | b(mm) | L(mm) | Length | Count |
|---|---|---|---|---|---|---|
| 687 | H: 45x95 43 | 45 | 95 | 2537 | | 2 |
| 1246 | V: 45x95 10 | 95 | 45 | | 2460 | 6 |

Grand total: 8

2P17 panel plate element schedule

| Family and Type | Area | Comments |
|---|---|---|
| | | |
| Basic Wall: GKBi 12.5mm | 6.4 m² | |
| Basic Wall: OSB 3 10mm | 6.4 m² | |
| Grand total: 2 | 12.9 m² | |

This drawing cannot be used without agreement of SIA "WWL"

| | | | |
|---|---|---|---|
| Proj Manager: | J.Riekstiņš | | |
| Proj. Resp. Eng: | D.Ščogoļevs | | |
| Resp. Eng/Dsg: | K.Rezevskis | | |

Customer: -

Object: 151B-6Apartment_H

Sheet name: 2P17

Project nr: 151B

Lable: Approver

Revision: TP

Sheet nr: 2P17

Scale: 1 : 30

Date: 18/03/2011

WWL houses

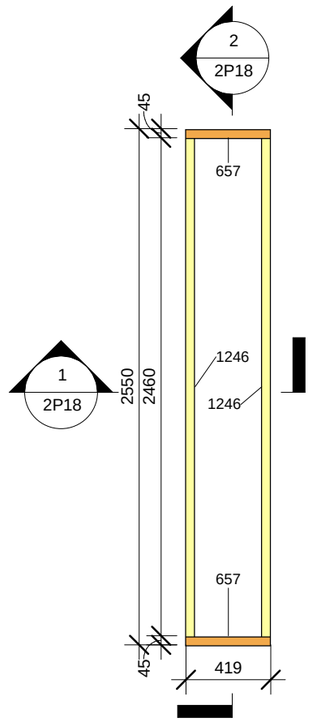


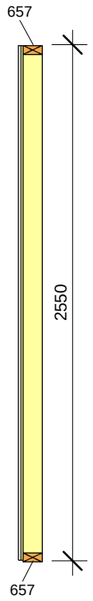


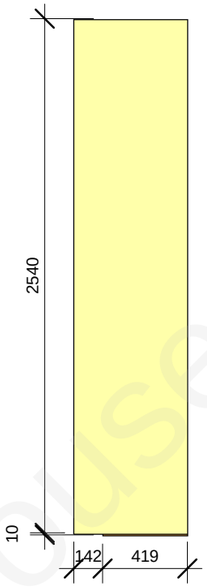


## 3 2P18_1
1 : 30

## 2 2P18_3
1 : 30

## 4 2P18_4
1 : 30

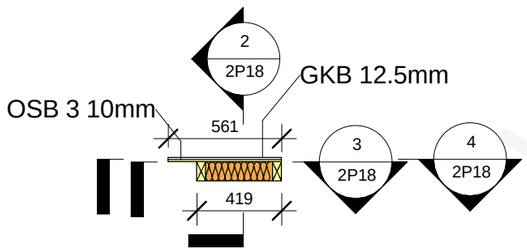


## 1 2P18_2
1 : 30

| 2P18 panel wood element schedule | | | | | | |
|---|---|---|---|---|---|---|
| Type Mark | Family and Type | h(mm) | b(mm) | L(mm) | Length | Count |
| 657 | H: 45x95 13 | 45 | 95 | 419 | | 2 |
| 1246 | V: 45x95 10 | 95 | 45 | | 2460 | 2 |

Grand total: 4

| 2P18 panel plate element schedule | | |
|---|---|---|
| Family and Type | Area | Comments |
| | | |
| Basic Wall: GKB 12.5mm | 1.4 m² | |
| Basic Wall: OSB 3 10mm | 1.4 m² | |
| Grand total: 2 | 2.8 m² | |

This drawing cannot be used without agreement of SIA "WWL"

| | | | |
|---|---|---|---|
| Proj Manager: | J.Riekstiņš | | |
| Proj. Resp. Eng: | D.Ščogoļevs | | |
| Resp. Eng/Dsg: | K.Rezevskis | | |

Customer: -

Project nr: 151B

Object: 151B-6Apartment_H

Lable: Approver

Revision: TP

Sheet name: 2P18

Sheet nr: 2P18

Scale: 1 : 30

Date: 18/03/2011

WWL Houses

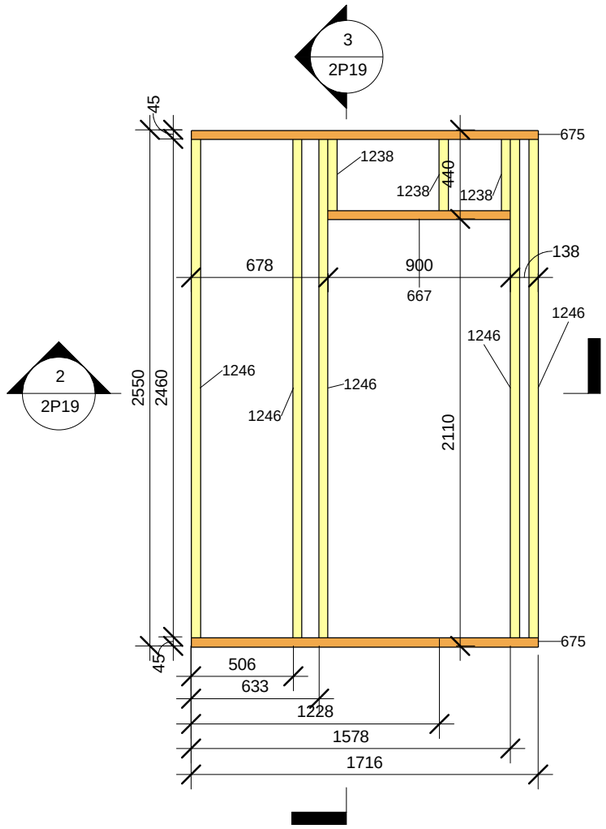


1 2P19_1
1 : 30

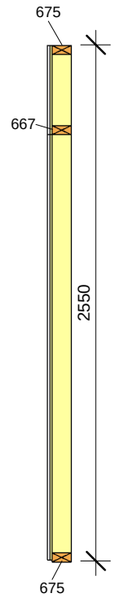


3 2P19_3
1 : 30

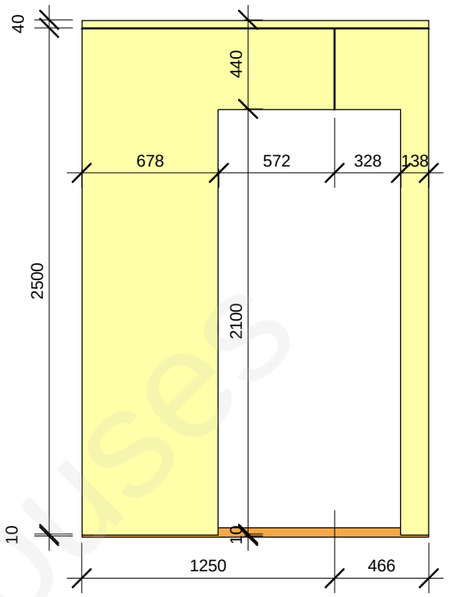


4 2P19_4
1 : 30

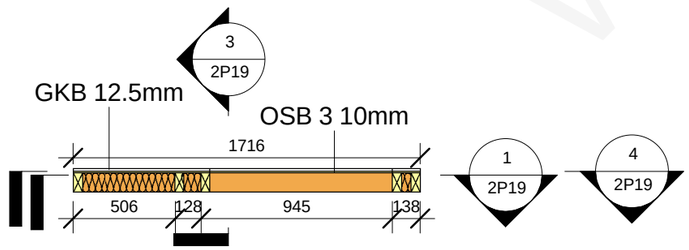


2 2P19_2
1 : 30

| 2P19 panel wood element schedule | | | | | | |
|---|---|---|---|---|---|---|
| Type Mark | Family and Type | h(mm) | b(mm) | L(mm) | Length | Count |
| 667 | H: 45x95 23 | 45 | 95 | 900 | | 1 |
| 675 | H: 45x95 31 | 45 | 95 | 1716 | | 2 |
| 1238 | V: 45x95 2 | 95 | 45 | | 350 | 3 |
| 1246 | V: 45x95 10 | 95 | 45 | | 2460 | 5 |
| Grand total: 11 | | | | | | |

| 2P19 panel plate element schedule | | |
|---|---|---|
| Family and Type | Area | Comments |
| | | |
| Basic Wall: GKB 12.5mm | 2.5 m² | |
| Basic Wall: OSB 3 10mm | 2.5 m² | |
| Grand total: 2 | 4.9 m² | |

This drawing cannot be used without agreement of SIA "WWL"

| | | | |
|---|---|---|---|
| Proj Manager: | J.Riekstiņš | | |
| Proj. Resp. Eng: | D.Ščogoļevs | | |
| Resp. Eng/Dsg: | K.Rezevskis | | |

Customer: -

Object: 151B-6Apartment_H

Sheet name: 2P19

Project nr: 151B

Lable: Approver

Revision: TP

Sheet nr: 2P19

Scale: 1 : 30

Date: 18/03/2011

WWL Houses

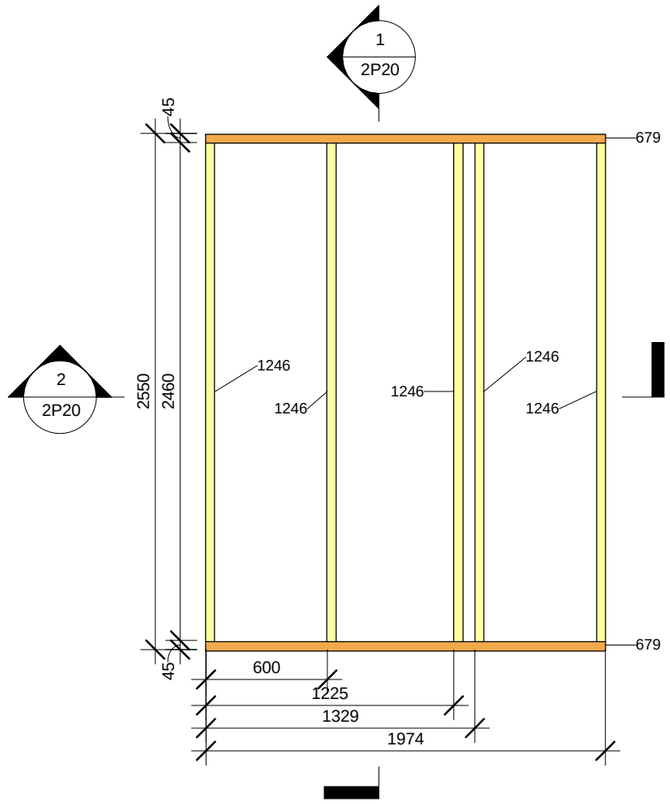


3 2P20_1
1 : 30

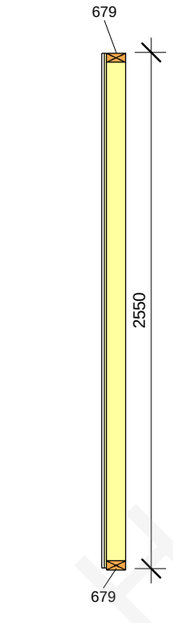


1 2P20_3
1 : 30

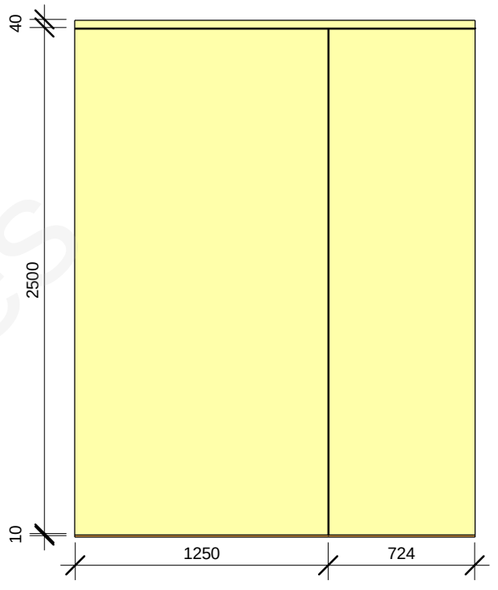


4 2P20_4
1 : 30

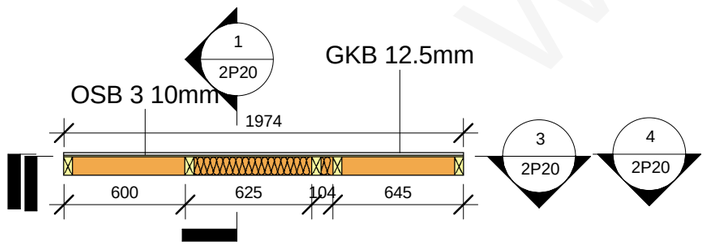


2 2P20_2
1 : 30

2P20 panel wood element schedule

| Type Mark | Family and Type | h(mm) | b(mm) | L(mm) | Length | Count |
|---|---|---|---|---|---|---|
| 679 | H: 45x95 35 | 45 | 95 | 1974 | | 2 |
| 1246 | V: 45x95 10 | 95 | 45 | | 2460 | 5 |
| Grand total: 7 | | | | | | |

2P20 panel plate element schedule

| Family and Type | Area | Comments |
|---|---|---|
| Basic Wall: GKB 12.5mm | 5.0 m² | |
| Basic Wall: OSB 3 10mm | 5.0 m² | |
| Grand total: 2 | 10.0 m² | |

This drawing cannot be used without agreement of SIA "WWL"

| | | | |
|---|---|---|---|
| Proj Manager: | J.Riekstiņš | | |
| Proj. Resp. Eng: | D.Ščogoļevs | | |
| Resp. Eng/Dsg: | K.Rezevskis | | |

Customer: -
Project nr: 151B
Object: 151B-6Apartment_H
Lable: Approver
Revision: TP
Sheet name: 2P20
Sheet nr: 2P20
Scale: 1 : 30
Date: 18/03/2011

www.wwl.houses

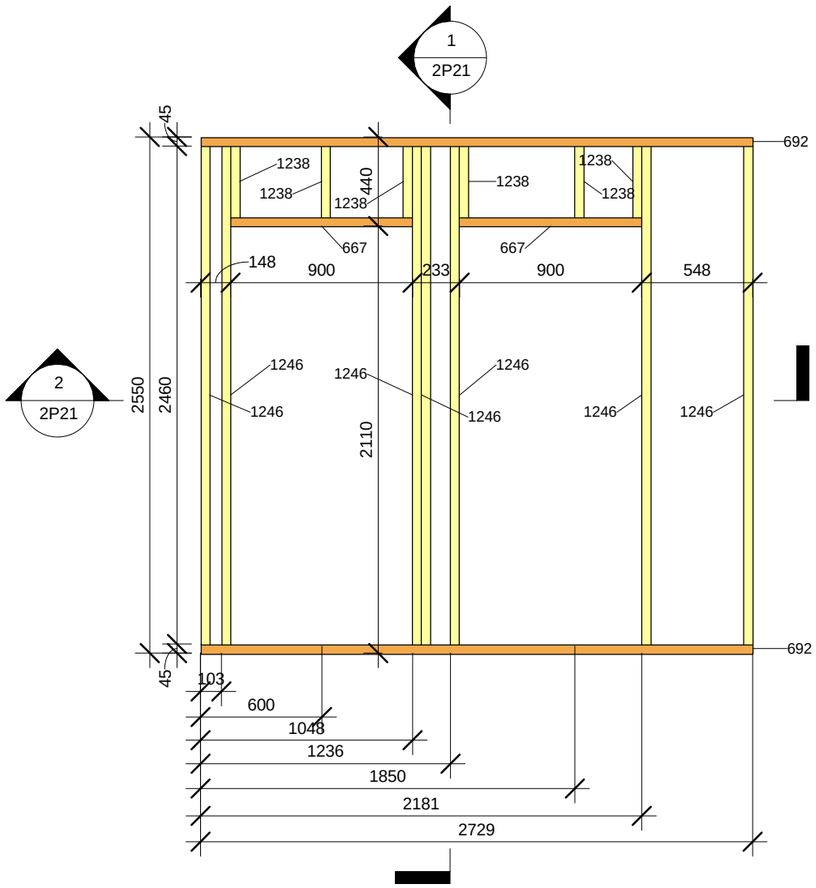


3 2P21_1

1 : 30

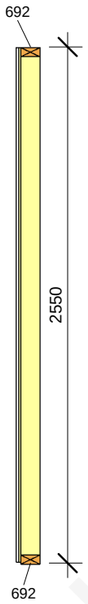


1 2P21_3

1 : 30

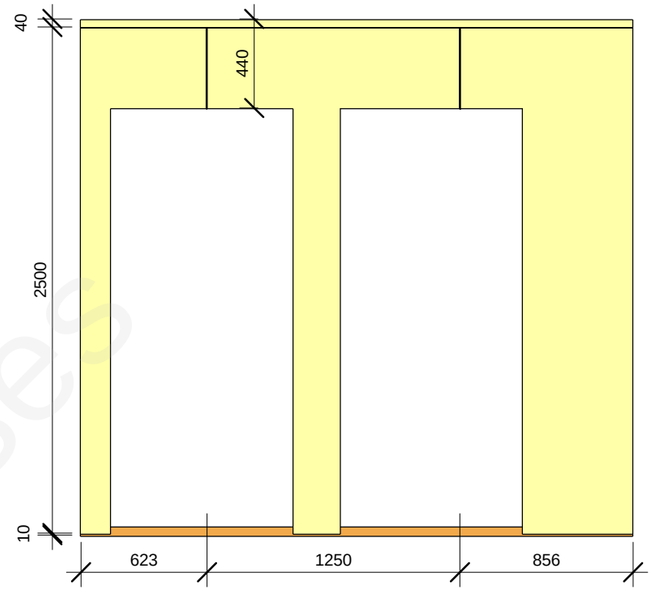


4 2P21_4

1 : 30

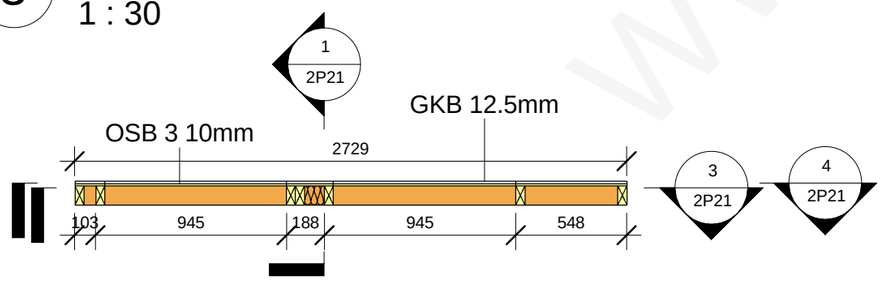


2 2P21_2

1 : 30

2P21 panel wood element schedule

| Type Mark | Family and Type | h(mm) | b(mm) | L(mm) | Length | Count |
|---|---|---|---|---|---|---|
| 667 | H: 45x95 23 | 45 | 95 | 900 | | 2 |
| 692 | H: 45x95 48 | 45 | 95 | 2729 | | 2 |
| 1238 | V: 45x95 2 | 95 | 45 | | 350 | 6 |
| 1246 | V: 45x95 10 | 95 | 45 | | 2460 | 7 |

Grand total: 17

2P21 panel plate element schedule

| Family and Type | Area | Comments |
|---|---|---|
| Basic Wall: GKB 12.5mm | 3.2 m² | |
| Basic Wall: OSB 3 10mm | 3.2 m² | |
| Grand total: 2 | 6.3 m² | |

This drawing cannot be used without agreement of SIA "WWL"

| | |
|---|---|
| Proj Manager: | J.Riekstiņš |
| Proj. Resp. Eng: | D.Ščogoļevs |
| Resp. Eng/Dsg: | K.Rezevskis |

Customer: -

Object: 151B-6Apartment_H

Sheet name: 2P21

Project nr: 151B

Lable: Approver

Revision: TP

Sheet nr: 2P21

Scale: 1 : 30

Date: 18/03/2011

www.wwl.houses

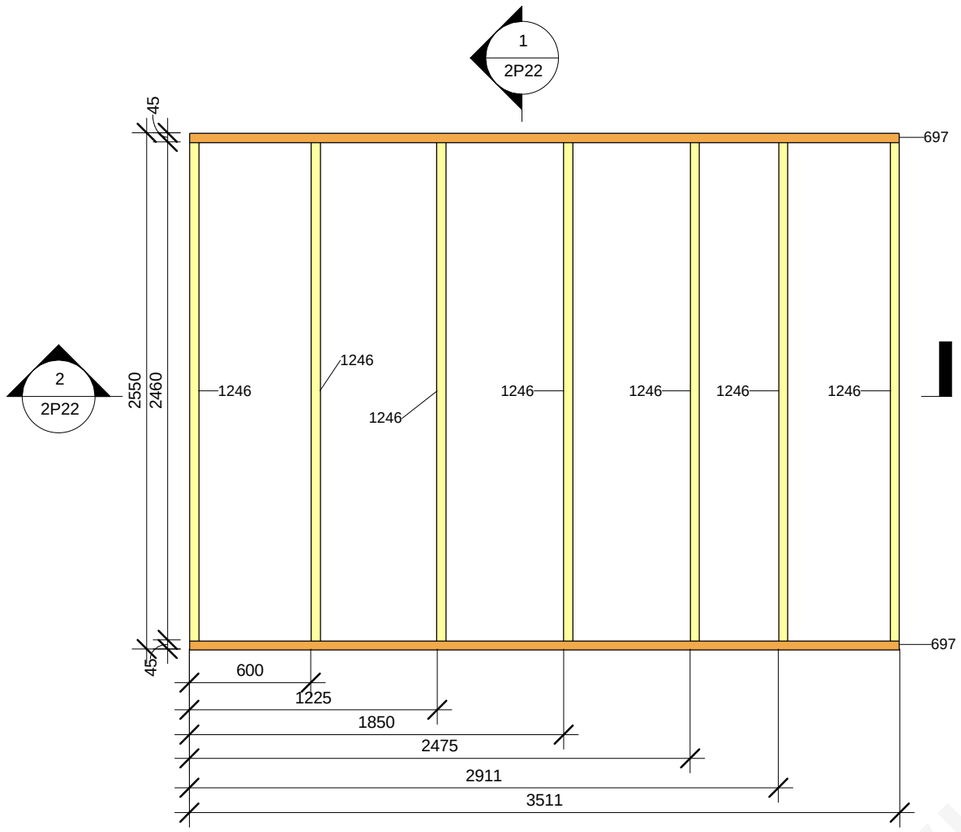


3 2P22_1
1 : 30

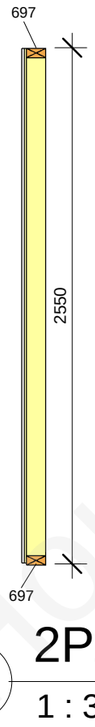


1 2P22_3
1 : 30

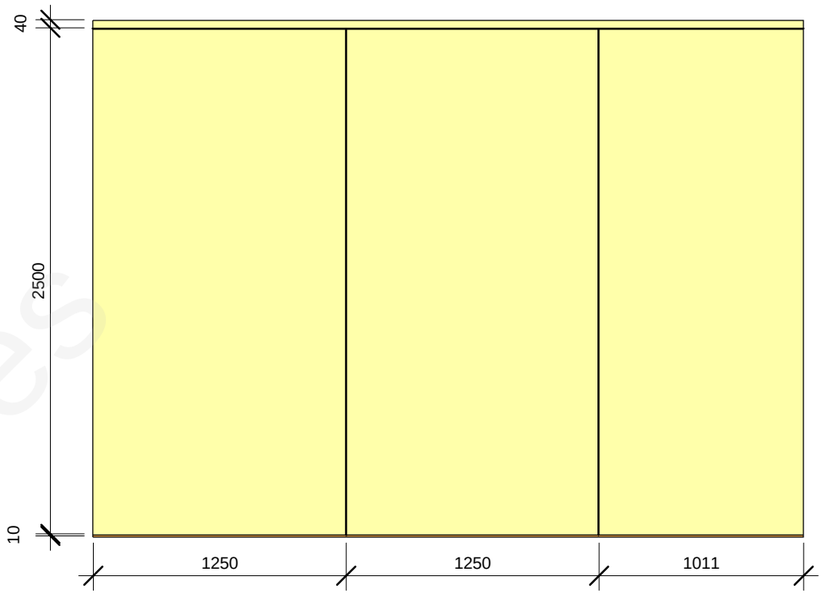


4 2P22_4
1 : 30

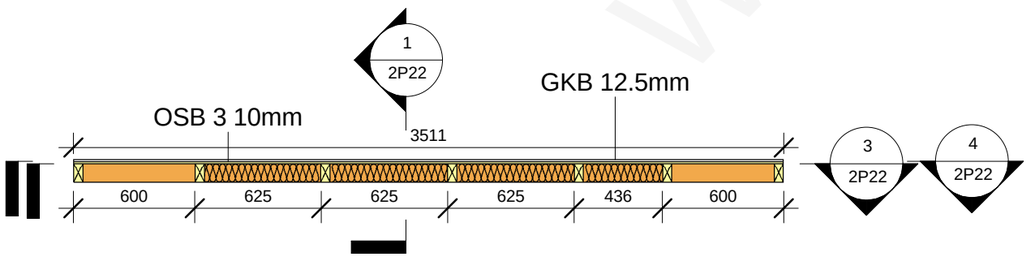


2 2P22_2
1 : 30

| 2P22 panel wood element schedule | | | | | | |
|---|---|---|---|---|---|---|
| Type Mark | Family and Type | h(mm) | b(mm) | L(mm) | Length | Count |
| 697 | H: 45x95 53 | 45 | 95 | 3511 | | 2 |
| 1246 | V: 45x95 10 | 95 | 45 | | 2460 | 7 |
| Grand total: 9 | | | | | | |

| 2P22 panel plate element schedule | | |
|---|---|---|
| Family and Type | Area | Comments |
| | | |
| Basic Wall: GKB 12.5mm | 8.9 m² | |
| Basic Wall: OSB 3 10mm | 8.9 m² | |
| Grand total: 2 | 17.8 m² | |

This drawing cannot be used without agreement of SIA "WWL"

| | |
|---|---|
| Proj Manager: | J.Riekstiņš |
| Proj. Resp. Eng: | D.Ščogoļevs |
| Resp. Eng/Dsg: | K.Rezevskis |

Customer: -
Project nr: 151B
Object: 151B-6Apartment_H
Lable: Approver
Revision: TP
Sheet name: 2P22
Sheet nr: 2P22
Scale: 1 : 30
Date: 18/03/2011

WWL Houses

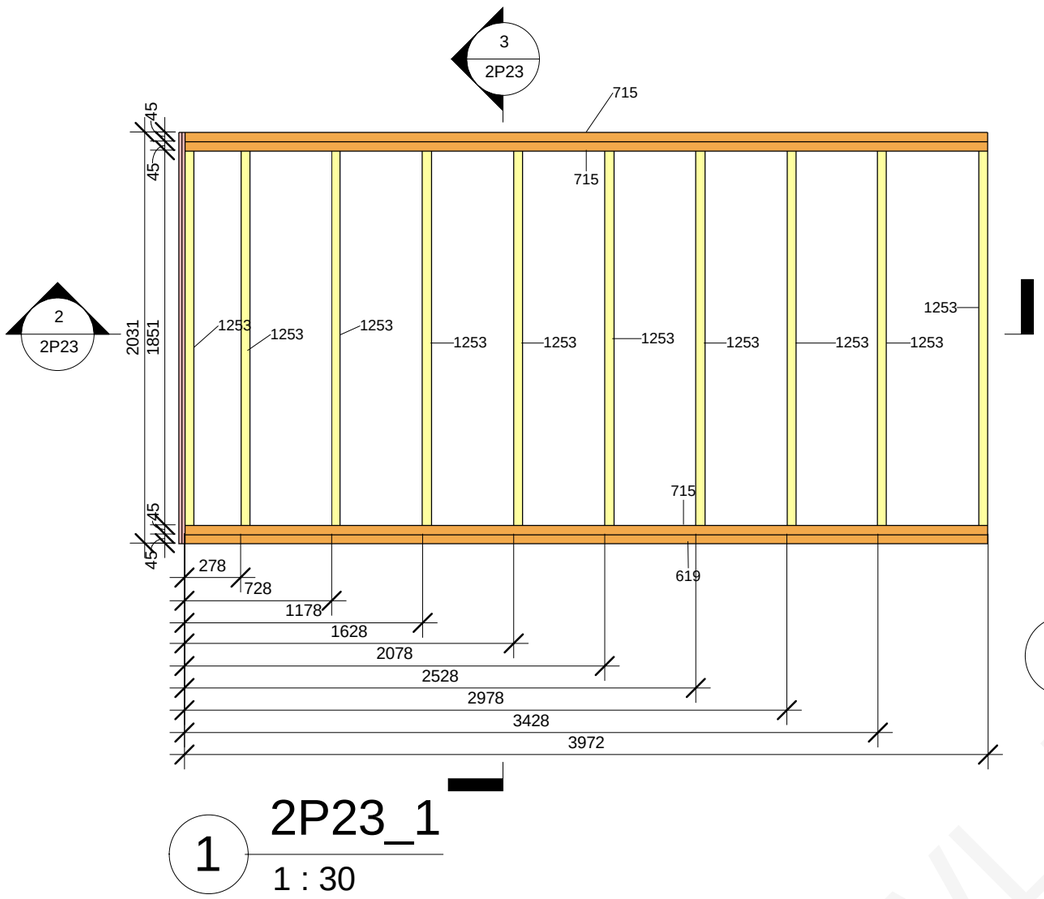


1 2P23_1
1 : 30

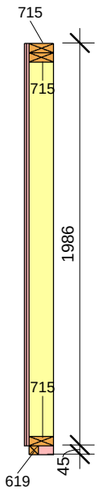


3 2P23_3
1 : 30

Šeit no sāna ir 2 papildus GKF loksnes, 120mm platas un 2031mm augstas.

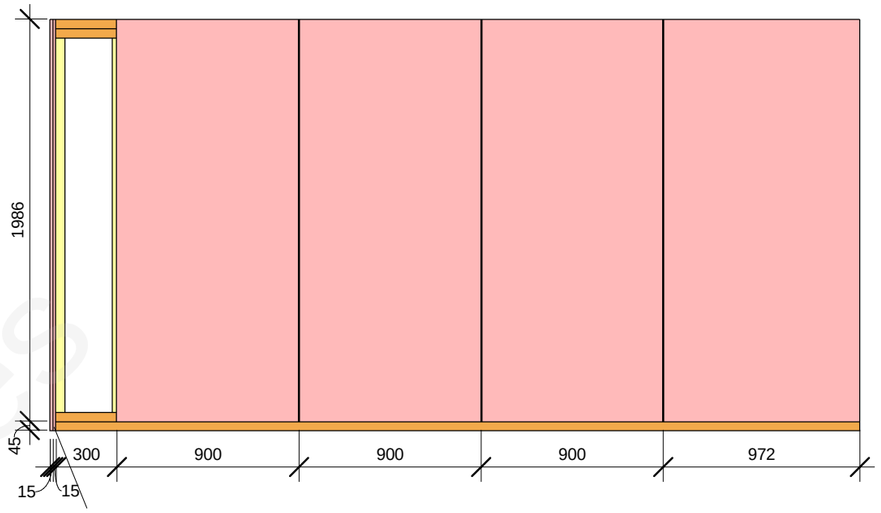


4 2P23_4
1 : 30

Šeit no sāna ir 2 papildus GKF loksnes, 120mm platas un 2031mm augstas.

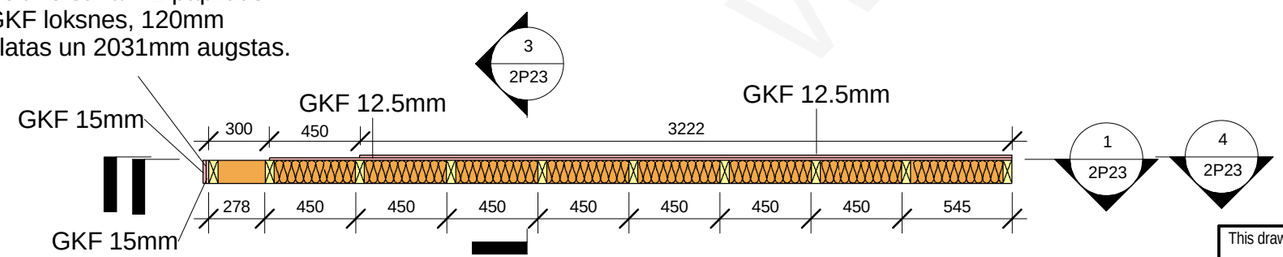


2 2P23_2
1 : 30

2P23 panel wood element schedule

| Type Mark | Family and Type | h(mm) | b(mm) | L(mm) | Length | Count |
|---|---|---|---|---|---|---|
| 619 | H: 45x45 18 | 45 | 45 | 3972 | | 1 |
| 715 | H: 45x120 5 | 45 | 120 | 3972 | | 3 |
| 1253 | V: 45x120 | 120 | 45 | | 1851 | 10 |

Grand total: 14

2P23 panel plate element schedule

| Family and Type | Area | Comments |
|---|---|---|
| | | |
| Basic Wall: GKF 12.5mm | 13.7 m² | |
| Basic Wall: GKF 15mm | 0.5 m² | |
| Grand total: 4 | 14.2 m² | |

WWL Houses

This drawing cannot be used without agreement of SIA "WWL"

| | | | |
|---|---|---|---|
| Proj Manager: | J.Riekstiņš | | |
| Proj. Resp. Eng: | D.Ščogoļevs | | |
| Resp. Eng/Dsg: | K.Rezevskis | | |

Customer: -

Project nr: 151B

Object: 151B-6Apartment_H

Lable: Approver

Revision: TP

Sheet name: 2P23

Sheet nr: 2P23

Scale: 1 : 30

Date: 18/03/2011

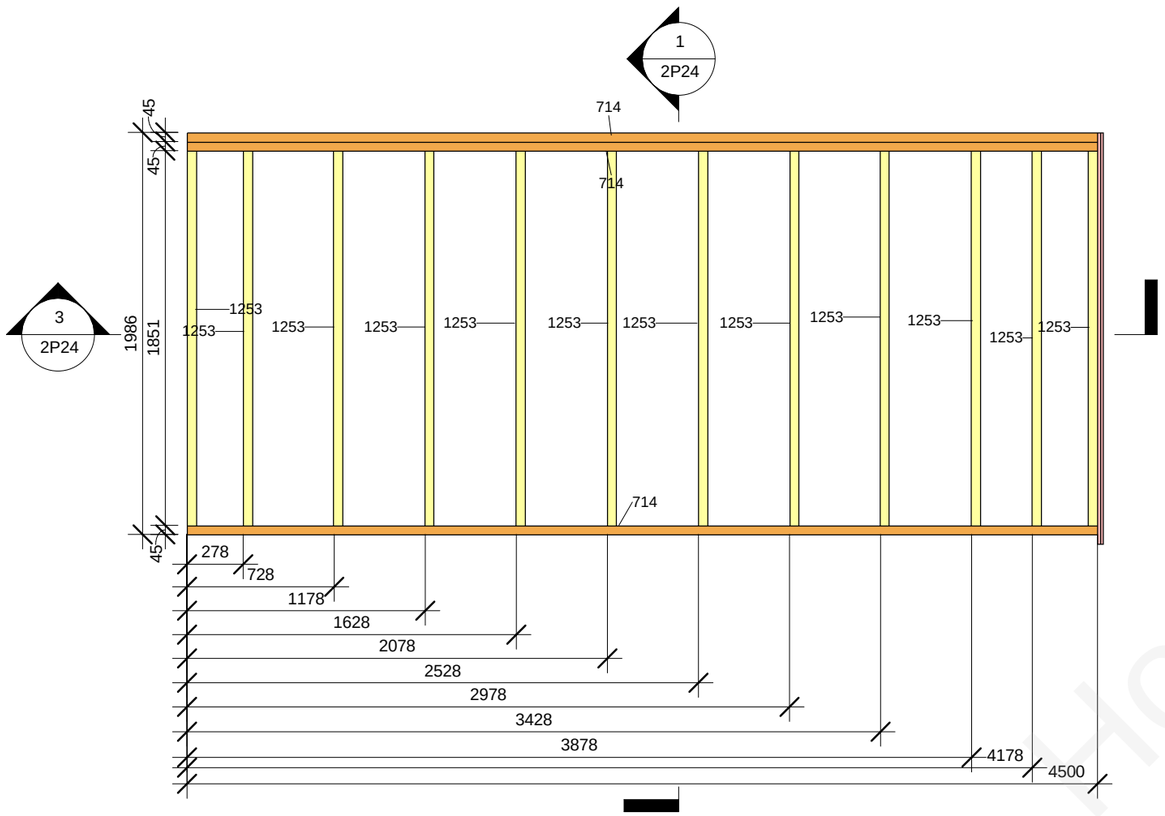


2 2P24_1

1 : 30

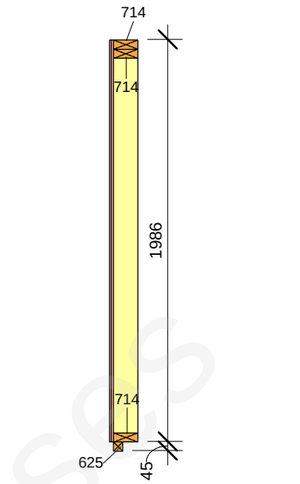


1 2P24_3

1 : 30

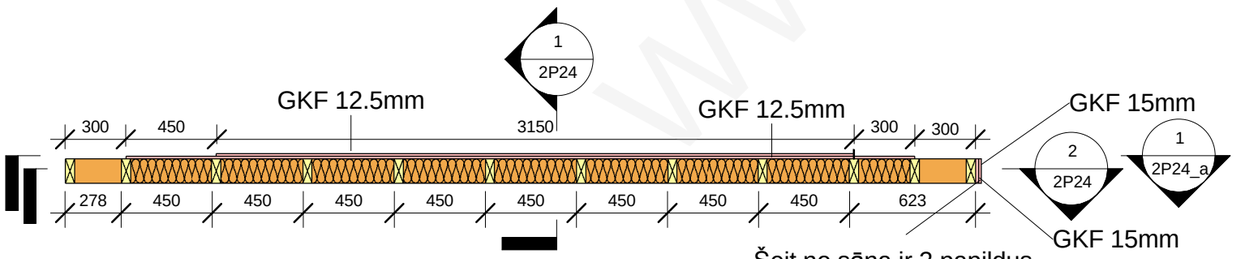


3 2P24_2

1 : 30

Šeit no sāna ir 2 papildus GKF loksnes, 120mm platas un 2031mm augstas.

2P24 panel wood element schedule

| Type Mark | Family and Type | h(mm) | b(mm) | L(mm) | Length | Count |
|---|---|---|---|---|---|---|
| 625 | H: 45x45 24 | 45 | 45 | 4500 | | 1 |
| 714 | H: 45x120 4 | 45 | 120 | 4500 | | 3 |
| 1253 | V: 45x120 | 120 | 45 | | 1851 | 12 |

Grand total: 16

2P24 panel plate element schedule

| Family and Type | Area | Comments |
|---|---|---|
| | | |
| Basic Wall: GKF 12.5mm | 14.0 m² | |
| Basic Wall: GKF 15mm | 0.5 m² | |
| Grand total: 4 | 14.5 m² | |

This drawing cannot be used without agreement of SIA "WWL"

| | |
|---|---|
| Proj Manager: | J.Riekstiņš |
| Proj. Resp. Eng: | D.Ščogoļevs |
| Resp. Eng/Dsg: | K.Rezevskis |

Customer: -

Object: 151B-6Apartment_H

Sheet name: 2P24

Project nr: 151B

Lable: Approver

Revision: TP

Sheet nr: 2P24

Scale: 1 : 30

Date: 18/03/2011

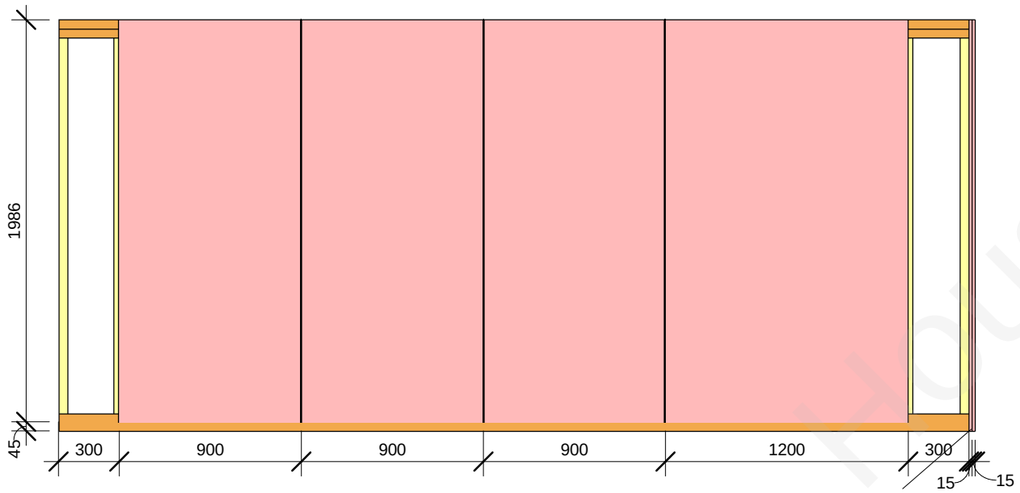


Šeit no sāna ir 2 papildus
GKF loksnes, 120mm
platas un 2031mm augstas.

1 2P24_4
1 : 30

www.WWL.Houses

| | | | | | |
|---|---|---|---|---|---|
| This drawing cannot be used without agreement of SIA "WWL" | | | | Customer: - | Project nr: 151B |
| Proj Manager: | J.Riekstiņš | | | Object: 151B-6Apartment_H | Lable: Approver |
| Proj. Resp. Eng: | D.Ščogoļevs | | | | Revision: TP |
| Resp. Eng/Dsg: | K.Rezevskis | | | | |
| | | | | Sheet name: 2P24_a | Sheet nr: 2P24_a |
| | | | | | Scale: 1 : 30 |
| | | | | | Date: 18/03/2011 |

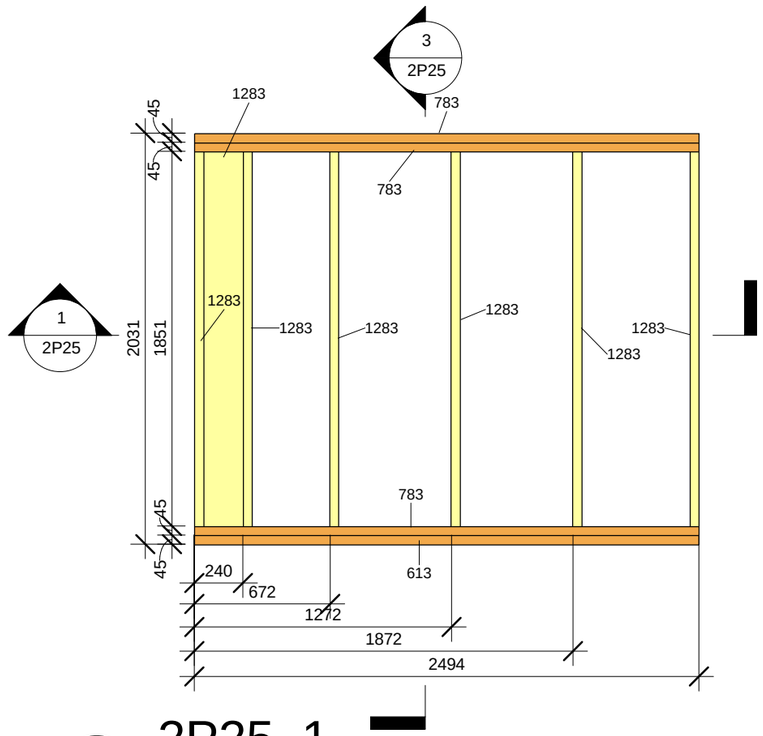


## 2 2P25_1

1 : 30

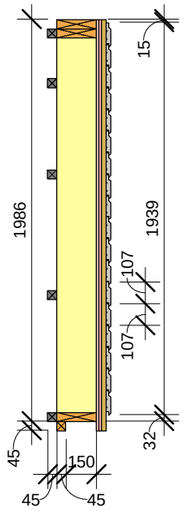


## 3 2P25_3

1 : 30

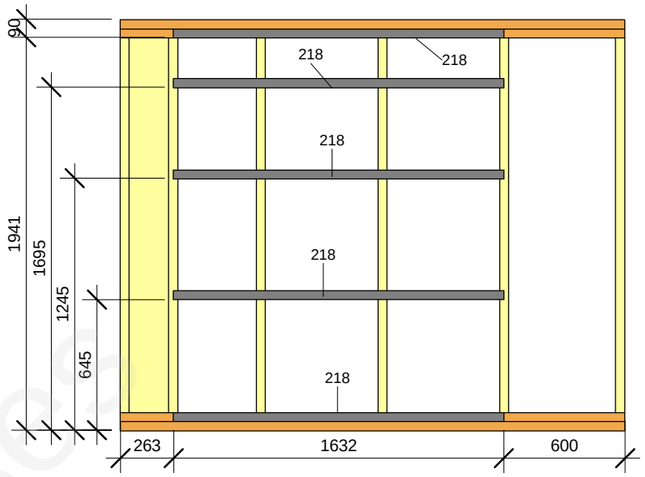


## 4 2P25_4

1 : 30

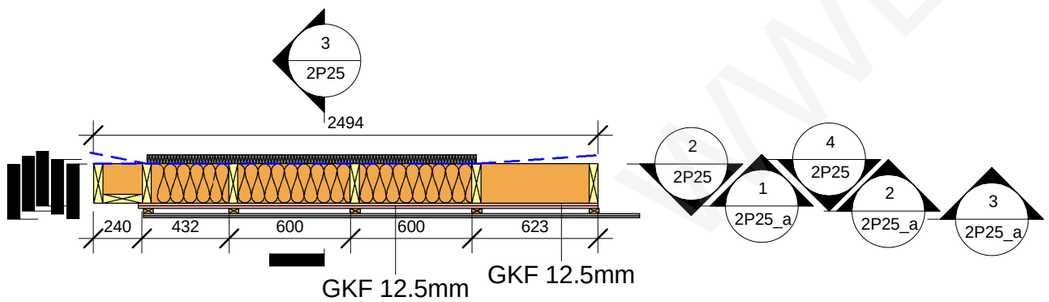


## 1 2P25_2

1 : 30

| 2P25 panel wood element schedule | | | | | | |
|---|---|---|---|---|---|---|
| Type Mark | Family and Type | h(mm) | b(mm) | L(mm) | Length | Count |
| 218 | H-bar int: 45x45 84 | 45 | 45 | 1632 | | 5 |
| 613 | H: 45x45 12 | 45 | 45 | 2494 | | 1 |
| 783 | H: 45x195 20 | 45 | 195 | 2494 | | 3 |
| 1018 | H_boarding 21x120: 19x120 20 | 120 | 21 | 2342 | | 1 |
| 1021 | H_boarding 21x120: 19x120 23 | 120 | 21 | 2455 | | 17 |
| 1194 | V-bar ext.: 25x50 20 | 25 | 50 | | 2031 | 5 |
| 1283 | V: 45x195 15 | 195 | 45 | | 1851 | 7 |
| Grand total: 39 | | | | | | |

| 2P25 panel plate element schedule | | |
|---|---|---|
| Family and Type | Area | Comments |
| | | |
| Basic Wall: GKF 12.5mm | 9.2 m² | |
| Grand total: 2 | 9.2 m² | |

This drawing cannot be used without agreement of SIA "WWL"

| | | | |
|---|---|---|---|
| Proj Manager: | J.Riekstiņš | | |
| Proj. Resp. Eng: | D.Ščogoļevs | | |
| Resp. Eng/Dsg: | K.Rezevskis | | |

Customer: -

Object: 151B-6Apartment_H

Sheet name: 2P25

Project nr: 151B

Lable: Approver

Revision: TP

Sheet nr: 2P25

Scale: 1 : 30

Date: 18/03/2011

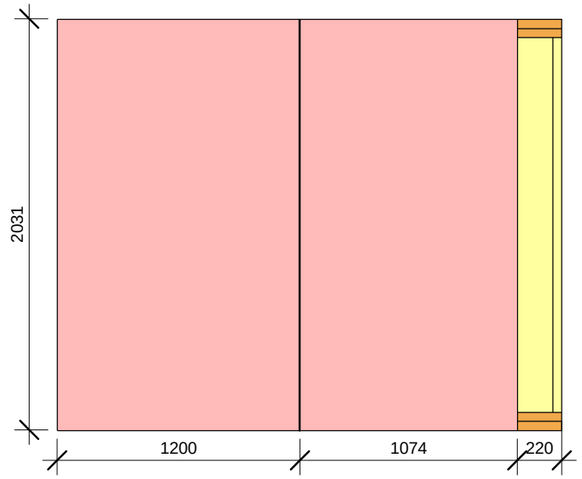


## 1 2P25_5

1 : 30

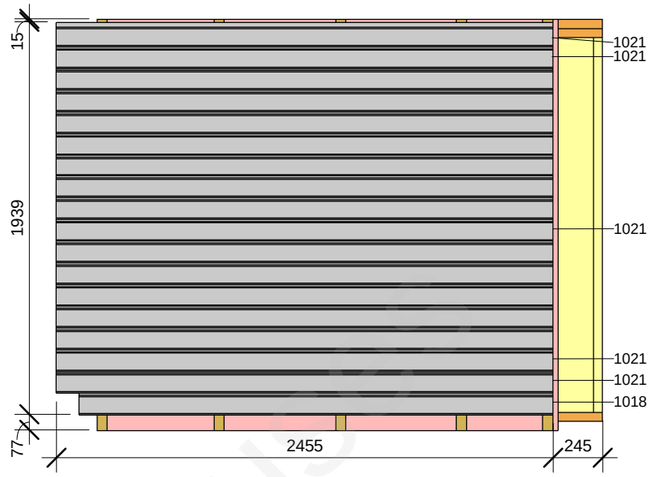


## 3 2P25_7

1 : 30

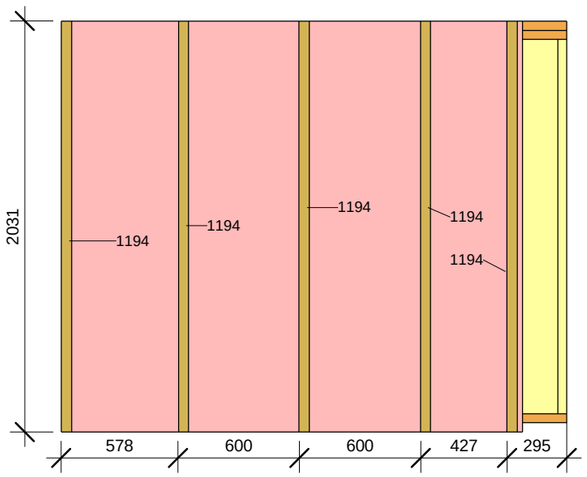


## 2 2P25_6

1 : 30

WWL Project

| | | | | | |
|---|---|---|---|---|---|
| This drawing cannot be used without agreement of SIA "WWL" | | | | Customer: - | Project nr: 151B |
| Proj Manager: | J.Riekstiņš | | | Object: 151B-6Apartment_H | Lable: Approver |
| Proj. Resp. Eng: | D.Ščogoļevs | | | | Revision: TP |
| Resp. Eng/Dsg: | K.Rezevskis | | | | |
| | | | | Sheet name: 2P25_a | Sheet nr: 2P25_a |
| | | | | | Scale: 1 : 30 |
| | | | | | Date: 18/03/2011 |

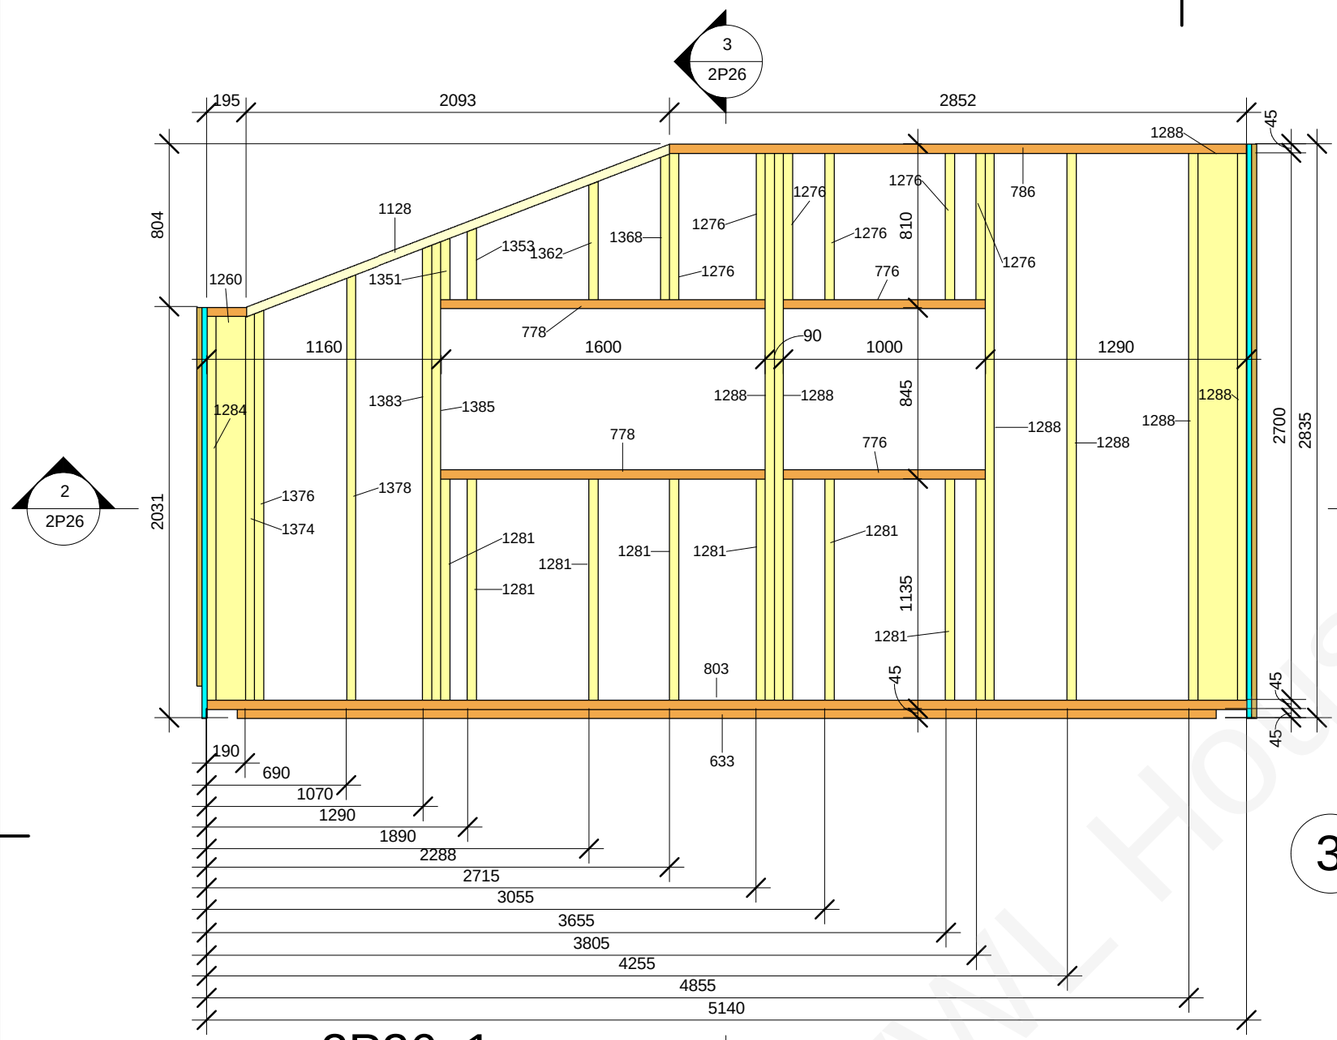


1 2P26_1

1 : 30

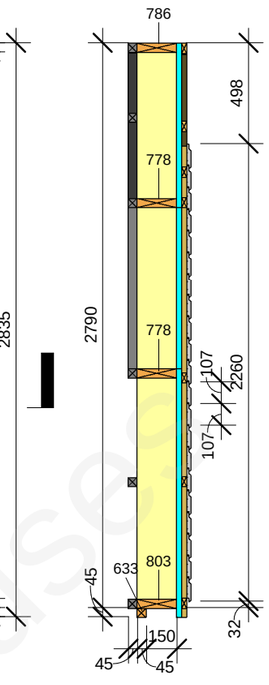


3 2P26_3

1 : 30

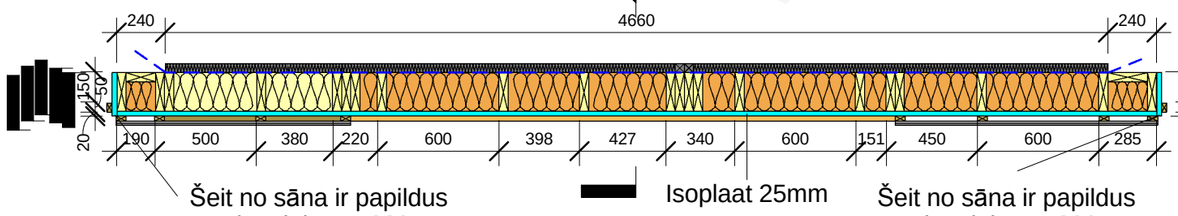


Šeit no sāna ir papildus Isoplaat loksne, 220mm plata un 2835mm augsta.

Isoplaat 25mm

Šeit no sāna ir papildus Isoplaat loksne, 220mm plata un 2031mm augsta.

2 2P26_2

1 : 30

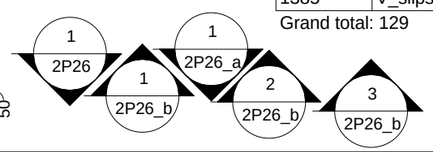


2P26 panel wood element schedule

| Type Mark | Family and Type | h(mm) | b(mm) | L(mm) | Length | Count |
|---|---|---|---|---|---|---|
| 87 | H-bar ext_1: 25x50 29 | 50 | 25 | 1562 | | 1 |
| 99 | H-bar ext_1: 25x50 41 | 50 | 25 | 2420 | | 1 |
| 100 | H-bar ext_1: 25x50 42 | 50 | 25 | 2690 | | 5 |
| 164 | H-bar int: 45x45 29 | 45 | 45 | 472 | | 1 |
| 192 | H-bar int: 45x45 58 | 45 | 45 | 875 | | 2 |
| 201 | H-bar int: 45x45 67 | 45 | 45 | 1005 | | 2 |
| 202 | H-bar int: 45x45 68 | 45 | 45 | 1045 | | 2 |
| 205 | H-bar int: 45x45 71 | 45 | 45 | 1151 | | 1 |
| 219 | H-bar int: 45x45 85 | 45 | 45 | 1645 | | 2 |
| 232 | H-bar int: 45x45 98 | 45 | 45 | 2050 | | 4 |
| 245 | H-bar int: 45x45 111 | 45 | 45 | 2520 | | 2 |
| 633 | H: 45x45 32 | 45 | 45 | 4840 | | 1 |
| 768 | H: 45x195 5 | 45 | 195 | 195 | | 1 |
| 776 | H: 45x195 13 | 45 | 195 | 1000 | | 2 |
| 778 | H: 45x195 15 | 45 | 195 | 1600 | | 2 |
| 786 | H: 45x195 23 | 45 | 195 | 2852 | | 1 |
| 803 | H: 45x195 40 | 45 | 195 | 5140 | | 1 |
| 1011 | H_boarding 21x120: 19x120 13 | 120 | 21 | 1165 | | 18 |
| 1015 | H_boarding 21x120: 19x120 17 | 120 | 21 | 1295 | | 27 |
| 1034 | H_boarding 21x120_1: 19x120 3 | 120 | 21 | 547 | | 1 |
| 1038 | H_boarding 21x120_1: 19x120 7 | 120 | 21 | 826 | | 1 |
| 1041 | H_boarding 21x120_1: 19x120 10 | 120 | 21 | 1104 | | 1 |
| 1071 | sliipa-bar ext: 25x50 3 | 50 | 25 | 2218 | | 1 |
| 1088 | sliipa-sija bar int: 45x45 3 | 45 | 45 | 2211 | | 1 |
| 1128 | sliipa-sija_1: 45x195 2 | 45 | 195 | 2259 | | 1 |
| 1192 | V-bar ext.: 25x50 18 | 25 | 50 | | 1871 | 1 |
| 1194 | V-bar ext.: 25x50 20 | 25 | 50 | | 2031 | 2 |
| 1195 | V-bar ext.: 25x50 21 | 25 | 50 | | 2165 | 1 |
| 1196 | V-bar ext.: 25x50 22 | 25 | 50 | | 2328 | 1 |
| 1201 | V-bar ext.: 25x50 27 | 25 | 50 | | 2835 | 5 |
| 1215 | V-bar int: 45x45 10 | 45 | 45 | | 800 | 2 |
| 1225 | V-bar int: 45x45 20 | 45 | 45 | | 2790 | 2 |
| 1260 | V: 45x145 6 | 145 | 45 | | 1896 | 1 |
| 1276 | V: 45x195 8 | 195 | 45 | | 720 | 6 |
| 1281 | V: 45x195 13 | 195 | 45 | | 1090 | 9 |
| 1284 | V: 45x195 16 | 195 | 45 | | 1896 | 1 |
| 1288 | V: 45x195 20 | 195 | 45 | | 2700 | 7 |
| 1351 | V_slips_gals: 45x195 13 | 195 | 45 | | 302 | 1 |
| 1353 | V_slips_gals: 45x195 15 | 195 | 45 | | 351 | 1 |
| 1362 | V_slips_gals: 45x195 24 | 195 | 45 | | 581 | 1 |
| 1368 | V_slips_gals: 45x195 30 | 195 | 45 | | 717 | 1 |
| 1374 | V_slips_gals: 45x195 36 | 195 | 45 | | 1909 | 1 |
| 1376 | V_slips_gals: 45x195 38 | 195 | 45 | | 1926 | 1 |
| 1378 | V_slips_gals: 45x195 40 | 195 | 45 | | 2101 | 1 |
| 1383 | V_slips_gals: 45x195 45 | 195 | 45 | | 2248 | 1 |
| 1385 | V_slips_gals: 45x195 47 | 195 | 45 | | 2265 | 1 |

Grand total: 129

2P26 panel plate element schedule

| Family and Type | Area | Comments |
|---|---|---|
| | | |
| Basic Wall: Isoplaat 25mm | 12.6 m² | |
| Grand total: 3 | 12.6 m² | |

This drawing cannot be used without agreement of SIA "WWL"

| | | | |
|---|---|---|---|
| Proj Manager: | J.Riekstiņš | | |
| Proj. Resp. Eng: | D.Ščogoļevs | | |
| Resp. Eng/Dsg: | K.Rezevskis | | |

Customer: -

Project nr: 151B

Object: 151B-6Apartment_H

Lable: Approver

Revision: TP

Sheet name: 2P26

Sheet nr: 2P26

Scale: 1 : 30

Date: 18/03/2011

WWL HOUSE

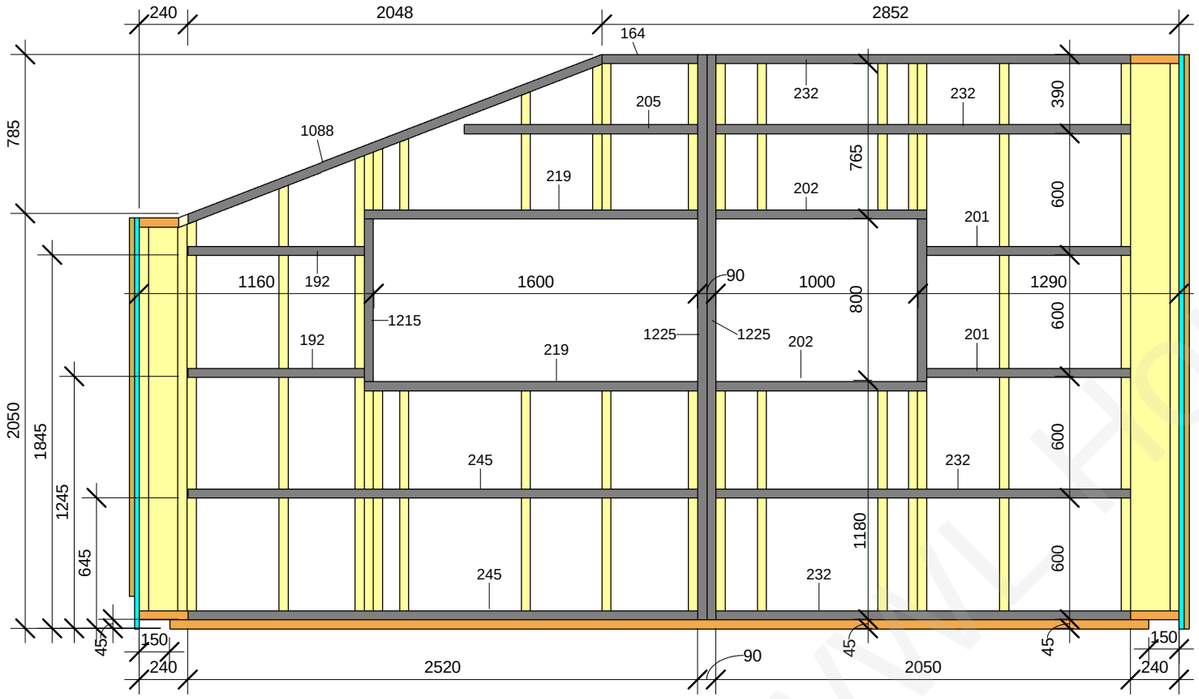


1 2P26_4

1 : 30

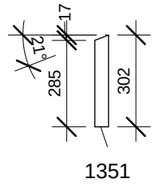


1351

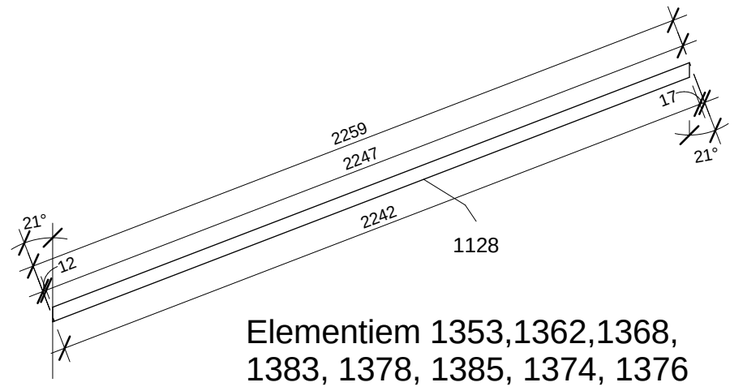


Elementiem 1353,1362,1368, 1383, 1378, 1385, 1374, 1376 galus piegriezt tā pat kā elementam 1351!

2 Type Mark 1351,1128_a

1 : 20

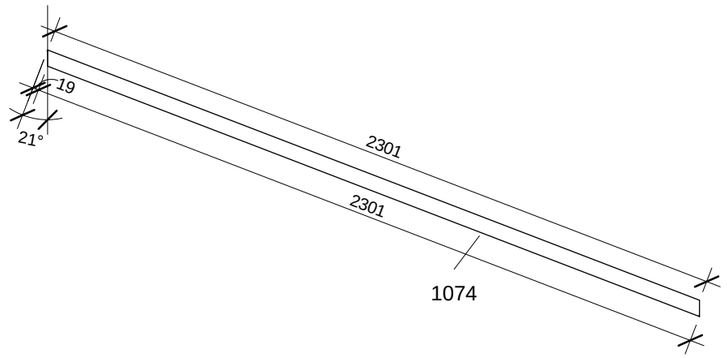


4 Type Mark 1074_a

1 : 20

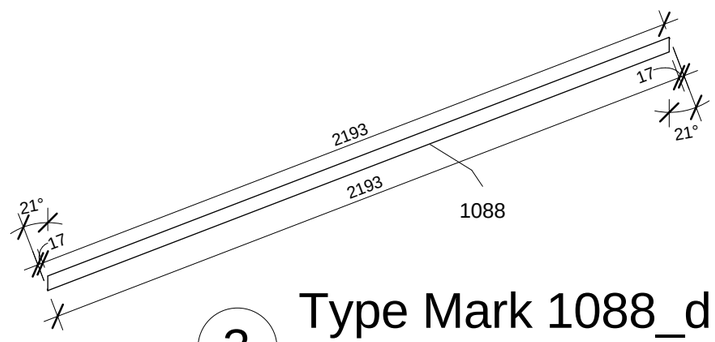


3 Type Mark 1088_d

1 : 20

| | | | | | | | |
|---|---|---|---|---|---|---|---|
| This drawing cannot be used without agreement of SIA "WWL" | | | | Customer: - | | Project nr: 151B | |
| Proj Manager: | J.Riekstiņš | | | Object: 151B-6Apartment_H | | Lable: Approver | |
| Proj. Resp. Eng: | D.Ščogoļevs | | | | | Revision: TP | |
| Resp. Eng/Dsg: | K.Rezevskis | | | | | | |
| | | | | Sheet name: 2P26_a | | Sheet nr: 2P26_a | |
| | | | | | | Scale: As indicated | |
| | | | | | | Date: 18/03/2011 | |

www.Houses

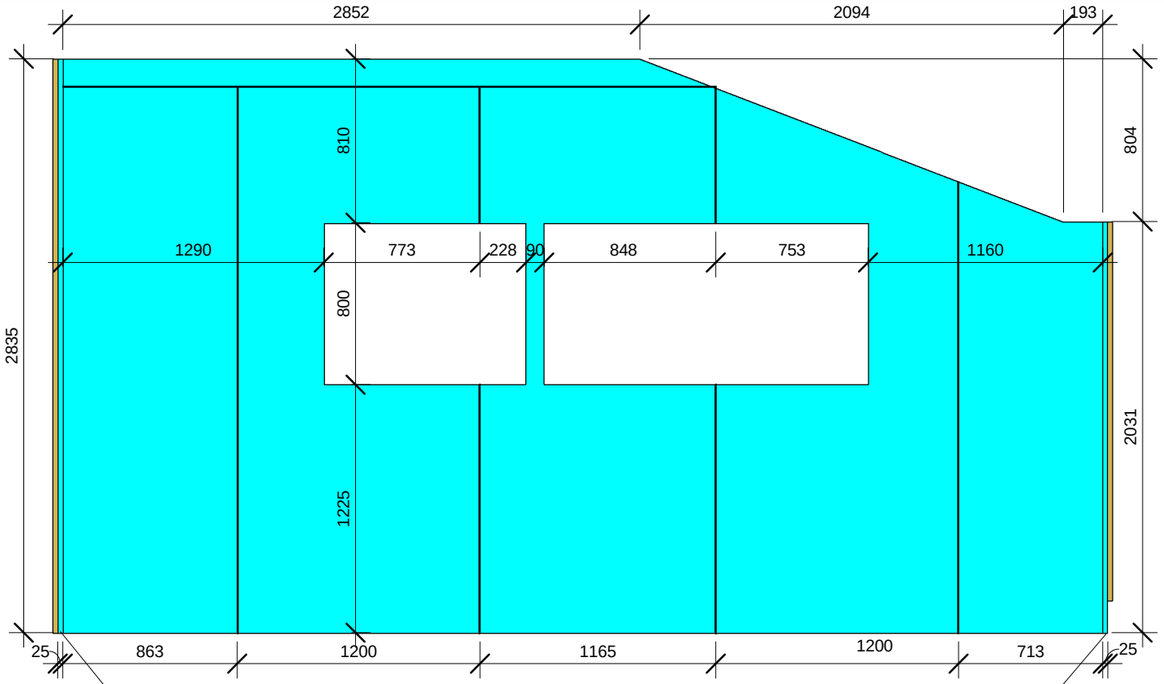


Šeit no sāna ir papildus Isoplaat loksne, 220mm plata un 2835mm augsta.

Šeit no sāna ir papildus Isoplaat loksne, 220mm plata un 2031mm augsta.

1 2P26_5
1 : 30

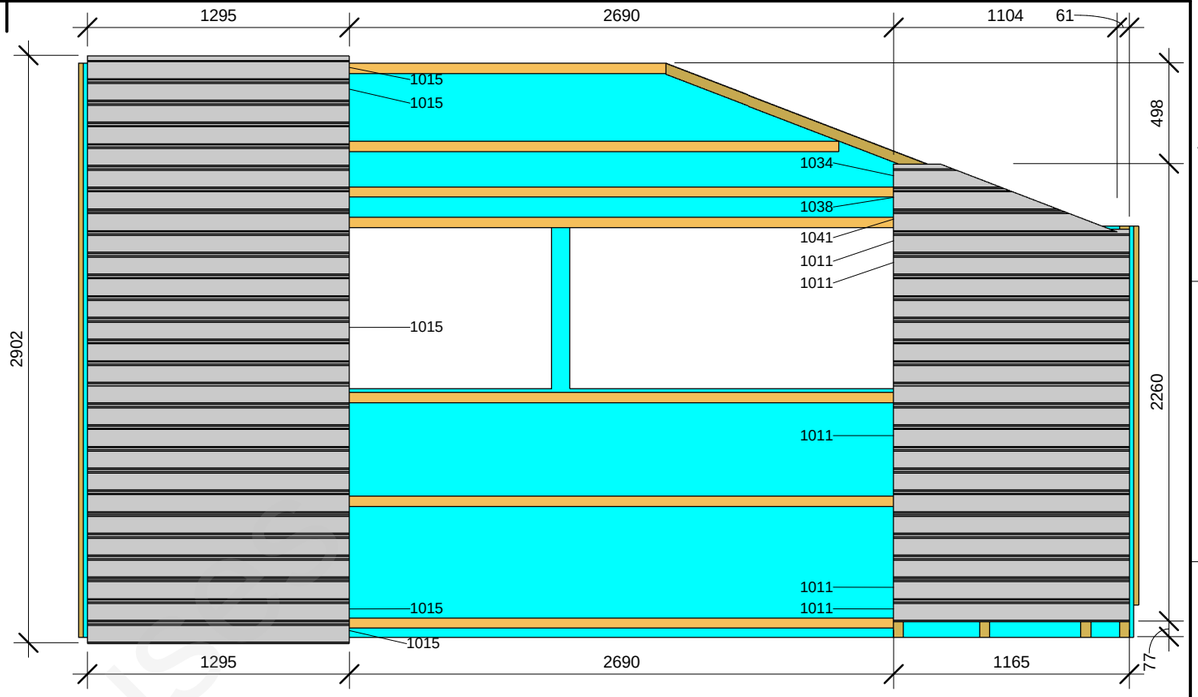


3 2P26_7
1 : 30

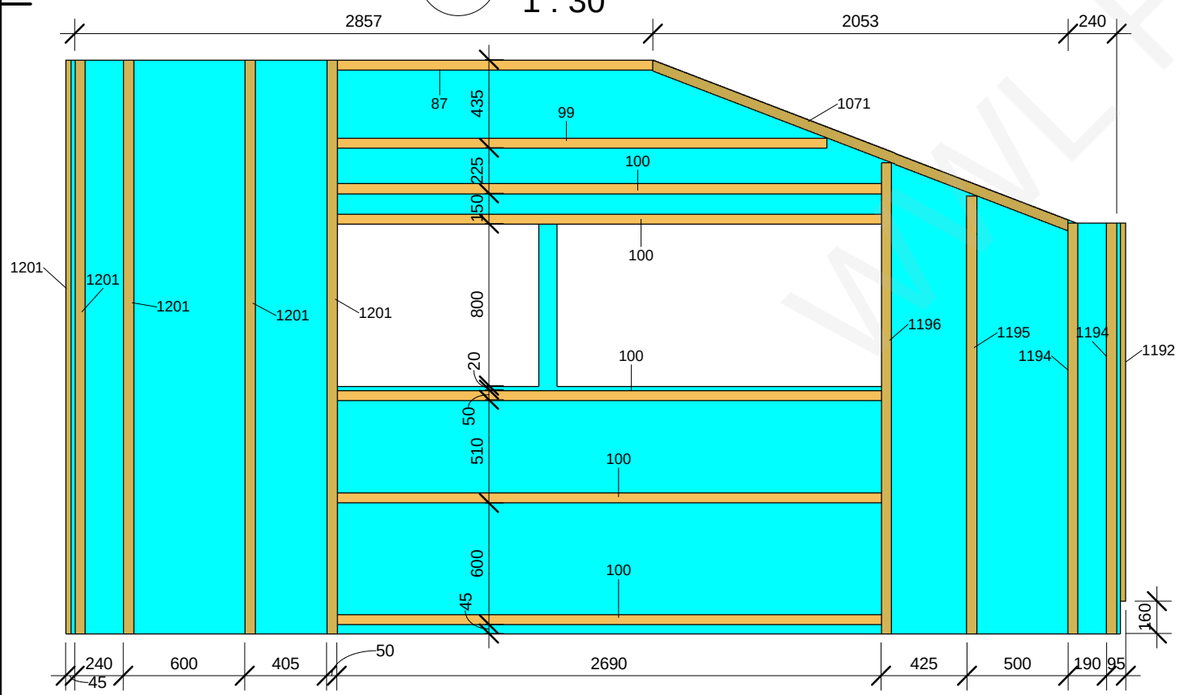


2 2P26_6
1 : 30

| | | | | | |
|---|---|---|---|---|---|
| This drawing cannot be used without agreement of SIA "WWL" | | | | Customer: - | Project nr: 151B |
| Proj Manager: | J.Riekstiņš | | | Object: 151B-6Apartment_H | Lable: Approver |
| Proj. Resp. Eng: | D.Ščogoļevs | | | | Revision: TP |
| Resp. Eng/Dsg: | K.Rezevskis | | | | |
| | | | | Sheet name: 2P26_b | Sheet nr: 2P26_b |
| | | | | | Scale: 1 : 30 |
| | | | | | Date: 18/03/2011 |

WWL HOUSES

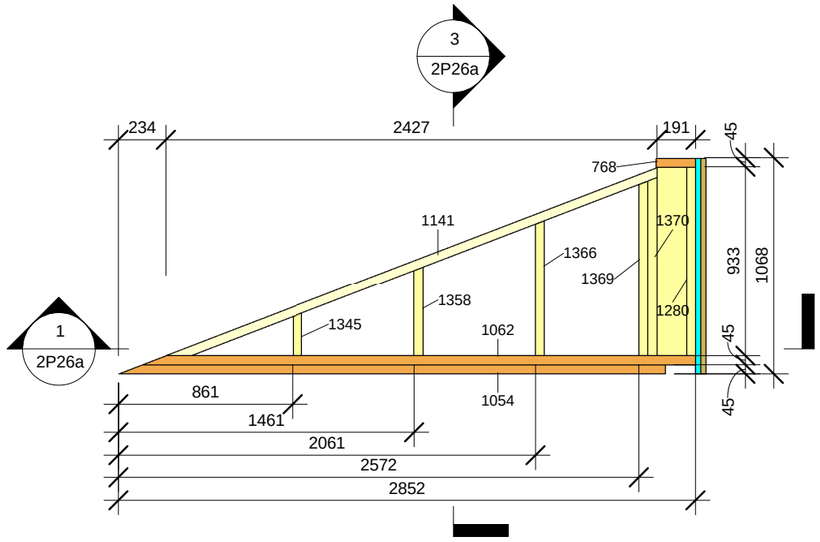


## 2 2P26a_1
1 : 30

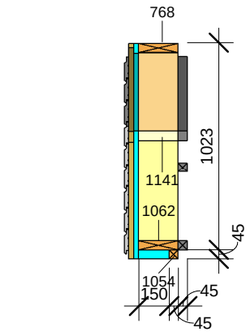


## 3 2P26a_3
1 : 30

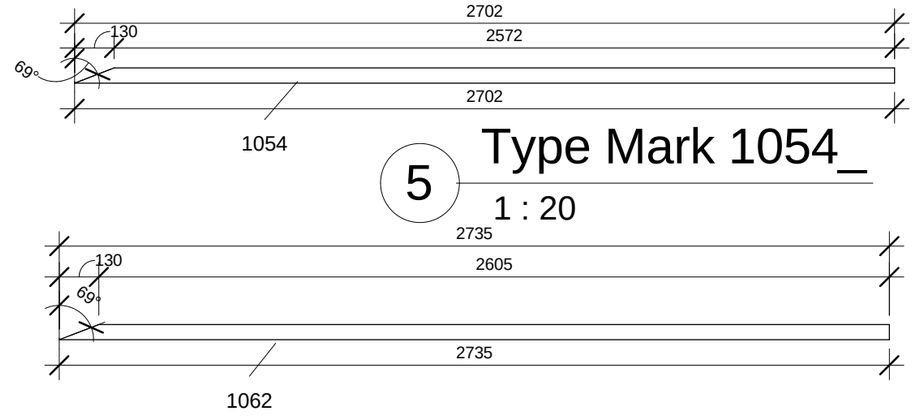


## 5 Type Mark 1054_
1 : 20

## 6 Type Mark 1062_a
1 : 20

| 2P26a panel wood element schedule | | | | | | |
|---|---|---|---|---|---|---|
| Type Mark | Family and Type | h(mm) | b(mm) | L(mm) | Length | Count |
| 208 | H-bar int: 45x45 74 | 45 | 45 | 1243 | | 1 |
| 242 | H-bar int: 45x45 108 | 45 | 45 | 2252 | | 1 |
| 768 | H: 45x195 5 | 45 | 195 | 195 | | 1 |
| 1015 | H_boarding 21x120: 19x120 17 | 120 | 21 | 1295 | | 5 |
| 1035 | H_boarding 21x120_1: 19x120 5 | 120 | 21 | 630 | | 1 |
| 1040 | H_boarding 21x120_1: 19x120 9 | 120 | 21 | 908 | | 1 |
| 1043 | H_boarding 21x120_1: 19x120 12 | 120 | 21 | 1187 | | 1 |
| 1045 | H_boarding 21x120_1: 19x120 13 | 120 | 21 | 1466 | | 1 |
| 1054 | H_slips_gals: 45x45 | 45 | 45 | 2702 | | 1 |
| 1062 | H_slips_gals: 45x195 2 | 45 | 195 | 2735 | | 1 |
| 1077 | sliipa-bar ext: 25x50 9 | 50 | 25 | 2794 | | 1 |
| 1089 | sliipa-sija bar int: 45x45 4 | 45 | 45 | 2555 | | 1 |
| 1141 | sliipa-sija_1_sl gals_1: 45x195 4 | 45 | 195 | 2617 | | 1 |
| 1185 | V-bar ext.: 25x50 11 | 25 | 50 | | 545 | 1 |
| 1186 | V-bar ext.: 25x50 12 | 25 | 50 | | 737 | 1 |
| 1187 | V-bar ext.: 25x50 13 | 25 | 50 | | 933 | 1 |
| 1188 | V-bar ext.: 25x50 14 | 25 | 50 | | 1067 | 2 |
| 1258 | V: 45x145 4 | 145 | 45 | | 933 | 1 |
| 1280 | V: 45x195 12 | 195 | 45 | | 933 | 1 |
| 1345 | V_slips_gals: 45x195 7 | 195 | 45 | | 210 | 1 |
| 1358 | V_slips_gals: 45x195 20 | 195 | 45 | | 440 | 1 |
| 1366 | V_slips_gals: 45x195 28 | 195 | 45 | | 670 | 1 |
| 1369 | V_slips_gals: 45x195 31 | 195 | 45 | | 866 | 1 |
| 1370 | V_slips_gals: 45x195 32 | 195 | 45 | | 884 | 1 |

Grand total: 29

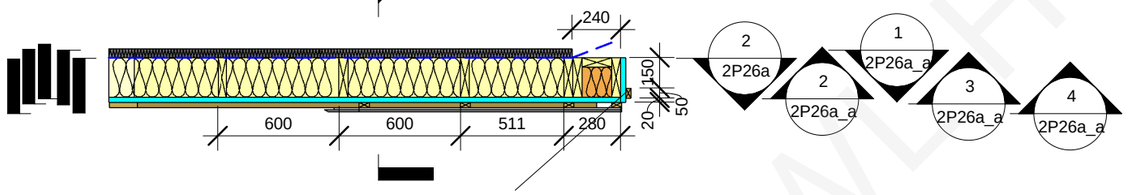


## 1 2P26a_2
1 : 30

Šeit no sāna ir papildus
Isoplaat loksne, 220mm
plata un 1068mm augsta.

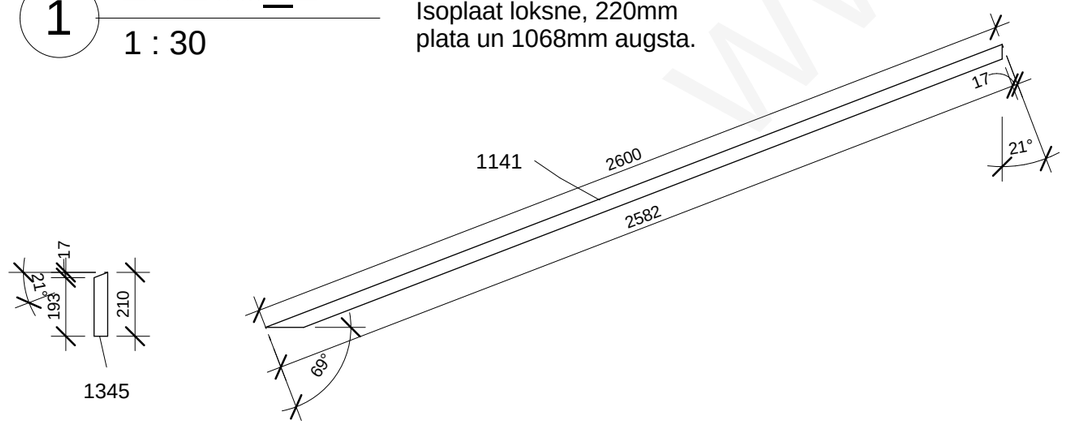


Elementiem 1358,1366,1369,1370
galus piegriezt tā pat kā
elementam 1345!

## 4 Type Mark 1345,1141_a
1 : 20

| 2P26a panel plate element schedule | | |
|---|---|---|
| Family and Type | Area | Comments |
| | | |
| Basic Wall: Isoplaat 25mm | 1.8 m² | |
| Grand total: 2 | 1.8 m² | |

This drawing cannot be used without agreement of SIA "WWL"

| | | | |
|---|---|---|---|
| Proj Manager: | J.Riekstiņš | | |
| Proj. Resp. Eng: | D.Ščogoļevs | | |
| Resp. Eng/Dsg: | K.Rezevskis | | |

Customer: -
Object: 151B-6Apartment_H
Sheet name: 2P26a
Project nr: 151B
Lable: Approver
Revision: TP
Sheet nr: 2P26a
Scale: As indicated
Date: 18/03/2011

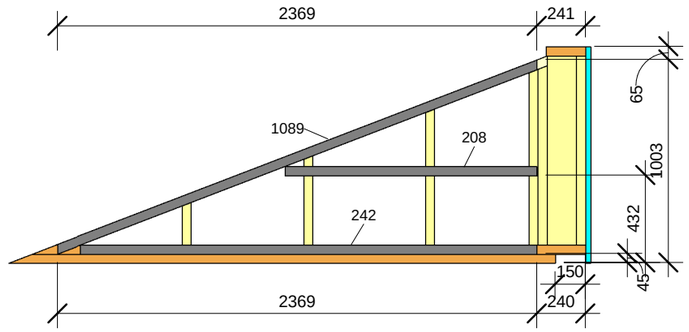


1 2P26a_5

1 : 30

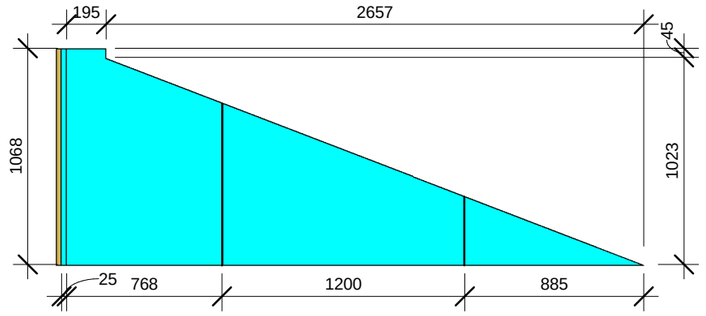


2 2P26a_6

1 : 30

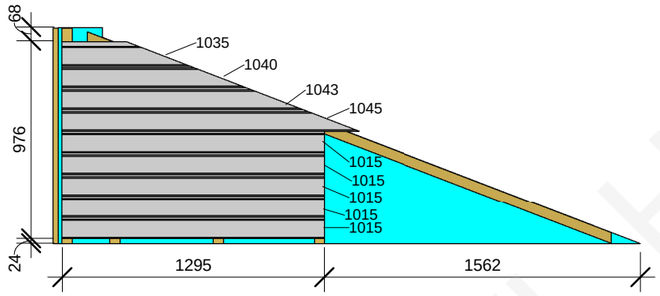


4 2P26a_8

1 : 30

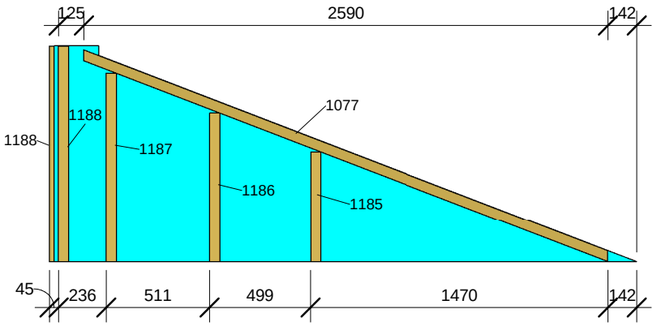


3 2P26a_7

1 : 30

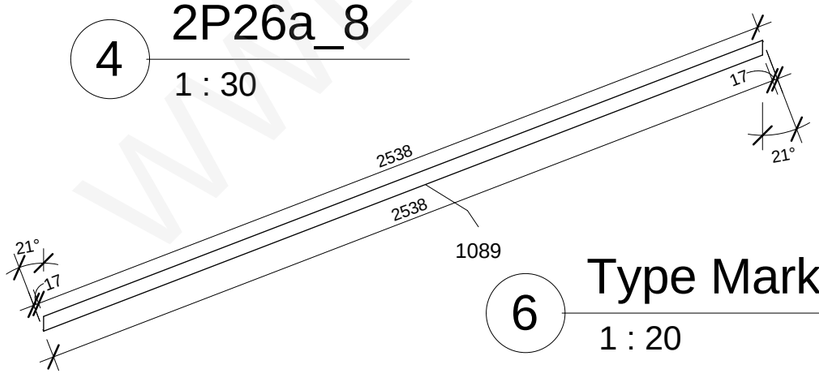


6 Type Mark 1089_a

1 : 20

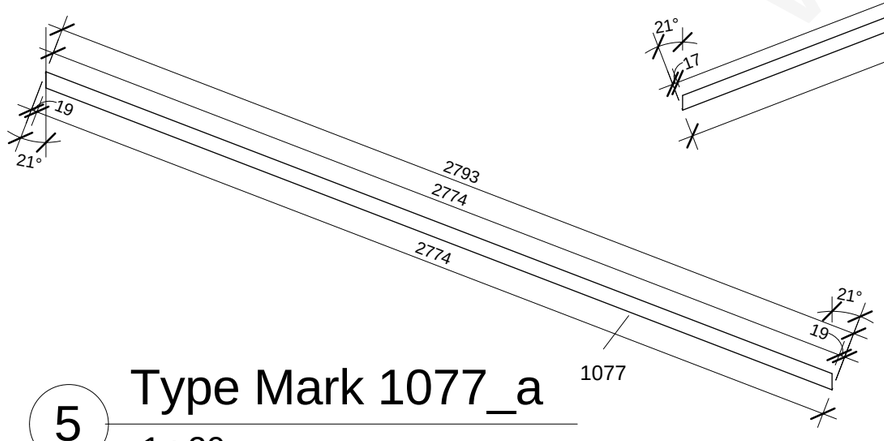


5 Type Mark 1077_a

1 : 20

| | | | | | | |
|---|---|---|---|---|---|---|
| This drawing cannot be used without agreement of SIA "WWL" | | | | Customer: - | Project nr: 151B | |
| Proj Manager: | J.Riekstiņš | | | Object: 151B-6Apartment_H | Lable: Approver | |
| Proj. Resp. Eng: | D.Ščogoļevs | | | | Revision: TP | |
| Resp. Eng/Dsg: | K.Rezevskis | | | | | |
| | | | | Sheet name: 2P26a_a | Sheet nr: 2P26a_a | |
| | | | | | Scale: As indicated | |
| | | | | | Date: 18/03/2011 | |

www.Houses

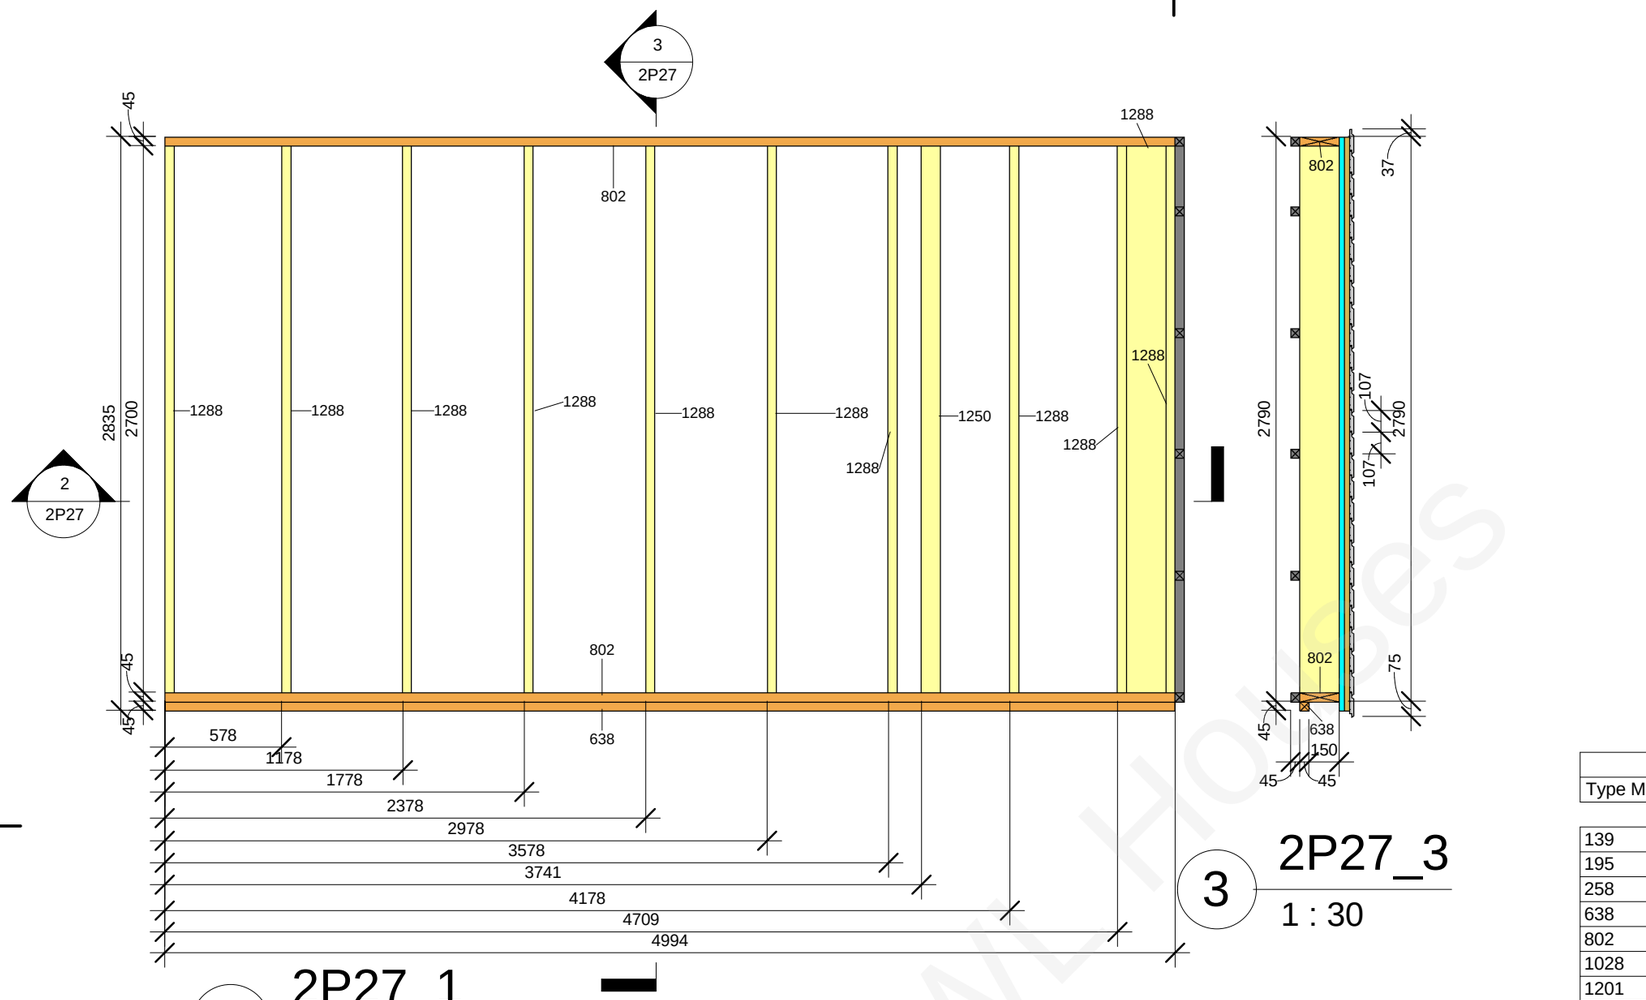


1 2P27_1
1 : 30

3 2P27_3
1 : 30

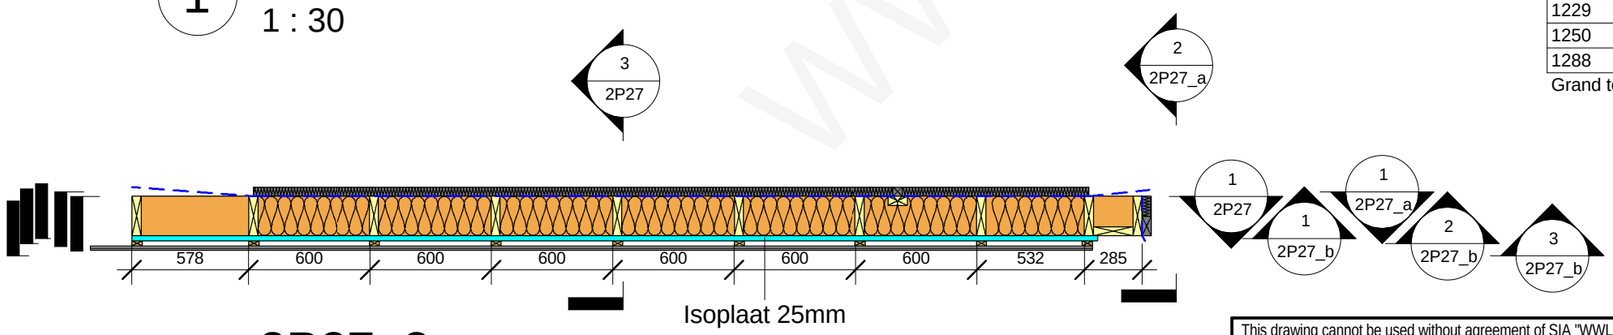


2 2P27_2
1 : 30




2P27 panel wood element schedule

| Type Mark | Family and Type | h(mm) | b(mm) | L(mm) | Length | Count |
|---|---|---|---|---|---|---|
| 139 | H-bar int: 45x45 4 | 45 | 45 | 100 | | 6 |
| 195 | H-bar int: 45x45 61 | 45 | 45 | 921 | | 6 |
| 258 | H-bar int: 45x45 124 | 45 | 45 | 3166 | | 6 |
| 638 | H: 45x45 37 | 45 | 45 | 4994 | | 1 |
| 802 | H: 45x195 39 | 45 | 195 | 4994 | | 2 |
| 1028 | H_boarding 21x120: 19x120 30 | 120 | 21 | 4955 | | 27 |
| 1201 | V-bar ext.: 25x50 27 | 25 | 50 | | 2835 | 9 |
| 1225 | V-bar int: 45x45 20 | 45 | 45 | | 2790 | 1 |
| 1229 | V-bar int: 45x95 4 | 95 | 45 | | 2790 | 1 |
| 1250 | V: 45x95 14 | 95 | 45 | | 2700 | 1 |
| 1288 | V: 45x195 20 | 195 | 45 | | 2700 | 11 |

Grand total: 71

2P27 panel plate element schedule

| Family and Type | Area | Comments |
|---|---|---|
| | | |
| Basic Wall: Isoplaat 25mm | 13.5 m² | |
| Grand total: 1 | 13.5 m² | |

This drawing cannot be used without agreement of SIA "WWL"

| | | | |
|---|---|---|---|
| Proj Manager: | J.Riekstiņš | | |
| Proj. Resp. Eng: | D.Ščogoļevs | | |
| Resp. Eng/Dsg: | K.Rezevskis | | |
| | | | |

Customer: -

Object: 151B-6Apartment_H

Sheet name: 2P27

Project nr: 151B

Lable: Approver

Revision: TP

Sheet nr: 2P27

Scale: 1 : 30

Date: 18/03/2011

WWL Houses

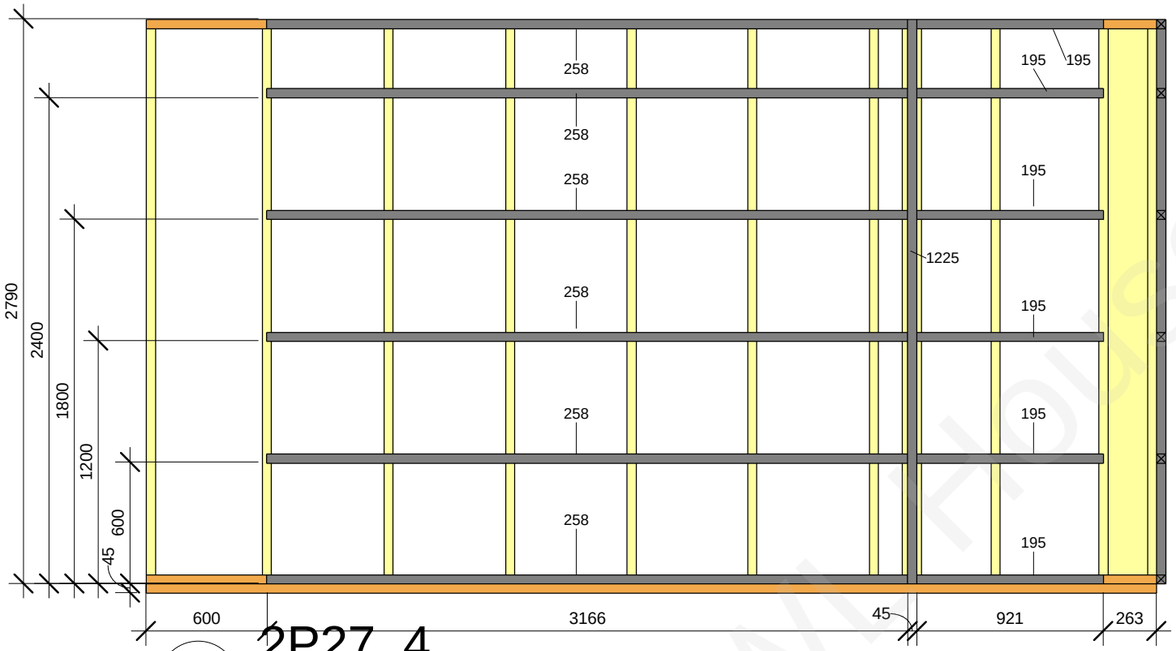


1 2P27_4

1 : 30

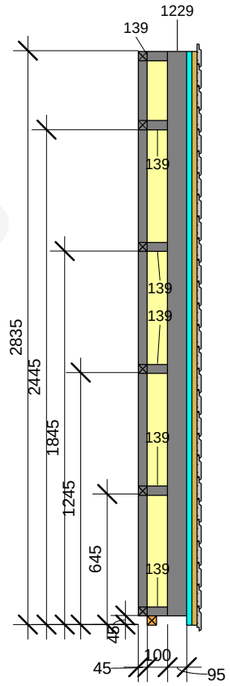


2 2P27_5

1 : 30

WWW.HOUSES

| | | | | | |
|---|---|---|---|---|---|
| This drawing cannot be used without agreement of SIA "WWL" | | | | Customer: - | Project nr: 151B |
| Proj Manager: | J.Riekstiņš | | | Object: 151B-6Apartment_H | Lable: Approver |
| Proj. Resp. Eng: | D.Ščogoļevs | | | | Revision: TP |
| Resp. Eng/Dsg: | K.Rezevskis | | | | |
| | | | | Sheet name: 2P27_a | Sheet nr: 2P27_a |
| | | | | | Scale: 1 : 30 |
| | | | | | Date: 18/03/2011 |

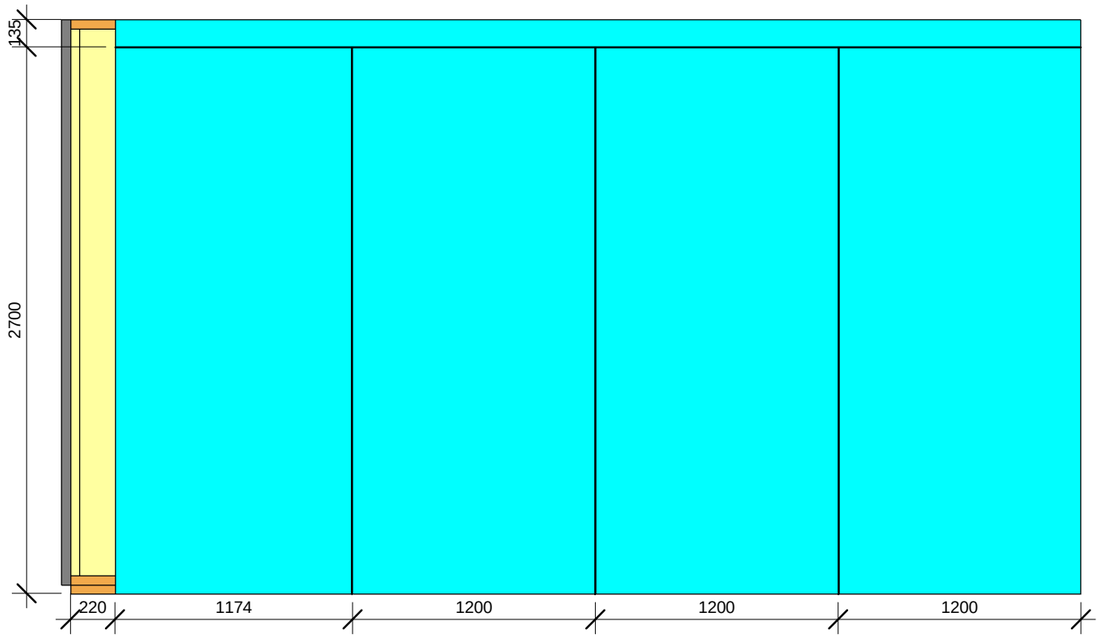


1 2P27_6

1 : 30

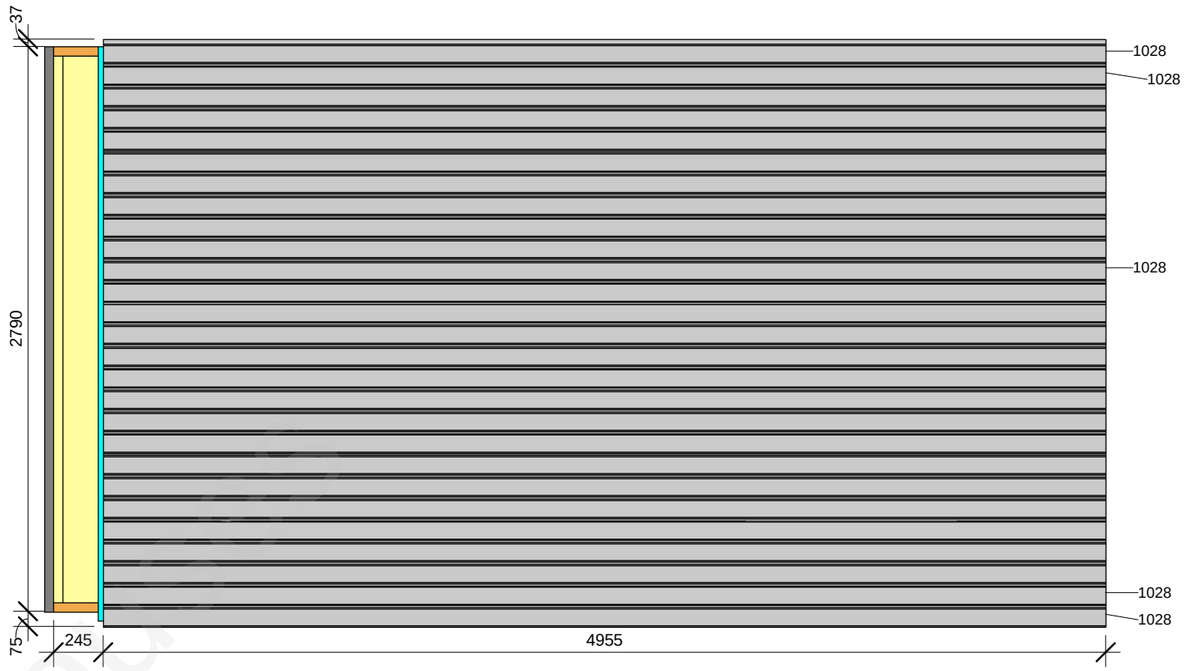


3 2P27_8

1 : 30

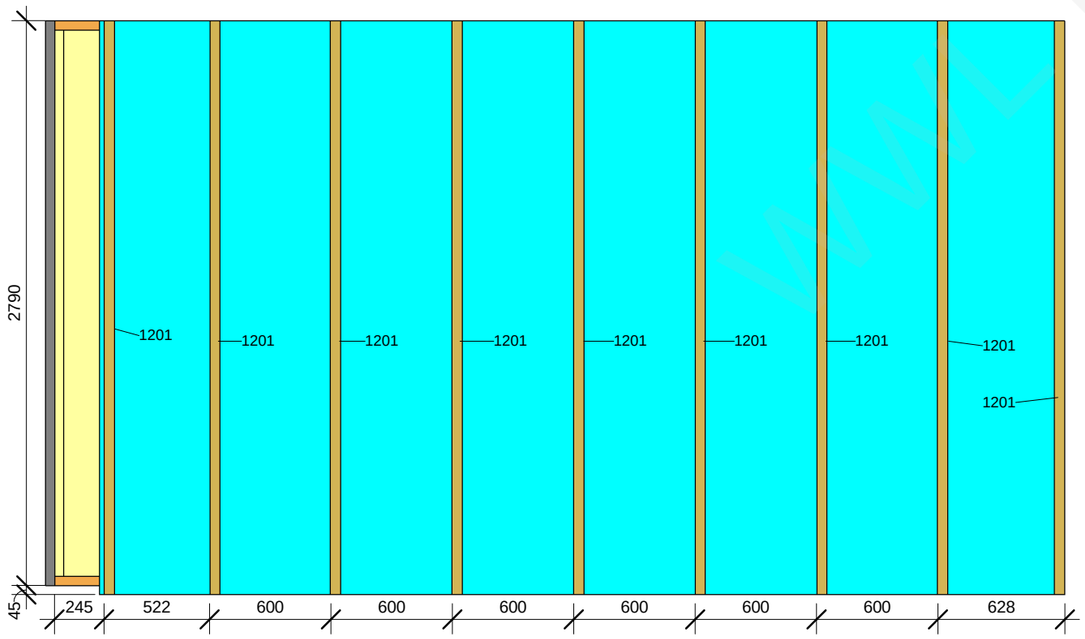


2 2P27_7

1 : 30

This drawing cannot be used without agreement of SIA "WWL"

| | | | |
|---|---|---|---|
| Proj Manager: | J.Riekstiņš | | |
| Proj. Resp. Eng: | D.Ščogoļevs | | |
| Resp. Eng/Dsg: | K.Rezevskis | | |

Customer: -

Object: 151B-6Apartment_H

Sheet name: 2P27_b

Project nr: 151B

Lable: Approver

Revision: TP

Sheet nr: 2P27_b

Scale: 1 : 30

Date: 18/03/2011

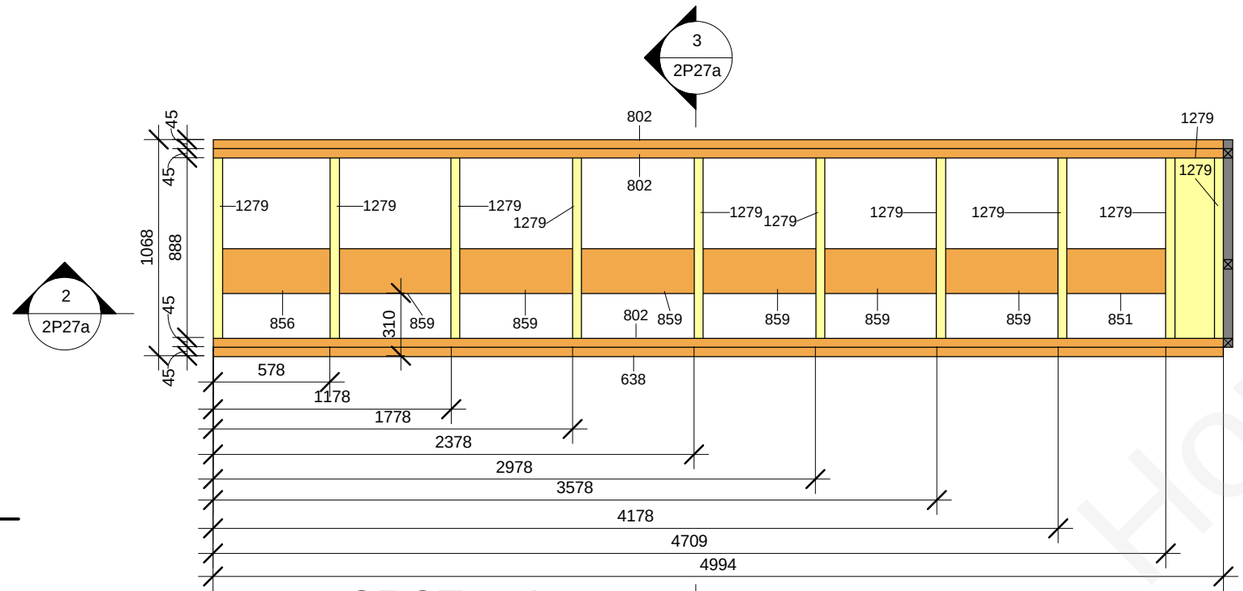


1 2P27a_1
1 : 30

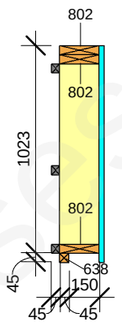


3 2P27a_3
1 : 30

| 2P27a panel wood element schedule | | | | | | |
|---|---|---|---|---|---|---|
| Type Mark | Family and Type | h(mm) | b(mm) | L(mm) | Length | Count |
| 139 | H-bar int: 45x45 4 | 45 | 45 | 100 | | 3 |
| 195 | H-bar int: 45x45 61 | 45 | 45 | 921 | | 3 |
| 258 | H-bar int: 45x45 124 | 45 | 45 | 3166 | | 3 |
| 638 | H: 45x45 37 | 45 | 45 | 4994 | | 1 |
| 802 | H: 45x195 39 | 45 | 195 | 4994 | | 3 |
| 851 | H: 220x45 25 | 220 | 45 | 487 | | 1 |
| 856 | H: 220x45 30 | 220 | 45 | 533 | | 1 |
| 859 | H: 220x45 33 | 220 | 45 | 555 | | 6 |
| 1217 | V-bar int: 45x45 12 | 45 | 45 | | 933 | 1 |
| 1226 | V-bar int: 45x95 | 95 | 45 | | 1023 | 1 |
| 1279 | V: 45x195 11 | 195 | 45 | | 888 | 11 |
| Grand total: 34 | | | | | | |

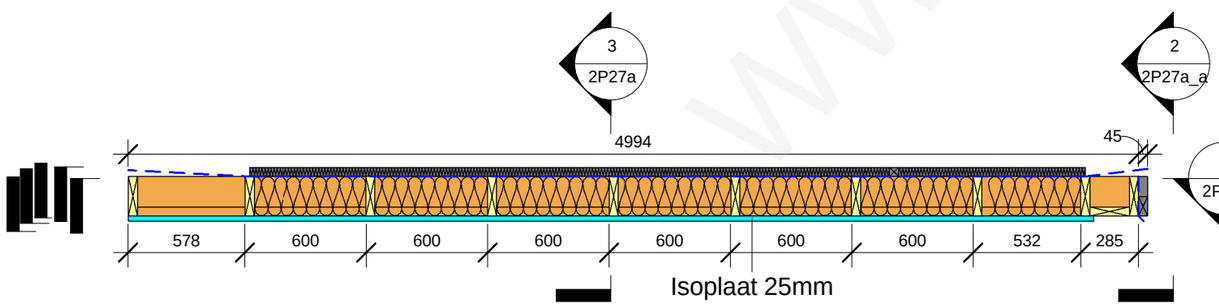


2 2P27a_2
1 : 30

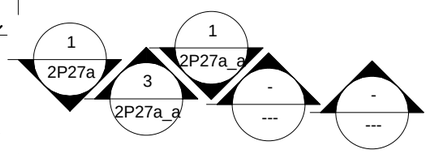


| 2P27a panel plate element schedule | | |
|---|---|---|
| Family and Type | Area | Comments |
| | | |
| Basic Wall: Isoplaat 25mm | 5.1 m² | |
| Grand total: 1 | 5.1 m² | |

This drawing cannot be used without agreement of SIA "WWL"

| | | | |
|---|---|---|---|
| Proj Manager: | J.Riekstiņš | | |
| Proj. Resp. Eng: | D.Ščogoļevs | | |
| Resp. Eng/Dsg: | K.Rezevskis | | |

Customer: -

Object: 151B-6Apartment_H

Sheet name: 2P27a

Project nr: 151B

Lable: Approver

Revision: TP

Sheet nr: 2P27a

Scale: 1 : 30

Date: 18/03/2011

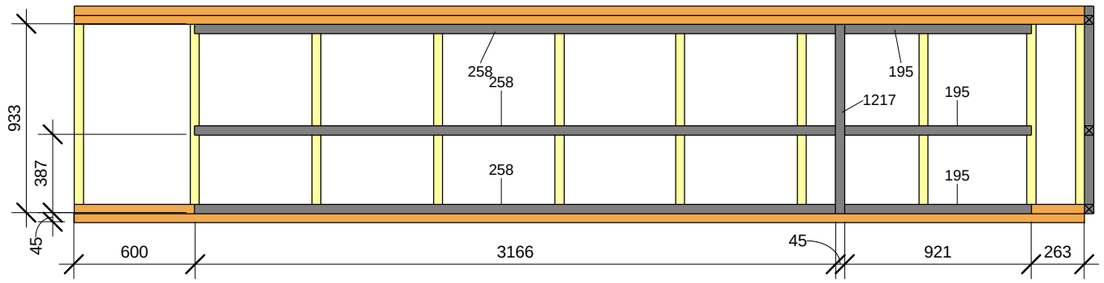


1 2P27a_4

1 : 30

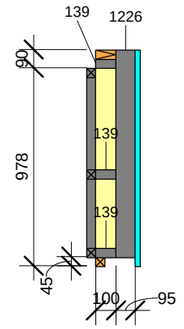


2 2P27a_5

1 : 30

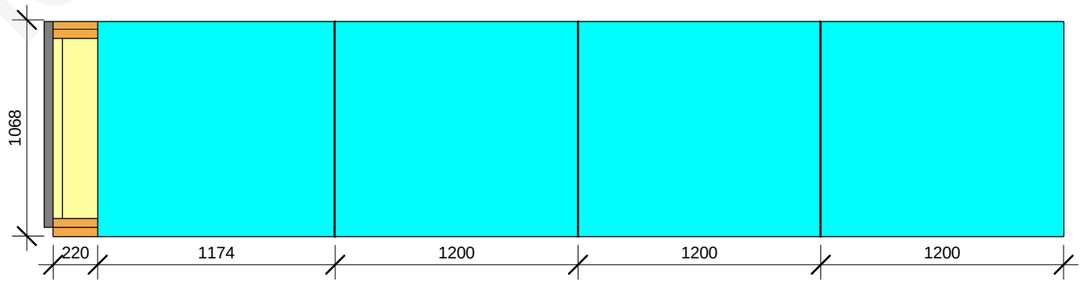


3 2P27a_6

1 : 30

WWL Houses

| | | | | | | |
|---|---|---|---|---|---|---|
| This drawing cannot be used without agreement of SIA "WWL" | | | | Customer: - | | Project nr: 151B |
| Proj Manager: | J.Riekstiņš | | | Object: 151B-6Apartment_H | | Lable: Approver |
| Proj. Resp. Eng: | D.Ščogoļevs | | | | | Revision: TP |
| Resp. Eng/Dsg: | K.Rezevskis | | | | | |
| | | | | Sheet name: 2P27a_a | | Sheet nr: 2P27a_a |
| | | | | | | Scale: 1 : 30 |
| | | | | | | Date: 18/03/2011 |

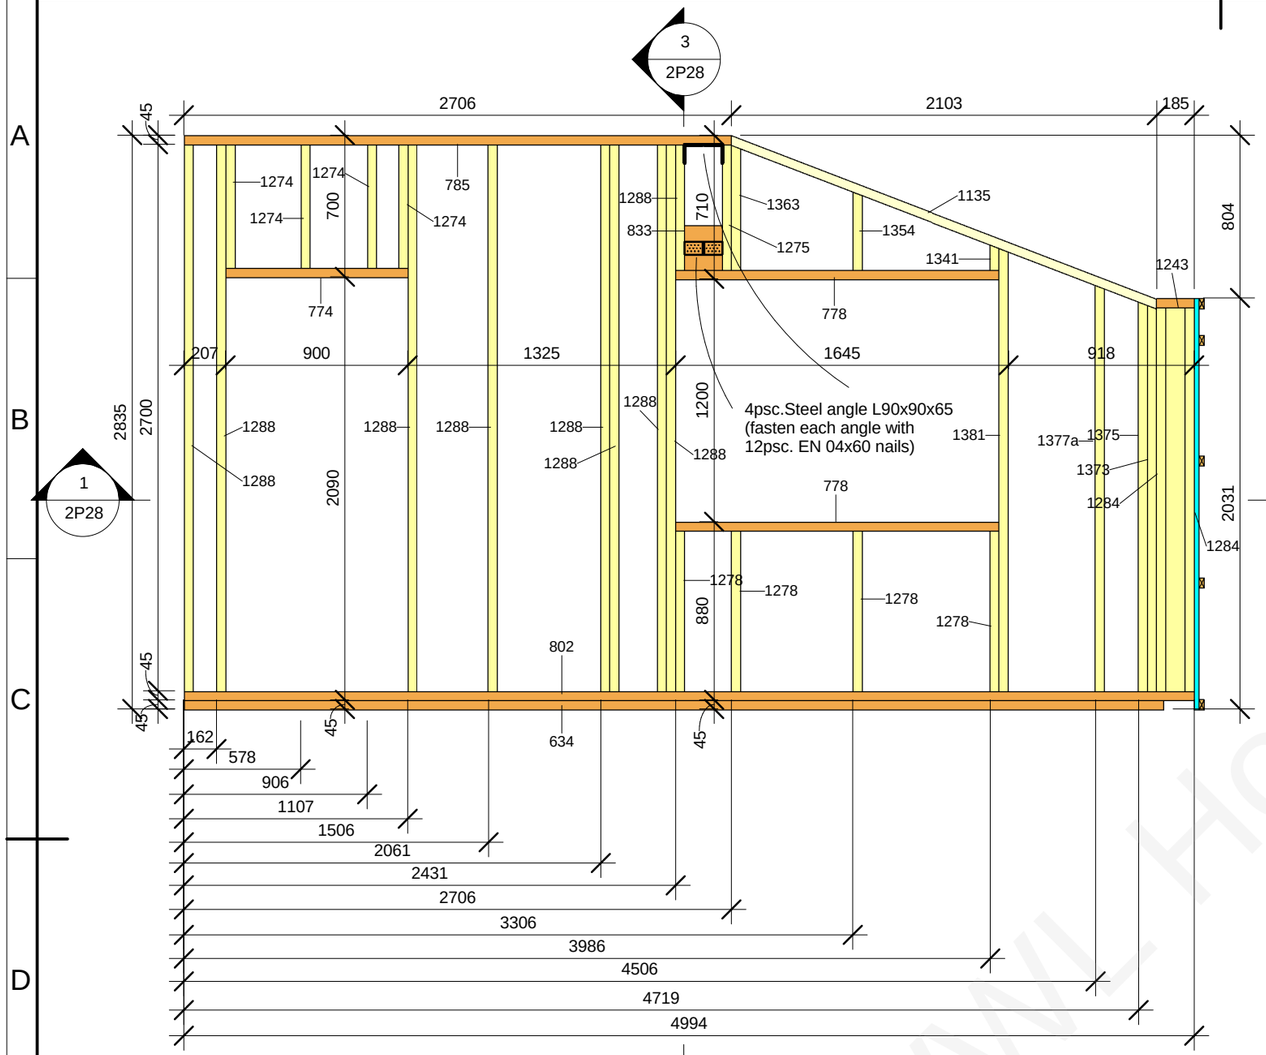


3 2P28_3

1 : 30

2 2P28_1

1 : 30

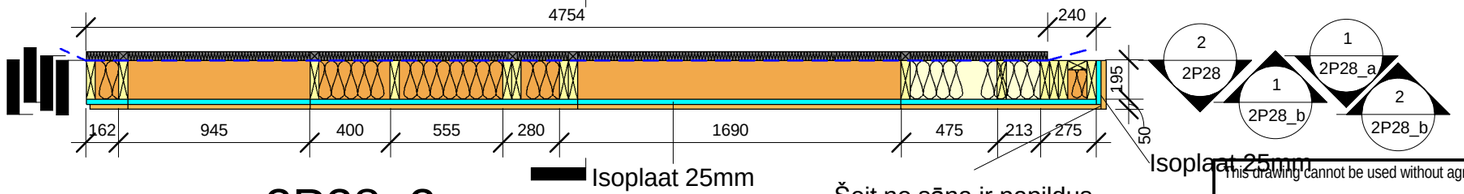


1 2P28_2

1 : 30

Šeit no sāna ir papildus
Isoplaat loksne, 220mm
plata un 2031mm augsta.

2P28 panel plate element schedule

| Family and Type | Area | Comments |
|---|---|---|
| | | |
| Basic Wall: Isoplaat 25mm | 9.8 m² | |
| Grand total: 3 | 9.8 m² | |

2P28 panel wood element schedule

| Type Mark | Family and Type | h(mm) | b(mm) | L(mm) | Length | Count |
|---|---|---|---|---|---|---|
| 63 | H-bar ext_1: 25x50 5 | 50 | 25 | 165 | | 1 |
| 64 | H-bar ext_1: 25x50 6 | 50 | 25 | 188 | | 4 |
| 66 | H-bar ext_1: 25x50 8 | 50 | 25 | 245 | | 8 |
| 75 | H-bar ext_1: 25x50 17 | 50 | 25 | 900 | | 1 |
| 77 | H-bar ext_1: 25x50 19 | 50 | 25 | 988 | | 2 |
| 80 | H-bar ext_1: 25x50 22 | 50 | 25 | 1030 | | 1 |
| 85 | H-bar ext_1: 25x50 27 | 50 | 25 | 1325 | | 2 |
| 86 | H-bar ext_1: 25x50 28 | 50 | 25 | 1448 | | 1 |
| 88 | H-bar ext_1: 25x50 30 | 50 | 25 | 1600 | | 2 |
| 98 | H-bar ext_1: 25x50 40 | 50 | 25 | 2378 | | 1 |
| 112 | H-bar ext_1: 25x50 54 | 50 | 25 | 3913 | | 2 |
| 145 | H-bar int: 45x45 10 | 45 | 45 | 207 | | 4 |
| 154 | H-bar int: 45x45 19 | 45 | 45 | 298 | | 2 |
| 171 | H-bar int: 45x45 36 | 45 | 45 | 573 | | 1 |
| 187 | H-bar int: 45x45 53 | 45 | 45 | 723 | | 2 |
| 199 | H-bar int: 45x45 65 | 45 | 45 | 982 | | 4 |
| 200 | H-bar int: 45x45 66 | 45 | 45 | 990 | | 1 |
| 211 | H-bar int: 45x45 77 | 45 | 45 | 1331 | | 1 |
| 222 | H-bar int: 45x45 88 | 45 | 45 | 1690 | | 2 |
| 234 | H-bar int: 45x45 100 | 45 | 45 | 2089 | | 2 |
| 248 | H-bar int: 45x45 114 | 45 | 45 | 2621 | | 2 |
| 634 | H: 45x45 33 | 45 | 45 | 4844 | | 1 |
| 767 | H: 45x195 4 | 45 | 195 | 185 | | 1 |
| 774 | H: 45x195 11 | 45 | 195 | 900 | | 1 |
| 778 | H: 45x195 15 | 45 | 195 | 1600 | | 2 |
| 785 | H: 45x195 22 | 45 | 195 | 2706 | | 1 |
| 802 | H: 45x195 39 | 45 | 195 | 4994 | | 1 |
| 833 | H: 220x45 7 | 220 | 45 | 185 | | 1 |
| 1074 | sliipa-bar ext: 25x50 6 | 50 | 25 | 2320 | | 1 |
| 1088 | sliipa-sija bar int: 45x45 3 | 45 | 45 | 2211 | | 1 |
| 1135 | sliipa-sija_1: 45x195 10 | 45 | 195 | 2270 | | 1 |
| 1209 | V-bar int: 45x45 4 | 45 | 45 | | 235 | 2 |
| 1210 | V-bar int: 45x45 5 | 45 | 45 | | 245 | 2 |
| 1212 | V-bar int: 45x45 7 | 45 | 45 | | 320 | 2 |
| 1214 | V-bar int: 45x45 9 | 45 | 45 | | 555 | 8 |
| 1225 | V-bar int: 45x45 20 | 45 | 45 | | 2790 | 1 |
| 1243 | V: 45x95 7 | 95 | 45 | | 1896 | 1 |
| 1274 | V: 45x195 6 | 195 | 45 | | 610 | 4 |
| 1275 | V: 45x195 7 | 195 | 45 | | 620 | 2 |
| 1278 | V: 45x195 10 | 195 | 45 | | 790 | 4 |
| 1284 | V: 45x195 16 | 195 | 45 | | 1896 | 2 |
| 1288 | V: 45x195 20 | 195 | 45 | | 2700 | 8 |
| 1341 | V_slips_gals: 45x195 3 | 195 | 45 | | 126 | 1 |
| 1354 | V_slips_gals: 45x195 16 | 195 | 45 | | 386 | 1 |
| 1363 | V_slips_gals: 45x195 25 | 195 | 45 | | 617 | 1 |
| 1373 | V_slips_gals: 45x195 35 | 195 | 45 | | 1907 | 1 |
| 1375 | V_slips_gals: 45x195 37 | 195 | 45 | | 1924 | 1 |
| 1381 | V_slips_gals: 45x195 43 | 195 | 45 | | 2188 | 1 |
| 1377a | V_slips_gals: 45x195 53 | 195 | 45 | | 2006 | 1 |

Grand total: 100

This drawing cannot be used without agreement of SIA "WWL"

| | | | |
|---|---|---|---|
| Proj Manager: | J.Riekstiņš | | |
| Proj. Resp. Eng: | D.Ščogoļevs | | |
| Resp. Eng/Dsg: | K.Rezevskis | | |

Customer: -

Project nr: 151B

Object: 151B-6Apartment_H

Lable: Approver

Revision: TP

Sheet name: 2P28

Sheet nr: 2P28

Scale: 1 : 30

Date: 18/03/2011

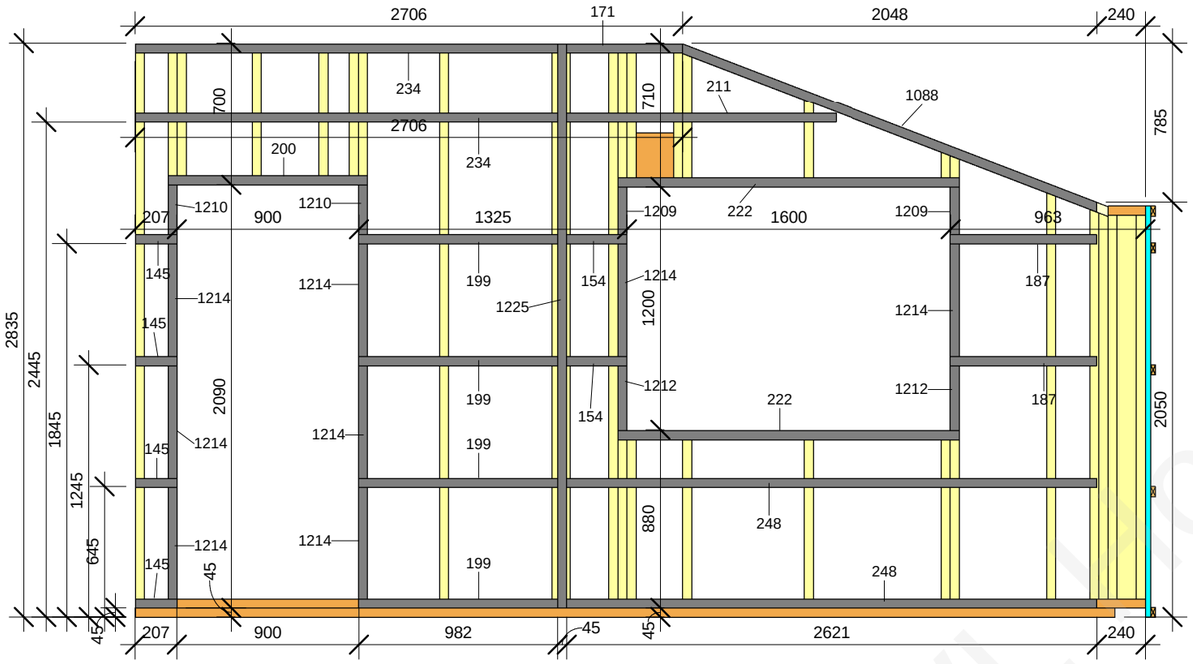


1 2P28_4

1 : 30

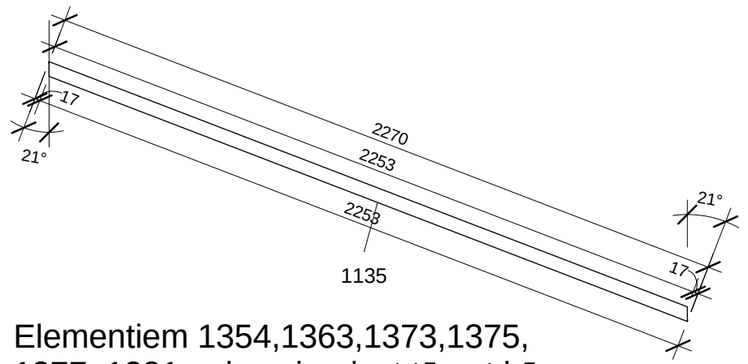


Elementiem 1354,1363,1373,1375, 1377, 1381 galus piegriezt tā pat kā elementam 1341!

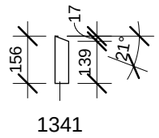


2 Type Mark 1341,1135

1 : 20

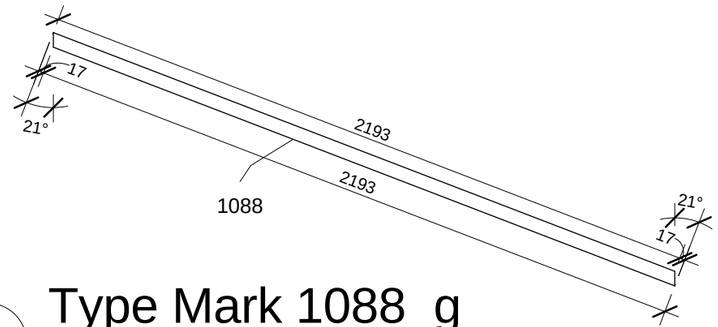


3 Type Mark 1088_g

1 : 20

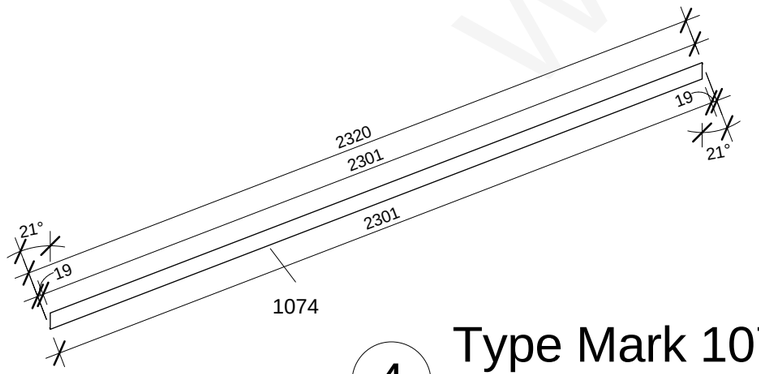


4 Type Mark 1074_c

1 : 20

| | | | | | |
|---|---|---|---|---|---|
| This drawing cannot be used without agreement of SIA "WWL" | | | | Customer: - | Project nr: 151B |
| Proj Manager: | J.Riekstiņš | | | Object: 151B-6Apartment_H | Lable: Approver |
| Proj. Resp. Eng: | D.Ščogoļevs | | | | Revision: TP |
| Resp. Eng/Dsg: | K.Rezevskis | | | | |
| | | | | Sheet name: 2P28_a | Sheet nr: 2P28_a |
| | | | | | Scale: As indicated |
| | | | | | Date: 18/03/2011 |

WWL Houses

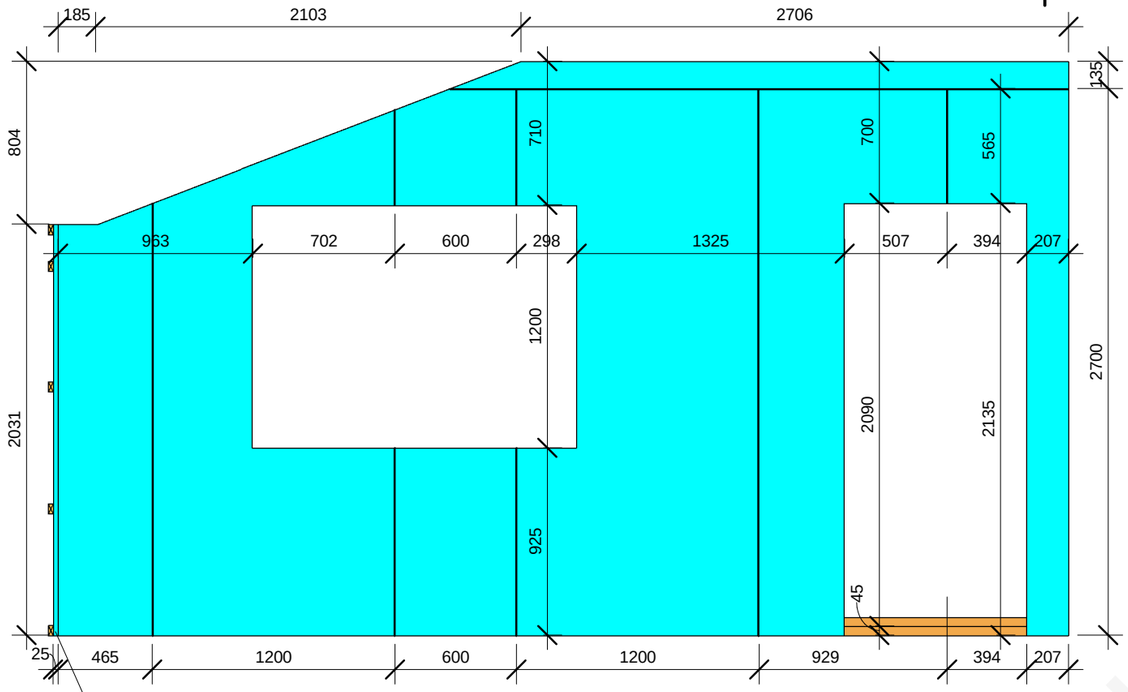


Šeit no sāna ir papildus
Isoplaat loksne, 220mm
plata un 2031mm augsta.

1 2P28_5

1 : 30

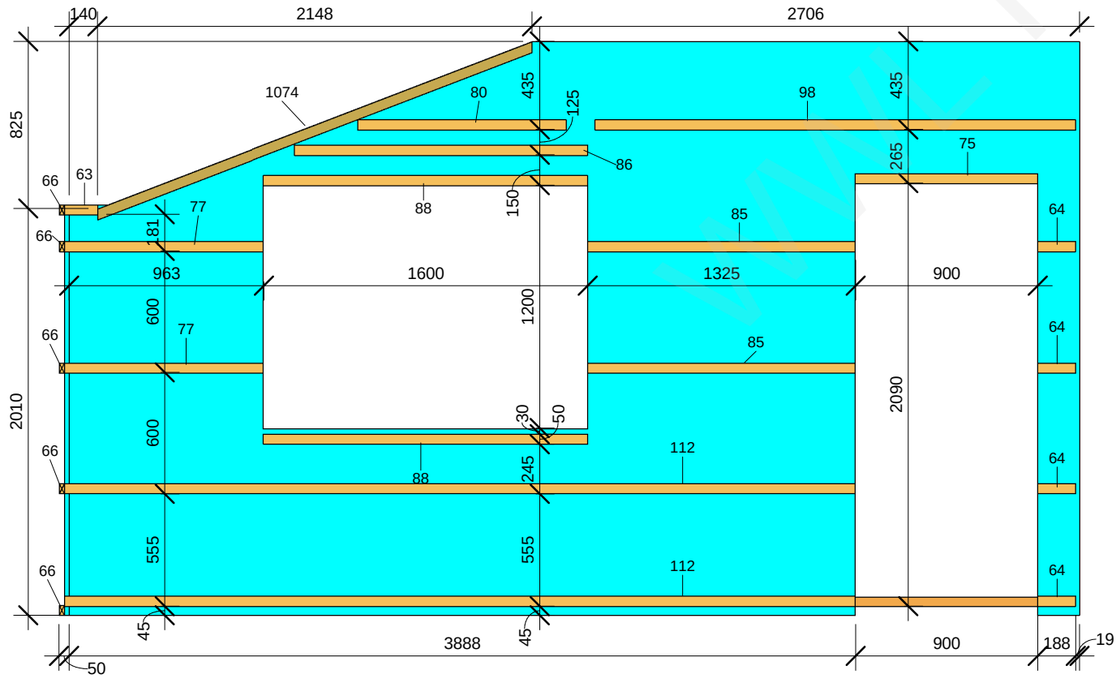


2 2P28_6

1 : 30

This drawing cannot be used without agreement of SIA "WWL"

| | | | |
|---|---|---|---|
| Proj Manager: | J.Riekstiņš | | |
| Proj. Resp. Eng: | D.Ščogoļevs | | |
| Resp. Eng/Dsg: | K.Rezevskis | | |

Customer: -

Object: 151B-6Apartment_H

Sheet name: 2P28_b

Project nr: 151B

Lable: Approver

Revision: TP

Sheet nr: 2P28_b

Scale: 1 : 30

Date: 18/03/2011

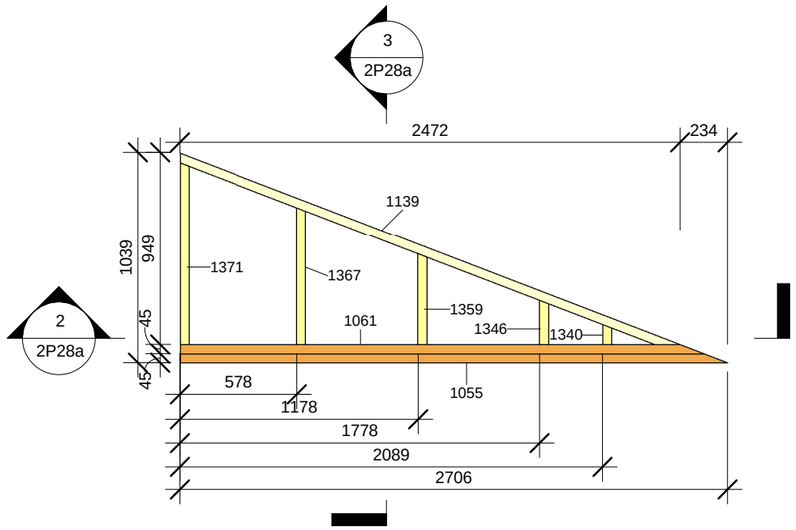


# 2P28a_1

1 : 30

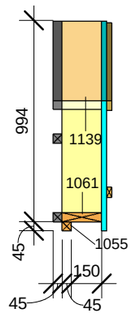


# 2P28a_3

3 : 30

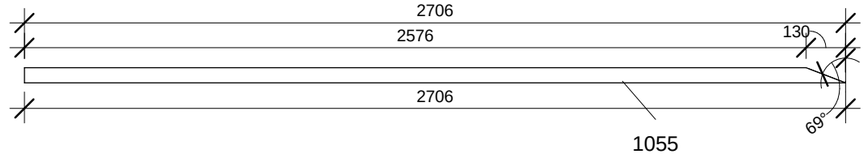


# Type Mark 1055

5 : 20

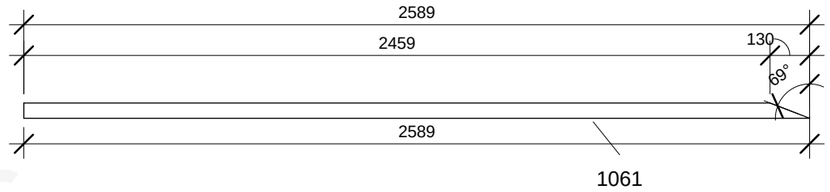


# Type Mark 1061

6 : 20

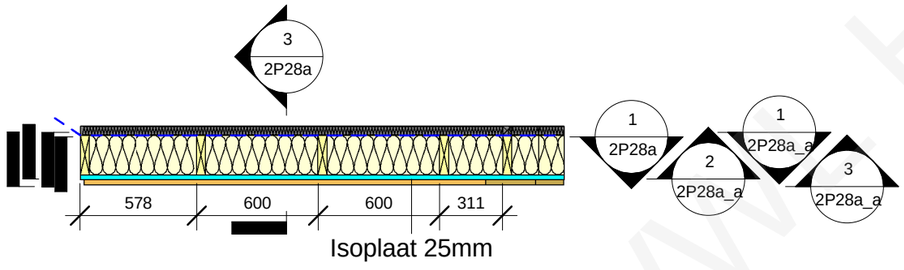


Isoplaat 25mm

# 2P28a_2

2 : 30

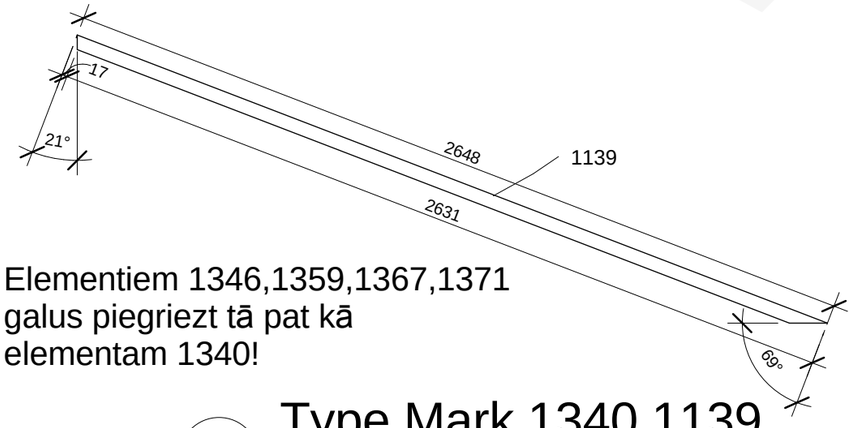


Elementiem 1346,1359,1367,1371
galus piegriezt tā pat kā
elementam 1340!

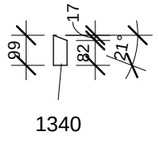


# Type Mark 1340,1139

4 : 20

| 2P28a panel wood element schedule | | | | | | |
|---|---|---|---|---|---|---|
| Type Mark | Family and Type | h(mm) | b(mm) | L(mm) | Length | Count |
| 69 | H-bar ext_1: 25x50 11 | 50 | 25 | 422 | | 1 |
| 93 | H-bar ext_1: 25x50 35 | 50 | 25 | 1985 | | 1 |
| 146 | H-bar int: 45x45 11 | 45 | 45 | 212 | | 1 |
| 212 | H-bar int: 45x45 78 | 45 | 45 | 1339 | | 1 |
| 234 | H-bar int: 45x45 100 | 45 | 45 | 2089 | | 1 |
| 1055 | H_slips_gals: 45x45 2 | 45 | 45 | 2706 | | 1 |
| 1061 | H_slips_gals: 45x195 | 45 | 195 | 2589 | | 1 |
| 1076 | sliipa-bar ext: 25x50 8 | 50 | 25 | 2746 | | 1 |
| 1091 | sliipa-sija bar int: 45x45 6 | 45 | 45 | 2656 | | 1 |
| 1139 | sliipa-sija_1_sl gals_1: 45x195 2 | 45 | 195 | 2665 | | 1 |
| 1206 | V-bar int: 45x45 | 45 | 45 | | 127 | 1 |
| 1340 | V_slips_gals: 45x195 2 | 195 | 45 | | 99 | 1 |
| 1346 | V_slips_gals: 45x195 8 | 195 | 45 | | 218 | 1 |
| 1359 | V_slips_gals: 45x195 21 | 195 | 45 | | 449 | 1 |
| 1367 | V_slips_gals: 45x195 29 | 195 | 45 | | 679 | 1 |
| 1371 | V_slips_gals: 45x195 33 | 195 | 45 | | 901 | 1 |

Grand total: 16

| 2P28a panel plate element schedule | | |
|---|---|---|
| Family and Type | Area | Comments |
| | | |
| Basic Wall: Isoplaat 25mm | 1.4 m² | |
| Grand total: 1 | 1.4 m² | |

This drawing cannot be used without agreement of SIA "WWL"

| | | | |
|---|---|---|---|
| Proj Manager: | J.Riekstiņš | | |
| Proj. Resp. Eng: | D.Ščogoļevs | | |
| Resp. Eng/Dsg: | K.Rezevskis | | |

Customer: -

Project nr: 151B

Object: 151B-6Apartment_H

Lable: Approver

Revision: TP

Sheet name: 2P28a

Sheet nr: 2P28a

Scale: As indicated

Date: 18/03/2011

www.HOUSES

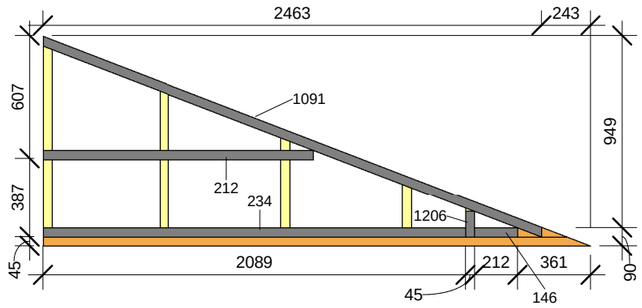


1 2P28a_4

1 : 30

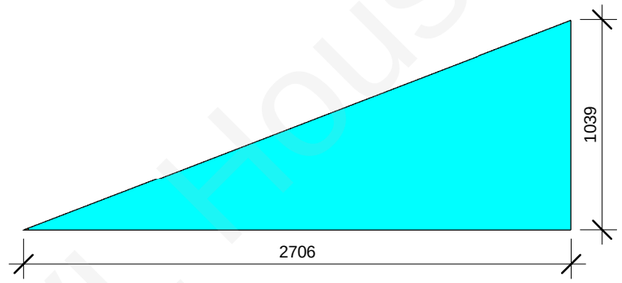


2 2P28a_5

1 : 30

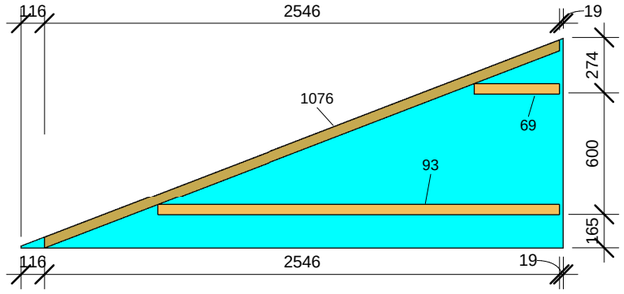


3 2P28a_6

1 : 30

www.wwl.houses

| | | | | | |
|---|---|---|---|---|---|
| This drawing cannot be used without agreement of SIA "WWL" | | | | Customer: - | Project nr: 151B |
| Proj Manager: | J.Riekstiņš | | | Object: 151B-6Apartment_H | Lable: Approver |
| Proj. Resp. Eng: | D.Ščogoļevs | | | | Revision: TP |
| Resp. Eng/Dsg: | K.Rezevskis | | | | |
| | | | | Sheet name: 2P28a_a | Sheet nr: 2P28a_a |
| | | | | | Scale: 1 : 30 |
| | | | | | Date: 18/03/2011 |

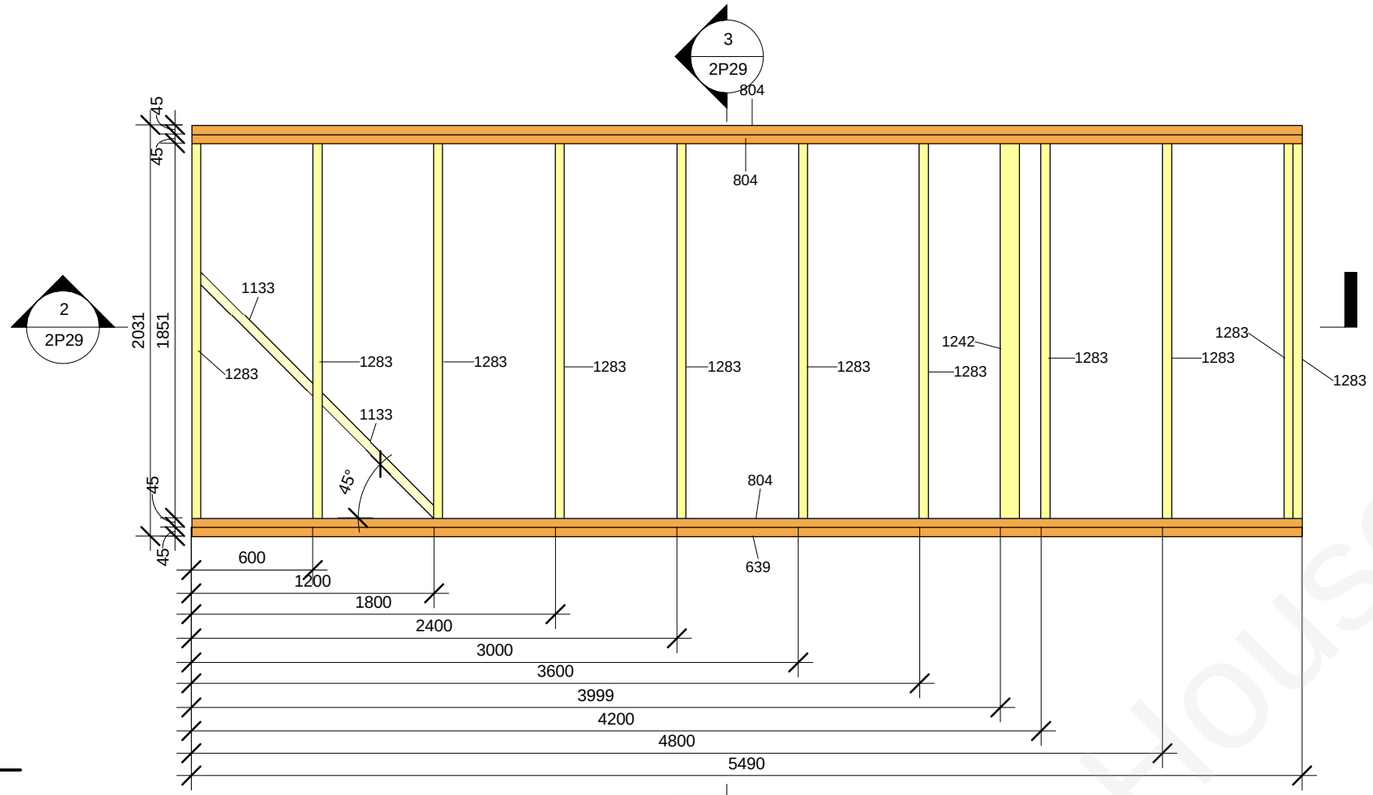


## 1 2P29_1

1 : 30

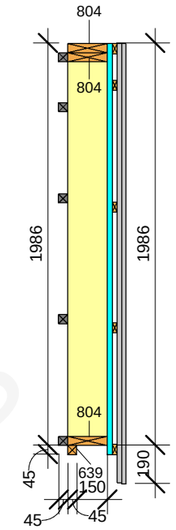


## 3 2P29_3

1 : 30

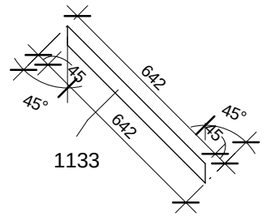


## 4 Type Mark 1133_b

1 : 20

| 2P29 panel wood element schedule | | | | | | |
|---|---|---|---|---|---|---|
| Type Mark | Family and Type | h(mm) | b(mm) | L(mm) | Length | Count |
| 119 | H-bar ext_1: 25x50 61 | 50 | 25 | 5490 | | 5 |
| 216 | H-bar int: 45x45 81 | 45 | 45 | 1421 | | 5 |
| 260 | H-bar int: 45x45 126 | 45 | 45 | 3402 | | 5 |
| 281 | H-boarding: 21x95 15 | 95 | 21 | 2170 | | 39 |
| 308 | H-boarding: 21x120 14 | 120 | 21 | 2176 | | 38 |
| 639 | H: 45x45 38 | 45 | 45 | 5490 | | 1 |
| 804 | H: 45x195 41 | 45 | 195 | 5490 | | 3 |
| 1133 | sliipa-sija_1: 45x195 8 | 45 | 195 | 830 | | 2 |
| 1219 | V-bar int: 45x45 14 | 45 | 45 | | 1951 | 1 |
| 1242 | V: 45x95 6 | 95 | 45 | | 1851 | 1 |
| 1283 | V: 45x195 15 | 195 | 45 | | 1851 | 11 |

Grand total: 111

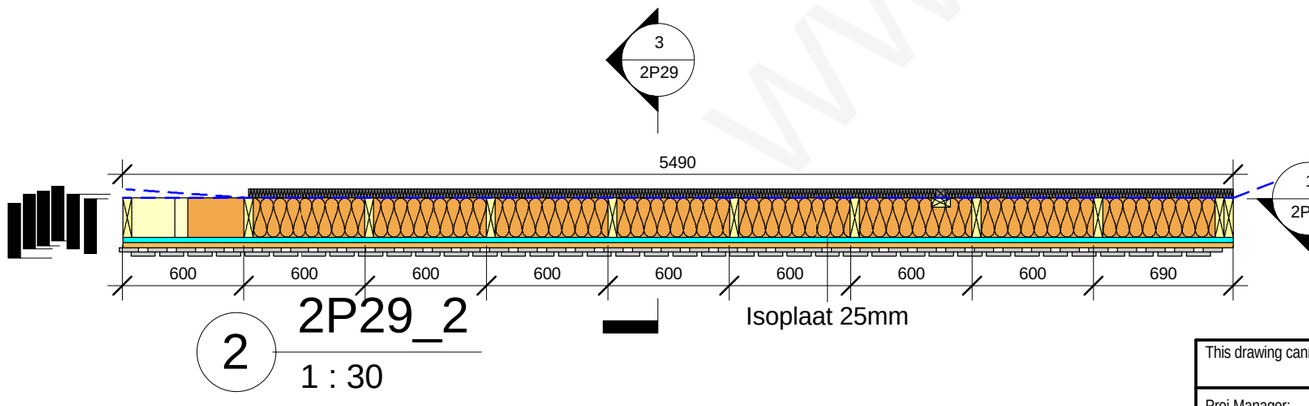


## 2 2P29_2

1 : 30

| 2P29 panel plate element schedule | | |
|---|---|---|
| Family and Type | Area | Comments |
| | | |
| Basic Wall: Isoplaat 25mm | 11.2 m² | |
| Grand total: 1 | 11.2 m² | |

WWL Houses

| | | | | | |
|---|---|---|---|---|---|
| This drawing cannot be used without agreement of SIA "WWL" | | | | Customer: - | Project nr: 151B |
| Proj Manager: | J.Riekstiņš | | | Object: 151B-6Apartment_H | Lable: Approver |
| Proj. Resp. Eng: | D.Ščogoļevs | | | | Revision: TP |
| Resp. Eng/Dsg: | K.Rezevskis | | | | |
| | | | | Sheet name: 2P29 | Sheet nr: 2P29 |
| | | | | | Scale: As indicated |
| | | | | | Date: 18/03/2011 |

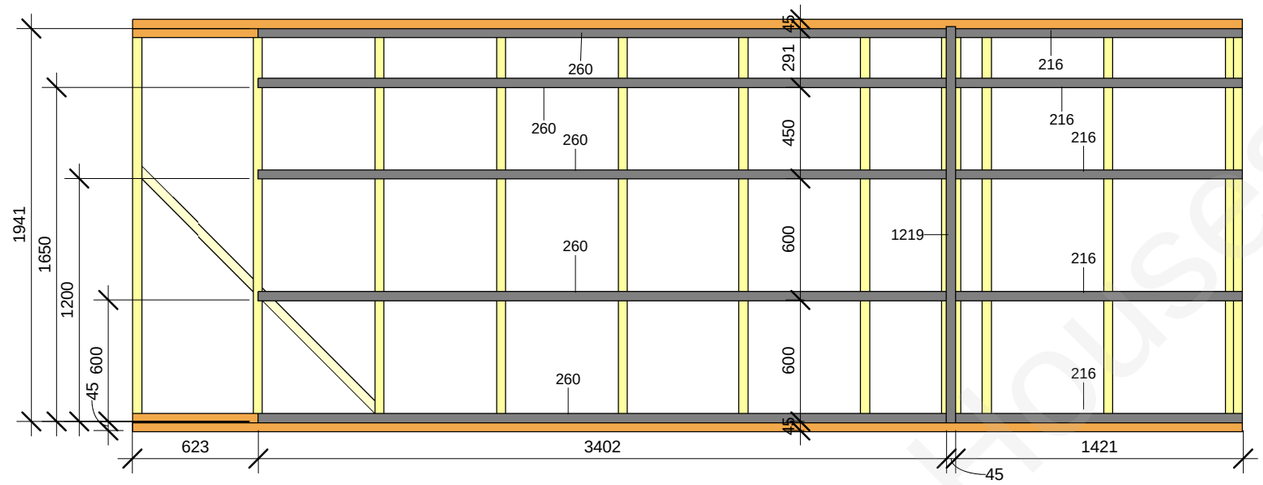


1 2P29_4

1 : 30

WWL Houses

| | | | | | |
|---|---|---|---|---|---|
| This drawing cannot be used without agreement of SIA "WWL" | | | | Customer: - | Project nr: 151B |
| Proj Manager: | J.Riekstiņš | | | Object: 151B-6Apartment_H | Lable: Approver |
| Proj. Resp. Eng: | D.Ščogoļevs | | | | Revision: TP |
| Resp. Eng/Dsg: | K.Rezevskis | | | | |
| | | | | Sheet name: 2P29_a | Sheet nr: 2P29_a |
| | | | | | Scale: 1 : 30 |
| | | | | | Date: 18/03/2011 |

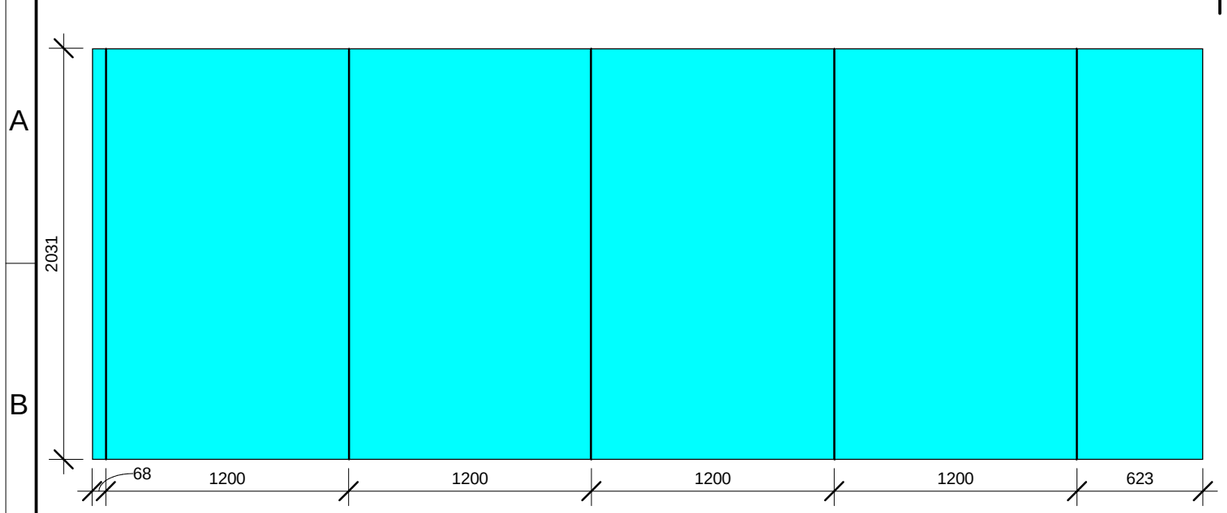


3 2P29_8
1 : 30

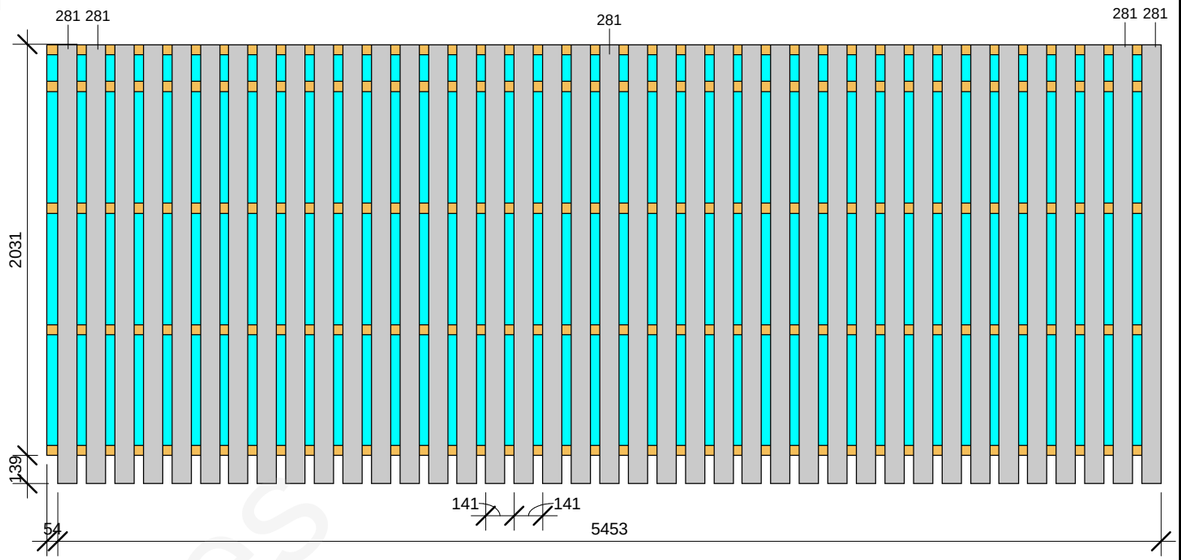


2 2P29_6
1 : 30

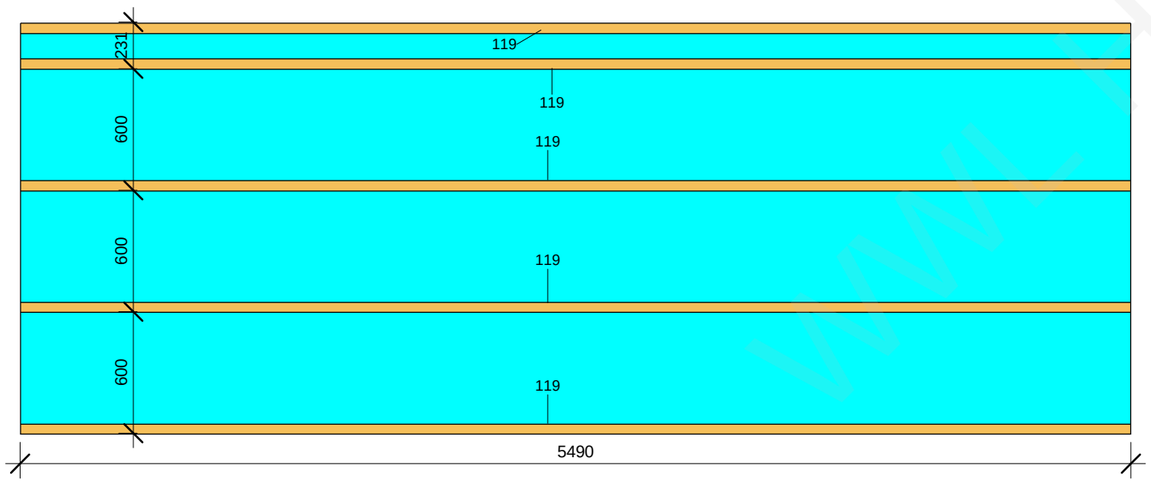


1 2P29_5
1 : 30

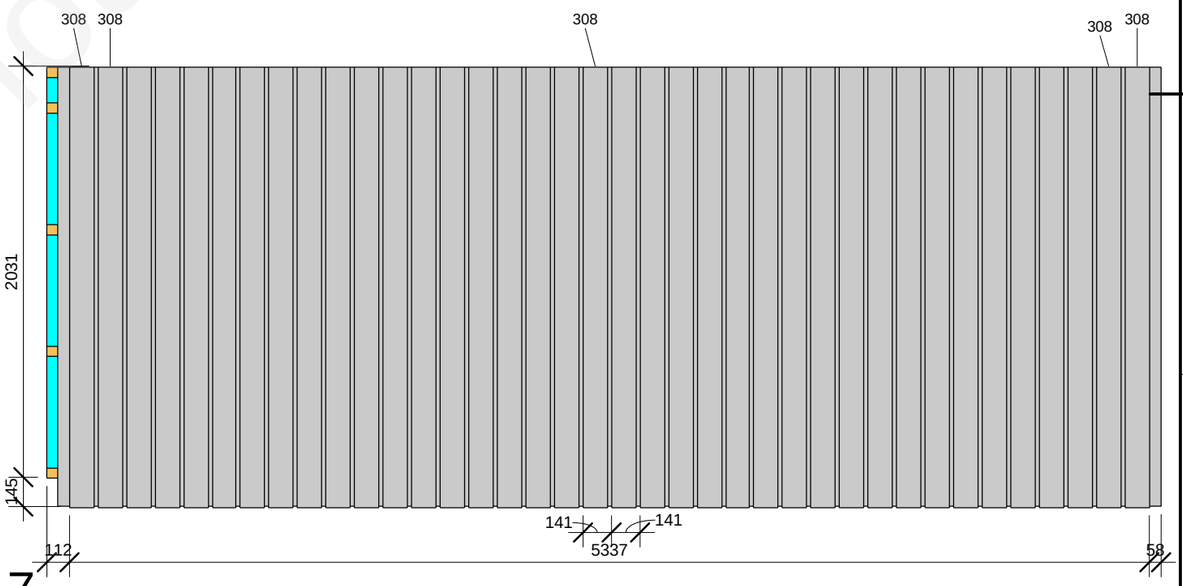


4 2P29_7
1 : 30

This drawing cannot be used without agreement of SIA "WWL"

| | | | |
|---|---|---|---|
| Proj Manager: | J.Riekstiņš | | |
| Proj. Resp. Eng: | D.Ščogoļevs | | |
| Resp. Eng/Dsg: | K.Rezevskis | | |

Customer: -

Object: 151B-6Apartment_H

Sheet name: 2P29_b

Project nr: 151B

Lable: Approver

Revision: TP

Sheet nr: 2P29_b

Scale: 1 : 30

Date: 18/03/2011

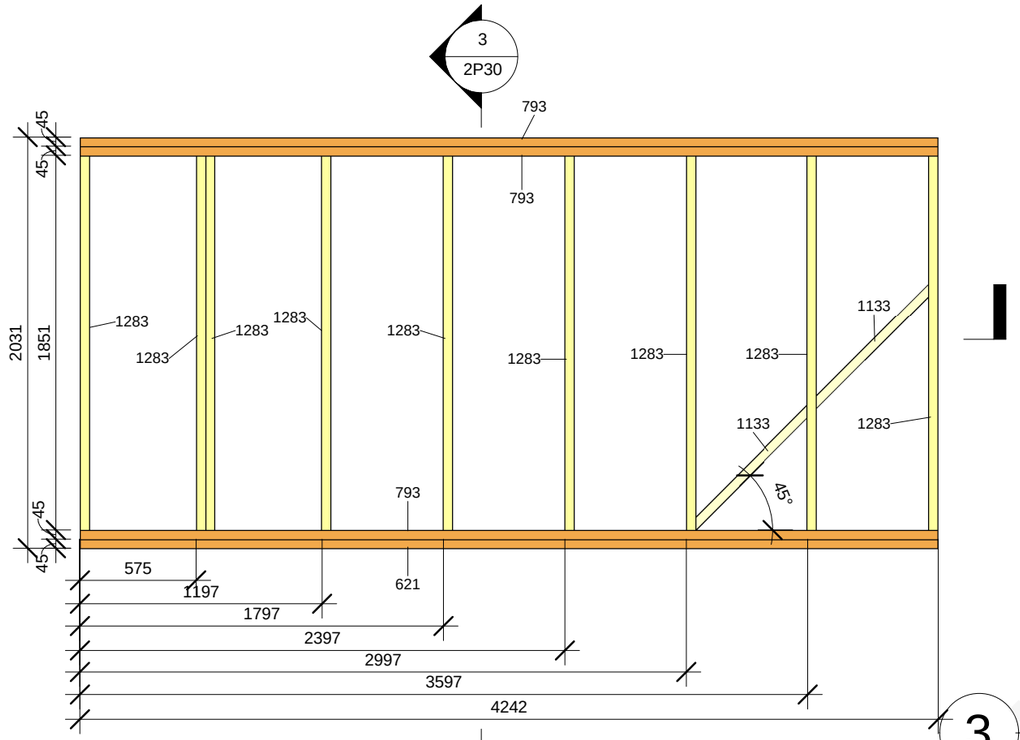


1 2P30_1

1 : 30

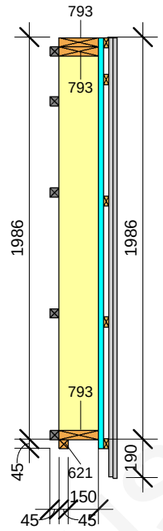


3 2P30_3

1 : 30

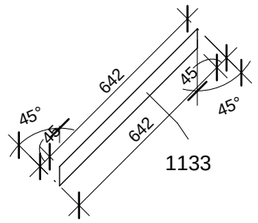


4 Type Mark 1133_c

1 : 20

| 2P30 panel wood element schedule | | | | | | |
|---|---|---|---|---|---|---|
| Type Mark | Family and Type | h(mm) | b(mm) | L(mm) | Length | Count |
| 113 | H-bar ext_1: 25x50 55 | 50 | 25 | 4242 | | 5 |
| 251 | H-bar int: 45x45 117 | 45 | 45 | 2979 | | 5 |
| 281 | H-boarding: 21x95 15 | 95 | 21 | 2170 | | 30 |
| 308 | H-boarding: 21x120 14 | 120 | 21 | 2176 | | 29 |
| 621 | H: 45x45 20 | 45 | 45 | 4242 | | 1 |
| 793 | H: 45x195 30 | 45 | 195 | 4242 | | 3 |
| 1133 | sliipa-sija_1: 45x195 8 | 45 | 195 | 830 | | 2 |
| 1219 | V-bar int: 45x45 14 | 45 | 45 | | 1951 | 1 |
| 1283 | V: 45x195 15 | 195 | 45 | | 1851 | 9 |

Grand total: 85

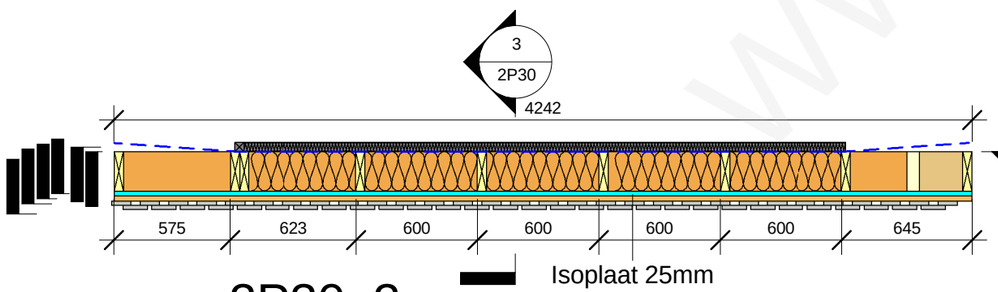


2 2P30_2

1 : 30

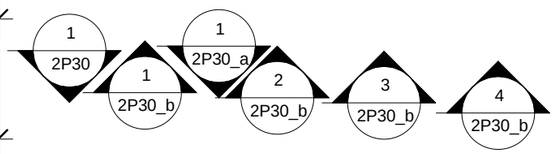


| 2P30 panel plate element schedule | | |
|---|---|---|
| Family and Type | Area | Comments |
| | | |
| Basic Wall: Isoplaat 25mm | 8.6 m² | |
| Grand total: 1 | 8.6 m² | |

WWL Houses

| | | | | | |
|---|---|---|---|---|---|
| This drawing cannot be used without agreement of SIA "WWL" | | | | Customer: - | Project nr: 151B |
| Proj Manager: | J.Riekstiņš | | | Object: 151B-6Apartment_H | Lable: Approver |
| Proj. Resp. Eng: | D.Ščogoļevs | | | | Revision: TP |
| Resp. Eng/Dsg: | K.Rezevskis | | | | |
| | | | | Sheet name: 2P30 | Sheet nr: 2P30 |
| | | | | | Scale: As indicated |
| | | | | | Date: 18/03/2011 |

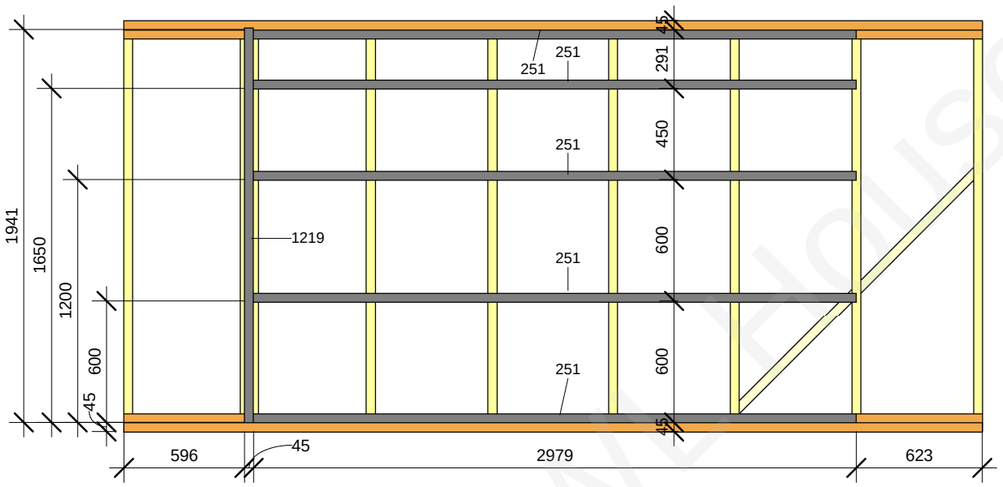


# 2P30_4

1 : 30

This drawing cannot be used without agreement of SIA "WWL"

| | | | |
|---|---|---|---|
| Proj Manager: | J.Riekstiņš | | |
| Proj. Resp. Eng: | D.Ščogoļevs | | |
| Resp. Eng/Dsg: | K.Rezevskis | | |

Customer: -

Object: 151B-6Apartment_H

Sheet name: 2P30_a

Project nr: 151B

Lable: Approver

Revision: TP

Sheet nr: 2P30_a

Scale: 1 : 30

Date: 18/03/2011

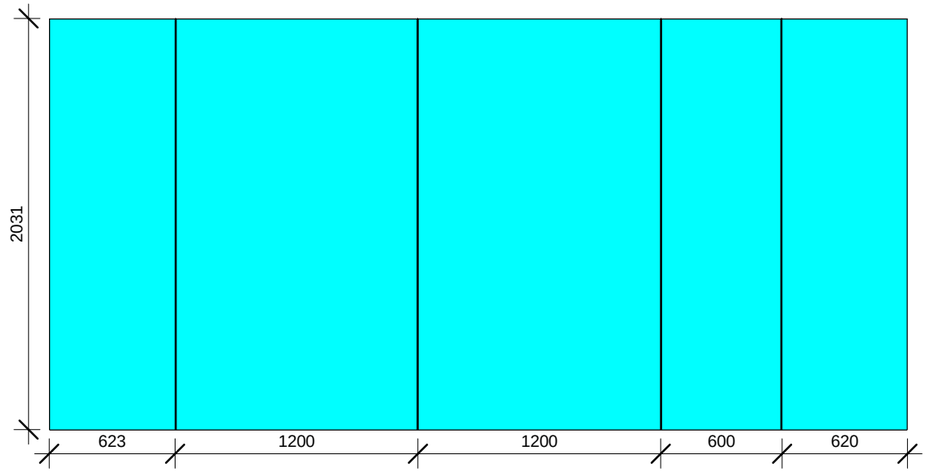


1 2P30_6

1 : 30

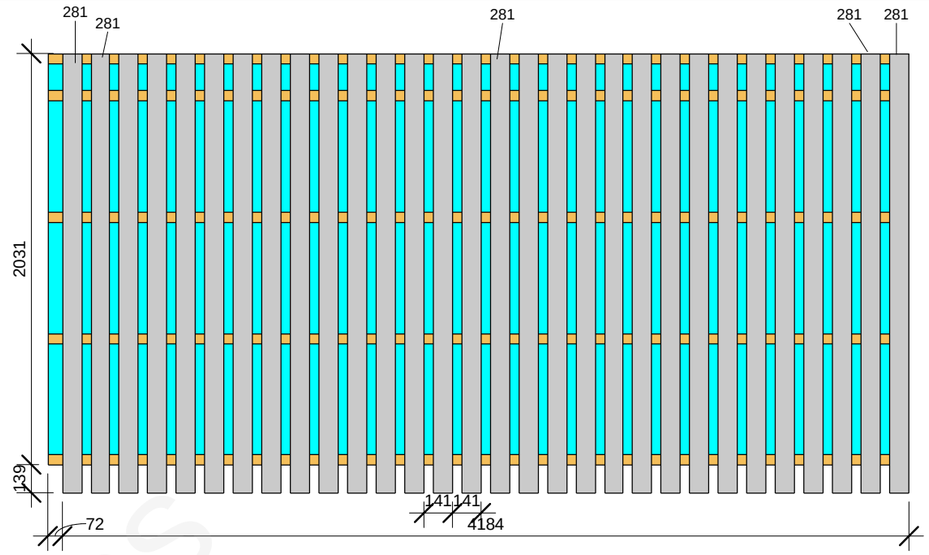


3 2P30_7

1 : 30

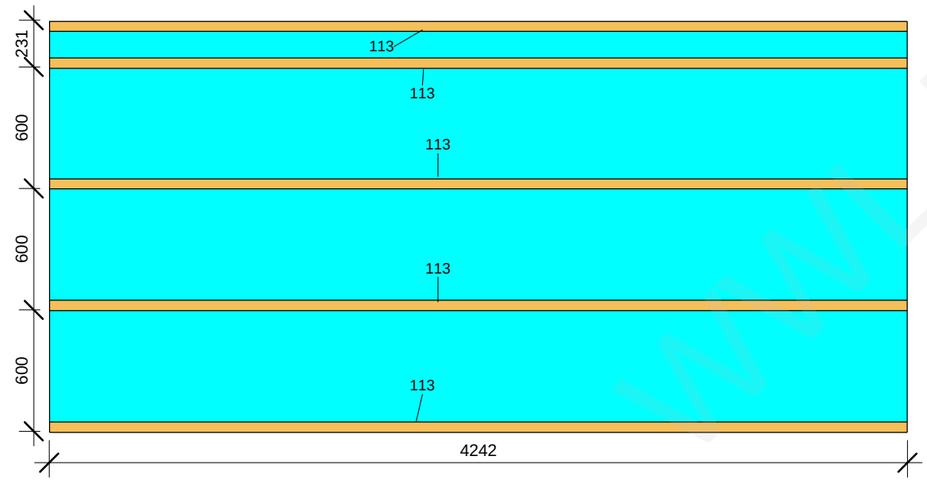


2 2P30_5

1 : 30

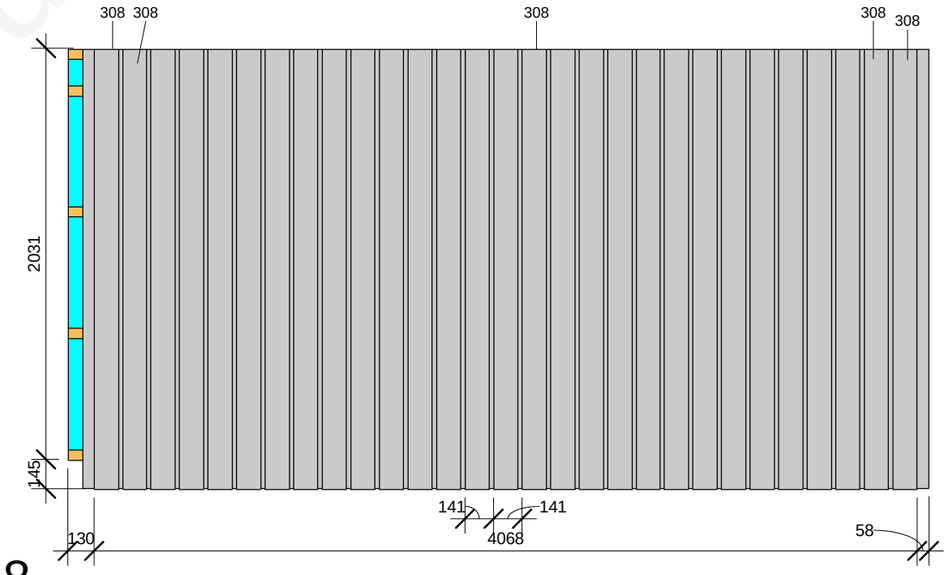


4 2P30_8

1 : 30

WWL Houses

| | | | | | |
|---|---|---|---|---|---|
| This drawing cannot be used without agreement of SIA "WWL" | | | | Customer: - | Project nr: 151B |
| Proj Manager: | J.Riekstiņš | | | Object: 151B-6Apartment_H | Lable: Approver |
| Proj. Resp. Eng: | D.Ščogoļevs | | | | Revision: TP |
| Resp. Eng/Dsg: | K.Rezevskis | | | | |
| | | | | Sheet name: 2P30_b | Sheet nr: 2P30_b |
| | | | | | Scale: 1 : 30 |
| | | | | | Date: 18/03/2011 |

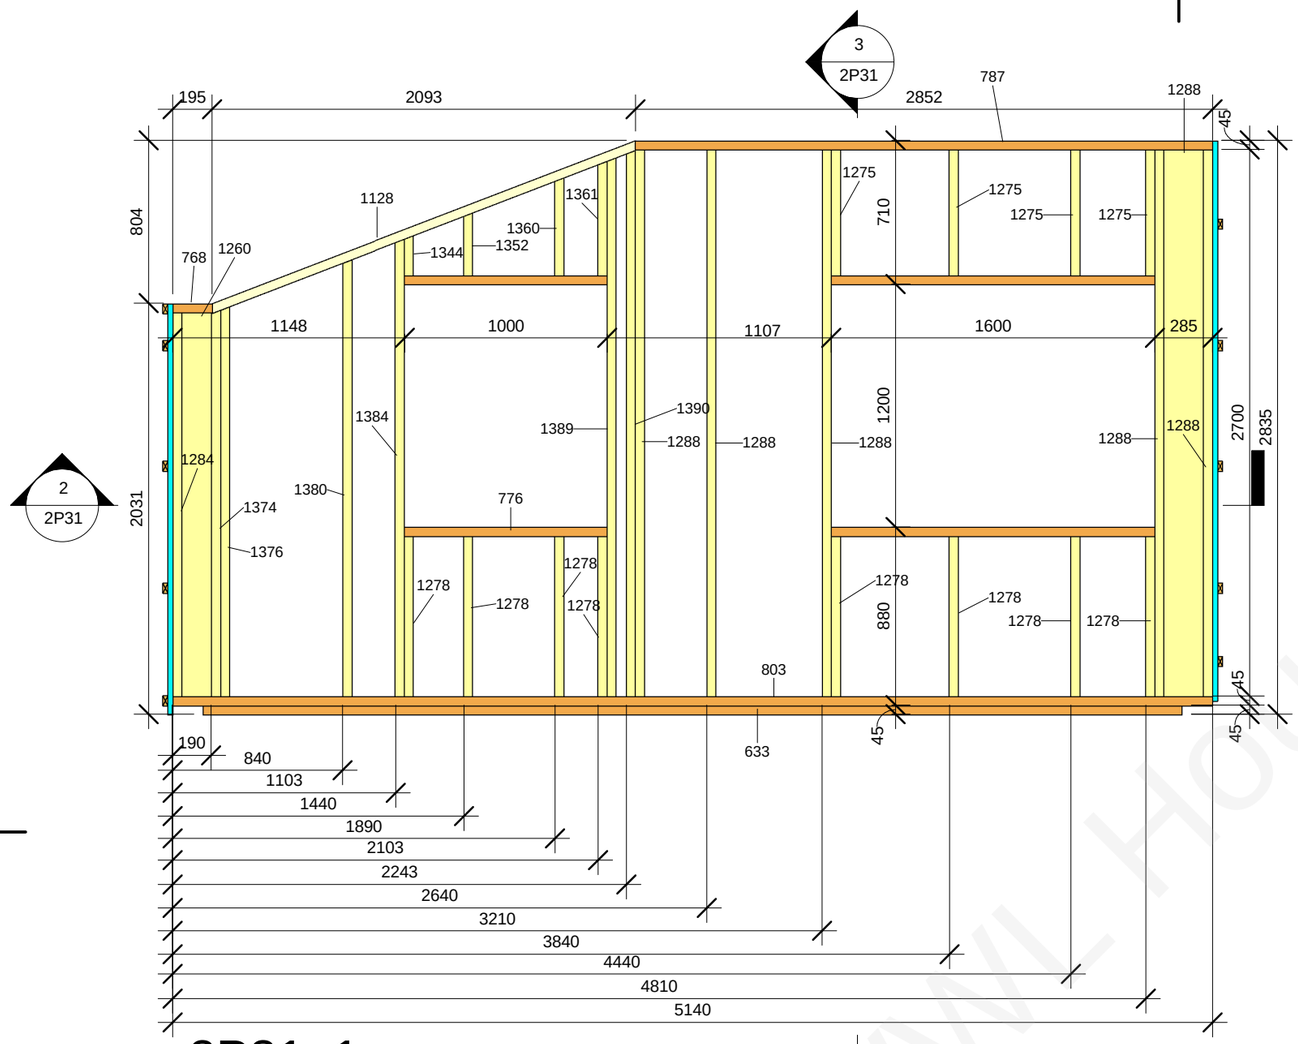


1 2P31_1

1 : 30

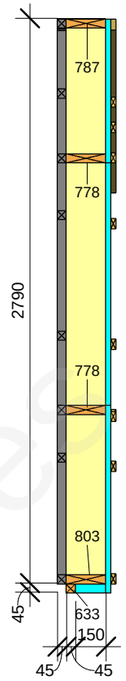


3 2P31_3

1 : 30

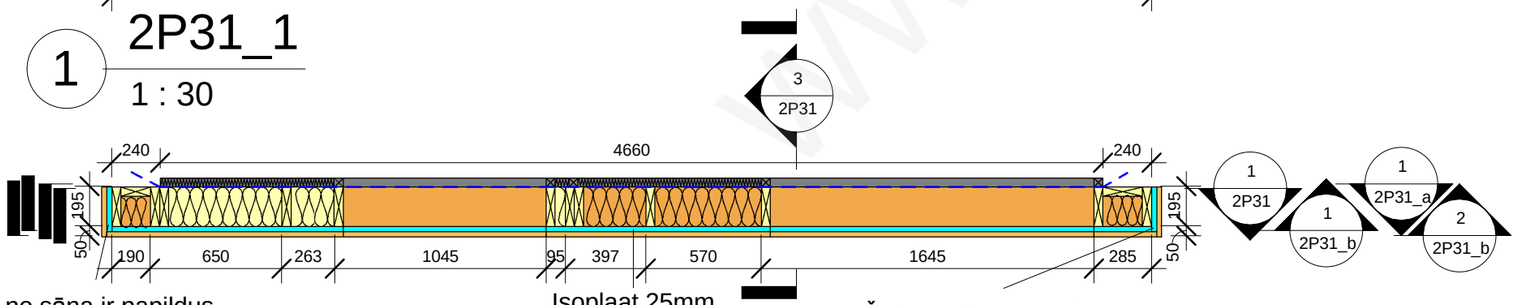


Šeit no sāna ir papildus
Isoplaat loksne, 220mm
plata un 2767mm augsta.

2 2P31_2

1 : 30

Isoplaat 25mm

Šeit no sāna ir papildus
Isoplaat loksne, 220mm
plata un 2031mm augsta.

2P31 panel wood element schedule

| Type Mark | Family and Type | h(mm) | b(mm) | L(mm) | Length | Count |
|---|---|---|---|---|---|---|
| 65 | H-bar ext_1: 25x50 7 | 50 | 25 | 219 | | 1 |
| 66 | H-bar ext_1: 25x50 8 | 50 | 25 | 245 | | 10 |
| 67 | H-bar ext_1: 25x50 9 | 50 | 25 | 310 | | 2 |
| 78 | H-bar ext_1: 25x50 20 | 50 | 25 | 1000 | | 3 |
| 83 | H-bar ext_1: 25x50 25 | 50 | 25 | 1107 | | 2 |
| 84 | H-bar ext_1: 25x50 26 | 50 | 25 | 1173 | | 2 |
| 88 | H-bar ext_1: 25x50 30 | 50 | 25 | 1600 | | 3 |
| 111 | H-bar ext_1: 25x50 53 | 50 | 25 | 3789 | | 1 |
| 118 | H-bar ext_1: 25x50 60 | 50 | 25 | 5190 | | 2 |
| 140 | H-bar int: 45x45 5 | 45 | 45 | 113 | | 2 |
| 186 | H-bar int: 45x45 52 | 45 | 45 | 723 | | 1 |
| 194 | H-bar int: 45x45 60 | 45 | 45 | 908 | | 2 |
| 197 | H-bar int: 45x45 63 | 45 | 45 | 950 | | 2 |
| 204 | H-bar int: 45x45 70 | 45 | 45 | 1090 | | 2 |
| 219 | H-bar int: 45x45 85 | 45 | 45 | 1645 | | 2 |
| 231 | H-bar int: 45x45 97 | 45 | 45 | 2021 | | 2 |
| 246 | H-bar int: 45x45 112 | 45 | 45 | 2550 | | 3 |
| 247 | H-bar int: 45x45 113 | 45 | 45 | 2567 | | 1 |
| 633 | H: 45x45 32 | 45 | 45 | 4840 | | 1 |
| 768 | H: 45x195 5 | 45 | 195 | 195 | | 1 |
| 776 | H: 45x195 13 | 45 | 195 | 1000 | | 2 |
| 778 | H: 45x195 15 | 45 | 195 | 1600 | | 2 |
| 787 | H: 45x195 24 | 45 | 195 | 2852 | | 1 |
| 803 | H: 45x195 40 | 45 | 195 | 5140 | | 1 |
| 1073 | sliipa-bar ext: 25x50 5 | 50 | 25 | 2261 | | 1 |
| 1088 | sliipa-sija bar int: 45x45 3 | 45 | 45 | 2211 | | 1 |
| 1128 | sliipa-sija_1: 45x195 2 | 45 | 195 | 2259 | | 1 |
| 1209 | V-bar int: 45x45 4 | 45 | 45 | | 235 | 3 |
| 1212 | V-bar int: 45x45 7 | 45 | 45 | | 320 | 3 |
| 1214 | V-bar int: 45x45 9 | 45 | 45 | | 555 | 3 |
| 1224 | V-bar int: 45x45 19 | 45 | 45 | | 2732 | 1 |
| 1225 | V-bar int: 45x45 20 | 45 | 45 | | 2790 | 1 |
| 1260 | V: 45x145 6 | 145 | 45 | | 1896 | 1 |
| 1275 | V: 45x195 7 | 195 | 45 | | 620 | 4 |
| 1278 | V: 45x195 10 | 195 | 45 | | 790 | 8 |
| 1284 | V: 45x195 16 | 195 | 45 | | 1896 | 1 |
| 1288 | V: 45x195 20 | 195 | 45 | | 2700 | 6 |
| 1344 | V_slips_gals: 45x195 6 | 195 | 45 | | 197 | 1 |
| 1352 | V_slips_gals: 45x195 14 | 195 | 45 | | 309 | 1 |
| 1360 | V_slips_gals: 45x195 22 | 195 | 45 | | 482 | 1 |
| 1361 | V_slips_gals: 45x195 23 | 195 | 45 | | 564 | 1 |
| 1374 | V_slips_gals: 45x195 36 | 195 | 45 | | 1909 | 1 |
| 1376 | V_slips_gals: 45x195 38 | 195 | 45 | | 1926 | 1 |
| 1380 | V_slips_gals: 45x195 42 | 195 | 45 | | 2158 | 1 |
| 1384 | V_slips_gals: 45x195 46 | 195 | 45 | | 2260 | 1 |
| 1389 | V_slips_gals: 45x195 51 | 195 | 45 | | 2661 | 1 |
| 1390 | V_slips_gals: 45x195 52 | 195 | 45 | | 2697 | 1 |

Grand total: 95

2P31 panel plate element schedule

| Family and Type | Area | Comments |
|---|---|---|
| | | |
| Basic Wall: Isoplaat 25mm | 11.5 m² | |
| Grand total: 3 | 11.5 m² | |

This drawing cannot be used without agreement of SIA "WWL"

| | | | |
|---|---|---|---|
| Proj Manager: | J.Riekstiņš | | |
| Proj. Resp. Eng: | D.Ščogoļevs | | |
| Resp. Eng/Dsg: | K.Rezevskis | | |

Customer: -

Project nr: 151B

Object: 151B-6Apartment_H

Lable: Approver

Revision: TP

Sheet name: 2P31

Sheet nr: 2P31

Scale: 1 : 30

Date: 18/03/2011

WWW.HOUSES

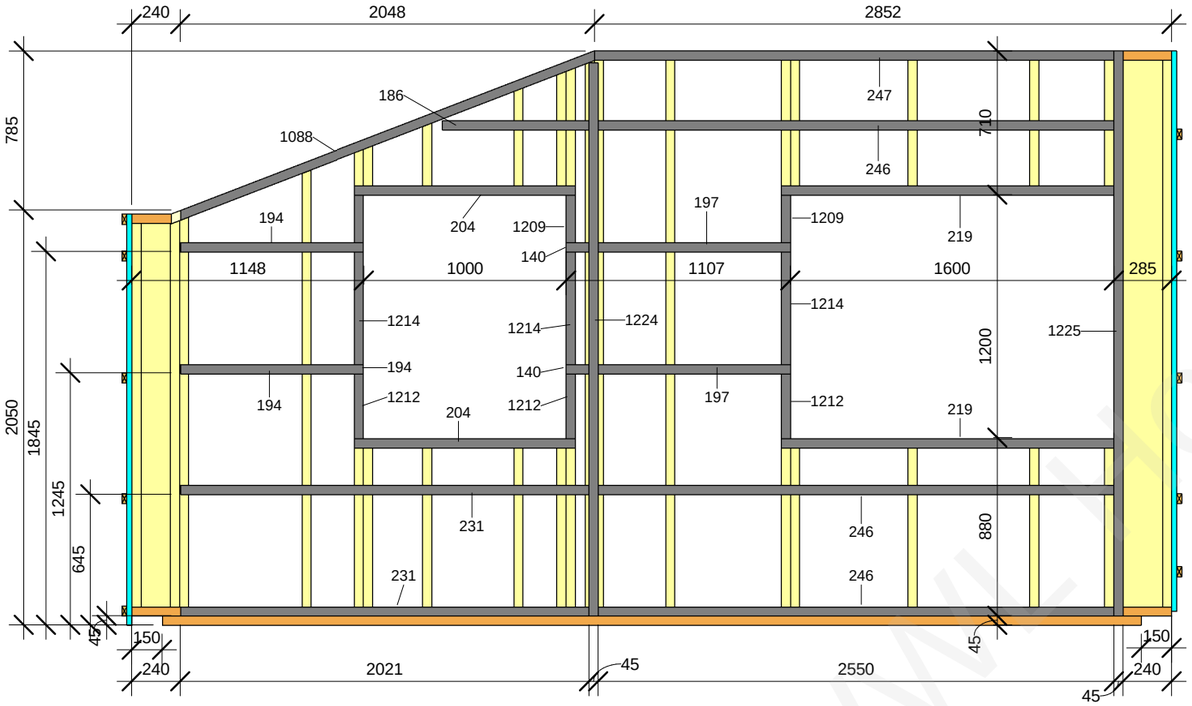


1 2P31_4

1 : 30

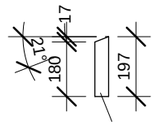


1344

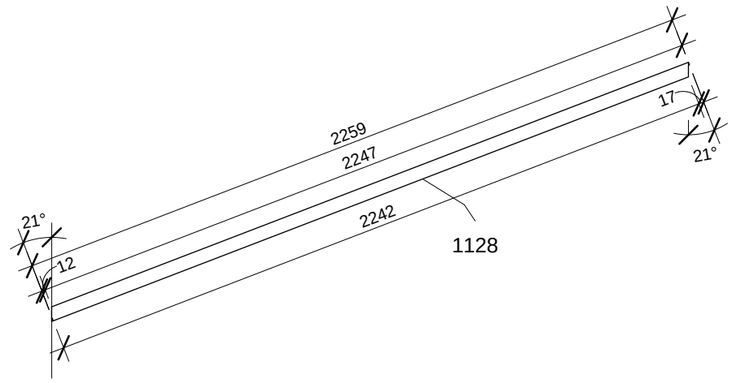


Elementiem 1352,1360, 1361,1374, 1376, 1380, 1384, galus piegriezt tā pat kā elementam 1344!

2 Type Mark 1344,1128_a

1 : 20

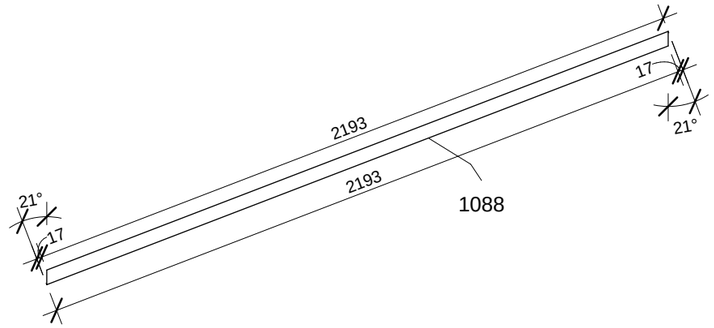


4 Type Mark 1088_e

1 : 20

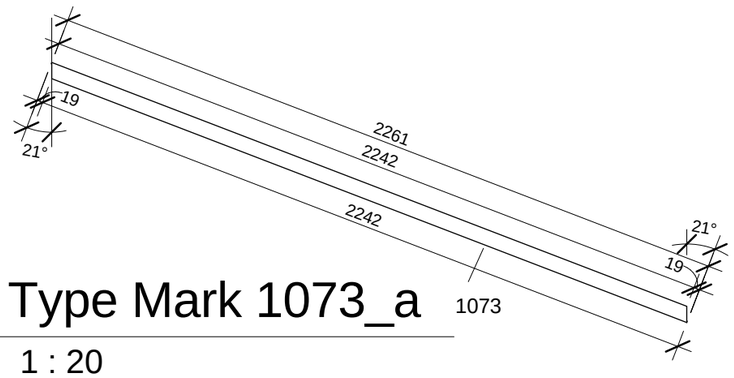


3 Type Mark 1073_a

1 : 20

| | | | | | | |
|---|---|---|---|---|---|---|
| This drawing cannot be used without agreement of SIA "WWL" | | | | Customer: - | Project nr: | 151B |
| Proj Manager: | J.Riekstiņš | | | Object: 151B-6Apartment_H | Lable: | Approver |
| Proj. Resp. Eng: | D.Ščogoļevs | | | | Revision: | TP |
| Resp. Eng/Dsg: | K.Rezevskis | | | | | |
| | | | | Sheet name: 2P31_a | Sheet nr: | 2P31_a |
| | | | | | Scale: | As indicated |
| | | | | | Date: | 18/03/2011 |

www.timberhouses

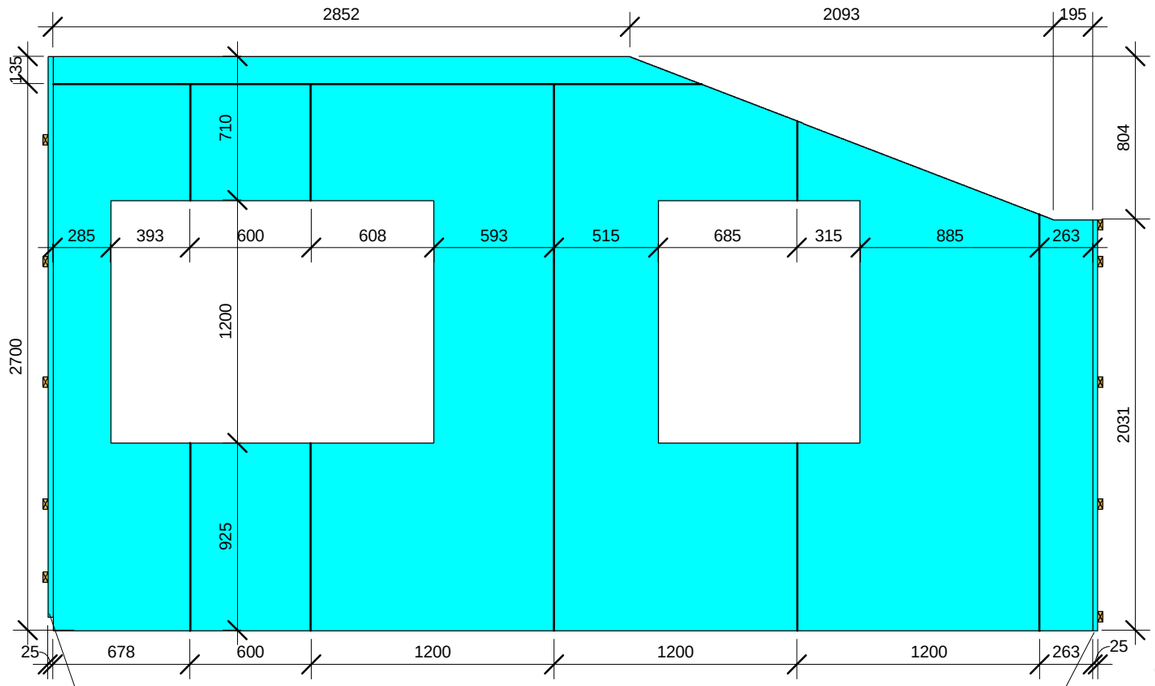


Šeit no sāna ir papildus
Isoplaat loksne, 220mm
plata un 2767mm augsta.

Šeit no sāna ir papildus
Isoplaat loksne, 220mm
plata un 2031mm augsta.

1 2P31_5
1 : 30

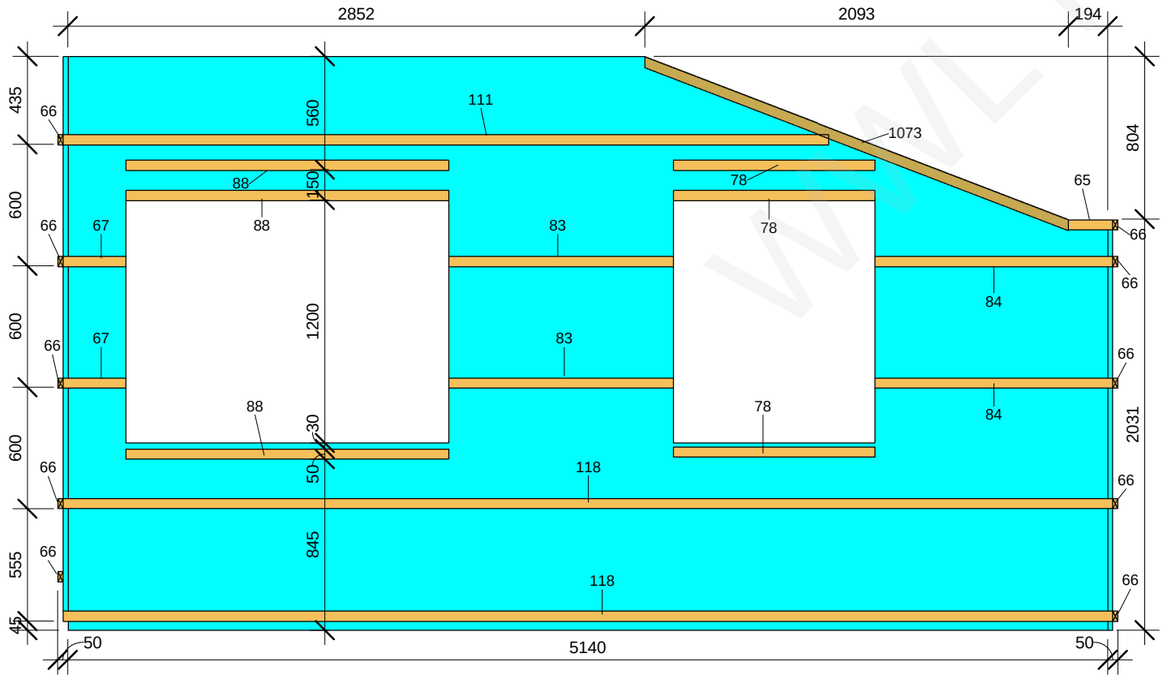


2 2P31_6
1 : 30

| | | | | | |
|---|---|---|---|---|---|
| This drawing cannot be used without agreement of SIA "WWL" | | | | Customer: - | Project nr: 151B |
| Proj Manager: | J.Riekstiņš | | | Object: 151B-6Apartment_H | Lable: Approver |
| Proj. Resp. Eng: | D.Ščogoļevs | | | | Revision: TP |
| Resp. Eng/Dsg: | K.Rezevskis | | | | |
| | | | | Sheet name: 2P31_b | Sheet nr: 2P31_b |
| | | | | | Scale: 1 : 30 |
| | | | | | Date: 18/03/2011 |

www.WWL Houses

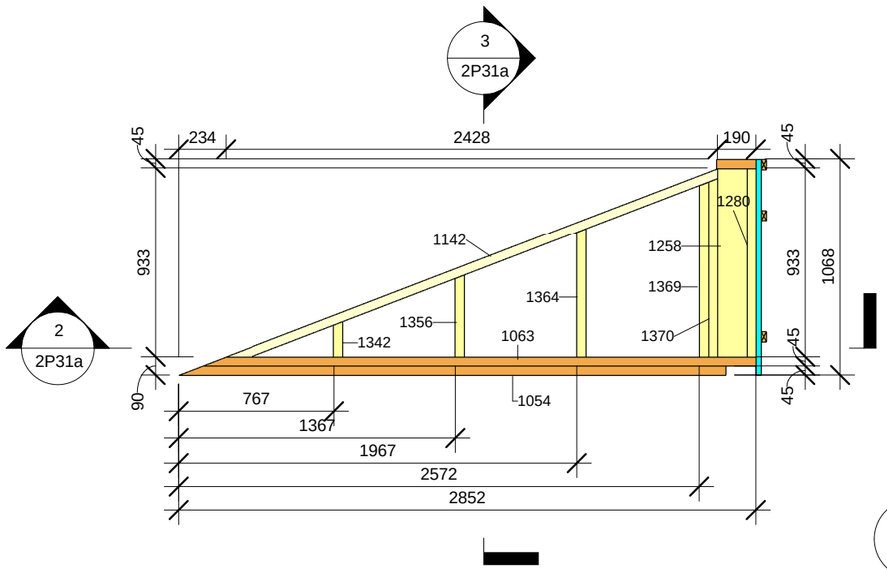


1 2P31a_1

1 : 30

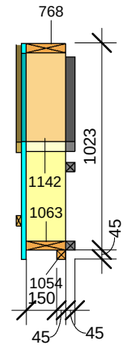


3 2P31a_3

1 : 30

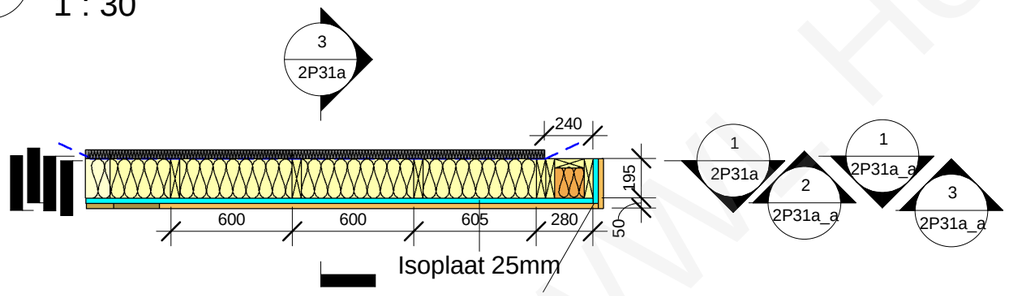


2 2P31a_2

1 : 30

Šeit no sāna ir papildus Isoplaat loksne, 220mm plata un 1068mm augsta.

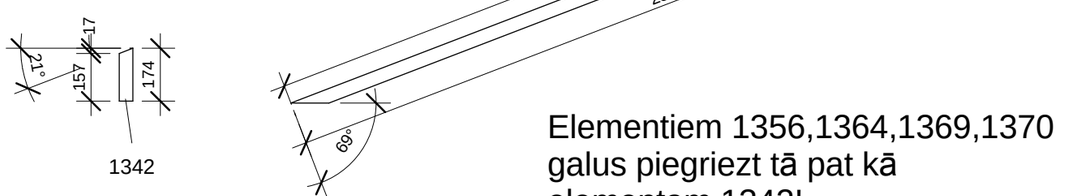


Elementiem 1356,1364,1369,1370 galus piegriezt tā pat kā elementam 1342!

4 Type Mark 1342,1142_a

1 : 20

| 2P31a panel wood element schedule | | | | | | |
|---|---|---|---|---|---|---|
| Type Mark | Family and Type | h(mm) | b(mm) | L(mm) | Length | Count |
| 60 | H-bar ext_1: 25x50 2 | 50 | 25 | 96 | | 1 |
| 66 | H-bar ext_1: 25x50 8 | 50 | 25 | 245 | | 3 |
| 72 | H-bar ext_1: 25x50 14 | 50 | 25 | 611 | | 1 |
| 97 | H-bar ext_1: 25x50 39 | 50 | 25 | 2164 | | 1 |
| 209 | H-bar int: 45x45 75 | 45 | 45 | 1245 | | 1 |
| 241 | H-bar int: 45x45 107 | 45 | 45 | 2251 | | 1 |
| 768 | H: 45x195 5 | 45 | 195 | 195 | | 1 |
| 1054 | H_slips_gals: 45x45 | 45 | 45 | 2702 | | 1 |
| 1063 | H_slips_gals: 45x195 3 | 45 | 195 | 2735 | | 1 |
| 1078 | sliipa-bar ext: 25x50 10 | 50 | 25 | 2846 | | 1 |
| 1090 | sliipa-sija bar int: 45x45 5 | 45 | 45 | 2555 | | 1 |
| 1142 | sliipa-sija_1_sl gals_1: 45x195 5 | 45 | 195 | 2618 | | 1 |
| 1258 | V: 45x145 4 | 145 | 45 | | 933 | 1 |
| 1280 | V: 45x195 12 | 195 | 45 | | 933 | 1 |
| 1342 | V_slips_gals: 45x195 4 | 195 | 45 | | 174 | 1 |
| 1356 | V_slips_gals: 45x195 18 | 195 | 45 | | 404 | 1 |
| 1364 | V_slips_gals: 45x195 26 | 195 | 45 | | 634 | 1 |
| 1369 | V_slips_gals: 45x195 31 | 195 | 45 | | 866 | 1 |
| 1370 | V_slips_gals: 45x195 32 | 195 | 45 | | 884 | 1 |

Grand total: 21

| 2P31a panel plate element schedule | | |
|---|---|---|
| Family and Type | Area | Comments |
| | | |
| Basic Wall: Isoplaat 25mm | 1.8 m² | |
| Grand total: 2 | 1.8 m² | |

This drawing cannot be used without agreement of SIA "WWL"

| | | | |
|---|---|---|---|
| Proj Manager: | J.Riekstiņš | | |
| Proj. Resp. Eng: | D.Ščogoļevs | | |
| Resp. Eng/Dsg: | K.Rezevskis | | |

Customer: -

Object: 151B-6Apartment_H

Sheet name: 2P31a

Project nr: 151B

Lable: Approver

Revision: TP

Sheet nr: 2P31a

Scale: As indicated

Date: 18/03/2011

www.Houses

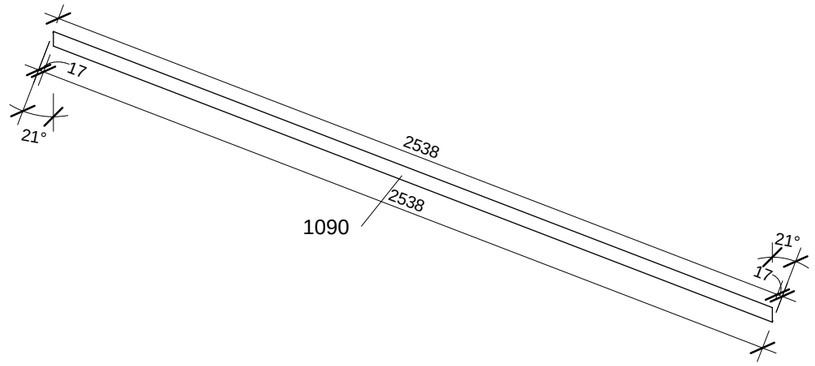


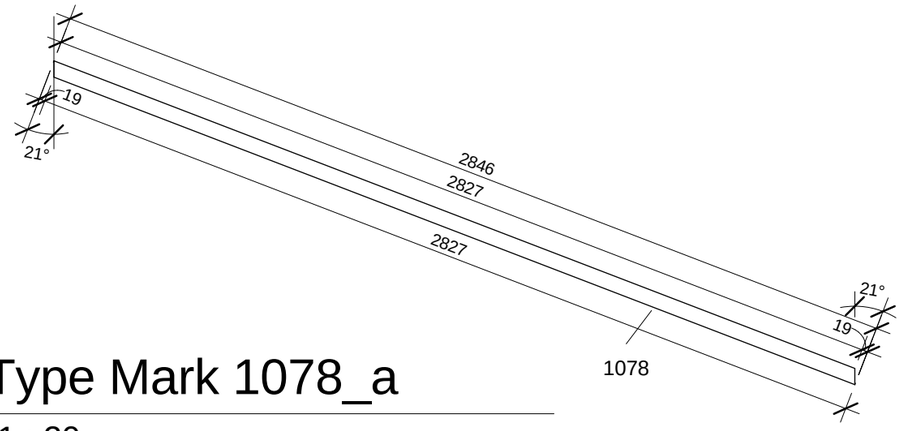


## 4 Type Mark 1078_a

1 : 20

## 5 Type Mark 1090

1 : 20

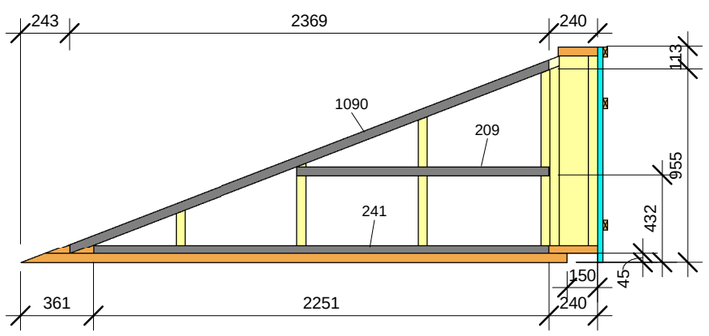


## 1 2P31a_4

1 : 30

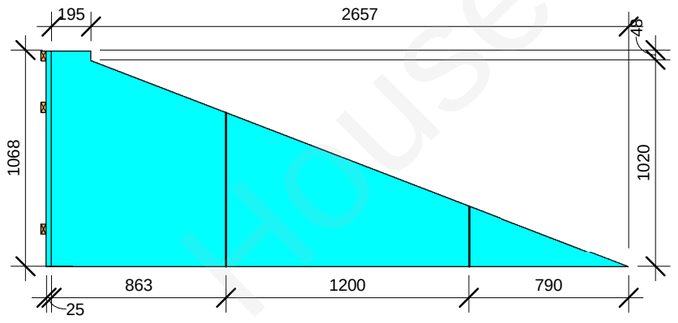


## 2 2P31a_5

1 : 30

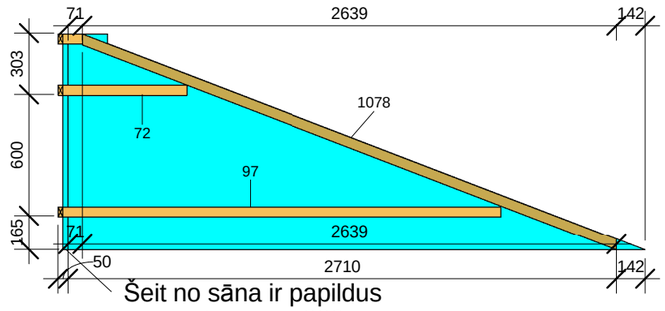


Šeit no sāna ir papildus
Isoplaat loksne, 220mm
plata un 1068mm augsta.

## 3 2P31a_6

1 : 30

www.wwl.lv

| | | | | | |
|---|---|---|---|---|---|
| This drawing cannot be used without agreement of SIA "WWL" | | | | Customer: - | Project nr: 151B |
| Proj Manager: | J.Riekstiņš | | | Object: 151B-6Apartment_H | Lable: Approver |
| Proj. Resp. Eng: | D.Ščogoļevs | | | | Revision: TP |
| Resp. Eng/Dsg: | K.Rezevskis | | | | |
| | | | | Sheet name: 2P31a_a | Sheet nr: 2P31a_a |
| | | | | | Scale: As indicated |
| | | | | | Date: 18/03/2011 |

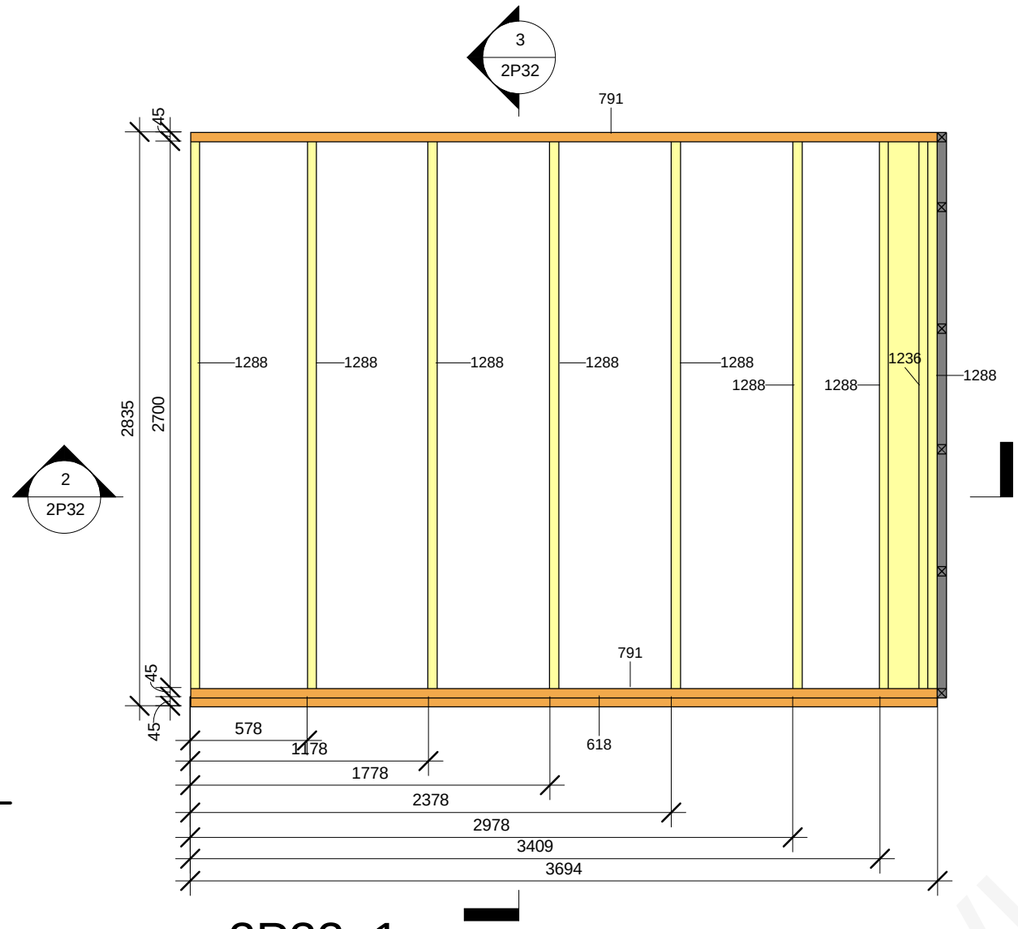


1 2P32_1

1 : 30

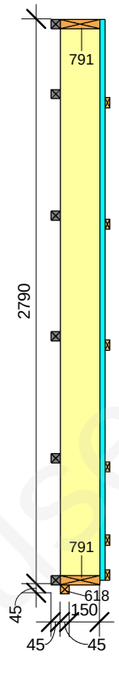


3 2P32_3

1 : 30

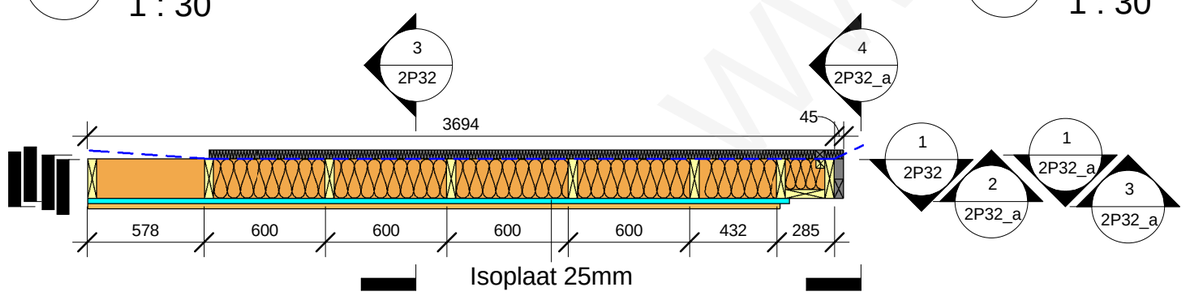


2 2P32_2

1 : 30

| 2P32 panel wood element schedule | | | | | | |
|---|---|---|---|---|---|---|
| Type Mark | Family and Type | h(mm) | b(mm) | L(mm) | Length | Count |
| 70 | H-bar ext_1: 25x50 12 | 50 | 25 | 470 | | 1 |
| 104 | H-bar ext_1: 25x50 46 | 50 | 25 | 3428 | | 5 |
| 138 | H-bar int: 45x45 3 | 45 | 45 | 93 | | 6 |
| 139 | H-bar int: 45x45 4 | 45 | 45 | 100 | | 6 |
| 253 | H-bar int: 45x45 119 | 45 | 45 | 3002 | | 6 |
| 618 | H: 45x45 17 | 45 | 45 | 3694 | | 1 |
| 791 | H: 45x195 28 | 45 | 195 | 3694 | | 2 |
| 1225 | V-bar int: 45x45 20 | 45 | 45 | | 2790 | 1 |
| 1229 | V-bar int: 45x95 4 | 95 | 45 | | 2790 | 1 |
| 1236 | V: 45x45 5 | 45 | 45 | | 2700 | 1 |
| 1288 | V: 45x195 20 | 195 | 45 | | 2700 | 9 |

Grand total: 39

| 2P32 panel plate element schedule | | |
|---|---|---|
| Family and Type | Area | Comments |
| | | |
| Basic Wall: Isoplaat 25mm | 9.6 m² | |
| Grand total: 1 | 9.6 m² | |

This drawing cannot be used without agreement of SIA "WWL"

| | | | |
|---|---|---|---|
| Proj Manager: | J.Riekstiņš | | |
| Proj. Resp. Eng: | D.Ščogoļevs | | |
| Resp. Eng/Dsg: | K.Rezevskis | | |

Customer: -

Object: 151B-6Apartment_H

Sheet name: 2P32

Project nr: 151B

Lable: Approver

Revision: TP

Sheet nr: 2P32

Scale: 1 : 30

Date: 18/03/2011

WWL HOUSES

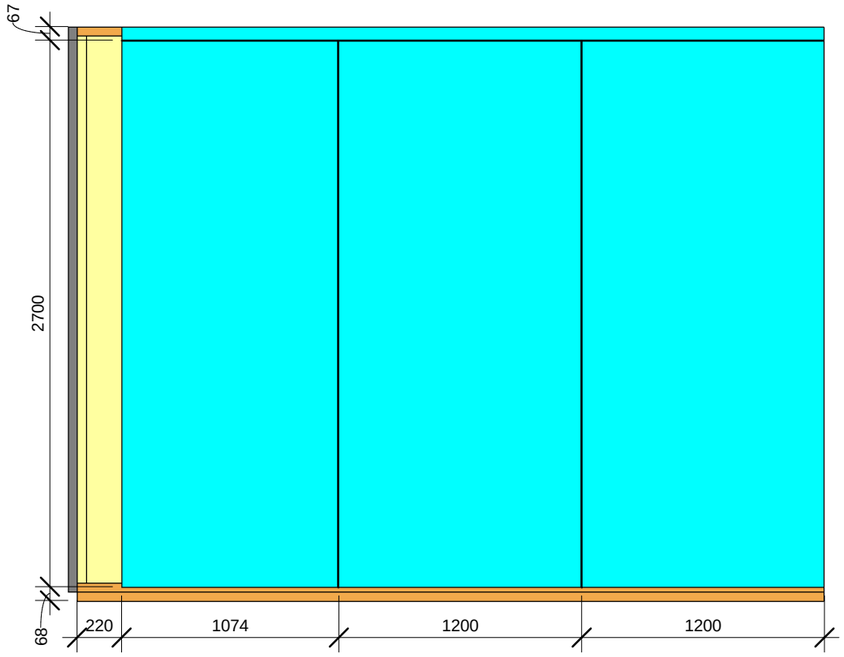


2 2P32_5
1 : 30

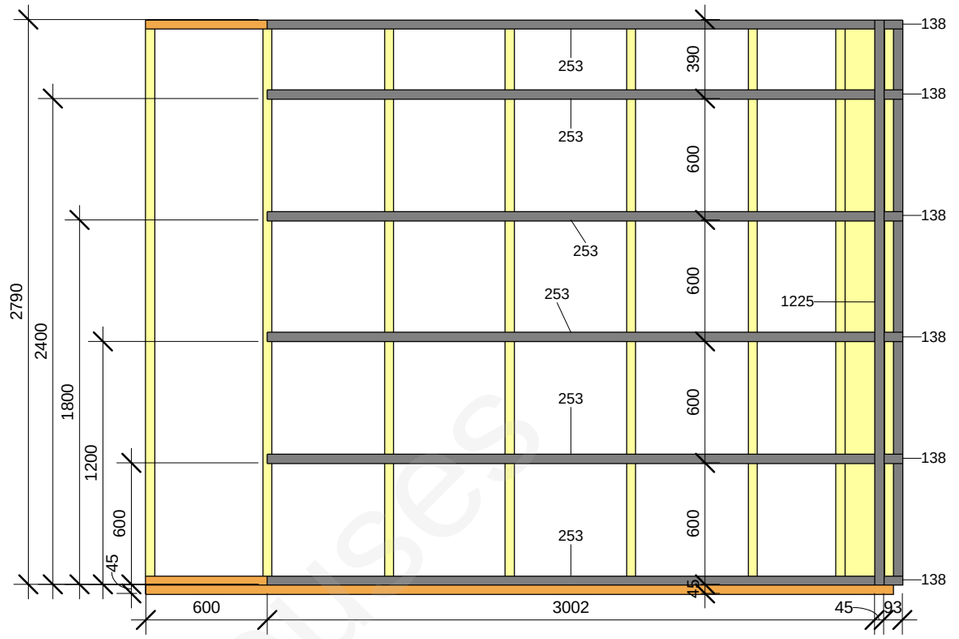


1 2P32_4
1 : 30

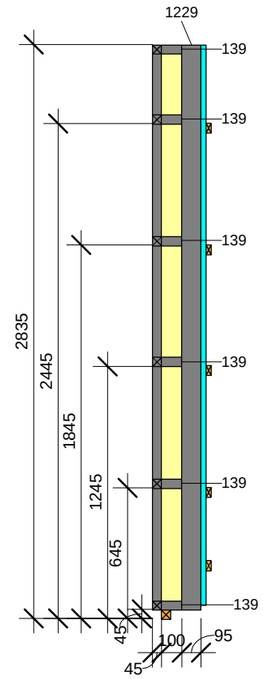


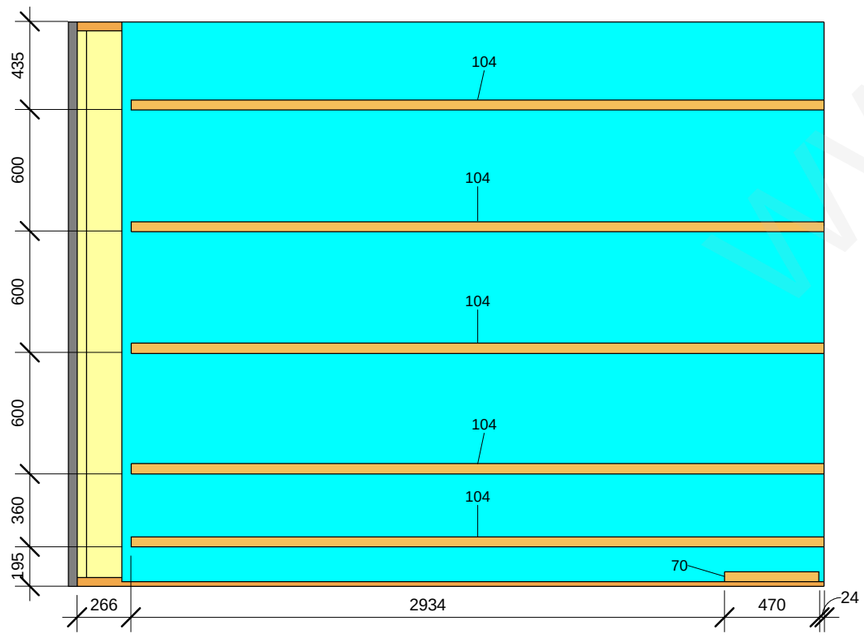


3 2P32_6
1 : 30

4 2P32_7
1 : 30

WWL Houses

| | | | | | |
|---|---|---|---|---|---|
| This drawing cannot be used without agreement of SIA "WWL" | | | | Customer: - | Project nr: 151B |
| Proj Manager: | J.Riekstiņš | | | Object: 151B-6Apartment_H | Lable: Approver |
| Proj. Resp. Eng: | D.Ščogoļevs | | | | Revision: TP |
| Resp. Eng/Dsg: | K.Rezevskis | | | | |
| | | | | Sheet name: 2P32_a | Sheet nr: 2P32_a |
| | | | | | Scale: 1 : 30 |
| | | | | | Date: 18/03/2011 |

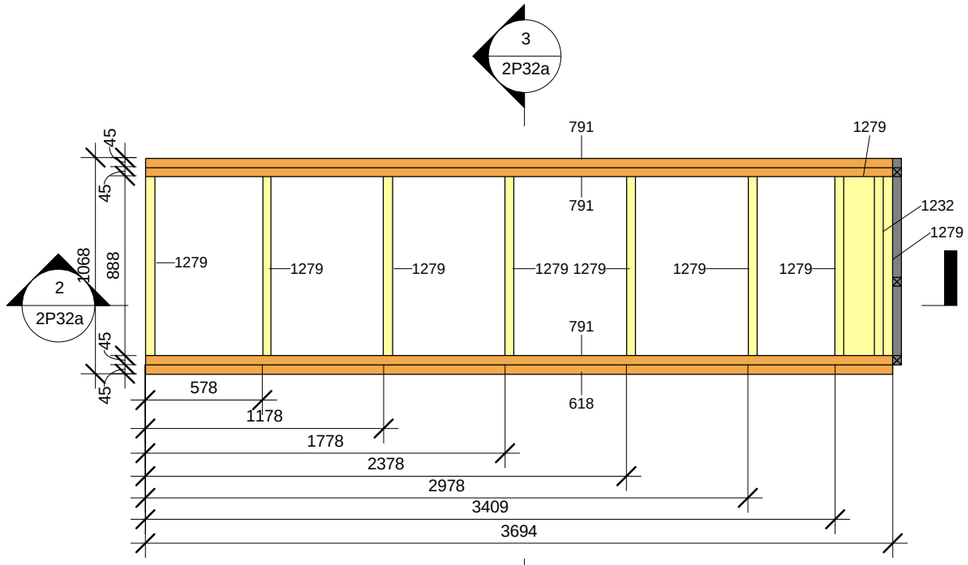


1 2P32a_1

1 : 30

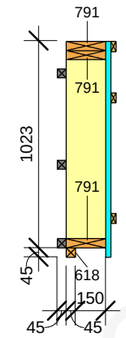


3 2P32a_3

1 : 30

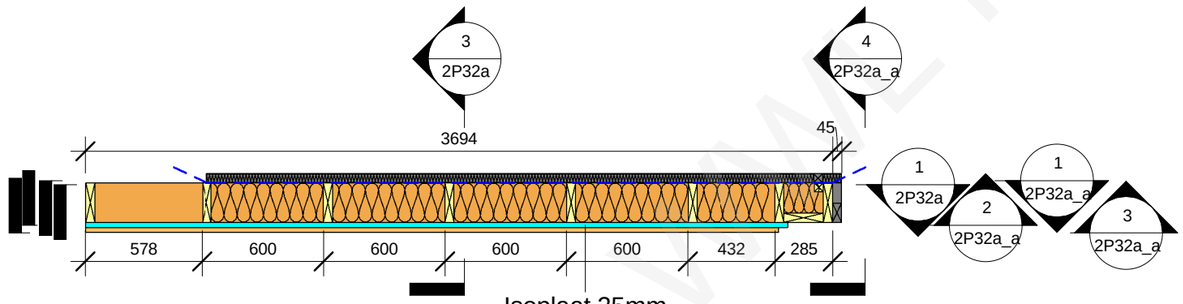


2 2P32a_2

1 : 30

2P32a panel wood element schedule

| Type Mark | Family and Type | h(mm) | b(mm) | L(mm) | Length | Count |
|---|---|---|---|---|---|---|
| 104 | H-bar ext_1: 25x50 46 | 50 | 25 | 3428 | | 3 |
| 138 | H-bar int: 45x45 3 | 45 | 45 | 93 | | 3 |
| 139 | H-bar int: 45x45 4 | 45 | 45 | 100 | | 3 |
| 253 | H-bar int: 45x45 119 | 45 | 45 | 3002 | | 3 |
| 618 | H: 45x45 17 | 45 | 45 | 3694 | | 1 |
| 791 | H: 45x195 28 | 45 | 195 | 3694 | | 3 |
| 1216 | V-bar int: 45x45 11 | 45 | 45 | | 888 | 1 |
| 1226 | V-bar int: 45x95 | 95 | 45 | | 1023 | 1 |
| 1232 | V: 45x45 | 45 | 45 | | 888 | 1 |
| 1279 | V: 45x195 11 | 195 | 45 | | 888 | 9 |

Grand total: 28

2P32a panel plate element schedule

| Family and Type | Area | Comments |
|---|---|---|
| | | |
| Basic Wall: Isoplaat 25mm | 3.7 m² | |
| Grand total: 1 | 3.7 m² | |

This drawing cannot be used without agreement of SIA "WWL"

| | | | |
|---|---|---|---|
| Proj Manager: | J.Riekstiņš | | |
| Proj. Resp. Eng: | D.Ščogoļevs | | |
| Resp. Eng/Dsg: | K.Rezevskis | | |

Customer: -

Project nr: 151B

Object: 151B-6Apartment_H

Lable: Approver

Revision: TP

Sheet name: 2P32a

Sheet nr: 2P32a

Scale: 1 : 30

Date: 18/03/2011

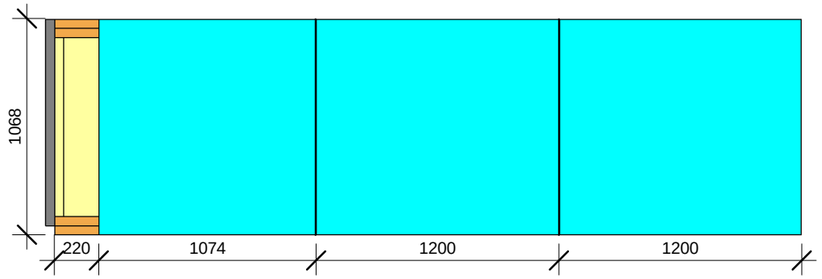


2 2P32a_5

1 : 30

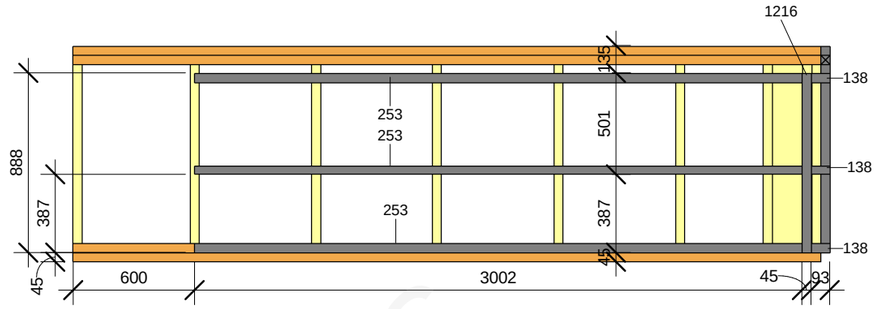


1 2P32a_4

1 : 30

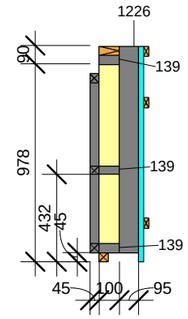


4 2P32a_7

1 : 30

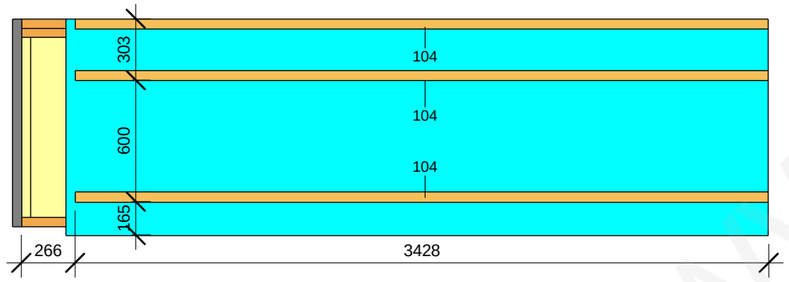


3 2P32a_6

1 : 30

WWL Houses

| | | | | | | | |
|---|---|---|---|---|---|---|---|
| This drawing cannot be used without agreement of SIA "WWL" | | | | Customer: - | | Project nr: 151B | |
| Proj Manager: | J.Riekstiņš | | | Object: 151B-6Apartment_H | | Lable: Approver | |
| Proj. Resp. Eng: | D.Ščogoļevs | | | | | Revision: TP | |
| Resp. Eng/Dsg: | K.Rezevskis | | | | | | |
| | | | | Sheet name: 2P32a_a | | Sheet nr: 2P32a_a | |
| | | | | | | Scale: 1 : 30 | |
| | | | | | | Date: 18/03/2011 | |

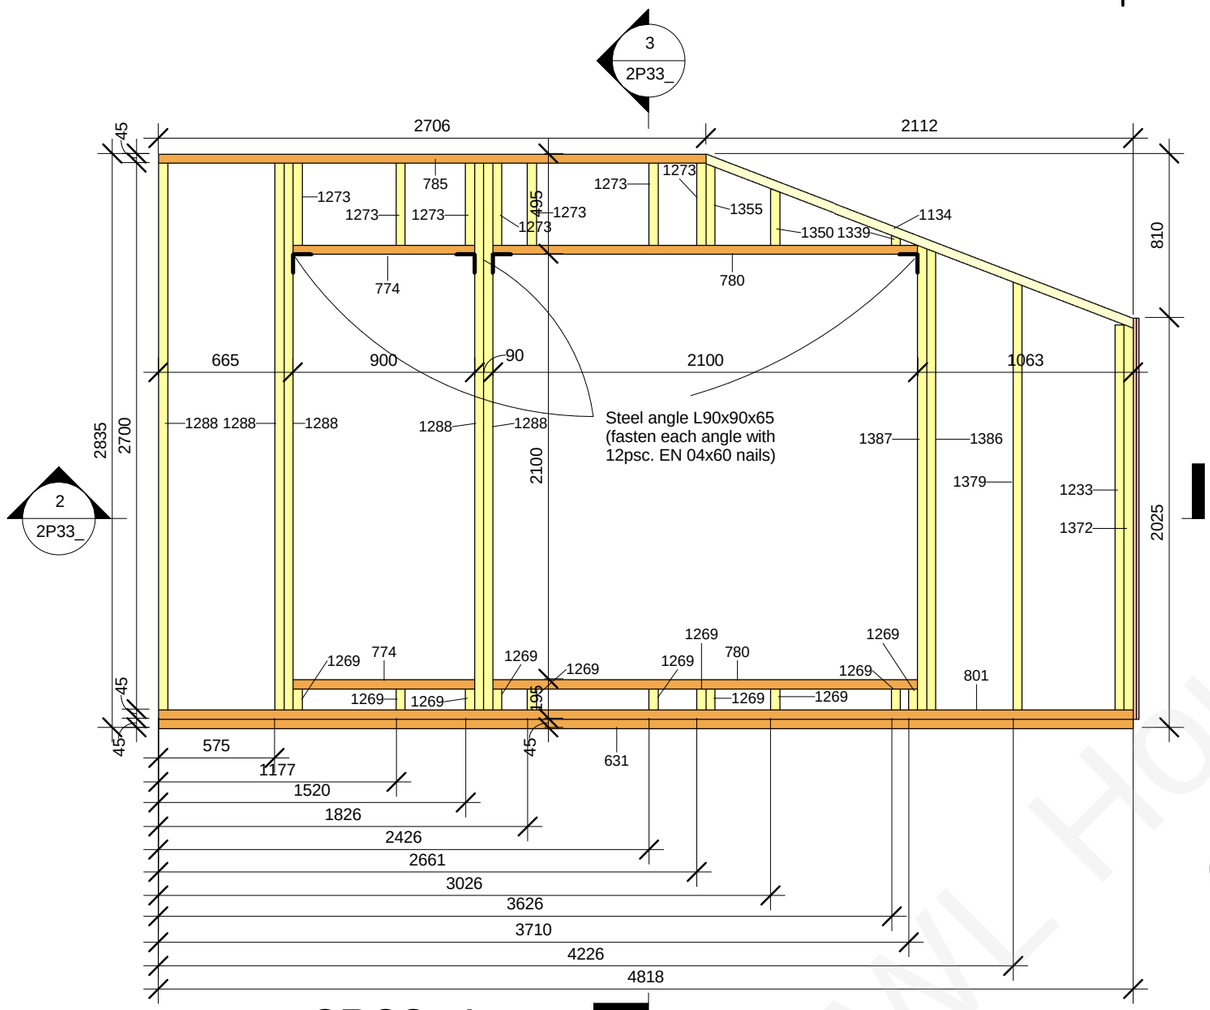


3 / 2P33_

2 / 2P33_

## 1 2P33_1
1 : 30

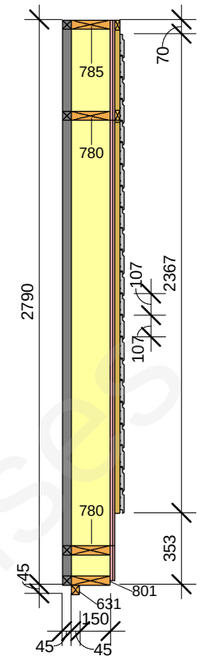


## 3 2P33_3
1 : 30

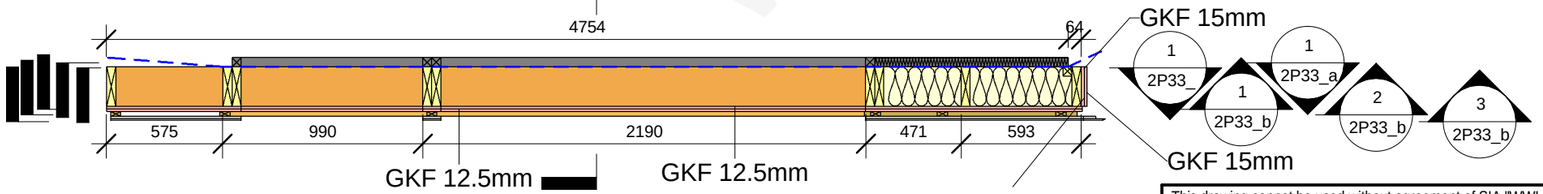


## 2 2P33_2
1 : 30




Šeit no sāna ir 2 papildus
GKF loksnes, 195mm
platas un 1980mm augstas

| 2P33 panel wood element schedule | | | | | | |
|---|---|---|---|---|---|---|
| Type Mark | Family and Type | h(mm) | b(mm) | L(mm) | Length | Count |
| 94 | H-bar ext_1: 25x50 36 | 50 | 25 | 2097 | | 1 |
| 103 | H-bar ext_1: 25x50 45 | 50 | 25 | 3141 | | 1 |
| 196 | H-bar int: 45x45 62 | 45 | 45 | 945 | | 4 |
| 198 | H-bar int: 45x45 64 | 45 | 45 | 954 | | 3 |
| 203 | H-bar int: 45x45 69 | 45 | 45 | 1052 | | 1 |
| 235 | H-bar int: 45x45 101 | 45 | 45 | 2100 | | 1 |
| 237 | H-bar int: 45x45 103 | 45 | 45 | 2145 | | 1 |
| 255 | H-bar int: 45x45 121 | 45 | 45 | 3099 | | 1 |
| 631 | H: 45x45 30 | 45 | 45 | 4818 | | 1 |
| 774 | H: 45x195 11 | 45 | 195 | 900 | | 2 |
| 780 | H: 45x195 17 | 45 | 195 | 2100 | | 2 |
| 785 | H: 45x195 22 | 45 | 195 | 2706 | | 1 |
| 801 | H: 45x195 38 | 45 | 195 | 4818 | | 1 |
| 999 | H_boarding 21x120: 19x120 | 120 | 21 | 90 | | 2 |
| 1003 | H_boarding 21x120: 19x120 5 | 120 | 21 | 645 | | 22 |
| 1009 | H_boarding 21x120: 19x120 11 | 120 | 21 | 1075 | | 15 |
| 1032 | H_boarding 21x120_1: 19x120 | 120 | 21 | 346 | | 1 |
| 1036 | H_boarding 21x120_1: 19x120 4 | 120 | 21 | 626 | | 1 |
| 1039 | H_boarding 21x120_1: 19x120 8 | 120 | 21 | 905 | | 1 |
| 1042 | H_boarding 21x120_1: 19x120 11 | 120 | 21 | 1184 | | 1 |
| 1072 | sliipa-bar ext: 25x50 4 | 50 | 25 | 2261 | | 1 |
| 1088 | sliipa-sija bar int: 45x45 3 | 45 | 45 | 2211 | | 1 |
| 1134 | sliipa-sija_1: 45x195 9 | 45 | 195 | 2279 | | 1 |
| 1190 | V-bar ext.: 25x50 16 | 25 | 50 | | 1598 | 1 |
| 1193 | V-bar ext.: 25x50 19 | 25 | 50 | | 1930 | 1 |
| 1199 | V-bar ext.: 25x50 25 | 25 | 50 | | 2435 | 2 |
| 1204 | V-bar ext_slips.: 25x50 3 | 25 | 50 | | 1842 | 1 |
| 1205 | V-bar ext_slips.: 25x50 4 | 25 | 50 | | 1969 | 1 |
| 1222 | V-bar int: 45x45 17 | 45 | 45 | | 2100 | 1 |
| 1225 | V-bar int: 45x45 20 | 45 | 45 | | 2790 | 2 |
| 1231 | V-bar int_slips gals: 45x45 2 | 45 | 45 | | 2145 | 1 |
| 1233 | V: 45x45 2 | 45 | 45 | | 1903 | 1 |
| 1269 | V: 45x195 | 195 | 45 | | 105 | 11 |
| 1273 | V: 45x195 5 | 195 | 45 | | 405 | 7 |
| 1288 | V: 45x195 20 | 195 | 45 | | 2700 | 5 |
| 1339 | V_slips_gals: 45x195 | 195 | 45 | | 49 | 1 |
| 1350 | V_slips_gals: 45x195 12 | 195 | 45 | | 279 | 1 |
| 1355 | V_slips_gals: 45x195 17 | 195 | 45 | | 402 | 1 |
| 1372 | V_slips_gals: 45x195 34 | 195 | 45 | | 1904 | 1 |
| 1379 | V_slips_gals: 45x195 41 | 195 | 45 | | 2114 | 1 |
| 1386 | V_slips_gals: 45x195 48 | 195 | 45 | | 2278 | 1 |
| 1387 | V_slips_gals: 45x195 49 | 195 | 45 | | 2295 | 1 |

Grand total: 107

| 2P33 panel plate element schedule | | |
|---|---|---|
| Family and Type | Area | Comments |
| | | |
| Basic Wall: GKF 12.5mm | 12.4 m² | |
| Basic Wall: GKF 15mm | 0.8 m² | |
| Grand total: 6 | 13.1 m² | |

This drawing cannot be used without agreement of SIA "WWL"

| | | | |
|---|---|---|---|
| Proj Manager: | J.Riekstiņš | | |
| Proj. Resp. Eng: | D.Ščogoļevs | | |
| Resp. Eng/Dsg: | K.Rezevskis | | |

Customer: -

Object: 151B-6Apartment_H

Sheet name: 2P33_

Project nr: 151B

Lable: Approver

Revision: TP

Sheet nr: 2P33_

Scale: 1 : 30

Date: 18/03/2011

WWL Houses

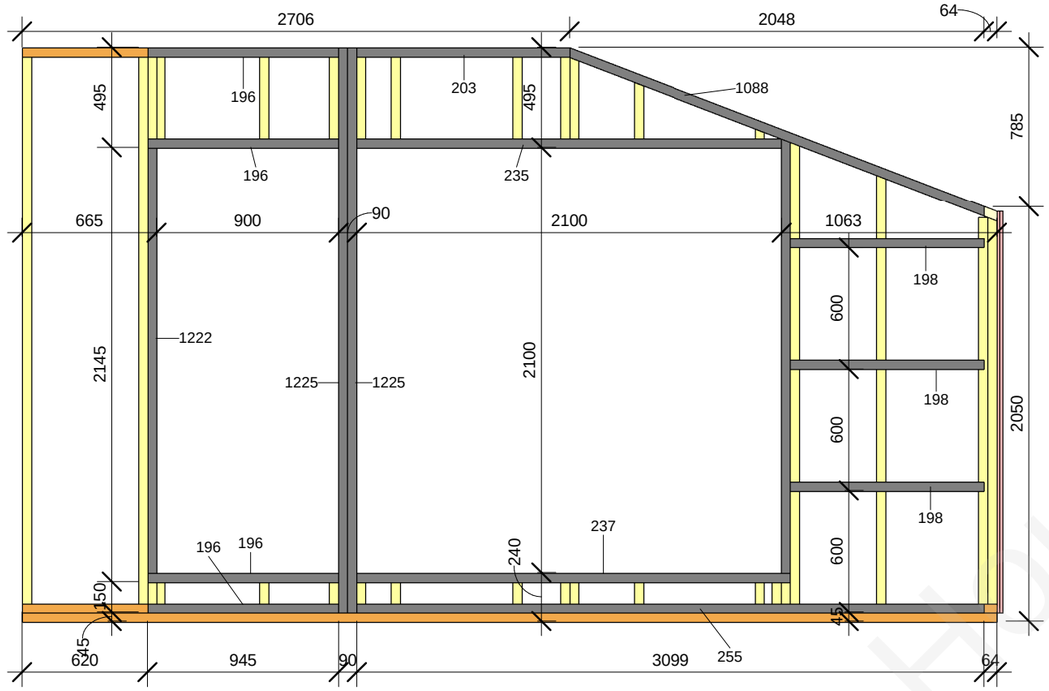


## 1 2P33_4

1 : 30

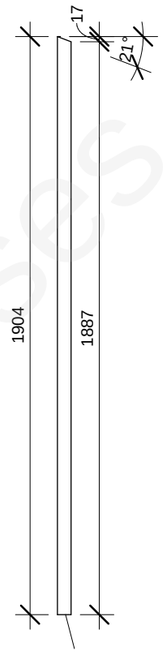


## 2 Type Mark 1372,1134_a

1 : 20

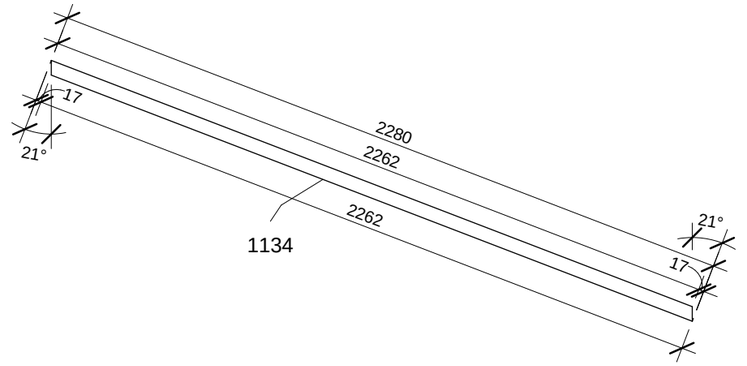


Elementiem
1379,1387,1386,1387,1339,
1350, 1355 galus piegriezt tā pat
kā elementam 1372!

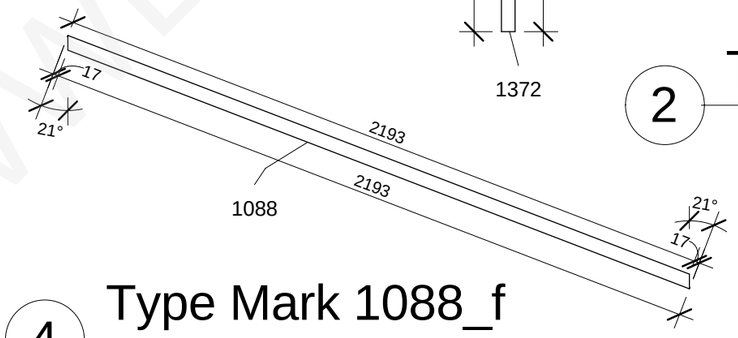


## 4 Type Mark 1088_f

1 : 20

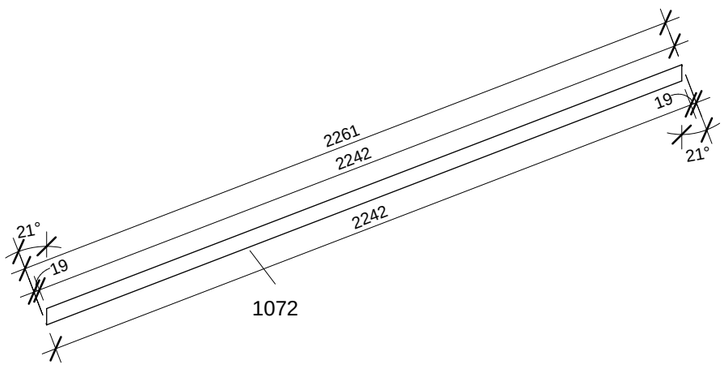


## 3 Type Mark 1072_b

1 : 20

WWL Houses

| | | | | | |
|---|---|---|---|---|---|
| This drawing cannot be used without agreement of SIA "WWL" | | | | Customer: - | Project nr: 151B |
| Proj Manager: | J.Riekstiņš | | | Object: 151B-6Apartment_H | Lable: Approver |
| Proj. Resp. Eng: | D.Ščogoļevs | | | | Revision: TP |
| Resp. Eng/Dsg: | K.Rezevskis | | | | |
| | | | | Sheet name: 2P33_a | Sheet nr: 2P33_a |
| | | | | | Scale: As indicated |
| | | | | | Date: 18/03/2011 |

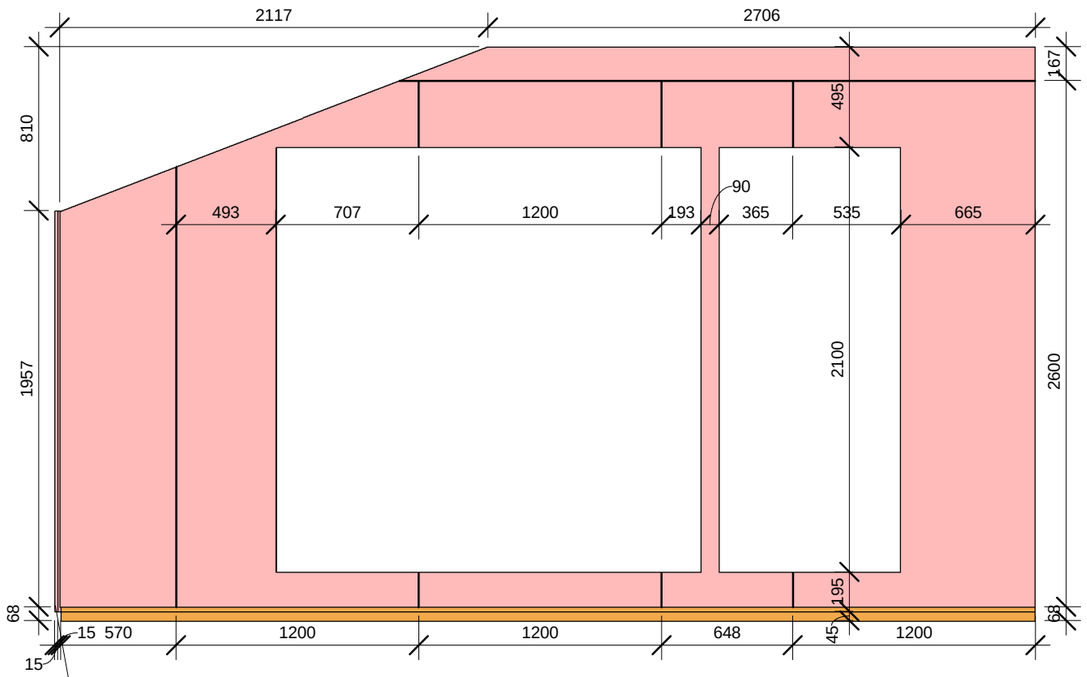


Šeit no sāna ir 2 papildus GKF loksnes, 195mm platas un 1980mm augstas.

1 2P33_5
1 : 30

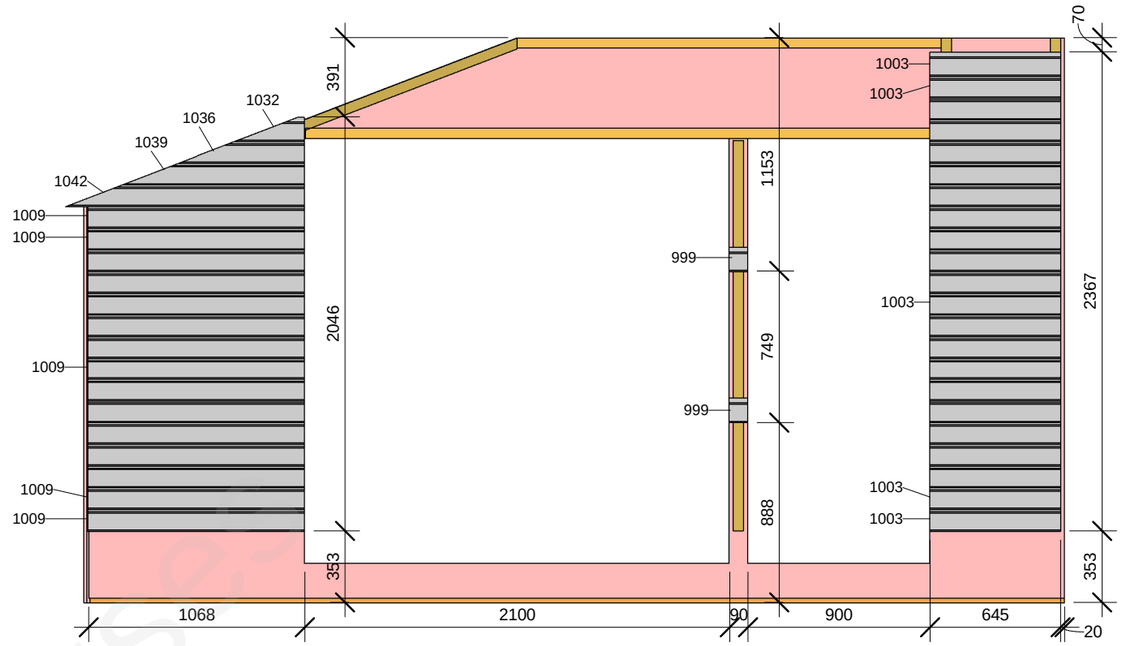


3 2P33_7
1 : 30

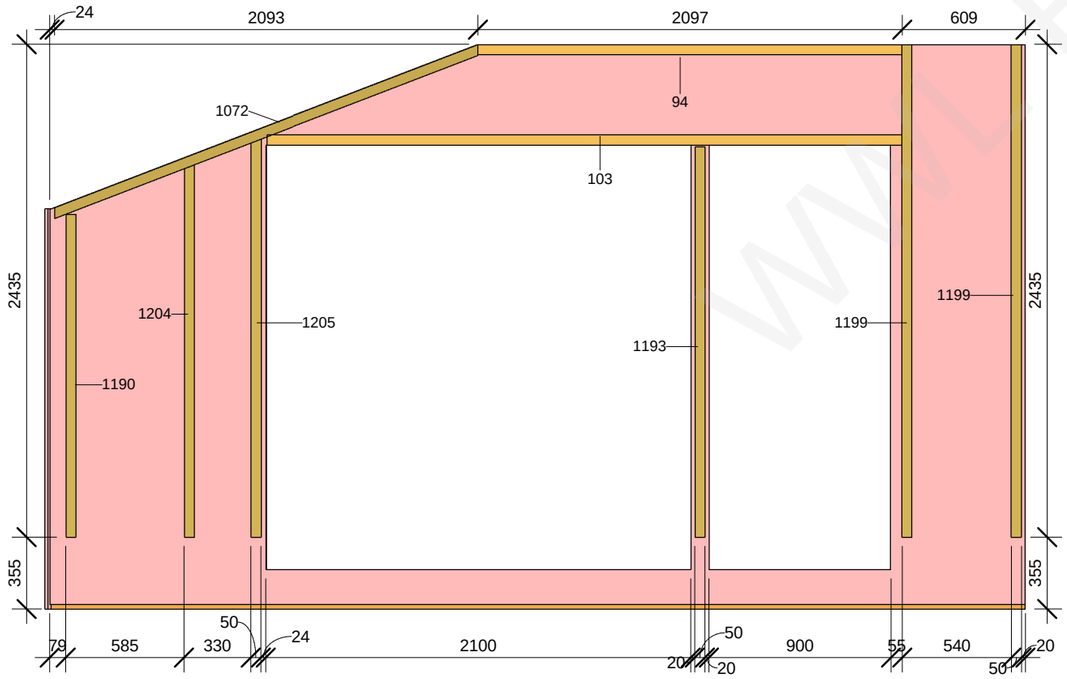


2 2P33_6
1 : 30

| | | | | | |
|---|---|---|---|---|---|
| This drawing cannot be used without agreement of SIA "WWL" | | | | Customer: - | Project nr: 151B |
| Proj Manager: | J.Riekstiņš | | | Object: 151B-6Apartment_H | Lable: Approver |
| Proj. Resp. Eng: | D.Ščogoļevs | | | | Revision: TP |
| Resp. Eng/Dsg: | K.Rezevskis | | | | |
| | | | | Sheet name: 2P33_b | Sheet nr: 2P33_b |
| | | | | | Scale: 1 : 30 |
| | | | | | Date: 18/03/2011 |

www.House

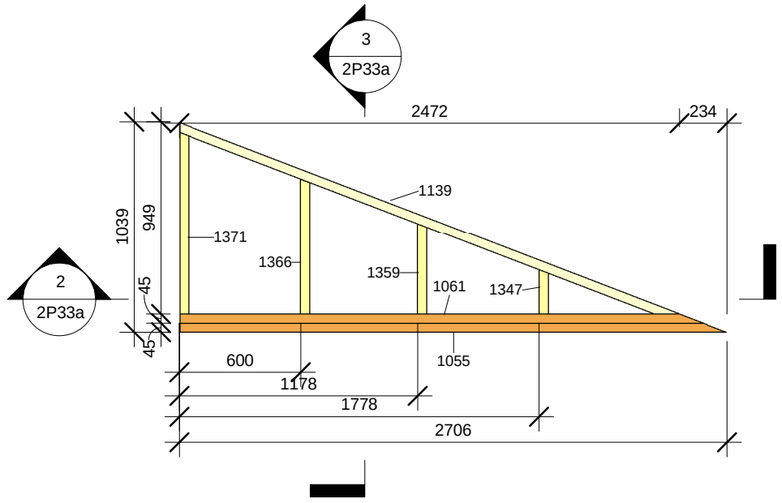


1 2P33a_1

1 : 30

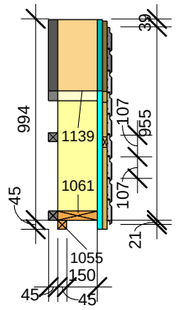


3 2P33a_3

1 : 30

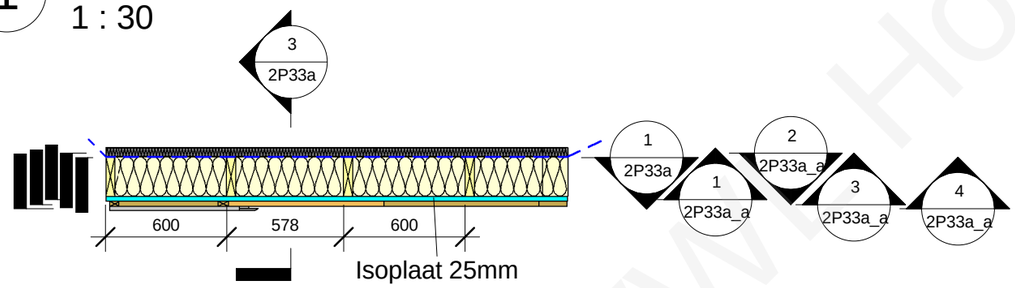


2 2P33a_2

1 : 30

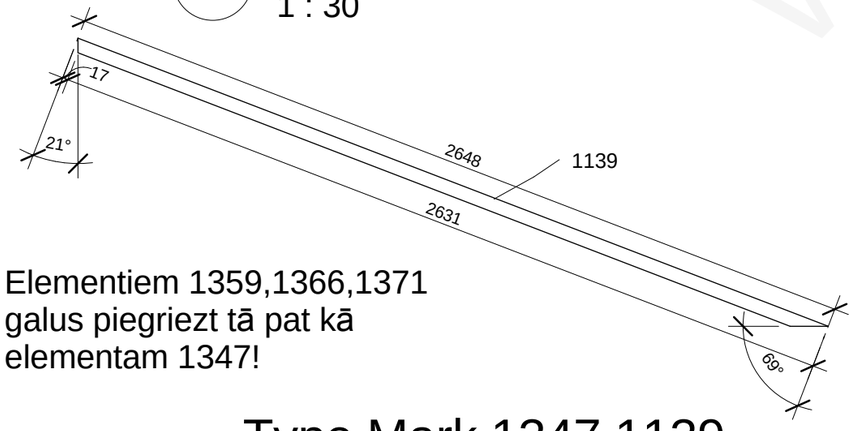


Elementiem 1359,1366,1371
galus piegriezt tā pat kā
elementam 1347!

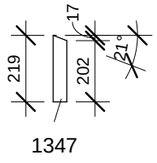


1347

4 Type Mark 1347,1139

1 : 20

| 2P33a panel wood element schedule | | | | | | |
|---|---|---|---|---|---|---|
| Type Mark | Family and Type | h(mm) | b(mm) | L(mm) | Length | Count |
| 74 | H-bar ext_1: 25x50 16 | 50 | 25 | 769 | | 1 |
| 177 | H-bar int: 45x45 43 | 45 | 45 | 620 | | 2 |
| 185 | H-bar int: 45x45 51 | 45 | 45 | 718 | | 1 |
| 225 | H-bar int: 45x45 91 | 45 | 45 | 1727 | | 1 |
| 1003 | H_boarding 21x120: 19x120 5 | 120 | 21 | 645 | | 7 |
| 1033 | H_boarding 21x120_1: 19x120 2 | 120 | 21 | 459 | | 1 |
| 1037 | H_boarding 21x120_1: 19x120 6 | 120 | 21 | 738 | | 1 |
| 1055 | H_slips_gals: 45x45 2 | 45 | 45 | 2706 | | 1 |
| 1061 | H_slips_gals: 45x195 | 45 | 195 | 2589 | | 1 |
| 1075 | sliipa-bar ext: 25x50 7 | 50 | 25 | 2745 | | 1 |
| 1092 | sliipa-sija bar int: 45x45 7 | 45 | 45 | 2656 | | 1 |
| 1139 | sliipa-sija_1_sl gals_1: 45x195 2 | 45 | 195 | 2665 | | 1 |
| 1202 | V-bar ext_slips.: 25x50 | 25 | 50 | | 770 | 1 |
| 1203 | V-bar ext_slips.: 25x50 2 | 25 | 50 | | 977 | 1 |
| 1347 | V_slips_gals: 45x195 9 | 195 | 45 | | 219 | 1 |
| 1359 | V_slips_gals: 45x195 21 | 195 | 45 | | 449 | 1 |
| 1366 | V_slips_gals: 45x195 28 | 195 | 45 | | 670 | 1 |
| 1371 | V_slips_gals: 45x195 33 | 195 | 45 | | 901 | 1 |

Grand total: 25

| 2P33a panel plate element schedule | | |
|---|---|---|
| Family and Type | Area | Comments |
| | | |
| Basic Wall: Isoplaat 25mm | 1.4 m² | |
| Grand total: 1 | 1.4 m² | |

This drawing cannot be used without agreement of SIA "WWL"

| | | | |
|---|---|---|---|
| Proj Manager: | J.Riekstiņš | | |
| Proj. Resp. Eng: | D.Ščogoļevs | | |
| Resp. Eng/Dsg: | K.Rezevskis | | |

Customer: -

Project nr: 151B

Object: 151B-6Apartment_H

Lable: Approver

Revision: TP

Sheet name: 2P33a

Sheet nr: 2P33a

Scale: As indicated

Date: 18/03/2011

WWW.HOUSES

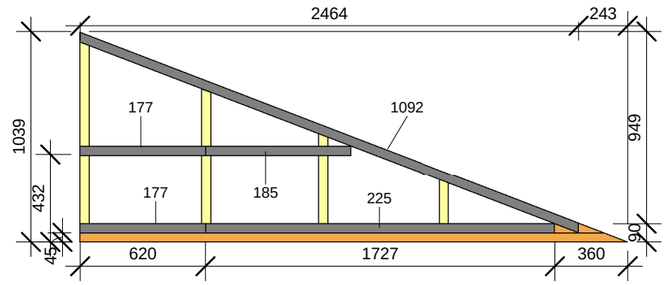


## 2 2P33a_4

1 : 30

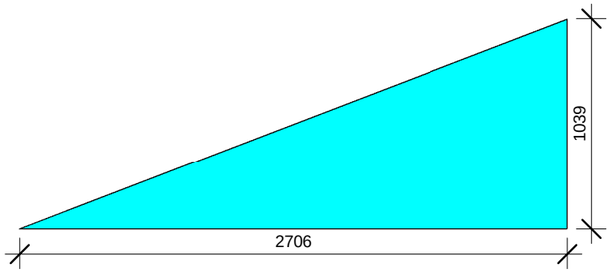


## 1 2P33a_5

1 : 30

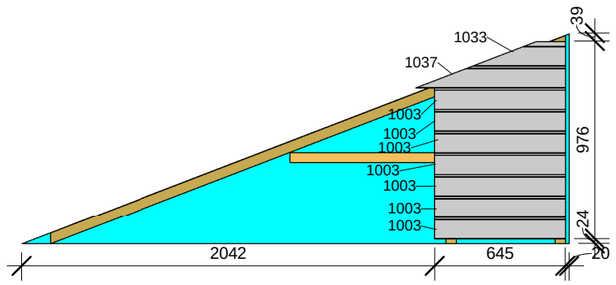


## 4 2P33a_7

1 : 30

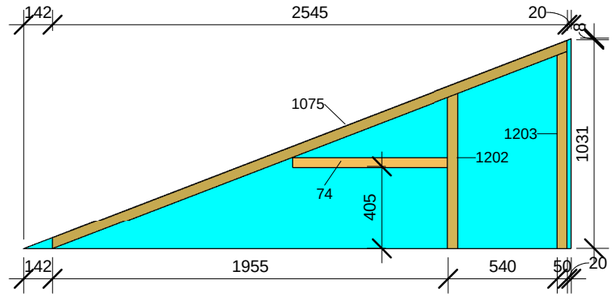


## 3 2P33a_6

1 : 30

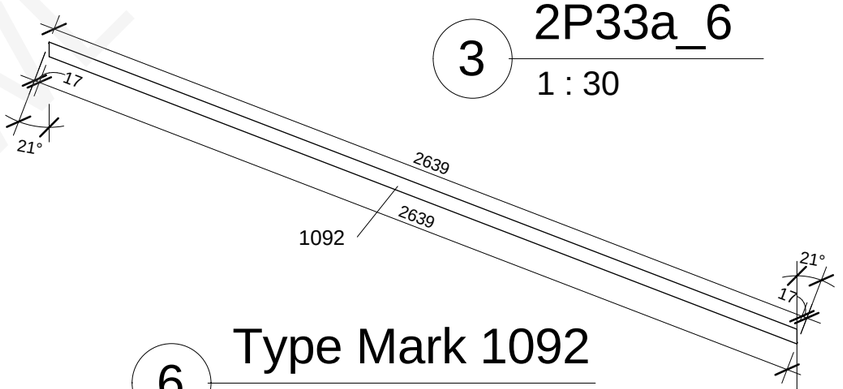


## 6 Type Mark 1092

1 : 20

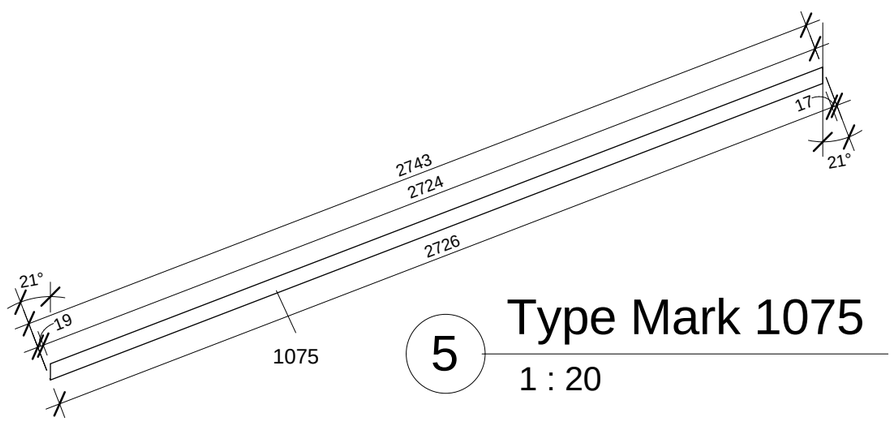


## 5 Type Mark 1075

1 : 20

| | | | | | | |
|---|---|---|---|---|---|---|
| This drawing cannot be used without agreement of SIA "WWL" | | | | Customer: - | Project nr: 151B | |
| Proj Manager: | J.Riekstiņš | | | Object: 151B-6Apartment_H | Lable: Approver | |
| Proj. Resp. Eng: | D.Ščogoļevs | | | | Revision: TP | |
| Resp. Eng/Dsg: | K.Rezevskis | | | | | |
| | | | | Sheet name: 2P33a_a | Sheet nr: 2P33a_a | |
| | | | | | Scale: As indicated | |
| | | | | | Date: 18/03/2011 | |

www.WWL.Houses

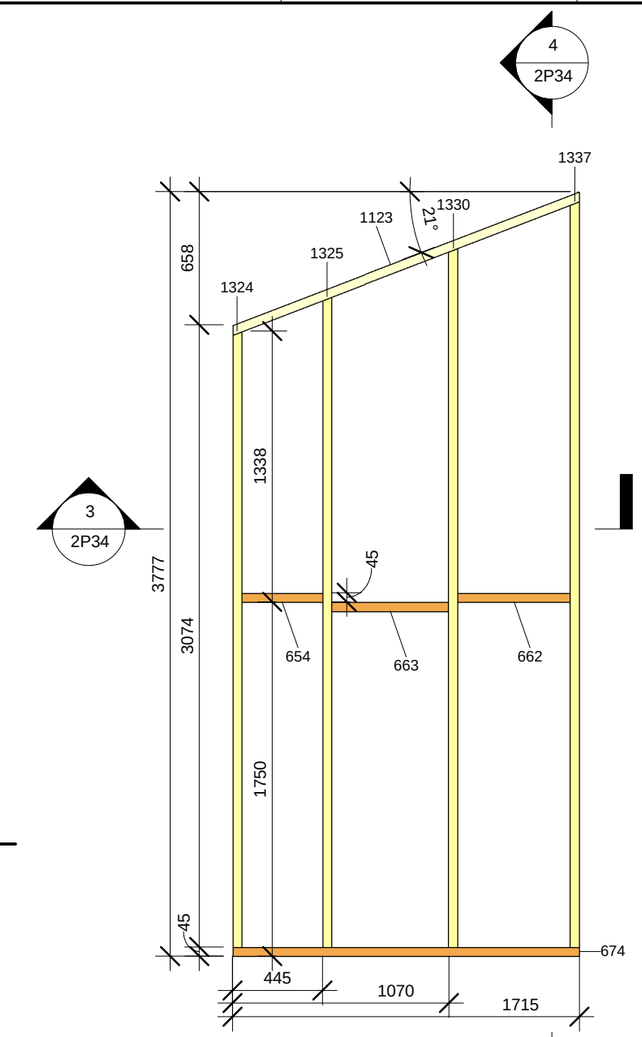


1 2P34_1

1 : 30

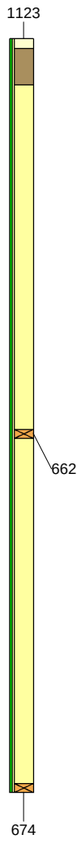


4 2P34_3

1 : 30

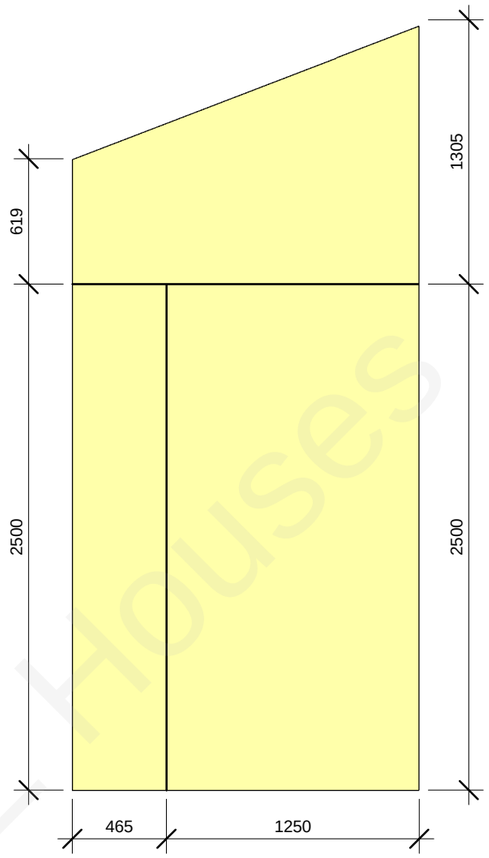


2 2P34_4

1 : 30

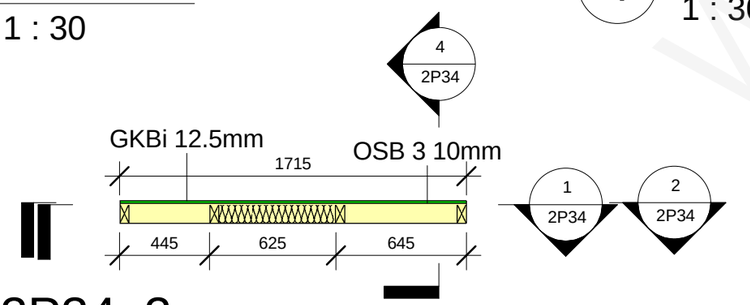


3 2P34_2

1 : 30

| 2P34 panel wood element schedule | | | | | | |
|---|---|---|---|---|---|---|
| Type Mark | Family and Type | h(mm) | b(mm) | L(mm) | Length | Count |
| 654 | H: 45x95 10 | 45 | 95 | 400 | | 1 |
| 662 | H: 45x95 18 | 45 | 95 | 555 | | 1 |
| 663 | H: 45x95 19 | 45 | 95 | 580 | | 1 |
| 674 | H: 45x95 30 | 45 | 95 | 1715 | | 1 |
| 1123 | sliipa-sija_1: 45x95 6 | 45 | 95 | 1854 | | 1 |
| 1324 | V_slips_gals: 45x95 29 | 95 | 45 | | 3043 | 1 |
| 1325 | V_slips_gals: 45x95 30 | 95 | 45 | | 3213 | 1 |
| 1330 | V_slips_gals: 45x95 35 | 95 | 45 | | 3453 | 1 |
| 1337 | V_slips_gals: 45x95 42 | 95 | 45 | | 3684 | 1 |

Grand total: 9

| 2P34 panel plate element schedule | | |
|---|---|---|
| Family and Type | Area | Comments |
| | | |
| Basic Wall: GKBi 12.5mm | 5.9 m² | |
| Basic Wall: OSB 3 10mm | 5.9 m² | |
| Grand total: 2 | 11.8 m² | |

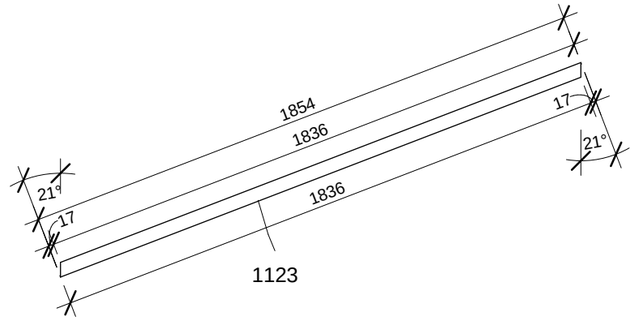


5 Type Mark 1123

1 : 20

This drawing cannot be used without agreement of SIA "WWL"

| | | | |
|---|---|---|---|
| Proj Manager: | J.Riekstiņš | | |
| Proj. Resp. Eng: | D.Ščogoļevs | | |
| Resp. Eng/Dsg: | K.Rezevskis | | |

Customer: -

Object: 151B-6Apartment_H

Sheet name: 2P34

Project nr: 151B

Lable: Approver

Revision: TP

Sheet nr: 2P34

Scale: As indicated

Date: 18/03/2011

WWL Houses

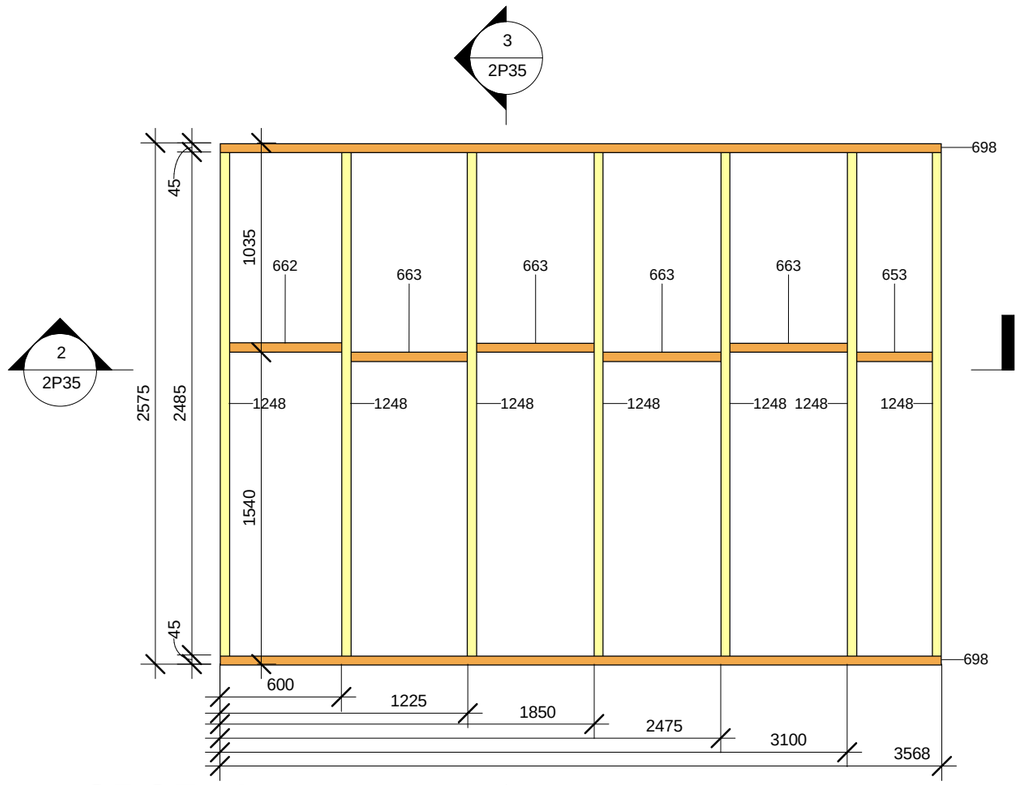


## 1 2P35_1

1 : 30

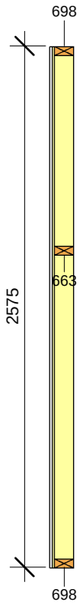


## 3 2P35_3

1 : 30

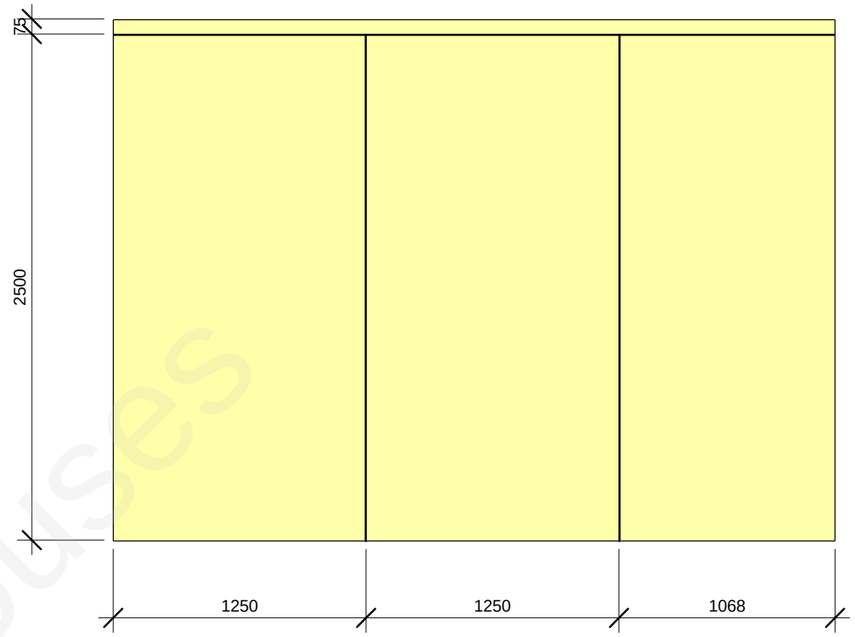


## 4 2P35_4

1 : 30

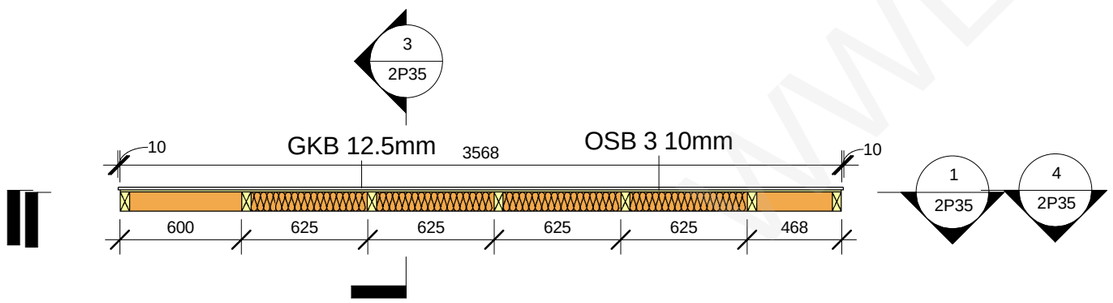


## 2 2P35_2

1 : 30

| 2P35 panel wood element schedule | | | | | | |
|---|---|---|---|---|---|---|
| Type Mark | Family and Type | h(mm) | b(mm) | L(mm) | Length | Count |
| 653 | H: 45x95 9 | 45 | 95 | 378 | | 1 |
| 662 | H: 45x95 18 | 45 | 95 | 555 | | 1 |
| 663 | H: 45x95 19 | 45 | 95 | 580 | | 4 |
| 698 | H: 45x95 54 | 45 | 95 | 3568 | | 2 |
| 1248 | V: 45x95 12 | 95 | 45 | | 2485 | 7 |

Grand total: 15

| 2P35 panel plate element schedule | | |
|---|---|---|
| Family and Type | Area | Comments |
| | | |
| Basic Wall: GKB 12.5mm | 9.2 m² | |
| Basic Wall: OSB 3 10mm | 9.2 m² | |
| Grand total: 2 | 18.4 m² | |

This drawing cannot be used without agreement of SIA "WWL"

| | | | |
|---|---|---|---|
| Proj Manager: | J.Riekstiņš | | |
| Proj. Resp. Eng: | D.Ščogoļevs | | |
| Resp. Eng/Dsg: | K.Rezevskis | | |

Customer: -

Object: 151B-6Apartment_H

Sheet name: 2P35

Project nr: 151B

Lable: Approver

Revision: TP

Sheet nr: 2P35

Scale: 1 : 30

Date: 18/03/2011

WWL Houses

| 2P35a panel wood element schedule | | | | | | |
|---|---|---|---|---|---|---|
| Type Mark | Family and Type | h(mm) | b(mm) | L(mm) | Length | Count |
| 698 | H: 45x95 54 | 45 | 95 | 3568 | | 2 |
| 1240 | V: 45x95 4 | 95 | 45 | | 408 | 7 |
| Grand total: 9 | | | | | | |

| 2P35a panel plate element schedule | | |
|---|---|---|
| Family and Type | Area | Comments |
| | | |
| Basic Wall: GKB 12.5mm | 1.8 m² | |
| Basic Wall: OSB 3 10mm | 1.8 m² | |
| Grand total: 2 | 3.6 m² | |

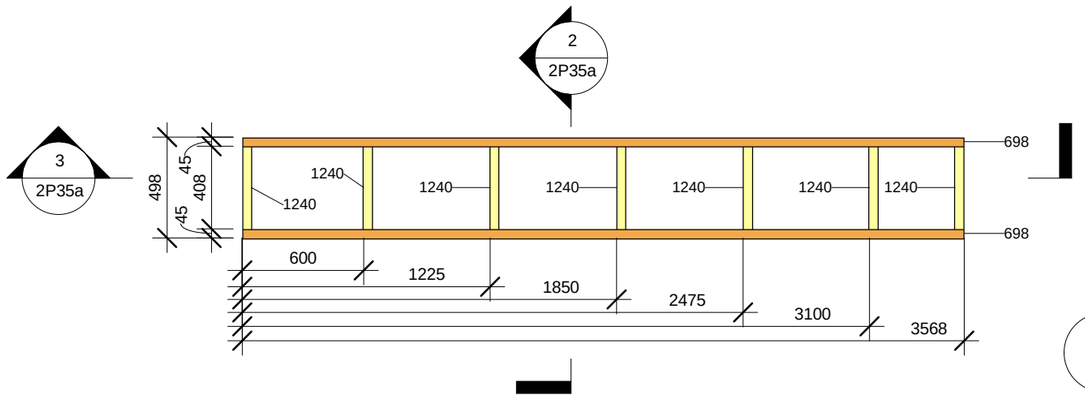


1 2P35a_1

1 : 30

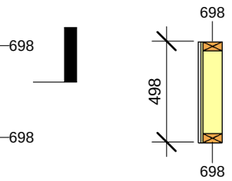


2 2P35a_3

1 : 30

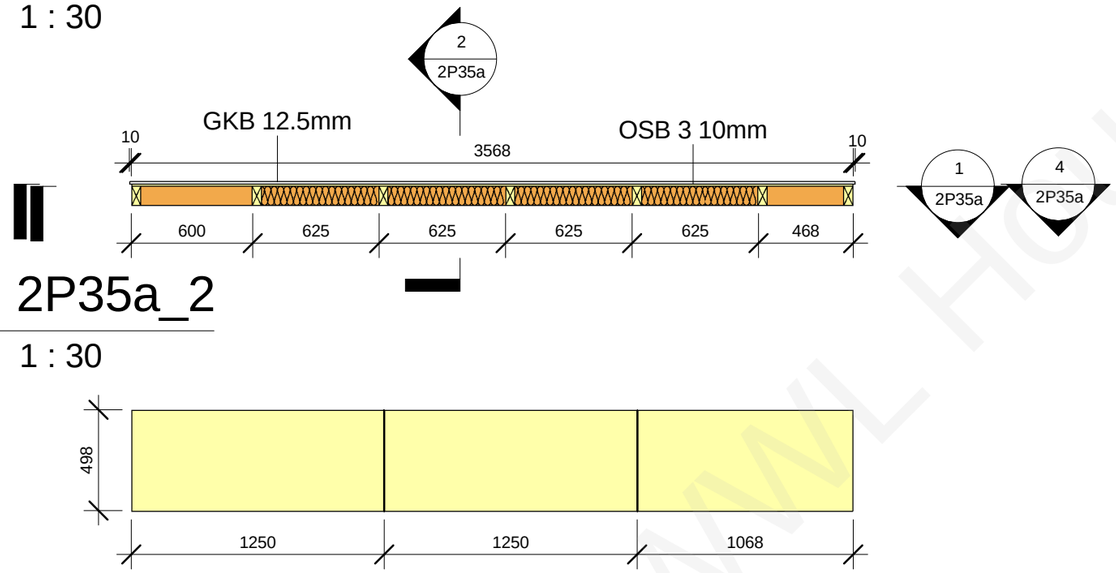


3 2P35a_2

1 : 30

4 2P35a_4

1 : 30

WWL Houses

| This drawing cannot be used without agreement of SIA "WWL" | | | | Customer: - | Project nr: 151B |
|---|---|---|---|---|---|
| Proj Manager: | J.Riekstiņš | | | Object: 151B-6Apartment_H | Lable: Approver |
| Proj. Resp. Eng: | D.Ščogoļevs | | | | Revision: TP |
| Resp. Eng/Dsg: | K.Rezevskis | | | | |
| | | | | Sheet name: 2P35a | Sheet nr: 2P35a |
| | | | | | Scale: 1 : 30 |
| | | | | | Date: 18/03/2011 |

| 2P36 panel wood element schedule | | | | | | |
|---|---|---|---|---|---|---|
| Type Mark | Family and Type | h(mm) | b(mm) | L(mm) | Length | Count |
| 660 | H: 45x95 16 | 45 | 95 | 479 | | 1 |
| 662 | H: 45x95 18 | 45 | 95 | 555 | | 1 |
| 663 | H: 45x95 19 | 45 | 95 | 580 | | 1 |
| 676 | H: 45x95 32 | 45 | 95 | 1794 | | 1 |
| 1124 | sliipa-sija_1: 45x95 7 | 45 | 95 | 1938 | | 1 |
| 1324 | V_slips_gals: 45x95 29 | 95 | 45 | | 3043 | 1 |
| 1326 | V_slips_gals: 45x95 31 | 95 | 45 | | 3243 | 1 |
| 1332 | V_slips_gals: 45x95 37 | 95 | 45 | | 3483 | 1 |
| 1338 | V_slips_gals: 45x95 43 | 95 | 45 | | 3714 | 1 |

Grand total: 9

| 2P36 panel plate element schedule | | |
|---|---|---|
| Family and Type | Area | Comments |
| | | |
| Basic Wall: GKBi 12.5mm | 6.2 m² | |
| Basic Wall: OSB 3 10mm | 6.2 m² | |
| Grand total: 2 | 12.4 m² | |

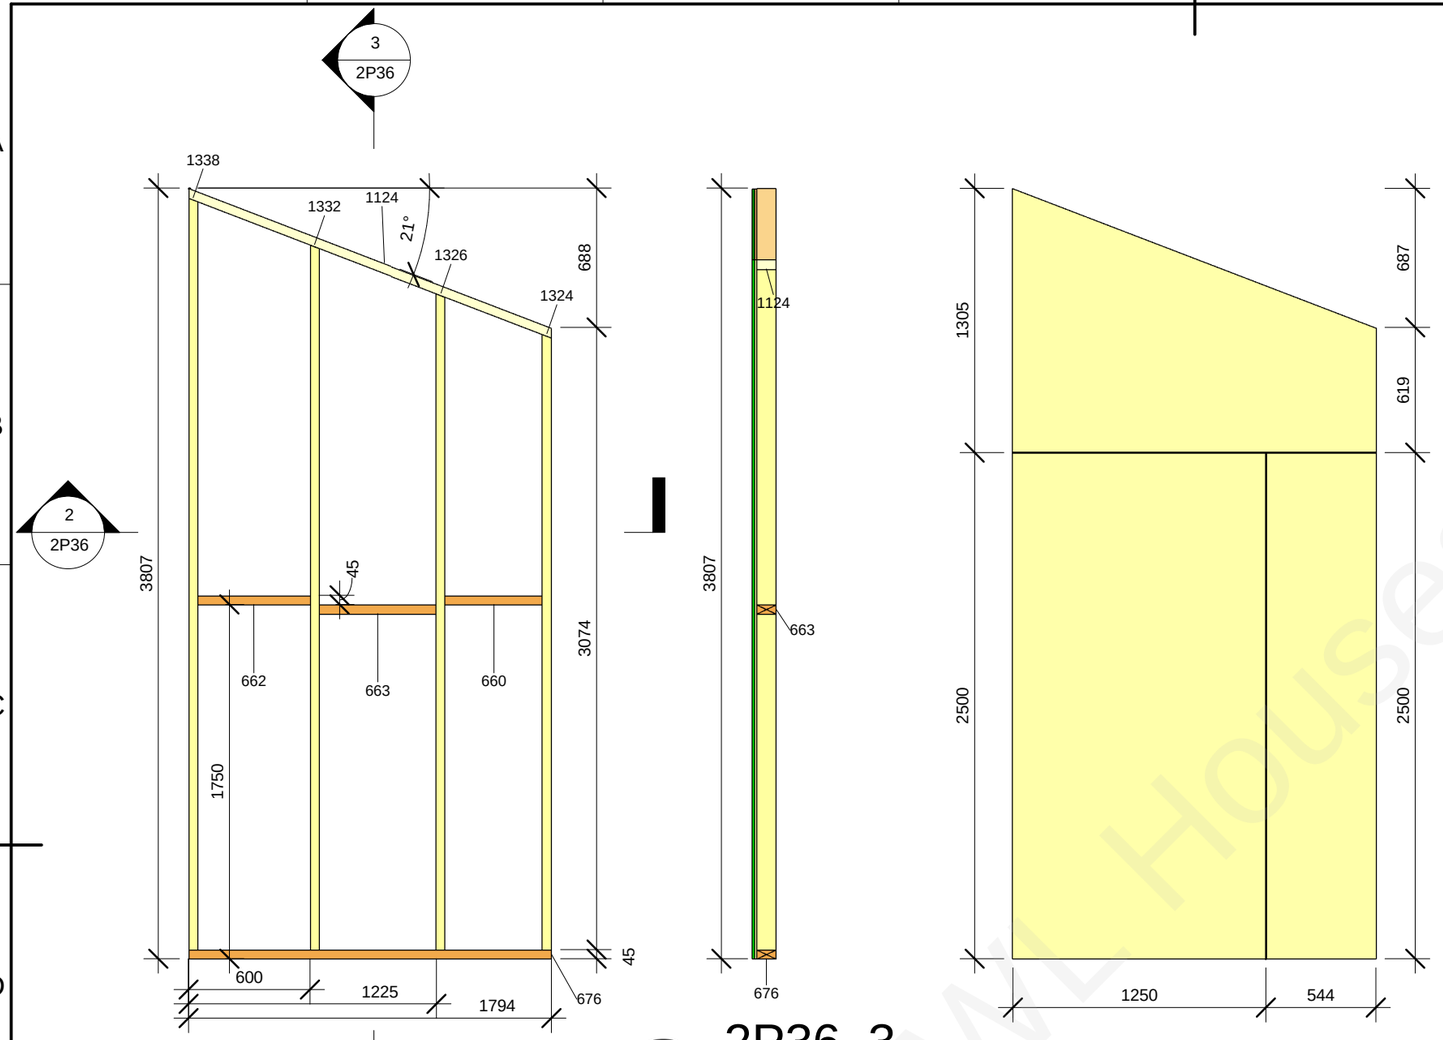


1 2P36_1
1 : 30

3 2P36_3
1 : 30

4 2P36_4
1 : 30

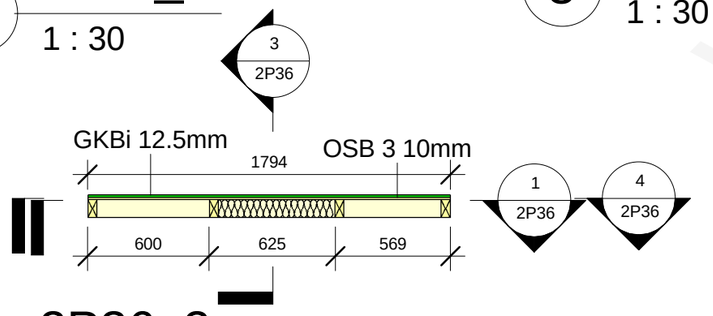


2 2P36_2
1 : 30

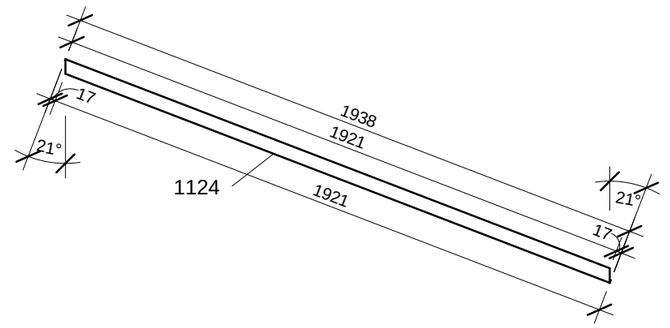


5 Type Mark 1124
1 : 20

Houses

| This drawing cannot be used without agreement of SIA "WWL" | | | | Customer: - | Project nr: 151B |
|---|---|---|---|---|---|
| Proj Manager: | J.Riekstiņš | | | Object: 151B-6Apartment_H | Lable: Approver |
| Proj. Resp. Eng: | D.Ščogoļevs | | | | Revision: TP |
| Resp. Eng/Dsg: | K.Rezevskis | | | | |
| | | | | Sheet name: 2P36 | Sheet nr: 2P36 |
| | | | | | Scale: As indicated |
| | | | | | Date: 18/03/2011 |

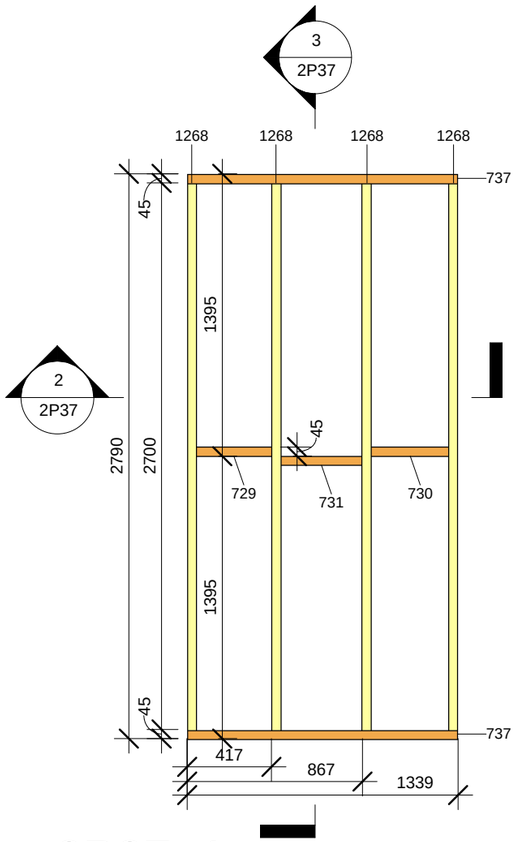


1 2P37_1

1 : 30

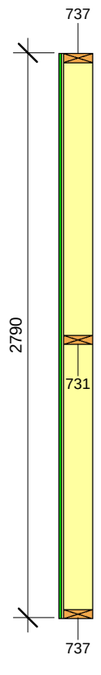


3 2P37_3

1 : 30

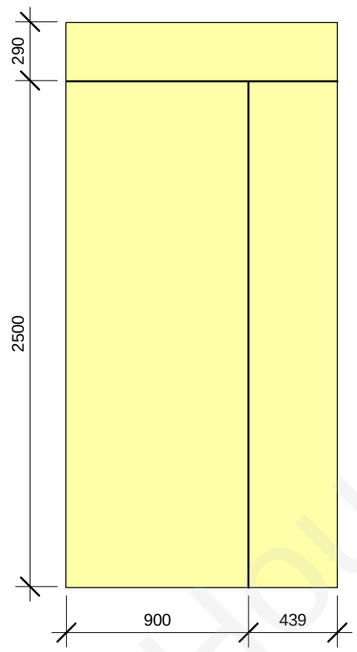


4 2P37_4

1 : 30

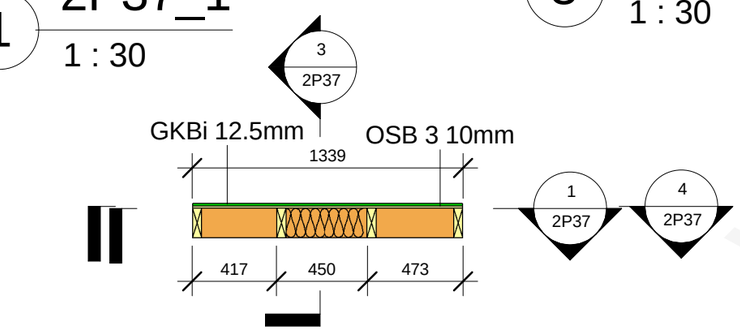


2 2P37_2

1 : 30

| 2P37 panel wood element schedule | | | | | | |
|---|---|---|---|---|---|---|
| Type Mark | Family and Type | h(mm) | b(mm) | L(mm) | Length | Count |
| 729 | H: 45x145 14 | 45 | 145 | 372 | | 1 |
| 730 | H: 45x145 15 | 45 | 145 | 383 | | 1 |
| 731 | H: 45x145 16 | 45 | 145 | 405 | | 1 |
| 737 | H: 45x145 22 | 45 | 145 | 1339 | | 2 |
| 1268 | V: 45x145 14 | 145 | 45 | | 2700 | 4 |
| Grand total: 9 | | | | | | |

| 2P37 panel plate element schedule | | |
|---|---|---|
| Family and Type | Area | Comments |
| | | |
| Basic Wall: GKBi 12.5mm | 3.7 m² | |
| Basic Wall: OSB 3 10mm | 3.7 m² | |
| Grand total: 2 | 7.5 m² | |

This drawing cannot be used without agreement of SIA "WWL"

| | | | |
|---|---|---|---|
| Proj Manager: | J.Riekstiņš | | |
| Proj. Resp. Eng: | D.Ščogoļevs | | |
| Resp. Eng/Dsg: | K.Rezevskis | | |

Customer: -

Object: 151B-6Apartment_H

Sheet name: 2P37

Project nr: 151B

Lable: Approver

Revision: TP

Sheet nr: 2P37

Scale: 1 : 30

Date: 18/03/2011

WWL Houses

| 2P37a panel wood element schedule | | | | | | |
|---|---|---|---|---|---|---|
| Type Mark | Family and Type | h(mm) | b(mm) | L(mm) | Length | Count |
| 748 | H: 45x145 33 | 45 | 145 | 4350 | | 4 |
| 1257 | V: 45x145 3 | 145 | 45 | | 888 | 11 |
| Grand total: 15 | | | | | | |

| 2P37a panel plate element schedule | | |
|---|---|---|
| Family and Type | Area | Comments |
| | | |
| Basic Wall: GKB 12.5mm | 1.9 m² | |
| Basic Wall: GKBi 12.5mm | 2.4 m² | |
| Basic Wall: OSB 3 10mm | 4.3 m² | |
| Grand total: 3 | 8.5 m² | |

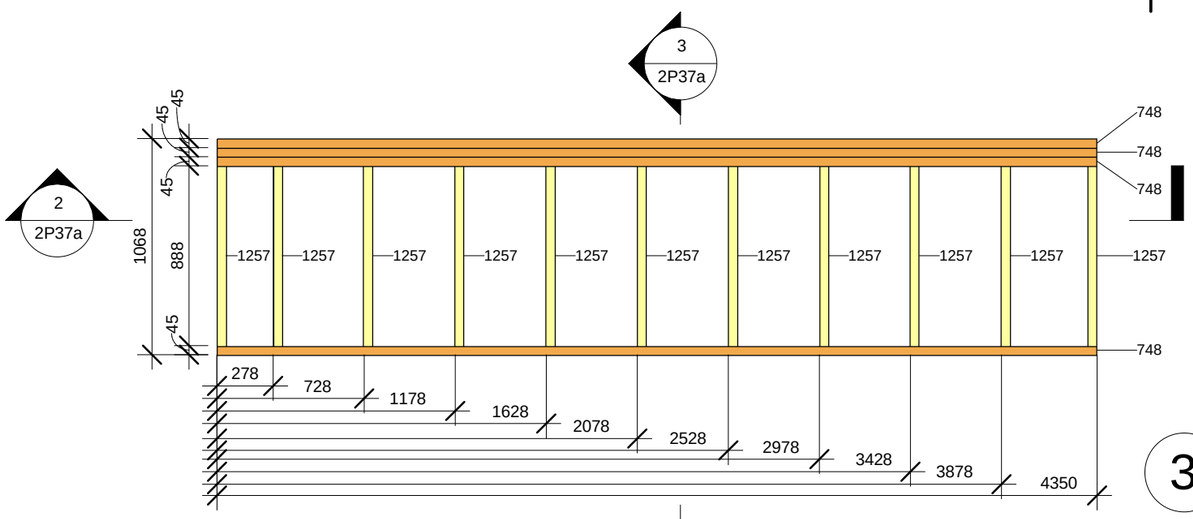


## 1 2P37a_1
1 : 30

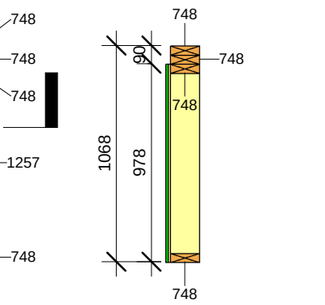


## 3 2P37a_3
1 : 30

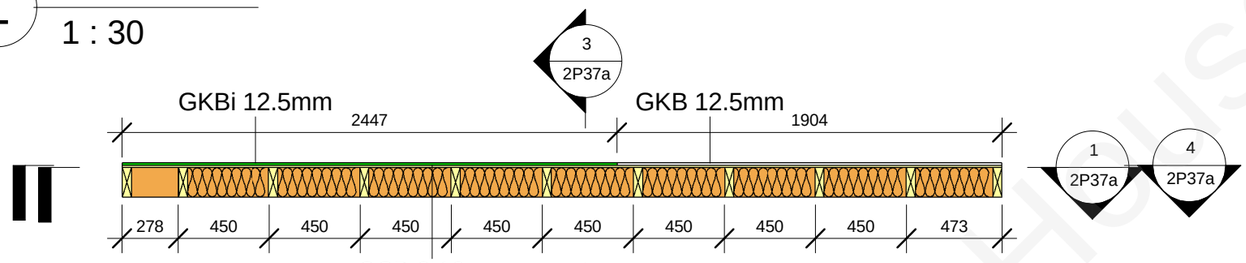


## 2 2P37a_2
1 : 30

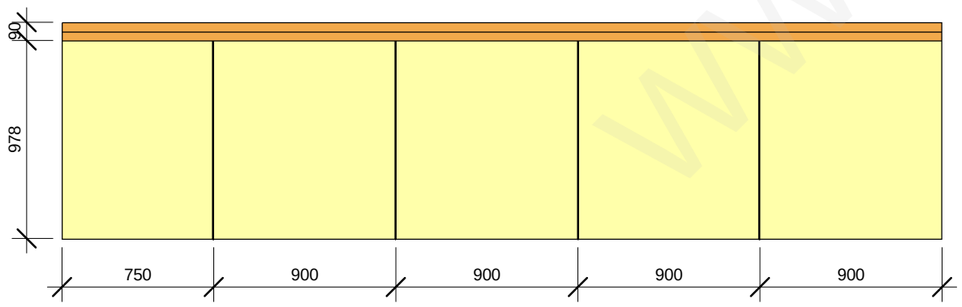


## 4 2P37a_4
1 : 30

WWL Houses

| | | | | | |
|---|---|---|---|---|---|
| This drawing cannot be used without agreement of SIA "WWL" | | | | Customer: - | Project nr: 151B |
| Proj Manager: | J.Riekstiņš | | | Object: 151B-6Apartment_H | Lable: Approver |
| Proj. Resp. Eng: | D.Ščogoļevs | | | | Revision: TP |
| Resp. Eng/Dsg: | K.Rezevskis | | | | |
| | | | | Sheet name: 2P37a | Sheet nr: 2P37a |
| | | | | | Scale: 1 : 30 |
| | | | | | Date: 18/03/2011 |

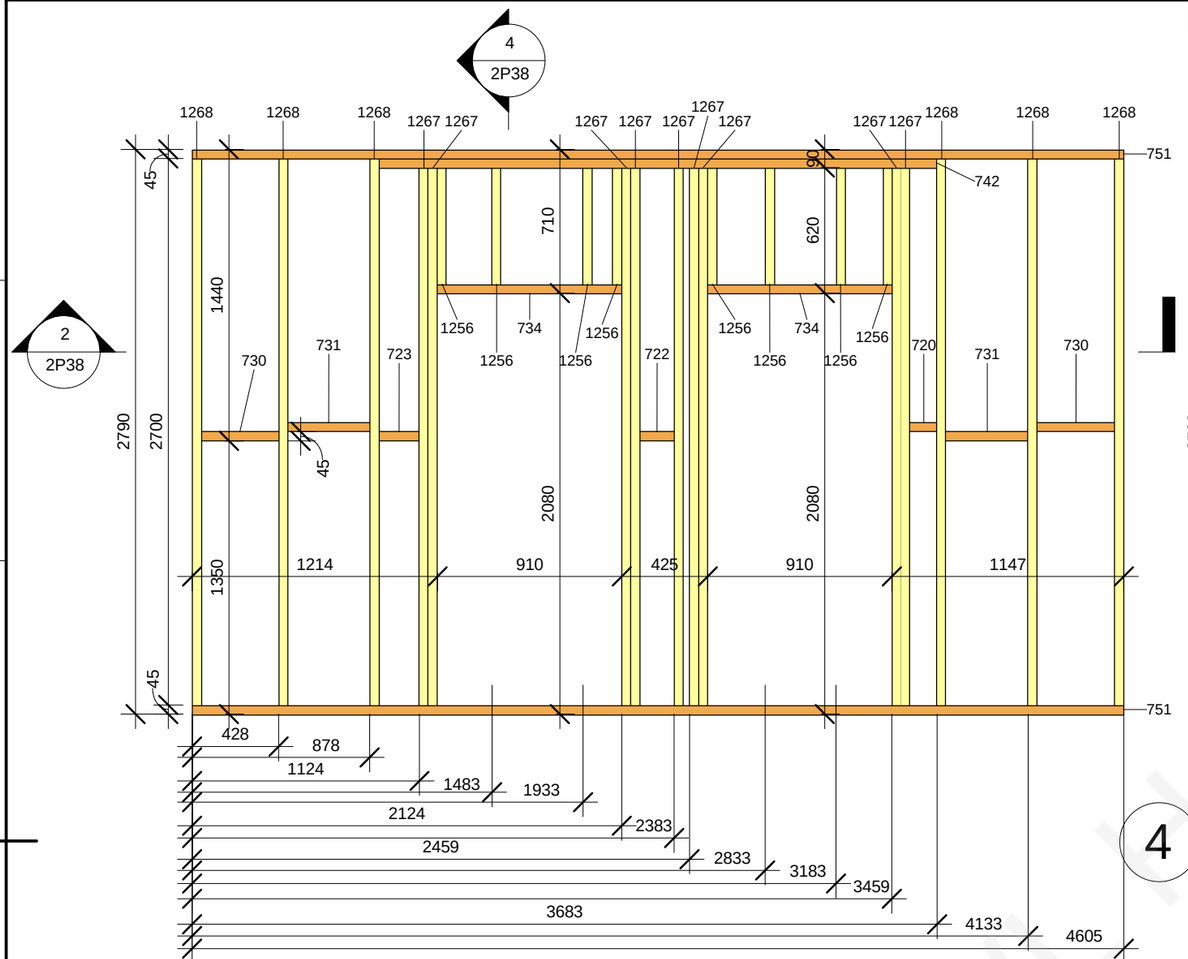


## 4 2P38_3
1 : 30

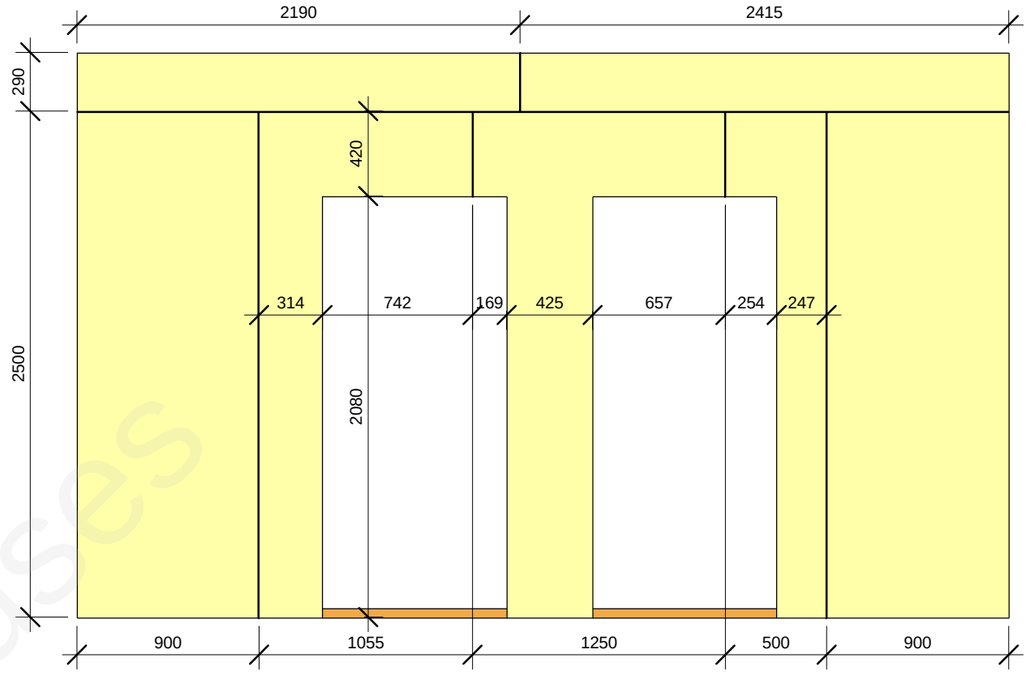


## 3 2P38_4
1 : 30

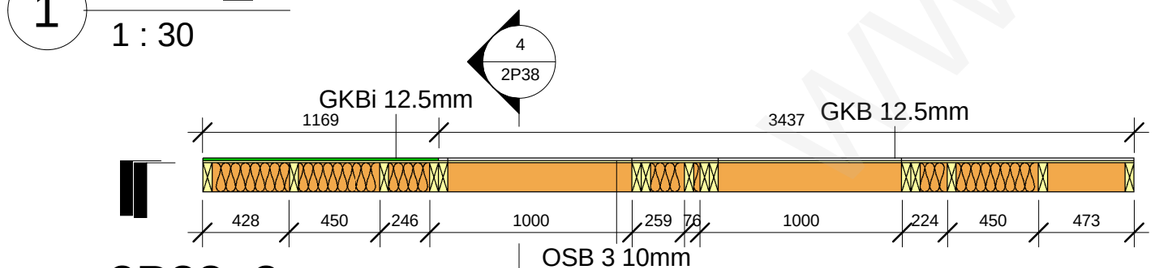


| 2P38 panel wood element schedule | | | | | | |
|---|---|---|---|---|---|---|
| Type Mark | Family and Type | h(mm) | b(mm) | L(mm) | Length | Count |
| 720 | H: 45x145 5 | 45 | 145 | 136 | | 1 |
| 722 | H: 45x145 7 | 45 | 145 | 169 | | 1 |
| 723 | H: 45x145 8 | 45 | 145 | 201 | | 1 |
| 730 | H: 45x145 15 | 45 | 145 | 383 | | 2 |
| 731 | H: 45x145 16 | 45 | 145 | 405 | | 2 |
| 734 | H: 45x145 19 | 45 | 145 | 910 | | 2 |
| 742 | H: 45x145 27 | 45 | 145 | 2760 | | 1 |
| 751 | H: 45x145 36 | 45 | 145 | 4605 | | 2 |
| 1256 | V: 45x145 2 | 145 | 45 | | 575 | 8 |
| 1267 | V: 45x145 13 | 145 | 45 | | 2655 | 9 |
| 1268 | V: 45x145 14 | 145 | 45 | | 2700 | 6 |
| Grand total: 35 | | | | | | |

| 2P38 panel plate element schedule | | |
|---|---|---|
| Family and Type | Area | Comments |
| Basic Wall: GKB 12.5mm | 5.8 m² | |
| Basic Wall: GKBi 12.5mm | 3.3 m² | |
| Basic Wall: OSB 3 10mm | 9.1 m² | |
| Grand total: 3 | 18.1 m² | |

This drawing cannot be used without agreement of SIA "WWL"

| | | | |
|---|---|---|---|
| Proj Manager: | J.Riekstiņš | | |
| Proj. Resp. Eng: | D.Ščogoļevs | | |
| Resp. Eng/Dsg: | K.Rezevskis | | |

Customer: -

Object: 151B-6Apartment_H

Sheet name: 2P38

Project nr: 151B

Lable: Approver

Revision: TP

Sheet nr: 2P38

Scale: 1 : 30

Date: 18/03/2011

WWL Houses

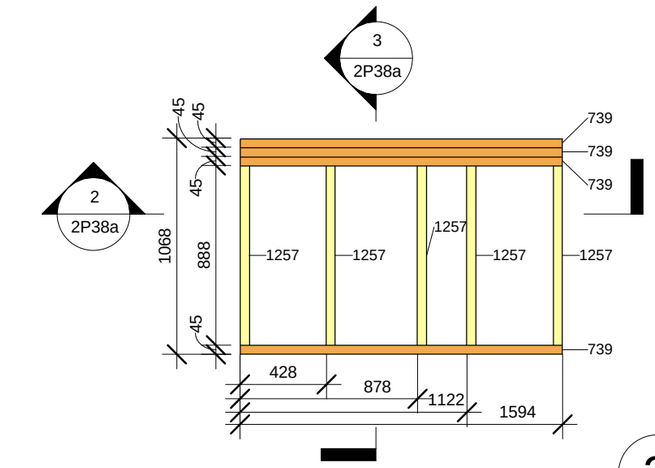


1 2P38a_1

1 : 30

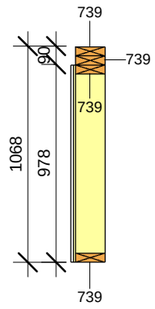


3 2P38a_3

1 : 30

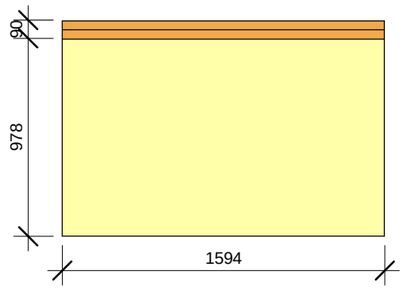


4 2P38a_4

1 : 30

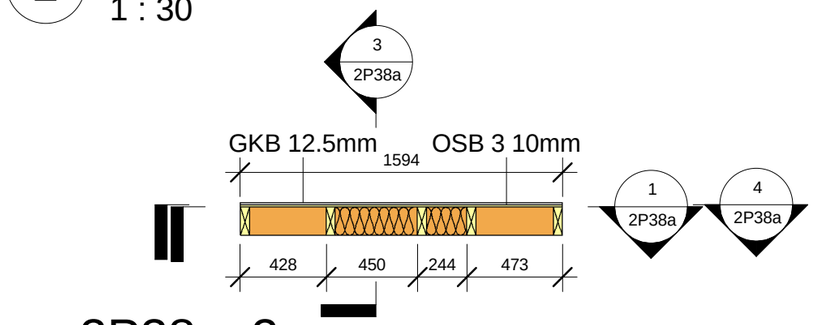


2 2P38a_2

1 : 30

| 2P38a panel wood element schedule | | | | | | |
|---|---|---|---|---|---|---|
| Type Mark | Family and Type | h(mm) | b(mm) | L(mm) | Length | Count |
| 739 | H: 45x145 24 | 45 | 145 | 1594 | | 4 |
| 1257 | V: 45x145 3 | 145 | 45 | | 888 | 5 |

Grand total: 9

| 2P38a panel plate element schedule | | |
|---|---|---|
| Family and Type | Area | Comments |
| | | |
| Basic Wall: GKB 12.5mm | 1.6 m² | |
| Basic Wall: OSB 3 10mm | 1.6 m² | |
| Grand total: 2 | 3.1 m² | |

WWL Houses

This drawing cannot be used without agreement of SIA "WWL"

| | | | |
|---|---|---|---|
| Proj Manager: | J.Riekstiņš | | |
| Proj. Resp. Eng: | D.Ščogoļevs | | |
| Resp. Eng/Dsg: | K.Rezevskis | | |

Customer: -

Project nr: 151B

Object: 151B-6Apartment_H

Lable: Approver

Revision: TP

Sheet name: 2P38a

Sheet nr: 2P38a

Scale: 1 : 30

Date: 18/03/2011

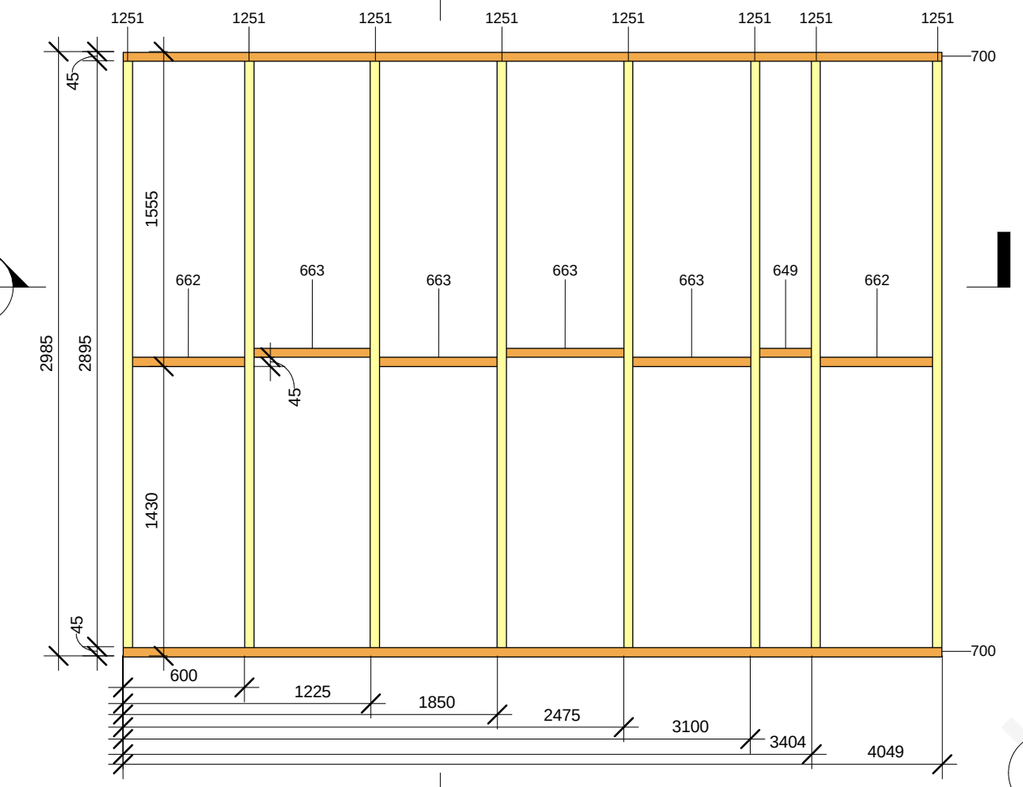


1 2P39_1
1 : 30

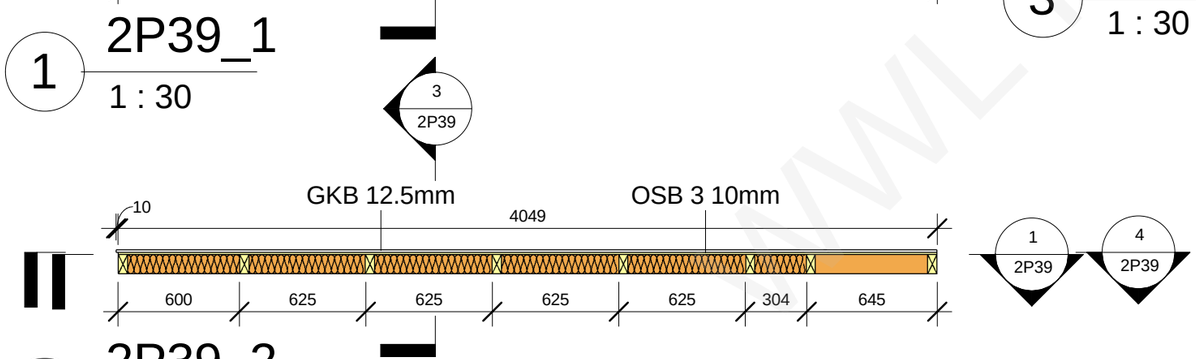


2 2P39_2
1 : 30

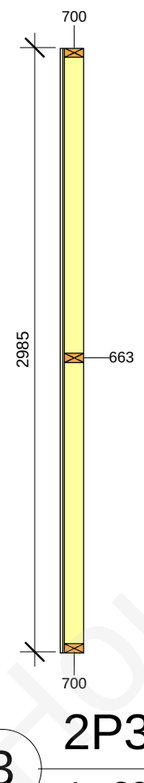


3 2P39_3
1 : 30

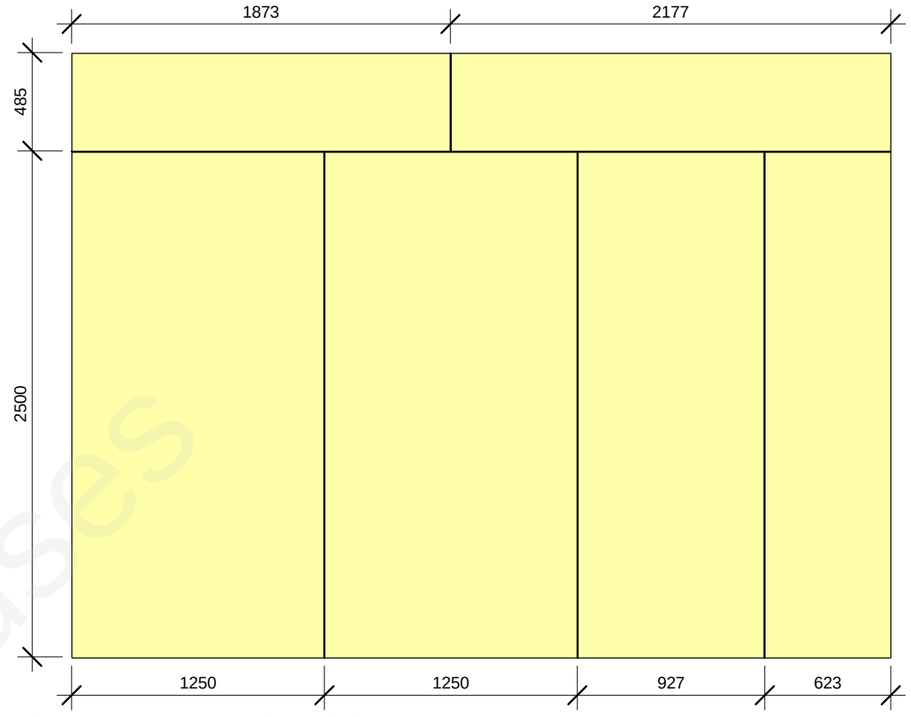


4 2P39_4
1 : 30

2P39 panel wood element schedule

| Type Mark | Family and Type | h(mm) | b(mm) | L(mm) | Length | Count |
|---|---|---|---|---|---|---|
| 649 | H: 45x95 5 | 45 | 95 | 259 | | 1 |
| 662 | H: 45x95 18 | 45 | 95 | 555 | | 2 |
| 663 | H: 45x95 19 | 45 | 95 | 580 | | 4 |
| 700 | H: 45x95 56 | 45 | 95 | 4049 | | 2 |
| 1251 | V: 45x95 15 | 95 | 45 | | 2895 | 8 |

Grand total: 17

2P39 panel plate element schedule

| Family and Type | Area | Comments |
|---|---|---|
| | | |
| Basic Wall: GKB 12.5mm | 12.1 m² | |
| Basic Wall: OSB 3 10mm | 12.1 m² | |
| Grand total: 2 | 24.2 m² | |

This drawing cannot be used without agreement of SIA "WWL"

| | |
|---|---|
| Proj Manager: | J.Riekstiņš |
| Proj. Resp. Eng: | D.Ščogoļevs |
| Resp. Eng/Dsg: | K.Rezevskis |

Customer: -

Object: 151B-6Apartment_H

Sheet name: 2P39

Project nr: 151B

Lable: Approver

Revision: TP

Sheet nr: 2P39

Scale: 1 : 30

Date: 18/03/2011

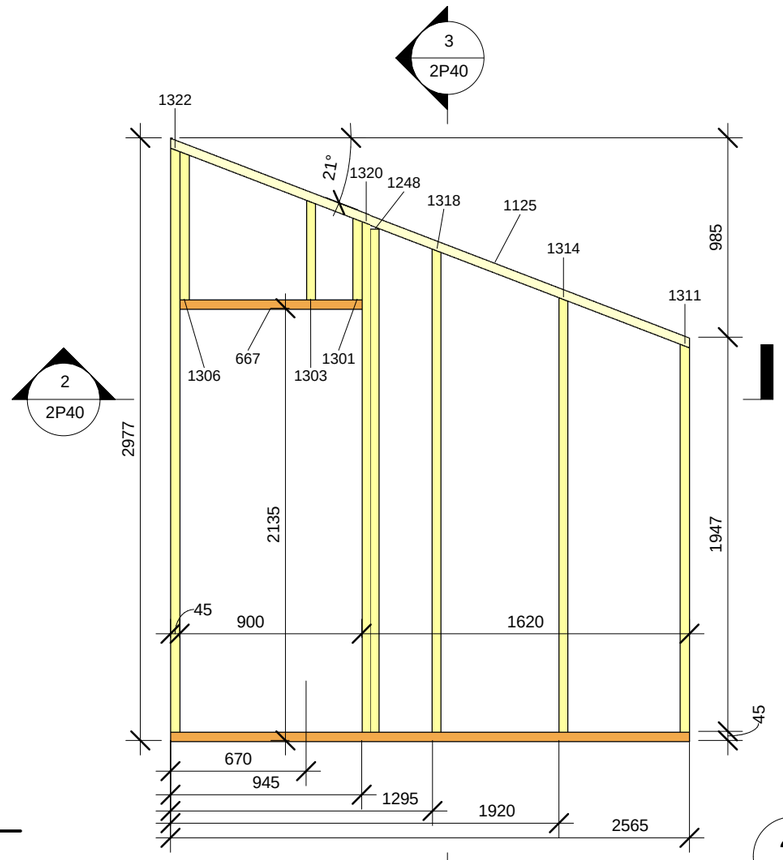


1 2P40_1
1 : 30

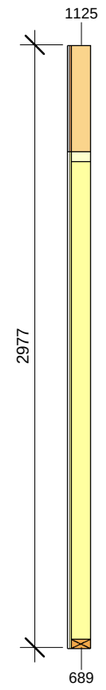


3 2P40_3
1 : 30

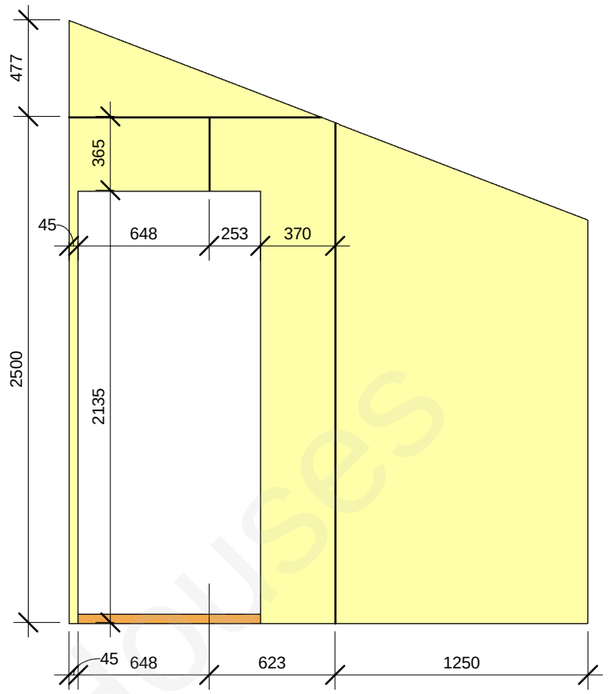


4 2P40_4
1 : 30

| 2P40 panel plate element schedule | | |
|---|---|---|
| Family and Type | Area | Comments |
| | | |
| Basic Wall: GKB 12.5mm | 4.5 m² | |
| Basic Wall: OSB 3 10mm | 4.5 m² | |
| Grand total: 2 | 8.9 m² | |

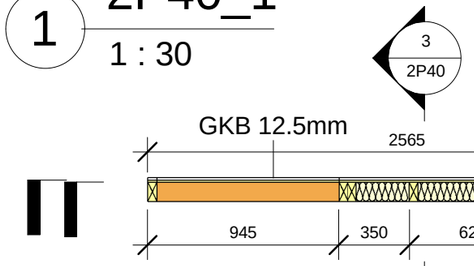


2 2P40_2
1 : 30

| 2P40 panel wood element schedule | | | | | | |
|---|---|---|---|---|---|---|
| Type Mark | Family and Type | h(mm) | b(mm) | L(mm) | Length | Count |
| 667 | H: 45x95 23 | 45 | 95 | 900 | | 1 |
| 689 | H: 45x95 45 | 45 | 95 | 2565 | | 1 |
| 1125 | sliipa-sija_1: 45x95 8 | 45 | 95 | 2765 | | 1 |
| 1248 | V: 45x95 12 | 95 | 45 | | 2485 | 1 |
| 1301 | V_slips_gals: 45x95 6 | 95 | 45 | | 403 | 1 |
| 1303 | V_slips_gals: 45x95 8 | 95 | 45 | | 491 | 1 |
| 1306 | V_slips_gals: 45x95 11 | 95 | 45 | | 731 | 1 |
| 1311 | V_slips_gals: 45x95 16 | 95 | 45 | | 1916 | 1 |
| 1314 | V_slips_gals: 45x95 19 | 95 | 45 | | 2146 | 1 |
| 1318 | V_slips_gals: 45x95 23 | 95 | 45 | | 2386 | 1 |
| 1320 | V_slips_gals: 45x95 25 | 95 | 45 | | 2521 | 1 |
| 1322 | V_slips_gals: 45x95 27 | 95 | 45 | | 2883 | 1 |
| Grand total: 12 | | | | | | |

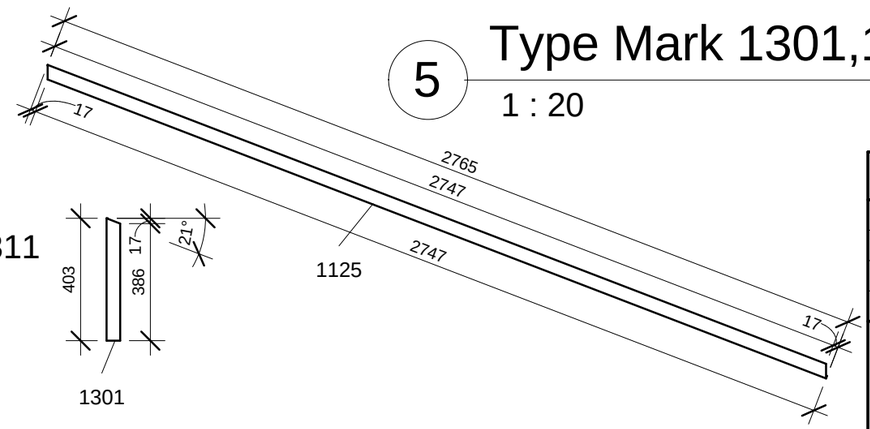


5 Type Mark 1301,1125
1 : 20

Elementiem 1322,1306, 1303,1320,1318,1314,1311 galus piegriezt tā pat kā elementam 1301!




| | | | | | |
|---|---|---|---|---|---|
| This drawing cannot be used without agreement of SIA "WWL" | | | | Customer: - | Project nr: 151B |
| Proj Manager: | J.Riekstiņš | | | Object: 151B-6Apartment_H | Lable: Approver |
| Proj. Resp. Eng: | D.Ščogoļevs | | | | Revision: TP |
| Resp. Eng/Dsg: | K.Rezevskis | | | | |
| | | | | Sheet name: 2P40 | Sheet nr: 2P40 |
| | | | | | Scale: As indicated |
| | | | | | Date: 18/03/2011 |

WWL Houses

| 2P41 panel wood element schedule | | | | | | |
|---|---|---|---|---|---|---|
| Type Mark | Family and Type | h(mm) | b(mm) | L(mm) | Length | Count |
| 667 | H: 45x95 23 | 45 | 95 | 900 | | 1 |
| 678 | H: 45x95 34 | 45 | 95 | 1924 | | 2 |
| 1237 | V: 45x95 | 95 | 45 | | 334 | 4 |
| 1247 | V: 45x95 11 | 95 | 45 | | 2469 | 4 |
| Grand total: 11 | | | | | | |

| 2P41 panel plate element schedule | | |
|---|---|---|
| Family and Type | Area | Comments |
| | | |
| Basic Wall: GKB 12.5mm | 3.0 m² | |
| Basic Wall: OSB 3 10mm | 3.0 m² | |
| Grand total: 2 | 6.0 m² | |

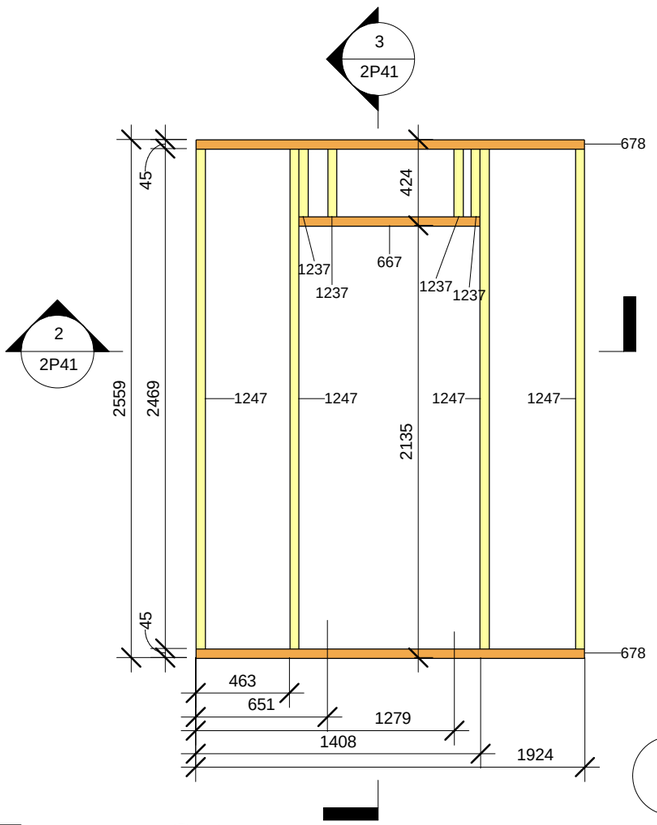


3 2P41_3
1 : 30

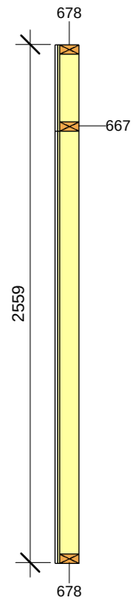


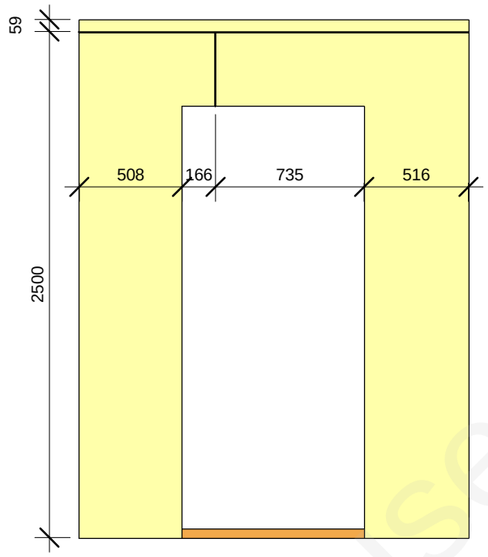


4 2P41_4
1 : 30

1 2P41_1
1 : 30

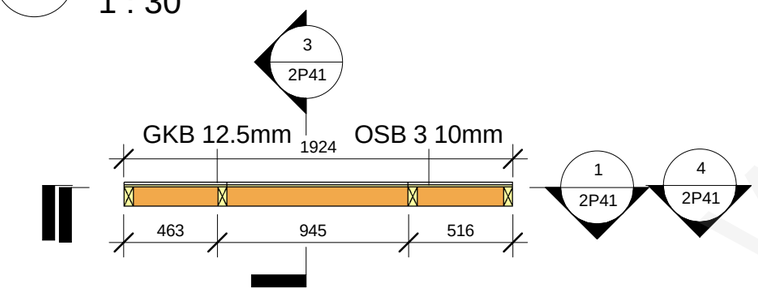


2 2P41_2
1 : 30

WWL Houses

| | | | | | |
|---|---|---|---|---|---|
| This drawing cannot be used without agreement of SIA "WWL" | | | | Customer: - | Project nr: 151B |
| Proj Manager: | J.Riekstiņš | | | Object: 151B-6Apartment_H | Lable: Approver |
| Proj. Resp. Eng: | D.Ščogoļevs | | | | Revision: TP |
| Resp. Eng/Dsg: | K.Rezevskis | | | | |
| | | | | Sheet name: 2P41 | Sheet nr: 2P41 |
| | | | | | Scale: 1 : 30 |
| | | | | | Date: 18/03/2011 |

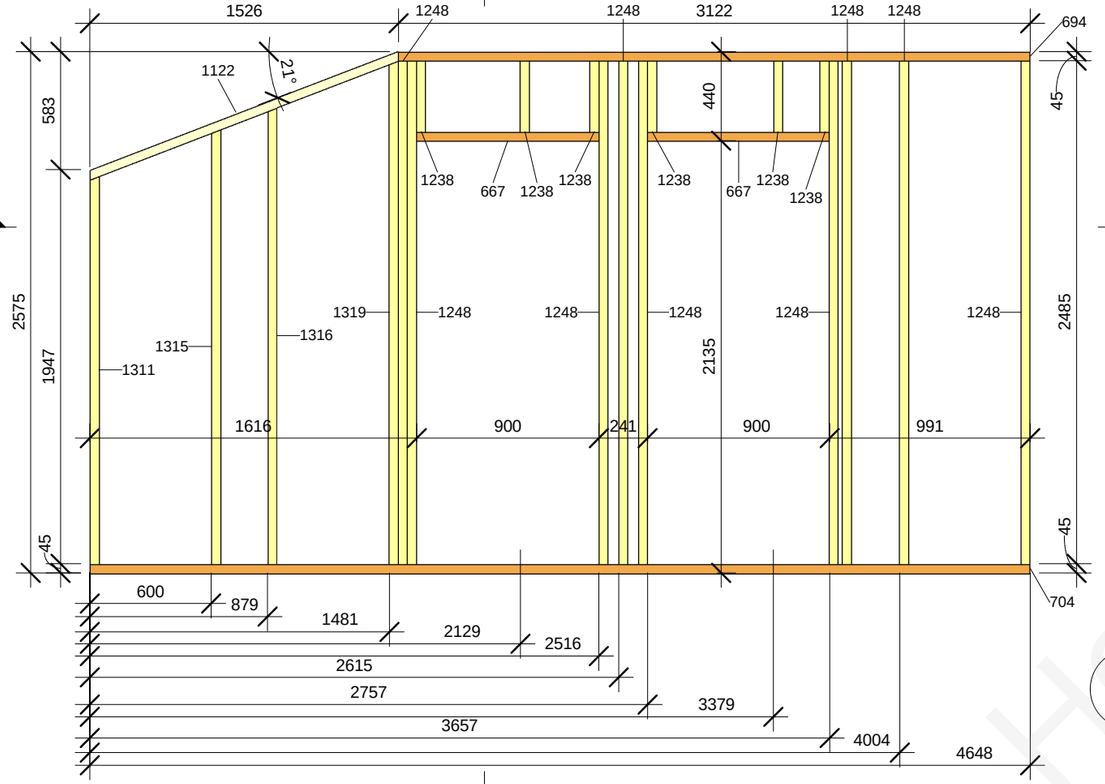


2P42_3

1 : 30

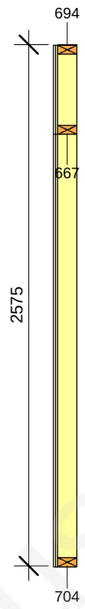


| 2P42 panel wood element schedule | | | | | | |
|---|---|---|---|---|---|---|
| Type Mark | Family and Type | h(mm) | b(mm) | L(mm) | Length | Count |
| 667 | H: 45x95 23 | 45 | 95 | 900 | | 2 |
| 694 | H: 45x95 50 | 45 | 95 | 3122 | | 1 |
| 704 | H: 45x95 60 | 45 | 95 | 4648 | | 1 |
| 1122 | sliipa-sija_1: 45x95 5 | 45 | 95 | 1652 | | 1 |
| 1238 | V: 45x95 2 | 95 | 45 | | 350 | 6 |
| 1248 | V: 45x95 12 | 95 | 45 | | 2485 | 9 |
| 1311 | V_slips_gals: 45x95 16 | 95 | 45 | | 1916 | 1 |
| 1315 | V_slips_gals: 45x95 20 | 95 | 45 | | 2147 | 1 |
| 1316 | V_slips_gals: 45x95 21 | 95 | 45 | | 2254 | 1 |
| 1319 | V_slips_gals: 45x95 24 | 95 | 45 | | 2485 | 1 |

Grand total: 24

| 2P42 panel plate element schedule | | |
|---|---|---|
| Family and Type | Area | Comments |
| | | |
| Basic Wall: GKB 12.5mm | 7.7 m² | |
| Basic Wall: OSB 3 10mm | 7.7 m² | |
| Grand total: 2 | 15.4 m² | |

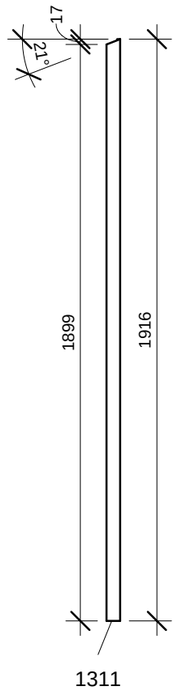


Elementiem
1315,1316,1319
galus piegriezt tā pat kā
elementam 1311!

Type Mark 1311

1 : 20

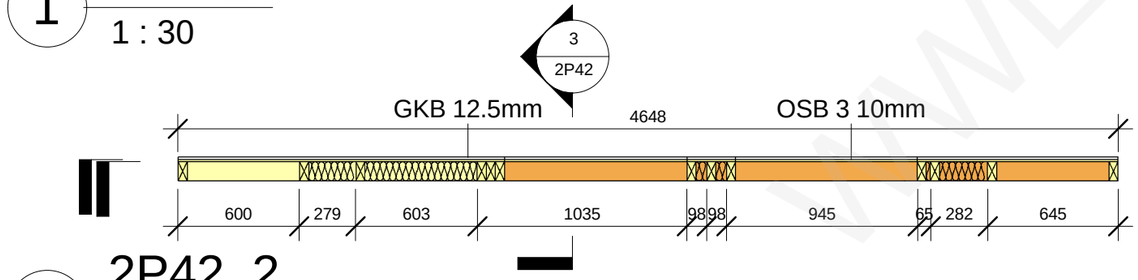


2P42_2

1 : 30

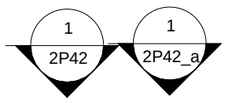


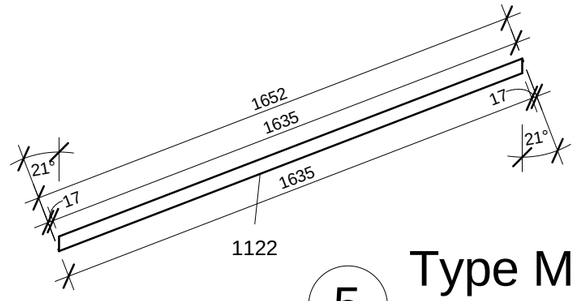


Type Mark 1122

1 : 20

WWL Houses

| | | | | | | |
|---|---|---|---|---|---|---|
| This drawing cannot be used without agreement of SIA "WWL" | | | | Customer: - | Project nr: 151B | |
| Proj Manager: | J.Riekstiņš | | | Object: 151B-6Apartment_H | Lable: Approver | |
| Proj. Resp. Eng: | D.Ščogoļevs | | | | Revision: TP | |
| Resp. Eng/Dsg: | K.Rezevskis | | | | | |
| | | | | Sheet name: 2P42 | Sheet nr: 2P42 | |
| | | | | | Scale: As indicated | |
| | | | | | Date: 18/03/2011 | |

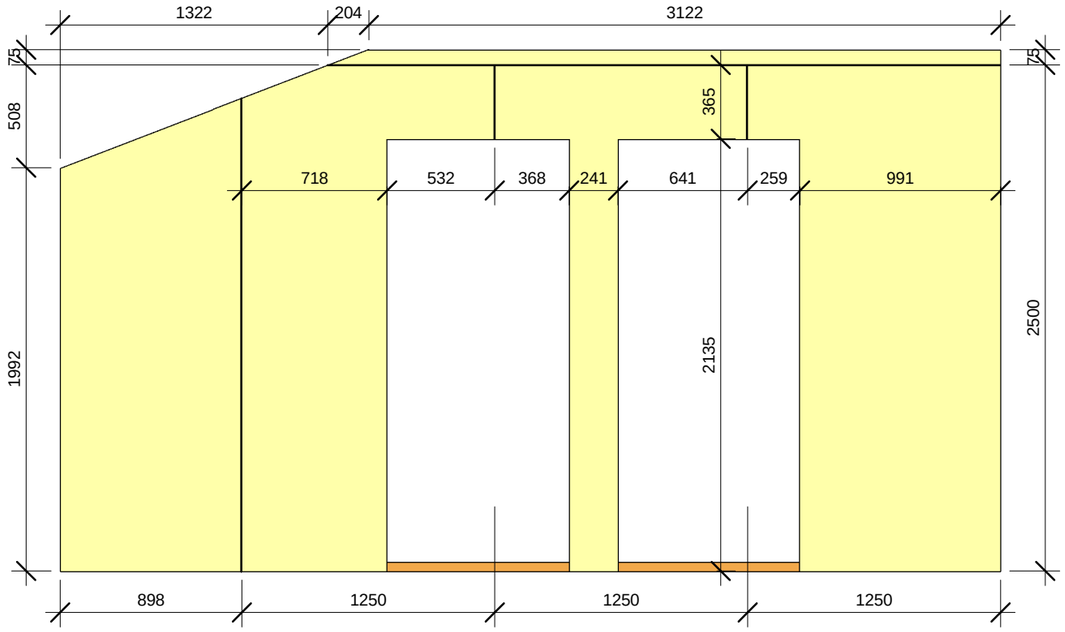


1 2P42_4

1 : 30

WWL Houses

| | | | | | | |
|---|---|---|---|---|---|---|
| This drawing cannot be used without agreement of SIA "WWL" | | | | Customer: - | | Project nr: 151B |
| Proj Manager: | J.Riekstiņš | | | Object: 151B-6Apartment_H | | Lable: Approver |
| Proj. Resp. Eng: | D.Ščogoļevs | | | | | Revision: TP |
| Resp. Eng/Dsg: | K.Rezevskis | | | | | |
| | | | | Sheet name: 2P42_a | | Sheet nr: 2P42_a |
| | | | | | | Scale: 1 : 30 |
| | | | | | | Date: 18/03/2011 |

| 2P42a panel wood element schedule | | | | | | |
|---|---|---|---|---|---|---|
| Type Mark | Family and Type | h(mm) | b(mm) | L(mm) | Length | Count |
| 1056 | H_slips_gals: 45x95 | 45 | 95 | 3122 | | 1 |
| 1136 | sliipa-sija_1_sl gals_1: 45x95 | 45 | 95 | 3245 | | 1 |
| 1296 | V_slips_gals: 45x95 | 95 | 45 | | 158 | 1 |
| 1299 | V_slips_gals: 45x95 4 | 95 | 45 | | 345 | 1 |
| 1300 | V_slips_gals: 45x95 5 | 95 | 45 | | 398 | 1 |
| 1304 | V_slips_gals: 45x95 9 | 95 | 45 | | 638 | 1 |
| 1307 | V_slips_gals: 45x95 12 | 95 | 45 | | 878 | 1 |
| 1309 | V_slips_gals: 45x95 14 | 95 | 45 | | 1108 | 1 |

Grand total: 8

| 2P42a panel plate element schedule | | |
|---|---|---|
| Family and Type | Area | Comments |
| | | |
| Basic Wall: GKB 12.5mm | 1.9 m² | |
| Basic Wall: OSB 3 10mm | 1.9 m² | |
| Grand total: 2 | 3.8 m² | |

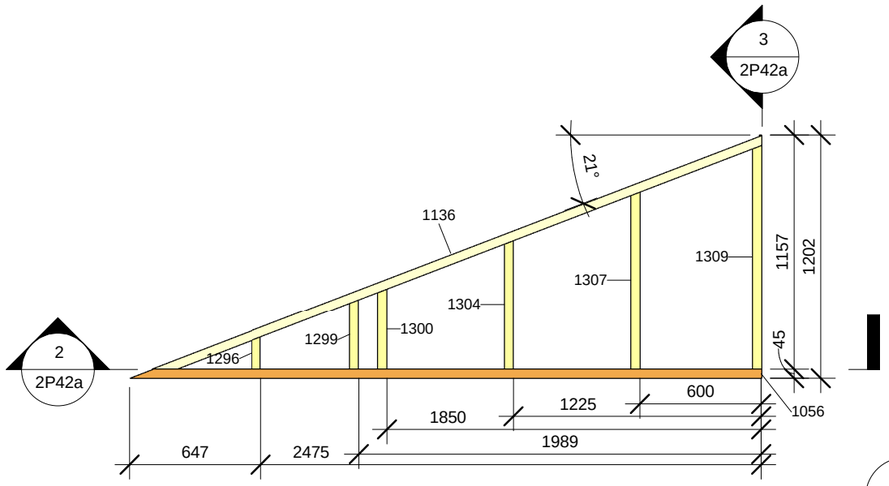


1 2P42a_1

1 : 30

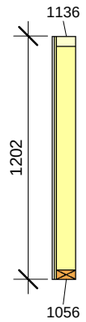


3 2P42a_3

1 : 30

Elementiem 1299,1300,1304,1307,1309 galus piegriezt tā pat kā elementam 1296!

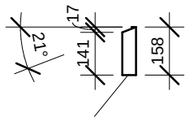


1296

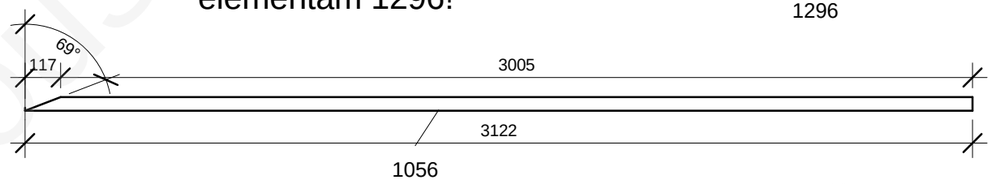


1056

5 Type Mark 1296.1056

1 : 20

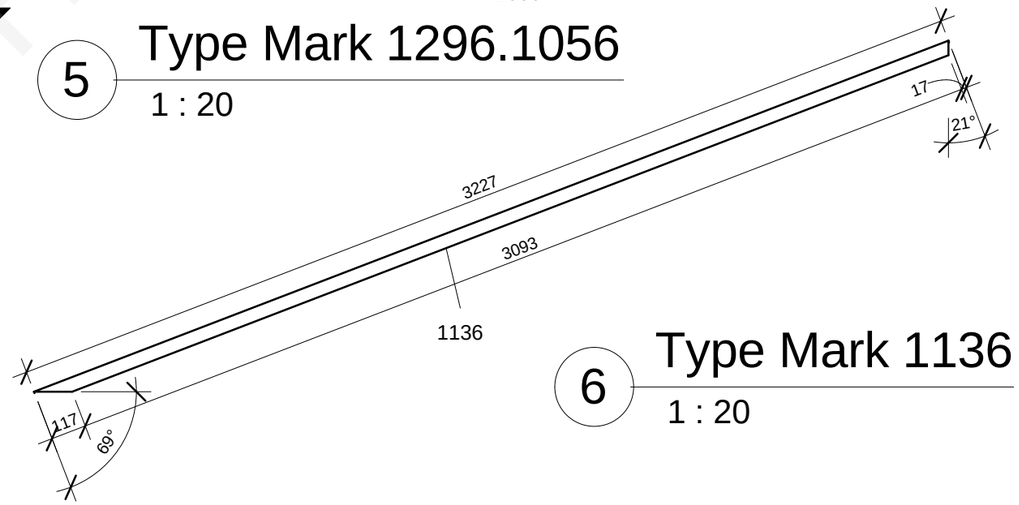


6 Type Mark 1136

1 : 20

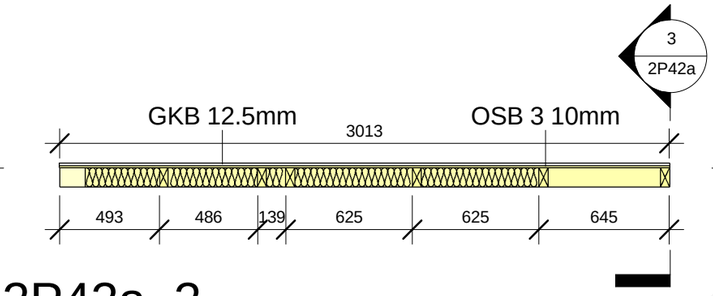


2 2P42a_2

1 : 30

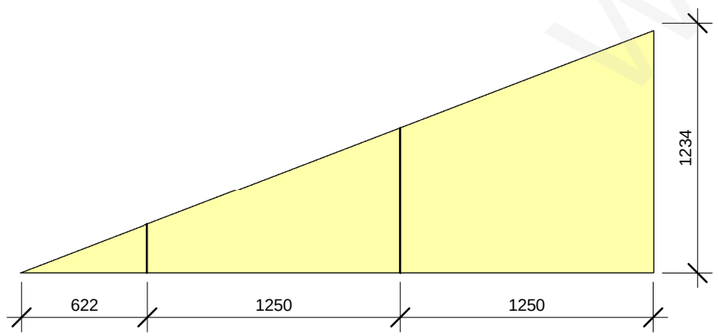


4 2P42a_4

1 : 30

WWL HOUSES

| This drawing cannot be used without agreement of SIA "WWL" | | | | Customer: - | Project nr: 151B |
|---|---|---|---|---|---|
| Proj Manager: | J.Riekstiņš | | | Object: 151B-6Apartment_H | Lable: Approver |
| Proj. Resp. Eng: | D.Ščogoļevs | | | | Revision: TP |
| Resp. Eng/Dsg: | K.Rezevskis | | | | |
| | | | | Sheet name: 2P42a | Sheet nr: 2P42a |
| | | | | | Scale: As indicated |
| | | | | | Date: 18/03/2011 |

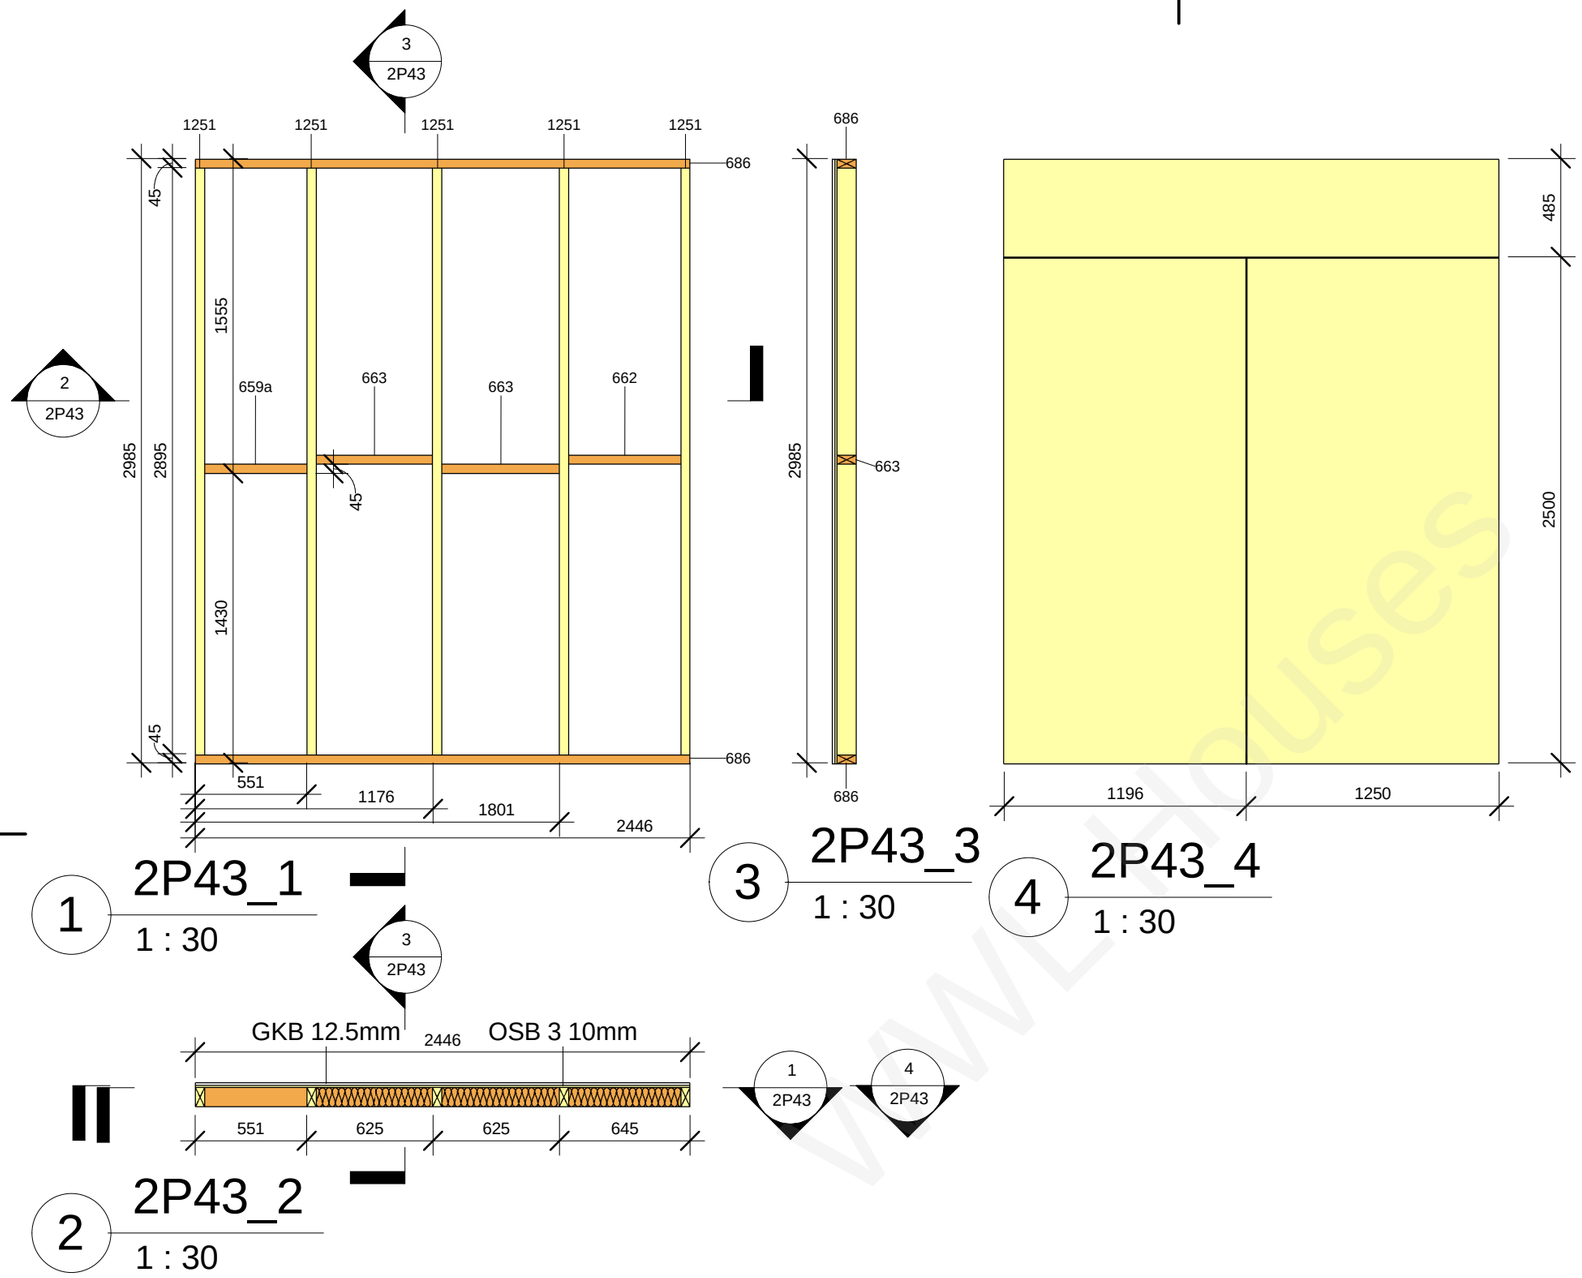


| 2P43 panel wood element schedule | | | | | | |
|---|---|---|---|---|---|---|
| Type Mark | Family and Type | h(mm) | b(mm) | L(mm) | Length | Count |
| 662 | H: 45x95 18 | 45 | 95 | 555 | | 1 |
| 663 | H: 45x95 19 | 45 | 95 | 580 | | 2 |
| 686 | H: 45x95 42 | 45 | 95 | 2446 | | 2 |
| 659a | H: 45x95 68 | 45 | 95 | 506 | | 1 |
| 1251 | V: 45x95 15 | 95 | 45 | | 2895 | 5 |
| Grand total: 11 | | | | | | |

| 2P43 panel plate element schedule | | |
|---|---|---|
| Family and Type | Area | Comments |
| | | |
| Basic Wall: GKB 12.5mm | 7.3 m² | |
| Basic Wall: OSB 3 10mm | 7.3 m² | |
| Grand total: 2 | 14.6 m² | |

This drawing cannot be used without agreement of SIA "WWL"

| | | | |
|---|---|---|---|
| Proj Manager: | J.Riekstiņš | | |
| Proj. Resp. Eng: | D.Ščogoļevs | | |
| Resp. Eng/Dsg: | K.Rezevskis | | |

Customer: -

Object: 151B-6Apartment_H

Sheet name: 2P43

Project nr: 151B

Lable: Approver

Revision: TP

Sheet nr: 2P43

Scale: 1 : 30

Date: 18/03/2011

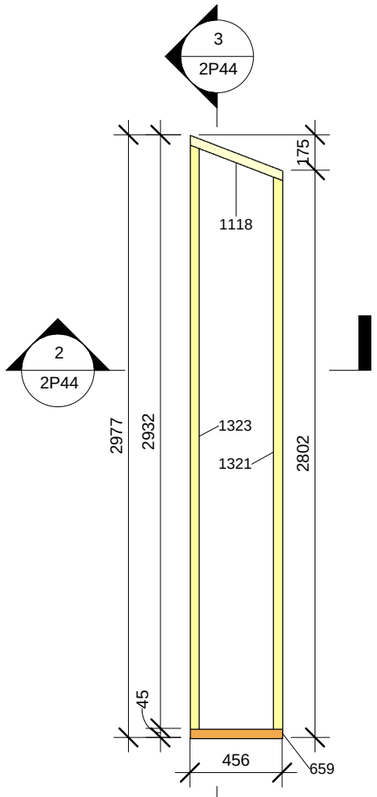


1 2P44_1

1 : 30

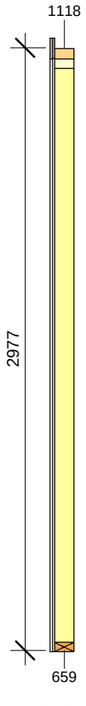


3 2P44_3

1 : 30

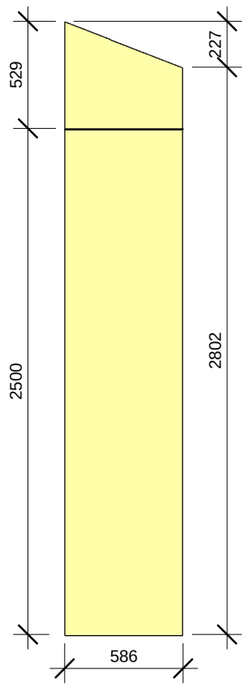


4 2P44_4

1 : 30

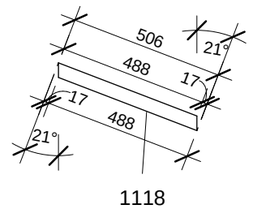


1118

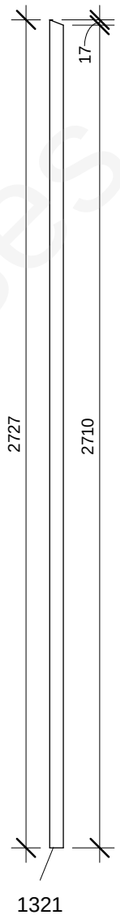


1321

5 Type Mark 1321,1118

1 : 20

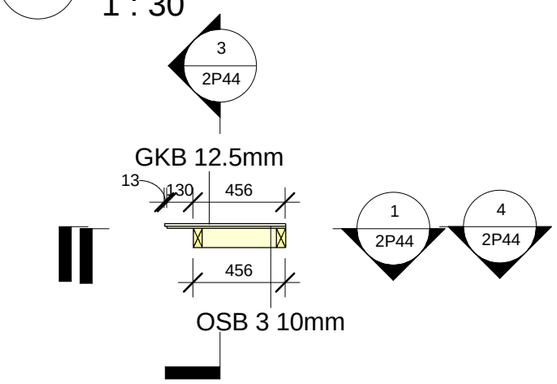


2 2P44_2

1 : 30

Elementiem 1323
galus piegriezt tā pat kā
elementam 1321!

2P44 panel wood element schedule

| Type Mark | Family and Type | h(mm) | b(mm) | L(mm) | Length | Count |
|---|---|---|---|---|---|---|
| 659 | H: 45x95 15 | 45 | 95 | 456 | | 1 |
| 1118 | sliipa-sija_1: 45x95 | 45 | 95 | 506 | | 1 |
| 1321 | V_slips_gals: 45x95 26 | 95 | 45 | | 2727 | 1 |
| 1323 | V_slips_gals: 45x95 28 | 95 | 45 | | 2884 | 1 |

Grand total: 4

2P44 panel plate element schedule

| Family and Type | Area | Comments |
|---|---|---|
| | | |
| Basic Wall: GKB 12.5mm | 1.7 m² | |
| Basic Wall: OSB 3 10mm | 1.7 m² | |
| Grand total: 2 | 3.5 m² | |

WWL Houses

| | | | | | |
|---|---|---|---|---|---|
| This drawing cannot be used without agreement of SIA "WWL" | | | | Customer: - | Project nr: 151B |
| Proj Manager: | J.Riekstiņš | | | Object: 151B-6Apartment_H | Lable: Approver |
| Proj. Resp. Eng: | D.Ščogoļevs | | | | Revision: TP |
| Resp. Eng/Dsg: | K.Rezevskis | | | | |
| | | | | Sheet name: 2P44 | Sheet nr: 2P44 |
| | | | | | Scale: As indicated |
| | | | | | Date: 18/03/2011 |

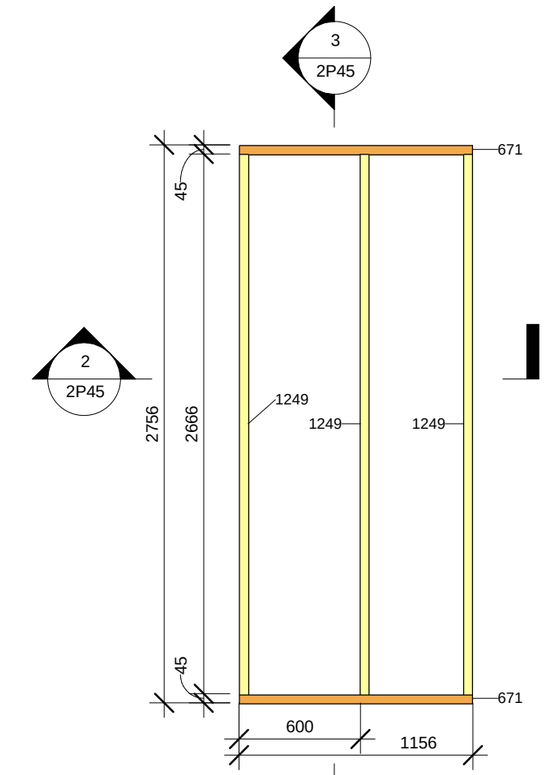


1 2P45_1

1 : 30

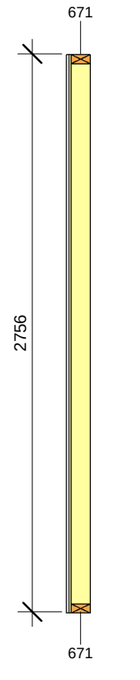


3 2P45_3

1 : 30

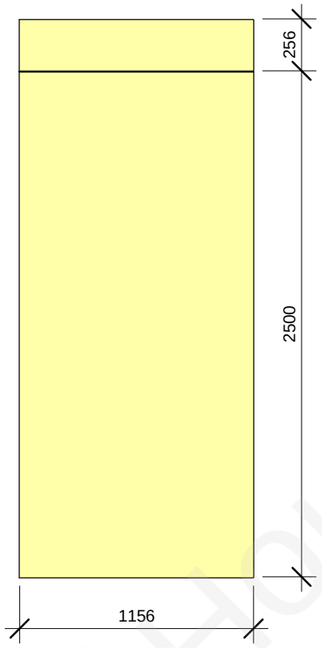


4 2P45_4

1 : 30

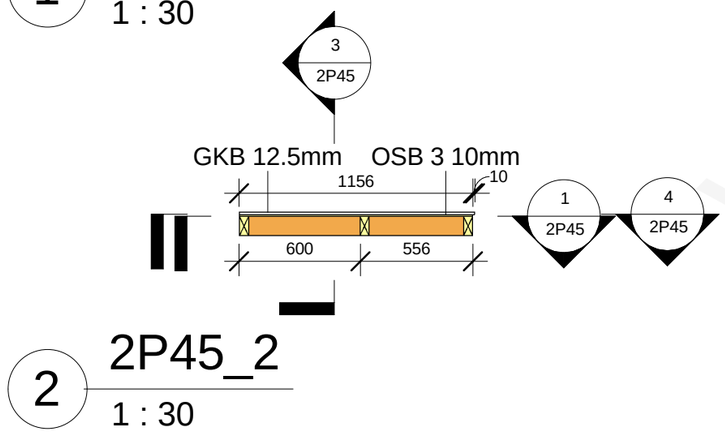


2 2P45_2

1 : 30

| 2P45 panel wood element schedule | | | | | | |
|---|---|---|---|---|---|---|
| Type Mark | Family and Type | h(mm) | b(mm) | L(mm) | Length | Count |
| 671 | H: 45x95 27 | 45 | 95 | 1156 | | 2 |
| 1249 | V: 45x95 13 | 95 | 45 | | 2667 | 3 |

Grand total: 5

| 2P45 panel plate element schedule | | |
|---|---|---|
| Family and Type | Area | Comments |
| | | |
| Basic Wall: GKB 12.5mm | 3.2 m² | |
| Basic Wall: OSB 3 10mm | 3.2 m² | |
| Grand total: 2 | 6.4 m² | |

WWW.EKOHOUSES

| | | | |
|---|---|---|---|
| This drawing cannot be used without agreement of SIA "WWL" | | Customer: - | Project nr: 151B |
| Proj Manager: | J.Riekstiņš | Object: 151B-6Apartment_H | Lable: Approver |
| Proj. Resp. Eng: | D.Ščogoļevs | | Revision: TP |
| Resp. Eng/Dsg: | K.Rezevskis | | |
| | | Sheet name: 2P45 | Sheet nr: 2P45 |
| | | | Scale: 1 : 30 |
| | | | Date: 18/03/2011 |

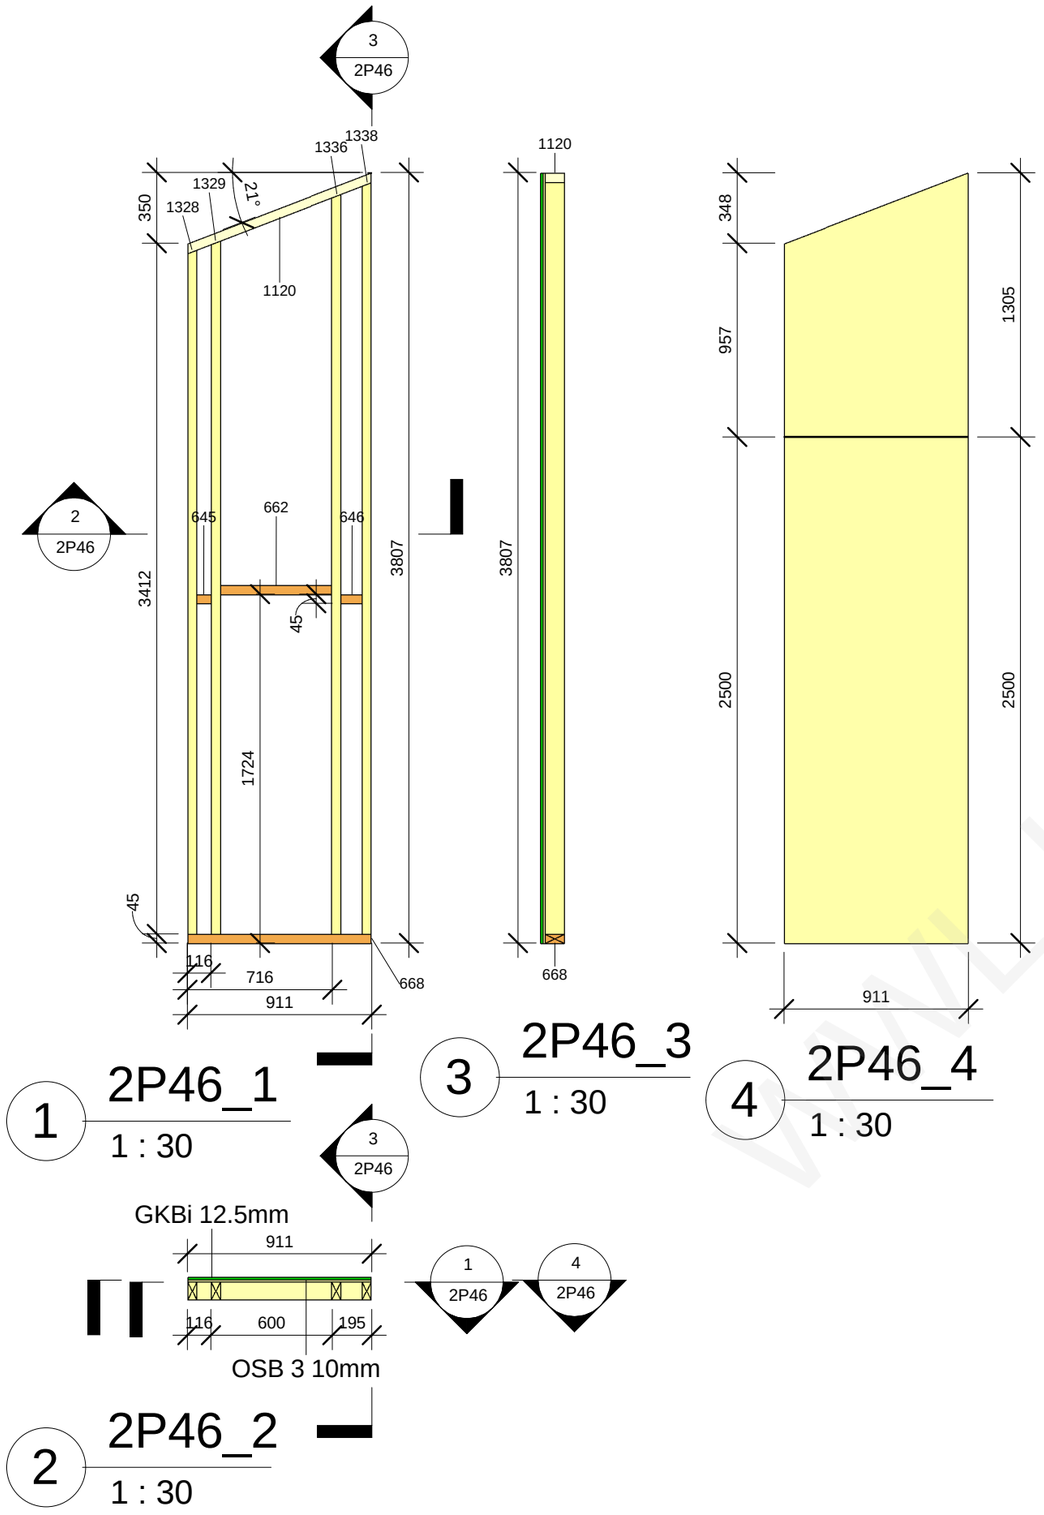


1 2P46_1
1 : 30

3 2P46_3
1 : 30

4 2P46_4
1 : 30




2 2P46_2
1 : 30

| 2P46 panel wood element schedule | | | | | | |
|---|---|---|---|---|---|---|
| Type Mark | Family and Type | h(mm) | b(mm) | L(mm) | Length | Count |
| 645 | H: 45x95 | 45 | 95 | 71 | | 1 |
| 646 | H: 45x95 2 | 45 | 95 | 105 | | 1 |
| 662 | H: 45x95 18 | 45 | 95 | 555 | | 1 |
| 668 | H: 45x95 24 | 45 | 95 | 911 | | 1 |
| 1120 | sliipa-sija_1: 45x95 3 | 45 | 95 | 993 | | 1 |
| 1328 | V_slips_gals: 45x95 33 | 95 | 45 | | 3381 | 1 |
| 1329 | V_slips_gals: 45x95 34 | 95 | 45 | | 3426 | 1 |
| 1336 | V_slips_gals: 45x95 41 | 95 | 45 | | 3656 | 1 |
| 1338 | V_slips_gals: 45x95 43 | 95 | 45 | | 3714 | 1 |

Grand total: 9

| 2P46 panel plate element schedule | | |
|---|---|---|
| Family and Type | Area | Comments |
| | | |
| Basic Wall: GKBi 12.5mm | 3.3 m² | |
| Basic Wall: OSB 3 10mm | 3.3 m² | |
| Grand total: 2 | 6.6 m² | |

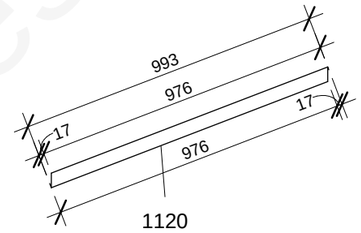


Elementiem
1329,1336,1338
galus piegriezt tā pat kā
elementam 1328!

5 Type Mark 1328,1120
1 : 20

www.Houses

| | | | | | |
|---|---|---|---|---|---|
| This drawing cannot be used without agreement of SIA "WWL" | | | | Customer: - | Project nr: 151B |
| Proj Manager: | J.Riekstiņš | | | Object: 151B-6Apartment_H | Lable: Approver |
| Proj. Resp. Eng: | D.Ščogoļevs | | | | Revision: TP |
| Resp. Eng/Dsg: | K.Rezevskis | | | | |
| | | | | Sheet name: 2P46 | Sheet nr: 2P46 |
| | | | | | Scale: As indicated |
| | | | | | Date: 18/03/2011 |

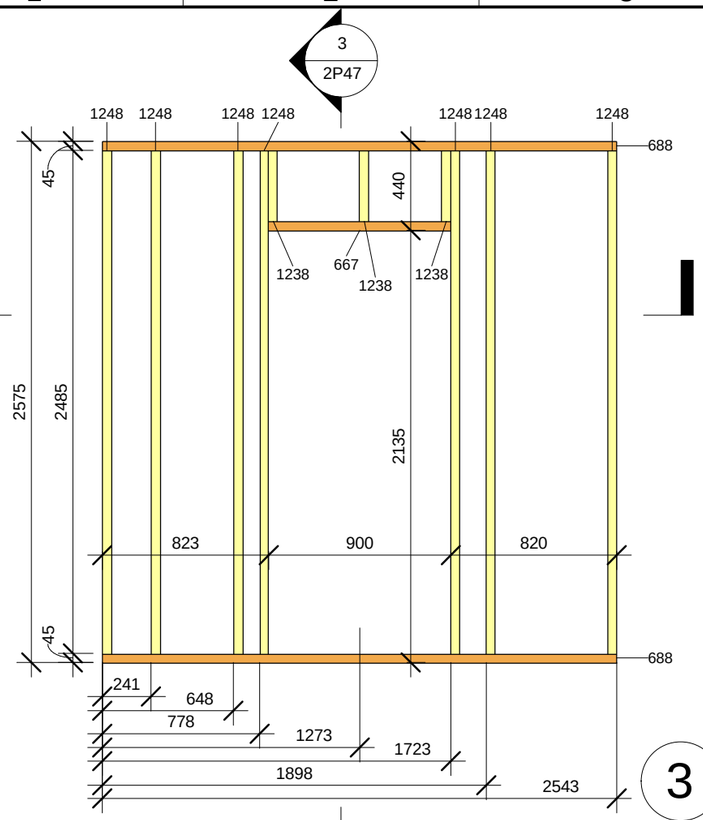


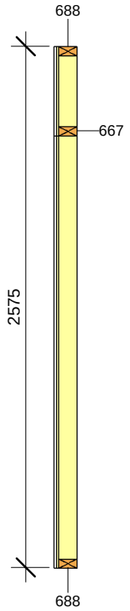


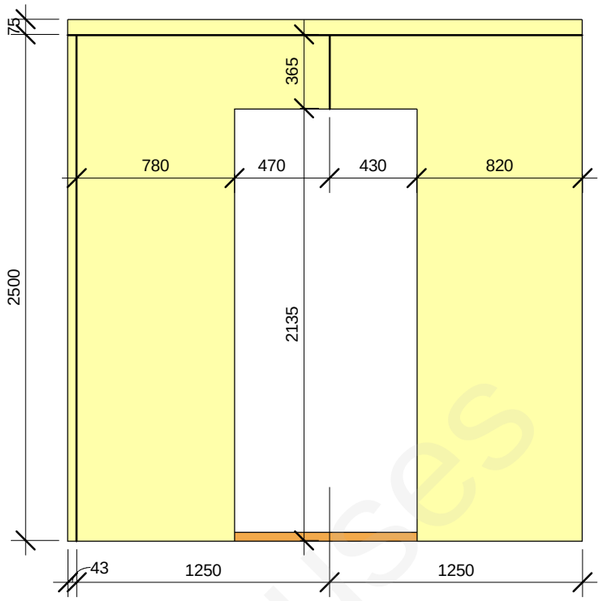


3 2P47_3
1 : 30

4 2P47_4
1 : 30

1 2P47_1
1 : 30

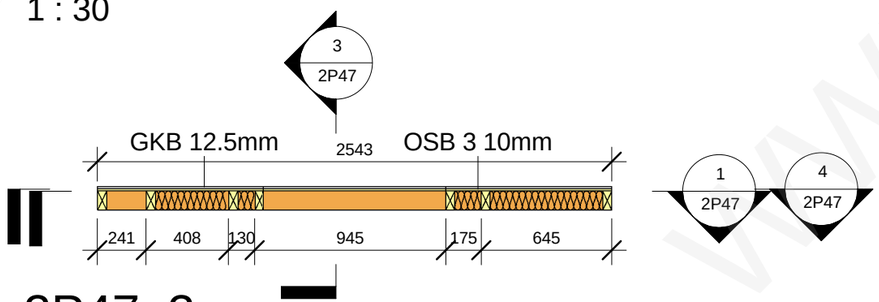


2 2P47_2
1 : 30

| 2P47 panel wood element schedule | | | | | | |
|---|---|---|---|---|---|---|
| Type Mark | Family and Type | h(mm) | b(mm) | L(mm) | Length | Count |
| 667 | H: 45x95 23 | 45 | 95 | 900 | | 1 |
| 688 | H: 45x95 44 | 45 | 95 | 2543 | | 2 |
| 1238 | V: 45x95 2 | 95 | 45 | | 350 | 3 |
| 1248 | V: 45x95 12 | 95 | 45 | | 2485 | 7 |
| Grand total: 13 | | | | | | |

| 2P47 panel plate element schedule | | |
|---|---|---|
| Family and Type | Area | Comments |
| | | |
| Basic Wall: GKB 12.5mm | 4.6 m² | |
| Basic Wall: OSB 3 10mm | 4.6 m² | |
| Grand total: 2 | 9.3 m² | |

WWL Houses

| | | | | | |
|---|---|---|---|---|---|
| This drawing cannot be used without agreement of SIA "WWL" | | | | Customer: - | Project nr: 151B |
| Proj Manager: | J.Riekstiņš | | | Object: 151B-6Apartment_H | Lable: Approver |
| Proj. Resp. Eng: | D.Ščogoļevs | | | | Revision: TP |
| Resp. Eng/Dsg: | K.Rezevskis | | | | |
| | | | | Sheet name: 2P47 | Sheet nr: 2P47 |
| | | | | | Scale: 1 : 30 |
| | | | | | Date: 18/03/2011 |

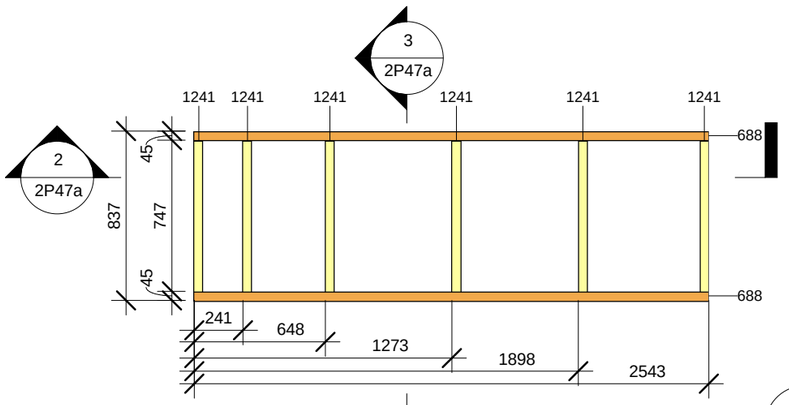


1 2P47a_1

1 : 30

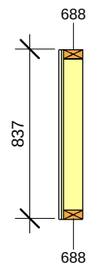


3 2P47a_3

1 : 30

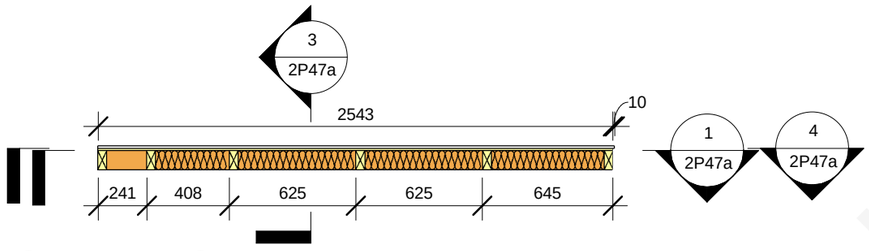


2 2P47a_2

1 : 30

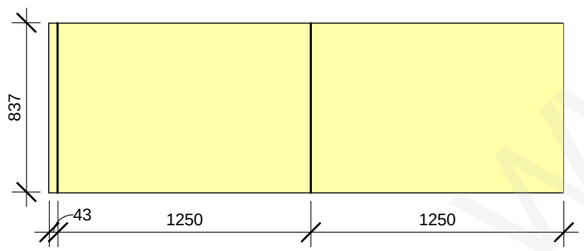


4 2P47a_4

1 : 30

| 2P47a panel wood element schedule | | | | | | |
|---|---|---|---|---|---|---|
| Type Mark | Family and Type | h(mm) | b(mm) | L(mm) | Length | Count |
| 688 | H: 45x95 44 | 45 | 95 | 2543 | | 2 |
| 1241 | V: 45x95 5 | 95 | 45 | | 746 | 6 |
| Grand total: 8 | | | | | | |

| 2P47a panel plate element schedule | | |
|---|---|---|
| Family and Type | Area | Comments |
| | | |
| Basic Wall: GKB 12.5mm | 2.1 m² | |
| Basic Wall: OSB 3 10mm | 2.1 m² | |
| Grand total: 2 | 4.3 m² | |

WWL Houses

This drawing cannot be used without agreement of SIA "WWL"

| | | | |
|---|---|---|---|
| Proj Manager: | J.Riekstiņš | | |
| Proj. Resp. Eng: | D.Ščogoļevs | | |
| Resp. Eng/Dsg: | K.Rezevskis | | |

Customer: -

Object: 151B-6Apartment_H

Sheet name: 2P47a

Project nr: 151B

Lable: Approver

Revision: TP

Sheet nr: 2P47a

Scale: 1 : 30

Date: 18/03/2011

| 2P48 panel wood element schedule | | | | | | |
|---|---|---|---|---|---|---|
| Type Mark | Family and Type | h(mm) | b(mm) | L(mm) | Length | Count |
| 652 | H: 45x95 8 | 45 | 95 | 371 | | 1 |
| 656 | H: 45x95 12 | 45 | 95 | 405 | | 1 |
| 668 | H: 45x95 24 | 45 | 95 | 911 | | 1 |
| 1120 | sliipa-sija_1: 45x95 3 | 45 | 95 | 993 | | 1 |
| 1328 | V_slips_gals: 45x95 33 | 95 | 45 | | 3381 | 1 |
| 1333 | V_slips_gals: 45x95 38 | 95 | 45 | | 3541 | 1 |
| 1338 | V_slips_gals: 45x95 43 | 95 | 45 | | 3714 | 1 |
| Grand total: 7 | | | | | | |

| 2P48 panel plate element schedule | | |
|---|---|---|
| Family and Type | Area | Comments |
| | | |
| Basic Wall: GKBi 12.5mm | 3.3 m² | |
| Basic Wall: OSB 3 10mm | 3.3 m² | |
| Grand total: 2 | 6.6 m² | |

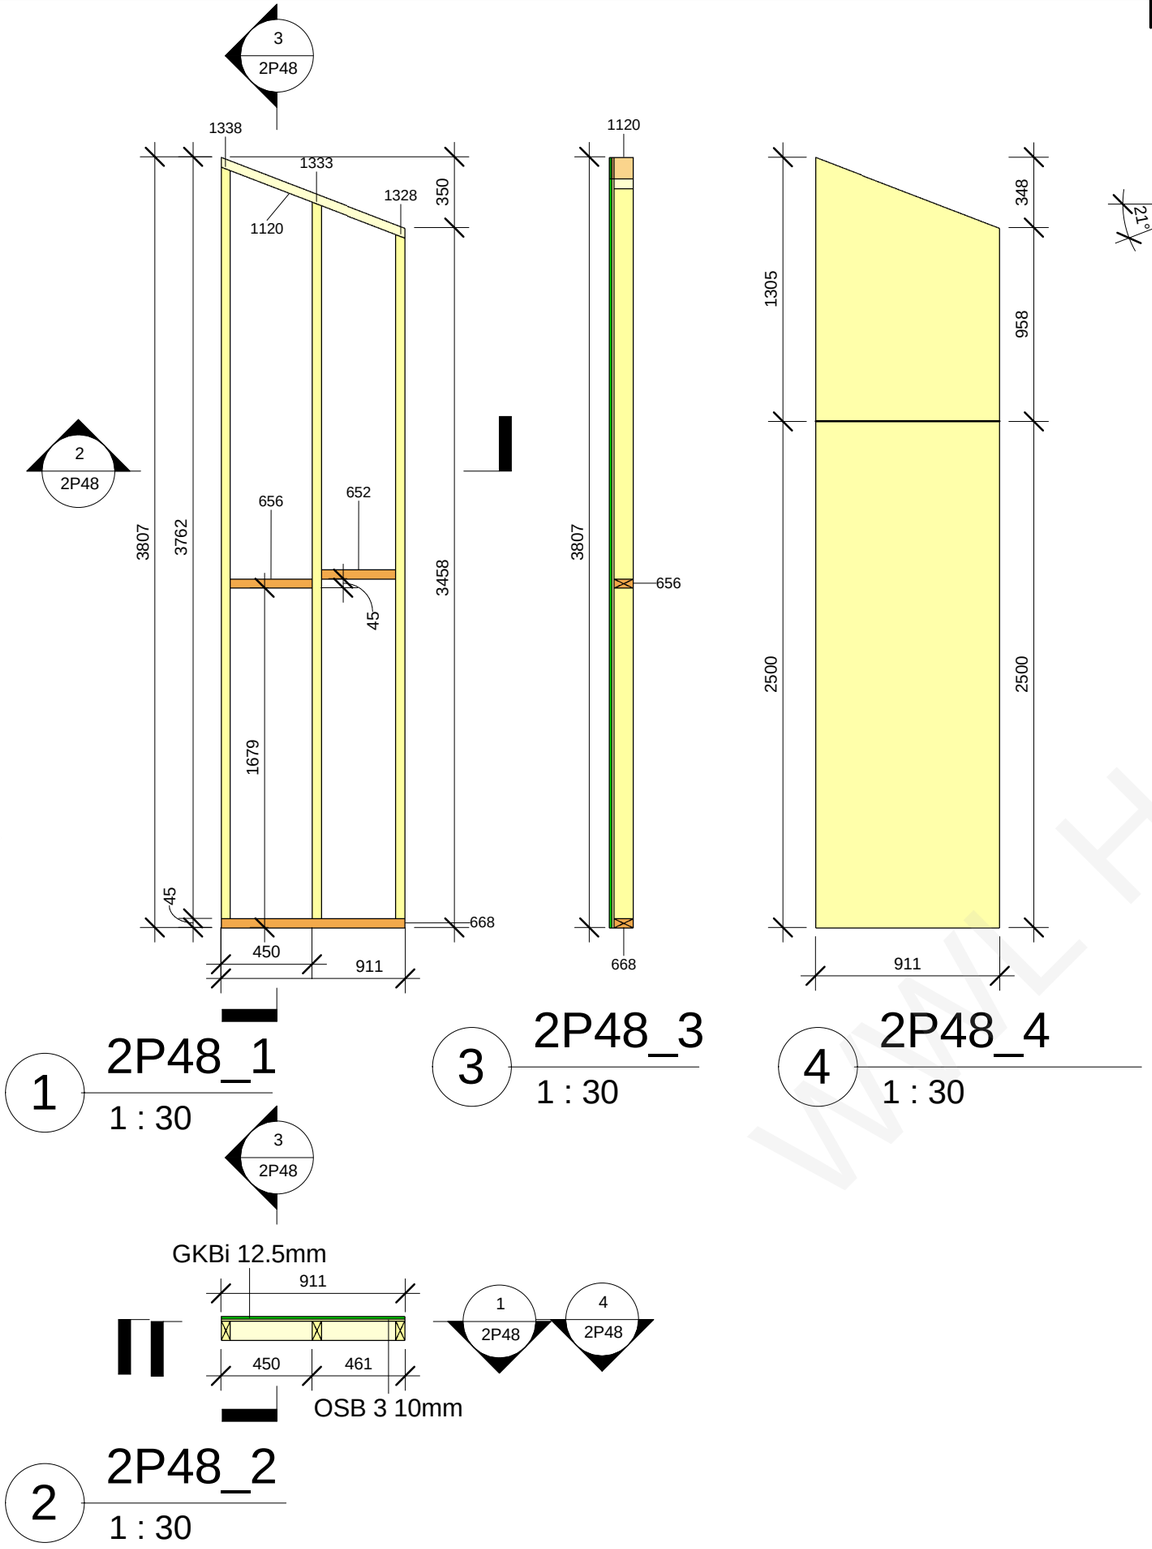


## 1 2P48_1
1 : 30




## 3 2P48_3
1 : 30




## 4 2P48_4
1 : 30

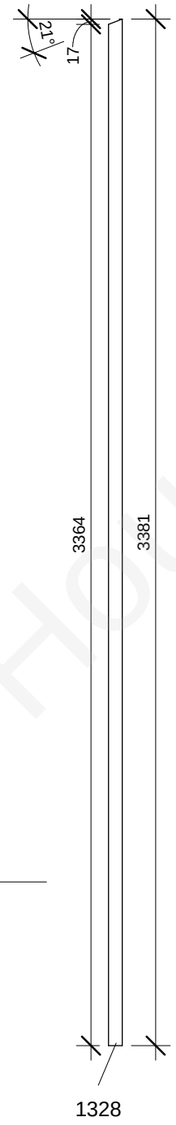


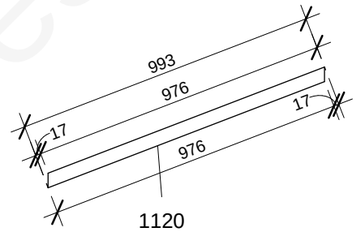


Elementiem 1333,1338
galus piegriezt tā pat kā
elementam 1328!

## 5 Type Mark 1328,1120 .
1 : 20




## 2 2P48_2
1 : 30

www.WWL Houses

| | | | | | |
|---|---|---|---|---|---|
| This drawing cannot be used without agreement of SIA "WWL" | | | | Customer: - | Project nr: 151B |
| Proj Manager: | J.Riekstiņš | | | Object: 151B-6Apartment_H | Lable: Approver |
| Proj. Resp. Eng: | D.Ščogoļevs | | | | Revision: TP |
| Resp. Eng/Dsg: | K.Rezevskis | | | | |
| | | | | Sheet name: 2P48 | Sheet nr: 2P48 |
| | | | | | Scale: As indicated |
| | | | | | Date: 18/03/2011 |

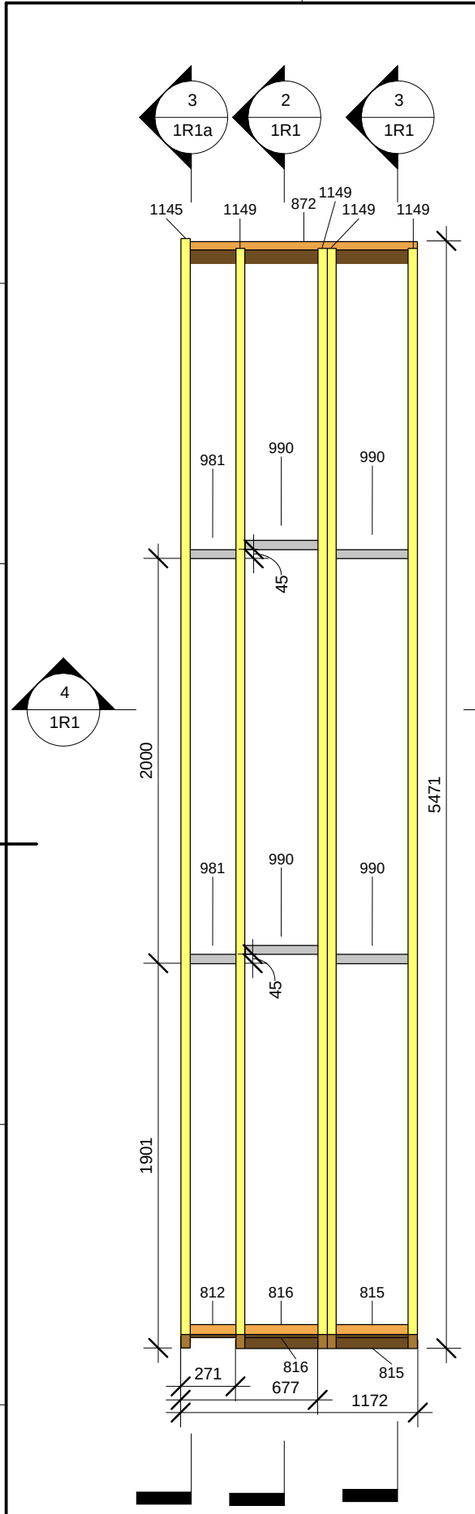


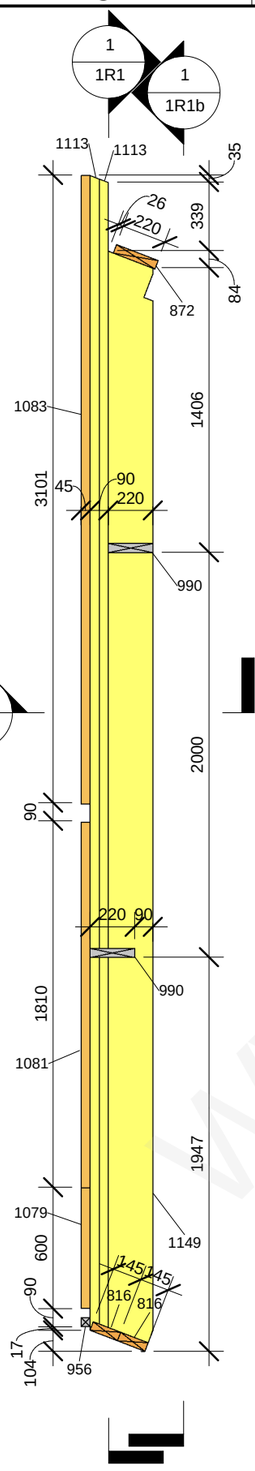


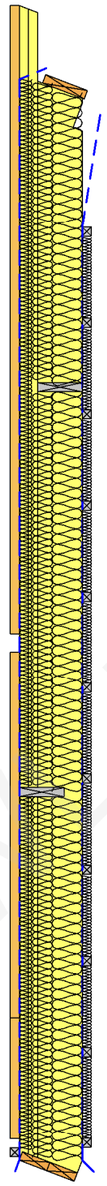

| 1R1 panel wood element schedule | | | | | | | |
|---|---|---|---|---|---|---|---|
| Type Mark | Family and Type | h(mm) | b(mm) | L(mm) | Length | Count | Comments |
| 812 | H: 145x45 4 | 145 | 45 | 226 | | 1 | |
| 815 | H: 145x45 7 | 145 | 45 | 360 | | 2 | |
| 816 | H: 145x45 8 | 145 | 45 | 361 | | 2 | |
| 872 | H: 220x45 46 | 220 | 45 | 1127 | | 1 | |
| 954 | H_21 degrees (45x45): 45x45 20 | 45 | 45 | 636 | | 11 | |
| 956 | H_21 degrees (45x45): 45x45 22 | 45 | 45 | 901 | | 1 | |
| 981 | H_21 degrees (220x45): 220x45 5 | 220 | 45 | 226 | | 2 | |
| 990 | H_21 degrees (220x45): 220x45 14 | 220 | 45 | 360 | | 4 | |
| 1079 | sliipa-sija bar ext_3: 45x45 | 45 | 45 | 600 | | 3 | gali taisni |
| 1081 | sliipa-sija bar ext_3: 45x45 3 | 45 | 45 | 1810 | | 3 | gali taisni |
| 1083 | sliipa-sija bar ext_3: 45x45 5 | 45 | 45 | 3101 | | 3 | gali taisni |
| 1106 | sliipa-sija: 45x45 | 45 | 45 | 308 | | 1 | |
| 1113 | sliipa-sija: 45x45 8 | 45 | 45 | 5725 | | 10 | |
| 1145 | spare: 220x45 3 | 220 | 45 | 5502 | | 1 | |
| 1149 | spare_2.1: 220x45 | 220 | 45 | 5439 | | 4 | |

Grand total: 49

<u>Elementus 1079 pieskrūvēt viegli,</u>
<u>lai būvlaukumā varētu noņemt!</u>

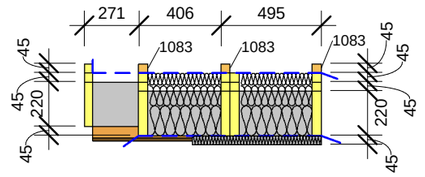


4 1R1_4
1 : 30

1 1R1_1
1 : 30

2 1R1_2
1 : 30

3 1R1_3
1 : 30

WWW.HOUSES

| | | | | | | |
|---|---|---|---|---|---|---|
| This drawing cannot be used without agreement of SIA "WWL" | | | | Customer: - | Project nr: 151B | |
| Proj Manager: | J.Riekstiņš | | | Object: 151B-6Apartment_H | Lable: Approver | |
| Proj. Resp. Eng: | D.Ščogoļevs | | | | Revision: TP | |
| Resp. Eng/Dsg: | K.Rezevskis | | | | | |
| | | | | Sheet name: 1R1 | Sheet nr: 1R1 | |
| | | | | | Scale: 1 : 30 | |
| | | | | | Date: 06/04/2011 | |

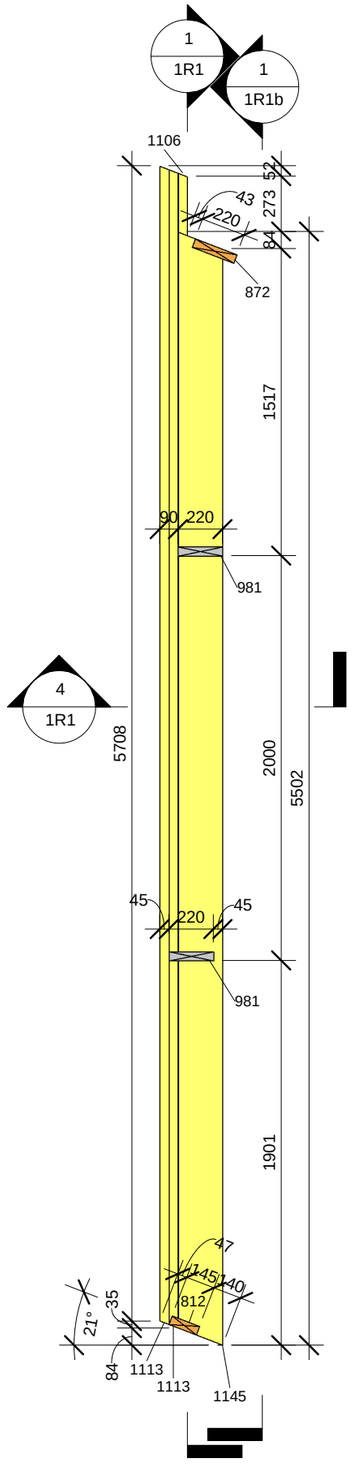


3 1R1_5

1 : 30

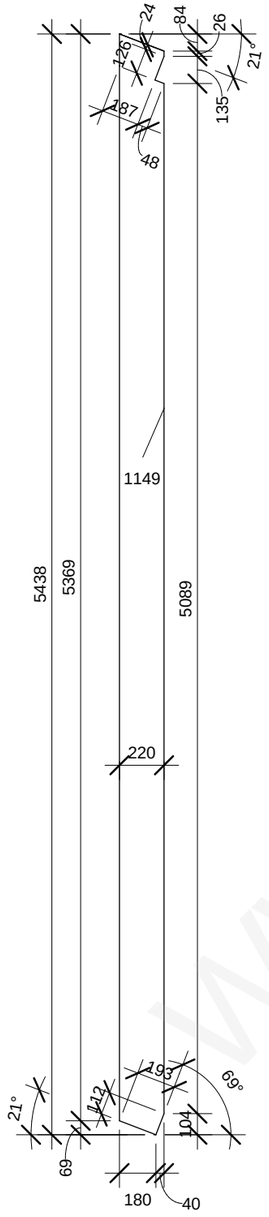


2 Type Mark 1149

1 : 30

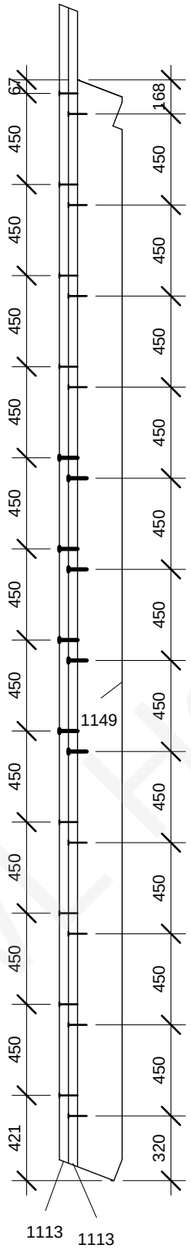


1 Type Mark SPARE

1 : 30

Latas 1113 stiprināt pie spārēm 1149,1145 ar naglām 2.8/90 un skrūvēm s17-050x90, ar soli 450mm.
Uz katru latu (1113) 9 naglas un 4 skrūves.
Skrūves ieskrūvēt spāres vidusdaļā!!!
Skatīt Type Mark SPARE

WWW.Houses

| | | | | | |
|---|---|---|---|---|---|
| This drawing cannot be used without agreement of SIA "WWL" | | | | Customer: - | Project nr: 151B |
| Proj Manager: | J.Riekstiņš | | | Object: 151B-6Apartment_H | Lable: Approver |
| Proj. Resp. Eng: | D.Ščogoļevs | | | | Revision: TP |
| Resp. Eng/Dsg: | K.Rezevskis | | | | |
| | | | | Sheet name: 1R1a | Sheet nr: 1R1a |
| | | | | | Scale: 1 : 30 |
| | | | | | Date: 06/04/2011 |

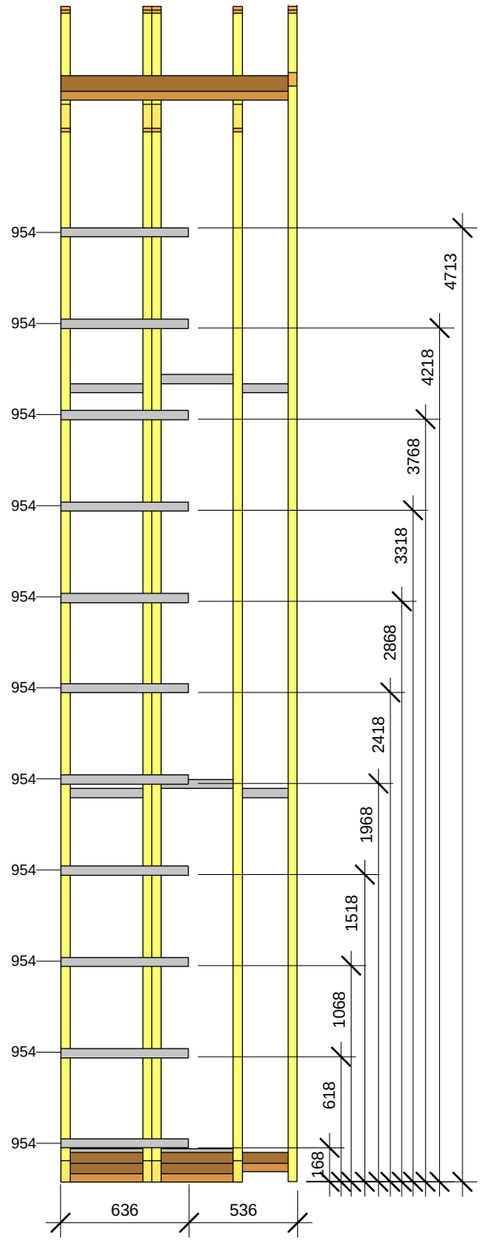


1 1R1_6

1 : 30

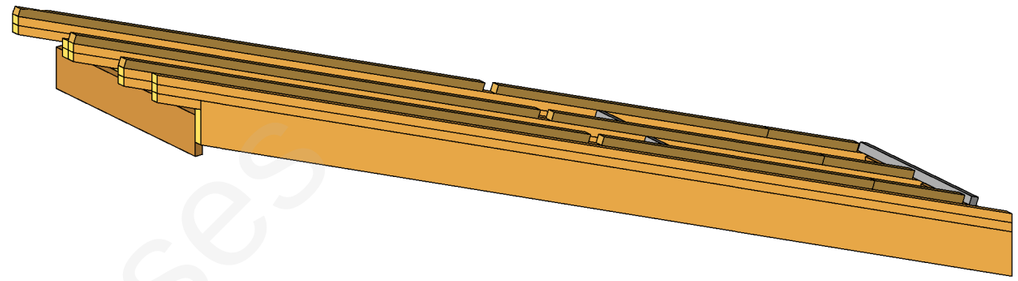

2 1R1 3D

WWL Houses

| | | | | | | |
|---|---|---|---|---|---|---|
| This drawing cannot be used without agreement of SIA "WWL" | | | | Customer: - | Project nr: 151B | |
| Proj Manager: | J.Riekstiņš | | | Object: 151B-6Apartment_H | Lable: Approver | |
| Proj. Resp. Eng: | D.Ščogoļevs | | | | Revision: TP | |
| Resp. Eng/Dsg: | K.Rezevskis | | | | | |
| | | | | Sheet name: 1R1b | Sheet nr: 1R1b | |
| | | | | | Scale: 1 : 30 | |
| | | | | | Date: 06/04/2011 | |

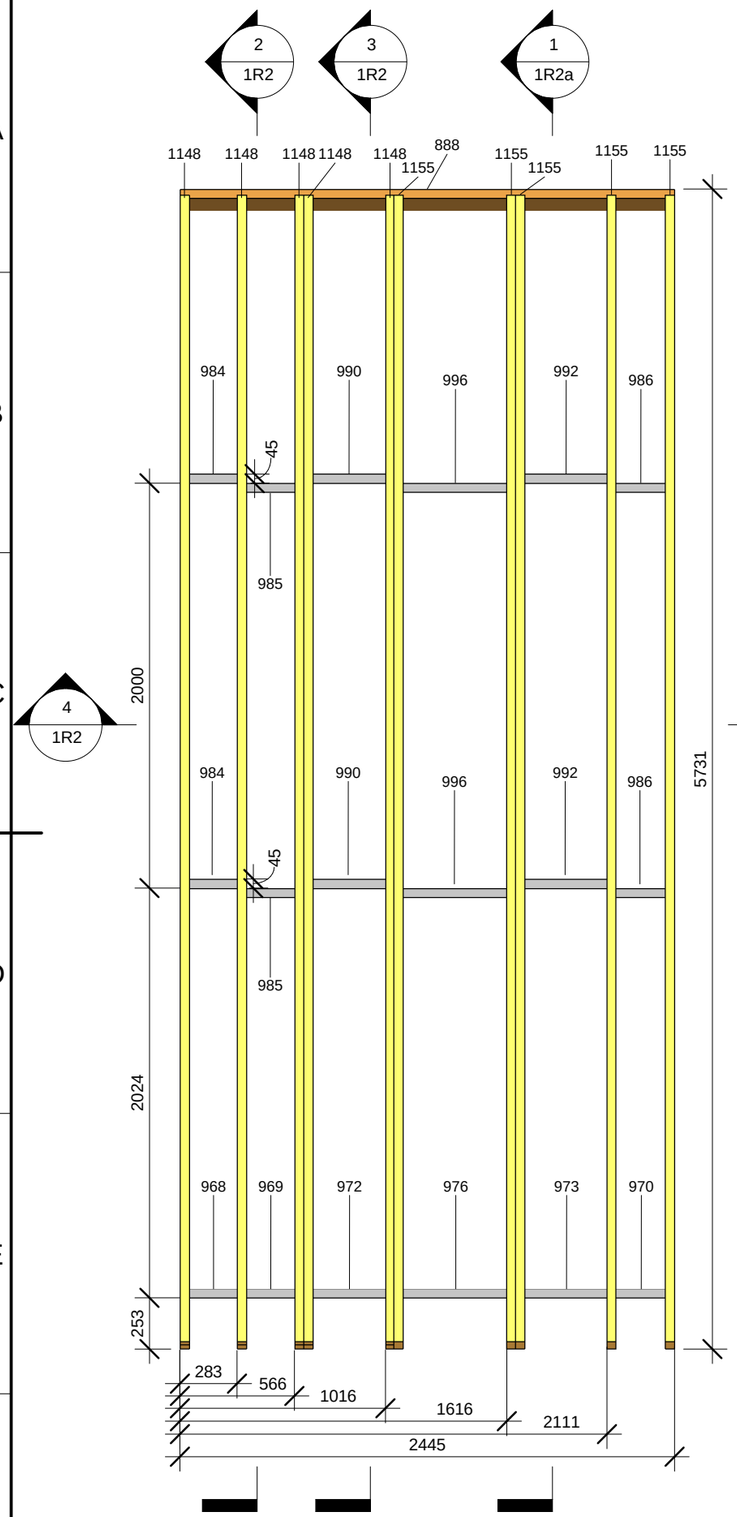


1 1R2_1
1 : 30

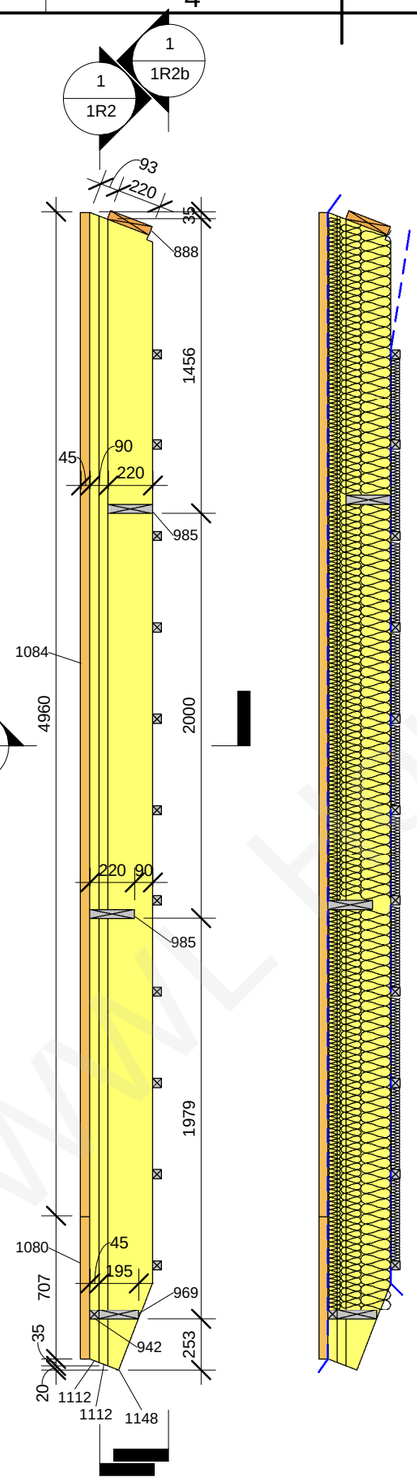


2 1R2_2
1 : 30



3 1R2_3
1 : 30

4
1R2

1R2 panel wood element schedule

| Type Mark | Family and Type | h(mm) | b(mm) | L(mm) | Length | Count | Comments |
|---|---|---|---|---|---|---|---|
| 888 | H: 220x45 62 | 220 | 45 | 2445 | | 1 | |
| 941 | H_21 degrees (45x45): 45x45 7 | 45 | 45 | 238 | | 1 | |
| 942 | H_21 degrees (45x45): 45x45 8 | 45 | 45 | 239 | | 1 | |
| 943 | H_21 degrees (45x45): 45x45 9 | 45 | 45 | 244 | | 1 | |
| 947 | H_21 degrees (45x45): 45x45 13 | 45 | 45 | 360 | | 1 | |
| 948 | H_21 degrees (45x45): 45x45 14 | 45 | 45 | 405 | | 1 | |
| 952 | H_21 degrees (45x45): 45x45 18 | 45 | 45 | 510 | | 1 | |
| 955 | H_21 degrees (45x45): 45x45 21 | 45 | 45 | 797 | | 11 | |
| 968 | H_21 degrees (195x45): 195x45 6 | 195 | 45 | 238 | | 1 | |
| 969 | H_21 degrees (195x45): 195x45 7 | 195 | 45 | 239 | | 1 | |
| 970 | H_21 degrees (195x45): 195x45 8 | 195 | 45 | 244 | | 1 | |
| 972 | H_21 degrees (195x45): 195x45 10 | 195 | 45 | 360 | | 1 | |
| 973 | H_21 degrees (195x45): 195x45 11 | 195 | 45 | 405 | | 1 | |
| 976 | H_21 degrees (195x45): 195x45 14 | 195 | 45 | 510 | | 1 | |
| 984 | H_21 degrees (220x45): 220x45 8 | 220 | 45 | 238 | | 2 | |
| 985 | H_21 degrees (220x45): 220x45 9 | 220 | 45 | 239 | | 2 | |
| 986 | H_21 degrees (220x45): 220x45 10 | 220 | 45 | 244 | | 2 | |
| 990 | H_21 degrees (220x45): 220x45 14 | 220 | 45 | 360 | | 2 | |
| 992 | H_21 degrees (220x45): 220x45 16 | 220 | 45 | 405 | | 2 | |
| 996 | H_21 degrees (220x45): 220x45 20 | 220 | 45 | 510 | | 2 | |
| 1080 | sliipa-sija bar ext_3: 45x45 2 | 45 | 45 | 707 | | 3 | gali taisni |
| 1084 | sliipa-sija bar ext_3: 45x45 6 | 45 | 45 | 4960 | | 3 | gali taisni |
| 1112 | sliipa-sija: 45x45 7 | 45 | 45 | 5685 | | 20 | |
| 1148 | spare_1: 220x45 | 220 | 45 | 5688 | | 5 | |
| 1155 | spare_7: 220x45 | 220 | 45 | 5705 | | 5 | |

Grand total: 72

Elementus 1080 pieskrūvēt viegli,
lai būvlaukumā varētu noņemt!

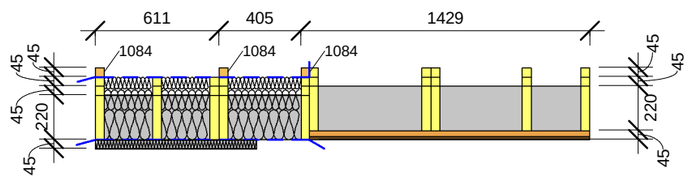


4 1R2_5
1 : 30

This drawing cannot be used without agreement of SIA "WWL"

| | | | |
|---|---|---|---|
| Proj Manager: | J.Riekstiņš | | |
| Proj. Resp. Eng: | D.Ščogoļevs | | |
| Resp. Eng/Dsg: | K.Rezevskis | | |

Customer: -

Object: 151B-6Apartment_H

Sheet name: 1R2

Project nr: 151B

Lable: Approver

Revision: TP

Sheet nr: 1R2

Scale: 1 : 30

Date: 06/04/2011

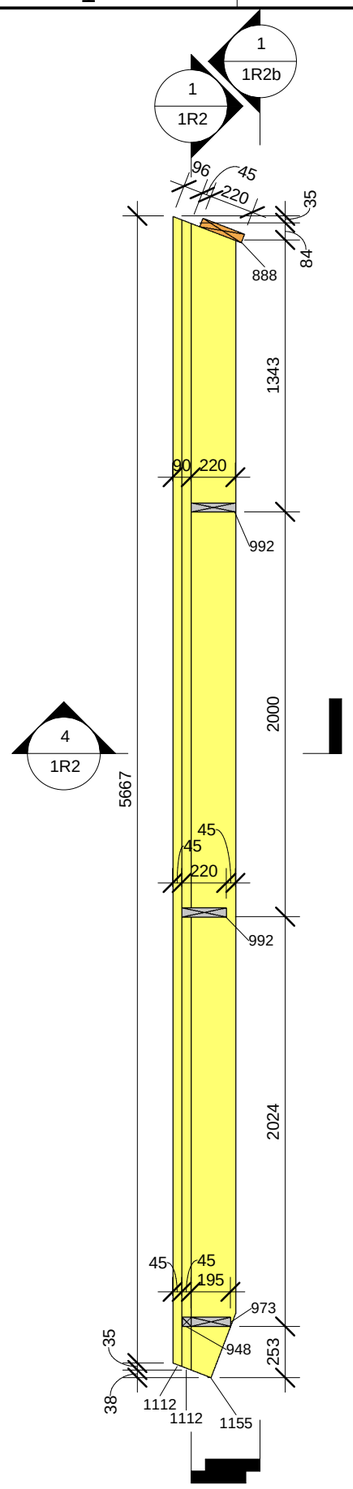


1 1R2_4

1 : 30

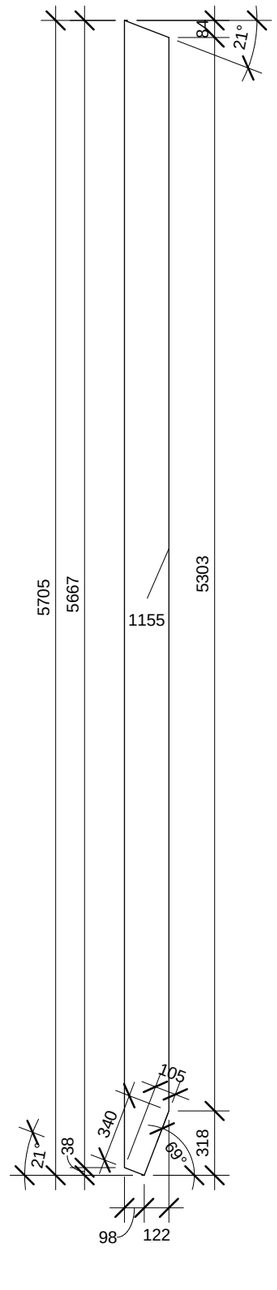


2 Type Mark 1155

1 : 30

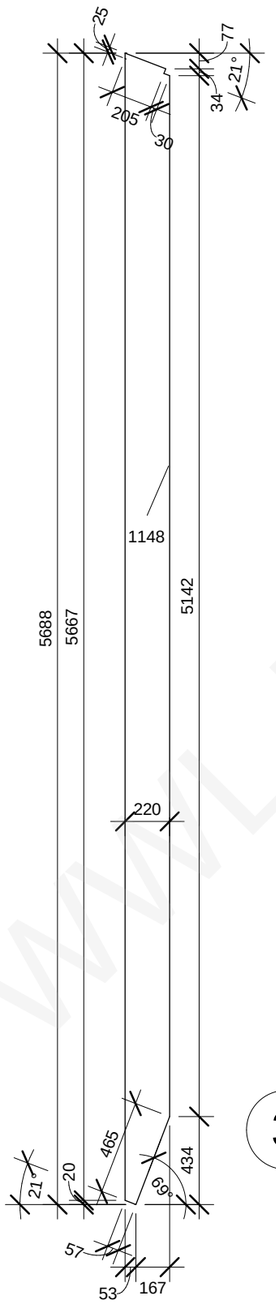


3 Type Mark 1148

1 : 30

Latas 1112 stiprināt pie spārēm 1148,1155 ar naglām 2.8/90 un skrūvēm s17-050x90, ar soli 450mm.
Uz katru latu (1112) 9 naglas un 4 skrūves.
Skrūves ieskrūvēt spāres vidusdaļā!!!

**Skatīt Type Mark SPARE 1R1a LAPĀ!!!!!!!**

WWL Houses

| | | | | | |
|---|---|---|---|---|---|
| This drawing cannot be used without agreement of SIA "WWL" | | | | Customer: - | Project nr: 151B |
| Proj Manager: | J.Riekstiņš | | | Object: 151B-6Apartment_H | Lable: Approver |
| Proj. Resp. Eng: | D.Ščogoļevs | | | | Revision: TP |
| Resp. Eng/Dsg: | K.Rezevskis | | | | |
| | | | | Sheet name: 1R2a | Sheet nr: 1R2a |
| | | | | | Scale: 1 : 30 |
| | | | | | Date: 06/04/2011 |

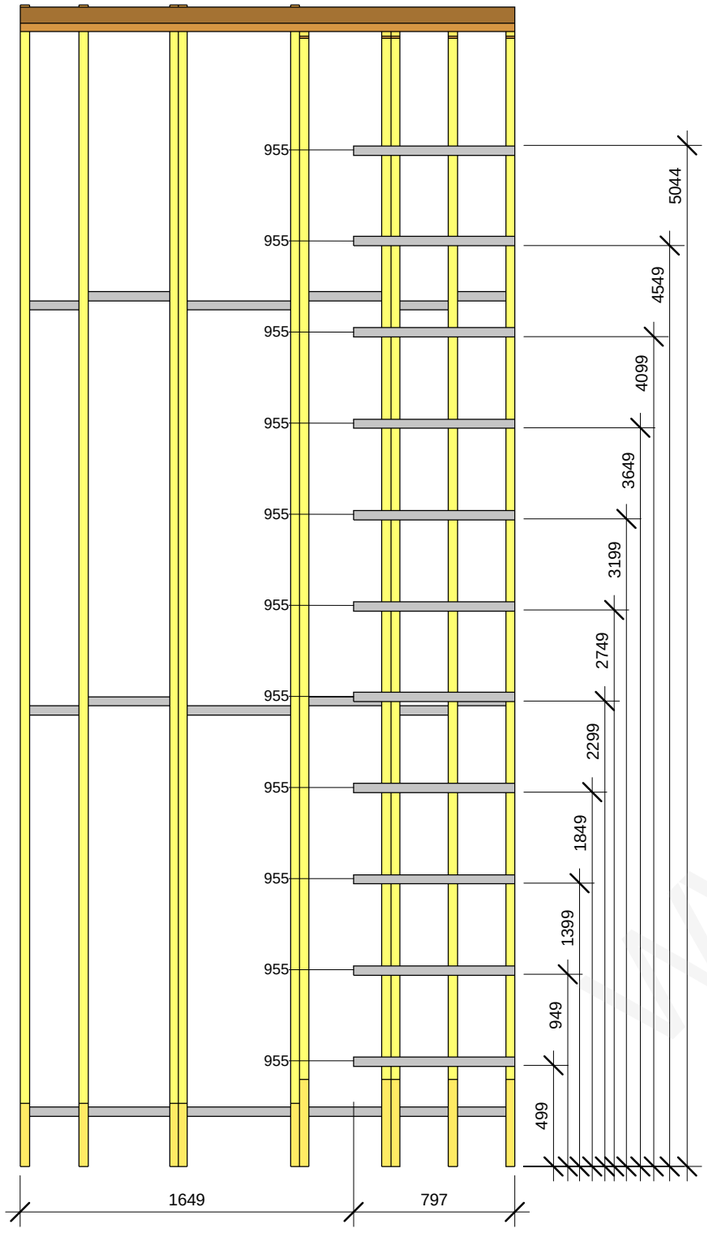


1 1R2_6

1 : 30

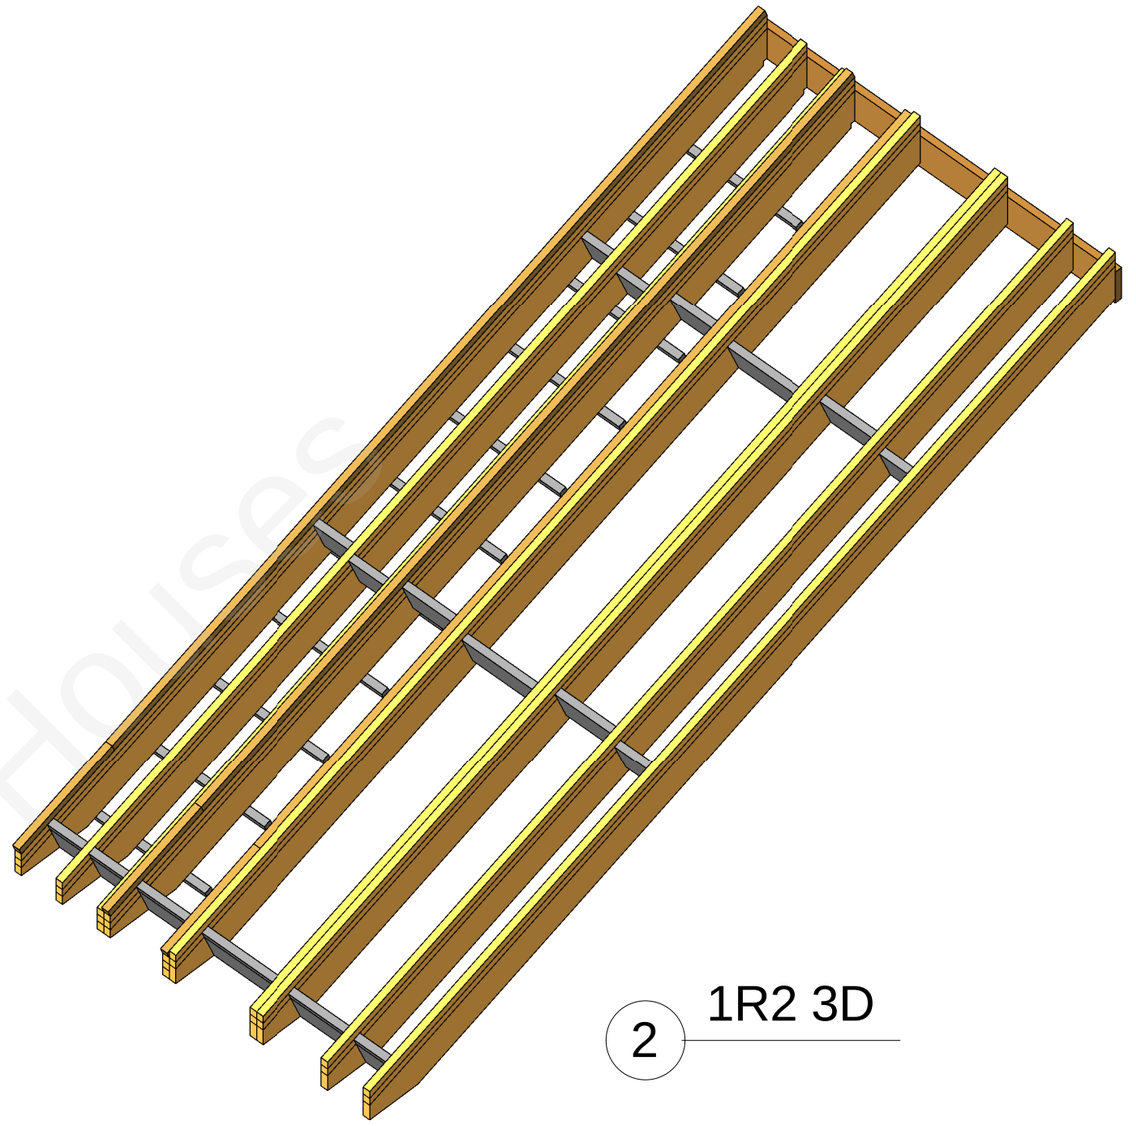

2 1R2 3D

WWW.LHOUSES.COM

| | | | | | |
|---|---|---|---|---|---|
| This drawing cannot be used without agreement of SIA "WWL" | | | | Customer: - | Project nr: 151B |
| Proj Manager: | J.Riekstiņš | | | Object: 151B-6Apartment_H | Lable: Approver |
| Proj. Resp. Eng: | D.Ščogoļevs | | | | Revision: TP |
| Resp. Eng/Dsg: | K.Rezevskis | | | | |
| | | | | Sheet name: 1R2b | Sheet nr: 1R2b |
| | | | | | Scale: 1 : 30 |
| | | | | | Date: 06/04/2011 |

| 1R3 panel wood element schedule | | | | | | | |
|---|---|---|---|---|---|---|---|
| Type Mark | Family and Type | h(mm) | b(mm) | L(mm) | Length | Count | Comments |
| 815 | H: 145x45 7 | 145 | 45 | 360 | | 4 | |
| 818 | H: 145x45 10 | 145 | 45 | 405 | | 2 | |
| 874 | H: 220x45 48 | 220 | 45 | 1395 | | 1 | |
| 959 | H_21 degrees (45x45): 45x45 25 | 45 | 45 | 1395 | | 12 | |
| 990 | H_21 degrees (220x45): 220x45 14 | 220 | 45 | 360 | | 4 | |
| 992 | H_21 degrees (220x45): 220x45 16 | 220 | 45 | 405 | | 2 | |
| 1079 | sliipa-sija bar ext_3: 45x45 | 45 | 45 | 600 | | 3 | gali taisni |
| 1081 | sliipa-sija bar ext_3: 45x45 3 | 45 | 45 | 1810 | | 3 | gali taisni |
| 1083 | sliipa-sija bar ext_3: 45x45 5 | 45 | 45 | 3101 | | 3 | gali taisni |
| 1113 | sliipa-sija: 45x45 8 | 45 | 45 | 5725 | | 12 | |
| 1149 | spare_2.1: 220x45 | 220 | 45 | 5439 | | 6 | |

Grand total: 52

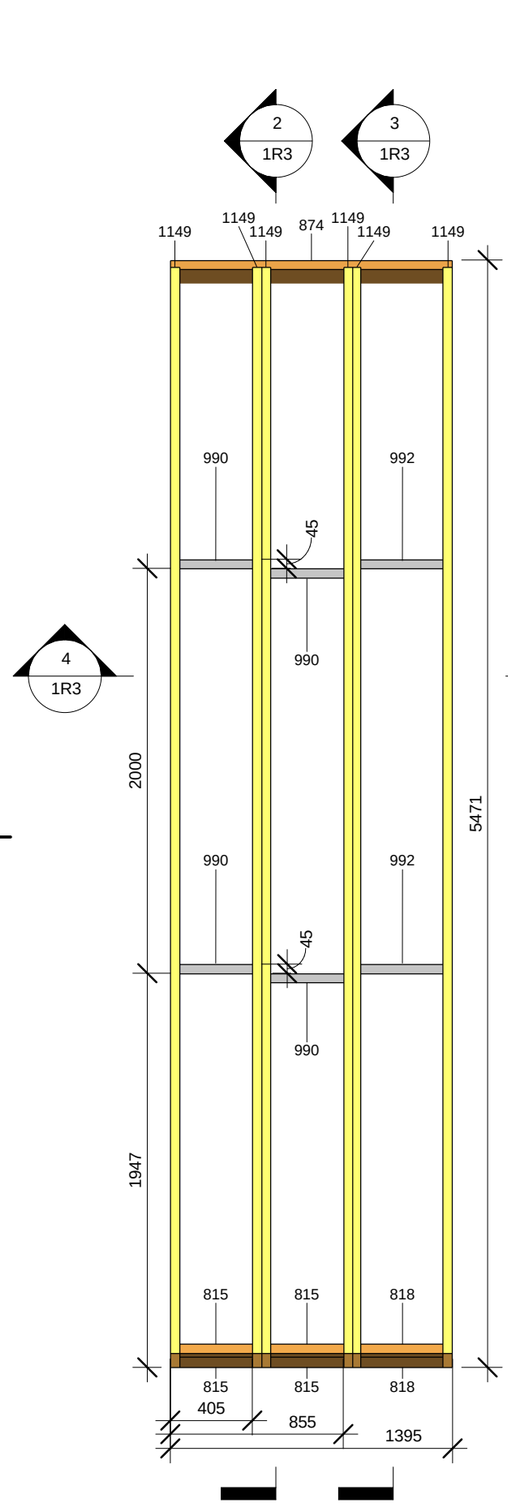


1 1R3_1
1 : 30

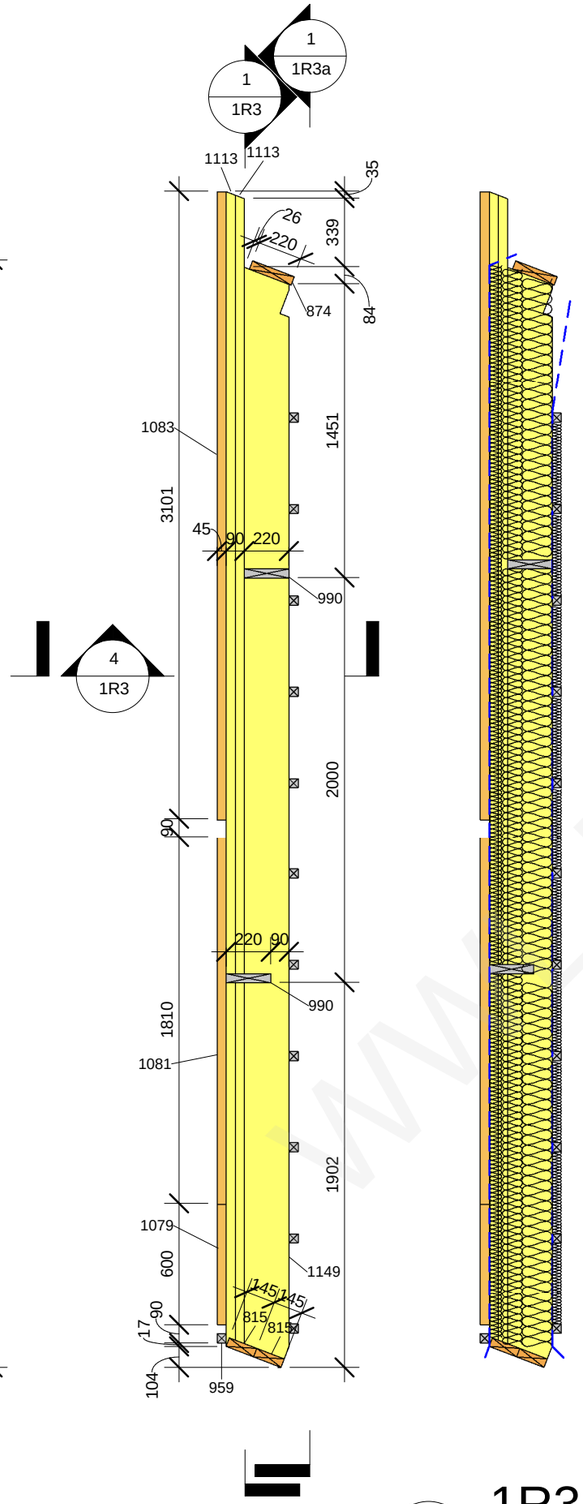


2 1R3_2
1 : 30



3 1R3_3
1 : 30

Elementus 1079 pieskrūvēt viegli,
lai būvlaukumā varētu noņemt!

Latas 1113 stiprināt pie spārēm 1149 ar naglām 2.8/90 un skrūvēm s17-050x90, ar soli 450mm.
Uz katru latu (1113) 9 naglas un 4 skrūves.
Skrūves ieskrūvēt spāres vidusdaļā!!!

**Skatīt Type Mark SPARE 1R1a LAPĀ!!!!!!!**

**Spāres 1149 detālrasējumu skatīt 1R1a LAPĀ!!!!**

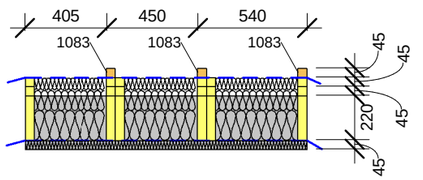


4 1R3_4
1 : 30

WWW.HOUSES

| | | | | | |
|---|---|---|---|---|---|
| This drawing cannot be used without agreement of SIA "WWL" | | | | Customer: - | Project nr: 151B |
| Proj Manager: | J.Riekstiņš | | | Object: 151B-6Apartment_H | Lable: Approver |
| Proj. Resp. Eng: | D.Ščogoļevs | | | | Revision: TP |
| Resp. Eng/Dsg: | K.Rezevskis | | | | |
| | | | | Sheet name: 1R3 | Sheet nr: 1R3 |
| | | | | | Scale: 1 : 30 |
| | | | | | Date: 06/04/2011 |

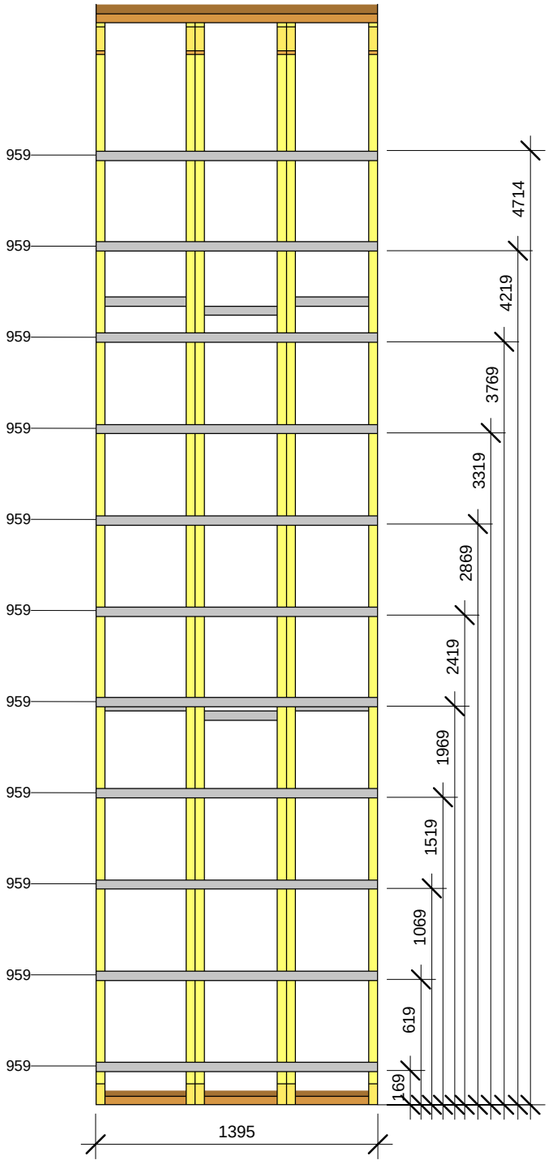


1 1R3_5

1 : 30

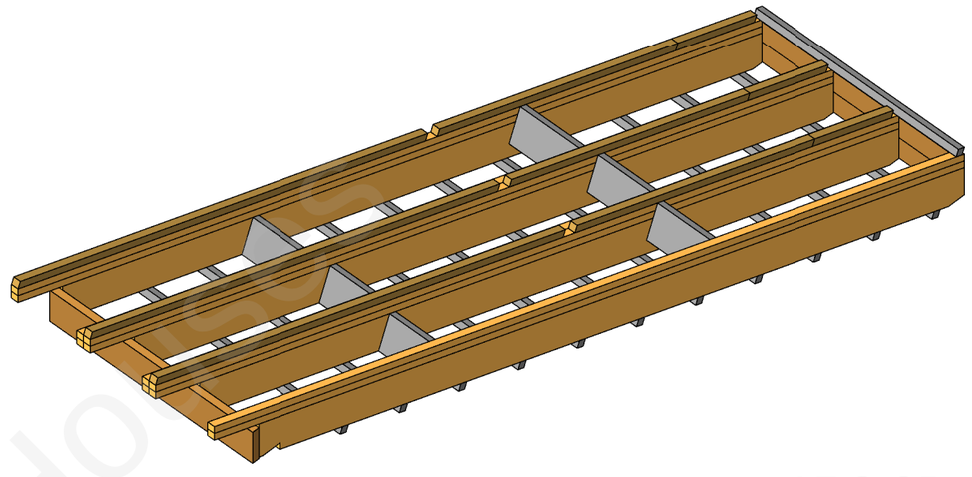

2 1R3 3D

WWL HOUSES

| | | | | | |
|---|---|---|---|---|---|
| This drawing cannot be used without agreement of SIA "WWL" | | | | Customer: - | Project nr: 151B |
| Proj Manager: | J.Riekstiņš | | | Object: 151B-6Apartment_H | Lable: Approver |
| Proj. Resp. Eng: | D.Ščogoļevs | | | | Revision: TP |
| Resp. Eng/Dsg: | K.Rezevskis | | | | |
| | | | | Sheet name: 1R3a | Sheet nr: 1R3a |
| | | | | | Scale: 1 : 30 |
| | | | | | Date: 06/04/2011 |

# Panelis 1R4 ir identisks panelim 1R6!

| 1R4 panel wood element schedule | | | | | | | |
|---|---|---|---|---|---|---|---|
| Type Mark | Family and Type | h(mm) | b(mm) | L(mm) | Length | Count | Comments |
| 888 | H: 220x45 62 | 220 | 45 | 2445 | | 1 | |
| 939 | H_21 degrees (45x45): 45x45 5 | 45 | 45 | 233 | | 2 | |
| 947 | H_21 degrees (45x45): 45x45 13 | 45 | 45 | 360 | | 3 | |
| 948 | H_21 degrees (45x45): 45x45 14 | 45 | 45 | 405 | | 1 | |
| 962 | H_21 degrees (45x45): 45x45 28 | 45 | 45 | 2445 | | 11 | |
| 966 | H_21 degrees (195x45): 195x45 4 | 195 | 45 | 233 | | 2 | |
| 972 | H_21 degrees (195x45): 195x45 10 | 195 | 45 | 360 | | 3 | |
| 973 | H_21 degrees (195x45): 195x45 11 | 195 | 45 | 405 | | 1 | |
| 982 | H_21 degrees (220x45): 220x45 6 | 220 | 45 | 233 | | 4 | |
| 990 | H_21 degrees (220x45): 220x45 14 | 220 | 45 | 360 | | 6 | |
| 992 | H_21 degrees (220x45): 220x45 16 | 220 | 45 | 405 | | 2 | |
| 1080 | sliipa-sija bar ext_3: 45x45 2 | 45 | 45 | 707 | | 5 | gali taisni |
| 1084 | sliipa-sija bar ext_3: 45x45 6 | 45 | 45 | 4960 | | 5 | gali taisni |
| 1112 | sliipa-sija: 45x45 7 | 45 | 45 | 5685 | | 22 | |
| 1148 | spare_1: 220x45 | 220 | 45 | 5688 | | 11 | |

Grand total: 79

Elementus 1080 pieskrūvēt viegli, lai būvlaukumā varētu noņemt!

Latas 1112 stiprināt pie spārēm 1148 ar naglām 2.8/90 un skrūvēm s17-050x90, ar soli 450mm.
Uz katru latu (1112) 9 naglas un 4 skrūves.
Skrūves ieskrūvēt spāres vidusdaļā!!!

**Skatīt Type Mark SPARE 1R1a LAPĀ!!!!!!!**

**Spāres 1148 detālrasējumu skatīt 1R2a LAPĀ!!!!**

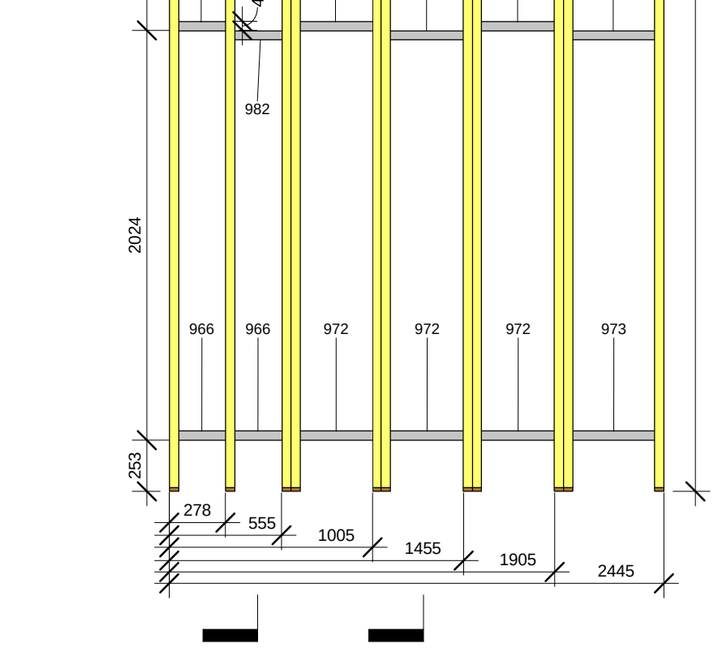


1 1R4_1
1 : 30

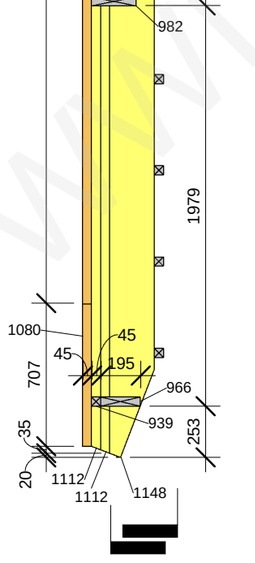


2 1R4_2
1 : 30

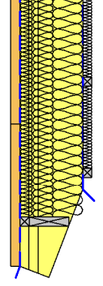

3 1R4_3
1 : 30

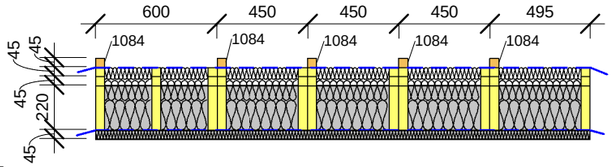


4 1R4_4
1 : 30

This drawing cannot be used without agreement of SIA "WWL"

| | | | |
|---|---|---|---|
| Proj Manager: | J.Riekstiņš | | |
| Proj. Resp. Eng: | D.Ščogoļevs | | |
| Resp. Eng/Dsg: | K.Rezevskis | | |

Customer: -
Project nr: 151B
Object: 151B-6Apartment_H
Lable: Approver
Revision: TP
Sheet name: 1R4
Sheet nr: 1R4
Scale: 1 : 30
Date: 06/04/2011

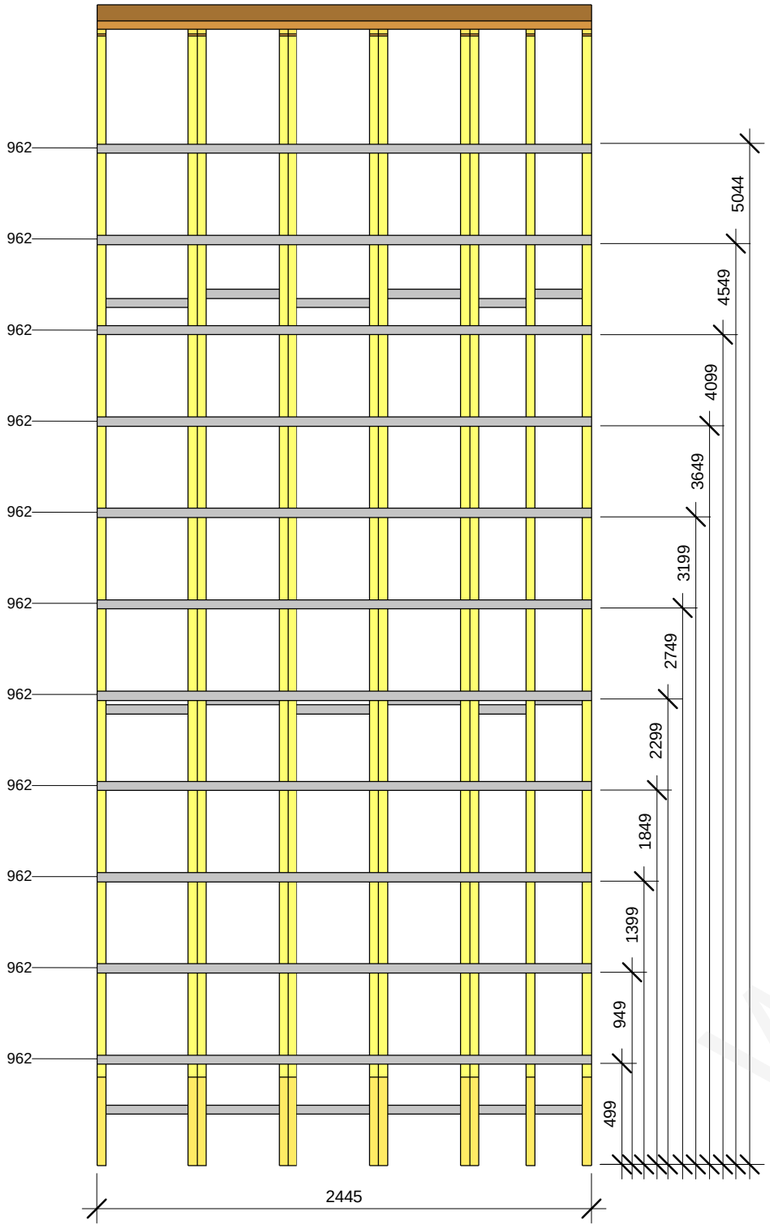


1 1R4_5

1 : 30

2 1R4 3D

WWL HOUSE

| | | | | | |
|---|---|---|---|---|---|
| This drawing cannot be used without agreement of SIA "WWL" | | | | Customer: - | Project nr: 151B |
| Proj Manager: | J.Riekstiņš | | | Object: 151B-6Apartment_H | Lable: - |
| Proj. Resp. Eng: | D.Ščogoļevs | | | | Revision: TP |
| Resp. Eng/Dsg: | K.Rezevskis | | | | |
| | | | | Sheet name: 1R4a | Sheet nr: 1R4a |
| | | | | | Scale: 1 : 30 |
| | | | | | Date: 06/04/2011 |

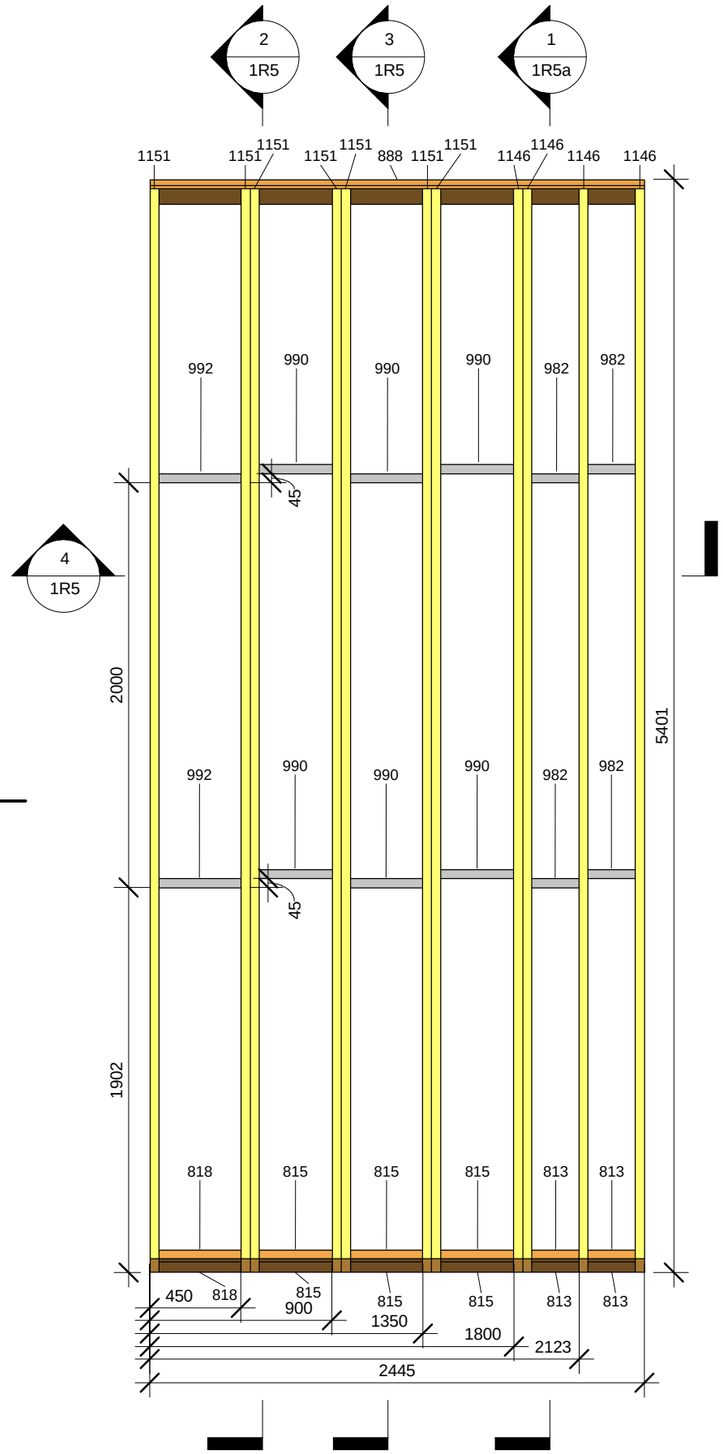


1 1R5_1
1 : 30

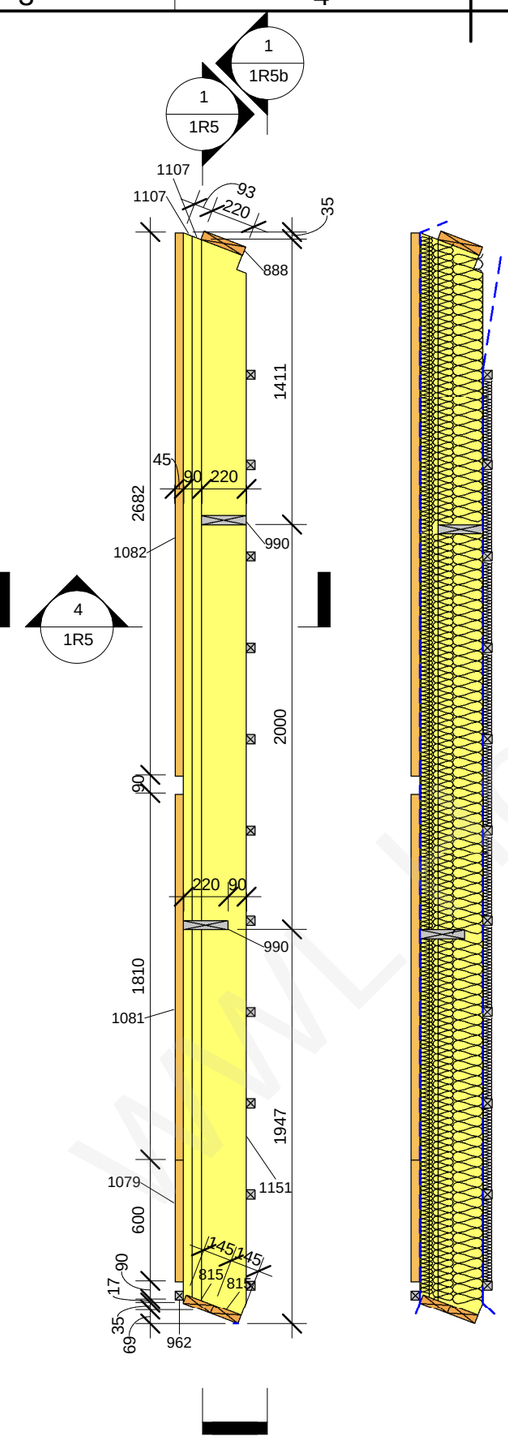


2 1R5_2
1 : 30



3 1R5_3
1 : 30

| 1R5 panel wood element schedule | | | | | | | |
|---|---|---|---|---|---|---|---|
| Type Mark | Family and Type | h(mm) | b(mm) | L(mm) | Length | Count | Comments |
| 813 | H: 145x45 5 | 145 | 45 | 233 | | 4 | |
| 815 | H: 145x45 7 | 145 | 45 | 360 | | 6 | |
| 818 | H: 145x45 10 | 145 | 45 | 405 | | 2 | |
| 888 | H: 220x45 62 | 220 | 45 | 2445 | | 1 | |
| 962 | H_21 degrees (45x45): 45x45 28 | 45 | 45 | 2445 | | 12 | |
| 982 | H_21 degrees (220x45): 220x45 6 | 220 | 45 | 233 | | 4 | |
| 990 | H_21 degrees (220x45): 220x45 14 | 220 | 45 | 360 | | 6 | |
| 992 | H_21 degrees (220x45): 220x45 16 | 220 | 45 | 405 | | 2 | |
| 1079 | sliipa-sija bar ext_3: 45x45 | 45 | 45 | 600 | | 5 | gali taisni |
| 1081 | sliipa-sija bar ext_3: 45x45 3 | 45 | 45 | 1810 | | 5 | gali taisni |
| 1082 | sliipa-sija bar ext_3: 45x45 4 | 45 | 45 | 2682 | | 5 | gali taisni |
| 1107 | sliipa-sija: 45x45 2 | 45 | 45 | 5306 | | 20 | |
| 1107 | sliipa-sija: 45x45 2 | 45 | 45 | 5306 | | 2 | |
| 1146 | spare_1.1: 220x45 | 220 | 45 | 5358 | | 4 | |
| 1151 | spare_3.1: 220x45 | 220 | 45 | 5358 | | 7 | |

Grand total: 85

Elementus 1079 pieskrūvēt viegli,
lai būvlaukumā varētu noņemt!

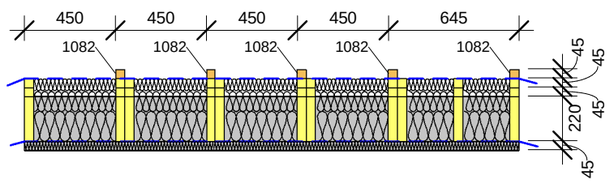


4 1R5_5
1 : 30

WWL Houses

| This drawing cannot be used without agreement of SIA "WWL" | | | | Customer: - | Project nr: 151B |
|---|---|---|---|---|---|
| Proj Manager: | J.Riekstiņš | | | Object: 151B-6Apartment_H | Lable: Approver |
| Proj. Resp. Eng: | D.Ščogoļevs | | | | Revision: TP |
| Resp. Eng/Dsg: | K.Rezevskis | | | | |
| | | | | Sheet name: 1R5 | Sheet nr: 1R5 |
| | | | | | Scale: 1 : 30 |
| | | | | | Date: 06/04/2011 |

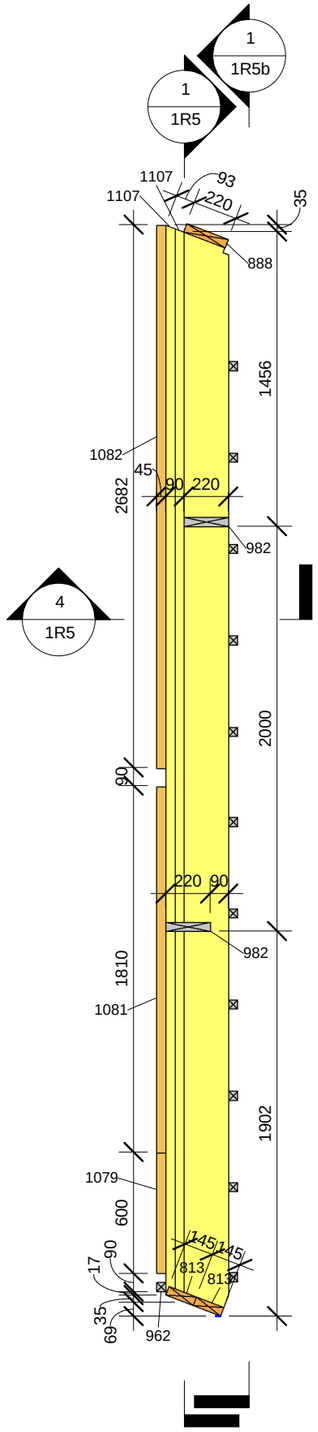


1 1R5_4

1 : 30

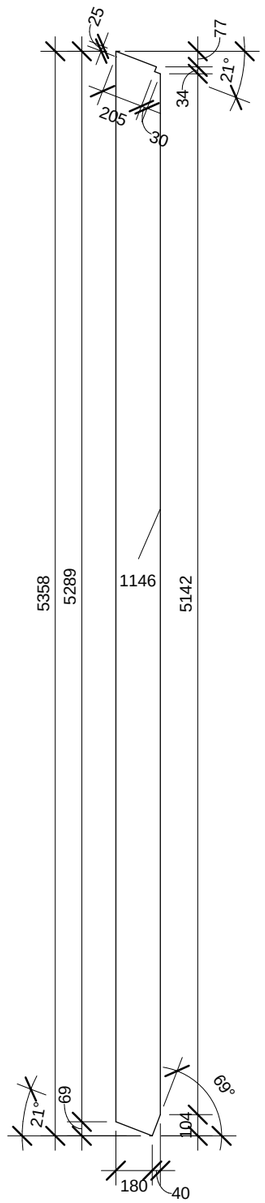


2 Type Mark 1146

1 : 30

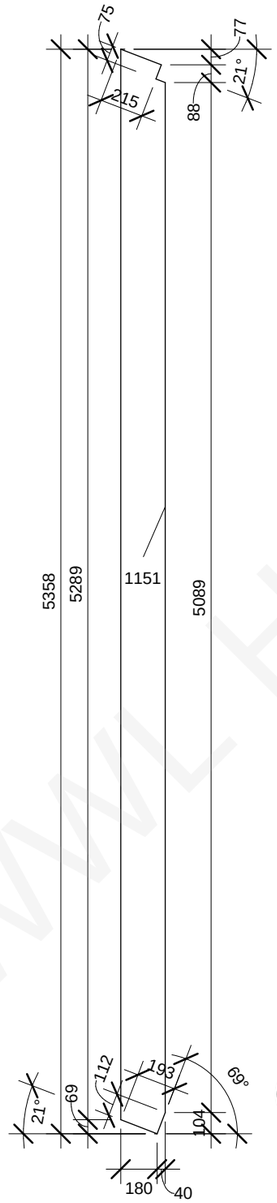


3 Type Mark 1151

1 : 30

Elementus 1079 pieskrūvēt viegli,
lai būvlaukumā varētu noņemt!

Latas 1107 stiprināt pie spārēm 1146,1151 ar naglām 2.8/90 un skrūvēm s17-050x90, ar soli 450mm.
Uz katru latu (1107) 9 naglas un 4 skrūves.
Skrūves ieskrūvēt spāres vidusdaļā!!!

**Skatīt Type Mark SPARE 1R1a LAPĀ!!!!!!!**

WWL Houses

| | | | | | |
|---|---|---|---|---|---|
| This drawing cannot be used without agreement of SIA "WWL" | | | | Customer: - | Project nr: 151B |
| Proj Manager: | J.Riekstiņš | | | Object: 151B-6Apartment_H | Lable: Approver |
| Proj. Resp. Eng: | D.Ščogoļevs | | | | Revision: TP |
| Resp. Eng/Dsg: | K.Rezevskis | | | | |
| | | | | Sheet name: 1R5a | Sheet nr: 1R5a |
| | | | | | Scale: 1 : 30 |
| | | | | | Date: 06/04/2011 |

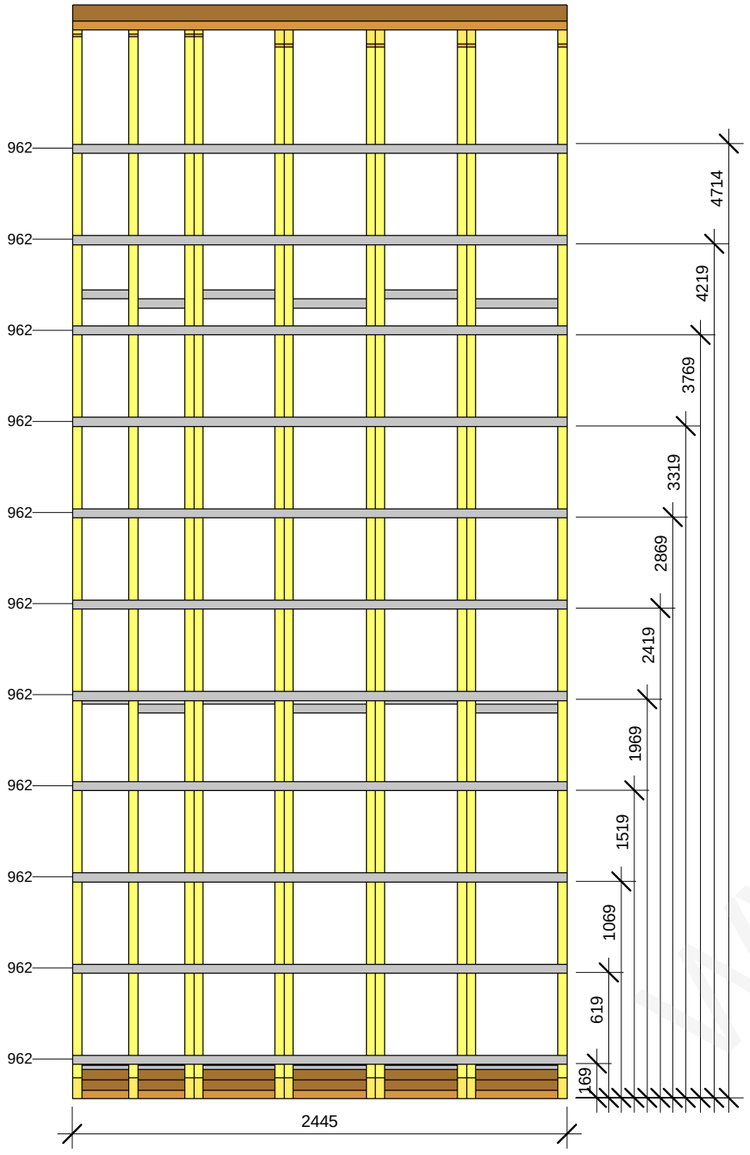


1 1R5_6

1 : 30

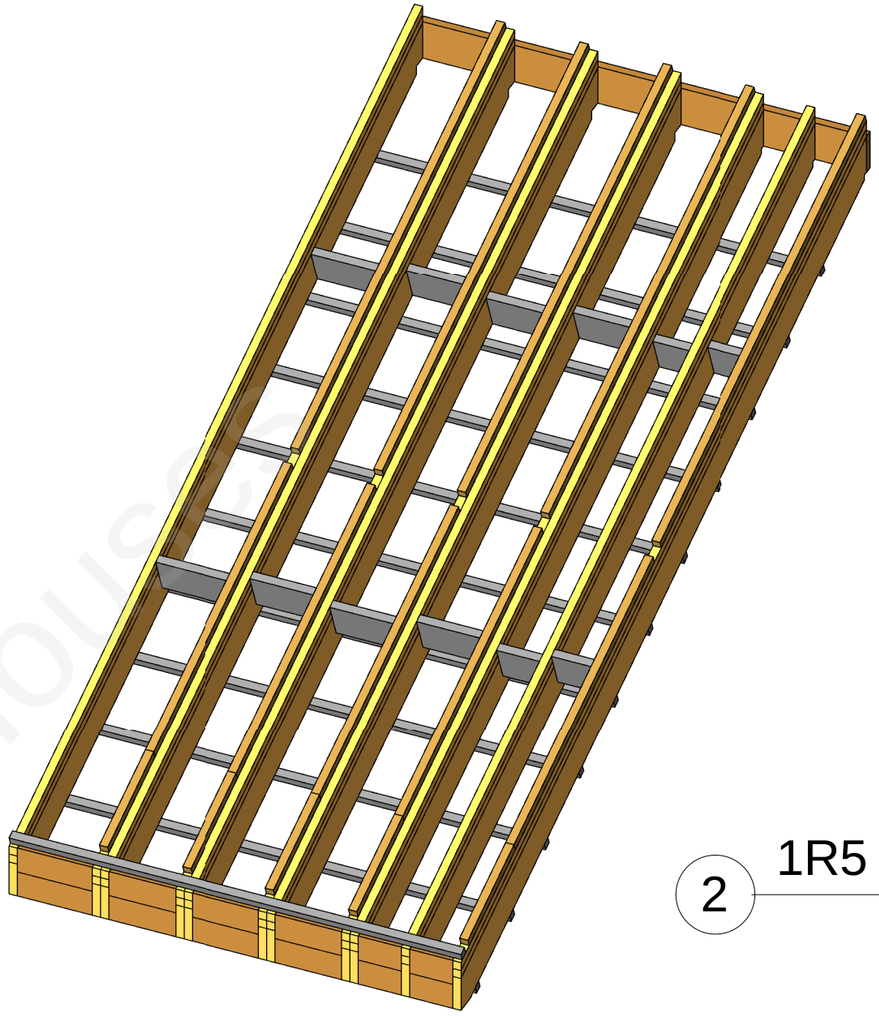

2 1R5 3D

WWL HOUSES

| | | | | | |
|---|---|---|---|---|---|
| This drawing cannot be used without agreement of SIA "WWL" | | | | Customer: - | Project nr: 151B |
| Proj Manager: | J.Riekstiņš | | | Object: 151B-6Apartment_H | Lable: Approver |
| Proj. Resp. Eng: | D.Ščogoļevs | | | | Revision: TP |
| Resp. Eng/Dsg: | K.Rezevskis | | | | |
| | | | | Sheet name: 1R5b | Sheet nr: 1R5b |
| | | | | | Scale: 1 : 30 |
| | | | | | Date: 06/04/2011 |

# Panelis 1R7 ir identisks panelim 1R9!

| 1R7 panel wood element schedule | | | | | | | |
|---|---|---|---|---|---|---|---|
| Type Mark | Family and Type | h(mm) | b(mm) | L(mm) | Length | Count | Comments |
| 813 | H: 145x45 5 | 145 | 45 | 233 | | 4 | |
| 815 | H: 145x45 7 | 145 | 45 | 360 | | 6 | |
| 818 | H: 145x45 10 | 145 | 45 | 405 | | 2 | |
| 888 | H: 220x45 62 | 220 | 45 | 2445 | | 1 | |
| 962 | H_21 degrees (45x45): 45x45 28 | 45 | 45 | 2445 | | 12 | |
| 982 | H_21 degrees (220x45): 220x45 6 | 220 | 45 | 233 | | 4 | |
| 990 | H_21 degrees (220x45): 220x45 14 | 220 | 45 | 360 | | 6 | |
| 992 | H_21 degrees (220x45): 220x45 16 | 220 | 45 | 405 | | 2 | |
| 1079 | sliipa-sija bar ext_3: 45x45 | 45 | 45 | 600 | | 5 | gali taisni |
| 1081 | sliipa-sija bar ext_3: 45x45 3 | 45 | 45 | 1810 | | 5 | gali taisni |
| 1082 | sliipa-sija bar ext_3: 45x45 4 | 45 | 45 | 2682 | | 5 | gali taisni |
| 1107 | sliipa-sija: 45x45 2 | 45 | 45 | 5306 | | 22 | |
| 1146 | spare_1.1: 220x45 | 220 | 45 | 5358 | | 11 | |

Grand total: 85

Elementus 1079 pieskrūvēt viegli,
lai būvlaukumā varētu noņemt!

Latas 1107 stiprināt pie spārēm 1146 ar naglām 2.8/90 un skrūvēm s17-050x90, ar soli 450mm.
Uz katru latu (1107) 9 naglas un 4 skrūves.
Skrūves ieskrūvēt spāres vidusdaļā!!!

**Skatīt Type Mark SPARE 1R1a LAPĀ!!!!!!!**

**Spāres 1146 detālrasējumu skatīt 1R5a LAPĀ!!!!**

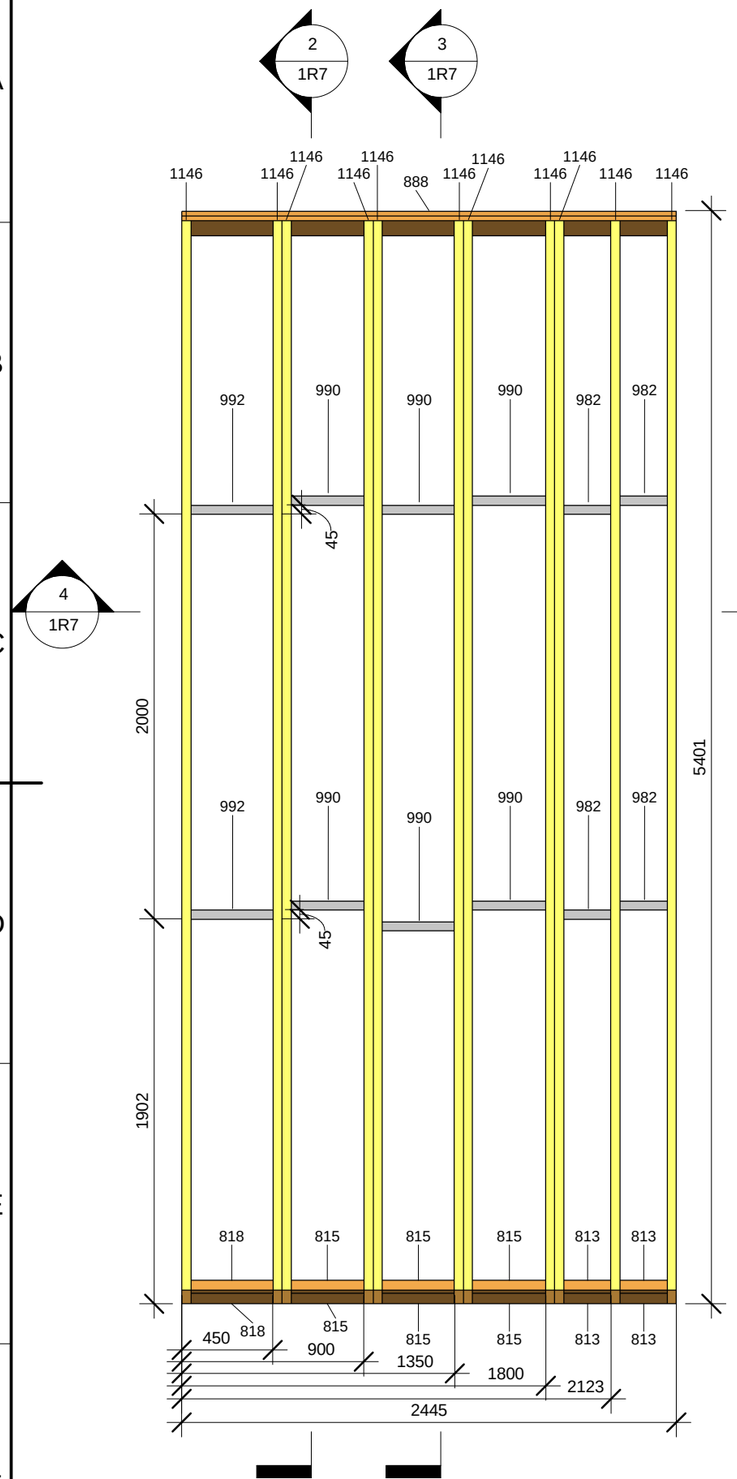


1 1R7_1
1 : 30

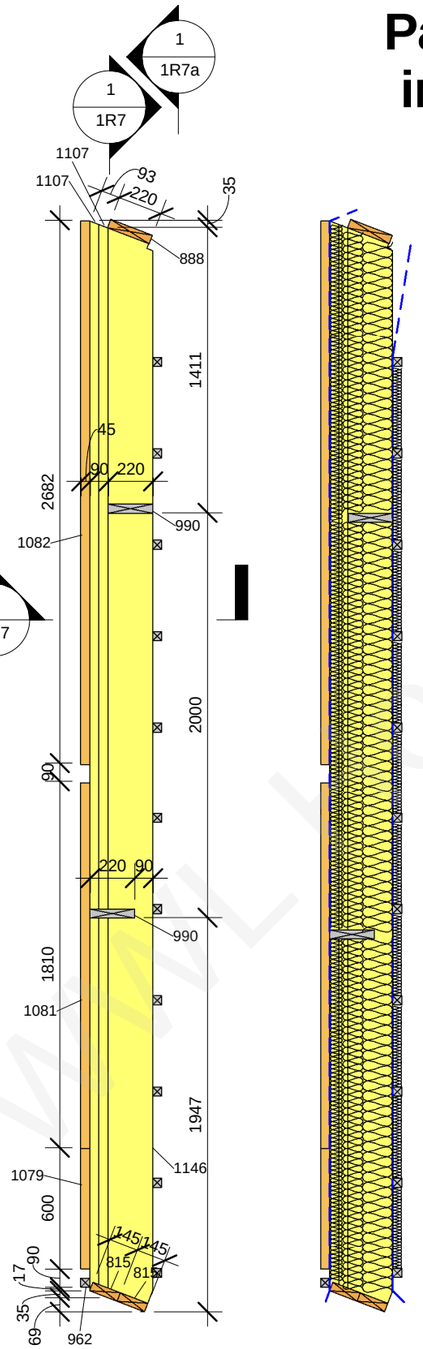


2 1R7_2
1 : 30



3 1R7_3
1 : 30

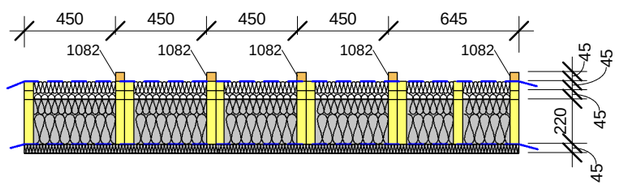


4 1R7_4
1 : 30

| | | | | | |
|---|---|---|---|---|---|
| This drawing cannot be used without agreement of SIA "WWL" | | | | Customer: - | Project nr: 151B |
| Proj Manager: | J.Riekstiņš | | | Object: 151B-6Apartment_H | Lable: Approver |
| Proj. Resp. Eng: | D.Ščogoļevs | | | | Revision: TP |
| Resp. Eng/Dsg: | K.Rezevskis | | | | |
| | | | | Sheet name: 1R7 | Sheet nr: 1R7 |
| | | | | | Scale: 1 : 30 |
| | | | | | Date: 06/04/2011 |

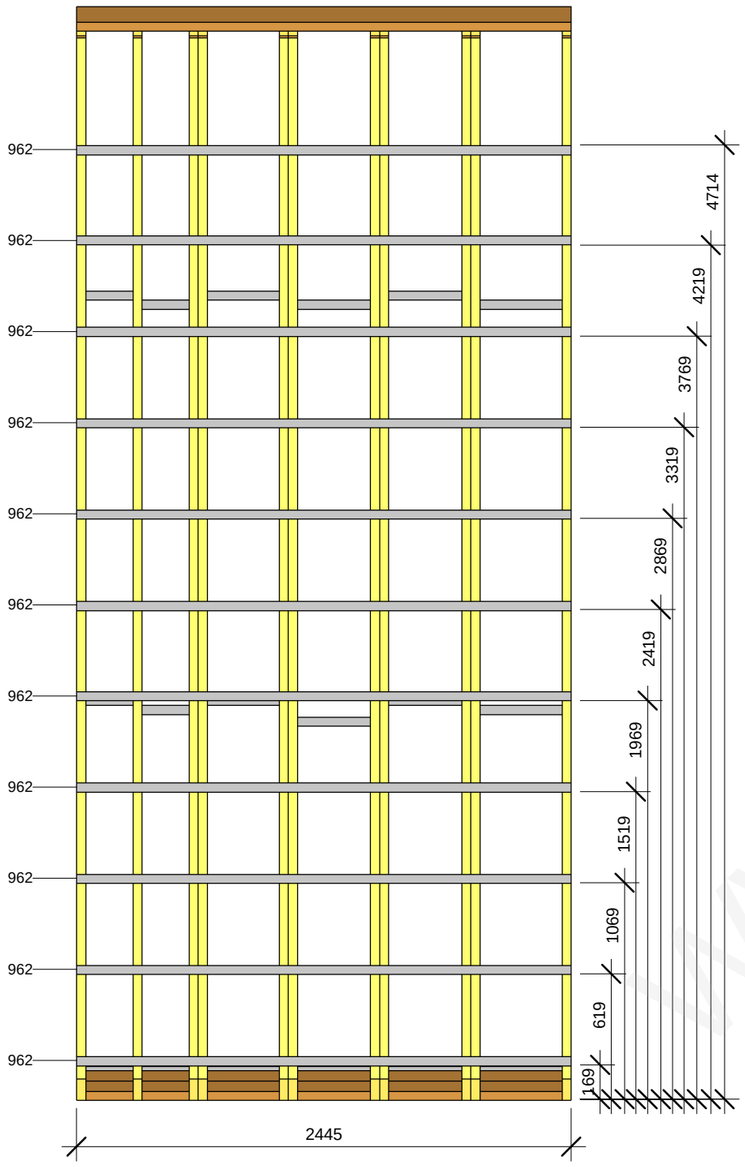


1 1R7_5

1 : 30

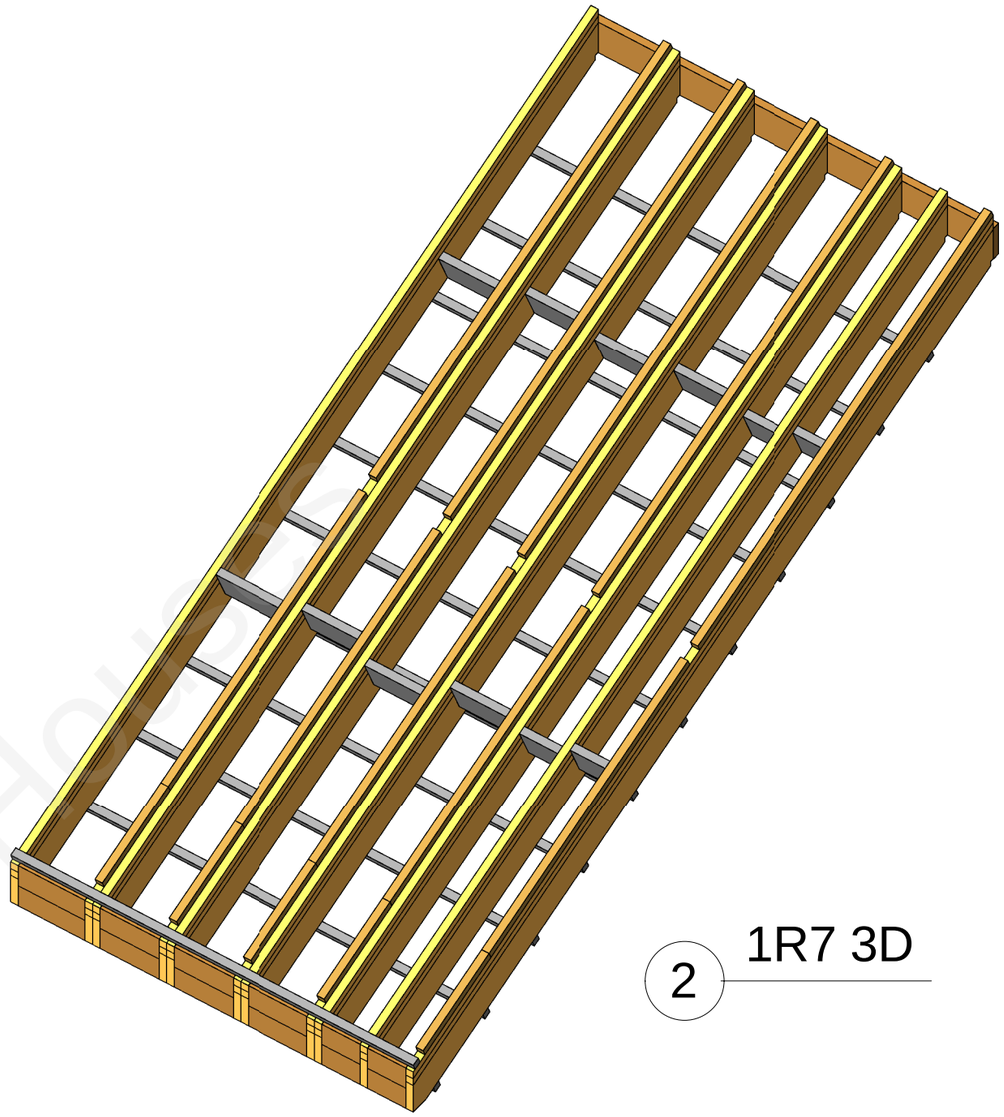

2 1R7 3D

| | | | | | |
|---|---|---|---|---|---|
| This drawing cannot be used without agreement of SIA "WWL" | | | | Customer: - | Project nr: 151B |
| Proj Manager: | J.Riekstiņš | | | Object: 151B-6Apartment_H | Lable: Approver |
| Proj. Resp. Eng: | D.Ščogoļevs | | | | Revision: TP |
| Resp. Eng/Dsg: | K.Rezevskis | | | | |
| | | | | Sheet name: 1R7a | Sheet nr: 1R7a |
| | | | | | Scale: 1 : 30 |
| | | | | | Date: 06/04/2011 |

WWL HOUSES

| 1R8 panel wood element schedule | | | | | | | |
|---|---|---|---|---|---|---|---|
| Type Mark | Family and Type | h(mm) | b(mm) | L(mm) | Length | Count | Comments |
| 876 | H: 220x45 50 | 220 | 45 | 1459 | | 1 | |
| 940 | H_21 degrees (45x45): 45x45 6 | 45 | 45 | 235 | | 2 | |
| 947 | H_21 degrees (45x45): 45x45 13 | 45 | 45 | 360 | | 2 | |
| 960 | H_21 degrees (45x45): 45x45 26 | 45 | 45 | 1459 | | 11 | |
| 967 | H_21 degrees (195x45): 195x45 5 | 195 | 45 | 235 | | 2 | |
| 972 | H_21 degrees (195x45): 195x45 10 | 195 | 45 | 360 | | 2 | |
| 983 | H_21 degrees (220x45): 220x45 7 | 220 | 45 | 235 | | 4 | |
| 990 | H_21 degrees (220x45): 220x45 14 | 220 | 45 | 360 | | 4 | |
| 1080 | sliipa-sija bar ext_3: 45x45 2 | 45 | 45 | 707 | | 3 | gali taisni |
| 1084 | sliipa-sija bar ext_3: 45x45 6 | 45 | 45 | 4960 | | 3 | gali taisni |
| 1112 | sliipa-sija: 45x45 7 | 45 | 45 | 5685 | | 12 | |
| 1148 | spare_1: 220x45 | 220 | 45 | 5688 | | 2 | |
| 1152 | spare_3: 220x45 | 220 | 45 | 5688 | | 4 | |

Grand total: 52

<u>Elementus 1080 pieskrūvēt viegli,
lai būvlaukumā varētu noņemt!</u>

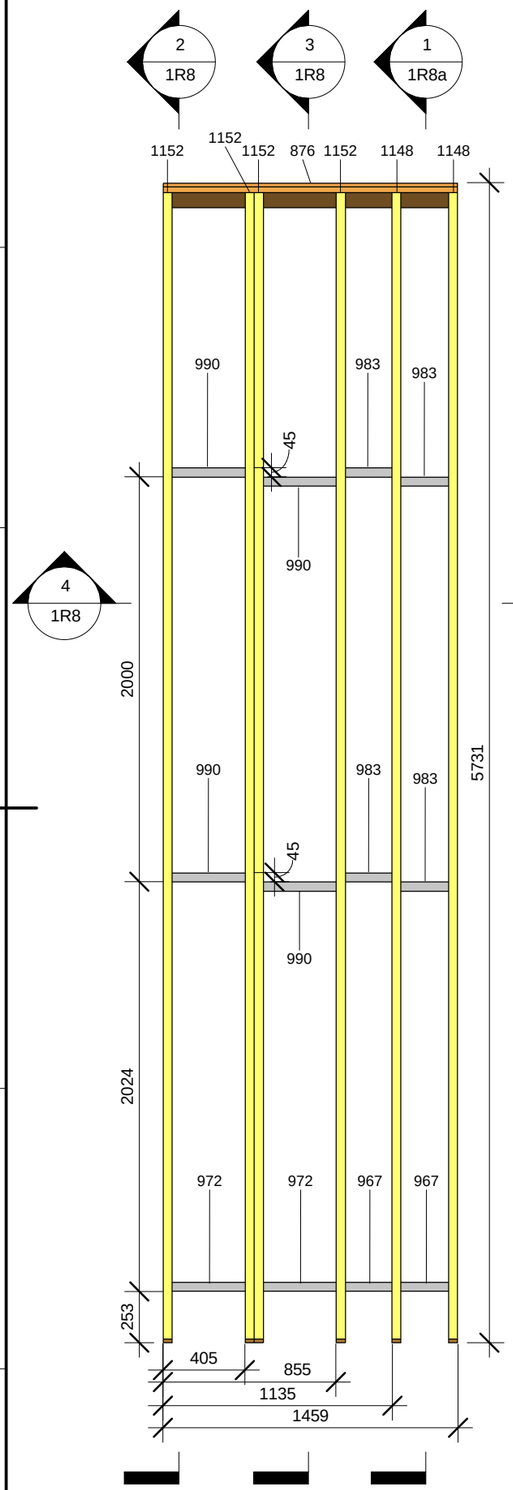


1 1R8_1
1 : 30

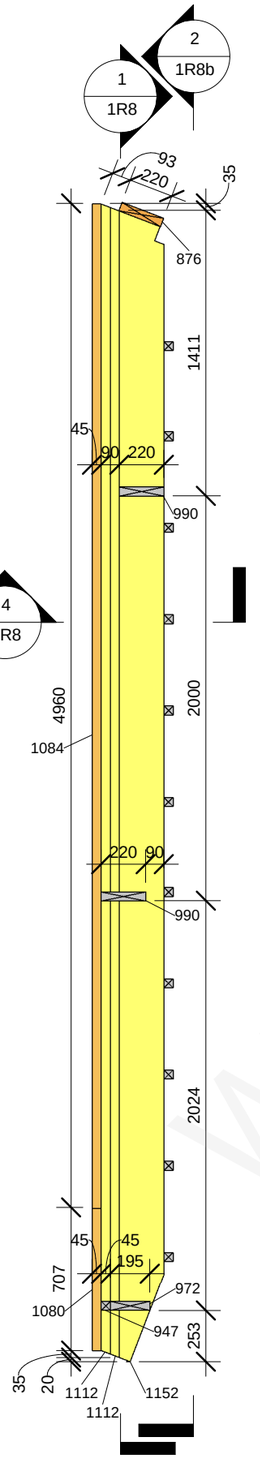


2 1R8_2
1 : 30

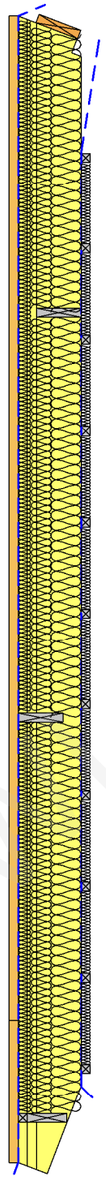

3 1R8_3
1 : 30

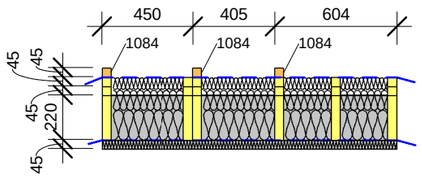


4 1R8_5
1 : 30

This drawing cannot be used without agreement of SIA "WWL"

| | | | |
|---|---|---|---|
| Proj Manager: | J.Riekstiņš | | |
| Proj. Resp. Eng: | D.Ščogoļevs | | |
| Resp. Eng/Dsg: | K.Rezevskis | | |

Customer: -

Object: 151B-6Apartment_H

Sheet name: 1R8

Project nr: 151B

Lable: Approver

Revision: TP

Sheet nr: 1R8

Scale: 1 : 30

Date: 06/04/2011

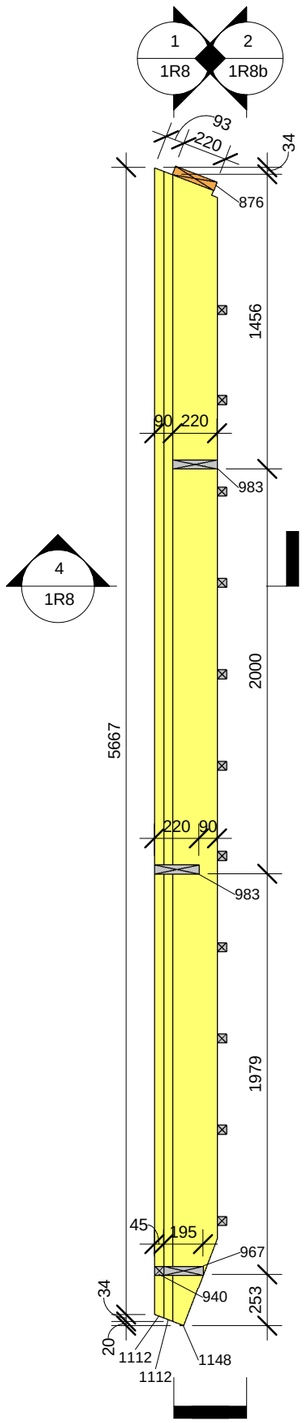


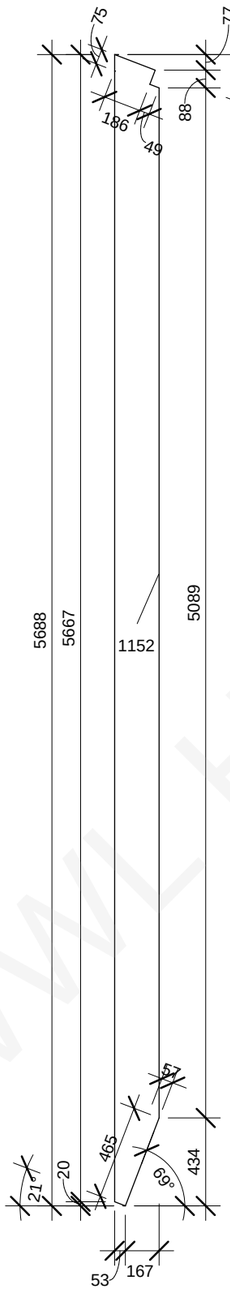


**Spāres 1148 detālrasējumu skatīt 1R2a LAPĀ!!!!**

1 1R8_4
1 : 30

Latas 1112 stiprināt pie spārēm 1148,1152 ar naglām 2.8/90 un skrūvēm s17-050x90, ar soli 450mm.
Uz katru latu (1112) 9 naglas un 4 skrūves.
Skrūves ieskrūvēt spāres vidusdaļā!!!

**Skatīt Type Mark SPARE 1R1a LAPĀ!!!!!!!**

2 Type Mark 1152
1 : 30

This drawing cannot be used without agreement of SIA "WWL"

| | | | |
|---|---|---|---|
| Proj Manager: | J.Riekstiņš | | |
| Proj. Resp. Eng: | D.Ščogoļevs | | |
| Resp. Eng/Dsg: | K.Rezevskis | | |

Customer: -
Project nr: 151B
Object: 151B-6Apartment_H
Lable: Approver
Revision: TP
Sheet name: 1R8a
Sheet nr: 1R8a
Scale: 1 : 30
Date: 06/04/2011

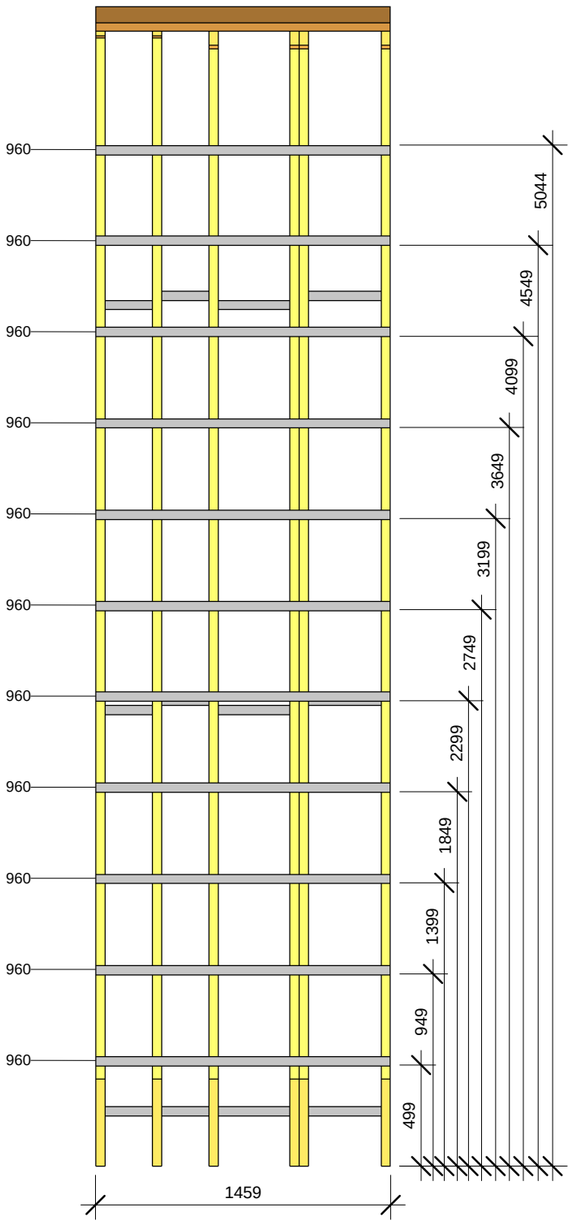


2 1R8_6

1 : 30

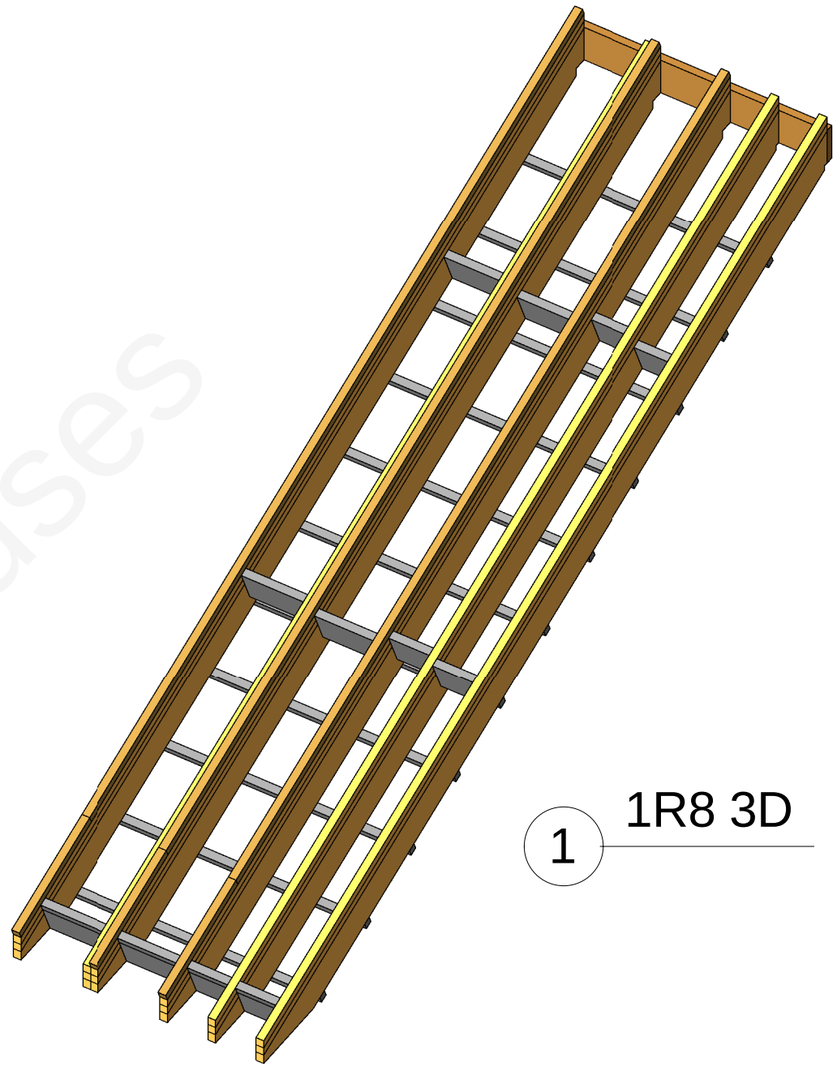

1 1R8 3D

WWL Houses

| | | | | | | |
|---|---|---|---|---|---|---|
| This drawing cannot be used without agreement of SIA "WWL" | | | | Customer: - | Project nr: 151B | |
| Proj Manager: | J.Riekstiņš | | | Object: 151B-6Apartment_H | Lable: Approver | |
| Proj. Resp. Eng: | D.Ščogoļevs | | | | Revision: TP | |
| Resp. Eng/Dsg: | K.Rezevskis | | | | | |
| | | | | Sheet name: 1R8b | Sheet nr: 1R8b | |
| | | | | | Scale: 1 : 30 | |
| | | | | | Date: 06/04/2011 | |

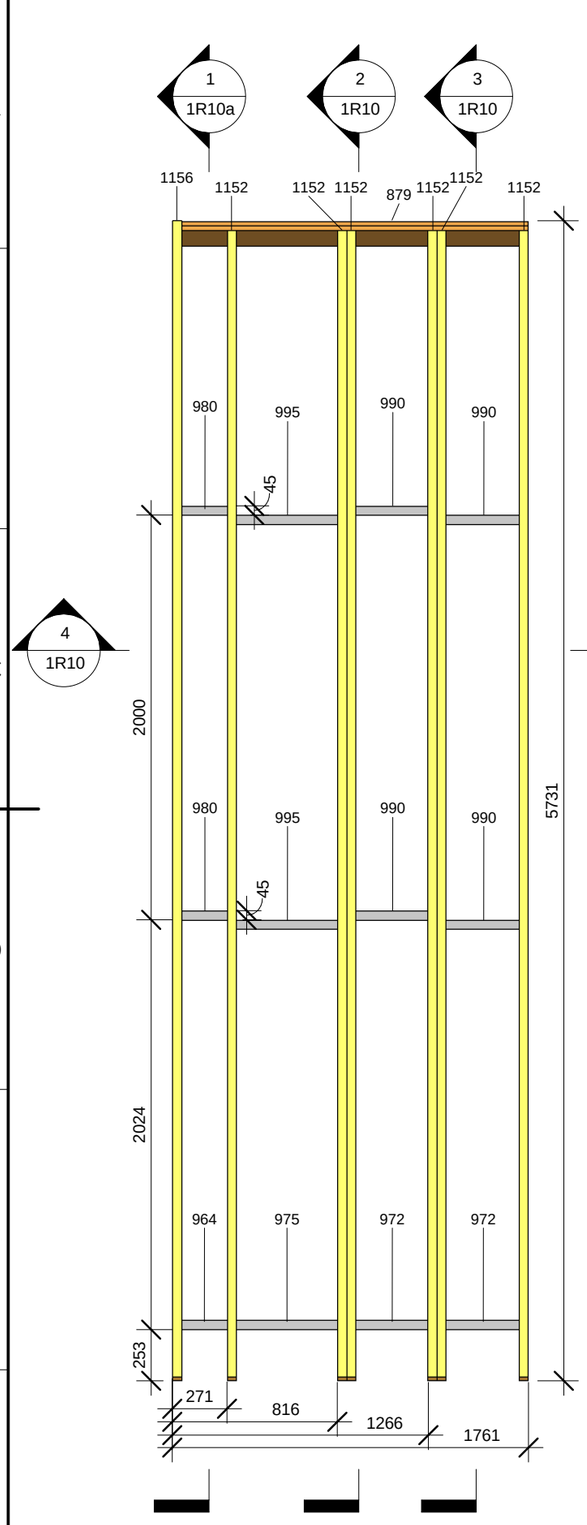


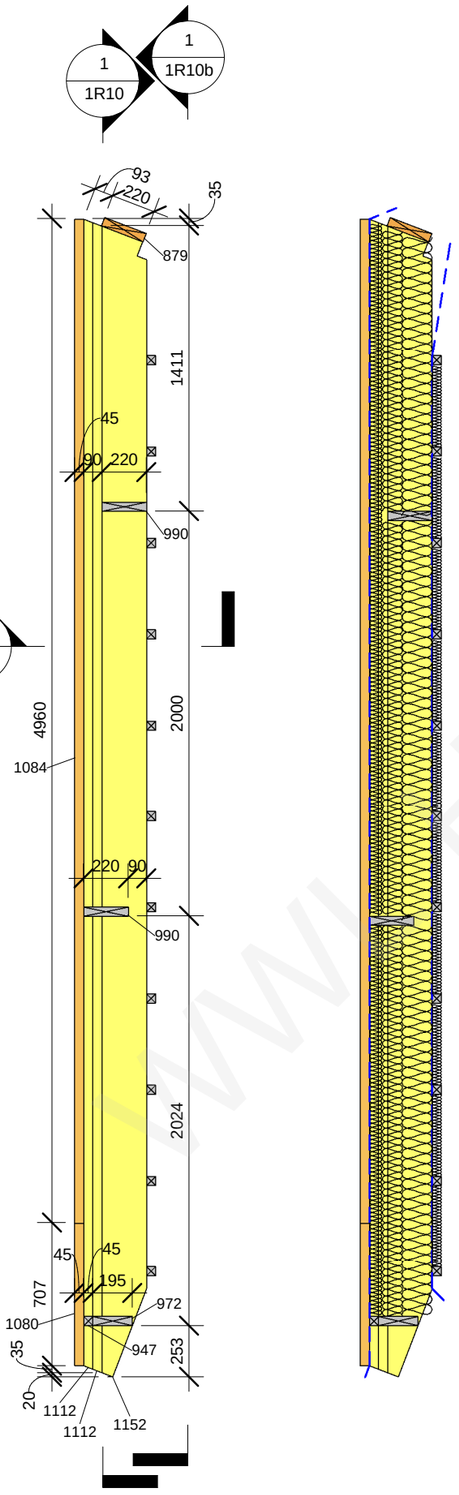




1R10 panel wood element schedule

| Type Mark | Family and Type | h(mm) | b(mm) | L(mm) | Length | Count | Comments |
|---|---|---|---|---|---|---|---|
| 879 | H: 220x45 53 | 220 | 45 | 1716 | | 1 | |
| 937 | H_21 degrees (45x45): 45x45 3 | 45 | 45 | 226 | | 1 | |
| 947 | H_21 degrees (45x45): 45x45 13 | 45 | 45 | 360 | | 2 | |
| 951 | H_21 degrees (45x45): 45x45 17 | 45 | 45 | 501 | | 1 | |
| 958 | H_21 degrees (45x45): 45x45 24 | 45 | 45 | 1218 | | 11 | |
| 964 | H_21 degrees (195x45): 195x45 2 | 195 | 45 | 226 | | 1 | |
| 972 | H_21 degrees (195x45): 195x45 10 | 195 | 45 | 360 | | 2 | |
| 975 | H_21 degrees (195x45): 195x45 13 | 195 | 45 | 501 | | 1 | |
| 980 | H_21 degrees (220x45): 220x45 4 | 220 | 45 | 226 | | 2 | |
| 990 | H_21 degrees (220x45): 220x45 14 | 220 | 45 | 360 | | 4 | |
| 995 | H_21 degrees (220x45): 220x45 19 | 220 | 45 | 501 | | 2 | |
| 1080 | sliipa-sija bar ext_3: 45x45 2 | 45 | 45 | 707 | | 3 | gali taisni |
| 1084 | sliipa-sija bar ext_3: 45x45 6 | 45 | 45 | 4960 | | 3 | gali taisni |
| 1112 | sliipa-sija: 45x45 7 | 45 | 45 | 5685 | | 12 | |
| 1114 | sliipa-sija: 45x45 9 | 45 | 45 | 5733 | | 2 | |
| 1152 | spare_3: 220x45 | 220 | 45 | 5688 | | 6 | |
| 1156 | spare_7: 220x45 2 | 220 | 45 | 5753 | | 1 | |

Grand total: 55

**Elementus 1080 pieskrūvēt viegli, lai būvlaukumā varētu noņemt!**

**Spāres 1152 detālrasējumu skatīt 1R8a LAPĀ!!!!**

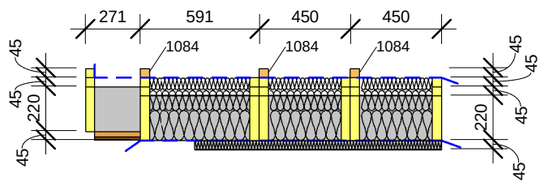


4 1R10_5
1 : 30

1 1R10_1
1 : 30

2 1R10_2
1 : 30

3 1R10_3
1 : 30

This drawing cannot be used without agreement of SIA "WWL"

| | | | |
|---|---|---|---|
| Proj Manager: | J.Riekstiņš | | |
| Proj. Resp. Eng: | D.Ščogoļevs | | |
| Resp. Eng/Dsg: | K.Rezevskis | | |

Customer: -

Object: 151B-6Apartment_H

Sheet name: 1R10

Project nr: 151B

Lable: Approver

Revision: TP

Sheet nr: 1R10

Scale: 1 : 30

Date: 06/04/2011

WWW.HOUSES

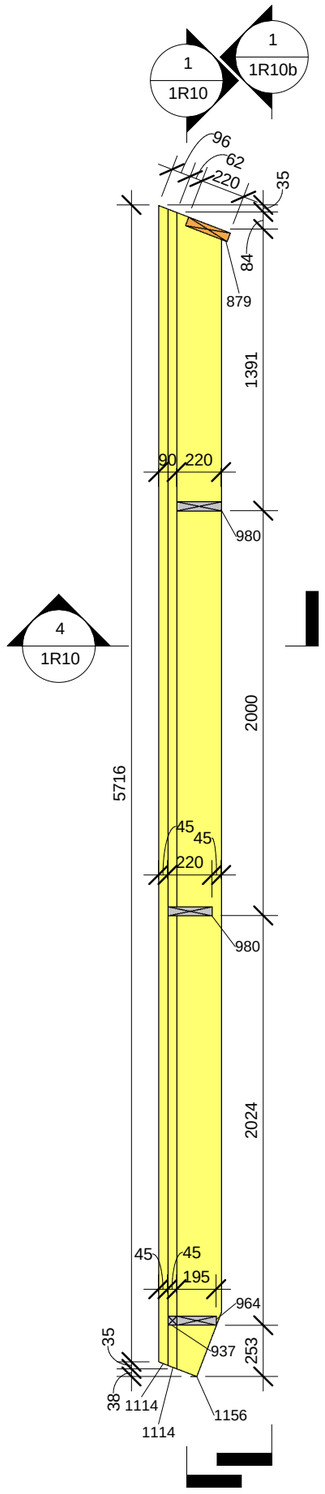


1 1R10_4

1 : 30

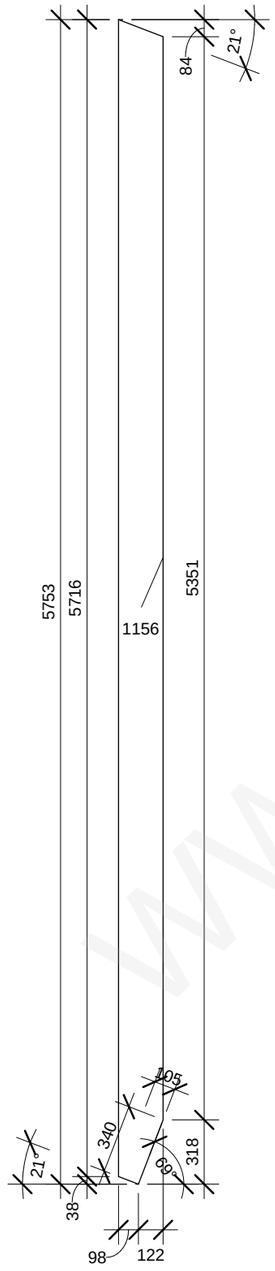


2 Type Mark 1156

1 : 30

Latas 1112,1114 stiprināt pie spārēm 1152,1156 ar naglām 2.8/90 un skrūvēm s17-050x90, ar soli 450mm.
Uz katru latu (1112,1114) 9 naglas un 4 skrūves.
Skrūves ieskrūvēt spāres vidusdaļā!!!

**Skatīt Type Mark SPARE 1R1a LAPĀ!!!!!!!**

WWL HOUSE

| | | | | | |
|---|---|---|---|---|---|
| This drawing cannot be used without agreement of SIA "WWL" | | | | Customer: - | Project nr: 151B |
| Proj Manager: | J.Riekstiņš | | | Object: 151B-6Apartment_H | Lable: Approver |
| Proj. Resp. Eng: | D.Ščogoļevs | | | | Revision: TP |
| Resp. Eng/Dsg: | K.Rezevskis | | | | |
| | | | | Sheet name: 1R10a | Sheet nr: 1R10a |
| | | | | | Scale: 1 : 30 |
| | | | | | Date: 06/04/2011 |

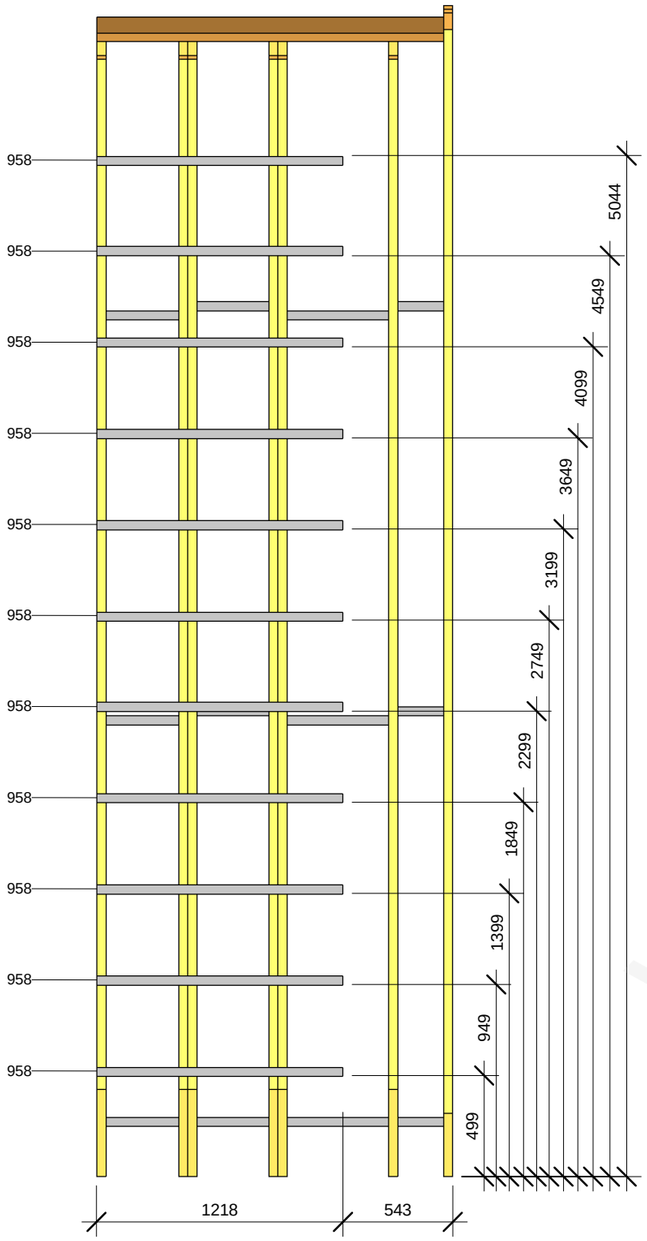


1 1R10_6

1 : 30

2 1R10 3D

WWW.HOUSE.LV

| | | | | | |
|---|---|---|---|---|---|
| This drawing cannot be used without agreement of SIA "WWL" | | | | Customer: - | Project nr: 151B |
| Proj Manager: | J.Riekstiņš | | | Object: 151B-6Apartment_H | Lable: Approver |
| Proj. Resp. Eng: | D.Ščogoļevs | | | | Revision: TP |
| Resp. Eng/Dsg: | K.Rezevskis | | | | |
| | | | | Sheet name: 1R10b | Sheet nr: 1R10b |
| | | | | | Scale: 1 : 30 |
| | | | | | Date: 06/04/2011 |

| 1R11 panel wood element schedule | | | | | | | |
|---|---|---|---|---|---|---|---|
| Type Mark | Family and Type | h(mm) | b(mm) | L(mm) | Length | Count | Comments |
| 673 | H: 45x95 29 | 45 | 95 | 1266 | | 1 | |
| 817 | H: 145x45 9 | 145 | 45 | 369 | | 2 | |
| 859 | H: 220x45 33 | 220 | 45 | 555 | | 1 | |
| 863 | H: 220x45 37 | 220 | 45 | 576 | | 1 | |
| 880 | H: 220x45 54 | 220 | 45 | 1725 | | 1 | |
| 950 | H_21 degrees (45x45): 45x45 16 | 45 | 45 | 459 | | 1 | |
| 991 | H_21 degrees (220x45): 220x45 15 | 220 | 45 | 369 | | 2 | |
| 997 | H_21 degrees (220x45): 220x45 21 | 220 | 45 | 555 | | 2 | |
| 998 | H_21 degrees (220x45): 220x45 22 | 220 | 45 | 576 | | 2 | |
| 1079 | sliipa-sija bar ext_3: 45x45 | 45 | 45 | 600 | | 1 | gali taisni |
| 1081 | sliipa-sija bar ext_3: 45x45 3 | 45 | 45 | 1810 | | 1 | gali taisni |
| 1082 | sliipa-sija bar ext_3: 45x45 4 | 45 | 45 | 2682 | | 1 | gali taisni |
| 1107 | sliipa-sija: 45x45 2 | 45 | 45 | 5306 | | 10 | |
| 1146 | spare_1.1: 220x45 | 220 | 45 | 5358 | | 1 | |
| 1153 | spare_6.1: 220x45 | 220 | 45 | 5358 | | 1 | |
| 1159 | spare_8.1: 220x45 | 220 | 45 | 5359 | | 3 | |

Grand total: 31

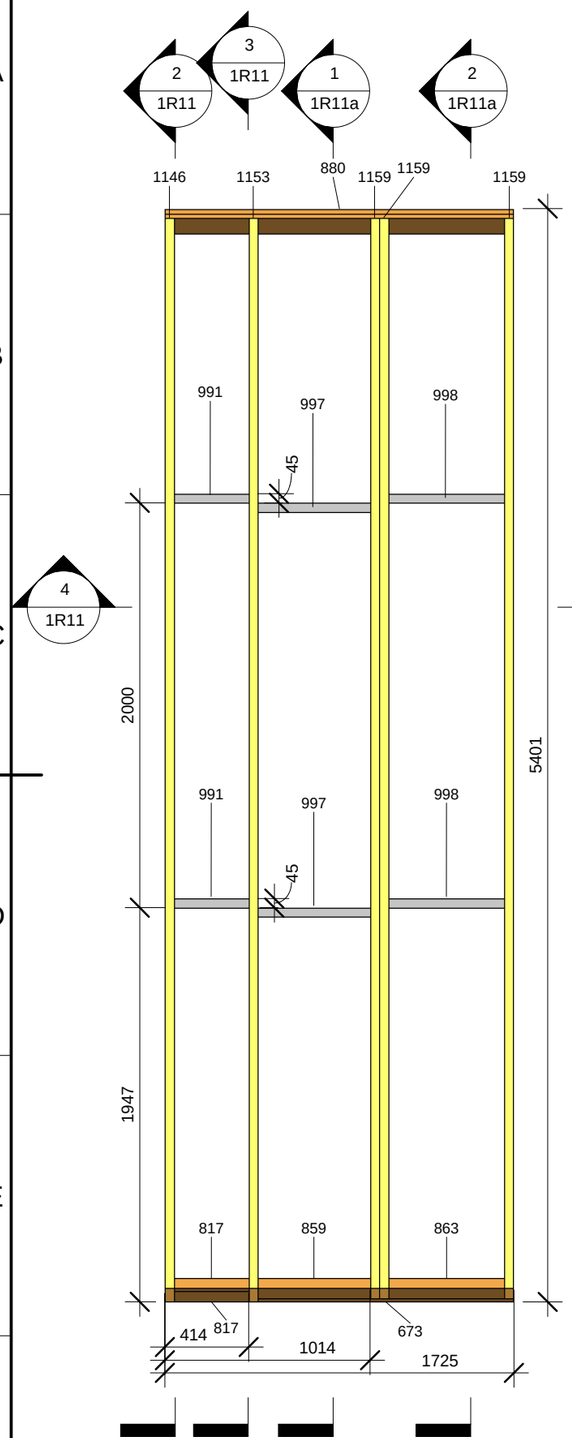


1 1R11_1
1 : 30

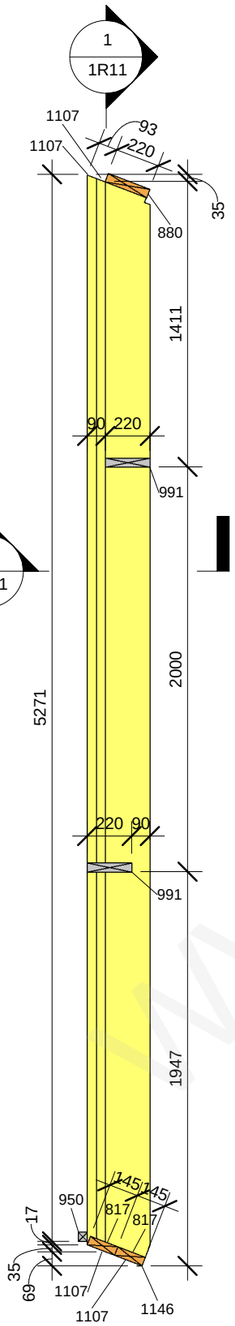


2 1R11_2
1 : 30

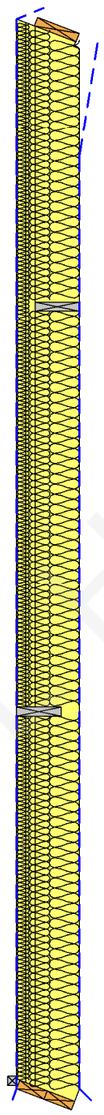

3 1R11_3
1 : 30

**Spāres 1146 detālrasējumu skatīt 1R5a LAPĀ!!!!**

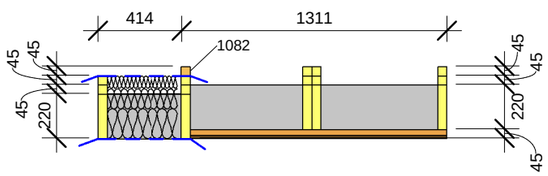


4 1R11_6
1 : 30

WWW.HOUSES

| | | | | | |
|---|---|---|---|---|---|
| This drawing cannot be used without agreement of SIA "WWL" | | | | Customer: - | Project nr: 151B |
| Proj Manager: | J.Riekstiņš | | | Object: 151B-6Apartment_H | Lable: Approver |
| Proj. Resp. Eng: | D.Ščogoļevs | | | | Revision: TP |
| Resp. Eng/Dsg: | K.Rezevskis | | | | |
| | | | | Sheet name: 1R11 | Sheet nr: 1R11 |
| | | | | | Scale: 1 : 30 |
| | | | | | Date: 06/04/2011 |

Elementus 1079 pieskrūvēt viegli,
lai būvlaukumā varētu noņemt!

Latas 1107 stiprināt pie spārēm 1146,1153,1159 ar naglām 2.8/90 un skrūvēm s17-050x90, ar soli 450mm.
Uz katru latu (1107) 9 naglas un 4 skrūves.
Skrūves ieskrūvēt spāres vidusdaļā!!!

**Skatīt Type Mark SPARE 1R1a LAPĀ!!!!!!!**

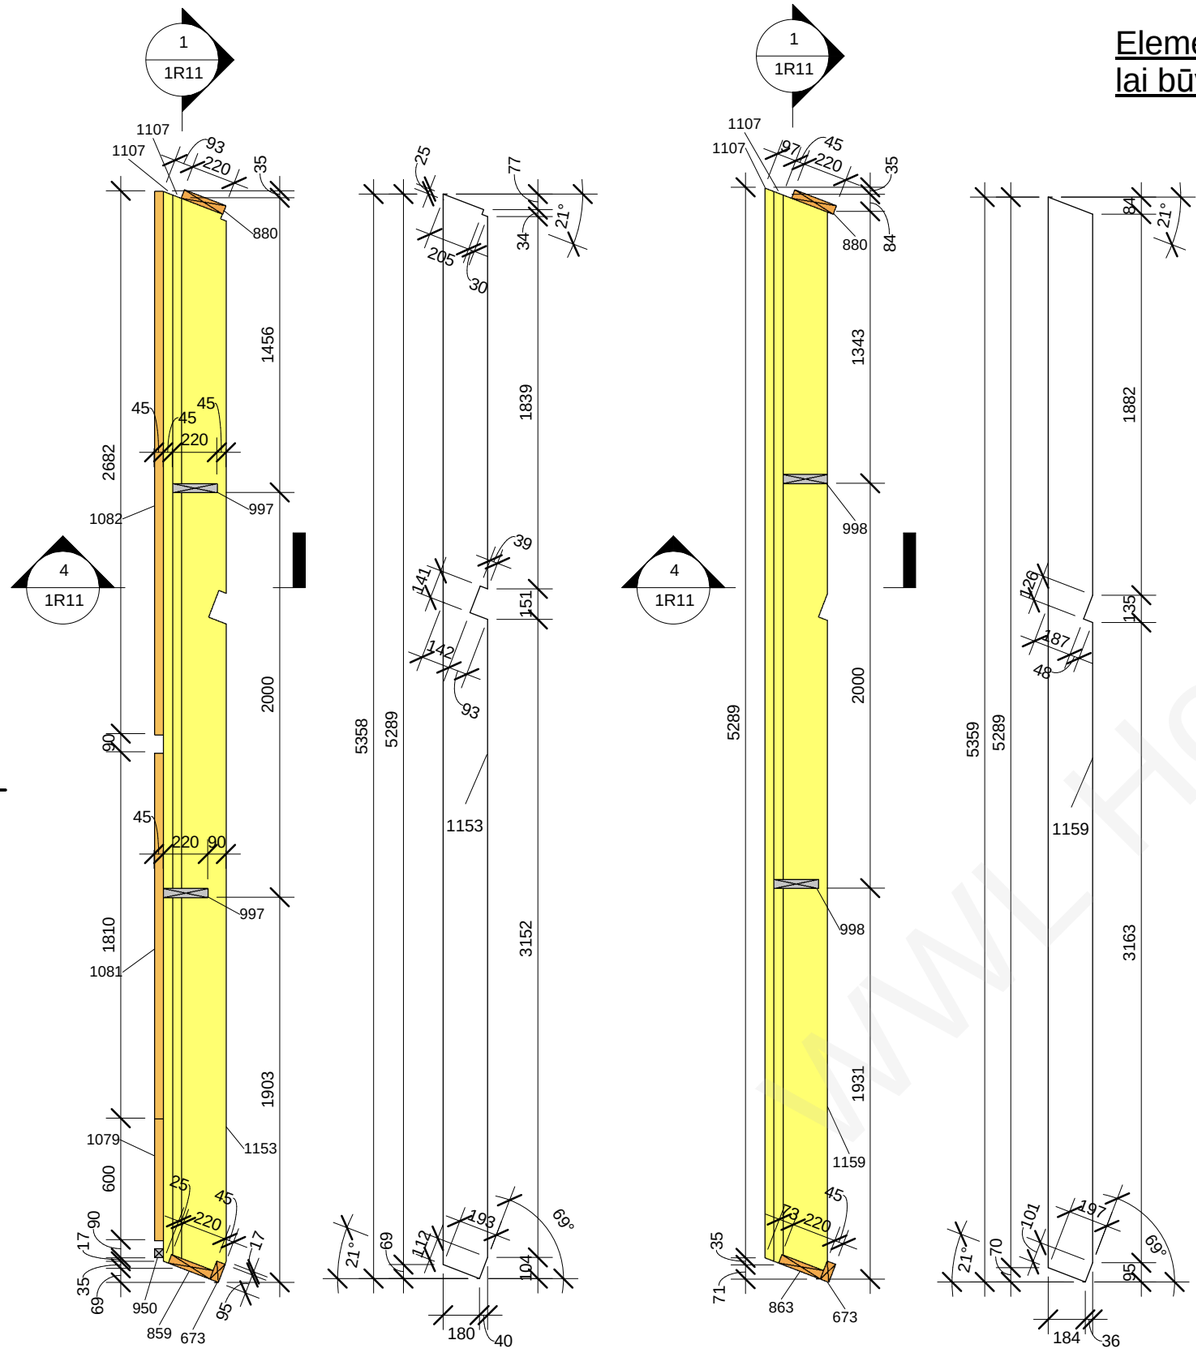


3 Type Mark 1153
1 : 30

1 1R11_4
1 : 30

2 1R11_5
1 : 30

5 1R11 3D

4 Type Mark 1159
1 : 30

WWL Houses

| | | | | | |
|---|---|---|---|---|---|
| This drawing cannot be used without agreement of SIA "WWL" | | | | Customer: - | Project nr: 151B |
| Proj Manager: | J.Riekstiņš | | | Object: 151B-6Apartment_H | Lable: Approver |
| Proj. Resp. Eng: | D.Ščogoļevs | | | | Revision: TP |
| Resp. Eng/Dsg: | K.Rezevskis | | | | |
| | | | | Sheet name: 1R11a | Sheet nr: 1R11a |
| | | | | | Scale: 1 : 30 |
| | | | | | Date: 06/04/2011 |

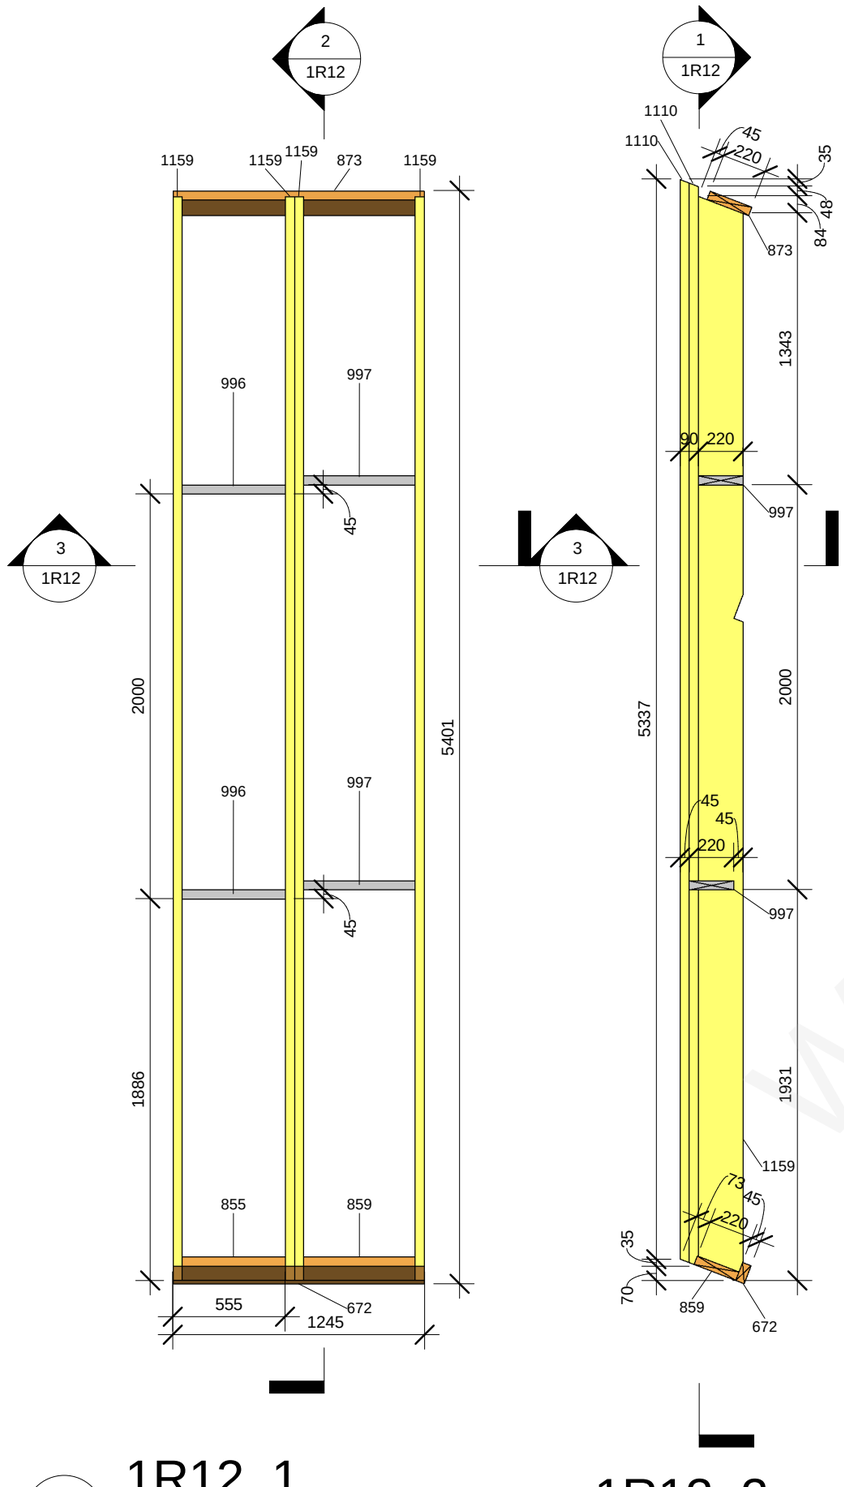


1 1R12_1
1 : 30




2 1R12_2
1 : 30

**Spāres 1159 detālrasējumu skatīt 1R11a LAPĀ!!!!**

1R12 panel wood element schedule

| Type Mark | Family and Type | h(mm) | b(mm) | L(mm) | Length | Count | Comments |
|---|---|---|---|---|---|---|---|
| 672 | H: 45x95 28 | 45 | 95 | 1245 | | 1 | |
| 855 | H: 220x45 29 | 220 | 45 | 510 | | 1 | |
| 859 | H: 220x45 33 | 220 | 45 | 555 | | 1 | |
| 873 | H: 220x45 47 | 220 | 45 | 1245 | | 1 | |
| 996 | H_21 degrees (220x45): 220x45 20 | 220 | 45 | 510 | | 2 | |
| 997 | H_21 degrees (220x45): 220x45 21 | 220 | 45 | 555 | | 2 | |
| 1110 | sliipa-sija: 45x45 5 | 45 | 45 | 5354 | | 6 | |
| 1111 | sliipa-sija: 45x45 6 | 45 | 45 | 5354 | | 2 | |
| 1159 | spare_8.1: 220x45 | 220 | 45 | 5359 | | 4 | |

Grand total: 20

Latas 1110 stiprināt pie spārēm 1159 ar naglām 2.8/90 un skrūvēm s17-050x90, ar soli 450mm.
Uz katru latu (1110) 9 naglas un 4 skrūves.
Skrūves ieskrūvēt spāres vidusdalā!!!

**Skatīt Type Mark SPARE 1R1a LAPĀ!!!!!!!**

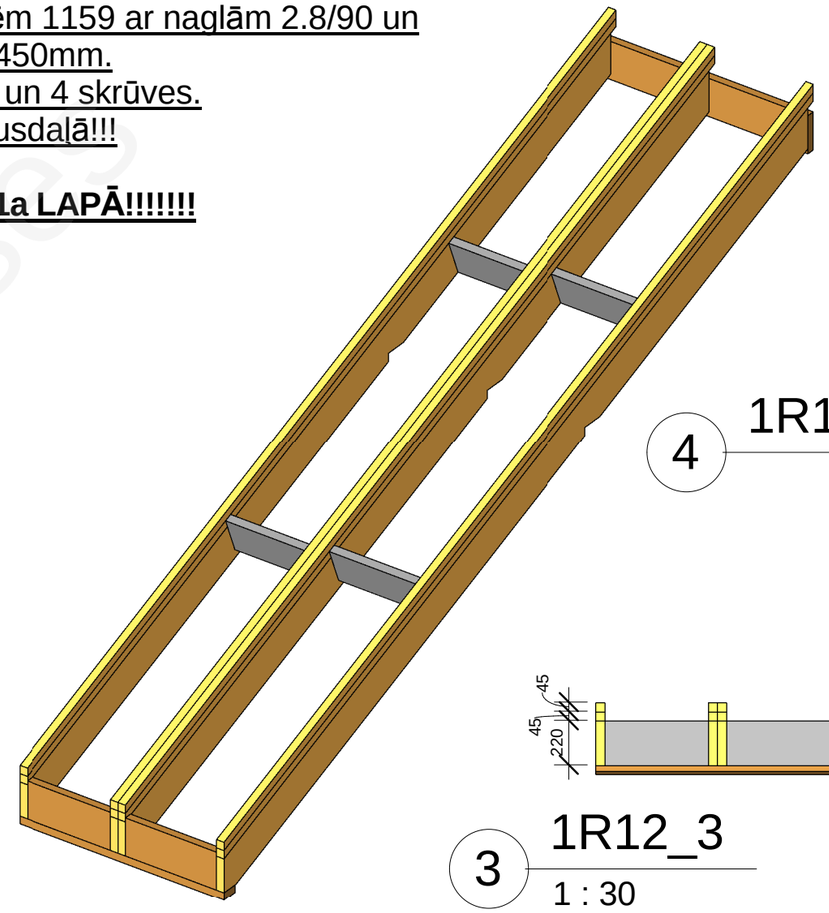

4 1R12 3D




3 1R12_3
1 : 30

| | | | | | |
|---|---|---|---|---|---|
| This drawing cannot be used without agreement of SIA "WWL" | | | | Customer: - | Project nr: 151B |
| Proj Manager: | J.Riekstiņš | | | Object: 151B-6Apartment_H | Lable: Approver |
| Proj. Resp. Eng: | D.Ščogoļevs | | | | Revision: TP |
| Resp. Eng/Dsg: | K.Rezevskis | | | | |
| | | | | Sheet name: 1R12 | Sheet nr: 1R12 |
| | | | | | Scale: 1 : 30 |
| | | | | | Date: 06/04/2011 |

WWL Houses

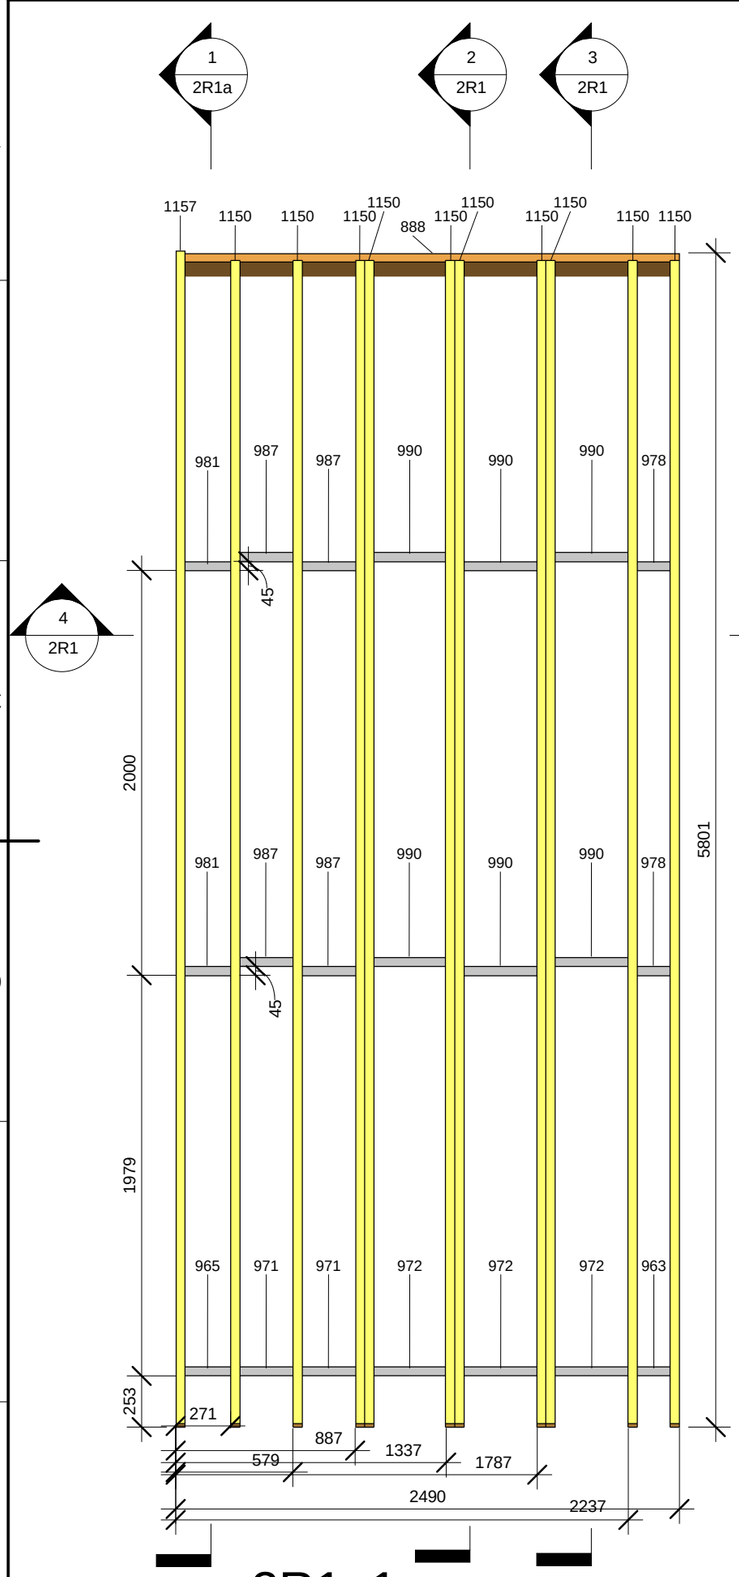


1 2R1_1
1 : 30

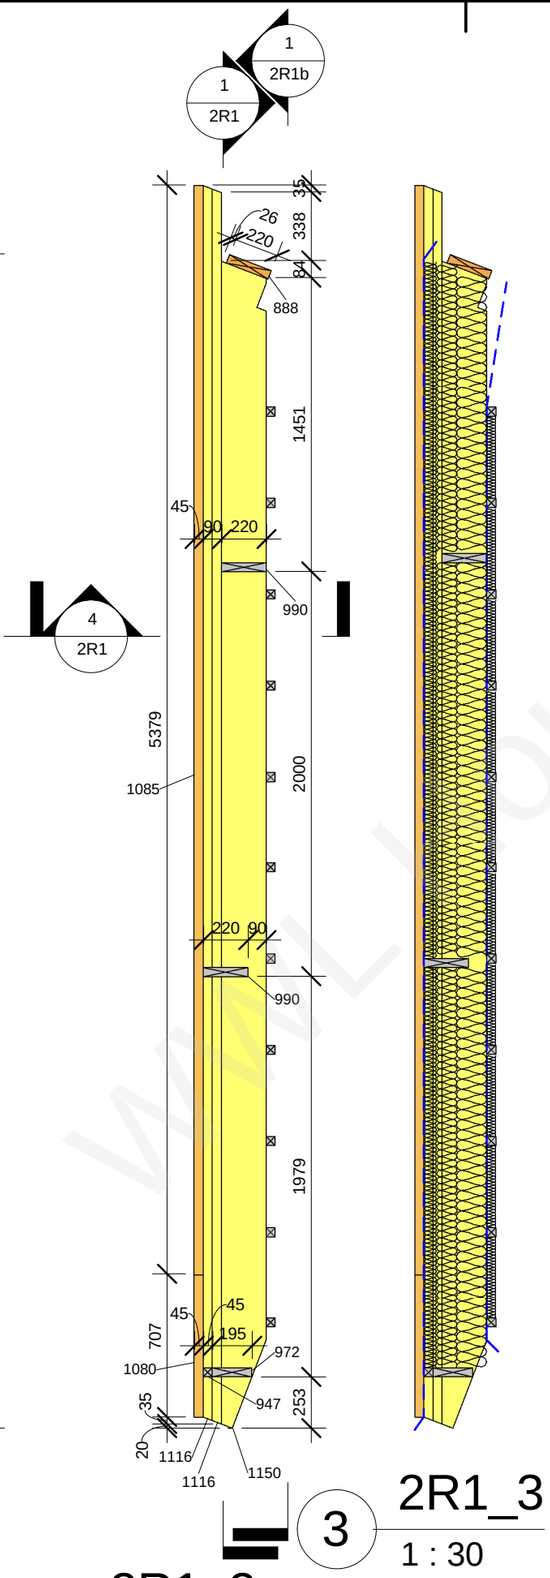


3 2R1_3
1 : 30

2 2R1_2
1 : 30

| 2R1 panel wood element schedule | | | | | | | |
|---|---|---|---|---|---|---|---|
| Type Mark | Family and Type | h(mm) | b(mm) | L(mm) | Length | Count | Comments |
| 888 | H: 220x45 62 | 220 | 45 | 2445 | | 1 | |
| 935 | H_21 degrees (45x45): 45x45 | 45 | 45 | 163 | | 1 | |
| 938 | H_21 degrees (45x45): 45x45 4 | 45 | 45 | 226 | | 1 | |
| 944 | H_21 degrees (45x45): 45x45 10 | 45 | 45 | 263 | | 2 | |
| 947 | H_21 degrees (45x45): 45x45 13 | 45 | 45 | 360 | | 3 | |
| 961 | H_21 degrees (45x45): 45x45 27 | 45 | 45 | 1955 | | 11 | |
| 963 | H_21 degrees (195x45): 195x45 | 195 | 45 | 163 | | 1 | |
| 965 | H_21 degrees (195x45): 195x45 3 | 195 | 45 | 226 | | 1 | |
| 971 | H_21 degrees (195x45): 195x45 9 | 195 | 45 | 263 | | 2 | |
| 972 | H_21 degrees (195x45): 195x45 10 | 195 | 45 | 360 | | 3 | |
| 978 | H_21 degrees (220x45): 220x45 2 | 220 | 45 | 163 | | 2 | |
| 981 | H_21 degrees (220x45): 220x45 5 | 220 | 45 | 226 | | 2 | |
| 987 | H_21 degrees (220x45): 220x45 11 | 220 | 45 | 263 | | 4 | |
| 990 | H_21 degrees (220x45): 220x45 14 | 220 | 45 | 360 | | 6 | |
| 1080 | sliipa-sija bar ext_3: 45x45 2 | 45 | 45 | 707 | | 5 | gali taisni |
| 1085 | sliipa-sija bar ext_3: 45x45 7 | 45 | 45 | 5379 | | 5 | gali taisni |
| 1106 | sliipa-sija: 45x45 | 45 | 45 | 308 | | 1 | |
| 1116 | sliipa-sija: 45x45 11 | 45 | 45 | 6104 | | 22 | |
| 1150 | spare_2: 220x45 | 220 | 45 | 5768 | | 10 | |
| 1157 | spare_7: 220x45 3 | 220 | 45 | 5833 | | 1 | |

Grand total: 84

<u>Elementus 1080 pieskrūvēt viegli,
lai būvlaukumā varētu noņemt!</u>

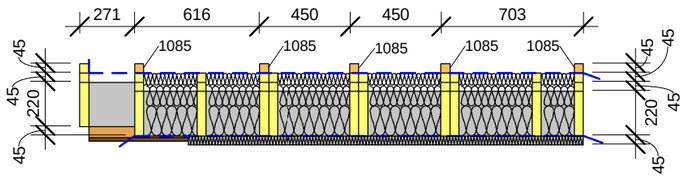


4 2R1_5
1 : 30

WWL Houses

| This drawing cannot be used without agreement of SIA "WWL" | | | | Customer: - | Project nr: 151B |
|---|---|---|---|---|---|
| Proj Manager: | J.Riekstiņš | | | Object: 151B-6Apartment_H | Lable: Approver |
| Proj. Resp. Eng: | D.Ščogoļevs | | | | Revision: TP |
| Resp. Eng/Dsg: | K.Rezevskis | | | | |
| | | | | Sheet name: 2R1 | Sheet nr: 2R1 |
| | | | | | Scale: 1 : 30 |
| | | | | | Date: 06/04/2011 |

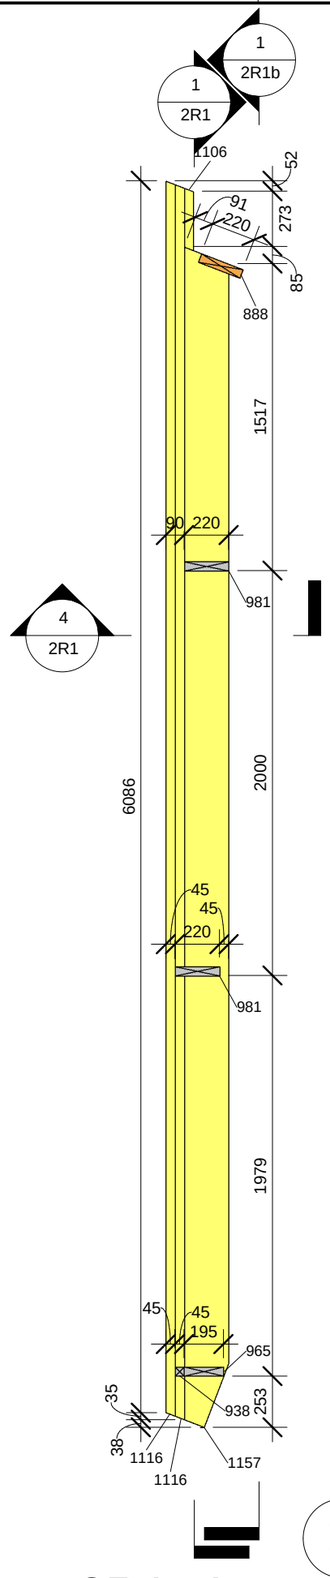


1 2R1_4

1 : 30

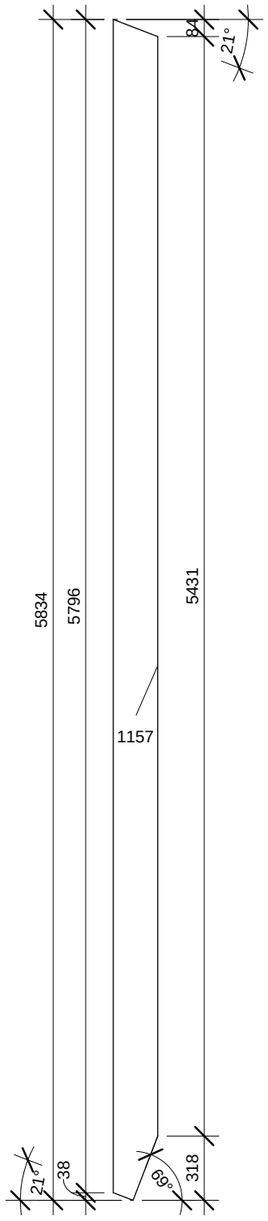


2 Type Mark 1157

1 : 30

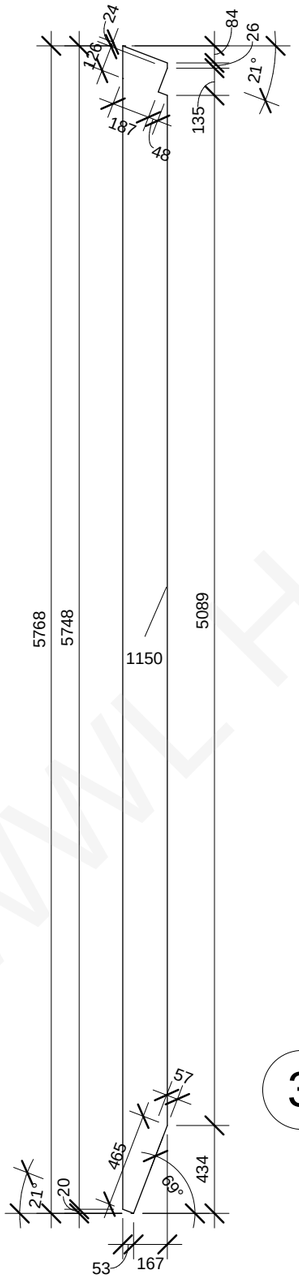


3 Type Mark 1150

1 : 30

Latas 1116 stiprināt pie spārēm 1150,1157 ar naglām 2.8/90 un skrūvēm s17-050x90, ar soli 450mm.
Uz katru latu (1116) 9 naglas un 4 skrūves.
Skrūves ieskrūvēt spāres vidusdaļā!!!

**Skatīt Type Mark SPARE 1R1a LAPĀ!!!!!!!**

WWL Houses

| | | | | | |
|---|---|---|---|---|---|
| This drawing cannot be used without agreement of SIA "WWL" | | | | Customer: - | Project nr: 151B |
| Proj Manager: | J.Riekstiņš | | | Object: 151B-6Apartment_H | Lable: Approver |
| Proj. Resp. Eng: | D.Ščogoļevs | | | | Revision: TP |
| Resp. Eng/Dsg: | K.Rezevskis | | | | |
| | | | | Sheet name: 2R1a | Sheet nr: 2R1a |
| | | | | | Scale: 1 : 30 |
| | | | | | Date: 06/04/2011 |

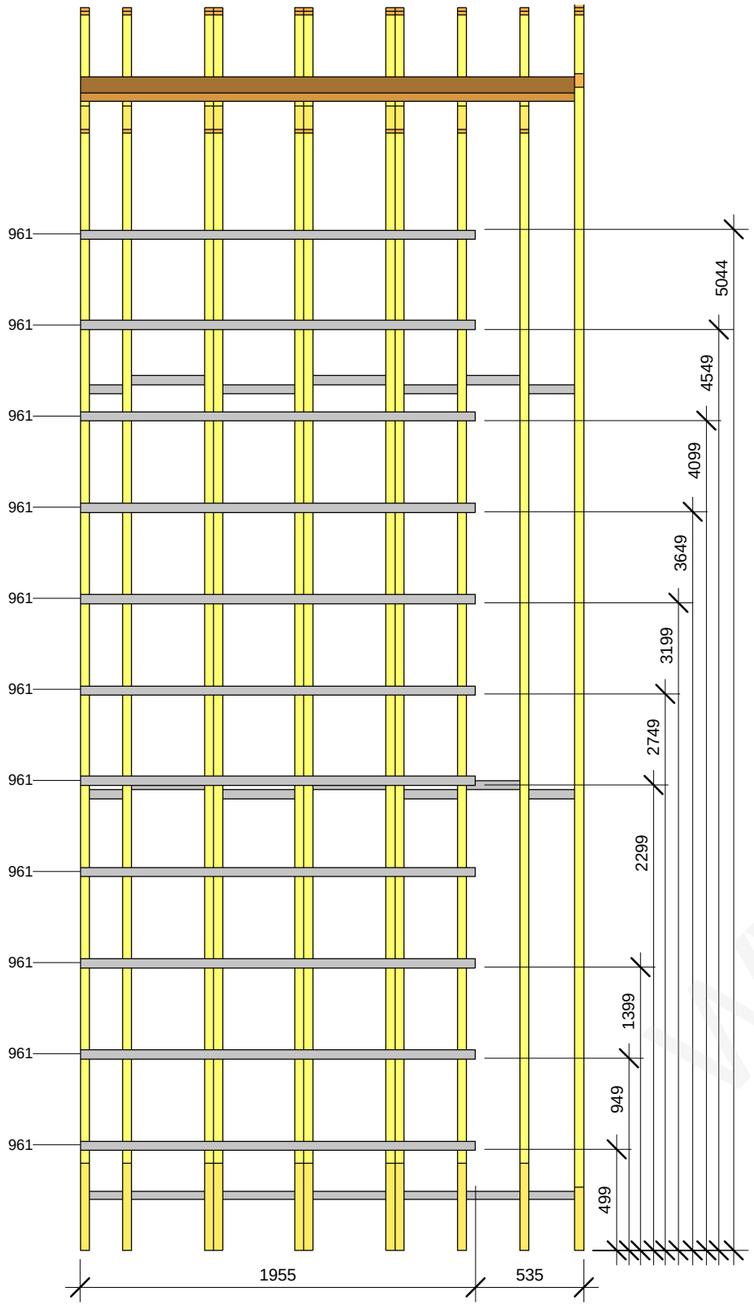


1 2R1_6

1 : 30

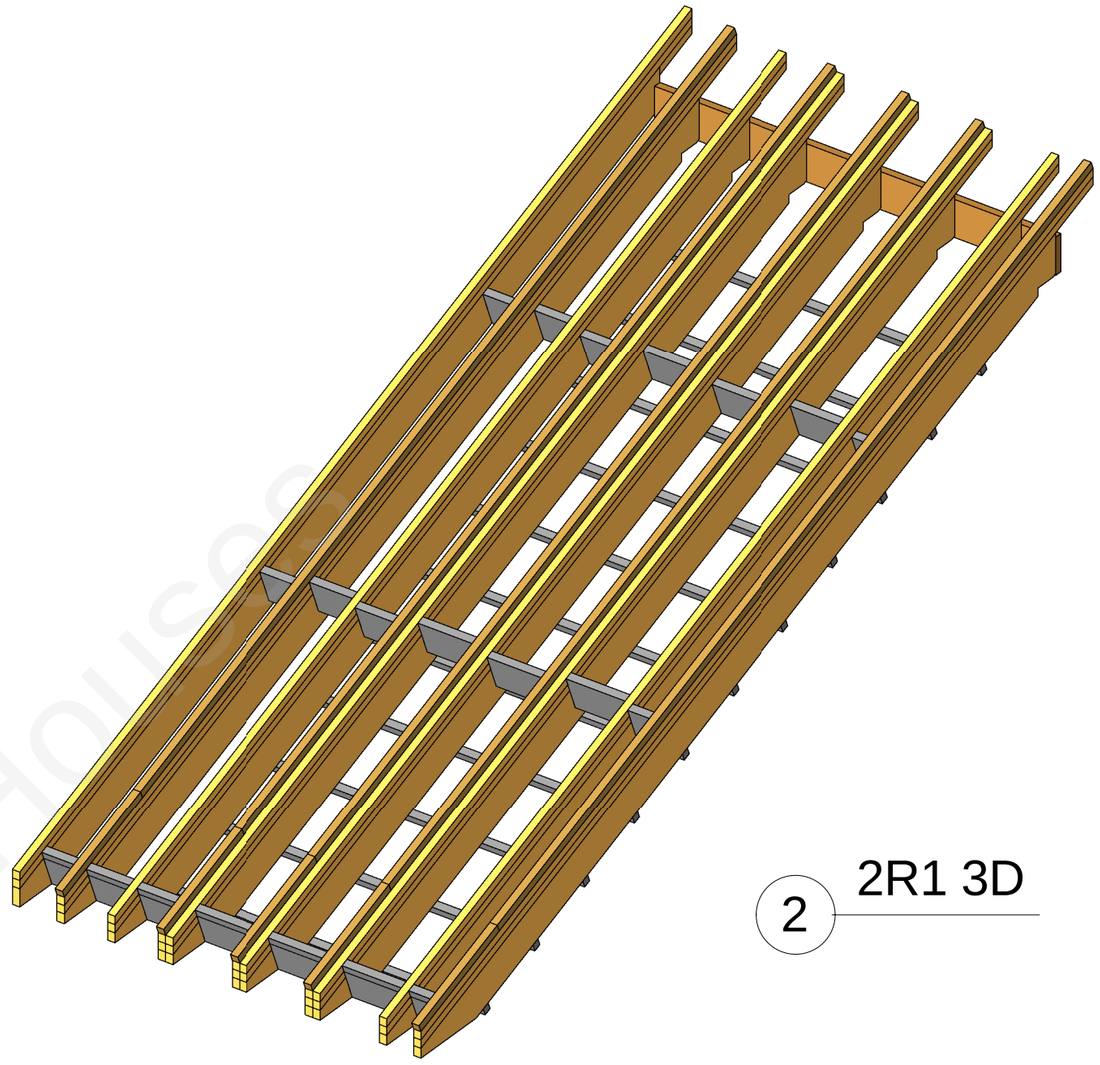

2 2R1 3D

WWL HOUSES

| | | | | | |
|---|---|---|---|---|---|
| This drawing cannot be used without agreement of SIA "WWL" | | | | Customer: - | Project nr: 151B |
| Proj Manager: | J.Riekstiņš | | | Object: 151B-6Apartment_H | Lable: Approver |
| Proj. Resp. Eng: | D.Ščogoļevs | | | | Revision: TP |
| Resp. Eng/Dsg: | K.Rezevskis | | | | |
| | | | | Sheet name: 2R1b | Sheet nr: 2R1b |
| | | | | | Scale: 1 : 30 |
| | | | | | Date: 06/04/2011 |

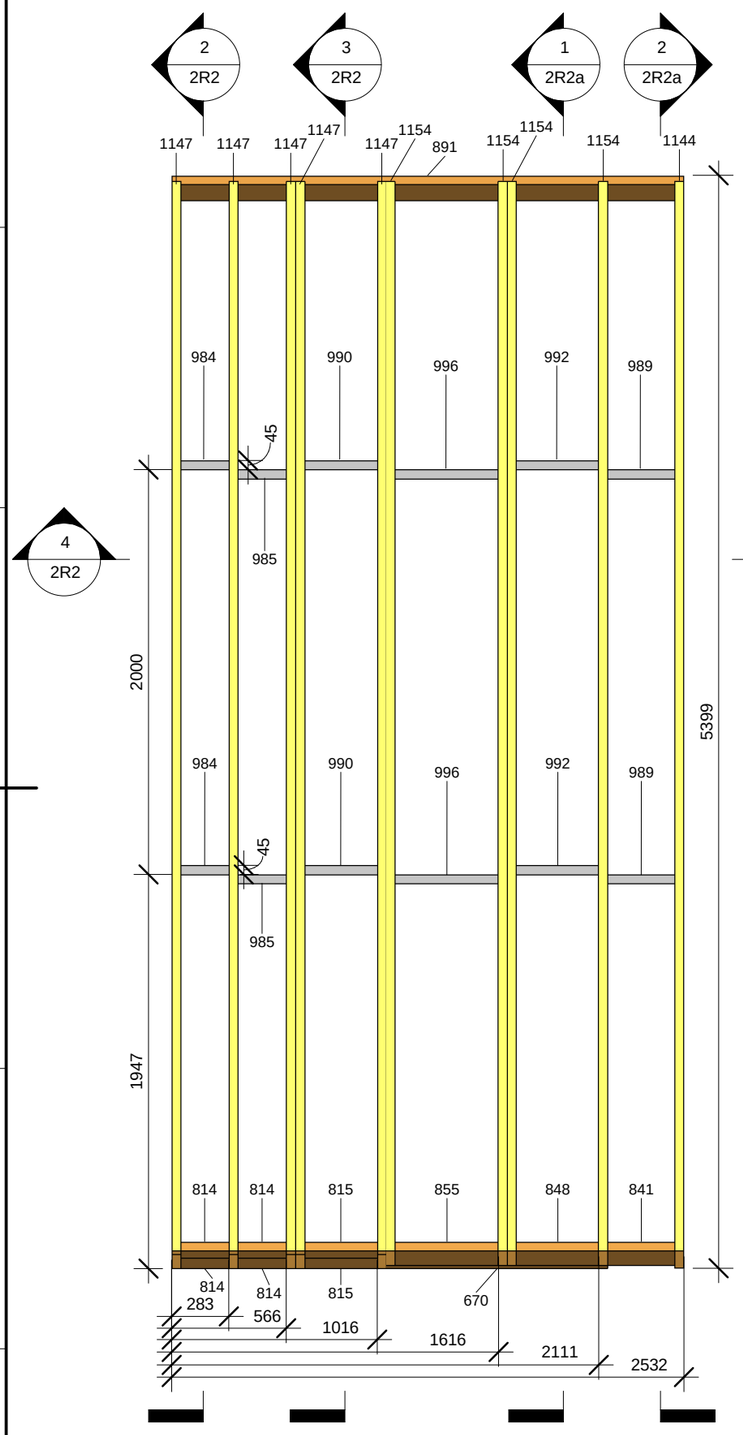


1 2R2_1
1 : 30

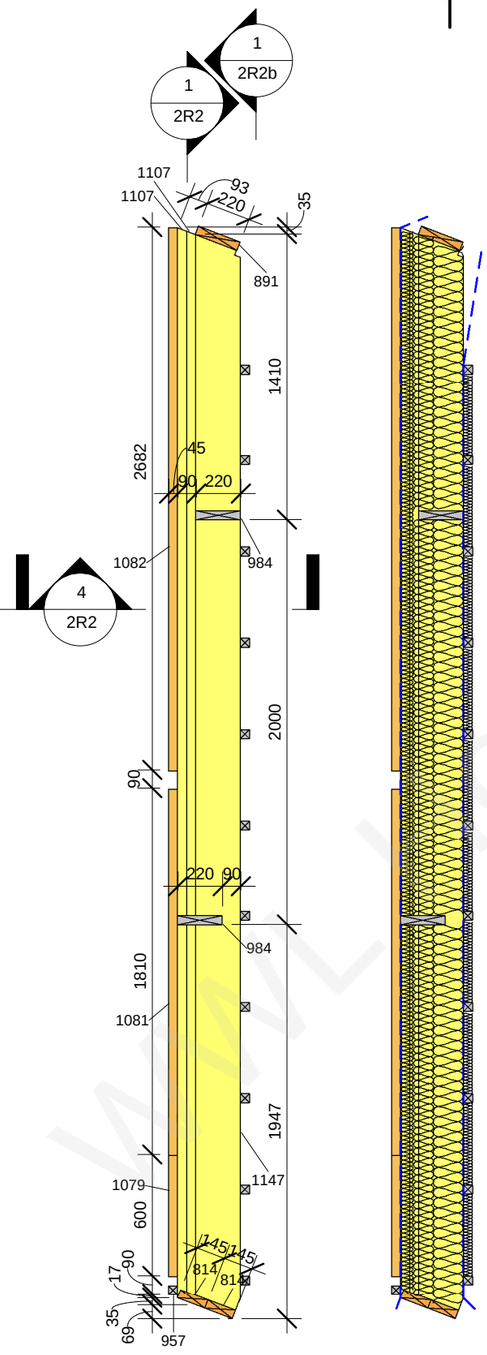


2 2R2_2
1 : 30

3 2R2_3
1 : 30

4 2R2




4 2R2_6
1 : 30

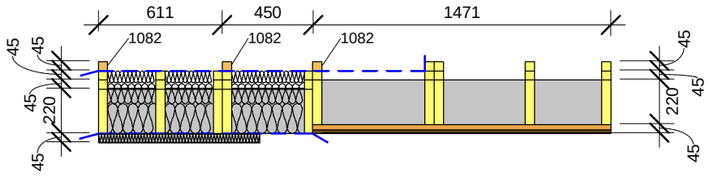


| 2R2 panel wood element schedule | | | | | | | |
|---|---|---|---|---|---|---|---|
| Type Mark | Family and Type | h(mm) | b(mm) | L(mm) | Length | Count | Comments |
| 670 | H: 45x95 26 | 45 | 95 | 1095 | | 1 | |
| 814 | H: 145x45 6 | 145 | 45 | 239 | | 4 | |
| 815 | H: 145x45 7 | 145 | 45 | 360 | | 2 | |
| 841 | H: 220x45 15 | 220 | 45 | 331 | | 1 | |
| 848 | H: 220x45 22 | 220 | 45 | 405 | | 1 | |
| 855 | H: 220x45 29 | 220 | 45 | 510 | | 1 | |
| 891 | H: 220x45 65 | 220 | 45 | 2532 | | 1 | |
| 955 | H_21 degrees (45x45): 45x45 21 | 45 | 45 | 797 | | 11 | |
| 957 | H_21 degrees (45x45): 45x45 23 | 45 | 45 | 1106 | | 1 | |
| 984 | H_21 degrees (220x45): 220x45 8 | 220 | 45 | 238 | | 2 | |
| 985 | H_21 degrees (220x45): 220x45 9 | 220 | 45 | 239 | | 2 | |
| 989 | H_21 degrees (220x45): 220x45 13 | 220 | 45 | 331 | | 2 | |
| 990 | H_21 degrees (220x45): 220x45 14 | 220 | 45 | 360 | | 2 | |
| 992 | H_21 degrees (220x45): 220x45 16 | 220 | 45 | 405 | | 2 | |
| 996 | H_21 degrees (220x45): 220x45 20 | 220 | 45 | 510 | | 2 | |
| 1079 | sliipa-sija bar ext_3: 45x45 | 45 | 45 | 600 | | 3 | gali taisni |
| 1081 | sliipa-sija bar ext_3: 45x45 3 | 45 | 45 | 1810 | | 3 | gali taisni |
| 1082 | sliipa-sija bar ext_3: 45x45 4 | 45 | 45 | 2682 | | 3 | gali taisni |
| 1107 | sliipa-sija: 45x45 2 | 45 | 45 | 5306 | | 19 | |
| 1144 | spare: 220x45 2 | 220 | 45 | 5373 | | 1 | |
| 1147 | spare_1.1: 220x45 2 | 220 | 45 | 5358 | | 5 | |
| 1154 | spare_7.1: 220x45 | 220 | 45 | 5359 | | 4 | |

Grand total: 73

Elementus 1079 pieskrūvēt viegli, lai būvlaukumā varētu noņemt!

This drawing cannot be used without agreement of SIA "WWL"

| | | | |
|---|---|---|---|
| Proj Manager: | J.Riekstiņš | | |
| Proj. Resp. Eng: | D.Ščogoļevs | | |
| Resp. Eng/Dsg: | K.Rezevskis | | |

Customer: -

Project nr: 151B

Object: 151B-6Apartment_H

Lable: Approver

Revision: TP

Sheet name: 2R2

Sheet nr: 2R2

Scale: 1 : 30

Date: 06/04/2011

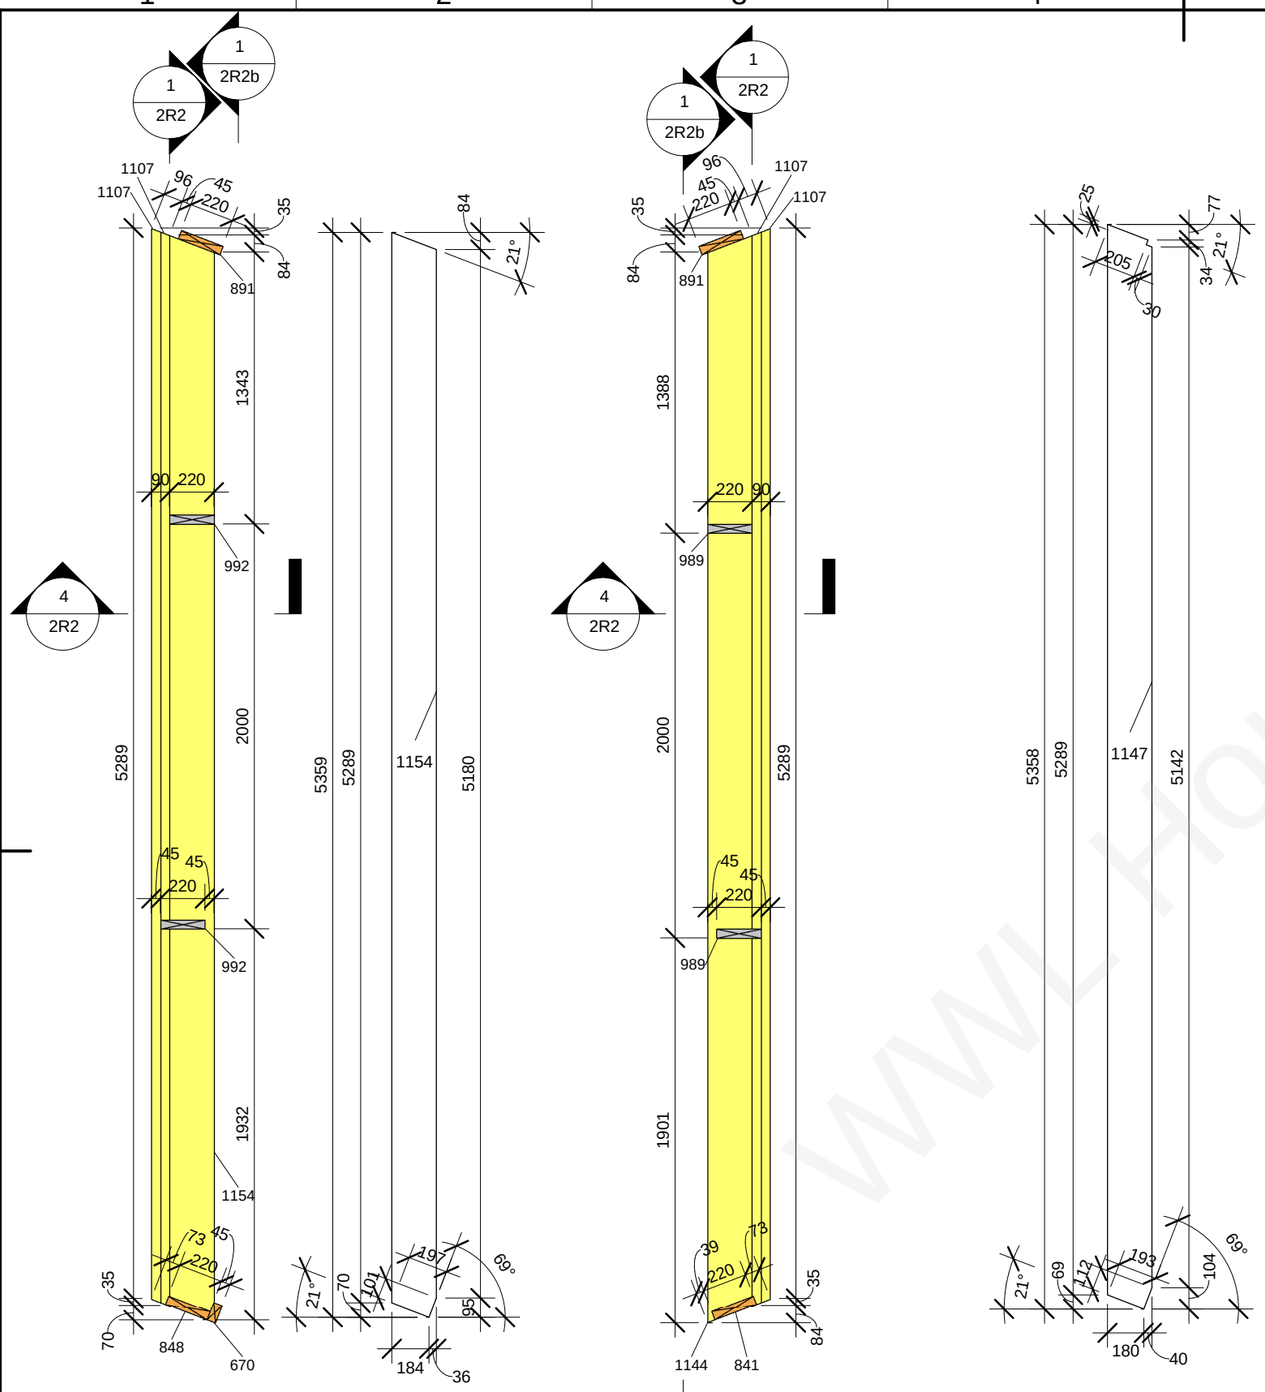


## 3 Type Mark 1154
1 : 30

## 2 2R2_5
1 : 30

## 1 2R2_4
1 : 30

Latas 1107 stiprināt pie spārēm 1154,1147,1144 ar naglām 2.8/90 un skrūvēm s17-050x90, ar soli 450mm.
Uz katru latu (1107) 9 naglas un 4 skrūves.
Skrūves ieskrūvēt spāres vidusdaļā!!!

**Skatīt Type Mark SPARE 1R1a LAPĀ!!!!!!!**

## 4 Type Mark 1147
1 : 30

This drawing cannot be used without agreement of SIA "WWL"

| | | | |
|---|---|---|---|
| Proj Manager: | J.Riekstiņš | | |
| Proj. Resp. Eng: | D.Ščogoļevs | | |
| Resp. Eng/Dsg: | K.Rezevskis | | |

Customer: -
Project nr: 151B
Object: 151B-6Apartment_H
Lable: Approver
Revision: TP
Sheet name: 2R2a
Sheet nr: 2R2a
Scale: 1 : 30
Date: 06/04/2011

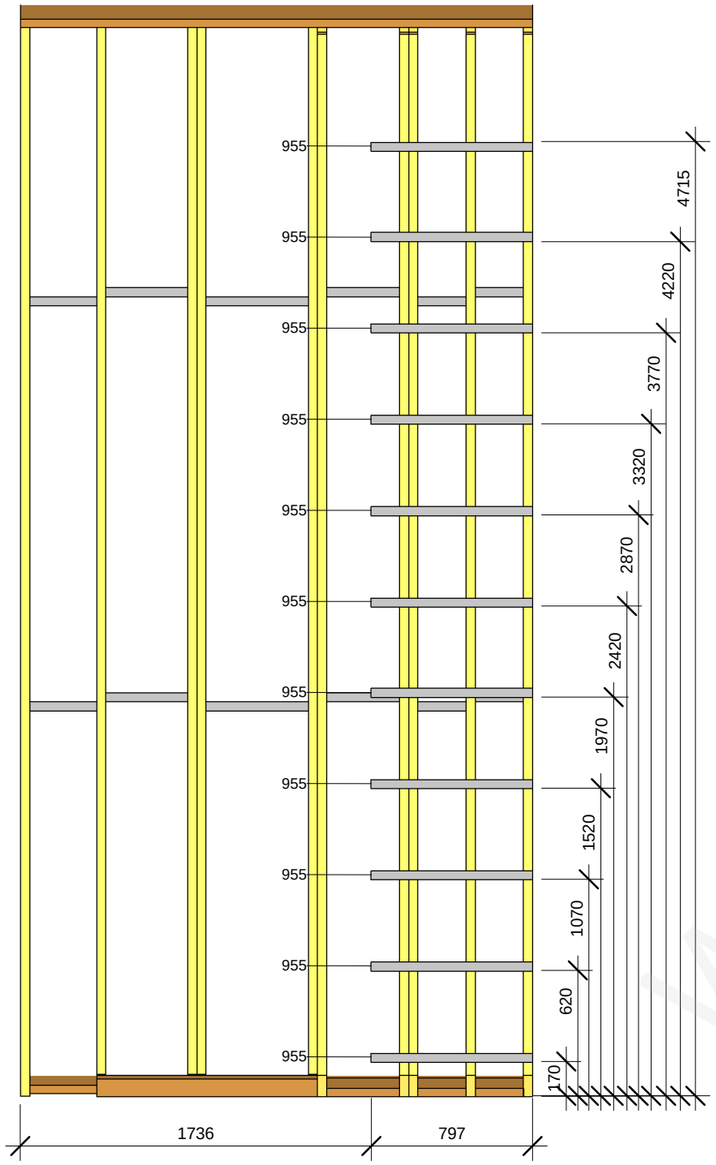


1 2R2_7

1 : 30

2 2R2 3D

WWW.HOUSE

| | | | | | |
|---|---|---|---|---|---|
| This drawing cannot be used without agreement of SIA "WWL" | | | | Customer: - | Project nr: 151B |
| Proj Manager: | J.Riekstiņš | | | Object: 151B-6Apartment_H | Lable: Approver |
| Proj. Resp. Eng: | D.Ščogoļevs | | | | Revision: TP |
| Resp. Eng/Dsg: | K.Rezevskis | | | | |
| | | | | Sheet name: 2R2b | Sheet nr: 2R2b |
| | | | | | Scale: 1 : 30 |
| | | | | | Date: 06/04/2011 |

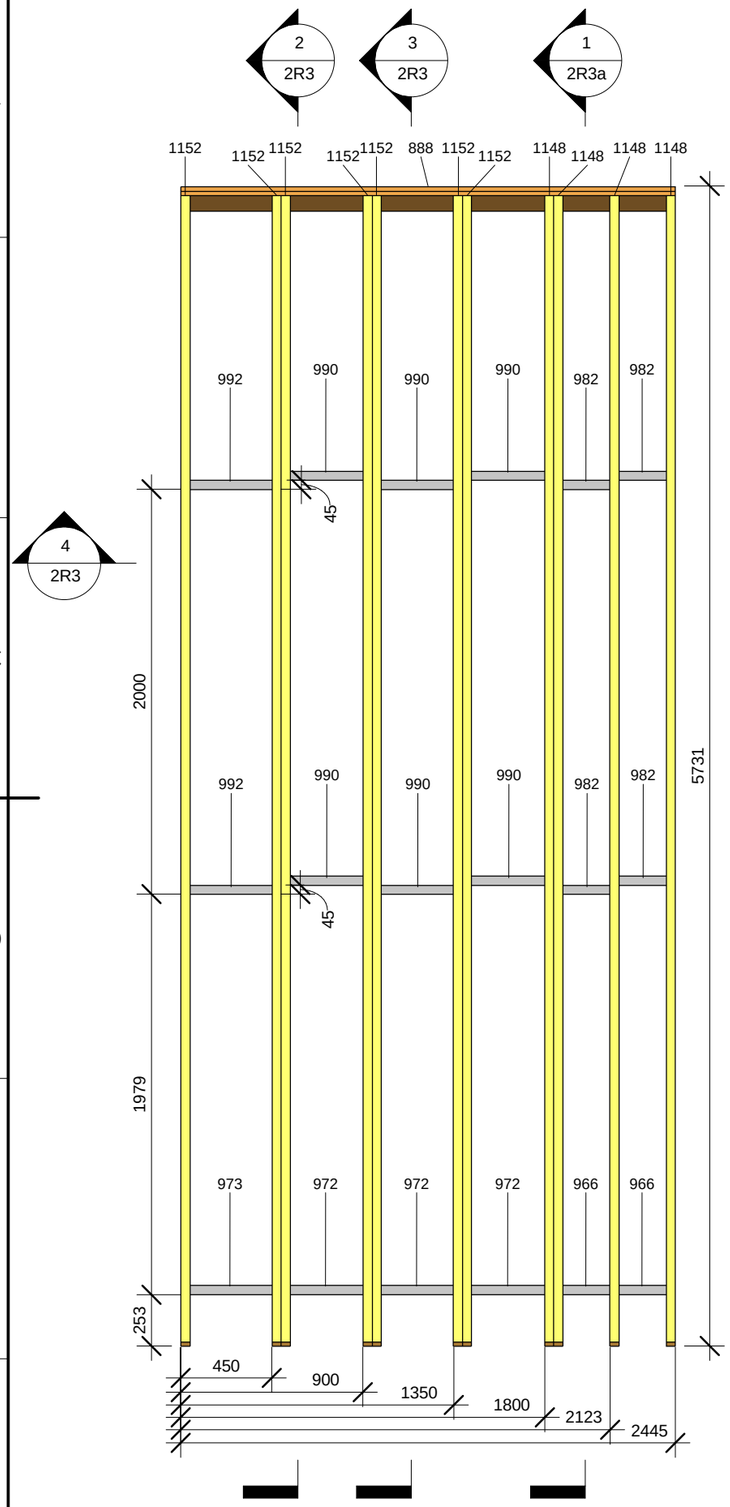


1 2R3_1
1 : 30

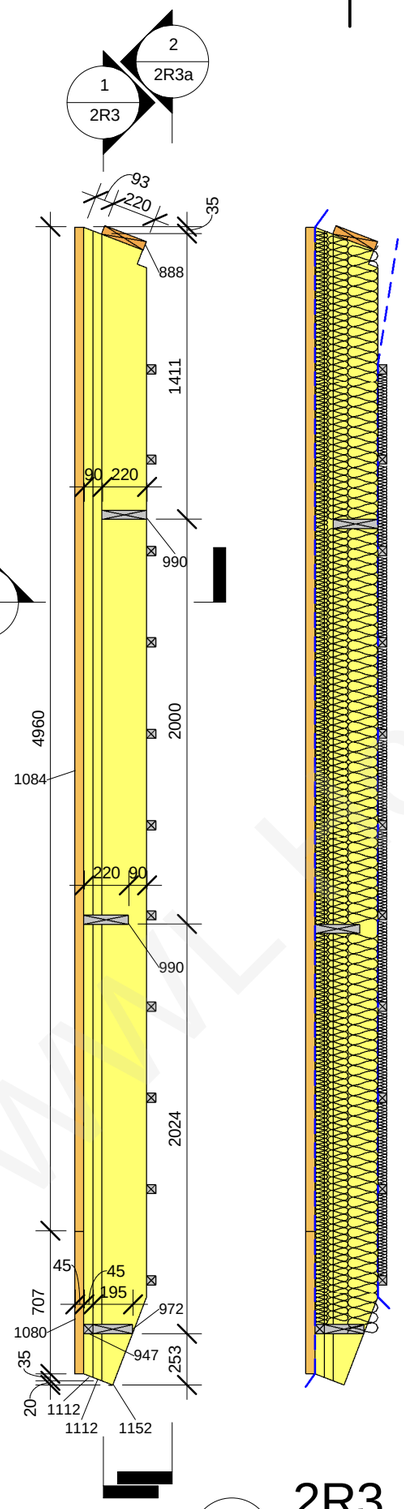


2 2R3_2
1 : 30

3 2R3_3
1 : 30



| 2R3 panel wood element schedule | | | | | | | |
|---|---|---|---|---|---|---|---|
| Type Mark | Family and Type | h(mm) | b(mm) | L(mm) | Length | Count | Comments |
| 888 | H: 220x45 62 | 220 | 45 | 2445 | | 1 | |
| 939 | H_21 degrees (45x45): 45x45 5 | 45 | 45 | 233 | | 2 | |
| 947 | H_21 degrees (45x45): 45x45 13 | 45 | 45 | 360 | | 3 | |
| 948 | H_21 degrees (45x45): 45x45 14 | 45 | 45 | 405 | | 1 | |
| 962 | H_21 degrees (45x45): 45x45 28 | 45 | 45 | 2445 | | 11 | |
| 966 | H_21 degrees (195x45): 195x45 4 | 195 | 45 | 233 | | 2 | |
| 972 | H_21 degrees (195x45): 195x45 10 | 195 | 45 | 360 | | 3 | |
| 973 | H_21 degrees (195x45): 195x45 11 | 195 | 45 | 405 | | 1 | |
| 982 | H_21 degrees (220x45): 220x45 6 | 220 | 45 | 233 | | 4 | |
| 990 | H_21 degrees (220x45): 220x45 14 | 220 | 45 | 360 | | 6 | |
| 992 | H_21 degrees (220x45): 220x45 16 | 220 | 45 | 405 | | 2 | |
| 1080 | sliipa-sija bar ext_3: 45x45 2 | 45 | 45 | 707 | | 5 | gali taisni |
| 1084 | sliipa-sija bar ext_3: 45x45 6 | 45 | 45 | 4960 | | 5 | gali taisni |
| 1112 | sliipa-sija: 45x45 7 | 45 | 45 | 5685 | | 22 | |
| 1148 | spare_1: 220x45 | 220 | 45 | 5688 | | 4 | |
| 1152 | spare_3: 220x45 | 220 | 45 | 5688 | | 7 | |

Grand total: 79

Elementus 1080 pieskrūvēt viegli,
lai būvlaukumā varētu noņemt!

**Spāres 1152 detālrasējumu skatīt 1R8a LAPĀ!!!!**

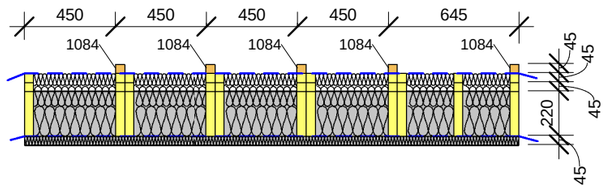


4 2R3_5
1 : 30

This drawing cannot be used without agreement of SIA "WWL"

| | | | |
|---|---|---|---|
| Proj Manager: | J.Riekstiņš | | |
| Proj. Resp. Eng: | D.Ščogoļevs | | |
| Resp. Eng/Dsg: | K.Rezevskis | | |

Customer: -

Object: 151B-6Apartment_H

Sheet name: 2R3

Project nr: 151B
Lable: Approver
Revision: TP
Sheet nr: 2R3
Scale: 1 : 30
Date: 06/04/2011

Latas 1112 stiprināt pie spārēm 1148,1152 ar naglām 2.8/90 un skrūvēm s17-050x90, ar soli 450mm.
Uz katru latu (1112) 9 naglas un 4 skrūves.
Skrūves ieskrūvēt spāres vidusdaļā!!!

**Skatīt Type Mark SPARE 1R1a LAPĀ!!!!!!!**

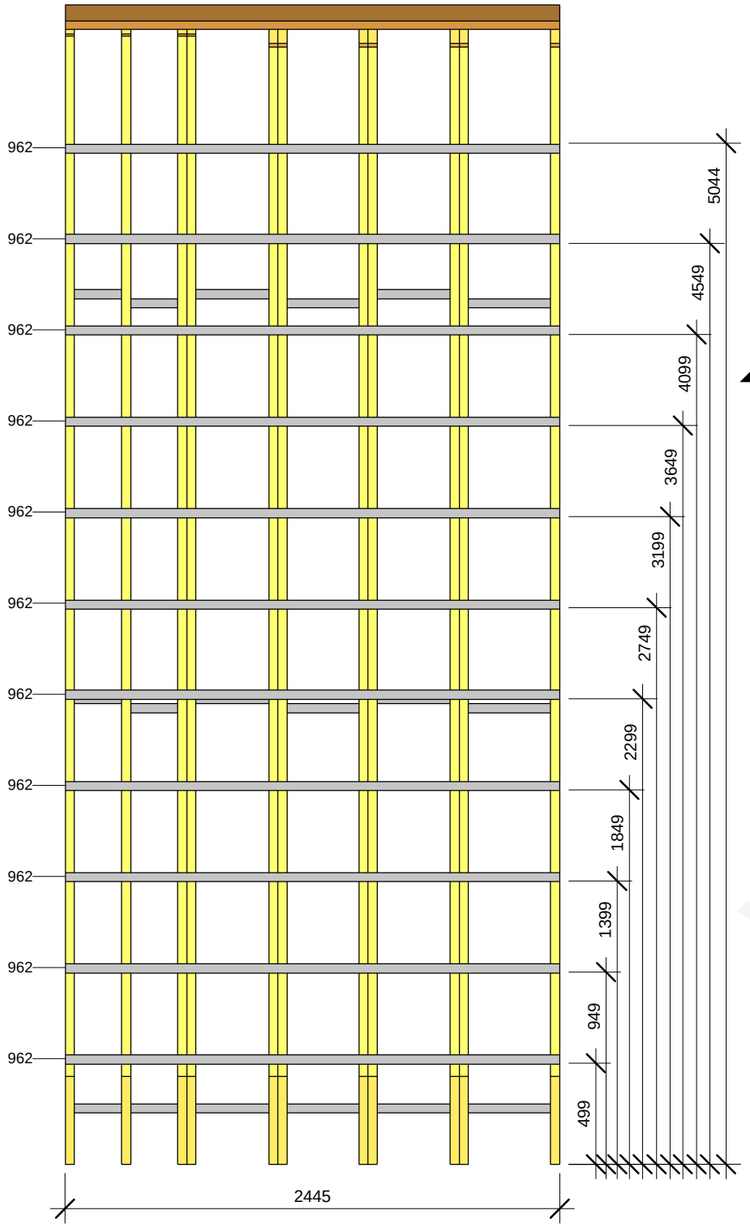


2 2R3_6
1 : 30

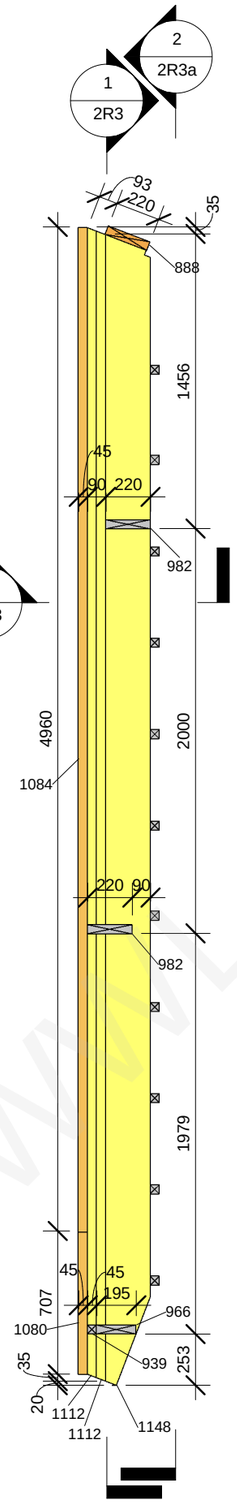


1 2R3_4
1 : 30

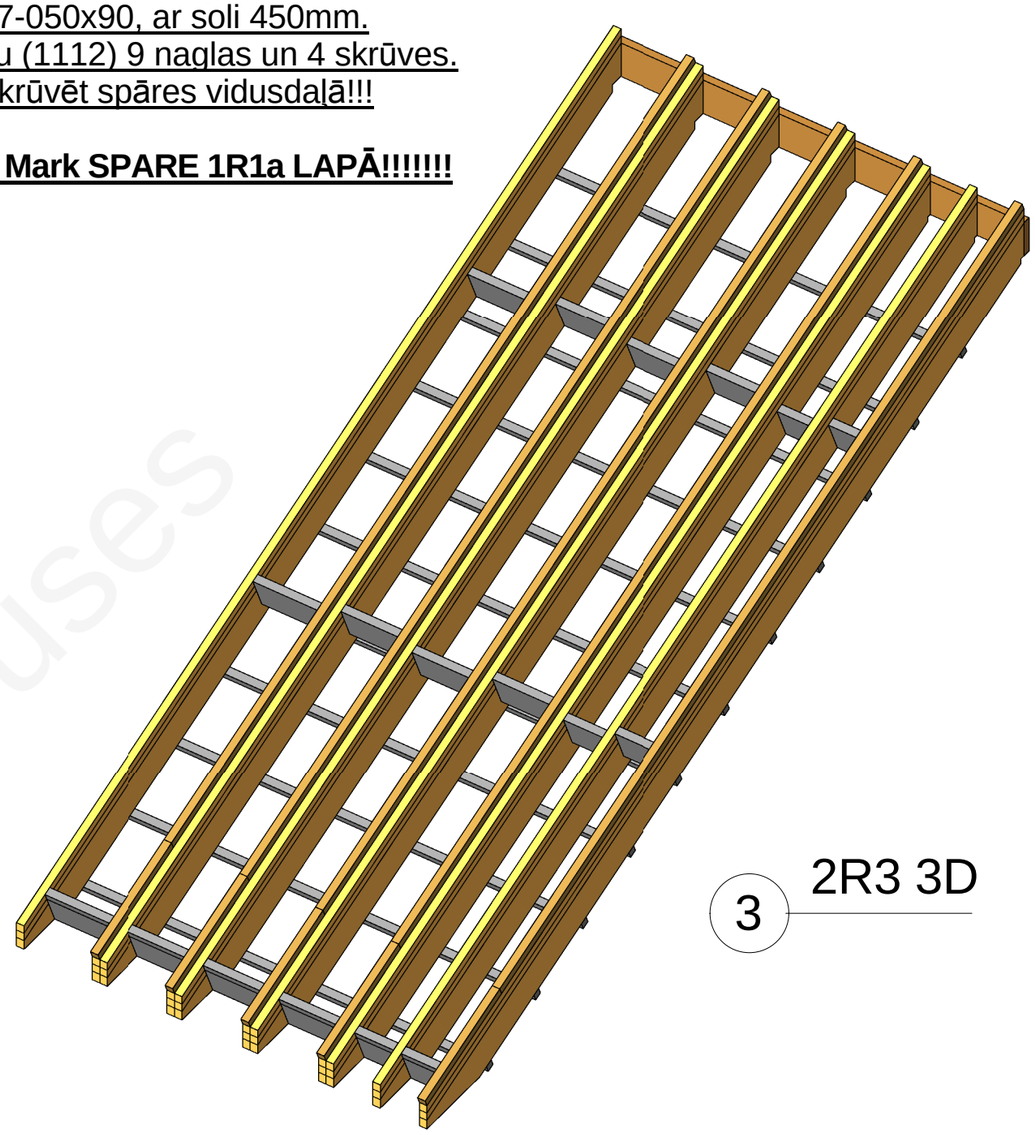

3 2R3 3D

**Spāres 1148 detālrasējumu skatīt 1R2a LAPĀ!!!!**

This drawing cannot be used without agreement of SIA "WWL"

| | | | |
|---|---|---|---|
| Proj Manager: | J.Riekstiņš | | |
| Proj. Resp. Eng: | D.Ščogoļevs | | |
| Resp. Eng/Dsg: | K.Rezevskis | | |

Customer: -
Object: 151B-6Apartment_H
Sheet name: 2R3a

Project nr: 151B
Lable: Approver
Revision: TP
Sheet nr: 2R3a
Scale: 1 : 30
Date: 06/04/2011

WWL Houses

# Panelis 2R4 ir identisks panelim 2R6!

| 2R4 panel wood element schedule | | | | | | | |
|---|---|---|---|---|---|---|---|
| Type Mark | Family and Type | h(mm) | b(mm) | L(mm) | Length | Count | Comments |
| 813 | H: 145x45 5 | 145 | 45 | 233 | | 4 | |
| 815 | H: 145x45 7 | 145 | 45 | 360 | | 6 | |
| 818 | H: 145x45 10 | 145 | 45 | 405 | | 2 | |
| 888 | H: 220x45 62 | 220 | 45 | 2445 | | 1 | |
| 962 | H_21 degrees (45x45): 45x45 28 | 45 | 45 | 2445 | | 12 | |
| 982 | H_21 degrees (220x45): 220x45 6 | 220 | 45 | 233 | | 4 | |
| 990 | H_21 degrees (220x45): 220x45 14 | 220 | 45 | 360 | | 6 | |
| 992 | H_21 degrees (220x45): 220x45 16 | 220 | 45 | 405 | | 2 | |
| 1079 | sliipa-sija bar ext_3: 45x45 | 45 | 45 | 600 | | 5 | gali taisni |
| 1081 | sliipa-sija bar ext_3: 45x45 3 | 45 | 45 | 1810 | | 5 | gali taisni |
| 1082 | sliipa-sija bar ext_3: 45x45 4 | 45 | 45 | 2682 | | 5 | gali taisni |
| 1109 | sliipa-sija: 45x45 4 | 45 | 45 | 5306 | | 22 | |
| 1147 | spare_1.1: 220x45 2 | 220 | 45 | 5358 | | 11 | |

Grand total: 85

Elementus 1079 pieskrūvēt viegli,
lai būvlaukumā varētu noņemt!

Latas 1109 stiprināt pie spārēm 1147 ar naglām 2.8/90 un skrūvēm s17-050x90, ar soli 450mm.
Uz katru latu (1109) 9 naglas un 4 skrūves.
Skrūves ieskrūvēt spāres vidusdaļā!!!

**Skatīt Type Mark SPARE 1R1a LAPĀ!!!!!!!**

**Spāres 1147 detālrasējumu skatīt 2R2a LAPĀ!!!!**

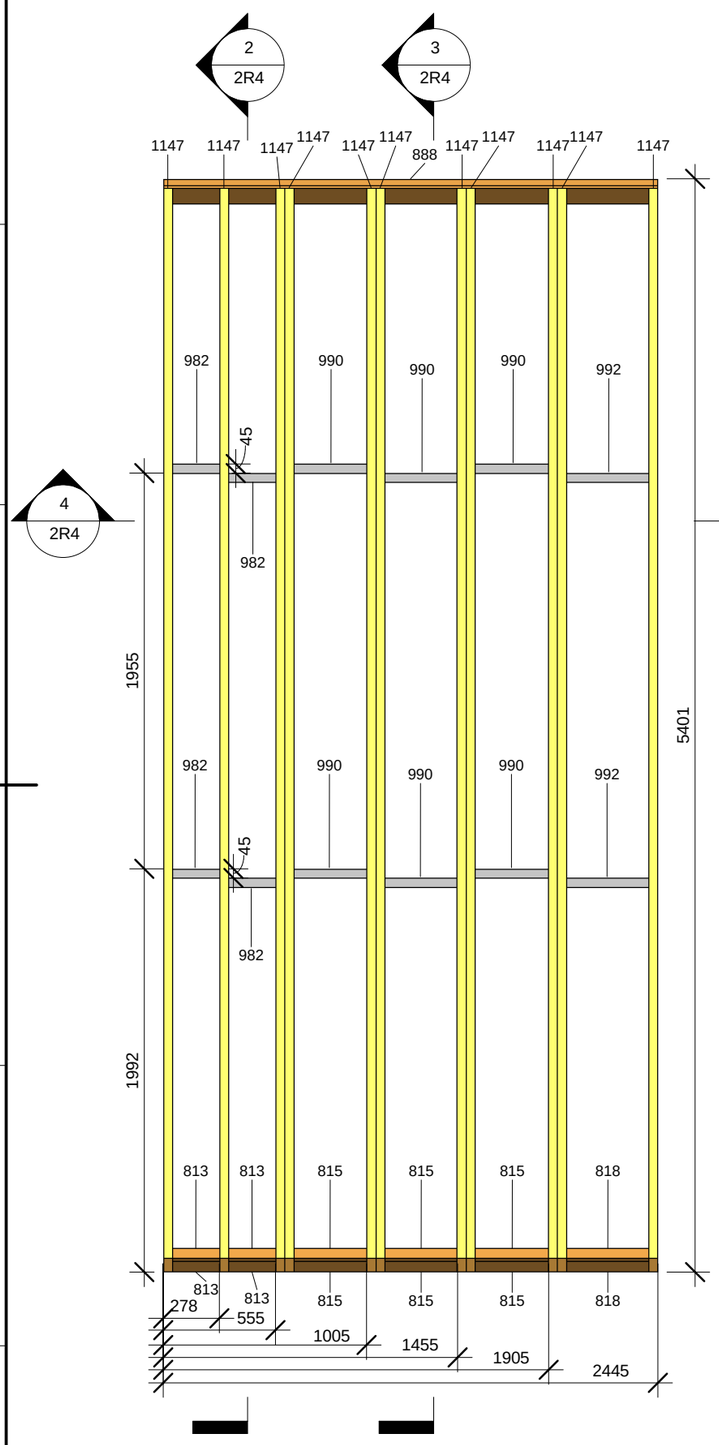


1 2R4_1
1 : 30

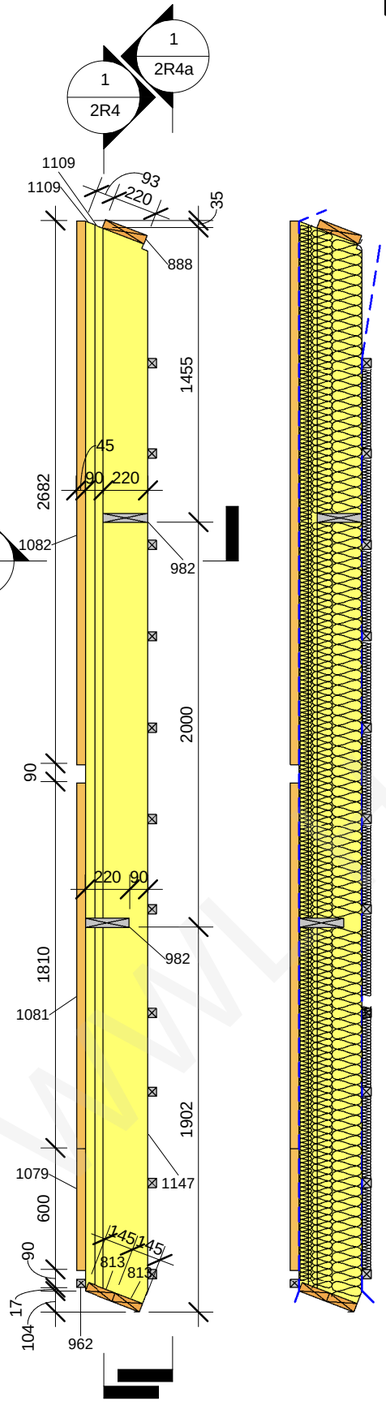


2 2R4_2
1 : 30



3 2R4_3
1 : 30

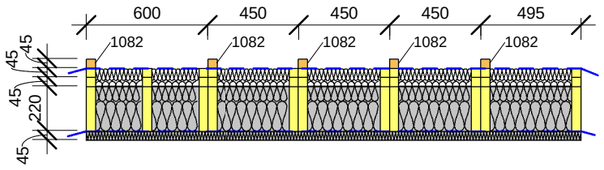


4 2R4_4
1 : 30

| | | | | | |
|---|---|---|---|---|---|
| This drawing cannot be used without agreement of SIA "WWL" | | | | Customer: - | Project nr: 151B |
| Proj Manager: | J.Riekstiņš | | | Object: 151B-6Apartment_H | Lable: Approver |
| Proj. Resp. Eng: | D.Ščogoļevs | | | | Revision: TP |
| Resp. Eng/Dsg: | K.Rezevskis | | | Sheet name: 2R4 | Sheet nr: 2R4 |
| | | | | | Scale: 1 : 30 |
| | | | | | Date: 06/04/2011 |

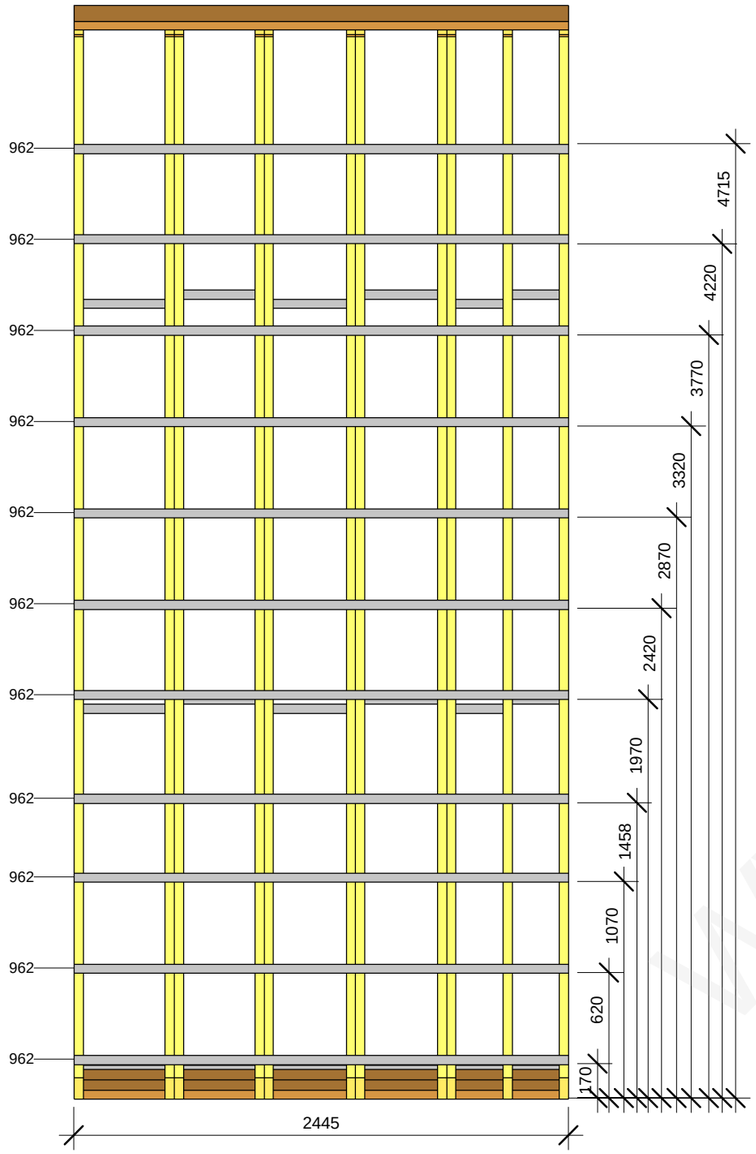


1 2R4_5

1 : 30

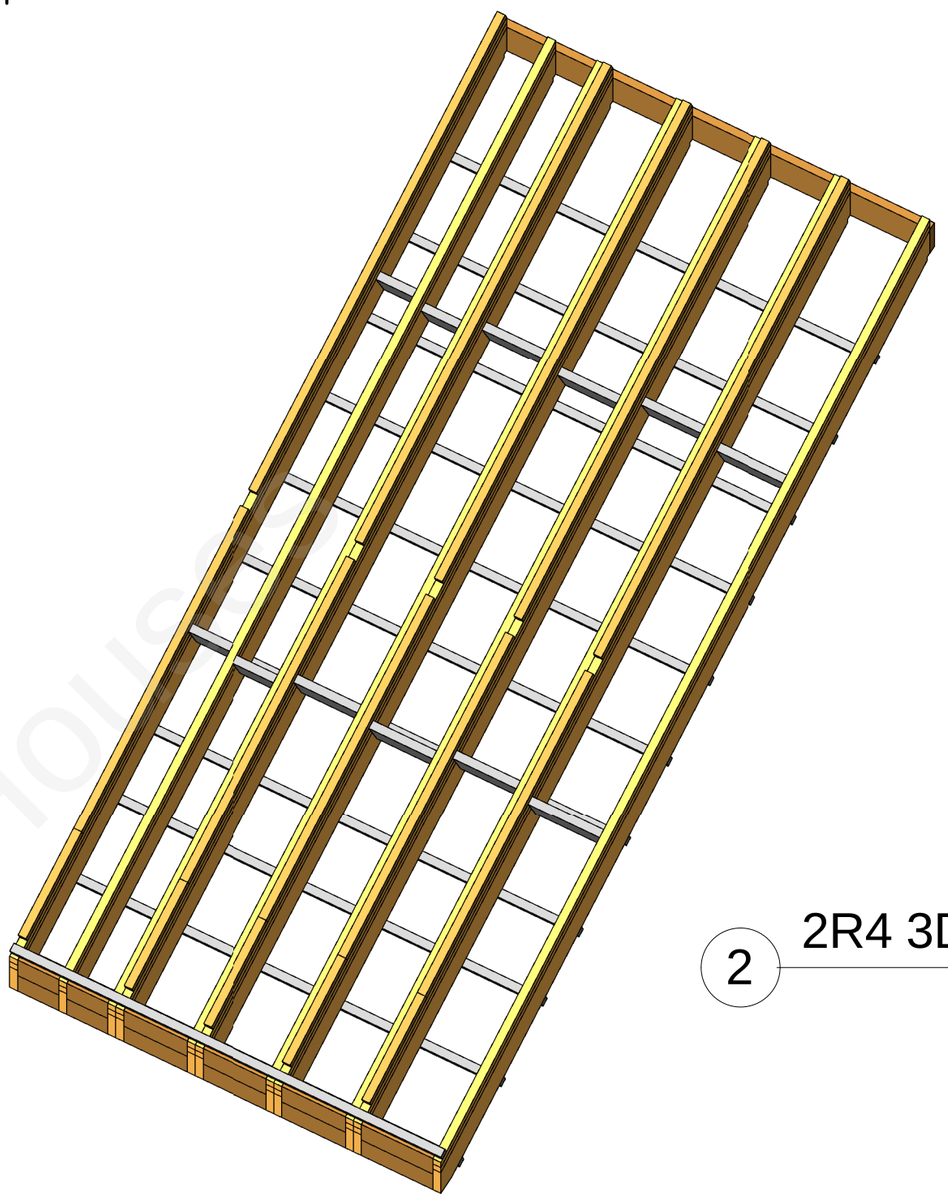

2 2R4 3D

| | | | | | |
|---|---|---|---|---|---|
| This drawing cannot be used without agreement of SIA "WWL" | | | | Customer: - | Project nr: 151B |
| Proj Manager: | J.Riekstiņš | | | Object: 151B-6Apartment_H | Lable: Approver |
| Proj. Resp. Eng: | D.Ščogoļevs | | | | Revision: TP |
| Resp. Eng/Dsg: | K.Rezevskis | | | | |
| | | | | Sheet name: 2R4a | Sheet nr: 2R4a |
| | | | | | Scale: 1 : 30 |
| | | | | | Date: 06/04/2011 |

WWW.PROJECTHOUSE.LV

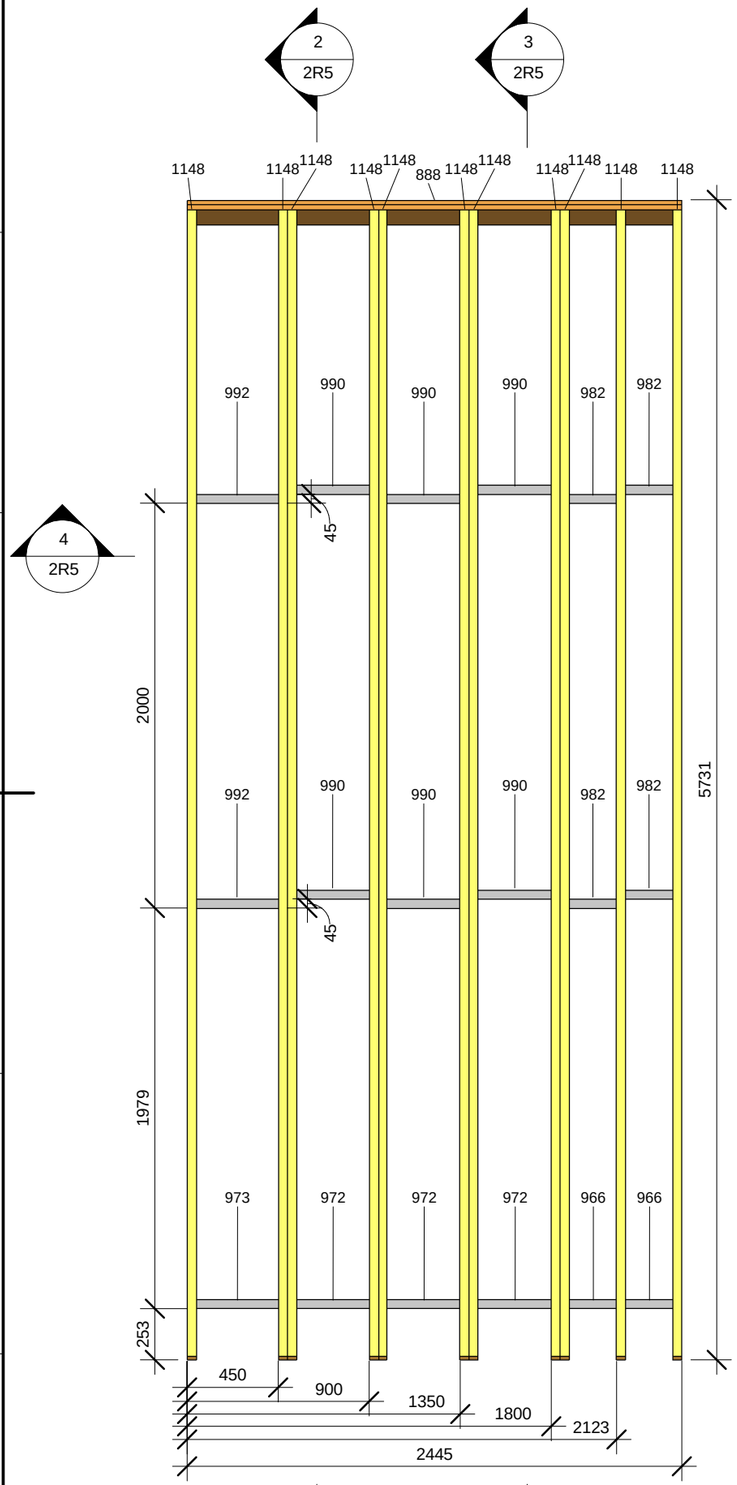


1 2R5_1
1 : 30

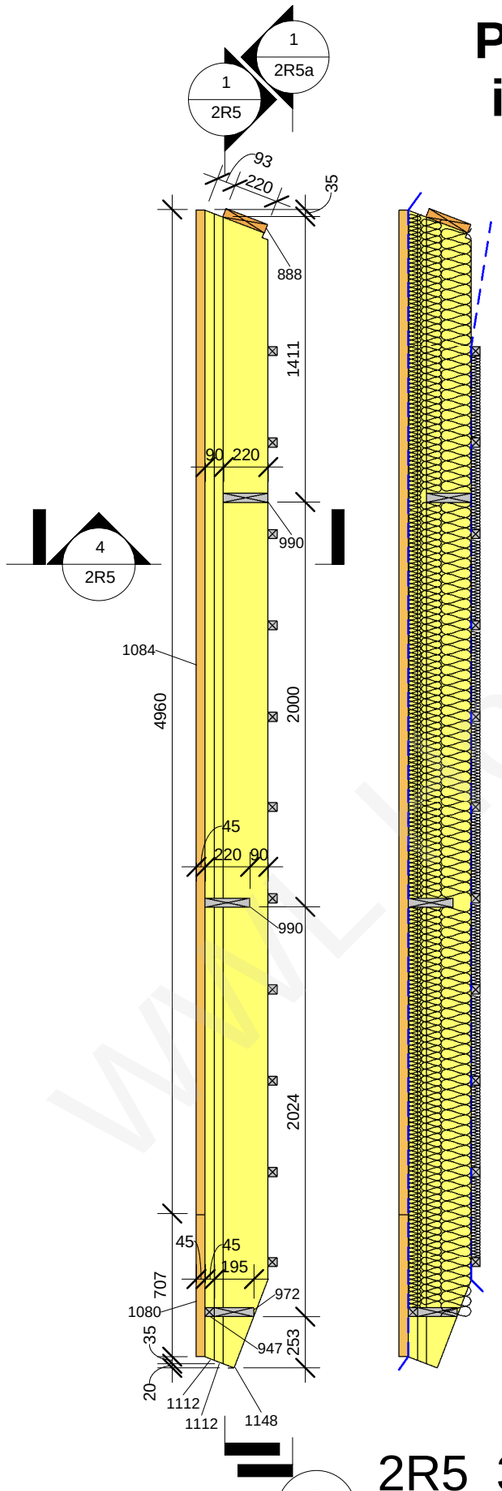


2 2R5_2
1 : 30

3 2R5_3
1 : 30

# Panelis 2R5 ir identisks panelim 2R7!

2R5 panel wood element schedule

| Type Mark | Family and Type | h(mm) | b(mm) | L(mm) | Length | Count | Comments |
|---|---|---|---|---|---|---|---|
| 888 | H: 220x45 62 | 220 | 45 | 2445 | | 1 | |
| 939 | H_21 degrees (45x45): 45x45 5 | 45 | 45 | 233 | | 2 | |
| 947 | H_21 degrees (45x45): 45x45 13 | 45 | 45 | 360 | | 3 | |
| 948 | H_21 degrees (45x45): 45x45 14 | 45 | 45 | 405 | | 1 | |
| 962 | H_21 degrees (45x45): 45x45 28 | 45 | 45 | 2445 | | 11 | |
| 966 | H_21 degrees (195x45): 195x45 4 | 195 | 45 | 233 | | 2 | |
| 972 | H_21 degrees (195x45): 195x45 10 | 195 | 45 | 360 | | 3 | |
| 973 | H_21 degrees (195x45): 195x45 11 | 195 | 45 | 405 | | 1 | |
| 982 | H_21 degrees (220x45): 220x45 6 | 220 | 45 | 233 | | 4 | |
| 990 | H_21 degrees (220x45): 220x45 14 | 220 | 45 | 360 | | 6 | |
| 992 | H_21 degrees (220x45): 220x45 16 | 220 | 45 | 405 | | 2 | |
| 1080 | sliipa-sija bar ext_3: 45x45 2 | 45 | 45 | 707 | | 5 | gali taisni |
| 1084 | sliipa-sija bar ext_3: 45x45 6 | 45 | 45 | 4960 | | 5 | gali taisni |
| 1112 | sliipa-sija: 45x45 7 | 45 | 45 | 5685 | | 22 | |
| 1148 | spare_1: 220x45 | 220 | 45 | 5688 | | 11 | |

Grand total: 79

Elementus 1080 pieskrūvēt viegli,
lai būvlaukumā varētu noņemt!

Latas 1112 stiprināt pie spārēm 1148 ar naglām 2.8/90 un skrūvēm s17-050x90, ar soli 450mm.
Uz katru latu (1112) 9 naglas un 4 skrūves.
Skrūves ieskrūvēt spāres vidusdaļā!!!

**Skatīt Type Mark SPARE 1R1a LAPĀ!!!!!!!**

**Spāres 1148 detālrasējumu skatīt 1R2a LAPĀ!!!!**

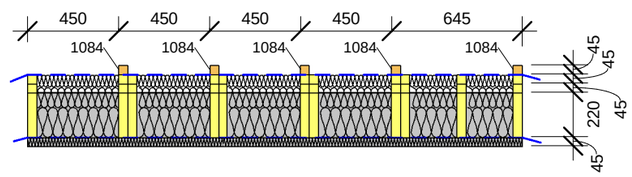


4 2R5_4
1 : 30

This drawing cannot be used without agreement of SIA "WWL"

| | | | |
|---|---|---|---|
| Proj Manager: | J.Riekstiņš | | |
| Proj. Resp. Eng: | D.Ščogoļevs | | |
| Resp. Eng/Dsg: | K.Rezevskis | | |

Customer: -
Object: 151B-6Apartment_H
Sheet name: 2R5
Project nr: 151B
Lable: Approver
Revision: TP
Sheet nr: 2R5
Scale: 1 : 30
Date: 06/04/2011

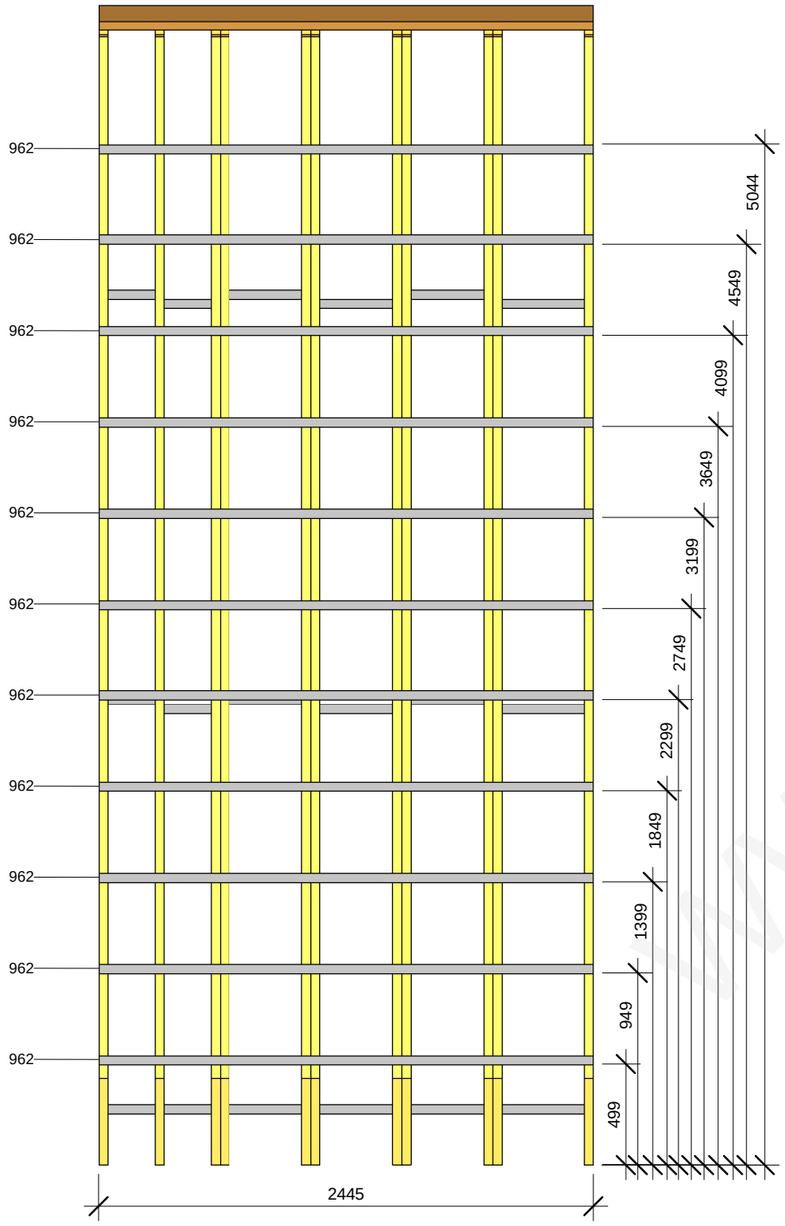


1 2R5_5

1 : 30

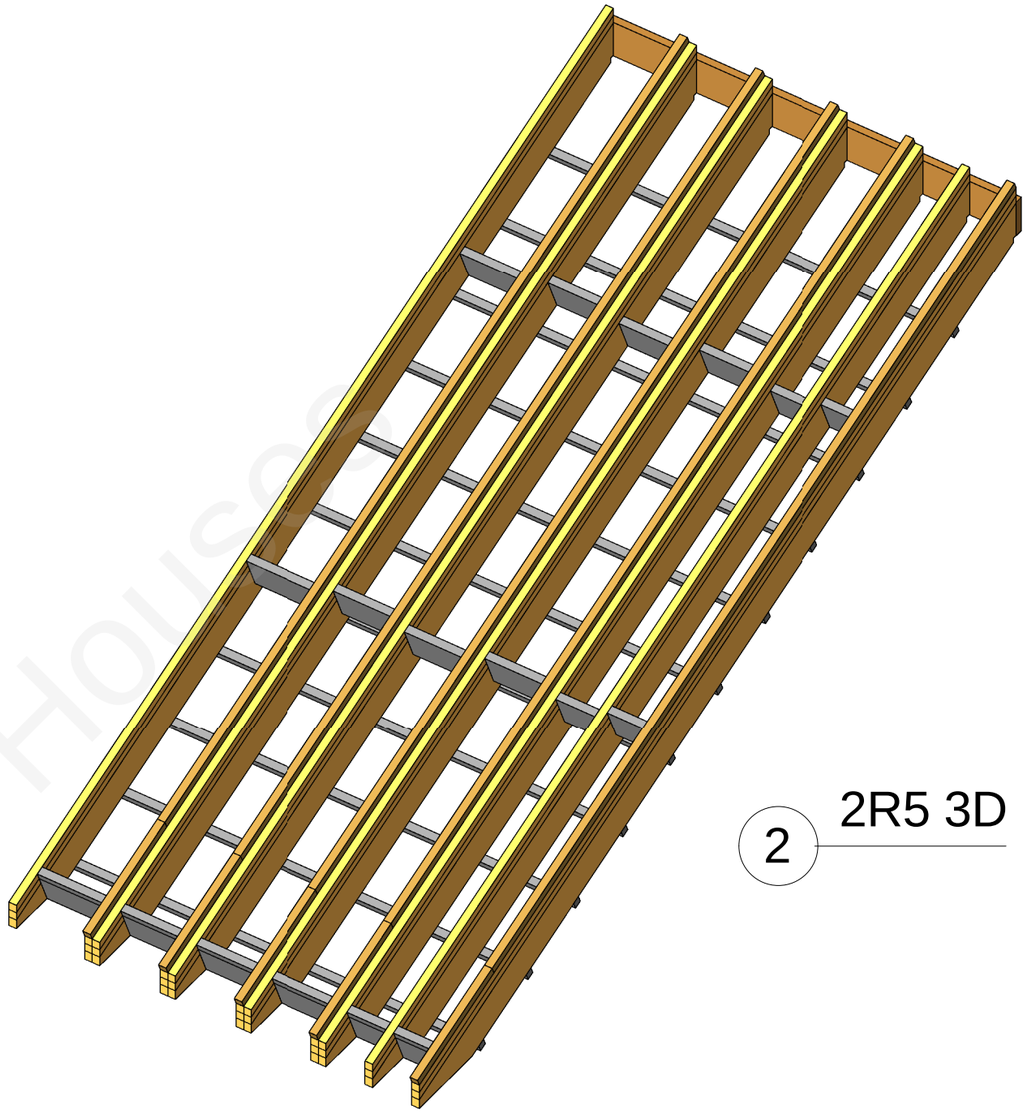

2 2R5 3D

WWL Houses

| | | | | | |
|---|---|---|---|---|---|
| This drawing cannot be used without agreement of SIA "WWL" | | | | Customer: - | Project nr: 151B |
| Proj Manager: | J.Riekstiņš | | | Object: 151B-6Apartment_H | Lable: Approver |
| Proj. Resp. Eng: | D.Ščogoļevs | | | | Revision: TP |
| Resp. Eng/Dsg: | K.Rezevskis | | | | |
| | | | | Sheet name: 2R5a | Sheet nr: 2R5a |
| | | | | | Scale: 1 : 30 |
| | | | | | Date: 06/04/2011 |

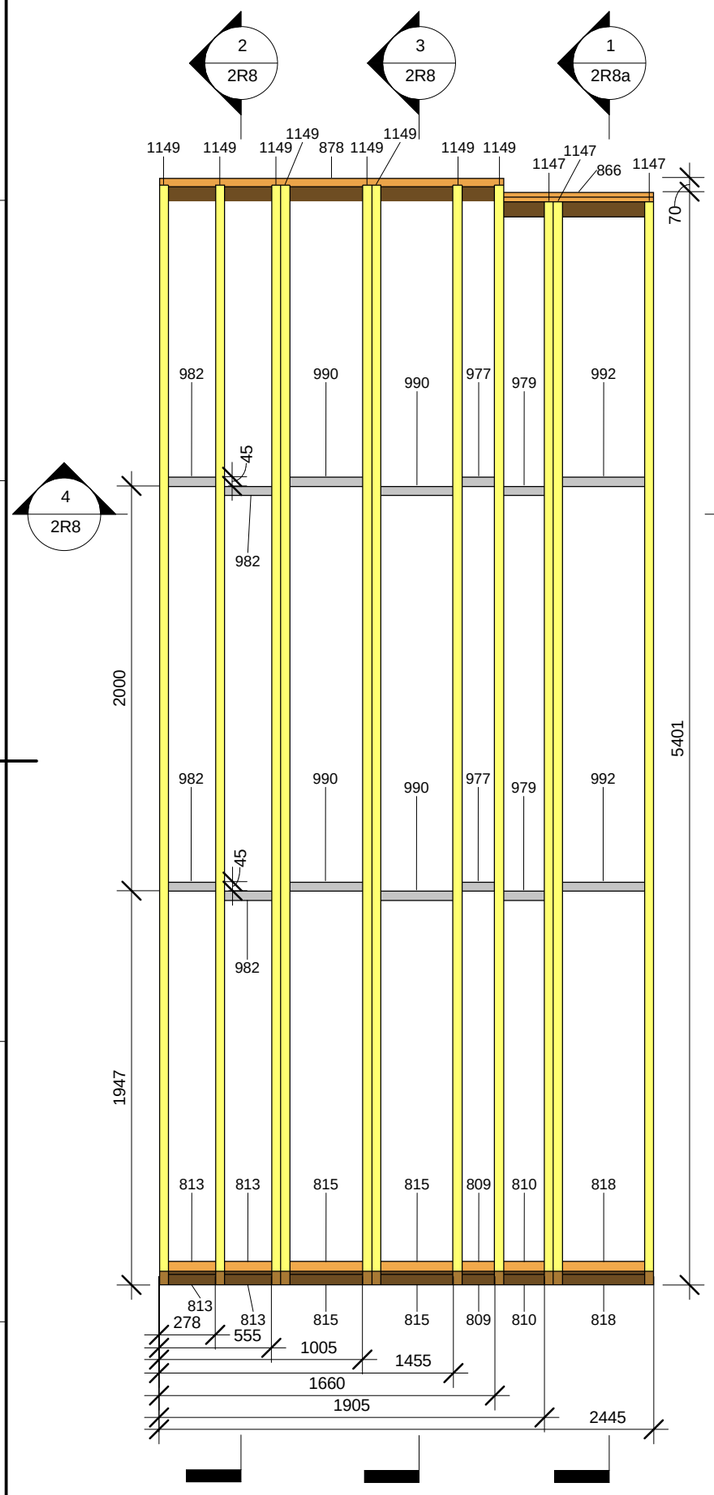


1 2R8_1
1 : 30

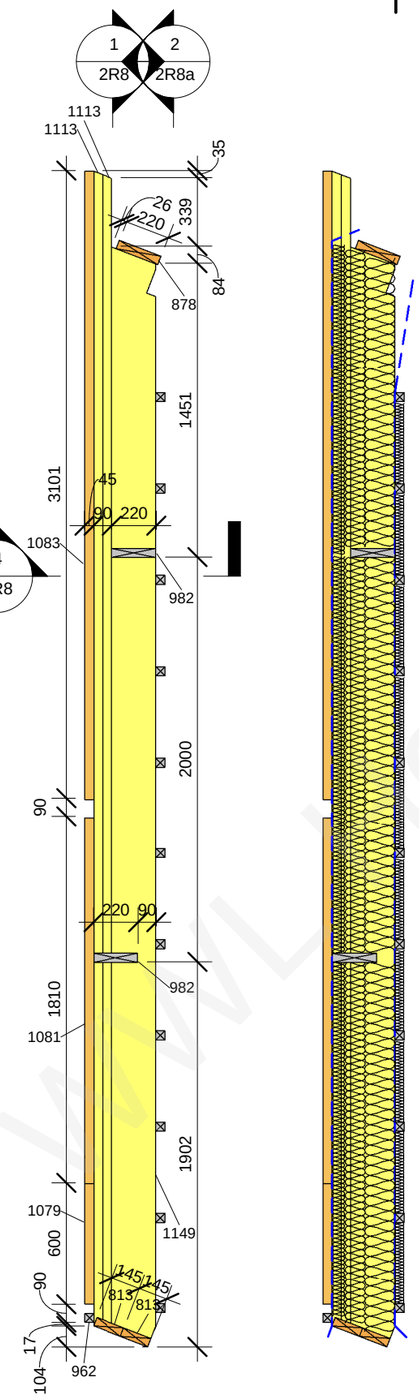


3 2R8_3
1 : 30



4 2R8
2R8_4
1 : 30

2 2R8_2
1 : 30

| 2R8 panel wood element schedule | | | | | | | |
|---|---|---|---|---|---|---|---|
| Type Mark | Family and Type | h(mm) | b(mm) | L(mm) | Length | Count | Comments |
| 809 | H: 145x45 | 145 | 45 | 160 | | 2 | |
| 810 | H: 145x45 2 | 145 | 45 | 200 | | 2 | |
| 813 | H: 145x45 5 | 145 | 45 | 233 | | 4 | |
| 815 | H: 145x45 7 | 145 | 45 | 360 | | 4 | |
| 818 | H: 145x45 10 | 145 | 45 | 405 | | 2 | |
| 866 | H: 220x45 40 | 220 | 45 | 740 | | 1 | |
| 878 | H: 220x45 52 | 220 | 45 | 1705 | | 1 | |
| 962 | H_21 degrees (45x45): 45x45 28 | 45 | 45 | 2445 | | 12 | |
| 977 | H_21 degrees (220x45): 220x45 | 220 | 45 | 160 | | 2 | |
| 979 | H_21 degrees (220x45): 220x45 3 | 220 | 45 | 200 | | 2 | |
| 982 | H_21 degrees (220x45): 220x45 6 | 220 | 45 | 233 | | 4 | |
| 990 | H_21 degrees (220x45): 220x45 14 | 220 | 45 | 360 | | 4 | |
| 992 | H_21 degrees (220x45): 220x45 16 | 220 | 45 | 405 | | 2 | |
| 1079 | sliipa-sija bar ext_3: 45x45 | 45 | 45 | 600 | | 5 | gali taisni |
| 1081 | sliipa-sija bar ext_3: 45x45 3 | 45 | 45 | 1810 | | 5 | gali taisni |
| 1082 | sliipa-sija bar ext_3: 45x45 4 | 45 | 45 | 2682 | | 1 | gali taisni |
| 1083 | sliipa-sija bar ext_3: 45x45 5 | 45 | 45 | 3101 | | 4 | gali taisni |
| 1109 | sliipa-sija: 45x45 4 | 45 | 45 | 5306 | | 6 | |
| 1113 | sliipa-sija: 45x45 8 | 45 | 45 | 5725 | | 16 | |
| 1147 | spare_1.1: 220x45 2 | 220 | 45 | 5358 | | 3 | |
| 1149 | spare_2.1: 220x45 | 220 | 45 | 5439 | | 8 | |

Grand total: 90

Elementus 1079 pieskrūvēt viegli,
lai būvlaukumā varētu noņemt!

Latas 1113,1109 stiprināt pie spārēm 1149,1147 ar naglām 2.8/90 un skrūvēm s17-050x90, ar soli 450mm.
Uz katru latu (1113,1109) 9 naglas un 4 skrūves.
Skrūves ieskrūvēt spāres vidusdaļā!!!

**Skatīt Type Mark SPARE 1R1a LAPĀ!!!!!!!**

**Spāres 1149 detālrasējumu skatīt 1R1a LAPĀ!!!!**

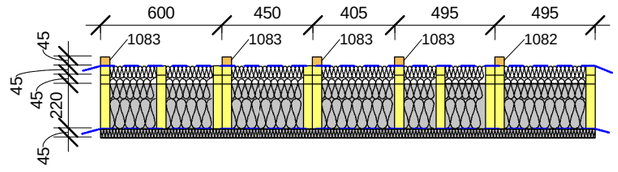


4 2R8_5
1 : 30

| | | | | | |
|---|---|---|---|---|---|
| This drawing cannot be used without agreement of SIA "WWL" | | | | Customer: - | Project nr: 151B |
| Proj Manager: | J.Riekstiņš | | | Object: 151B-6Apartment_H | Lable: Approver |
| Proj. Resp. Eng: | D.Ščogoļevs | | | | Revision: TP |
| Resp. Eng/Dsg: | K.Rezevskis | | | | |
| | | | | Sheet name: 2R8 | Sheet nr: 2R8 |
| | | | | | Scale: 1 : 30 |
| | | | | | Date: 06/04/2011 |

www.LV-houses

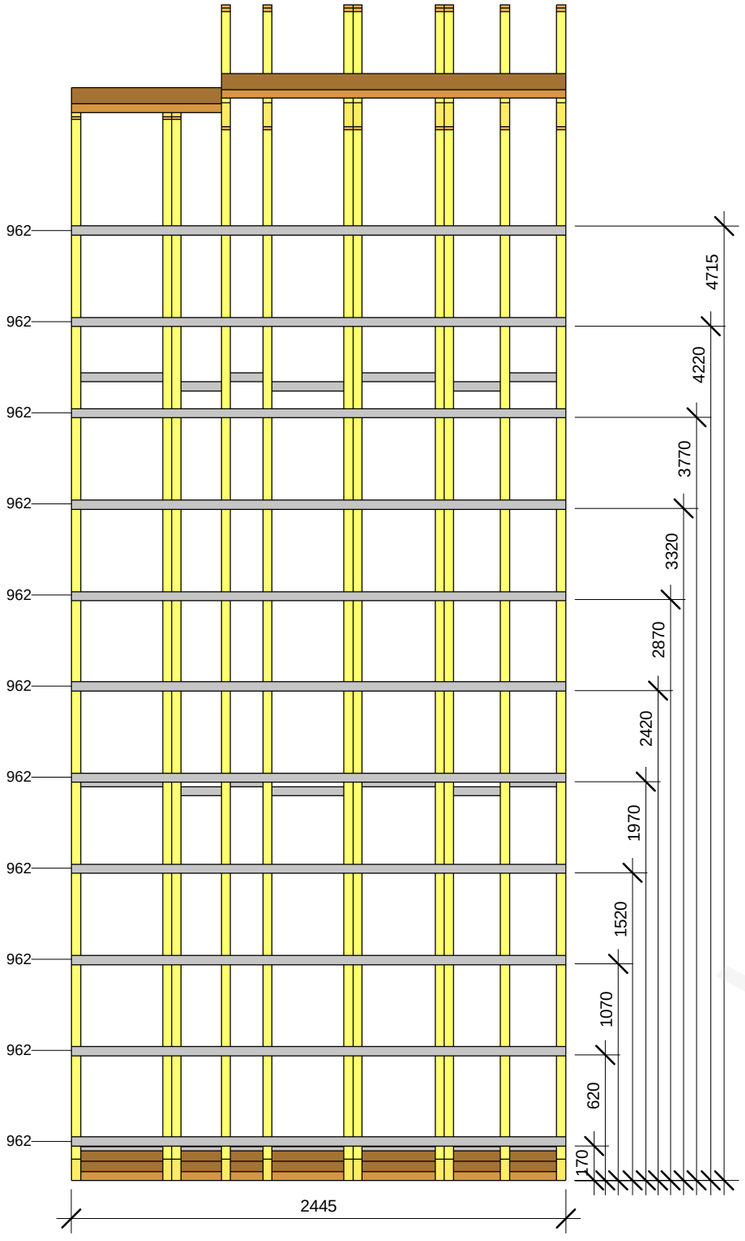


2 2R8_6

1 : 30

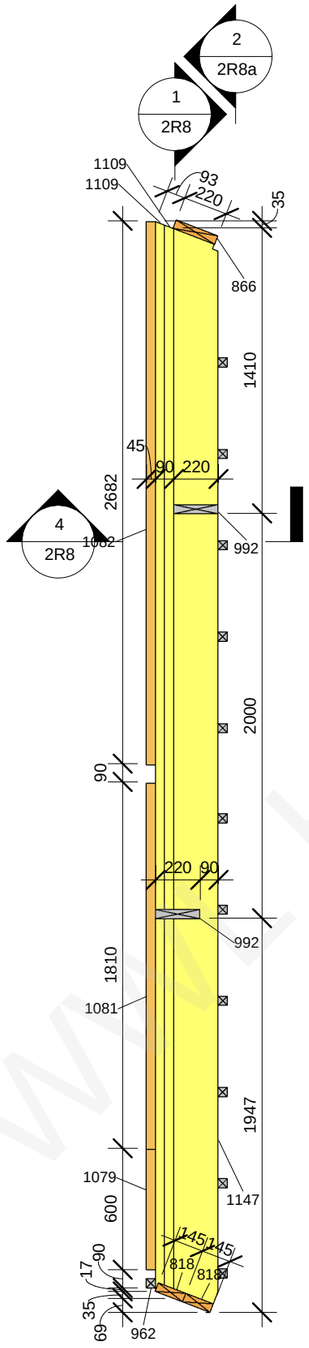


1 2R8_4

1 : 30

Elementus 1079 pieskrūvēt viegli, lai būvlaukumā varētu noņemt!

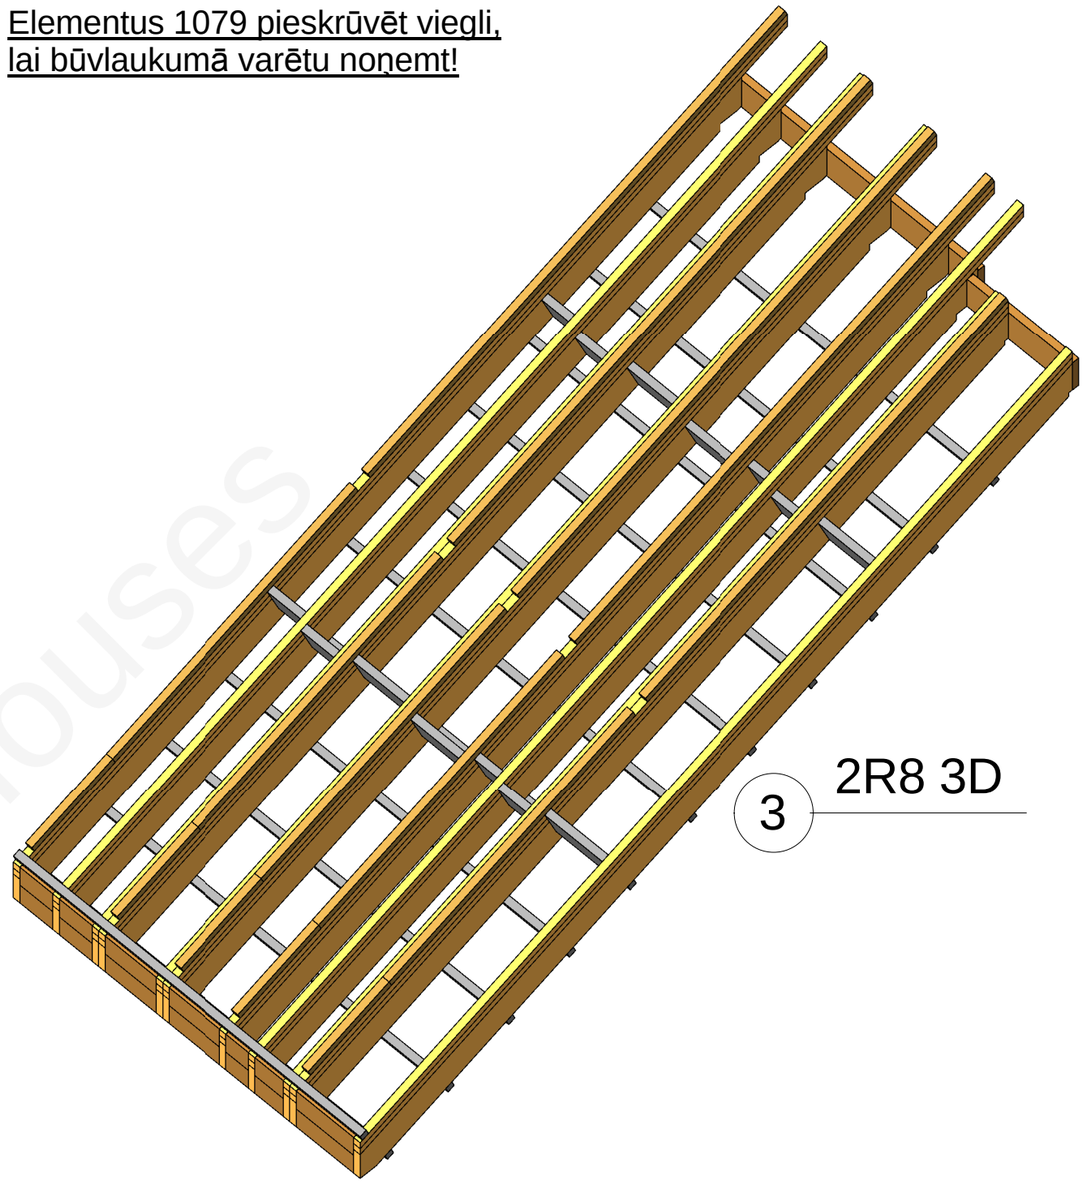

3 2R8 3D

**Spāres 1147 detālrasējumu skatīt 2R2a LAPĀ!!!!**

WWW.HOUSES

| | | | | | |
|---|---|---|---|---|---|
| This drawing cannot be used without agreement of SIA "WWL" | | | | Customer: - | Project nr: 151B |
| Proj Manager: | J.Riekstiņš | | | Object: 151B-6Apartment_H | Lable: Approver |
| Proj. Resp. Eng: | D.Ščogoļevs | | | | Revision: TP |
| Resp. Eng/Dsg: | K.Rezevskis | | | | |
| | | | | Sheet name: 2R8a | Sheet nr: 2R8a |
| | | | | | Scale: 1 : 30 |
| | | | | | Date: 06/04/2011 |

| 2R9 panel wood element schedule | | | | | | | |
|---|---|---|---|---|---|---|---|
| Type Mark | Family and Type | h(mm) | b(mm) | L(mm) | Length | Count | Comments |
| 868 | H: 220x45 42 | 220 | 45 | 772 | | 1 | |
| 938 | H_21 degrees (45x45): 45x45 4 | 45 | 45 | 226 | | 1 | |
| 949 | H_21 degrees (45x45): 45x45 15 | 45 | 45 | 456 | | 1 | |
| 965 | H_21 degrees (195x45): 195x45 3 | 195 | 45 | 226 | | 1 | |
| 974 | H_21 degrees (195x45): 195x45 12 | 195 | 45 | 456 | | 1 | |
| 981 | H_21 degrees (220x45): 220x45 5 | 220 | 45 | 226 | | 2 | |
| 993 | H_21 degrees (220x45): 220x45 17 | 220 | 45 | 456 | | 2 | |
| 1080 | sliipa-sija bar ext_3: 45x45 2 | 45 | 45 | 707 | | 1 | gali taisni |
| 1084 | sliipa-sija bar ext_3: 45x45 6 | 45 | 45 | 4960 | | 1 | gali taisni |
| 1112 | sliipa-sija: 45x45 7 | 45 | 45 | 5685 | | 4 | |
| 1115 | sliipa-sija: 45x45 10 | 45 | 45 | 5733 | | 2 | |
| 1148 | spare_1: 220x45 | 220 | 45 | 5688 | | 2 | |
| 1156 | spare_7: 220x45 2 | 220 | 45 | 5753 | | 1 | |

Grand total: 20

Elementus 1080 pieskrūvēt viegli,
lai būvlaukumā varētu noņemt!

Latas 1112,1115 stiprināt pie spārēm 1148,1156 ar naglām 2.8/90 un skrūvēm s17-050x90, ar soli 450mm.
Uz katru latu (1112,1115) 9 naglas un 4 skrūves.
Skrūves ieskrūvēt spāres vidusdaļā!!!

**Skatīt Type Mark SPARE 1R1a LAPĀ!!!!!!!**

**Spāres 1156 detālrasējumu skatīt 1R10a LAPĀ!!!!**

**Spāres 1148 detālrasējumu skatīt 1R2a LAPĀ!!!!**

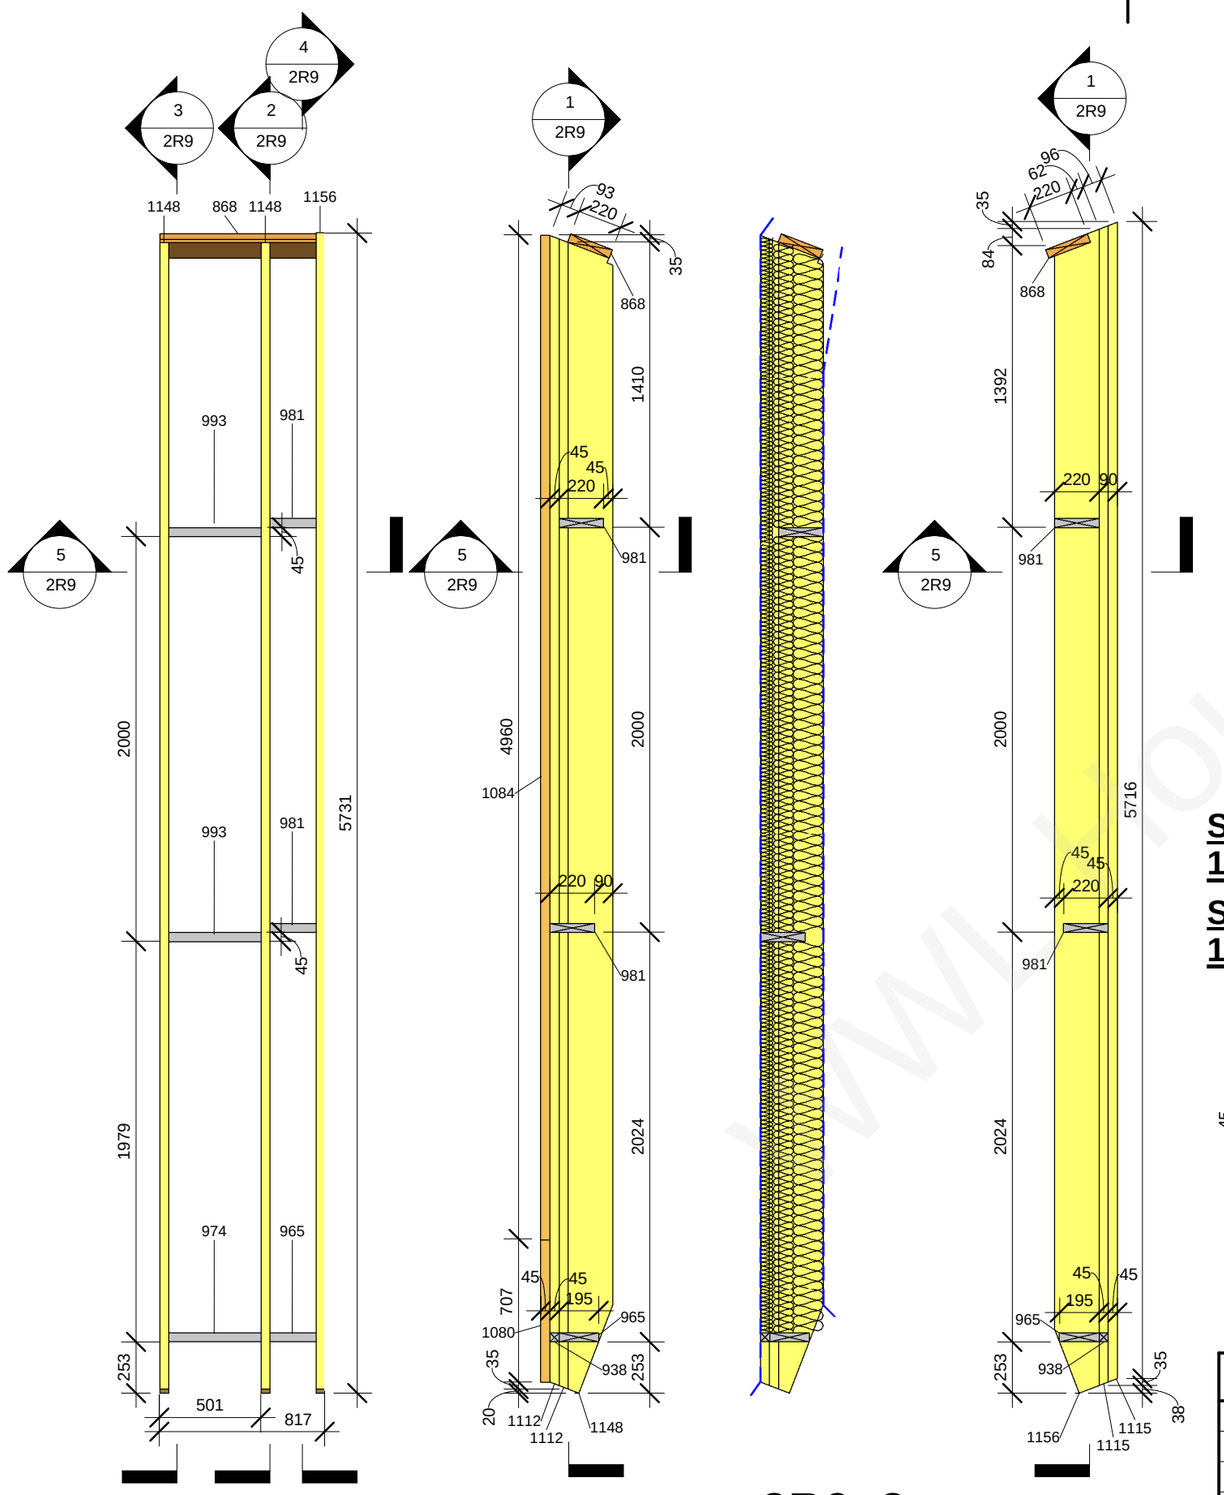


1 2R9_1
1 : 30




2 2R9_2
1 : 30



3 2R9_3
1 : 30




4 2R9_4
1 : 30

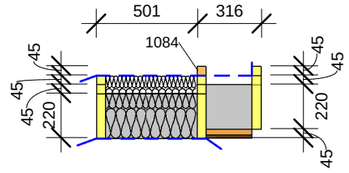


5 2R9_5
1 : 30

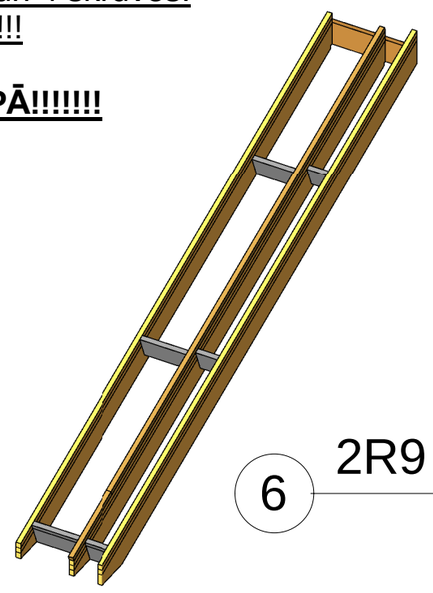

6 2R9 3D

This drawing cannot be used without agreement of SIA "WWL"

| | | | |
|---|---|---|---|
| Proj Manager: | J.Riekstiņš | | |
| Proj. Resp. Eng: | D.Ščogoļevs | | |
| Resp. Eng/Dsg: | K.Rezevskis | | |

Customer: -
Project nr: 151B
Object: 151B-6Apartment_H
Lable: Approver
Revision: TP
Sheet name: 2R9
Sheet nr: 2R9
Scale: 1 : 30
Date: 06/04/2011

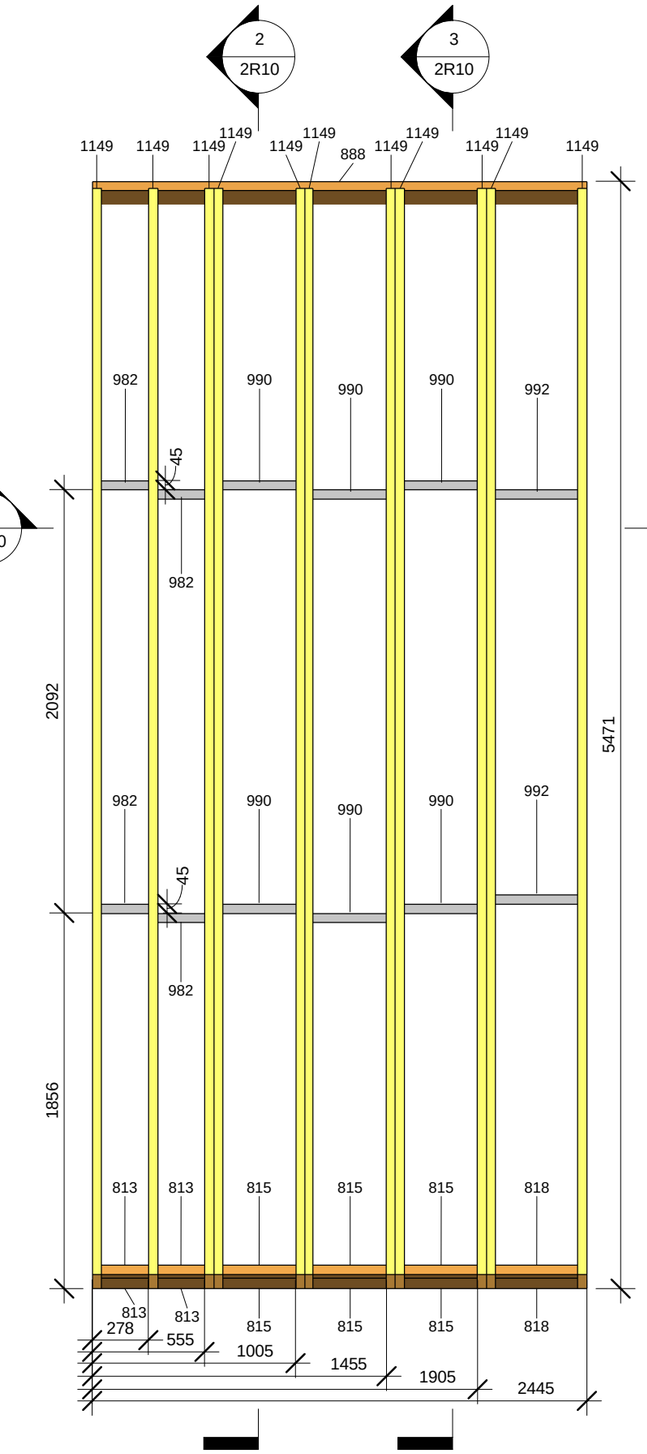


1 2R10_1
1 : 30

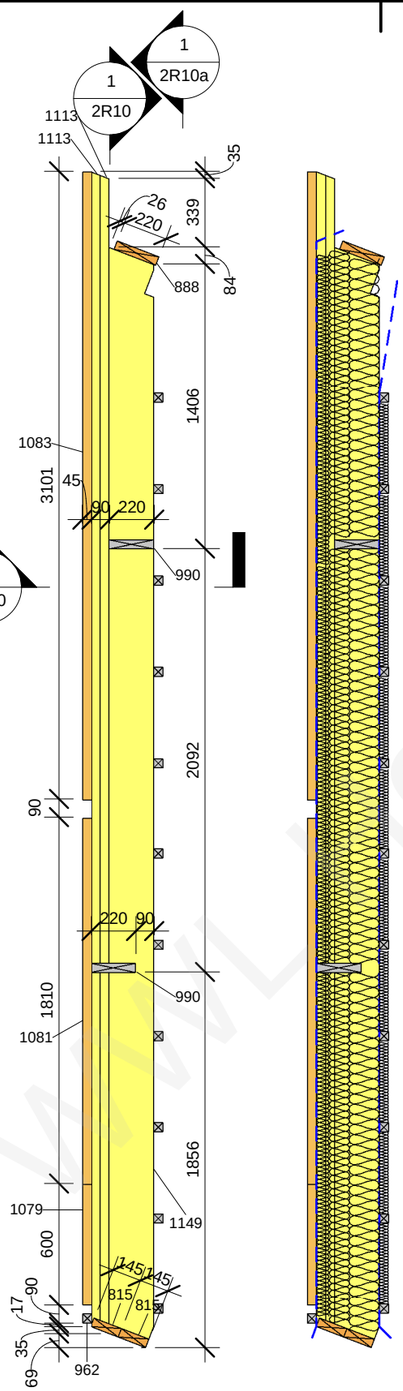


2 2R10_2
1 : 30



3 2R10_3
1 : 30

| 2R10 panel wood element schedule | | | | | | | |
|---|---|---|---|---|---|---|---|
| Type Mark | Family and Type | h(mm) | b(mm) | L(mm) | Length | Count | Comments |
| 813 | H: 145x45 5 | 145 | 45 | 233 | | 4 | |
| 815 | H: 145x45 7 | 145 | 45 | 360 | | 6 | |
| 818 | H: 145x45 10 | 145 | 45 | 405 | | 2 | |
| 888 | H: 220x45 62 | 220 | 45 | 2445 | | 1 | |
| 962 | H_21 degrees (45x45): 45x45 28 | 45 | 45 | 2445 | | 12 | |
| 982 | H_21 degrees (220x45): 220x45 6 | 220 | 45 | 233 | | 4 | |
| 990 | H_21 degrees (220x45): 220x45 14 | 220 | 45 | 360 | | 6 | |
| 992 | H_21 degrees (220x45): 220x45 16 | 220 | 45 | 405 | | 2 | |
| 1079 | sliipa-sija bar ext_3: 45x45 | 45 | 45 | 600 | | 5 | gali taisni |
| 1081 | sliipa-sija bar ext_3: 45x45 3 | 45 | 45 | 1810 | | 5 | gali taisni |
| 1083 | sliipa-sija bar ext_3: 45x45 5 | 45 | 45 | 3101 | | 5 | gali taisni |
| 1113 | sliipa-sija: 45x45 8 | 45 | 45 | 5725 | | 22 | |
| 1149 | spare_2.1: 220x45 | 220 | 45 | 5439 | | 11 | |

Grand total: 85

Elementus 1079 pieskrūvēt viegli,
lai būvlaukumā varētu noņemt!

Latas 1113 stiprināt pie spārēm 1149 ar naglām 2.8/90 un skrūvēm s17-050x90, ar soli 450mm.
Uz katru latu (1113) 9 naglas un 4 skrūves.
Skrūves ieskrūvēt spāres vidusdaļā!!!

**Skatīt Type Mark SPARE 1R1a LAPĀ!!!!!!!**

**Spāres 1149 detālrasējumu skatīt 1R1a LAPĀ!!!!**

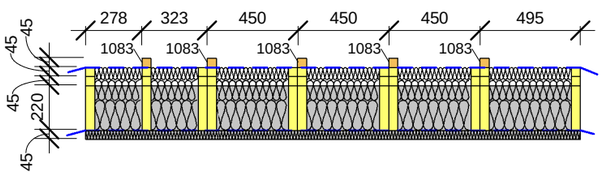


4 2R10_4
1 : 30

This drawing cannot be used without agreement of SIA "WWL"

| | |
|---|---|
| Proj Manager: | J.Riekstiņš |
| Proj. Resp. Eng: | D.Ščogoļevs |
| Resp. Eng/Dsg: | K.Rezevskis |

Customer: -
Object: 151B-6Apartment_H
Sheet name: 2R10

Project nr: 151B
Lable: Approver
Revision: TP
Sheet nr: 2R10
Scale: 1 : 30
Date: 06/04/2011

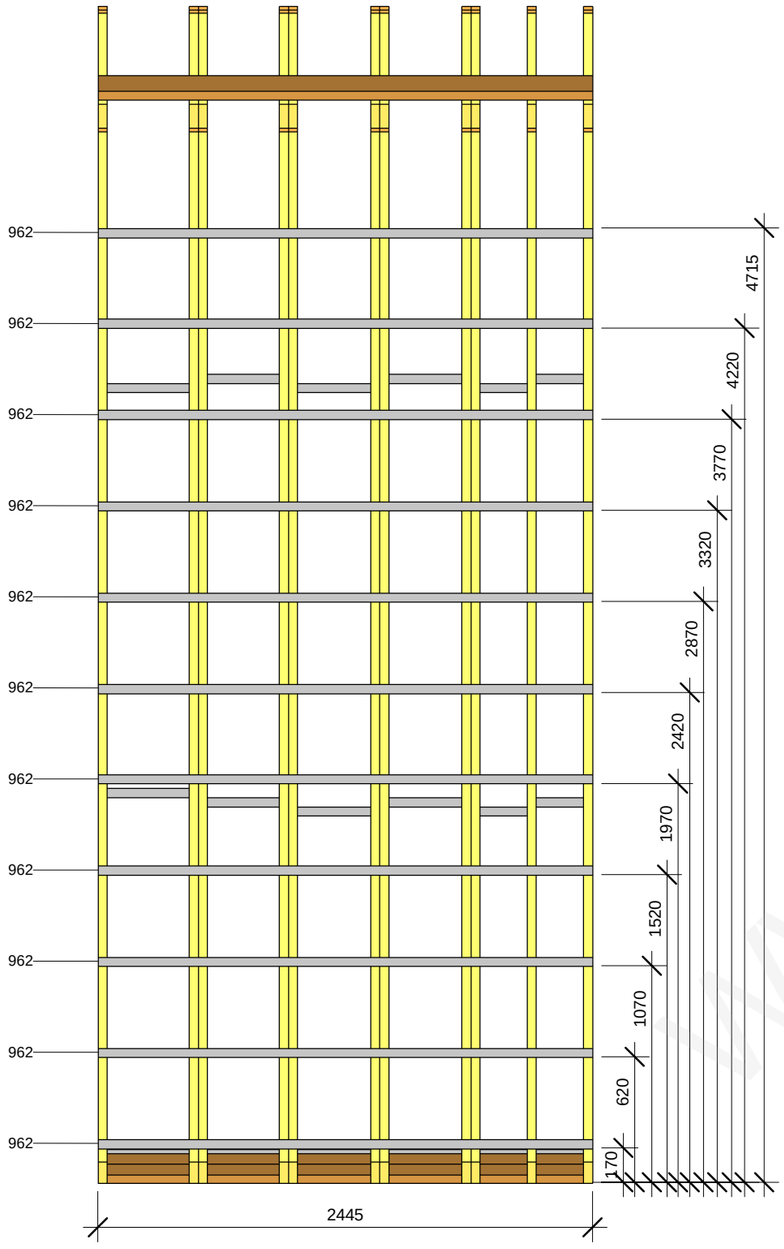


1 2R10_5

1 : 30

2 2R10 3D

WWL Houses

| | | | | | | |
|---|---|---|---|---|---|---|
| This drawing cannot be used without agreement of SIA "WWL" | | | | Customer: - | Project nr: 151B | |
| Proj Manager: | J.Riekstiņš | | | Object: 151B-6Apartment_H | Lable: Approver | |
| Proj. Resp. Eng: | D.Ščogoļevs | | | | Revision: TP | |
| Resp. Eng/Dsg: | K.Rezevskis | | | | | |
| | | | | Sheet name: 2R10a | Sheet nr: 2R10a | |
| | | | | | Scale: 1 : 30 | |
| | | | | | Date: 06/04/2011 | |

| 2R11 panel wood element schedule | | | | | | | |
|---|---|---|---|---|---|---|---|
| Type Mark | Family and Type | h(mm) | b(mm) | L(mm) | Length | Count | Comments |
| 811 | H: 145x45 3 | 145 | 45 | 226 | | 2 | |
| 819 | H: 145x45 11 | 145 | 45 | 459 | | 2 | |
| 869 | H: 220x45 43 | 220 | 45 | 775 | | 1 | |
| 953 | H_21 degrees (45x45): 45x45 19 | 45 | 45 | 549 | | 1 | |
| 980 | H_21 degrees (220x45): 220x45 4 | 220 | 45 | 226 | | 2 | |
| 994 | H_21 degrees (220x45): 220x45 18 | 220 | 45 | 459 | | 2 | |
| 1079 | sliipa-sija bar ext_3: 45x45 | 45 | 45 | 600 | | 2 | gali taisni |
| 1081 | sliipa-sija bar ext_3: 45x45 3 | 45 | 45 | 1810 | | 2 | gali taisni |
| 1083 | sliipa-sija bar ext_3: 45x45 5 | 45 | 45 | 3101 | | 2 | gali taisni |
| 1113 | sliipa-sija: 45x45 8 | 45 | 45 | 5725 | | 4 | |
| 1117 | sliipa-sija: 45x45 12 | 45 | 45 | 6104 | | 2 | |
| 1149 | spare_2.1: 220x45 | 220 | 45 | 5439 | | 2 | |
| 1158 | spare_7: 220x45 4 | 220 | 45 | 5834 | | 1 | |

Grand total: 25

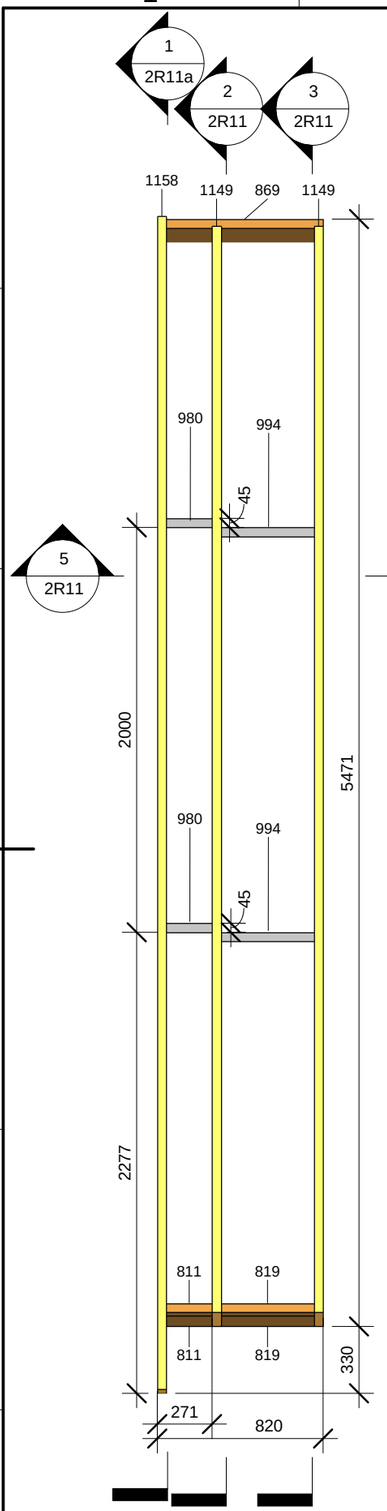


1 2R11_1
1 : 30

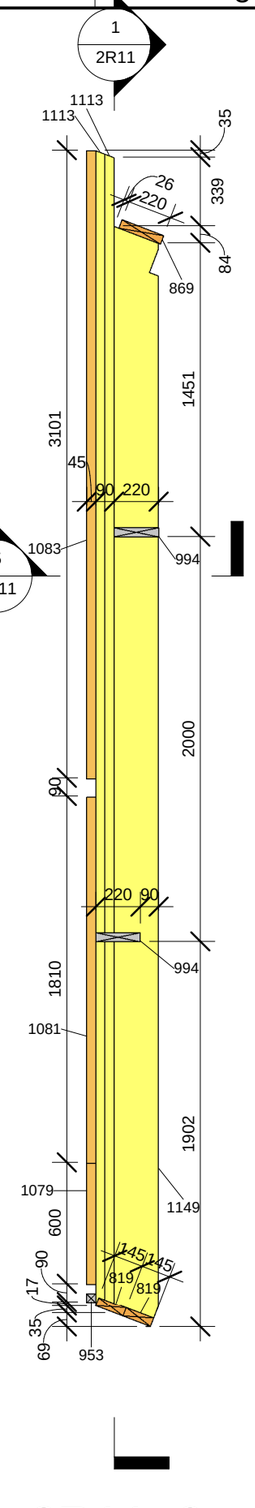


2 2R11_2
1 : 30

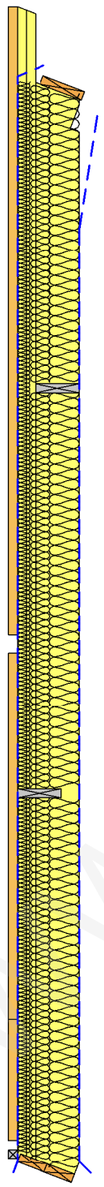

3 2R11_3
1 : 30

Elementus 1079 pieskrūvēt viegli,
lai būvlaukumā varētu noņemt!

Latas 1113,1117 stiprināt pie spārēm 1149,1158 ar naglām 2.8/90 un skrūvēm s17-050x90, ar soli 450mm.
Uz katru latu (1113,1117) 9 naglas un 4 skrūves.
Skrūves ieskrūvēt spāres vidusdaļā!!!

**Skatīt Type Mark SPARE 1R1a LAPĀ!!!!!!!**

**Spāres 1149 detālrasējumu skatīt 1R1a LAPĀ!!!!**

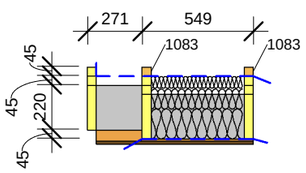


5 2R11_5
1 : 30

WWL

| | | | | | |
|---|---|---|---|---|---|
| This drawing cannot be used without agreement of SIA "WWL" | | | | Customer: - | Project nr: 151B |
| Proj Manager: | J.Riekstiņš | | | Object: 151B-6Apartment_H | Lable: Approver |
| Proj. Resp. Eng: | D.Ščogoļevs | | | | Revision: TP |
| Resp. Eng/Dsg: | K.Rezevskis | | | | |
| | | | | Sheet name: 2R11 | Sheet nr: 2R11 |
| | | | | | Scale: 1 : 30 |
| | | | | | Date: 06/04/2011 |

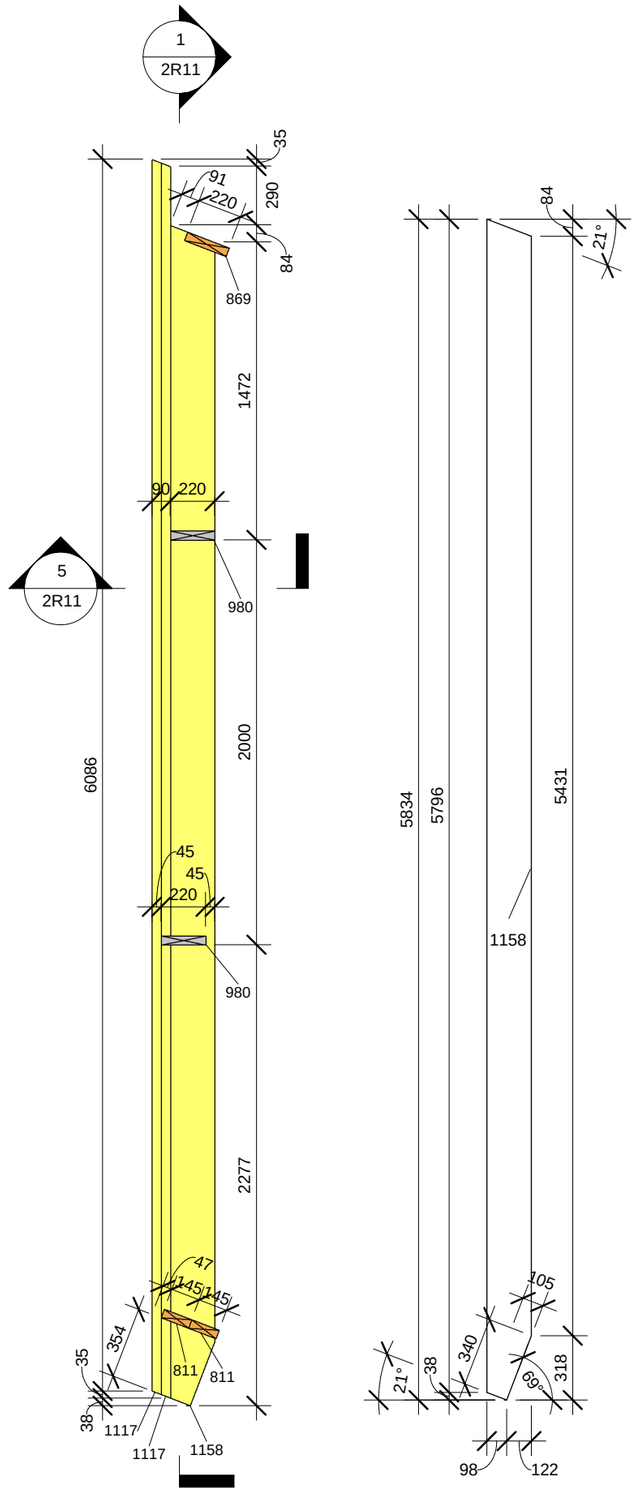


## 1 2R11_4

1 : 30




## 2 Type Mark 1158

1 : 30

## 3 2R11 3D

WWL Houses

| | | | | | |
|---|---|---|---|---|---|
| This drawing cannot be used without agreement of SIA "WWL" | | | | Customer: - | Project nr: 151B |
| Proj Manager: | J.Riekstiņš | | | Object: 151B-6Apartment_H | Lable: Approver |
| Proj. Resp. Eng: | Checker | | | | Revision: TP |
| Resp. Eng/Dsg: | Designer | | | | |
| | | | | Sheet name: 2R11a | Sheet nr: 2R11a |
| | | | | | Scale: 1 : 30 |
| | | | | | Date: 06/04/2011 |

| 2R12 panel wood element schedule | | | | | | | |
|---|---|---|---|---|---|---|---|
| Type Mark | Family and Type | h(mm) | b(mm) | L(mm) | Length | Count | Comments |
| 825 | H: 195x45 2 | 195 | 45 | 405 | | 5 | |
| 848 | H: 220x45 22 | 220 | 45 | 405 | | 5 | |
| 992 | H_21 degrees (220x45): 220x45 16 | 220 | 45 | 405 | | 5 | |
| 1143 | spare: 220x45 | 220 | 45 | 2631 | | 6 | |

Grand total: 21

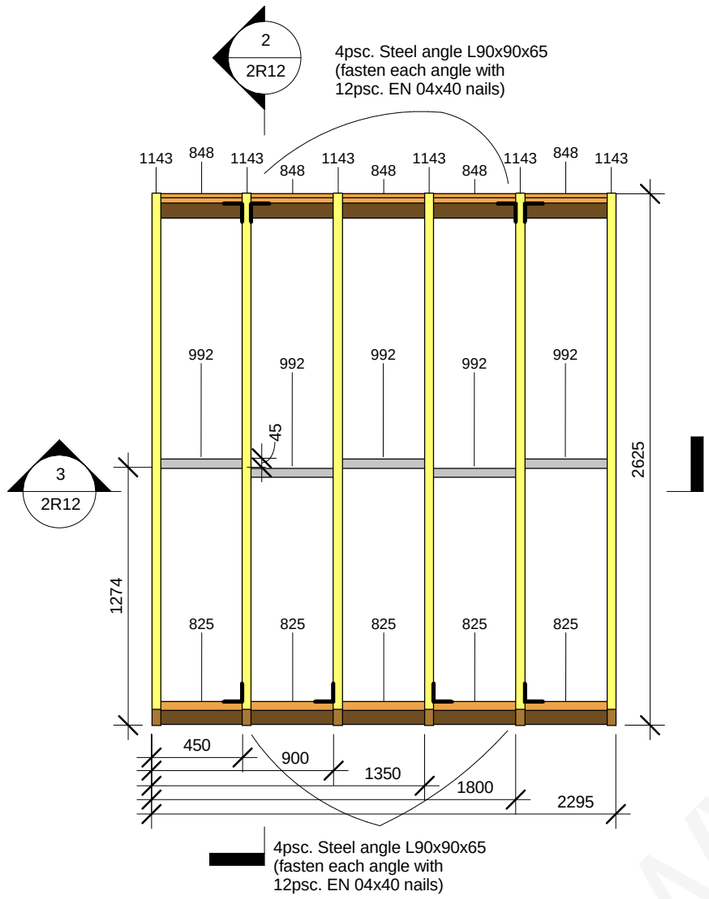


1 2R12_1

1 : 30

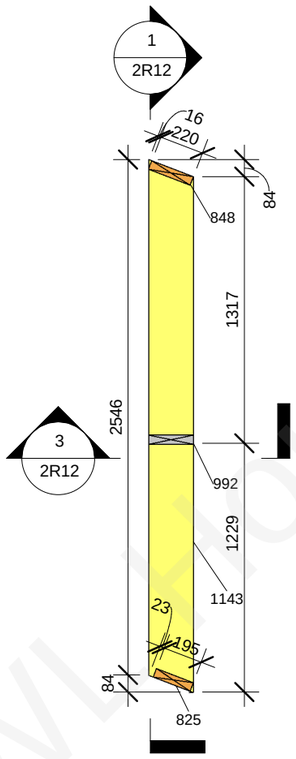


2 2R12_2

1 : 30

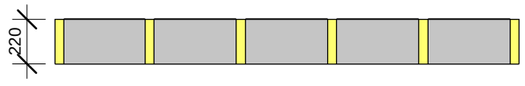


3 2R12_3

1 : 30

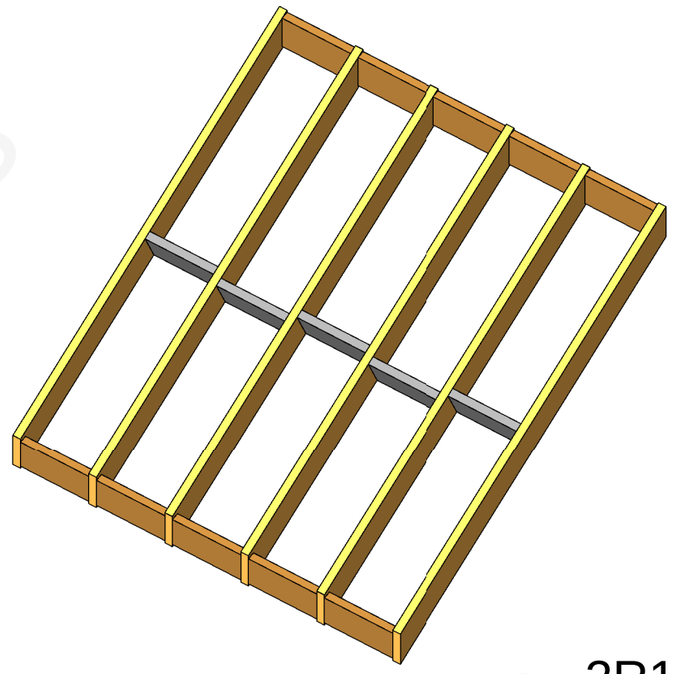

4 2R12 3D

This drawing cannot be used without agreement of SIA "WWL"

| | | | |
|---|---|---|---|
| Proj Manager: | J.Riekstiņš | | |
| Proj. Resp. Eng: | Checker | | |
| Resp. Eng/Dsg: | Designer | | |

Customer: -

Object: 151B-6Apartment_H

Sheet name: 2R12

Project nr: 151B

Lable: Approver

Revision: TP

Sheet nr: 2R12

Scale: 1 : 30

Date: 06/04/2011

| 2R13 panel wood element schedule | | | | | | | |
|---|---|---|---|---|---|---|---|
| Type Mark | Family and Type | h(mm) | b(mm) | L(mm) | Length | Count | Comments |
| 824 | H: 195x45 | 195 | 45 | 303 | | 1 | |
| 825 | H: 195x45 2 | 195 | 45 | 405 | | 4 | |
| 839 | H: 220x45 13 | 220 | 45 | 303 | | 1 | |
| 848 | H: 220x45 22 | 220 | 45 | 405 | | 4 | |
| 988 | H_21 degrees (220x45): 220x45 12 | 220 | 45 | 303 | | 1 | |
| 992 | H_21 degrees (220x45): 220x45 16 | 220 | 45 | 405 | | 4 | |
| 1143 | spare: 220x45 | 220 | 45 | 2631 | | 6 | |

Grand total: 21

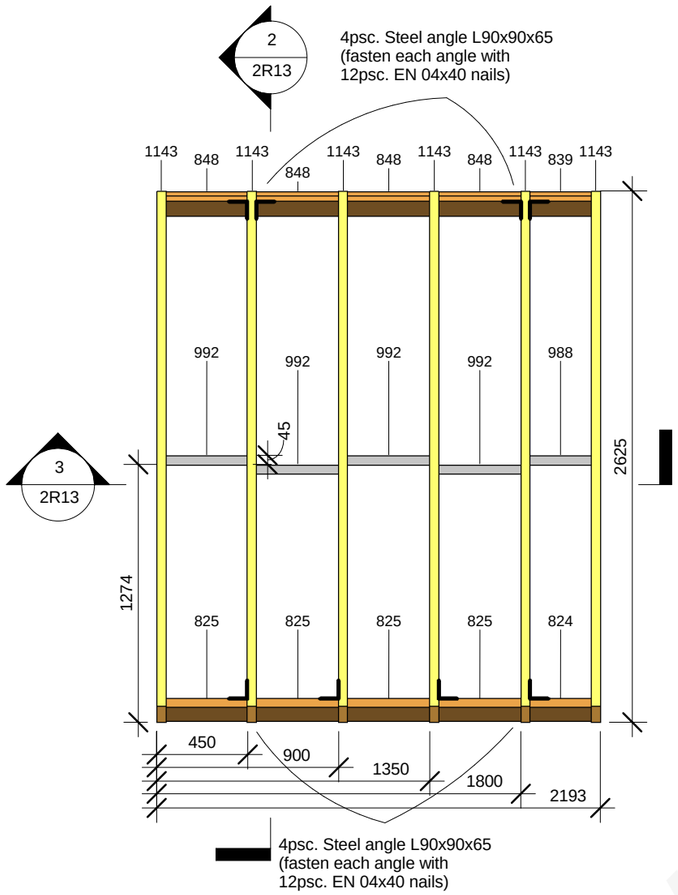


1 2R13_1
1 : 30

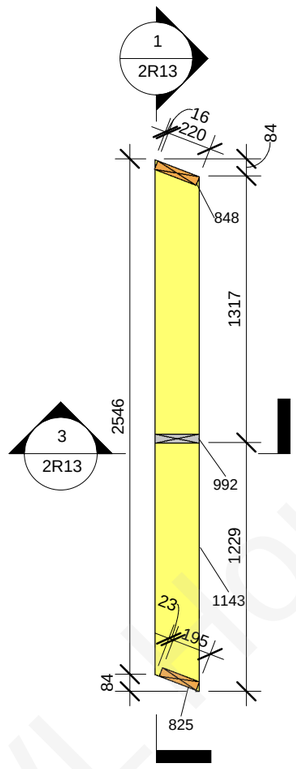


2 2R13_2
1 : 30

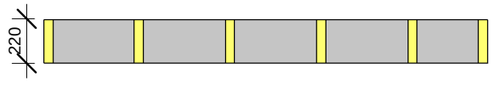


3 2R13_3
1 : 30

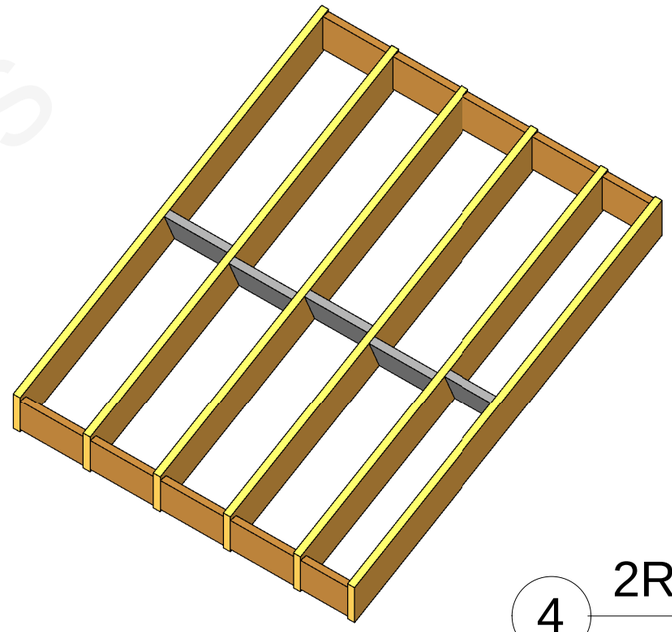

4 2R13 3D

WWL houses

| This drawing cannot be used without agreement of SIA "WWL" | | | | Customer: - | Project nr: 151B |
|---|---|---|---|---|---|
| Proj Manager: | J.Riekstiņš | | | Object: 151B-6Apartment_H | Lable: Approver |
| Proj. Resp. Eng: | D.Ščogoļevs | | | | Revision: TP |
| Resp. Eng/Dsg: | K.Rezevskis | | | | |
| | | | | Sheet name: 2R13 | Sheet nr: 2R13 |
| | | | | | Scale: 1 : 30 |
| | | | | | Date: 06/04/2011 |